CIVIL ENGINEERING CONSULTANTS
RWA
Regina Webster & Associates, Inc.
8619 W. Bryn Mawr Ave., Suite 602
Chicago, IL 60631-3551
773-283-2600 Fax: 773-283-2602
www.RWAengineers.com

RESTORATION OF WORK AREA. RESTORATION OF THE TRAFFIC SIGNAL WORK AREA SHALL BE INCLUDED IN THE RELATED PAY ITEM SUCH AS FOUNDATION, CONDUIT, HANDHOLE, TRENCH AND BACKFILL, ETC., AND NO EXTRA COMPENSATION SHALL BE ALLOWED. ALL ROADWAY SURFACES SUCH AS SHOULDERS, MEDIAN, SIDEWALKS, PAVEMENT ETC. SHALL BE REPLACED IN KIND. ALL DAMAGE TO MOWED LAWNS SHALL BE REPLACED WITH AN APPROVED SOD, AND ALL DAMAGE TO UNMOWED FIELDS SHALL BE SEEDED IN ACCORDANCE WITH STANDARD SPECIFICATIONS 252 AND 250 RESPECTIVELY.

THE TRAFFIC SIGNAL CONTROL EQUIPMENT FOR THIS PROJECT SHALL BE "ECONOLITE ASC/3" TO MATCH THE EXISTING ADJACENT SYSTEM

ALL PROPOSED CONDUITS SHOWN ON THE PLANS AS TRENCHED OR PUSHED SHALL BE INCLUDED UNDER THE "UNDERGROUND CONDUIT" PAY ITEM FOR THE SIZES SHOWN.

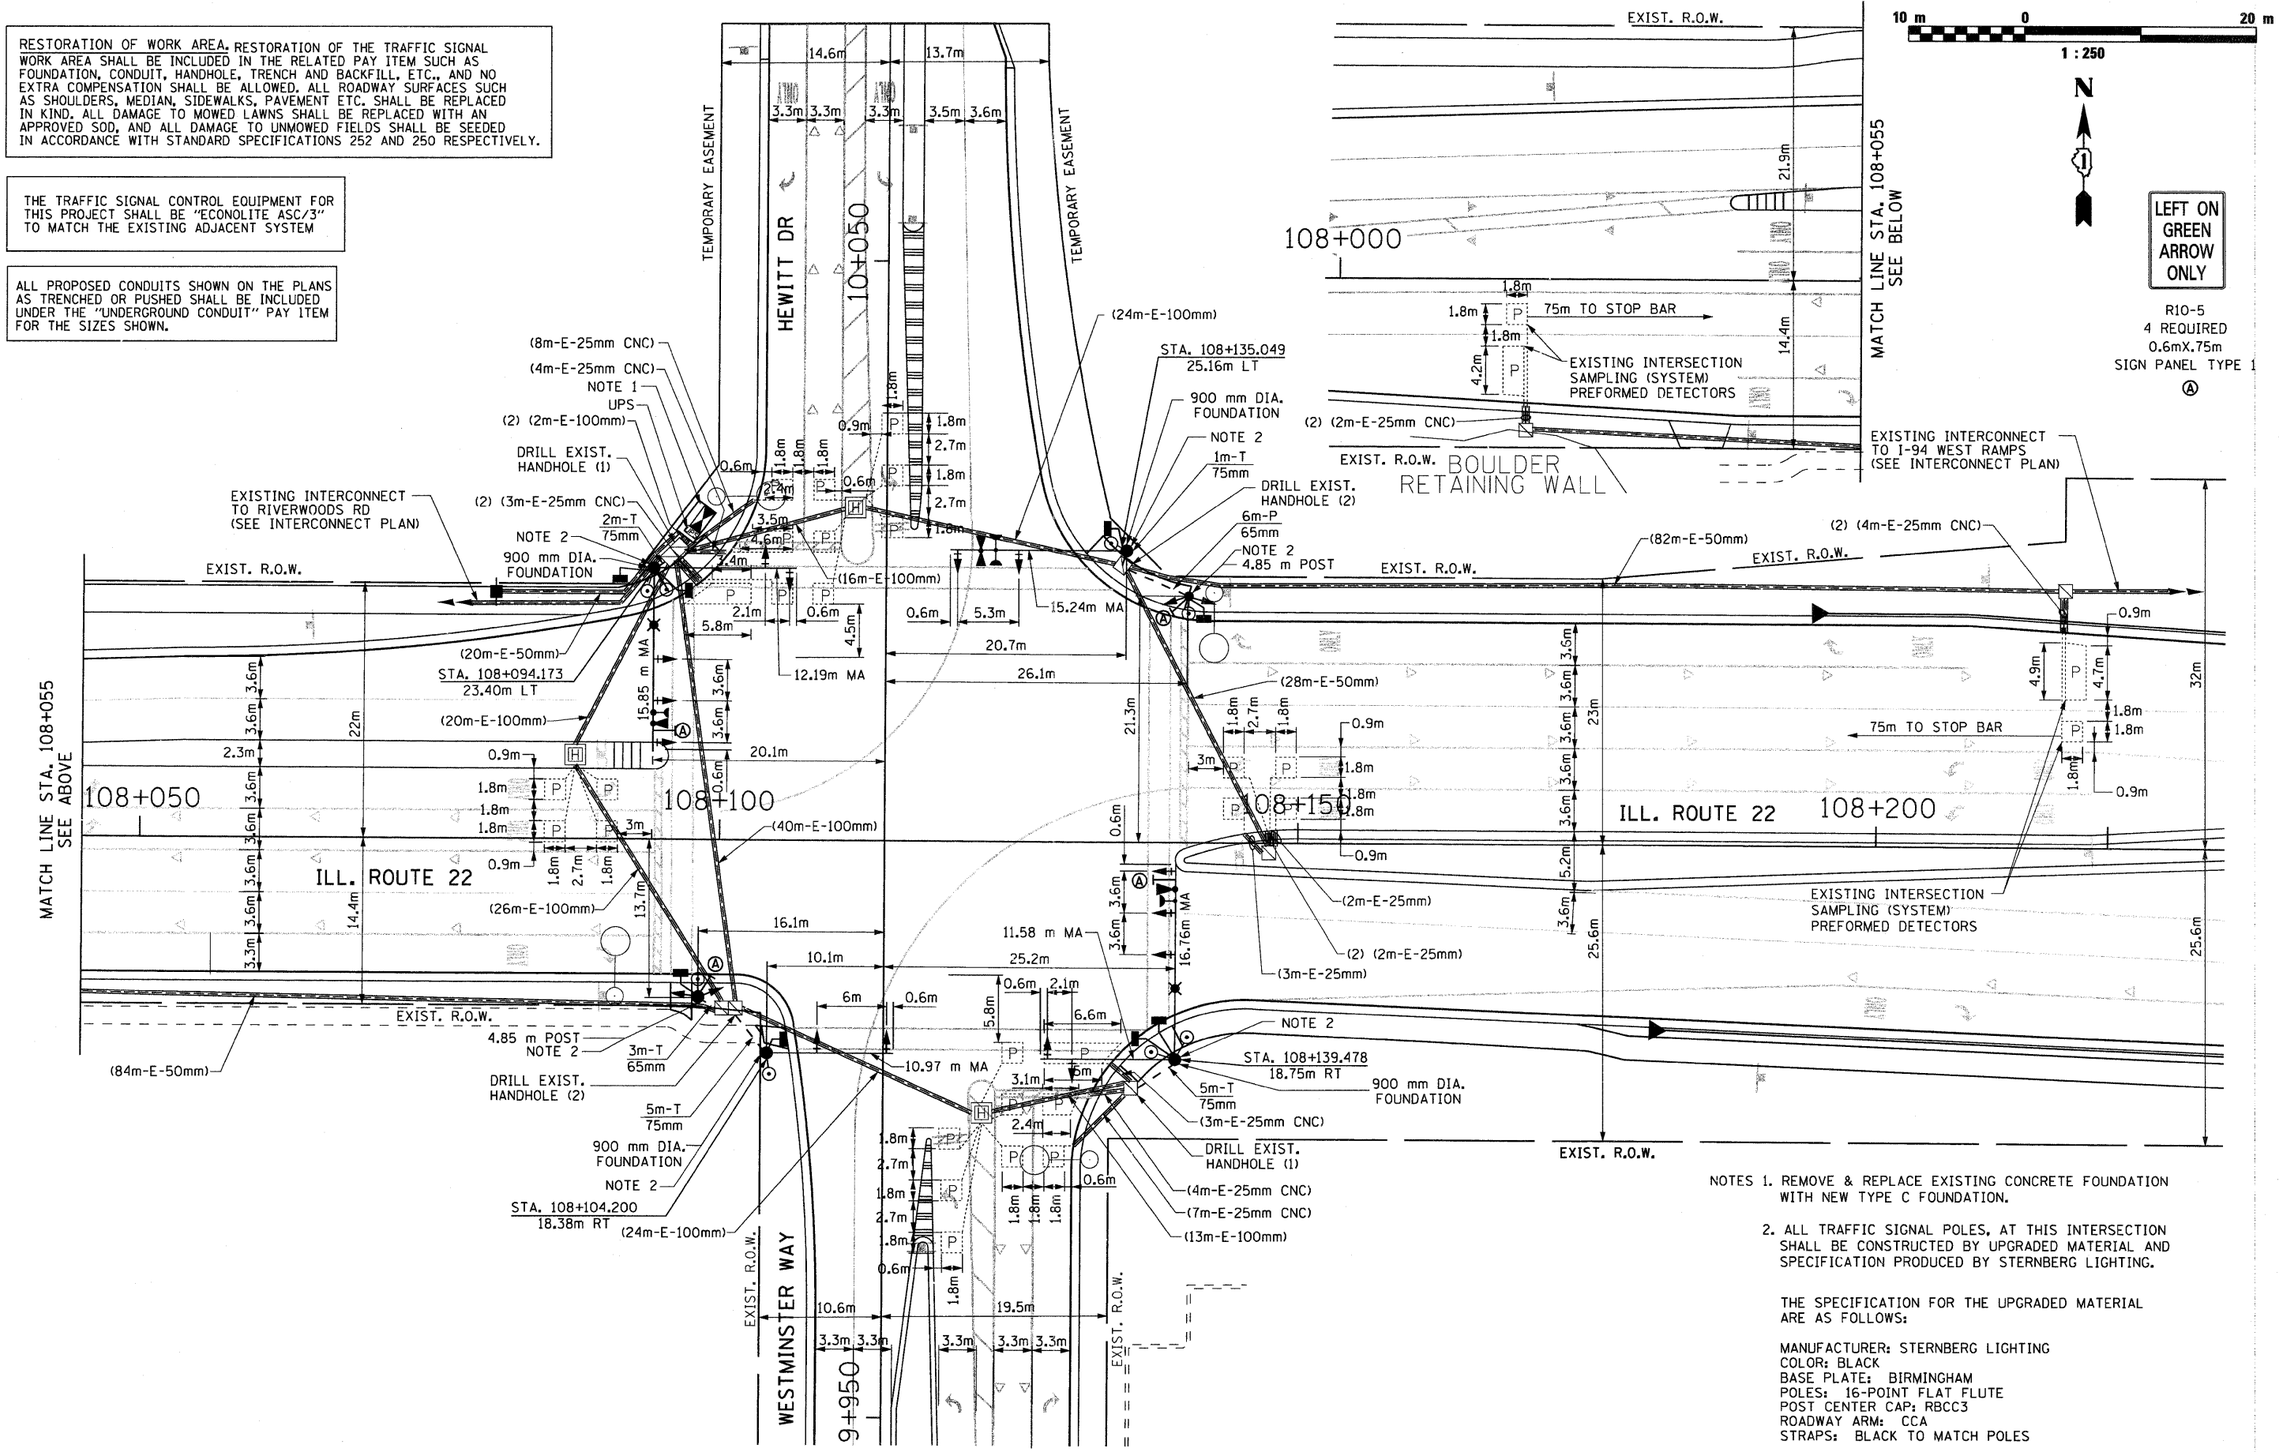

NOTES 1. REMOVE & REPLACE EXISTING CONCRETE FOUNDATION WITH NEW TYPE C FOUNDATION.

2. ALL TRAFFIC SIGNAL POLES, AT THIS INTERSECTION SHALL BE CONSTRUCTED BY UPGRADED MATERIAL AND SPECIFICATION PRODUCED BY STERNBERG LIGHTING.

THE SPECIFICATION FOR THE UPGRADED MATERIAL ARE AS FOLLOWS:

MANUFACTURER: STERNBERG LIGHTING
COLOR: BLACK
BASE PLATE: BIRMINGHAM
POLES: 16-POINT FLAT FLUTE
POST CENTER CAP: RBCC3
ROADWAY ARM: CCA
STRAPS: BLACK TO MATCH POLES

FILE NAME = $FILEL$	USER NAME = $USER$	DESIGNED - JDH	REVISED -	STATE OF ILLINOIS DEPARTMENT OF TRANSPORTATION	IL ROUTE 22 (HALF DAY RD) AT WESTMINSTER WAY / HEWITT RD TRAFFIC SIGNAL MODERNIZATION PLAN	F.A. RTE.	SECTION	COUNTY	TOTAL SHEETS	SHEET NO.
		DRAWN - JDH	REVISED -			337	20-N-4	LAKE	18	10
	PLOT SCALE = $SCALE$	CHECKED - DW	REVISED -					CONTRACT NO. 60L19		
	PLOT DATE = $DATE$	DATE -	REVISED -		SCALE: 1:250 / SHEET NO. 2 OF 3 SHEETS / STA. / TO STA.		ILLINOIS FED. AID PROJECT			