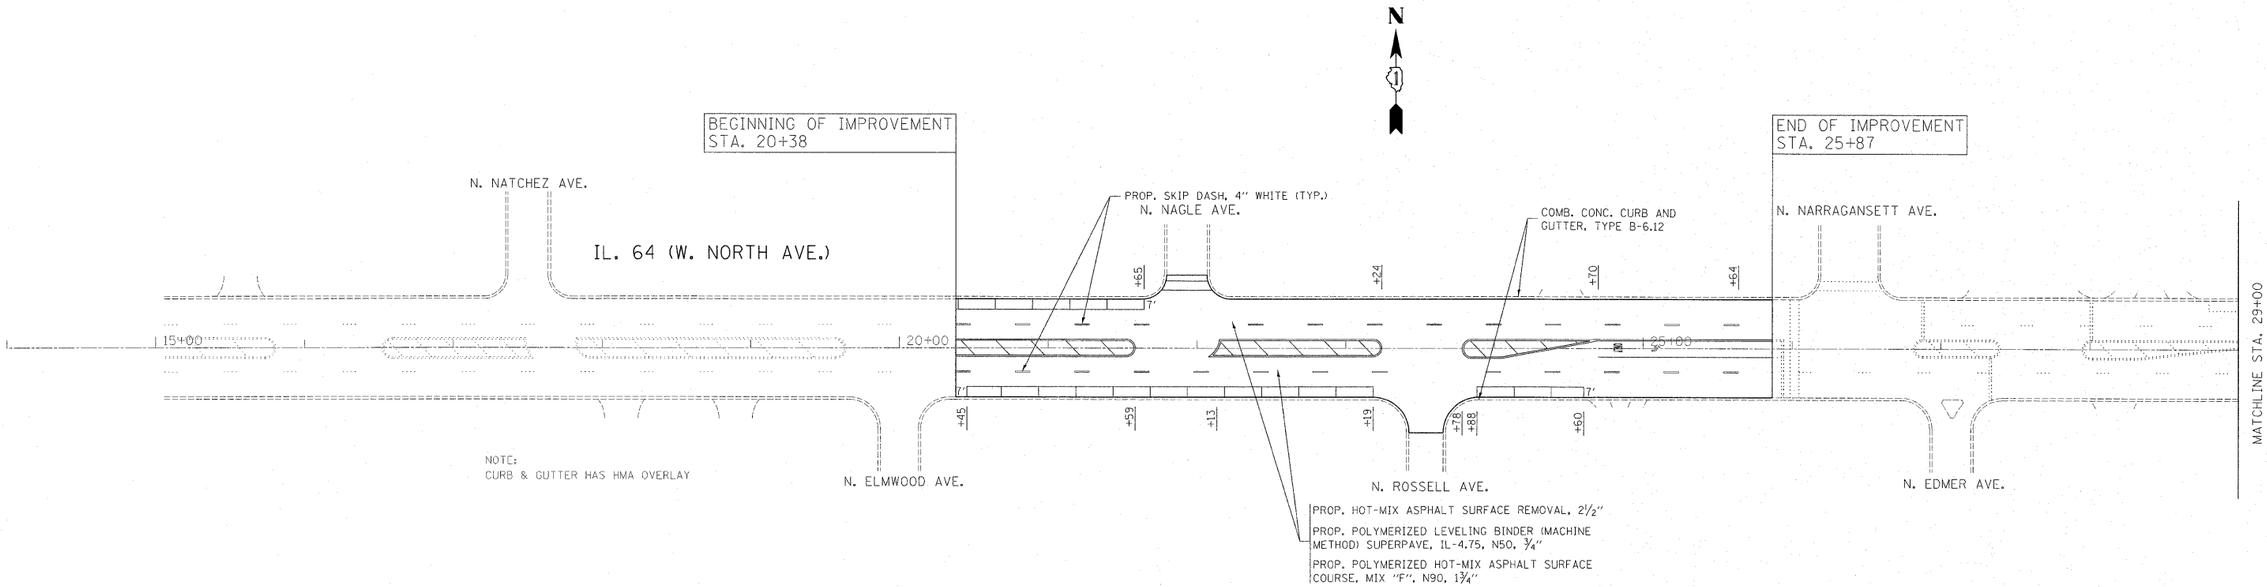

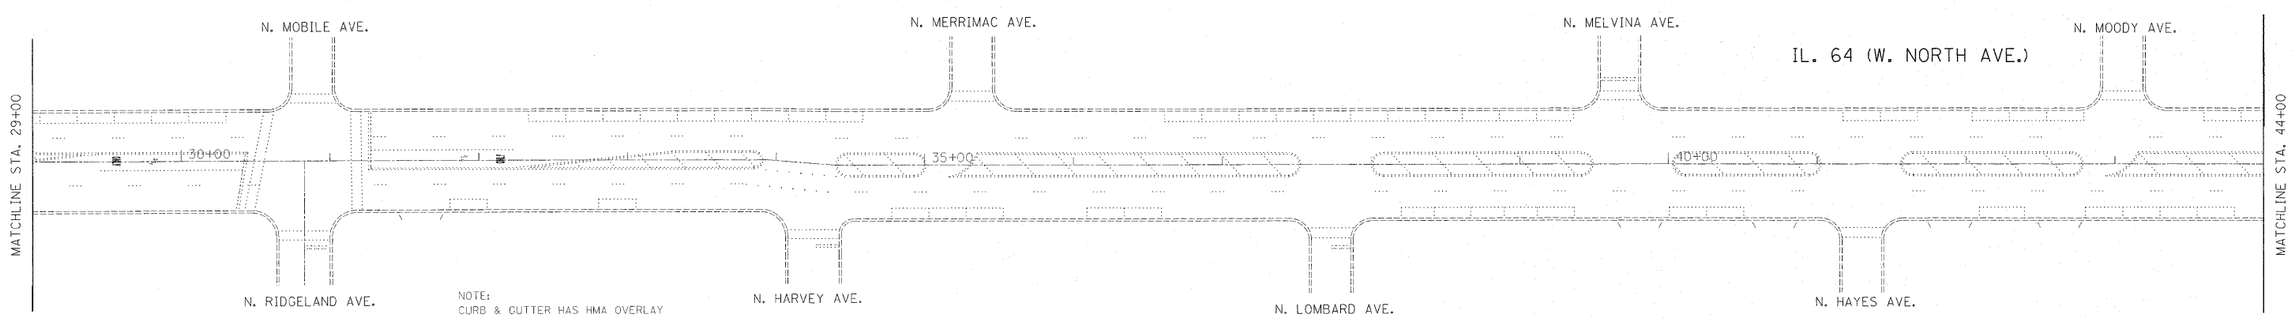

FILE NAME = c:\pw_work\pwidot\steedpa\d0145963\D185299-sht-plan.dgn	USER NAME = steedpa	DESIGNED -	REVISED -	STATE OF ILLINOIS DEPARTMENT OF TRANSPORTATION	ROADWAY AND PAVEMENT MARKING PLANS IL 64 (NORTH AVE.)--ELMWOOD AVE. TO RIDGELAND AVE.; AUSTIN AVE. TO CENTRAL AVE.	F.A.P. RTE.	SECTION	COUNTY	TOTAL SHEETS	SHEET NO.
		DRAWN -	REVISED -			307	2011-076-RS	COOK	34	8
	PLOT SCALE = 50.0000 ' / in.	CHECKED -	REVISED -					CONTRACT NO. 60R02		
	PLOT DATE = 10/19/2011	DATE -	REVISED -		SCALE: SHEET NO. OF SHEETS STA. 20+38 TO STA. 25+87		ILLINOIS FED. AID PROJECT			