TERRA ENGINEERING LTD.
225 W. OHIO ST., FOURTH FL.
CHICAGO, IL 60654
(312)467-0123

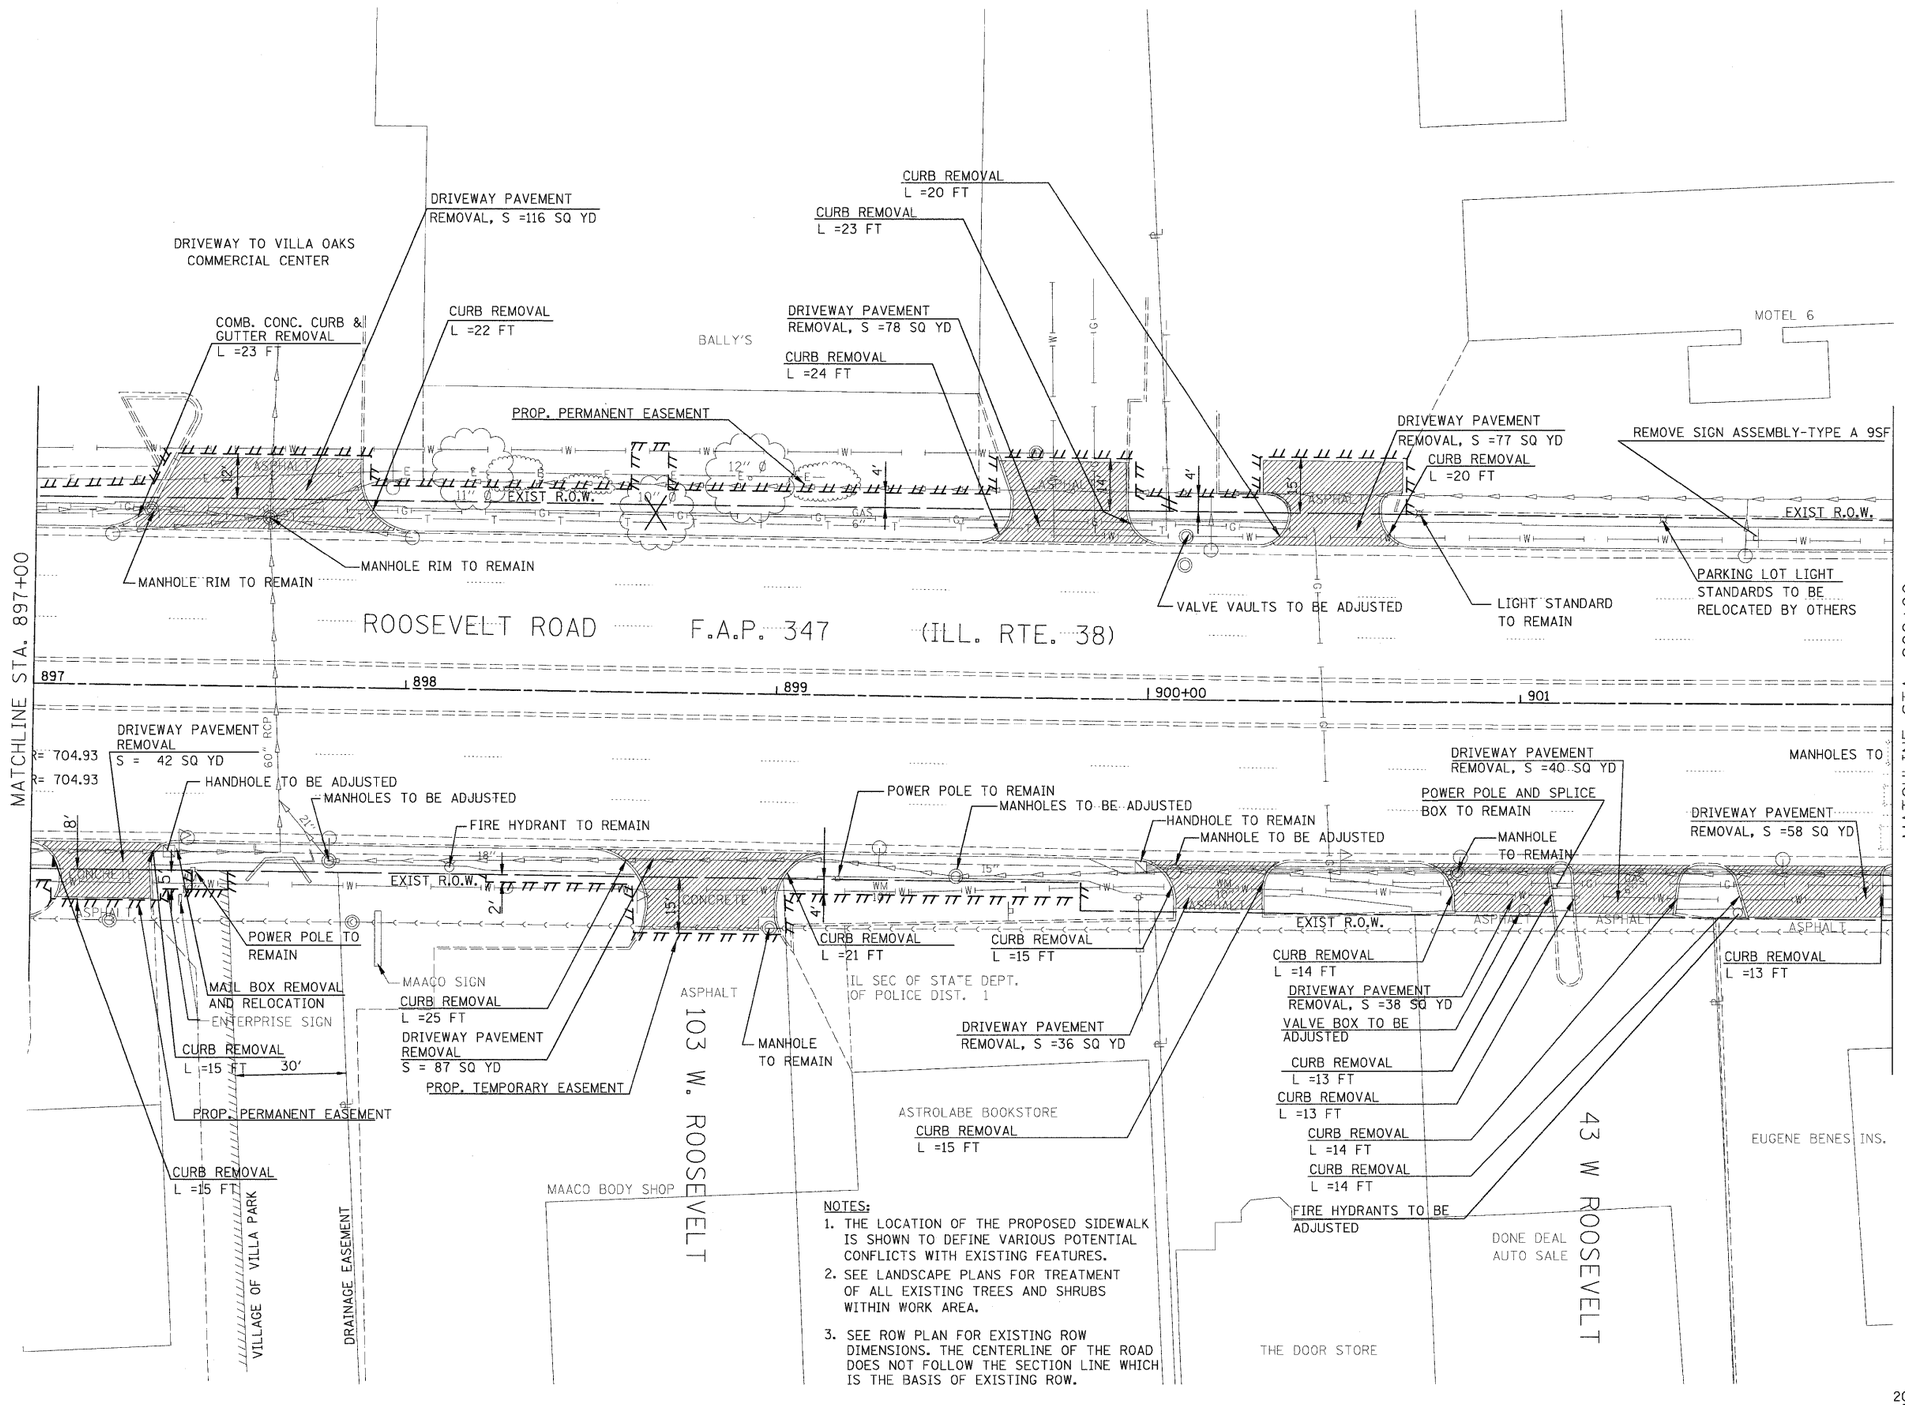


NOTES:

1. THE LOCATION OF THE PROPOSED SIDEWALK IS SHOWN TO DEFINE VARIOUS POTENTIAL CONFLICTS WITH EXISTING FEATURES.
2. SEE LANDSCAPE PLANS FOR TREATMENT OF ALL EXISTING TREES AND SHRUBS WITHIN WORK AREA.
3. SEE ROW PLAN FOR EXISTING ROW DIMENSIONS. THE CENTERLINE OF THE ROAD DOES NOT FOLLOW THE SECTION LINE WHICH IS THE BASIS OF EXISTING ROW.

| | | | | | |
|---|---|---|---|---|---|
| FILE NAME = D163197-sht-rem03.dgn | USER NAME IDOT | DESIGNED DA/SC | REVISED 10/24/2011 | STATE OF ILLINOIS DEPARTMENT OF TRANSPORTATION | REMOVAL PLAN STA 897+00 TO STA 902+00 |
| | | DRAWN BM/CC/BB | REVISED | | |
| | PLOT SCALE 20.0000 ' / IN. | CHECKED DA | REVISED | | |
| | PLOT DATE 10/25/2011 | DATE 06/08/2011 | REVISED | | SCALE: AS SHOWN · SHEET NO. 3 OF 4 SHEETS · STA. 897+00 TO STA. 902+00 |

| F.A.P. RTE. | SECTION | COUNTY | TOTAL SHEETS | SHEET NO. |
|---|---|---|---|---|
| 347 | 02-00077-00-SW | DUPAGE | 73 | 13 |
| | | CONTRACT NO. 63197 | | |
| FED. ROAD DIST. NO. | ILLINOIS | FED. AID PROJECT | | |