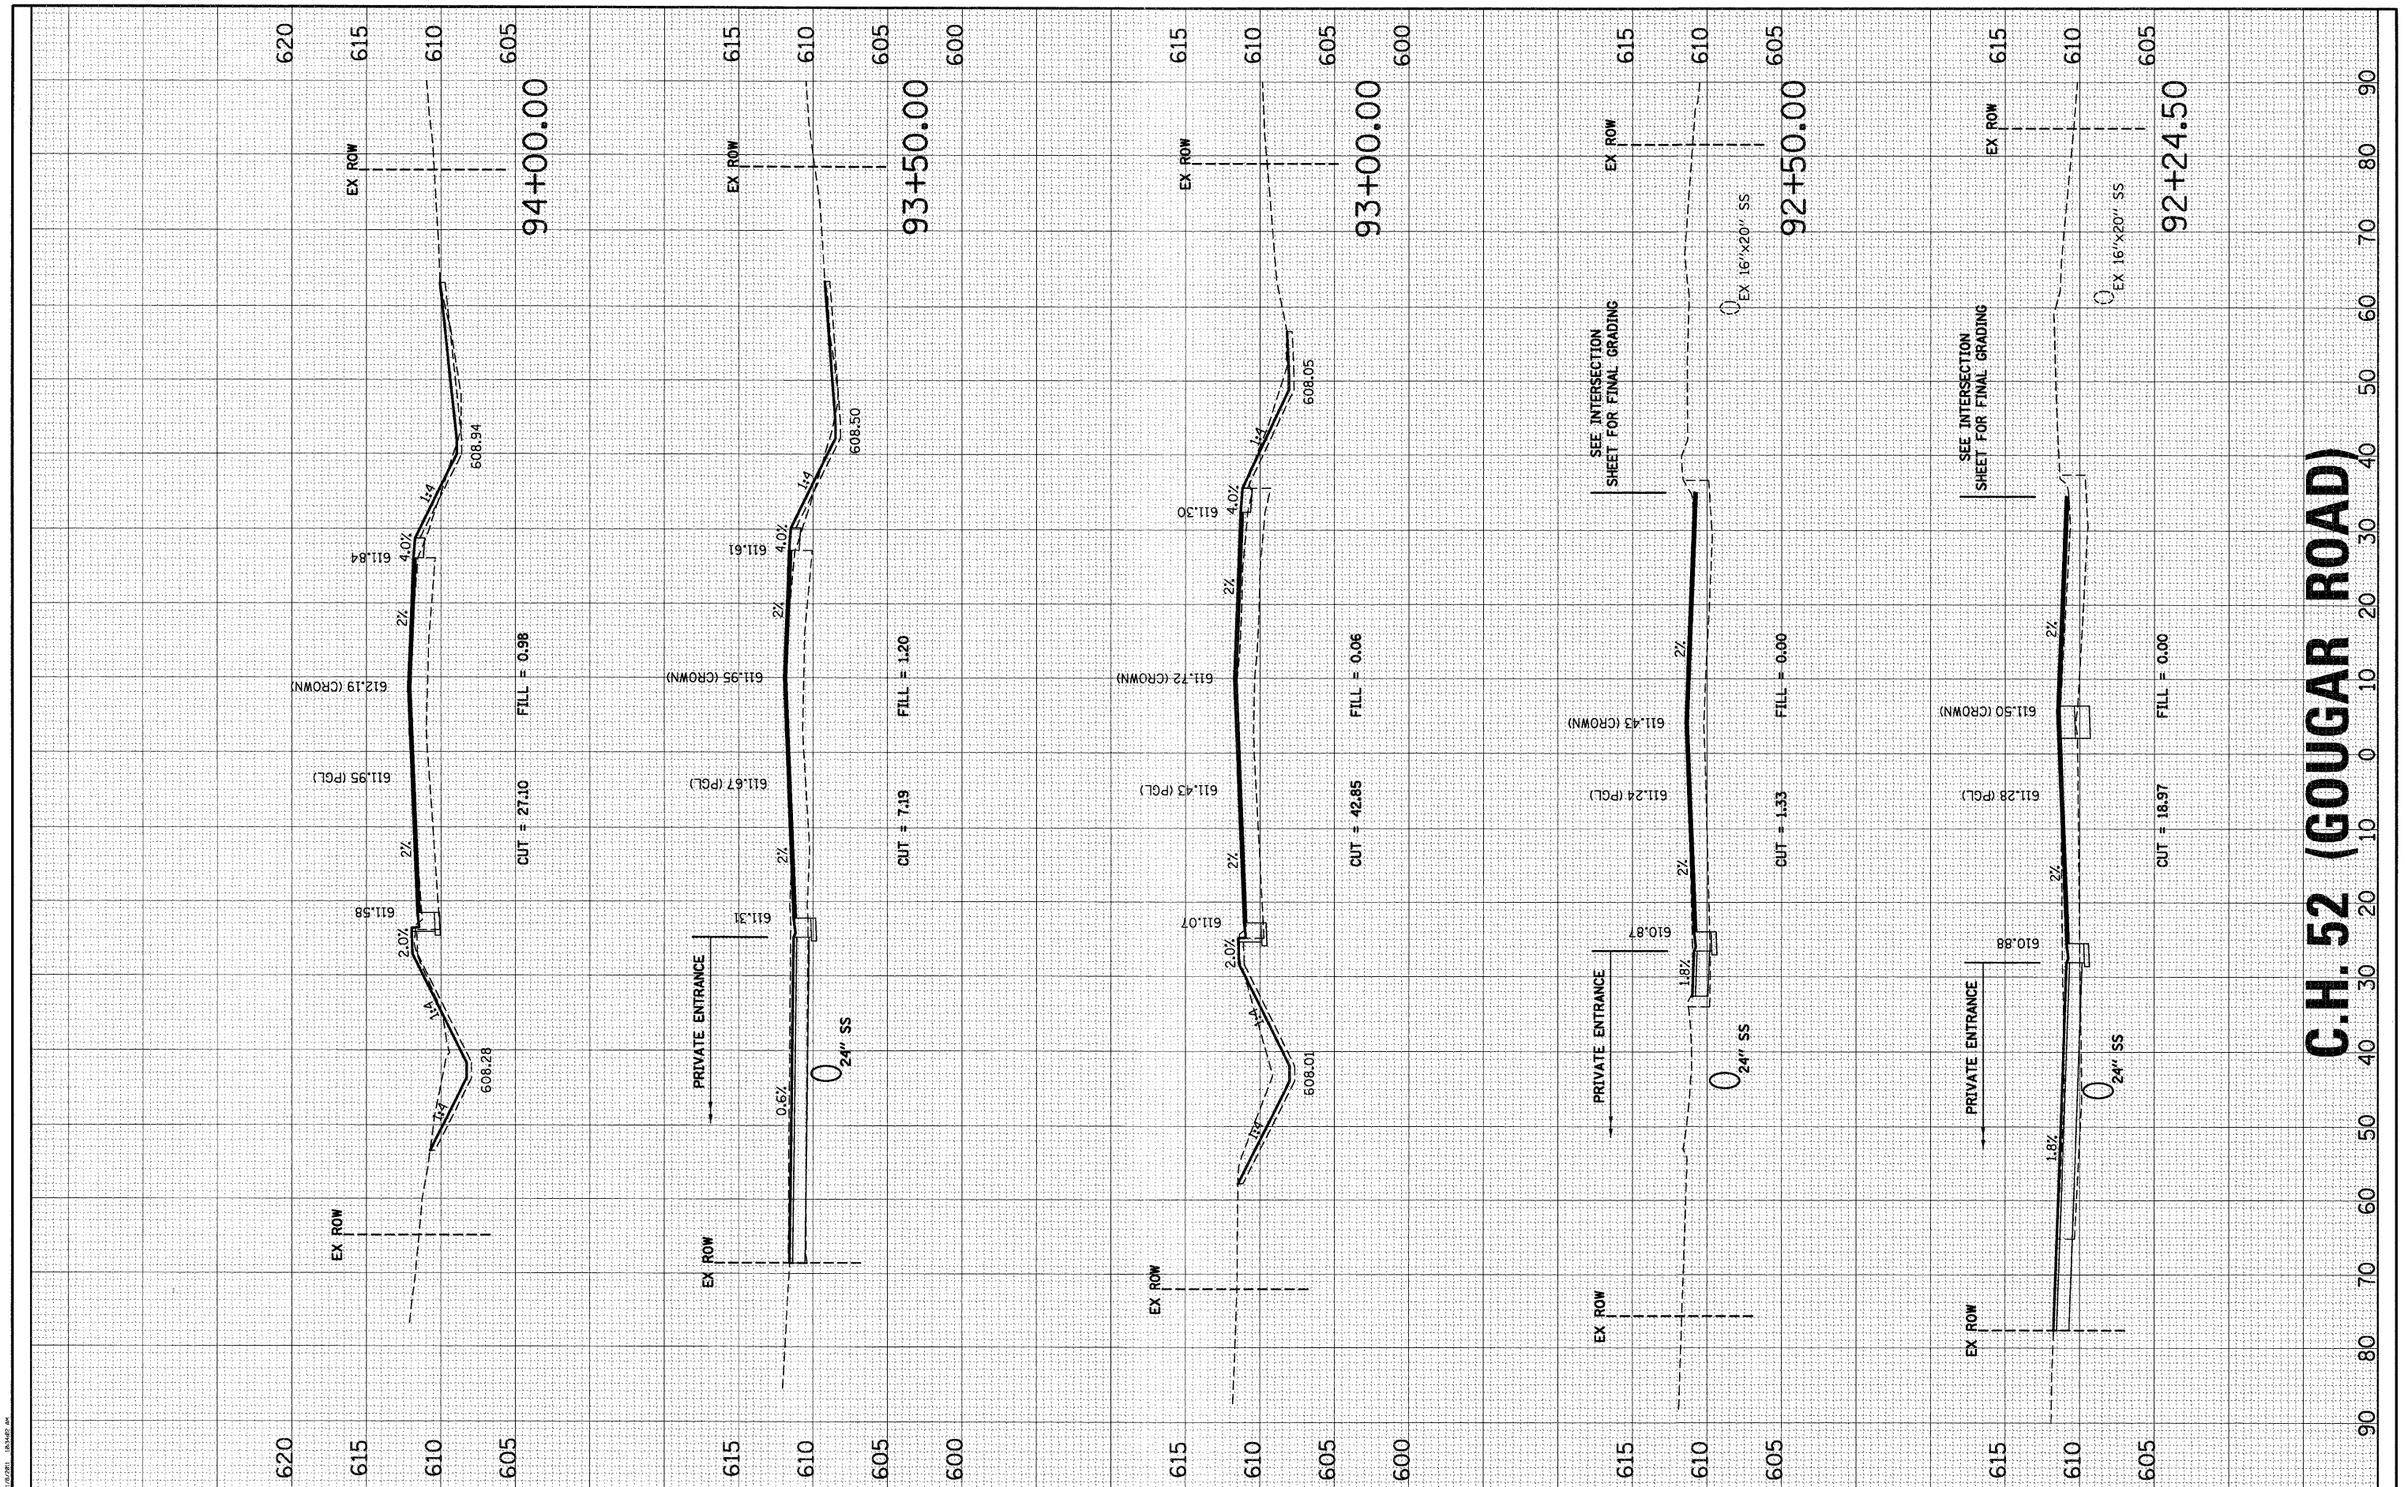

FINAL SURVEY	BY	DATE
SURVEYED		
PLOTTED		
TEMPLATE		
AREAS		
AREAS CHECKED		

NOTE BOOK NO.

ORIGINAL SURVEY	BY	DATE
SURVEYED		
PLOTTED		
TEMPLATE		
AREAS		
AREAS CHECKED		

NOTE BOOK NO.

PROJECT CONTACT: BRENT D. CARNS, P.E.
PROJECT MANAGER: BRENT D. CARNS, P.E.
CFL ENGLL NO.: 184-000196 EXP. DATE: 11/30/2011 DESIGN FILE: 256.07_xs.dgn

Illinois Professional Design Firm # 184-000196

SEC Group, Inc.
An HR Green Company
303 Alerie Drive,
New Lenox, Illinois 60451
t. 815.462.9324 f. 815.462.9328
www.secgroupinc.com
-Northwest IL -Rockford IL -New Lenox IL -Chicago IL

USER NAME = RBest	DESIGNED - BDC	REVISED -	
FILE NAME = 256.07_xs.dgn	DRAWN - RCB	REVISED -	
PLOT SCALE =	CHECKED - APS	REVISED -	
PLOT DATE = 11/8/2011	DATE - 11/8/11	REVISED -	

ILLINOIS DEPARTMENT OF TRANSPORTATION
PROPOSED ROADWAY IMPROVEMENTS
C.H. 52 (GOUGAR ROAD) AT U.S. ROUTE 30

CROSS SECTIONS

SCALE: | SHEET NO. 7 OF 9 SHEETS | STA. 92+24.50 TO STA. 94+00.00

F.A.U RTE.	SECTION NO.	COUNTY	TOTAL SHEETS	SHEET NO.
367	07-00154-11-TL	WILL	70	68
		CONTRACT NO. 63597		
FED. ROAD DIST. NO.	ILLINOIS	FED. AID PROJECT		