F.A.U. RTE.	SECTION	COUNTY	TOTAL SHEETS	SHEET NO.
NA	10-00094-00-SW	LAKE	10	1
	ILLINOIS	CONTRACT NO. 63657		

STATE OF ILLINOIS
DEPARTMENT OF TRANSPORTATION
DIVISION OF HIGHWAYS

PLANS FOR PROPOSED FEDERAL AID HIGHWAY

SAFE ROUTES TO SCHOOL
VARIOUS LOCATIONS WITHIN THE VILLAGE OF MUNDELEIN
SIDEWALK IMPROVEMENTS
SECTION 10-00094-00-SW
PROJECT SRTS-4009(037)
VILLAGE OF MUNDELEIN
LAKE COUNTY
C-40-008-10

FOR INDEX OF SHEETS, SEE SHEET NO. 2
FOR HIGHWAY STANDARDS, SEE SHEET NO. 2

TRAFFIC DATA

ADT:
VARIOUS ROUTES < 500

POSTED SPEED	DESIGN SPEED
30 MPH (EXISTING)	30 MPH (EXISTING)
30 MPH (PROPOSED)	30 MPH (PROPOSED)

DESIGN DESIGNATION

VARIOUS ROUTES - LOCAL ROADS AND STREETS

J.U.L.I.E.
JOINT
UTILITY
LOCATION
INFORMATION FOR
EXCAVATION
CALL 811

811 Know what's below. Call before you dig.

100' 200' 300' — 1" = 100'
0 10' 20' 30' — 1" = 10'
0 50' 100' — 1" = 50'
0 50' 100' — 1" = 40'
0 50' 100' — 1" = 30'
0 50' 100' — 1" = 20'

FULL SIZE PLANS HAVE BEEN PREPARED USING STANDARD ENGINEERING SCALES. REDUCED SIZED PLANS WILL NOT CONFORM TO STANDARD SCALES. IN MAKING MEASUREMENTS ON REDUCED PLANS, THE ABOVE SCALES MAY BE USED.

HRGreen
420 NORTH FRONT STREET, SUITE 100 | McHENRY, ILLINOIS 60050
Phone: 815.385.1778 | Toll Free: 800.728.7805 | Fax: 815.385.1781 | HRGreen.com
ILLINOIS PROFESSIONAL DESIGN FIRM #184-001322

PROJECT ENGINEER: J. STRZALKA
PROJECT MANAGER: J. PISHA

CONTRACT NO. 63657

PROJECT LOCATION MAP
FREMONT TOWNSHIP
N.T.S.

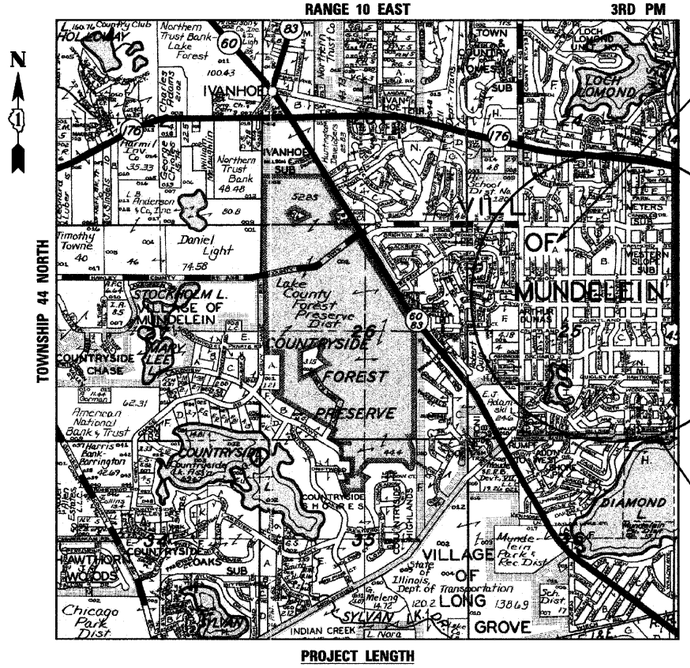

PROJECT LENGTH

NET LENGTH OF IMPROVEMENT (VARIOUS ROUTES) = 7,315 FT (1.39 MI)

GROSS LENGTH OF PROJECT = 7,315 FT (1.39 MI)

LOCATION OF SECTION INDICATED THUS:-

STATE OF ILLINOIS
DEPARTMENT OF TRANSPORTATION
DIVISION OF HIGHWAYS

APPROVED 10/19 20 11
VILLAGE OF MUNDELEIN

PASSED NOVEMBER 4 20 11
CHRISTOPHER HOLT
DISTRICT ONE ENGINEER OF LOCAL ROADS AND STREETS

RELEASING FOR BID
BASED ON LIMITED REVIEW NOVEMBER 4, 20 11
DEPUTY DIRECTOR OF HIGHWAYS, REGION ONE ENGINEER

PROFESSIONAL ENGINEER'S SIGN & SEAL

JEFFREY L. PISHA, P.E.
EXPIRES: 11-30-2013

JEFFREY L. PISHA 062-054984 REGISTERED PROFESSIONAL ENGINEER OF ILLINOIS
SEAL

PRINTED BY THE AUTHORITY OF THE STATE OF ILLINOIS

PROGRAM AND OFFICE ENGINEER: CHARLES F. RIDDLE, P.E. 847-705-4406 SCHAUMBURG, IL

COMPANY NAME: BECOMPANY NAME
PROJECT CONTACT: FIELD ENGINEER
CLIENT: VILLAGE OF MUNDELEIN
DATE PLOTTED: 10/16/2011 10:09:00 AM
FILE NAME: 8610008-cvr.dgn
PLOT DRIVER: McHenry-1050-plotter-AS.JS.plt
PEN TABLE: STANDARD-TRANS.TBL