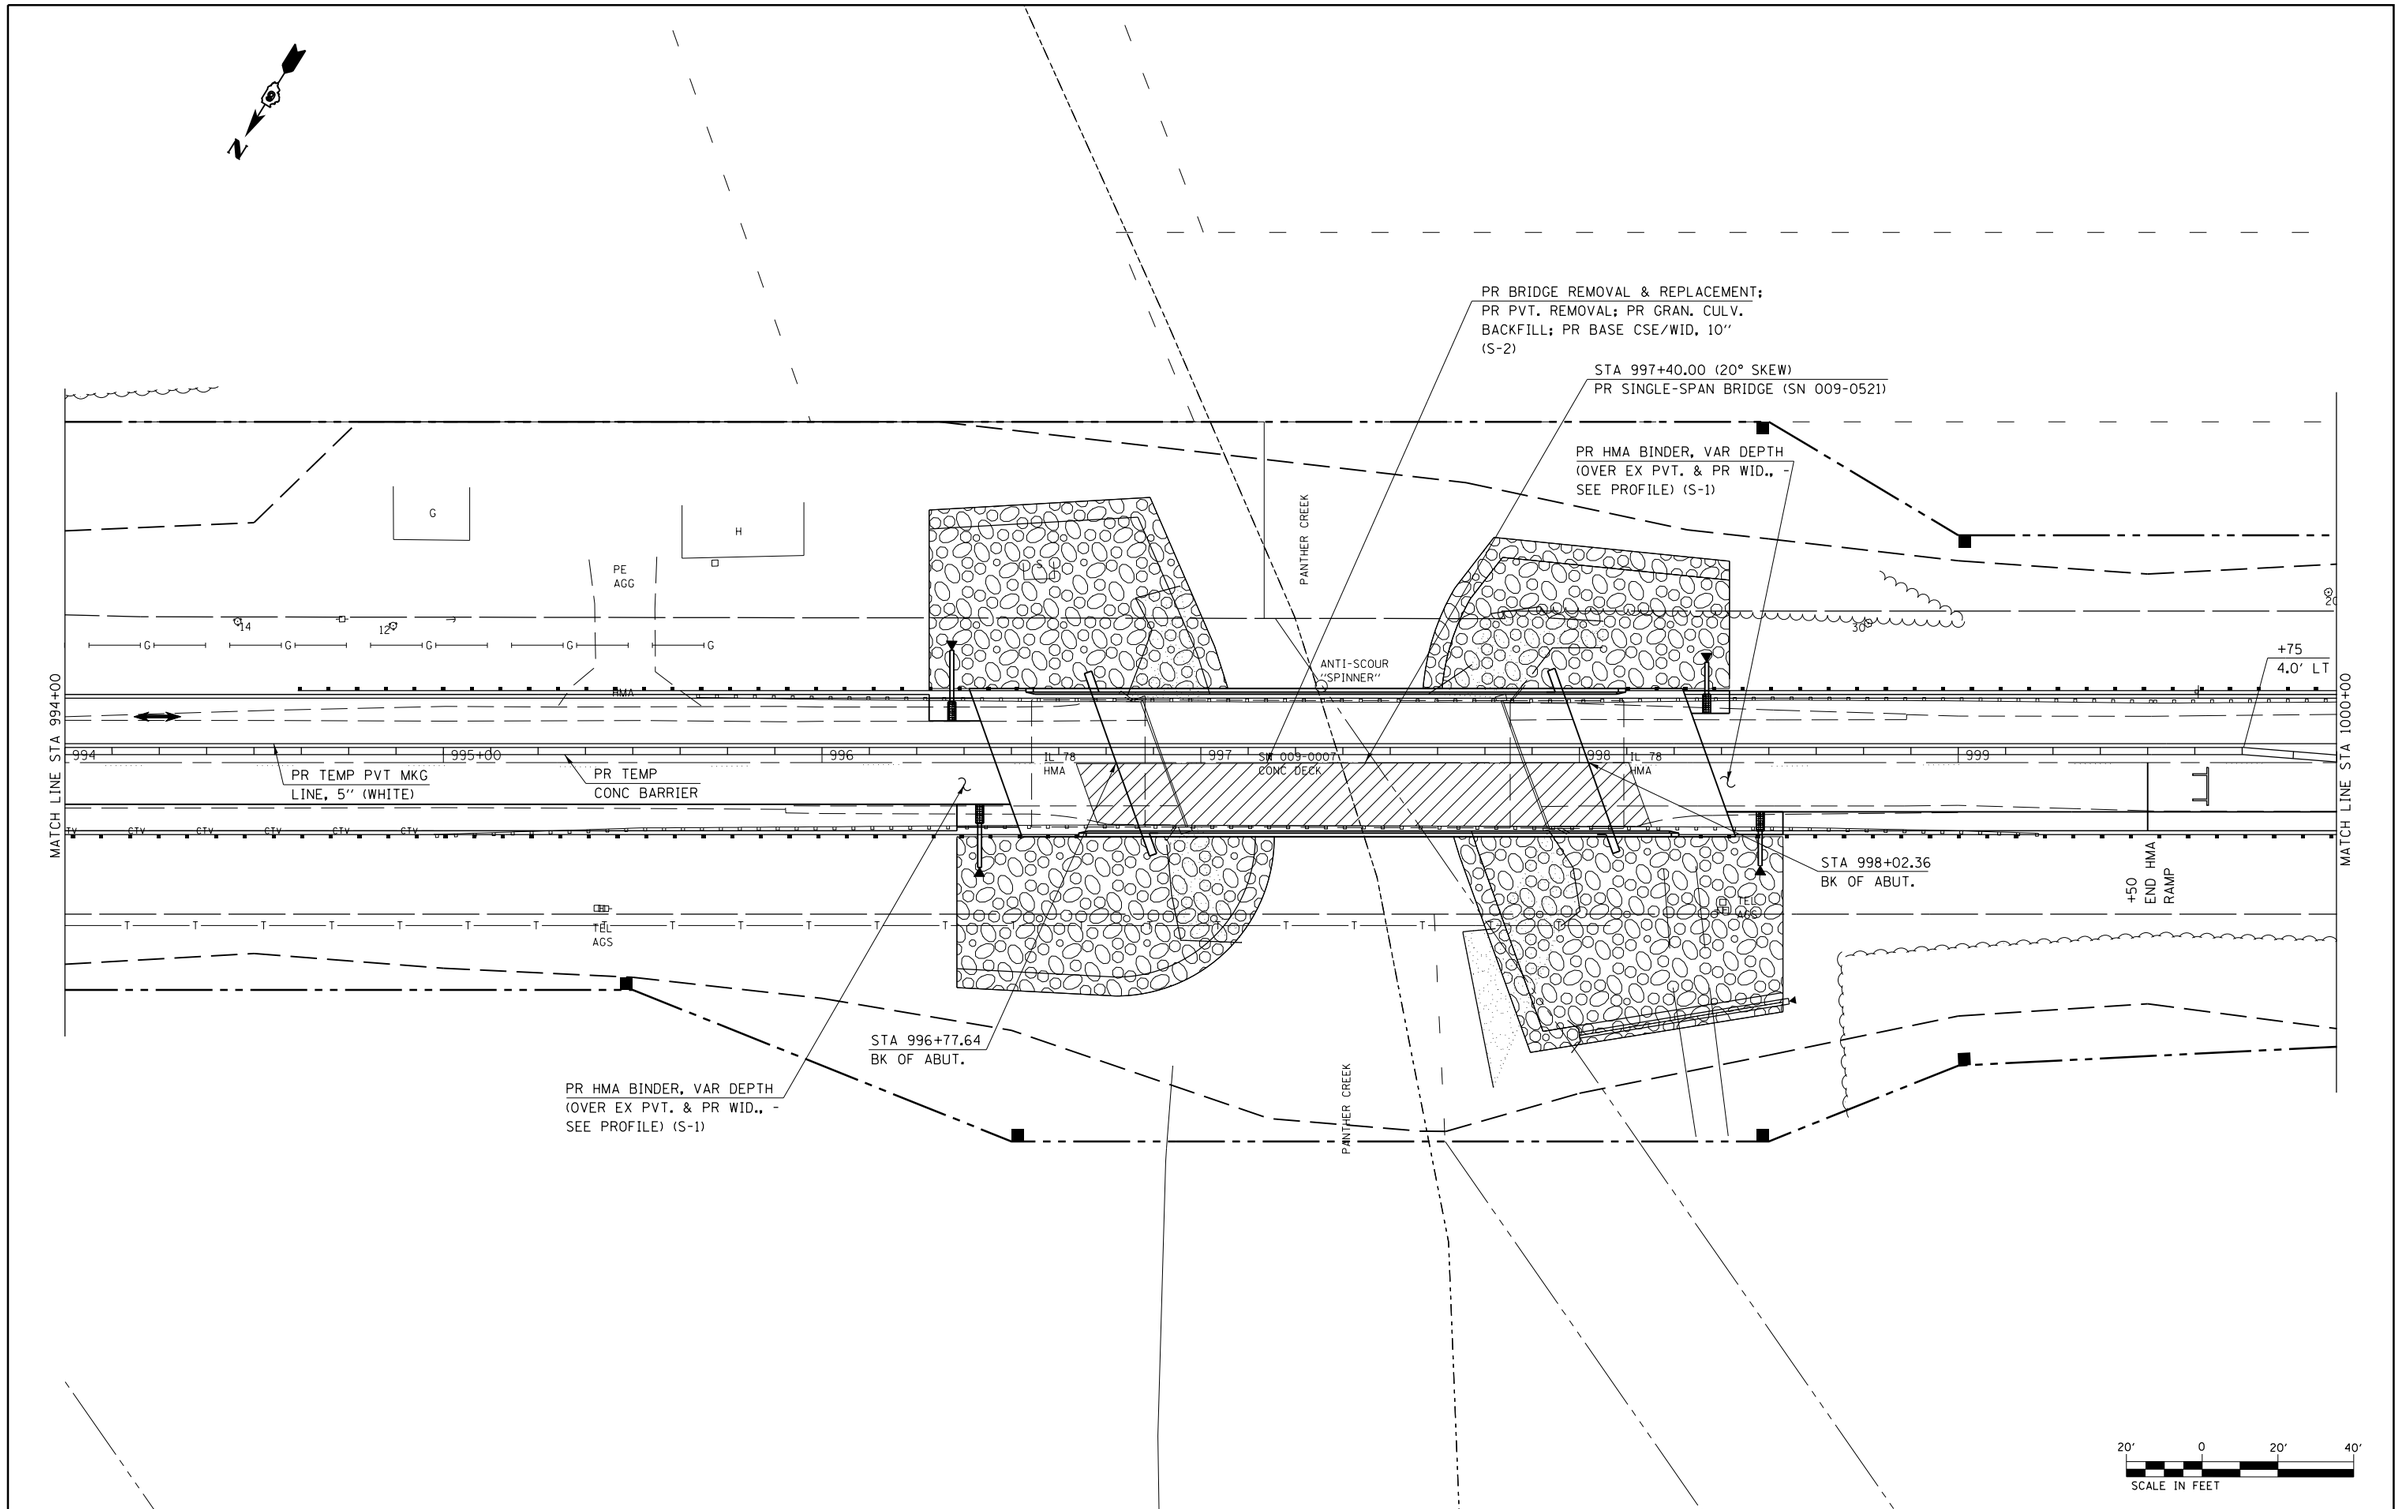

The VOLKERT/DMA Joint Venture	USER NAME = sparksgw	DESIGNED - DRH	REVISED -
	FILE NAME =	DRAWN - DRH	REVISED -
	PLOT SCALE = 40.0000 ' / in.	CHECKED - VAM	REVISED -
	PLOT DATE = Aug-31-2011 09:41:12AM	DATE - 8/26/2011	REVISED -

STATE OF ILLINOIS
DEPARTMENT OF TRANSPORTATION

IL 78 OVER PANTHER CREEK OVERFLOW
TRAFFIC CONTROL & PROTECTION - STAGE 2

SCALE: 1"=20' | SHEET NO. 3 OF 4 SHEETS | STA. 994+00 TO STA. 1000+00

F.A.P. RTE.	SECTION	COUNTY	TOTAL SHEETS	SHEET NO.
614	144 (B-4); 144 (B-5)	CASS	97	33
		CONTRACT NO. 72B55		
FED. ROAD DIST. NO.	ILLINOIS	FED. AID PROJECT		