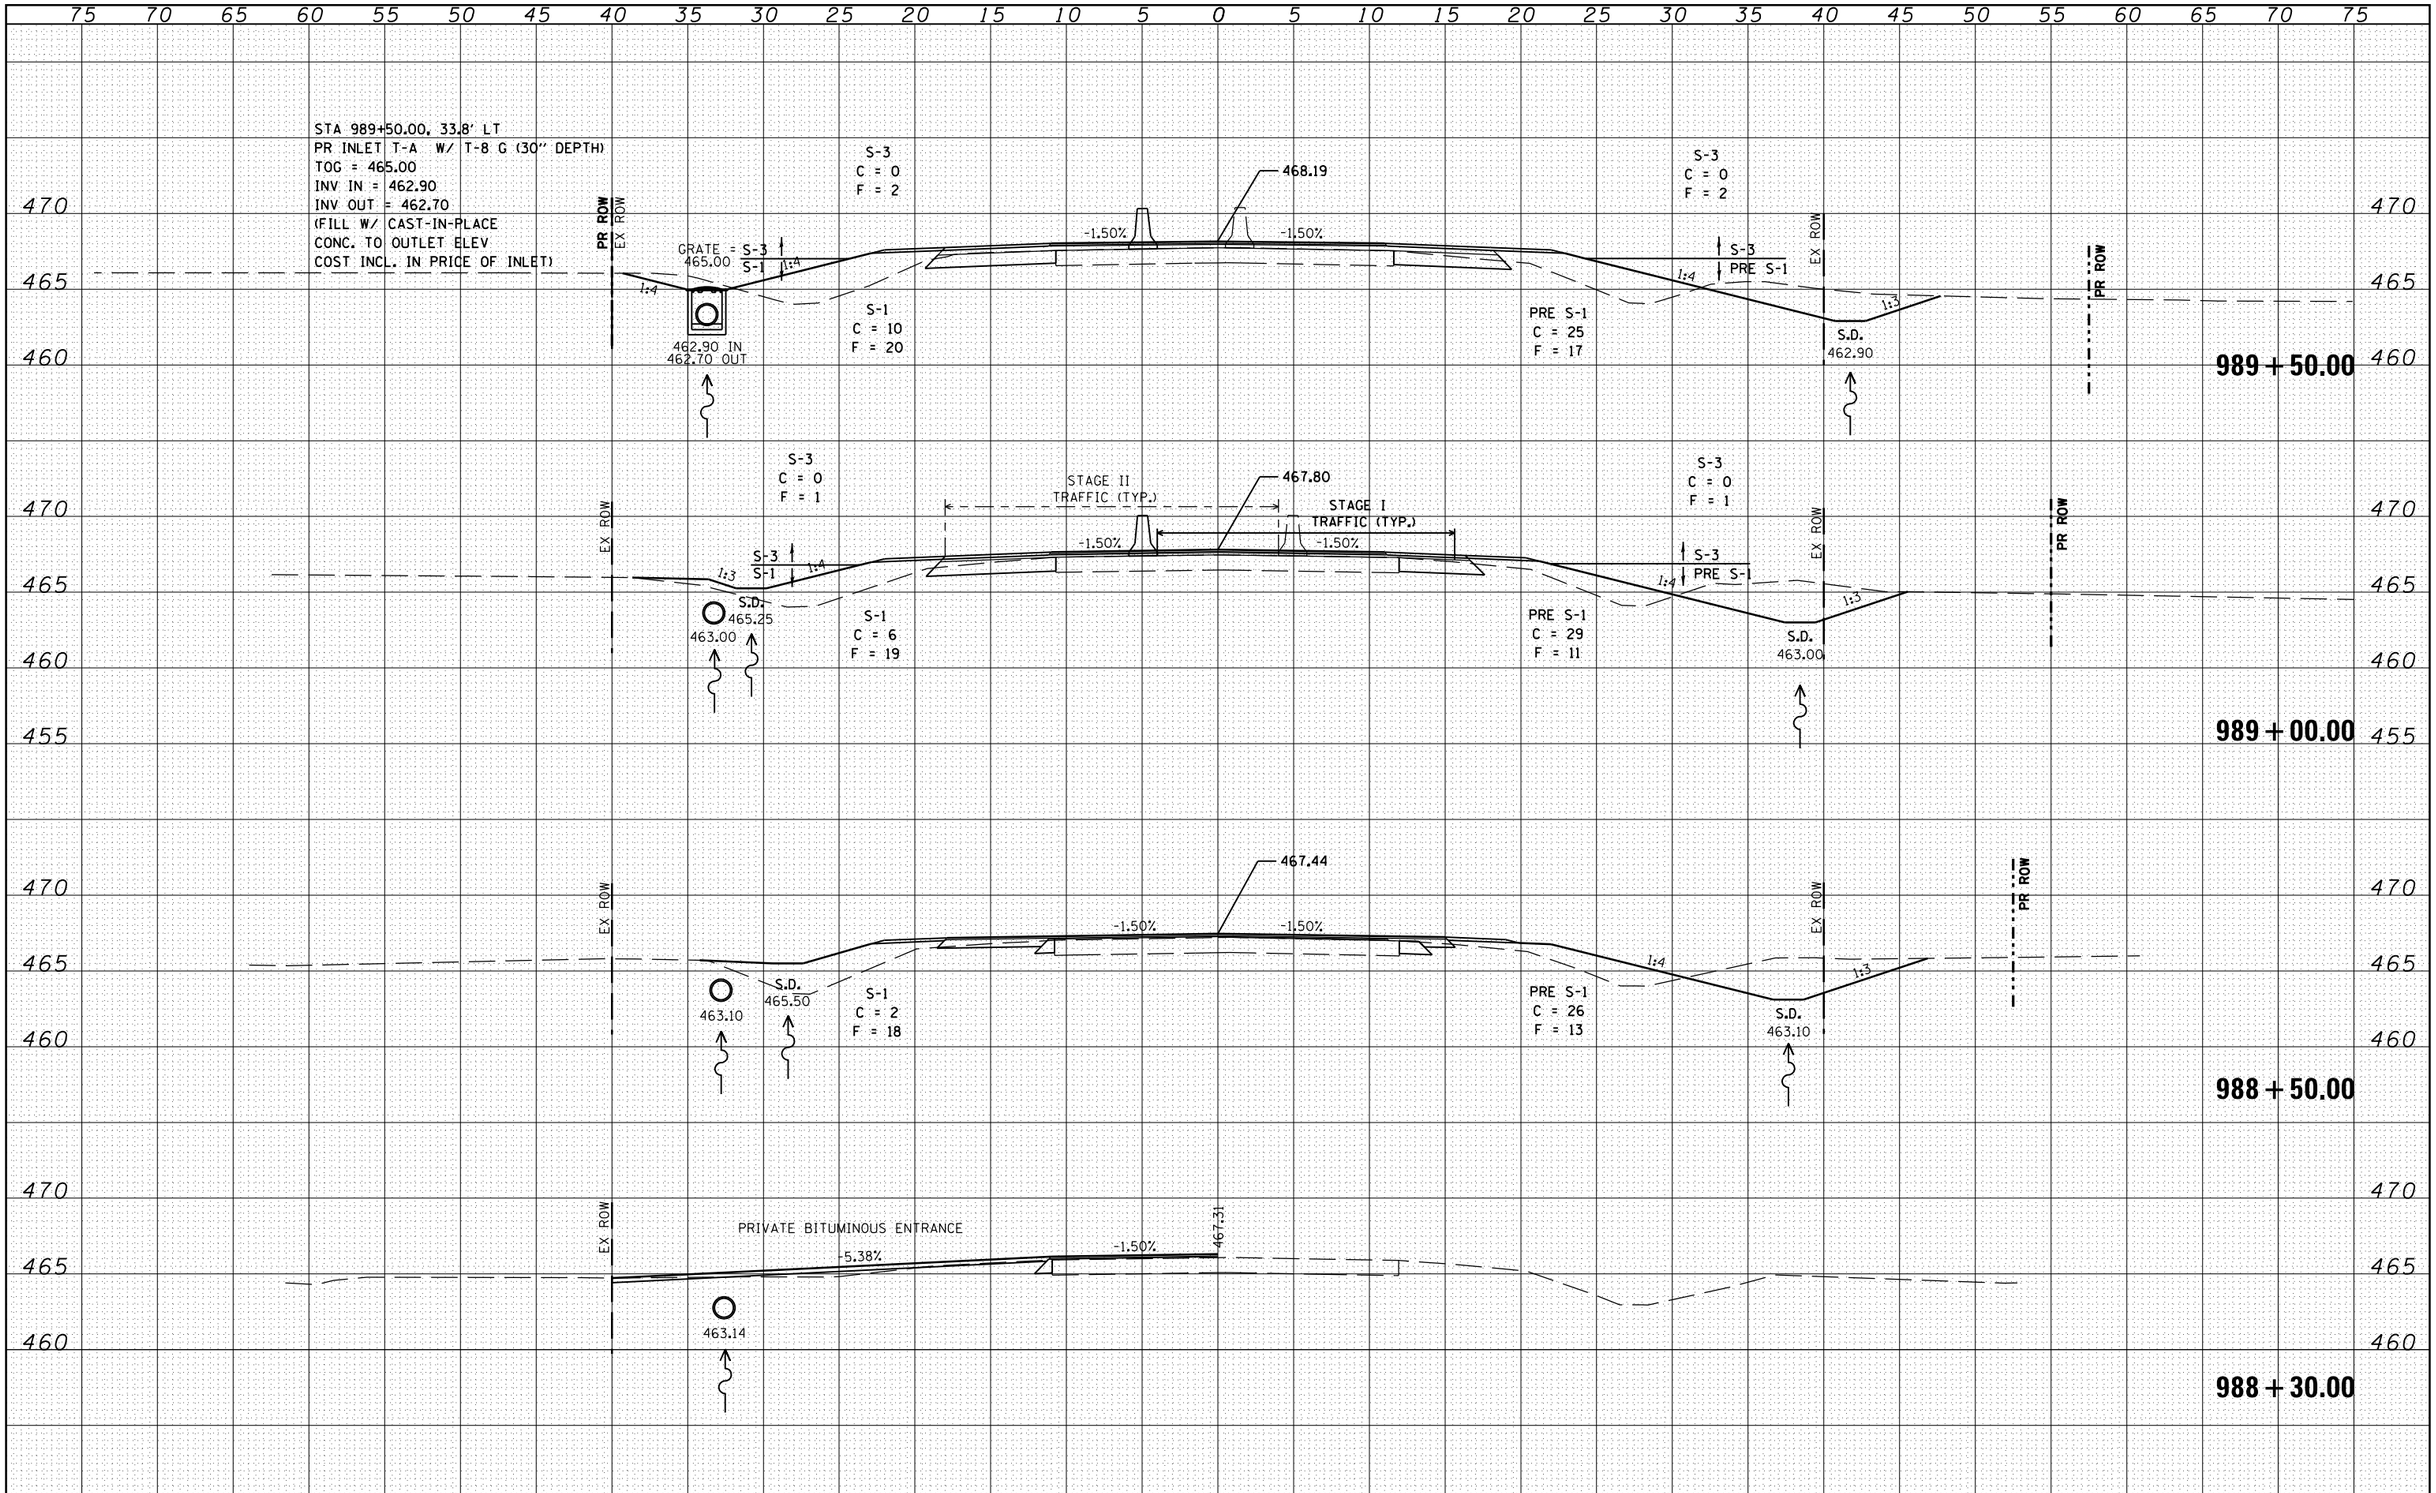

The VOLKERT/DMA Joint Venture	USER NAME = sparksgw	DESIGNED - DRH	REVISED -
		DRAWN - DRH	REVISED -
	PLOT SCALE = 10.0000 ' / in.	CHECKED - VAM	REVISED -
	PLOT DATE = Aug-31-2011 09:43:45AM	DATE - 8/26/2011	REVISED -

STATE OF ILLINOIS
DEPARTMENT OF TRANSPORTATION

CROSS SECTION – IL 78 OVER PANTHER CREEK OVERFLOW

SCALE: 1"=5' | SHEET NO. 2 OF 14 SHEETS | STA. 988+29.00 TO STA. 989+50.00

F.A.P. RTE.	SECTION	COUNTY	TOTAL SHEETS	SHEET NO.
614	144 (B-4); 144 (B-5)	CASS	97	78
		CONTRACT NO.		
FED. ROAD DIST. NO.	ILLINOIS	FED. AID PROJECT		

FINAL SURVEY — NOTE BOOK NO. — SURVEYED / PLOTTED / TEMPLATE / AREAS / AREAS CHECKED — BY — DATE

ORIGINAL SURVEY — NOTE BOOK NO. — SURVEYED / PLOTTED / TEMPLATE / AREAS / AREAS CHECKED — BY — DATE