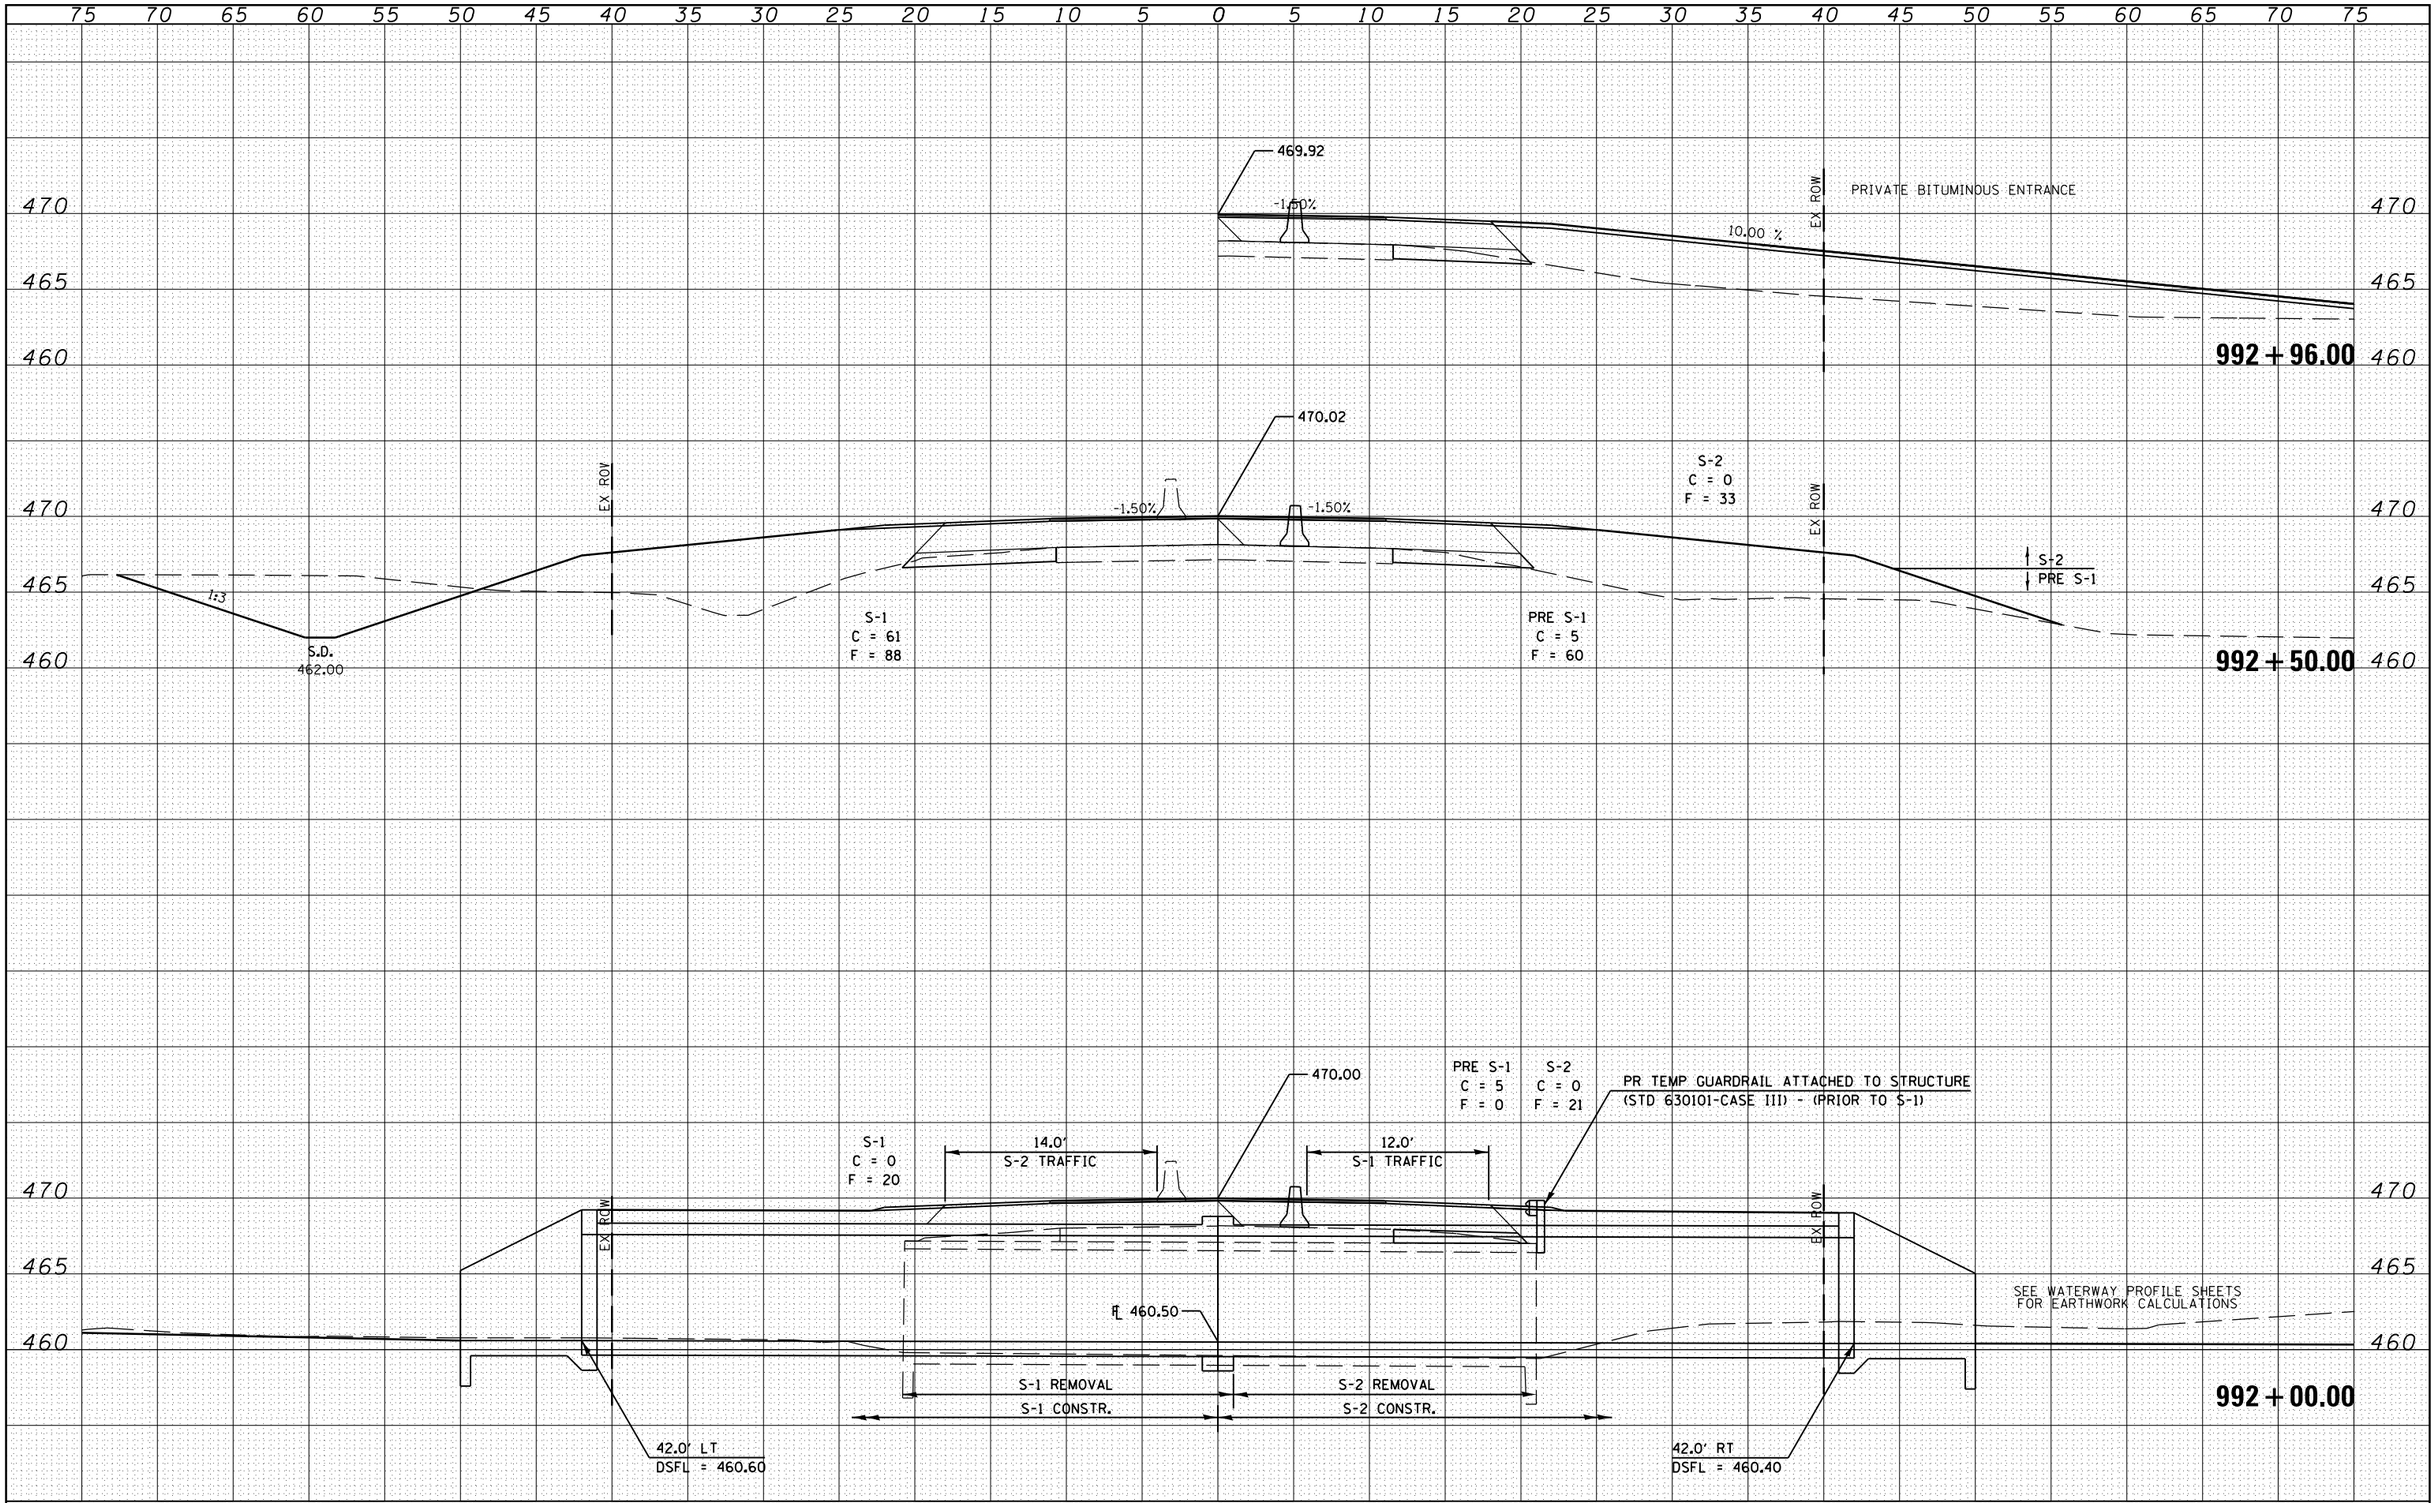

FINAL SURVEY					
NOTE BOOK	SURVEYED			BY	DATE
	PLOTTED				
	TEMPLATE				
	AREAS				
NO.	AREAS CHECKED				

ORIGINAL SURVEY					
NOTE BOOK	SURVEYED			BY	DATE
	PLOTTED				
	TEMPLATE				
	AREAS				
NO.	AREAS CHECKED				

The VOLKERT/DMA Joint Venture

USER NAME = sparksgw	DESIGNED - DRH	REVISED -
	DRAWN - DRH	REVISED -
PLOT SCALE = 10.0000 ' / in.	CHECKED - VAM	REVISED -
PLOT DATE = Aug-31-2011 09:43:48AM	DATE - 8/26/2011	REVISED -

STATE OF ILLINOIS
DEPARTMENT OF TRANSPORTATION

CROSS SECTION – IL 78 OVER PANTHER CREEK OVERFLOW

SCALE: 1"=5' | SHEET NO. 6 OF 14 SHEETS | STA. 992+00.00 TO STA. 992+96.00

F.A.P. RTE.	SECTION	COUNTY	TOTAL SHEETS	SHEET NO.
614	144 (B-4); 144 (B-5)	CASS	97	82
		CONTRACT NO.		
FED. ROAD DIST. NO.	ILLINOIS	FED. AID PROJECT		