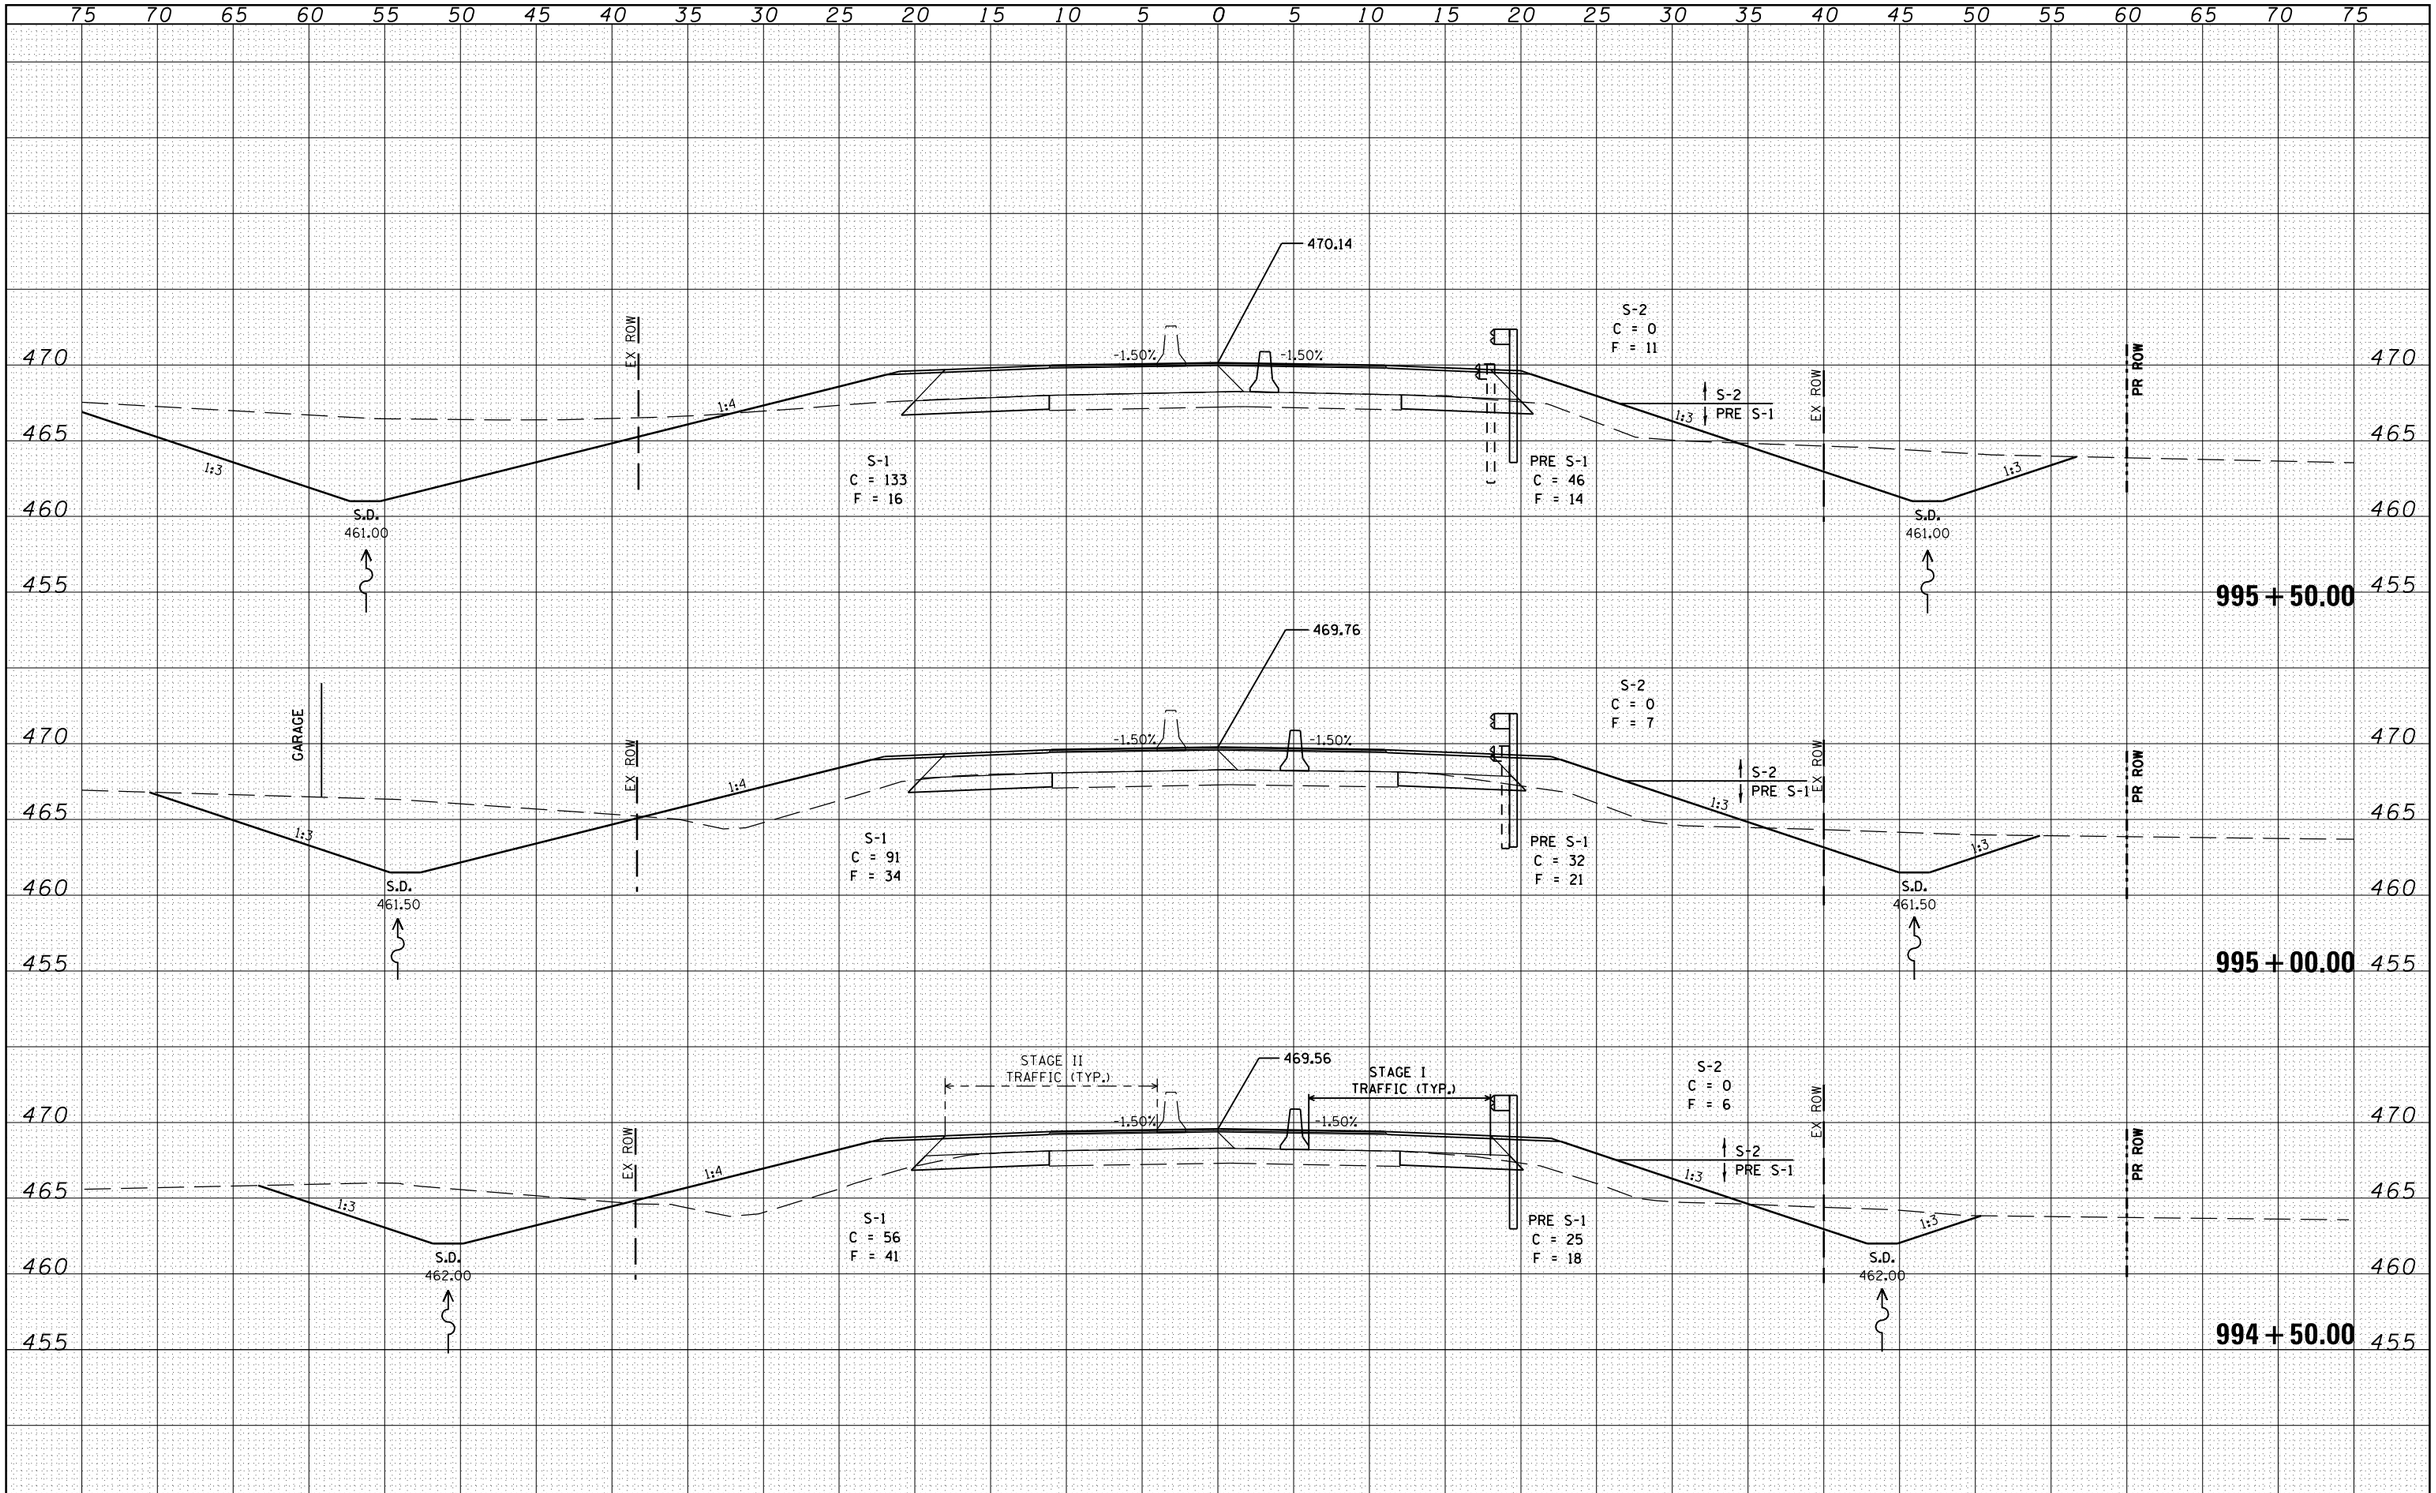

FINAL SURVEY		BY	DATE
NOTE BOOK	SURVEYED		
	PLOTTED		
	TEMPLATE		
	AREAS		
NO.	AREAS CHECKED		

ORIGINAL SURVEY		BY	DATE
NOTE BOOK	SURVEYED		
	PLOTTED		
	TEMPLATE		
	AREAS		
NO.	AREAS CHECKED		

The VOLKERT/DMA Joint Venture

USER NAME = sparksgw	DESIGNED - DRH	REVISED -	
	DRAWN - DRH	REVISED -	
PLOT SCALE = 10.0000 ' / in.	CHECKED - VAM	REVISED -	
PLOT DATE = Aug-31-2011 09:43:49AM	DATE - 8/26/2011	REVISED -	

STATE OF ILLINOIS
DEPARTMENT OF TRANSPORTATION

CROSS SECTION – IL 78 OVER PANTHER CREEK OVERFLOW

SCALE: 1"=5' | SHEET NO. 8 OF 14 SHEETS | STA. 994+50.00 TO STA. 995+50.00

F.A.P. RTE.	SECTION	COUNTY	TOTAL SHEETS	SHEET NO.
614	144 (B-4); 144 (B-5)	CASS	97	84
		CONTRACT NO.		

FED. ROAD DIST. NO. | ILLINOIS | FED. AID PROJECT