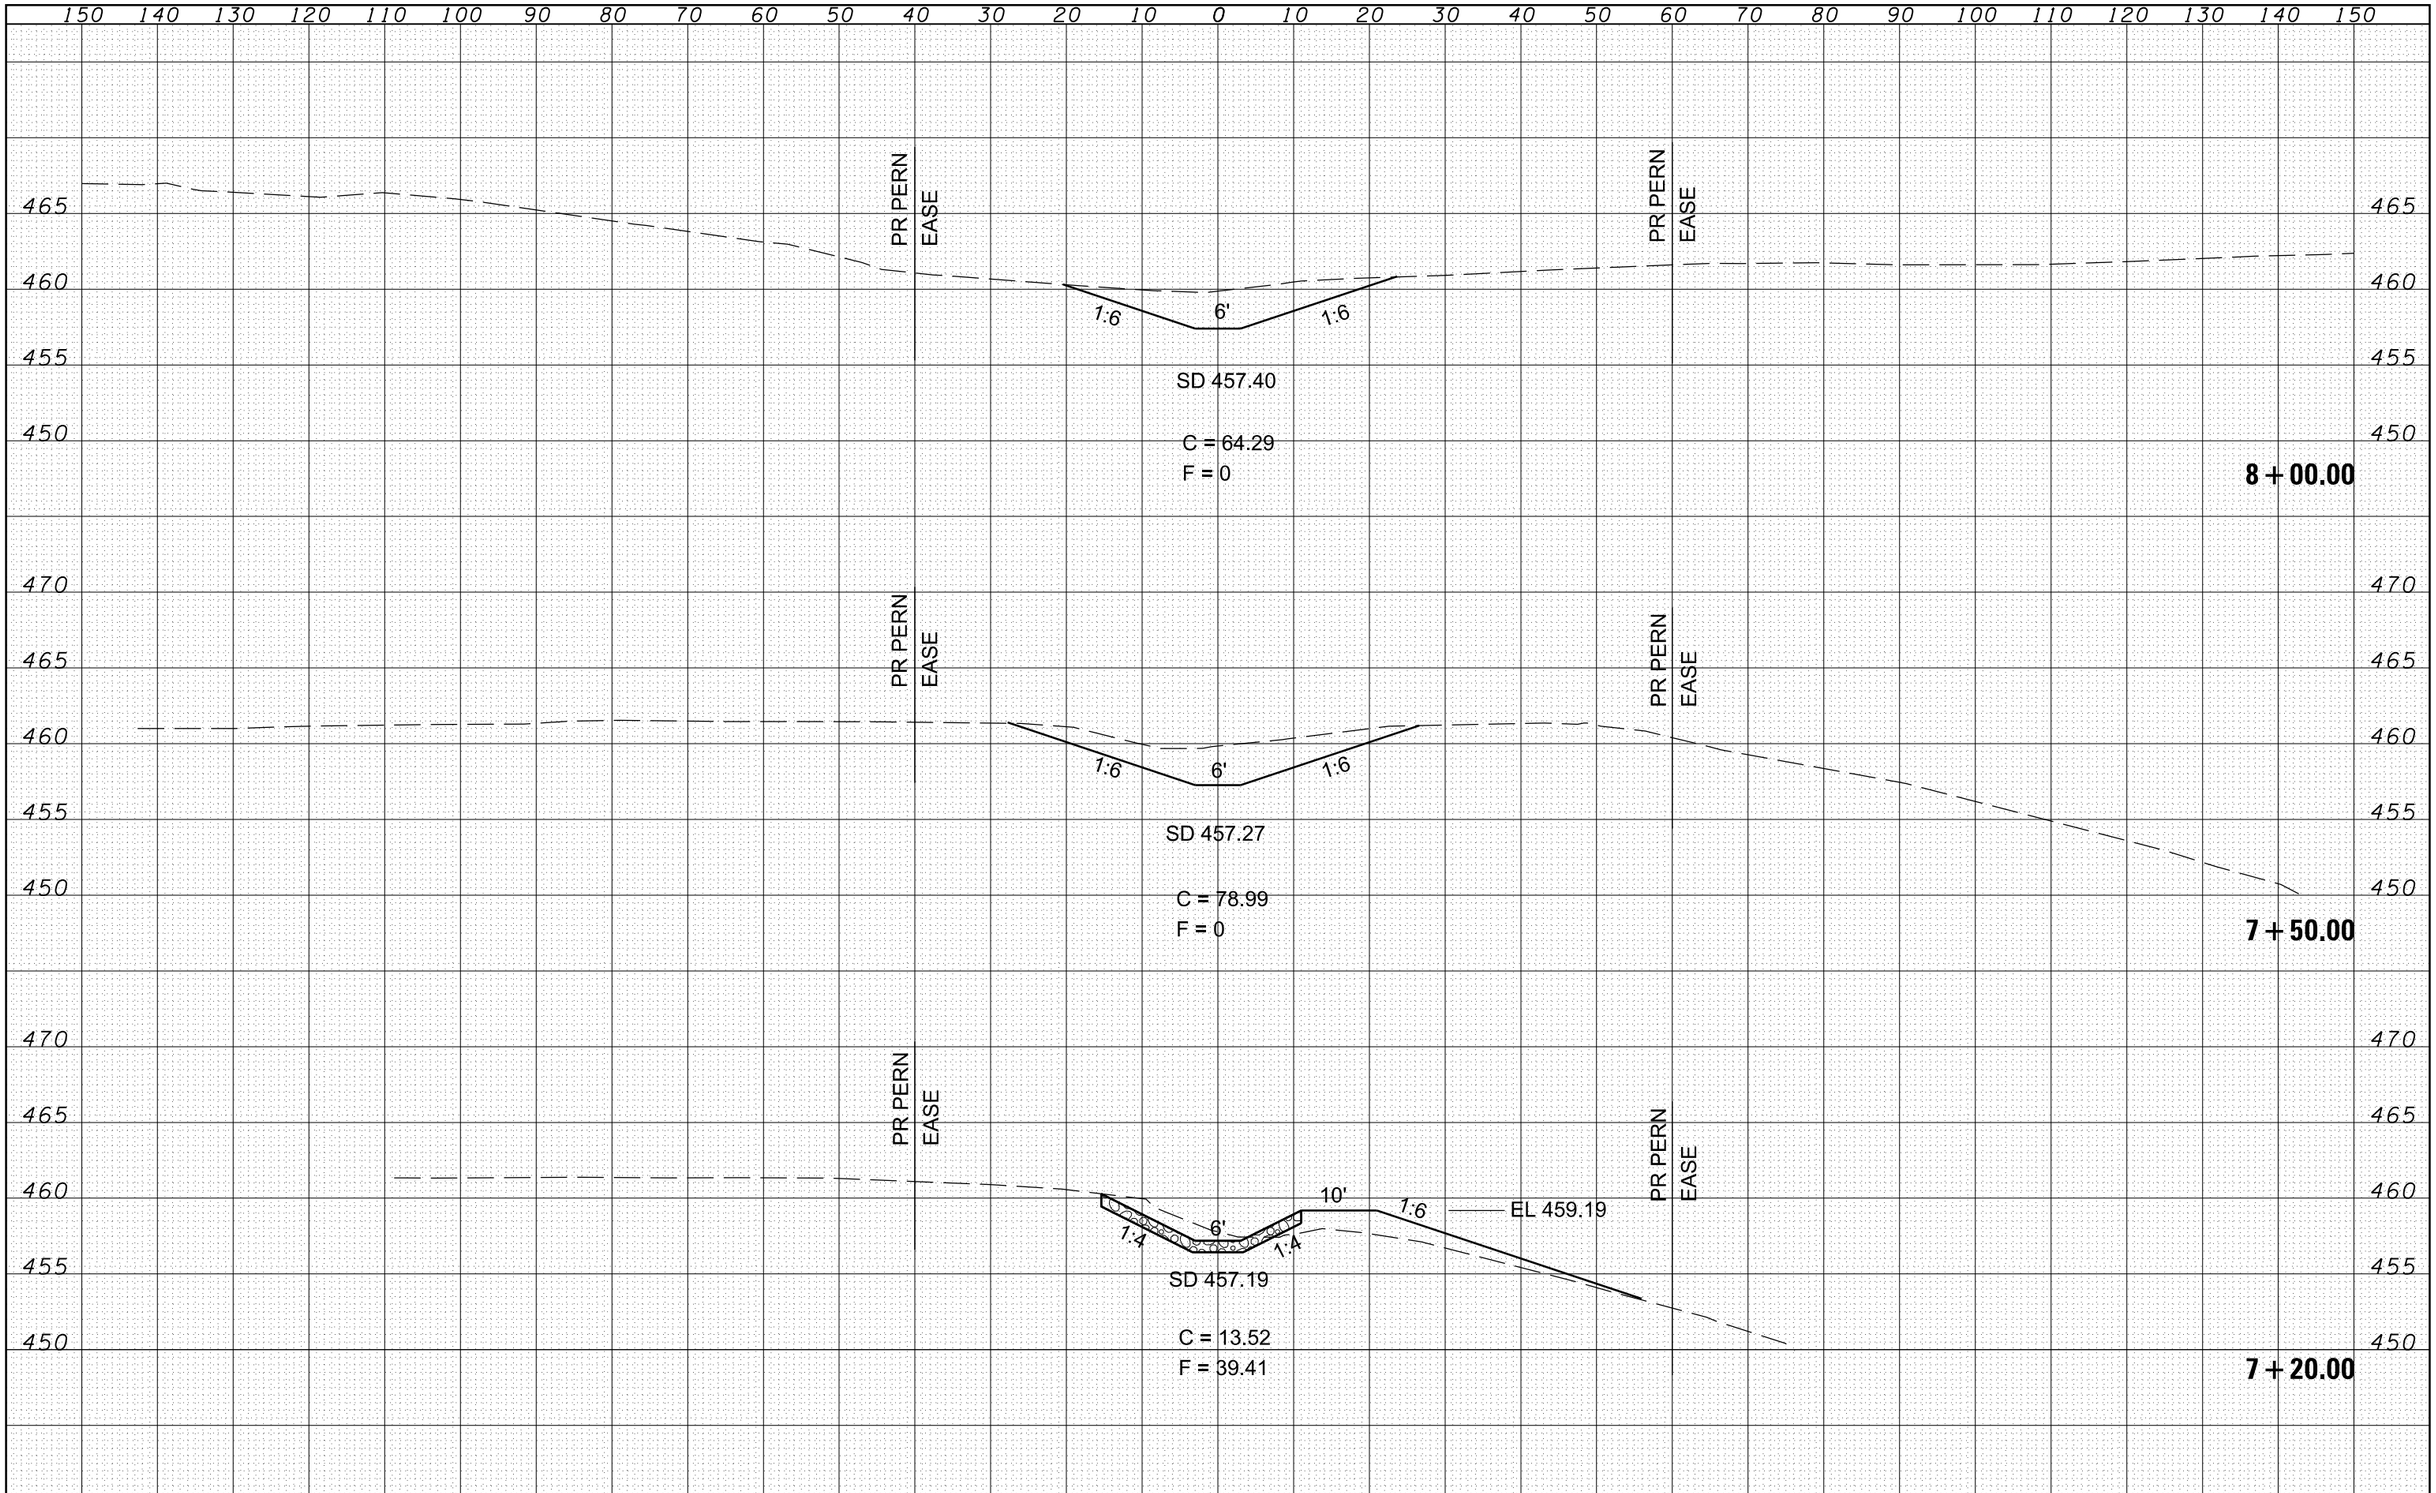


| FINAL SURVEY | BY | DATE |
|---|---|---|
| SURVEYED | | |
| PLOTTED | | |
| TEMPLATE | | |
| AREAS | | |
| AREAS CHECKED | | |
| NOTE BOOK NO. | | |

| ORIGINAL SURVEY | BY | DATE |
|---|---|---|
| SURVEYED | | |
| PLOTTED | | |
| TEMPLATE | | |
| AREAS | | |
| AREAS CHECKED | | |
| NOTE BOOK NO. | | |

The VOLKERT/DMA Joint Venture

| | | |
|---|---|---|
| USER NAME = sparksgw | DESIGNED - DRH | REVISED - |
| | DRAWN - DRH | REVISED - |
| PLOT SCALE = 20.0000 ' / in. | CHECKED - VAM | REVISED - |
| PLOT DATE = Aug-31-2011 09:44:08AM | DATE - 8/26/2011 | REVISED - |

**STATE OF ILLINOIS**
**DEPARTMENT OF TRANSPORTATION**

**WATERWAY**
**CROSS SECTIONS**

SCALE: 1"=5' | SHEET NO. 2 OF 7 SHEETS | STA. 7+20.00 TO STA. 8+00.00

| F.A.P RTE. | SECTION | COUNTY | TOTAL SHEETS | SHEET NO. |
|---|---|---|---|---|
| 614 | 144 (B-4); 144 (B-5) | CASS | 97 | 92 |
| | | CONTRACT NO. 72B55 | | |

FED. ROAD DIST. NO. | ILLINOIS | FED. AID PROJECT