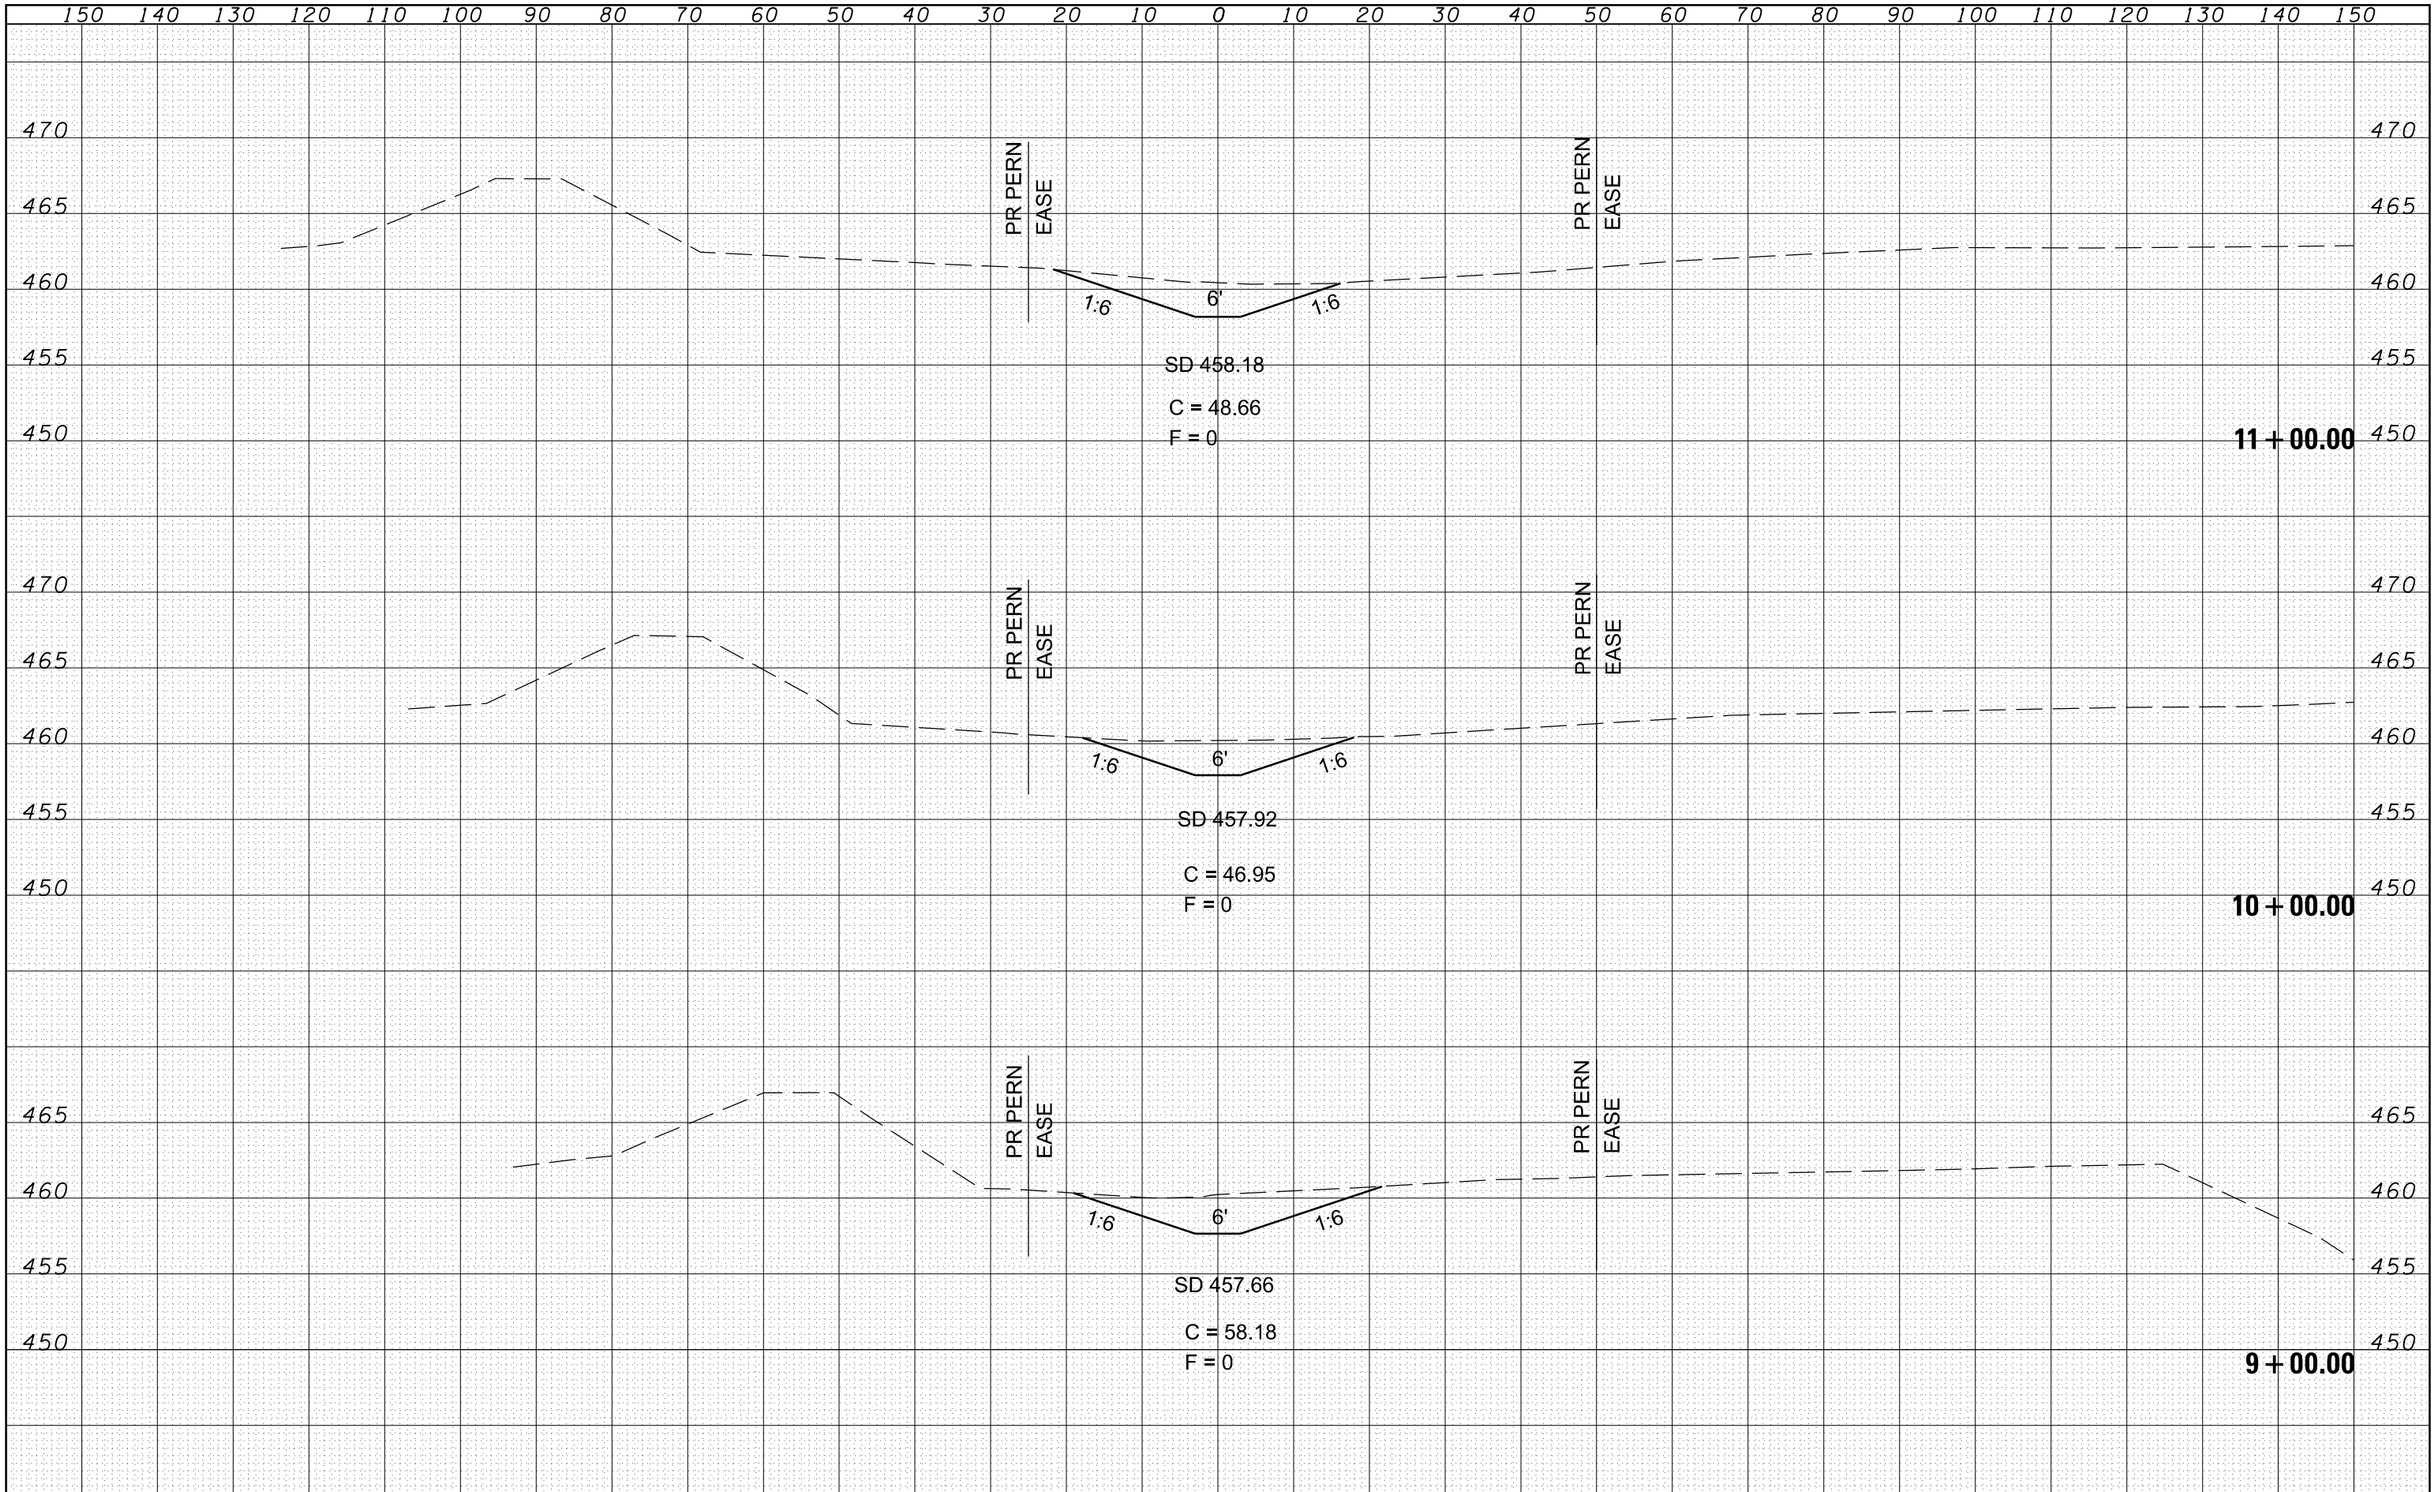

FINAL SURVEY		BY	DATE
NOTE BOOK	SURVEYED		
	PLOTTED		
	TEMPLATE		
	AREAS		
NO.	AREAS CHECKED		

ORIGINAL SURVEY		BY	DATE
NOTE BOOK	SURVEYED		
	PLOTTED		
	TEMPLATE		
	AREAS		
NO.	AREAS CHECKED		

The VOLKERT/DMA Joint Venture

USER NAME = sparksgw	DESIGNED - DRH	REVISED -	
	DRAWN - DRH	REVISED -	
PLOT SCALE = 20.0000 ' / in.	CHECKED - VAM	REVISED -	
PLOT DATE = Aug-31-2011 09:44:08AM	DATE - 8/26/2011	REVISED -	

STATE OF ILLINOIS
DEPARTMENT OF TRANSPORTATION

WATERWAY
CROSS SECTIONS

SCALE: 1"=5' | SHEET NO. 3 OF 7 SHEETS | STA. 9+00.00 TO STA. 11+00.00

F.A.P RTE.	SECTION	COUNTY	TOTAL SHEETS	SHEET NO.
614	144 (B-4); 144 (B-5)	CASS	97	93
		CONTRACT NO. 72B55		
FED. ROAD DIST. NO.	ILLINOIS	FED. AID PROJECT		