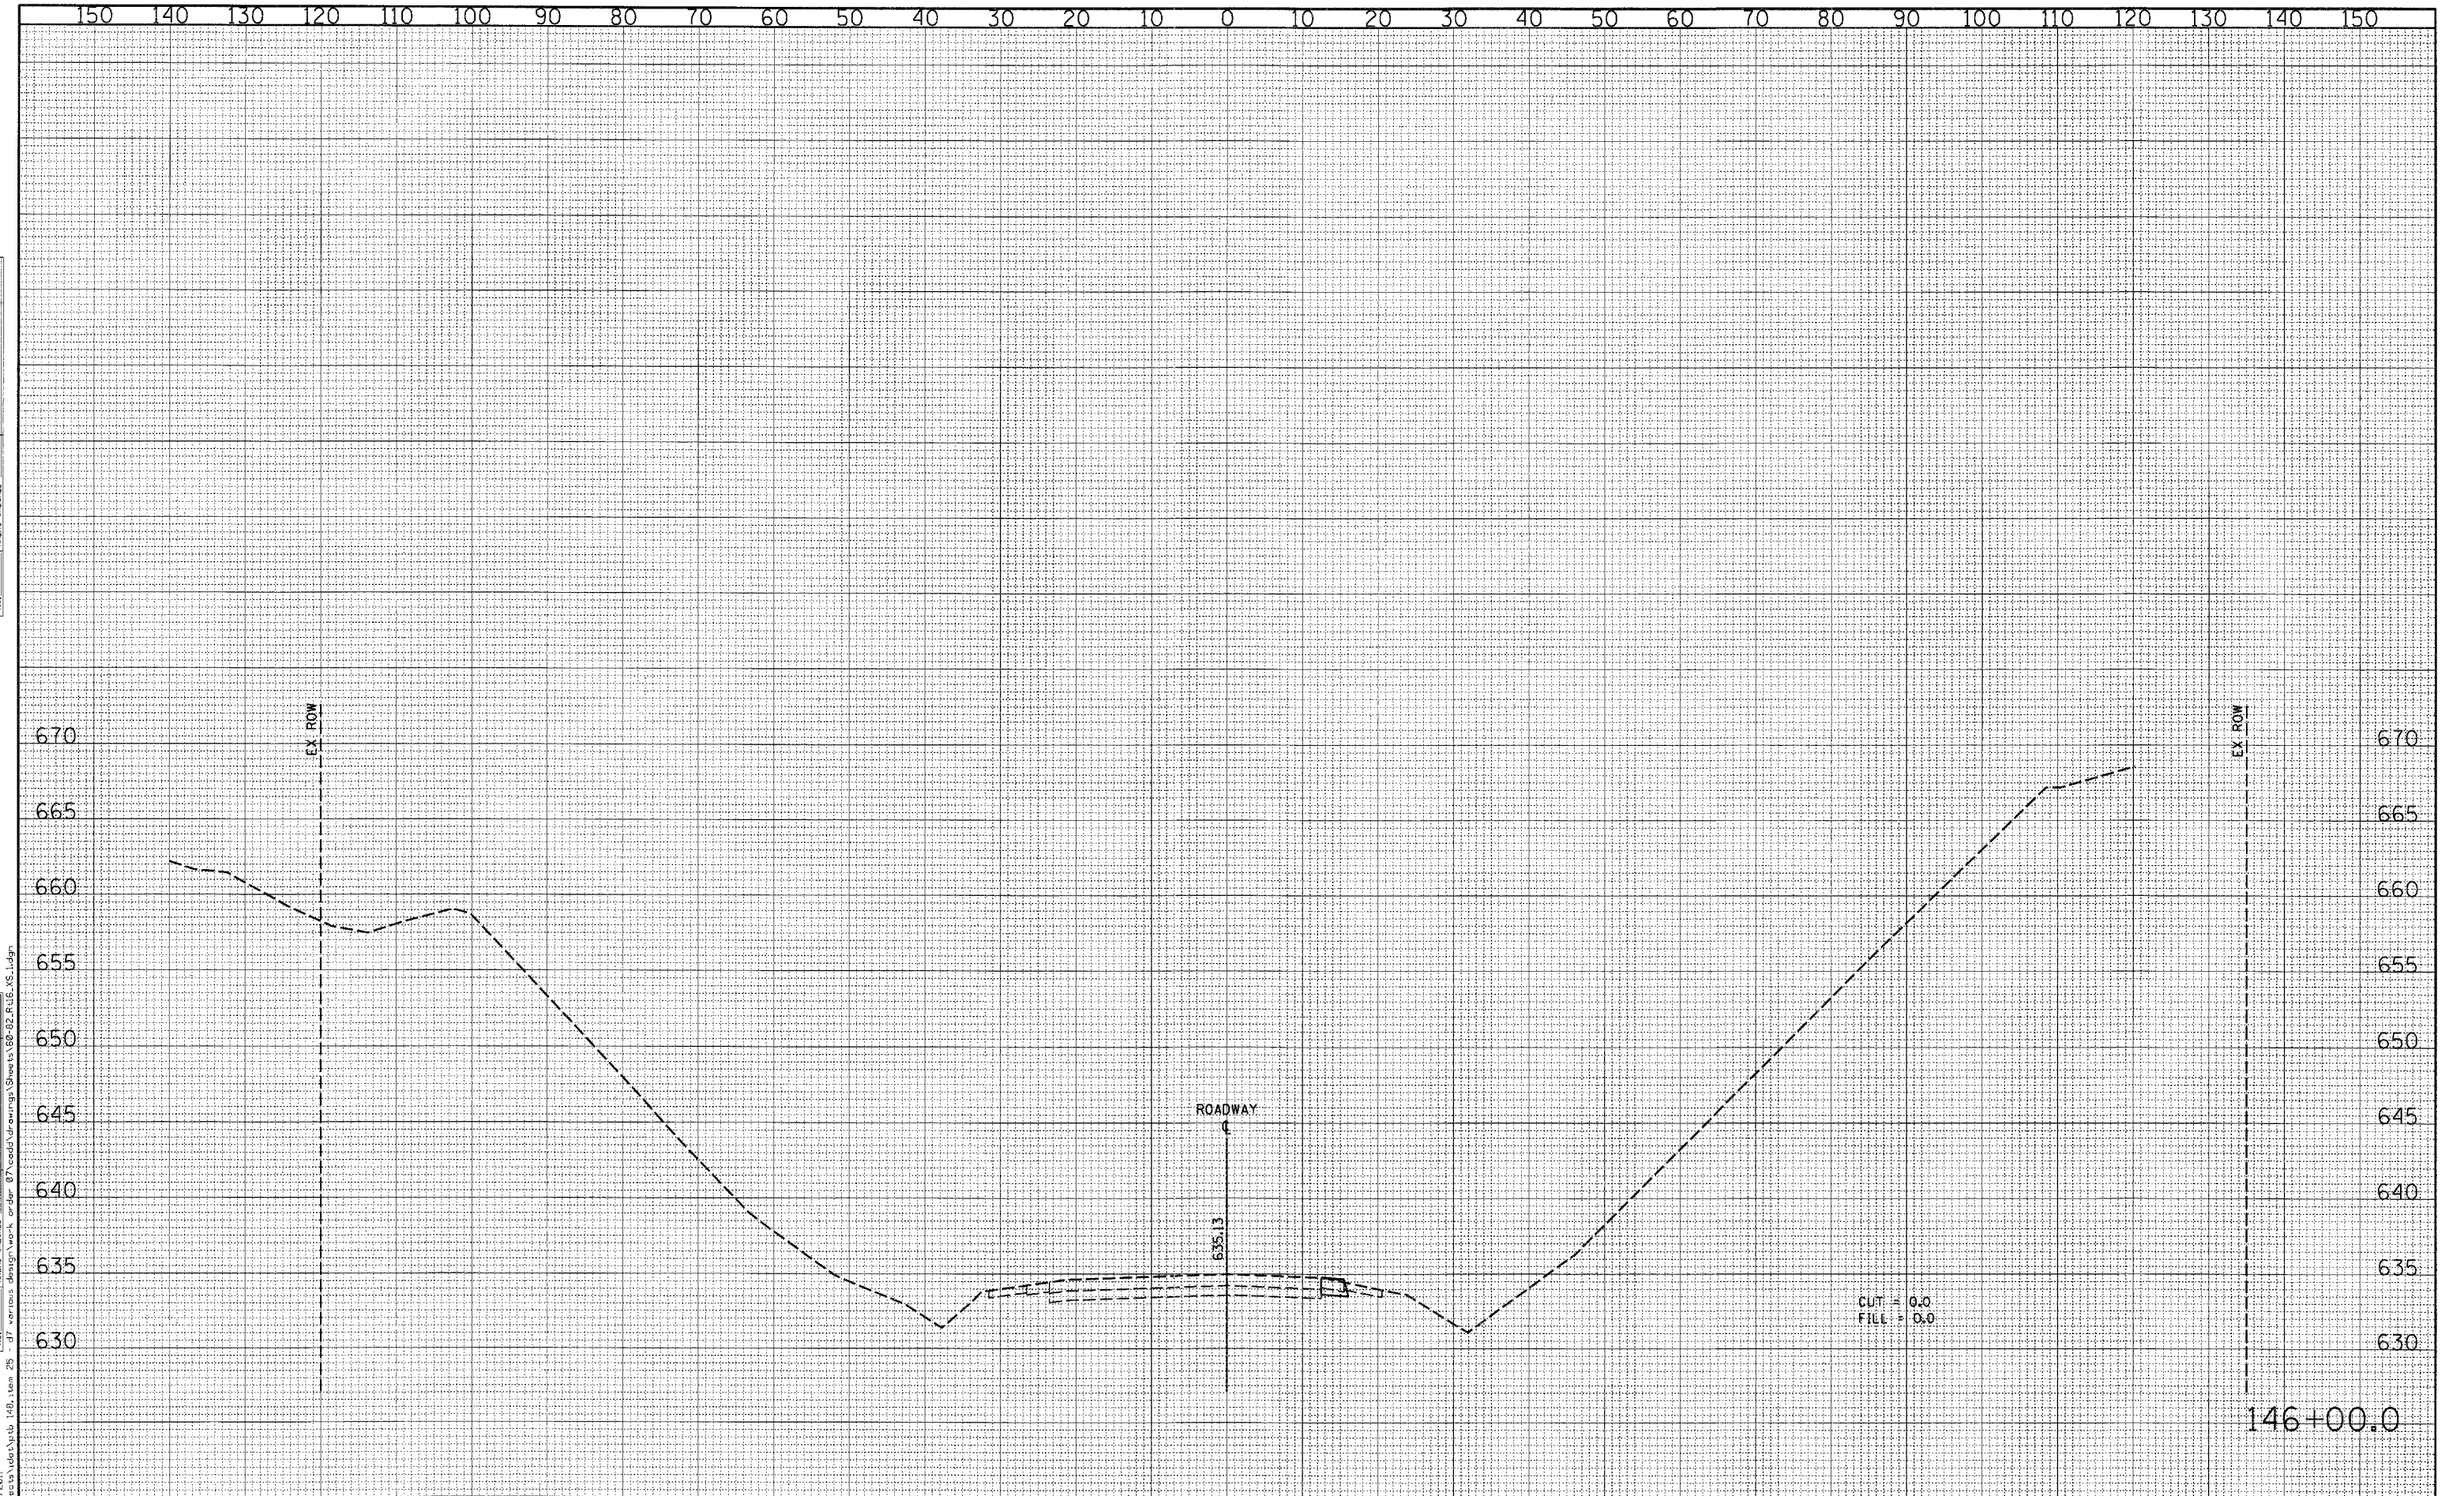

FINAL SURVEY		BY	DATE
NOTE BOOK NO.	SURVEYED		
	PLOTTED		
	TEMPLATE		
	AREAS		
	AREAS CHECKED		

ORIGINAL SURVEY		BY	DATE
NOTE BOOK NO.	SURVEYED		
	PLOTTED		
	TEMPLATE		
	AREAS		
	AREAS CHECKED		

PRINTED DATE: 5/11/2011
FILE NAME: n:\projects\cdot\pb 148, item 25 - d7 various design\work order 07\cadd\drawings\Sheets\60-82_RL6_XS_1.dgn

ESI
ESI CONSULTANTS, LTD
Excellence Service Integrity

USER NAME = $USER$	DESIGNED - JEH, ADG	REVISED -	
	DRAWN - JEH, ADG	REVISED -	
PLOT SCALE = 10.2000 ' / IN.	CHECKED - DF, PAT	REVISED -	
PLOT DATE = 5/11/2011	DATE - 05-11-2011	REVISED -	

STATE OF ILLINOIS
DEPARTMENT OF TRANSPORTATION

CROSS SECTIONS
MAINLINE

SCALE: 1"H=10' 1"V=5' | SHEET NO 1 OF 23 SHEETS | STA 146+00.0 | TO STA 146+00.0

F.A.P. RTE.	SECTION	COUNTY	TOTAL SHEETS	SHEET NO
91	(5BR)B-1	COLES	91	60
		CONTRACT NO 74244		
		ILLINOIS FED. AID PROJECT		