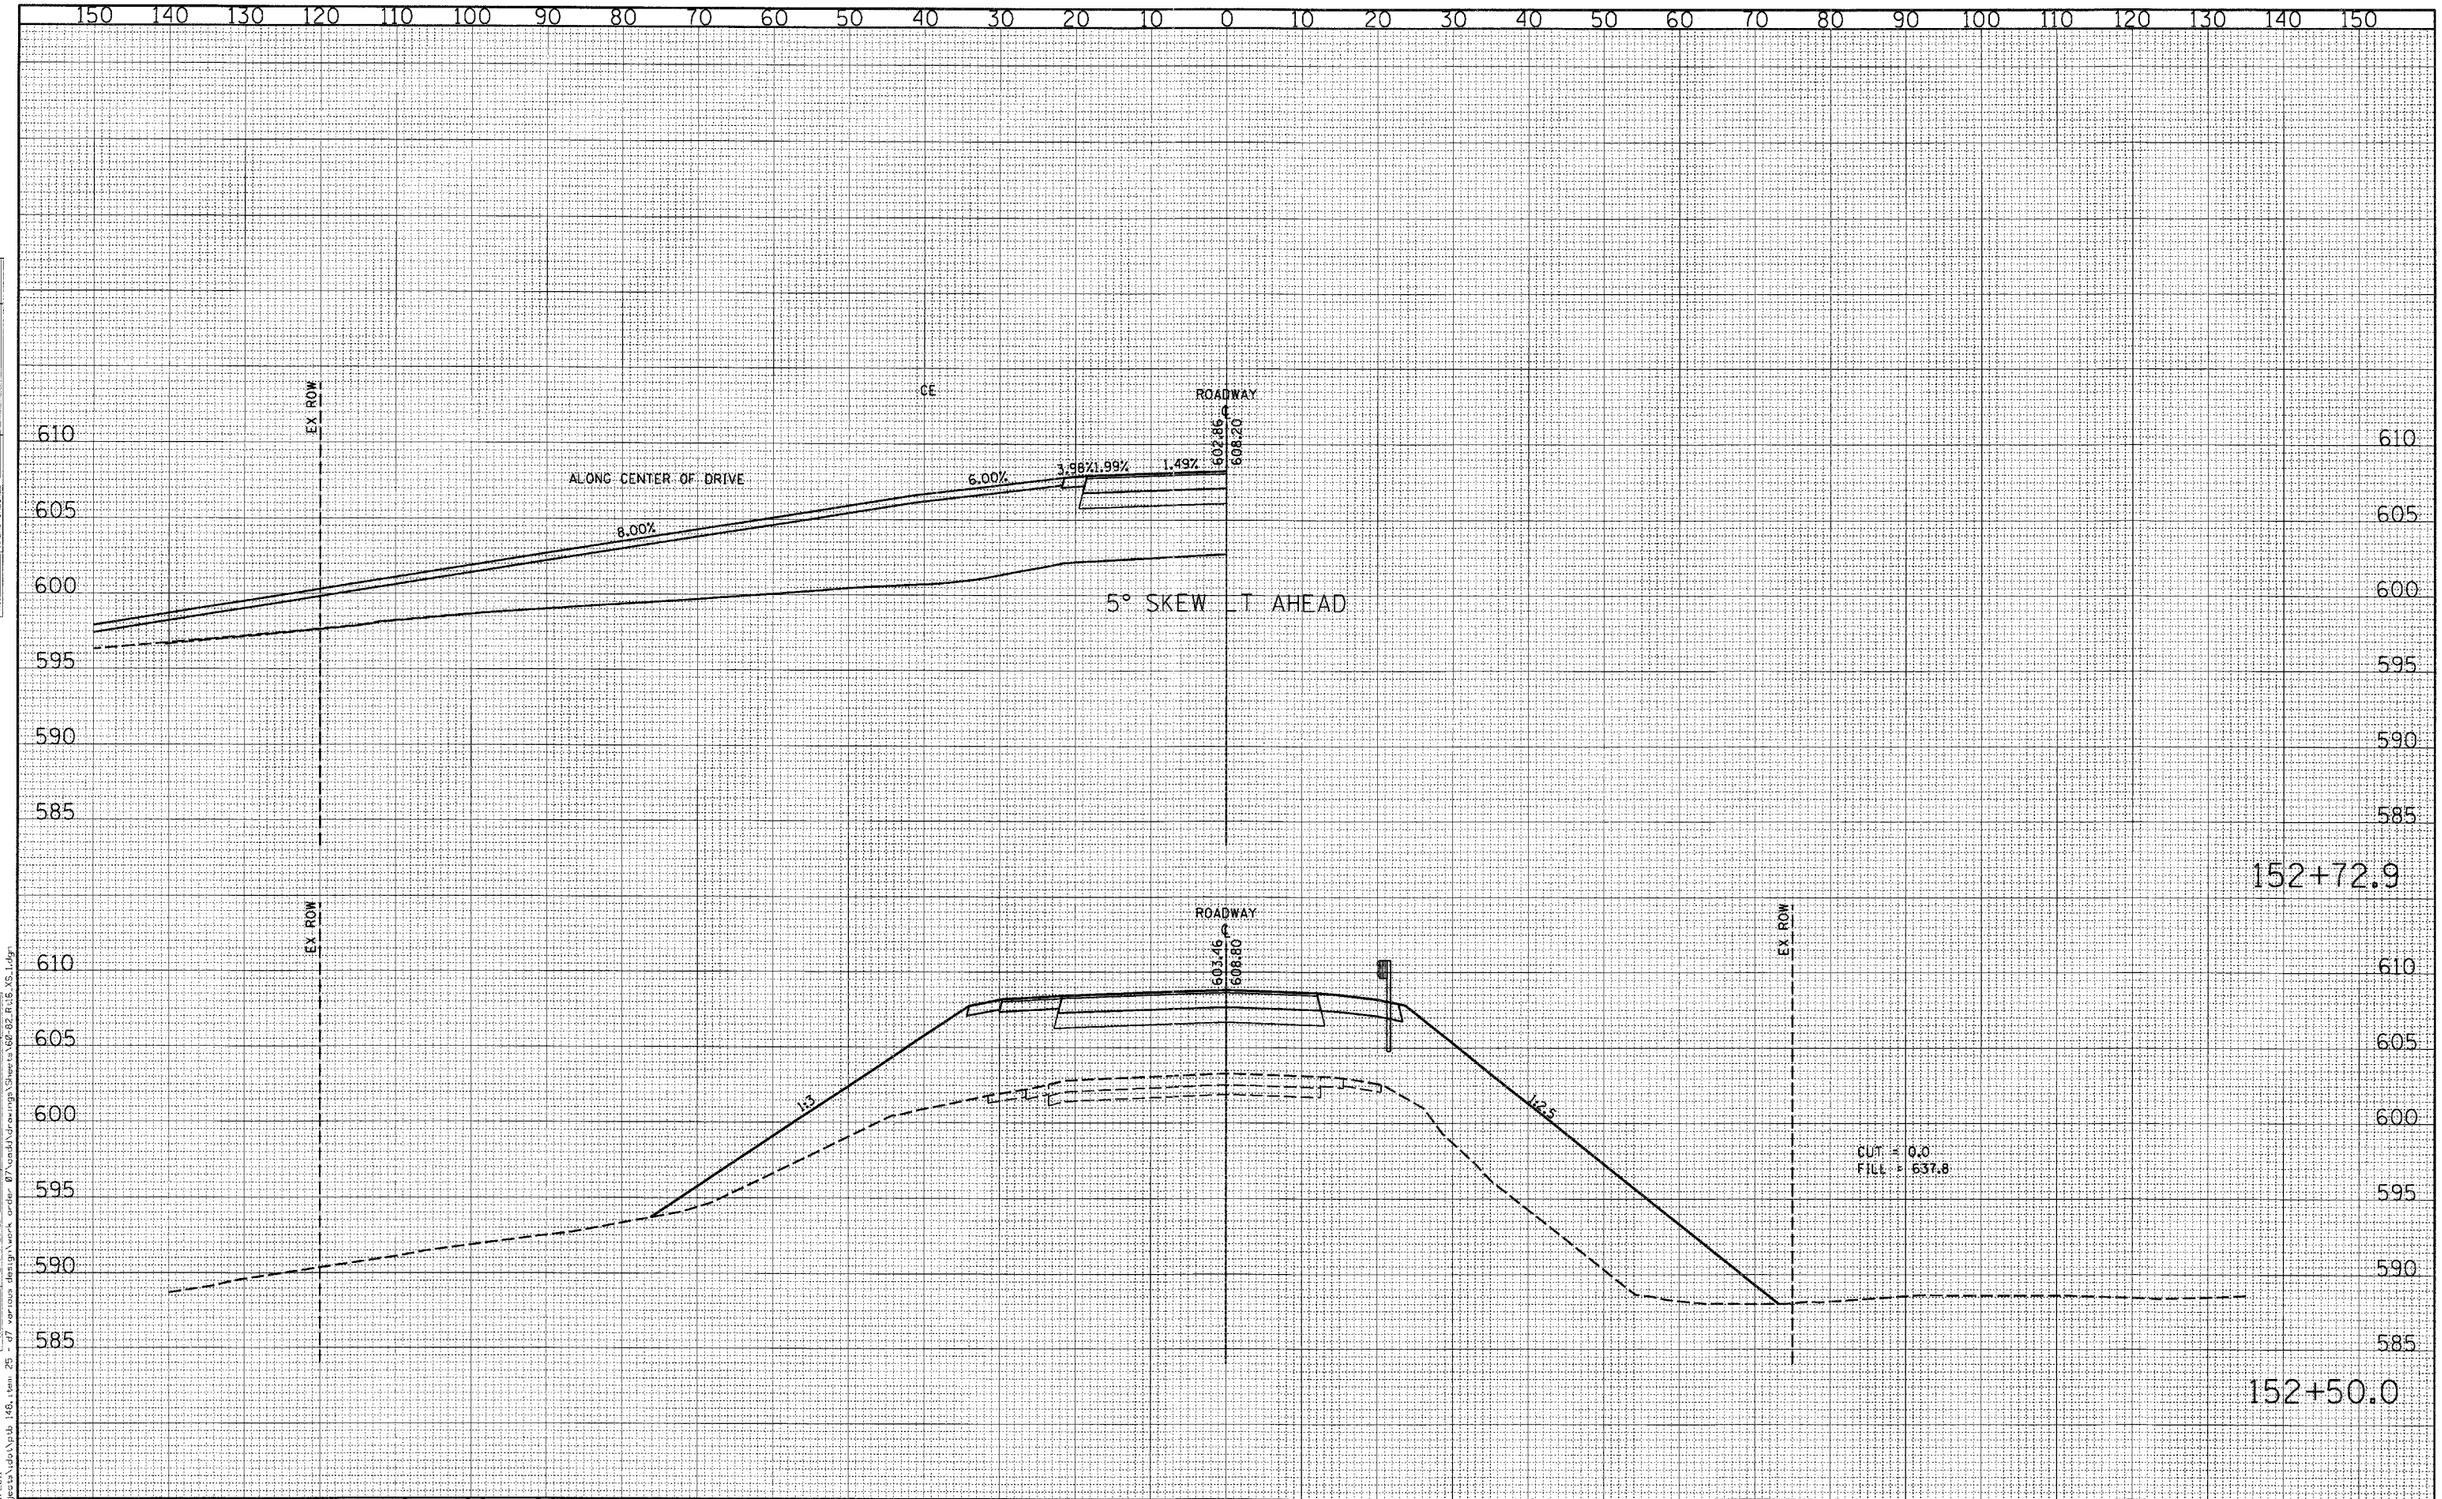

FINAL SURVEY	BY	DATE
SURVEYED		
PLOTTED		
TEMPLATE		
AREAS		
AREAS CHECKED		
NOTE BOOK NO.		

ORIGINAL SURVEY	BY	DATE
SURVEYED		
PLOTTED		
TEMPLATE		
AREAS		
AREAS CHECKED		
NOTE BOOK NO.		

PRINTED DATE: 5/11/2011
FILE NAME: n:\projects\idot\prb 148, item 25 - d7 various design\work order #7\cadd\drawings\Sheets\68-82_Rt6_XS.dgn

ESI
ESI CONSULTANTS, LTD
Excellence, Service, Integrity

USER NAME = $USER$	DESIGNED - JEH, ADG	REVISED -	
	DRAWN - JEH, ADG	REVISED -	
PLOT SCALE = 10.0000 ' / IN.	CHECKED - DF, PAT	REVISED -	
PLOT DATE = 5/11/2011	DATE - 05-11-2011	REVISED -	

STATE OF ILLINOIS
DEPARTMENT OF TRANSPORTATION

CROSS SECTIONS
MAINLINE

SCALE: 1"H=10' 1"V=5' | SHEET NO 12 OF 23 SHEETS | STA 152+50.0 TO STA 152+72.9

F.A.P. RTE.	SECTION	COUNTY	TOTAL SHEETS	SHEET NO
91	(58R)B-1	COLES	91	71
		CONTRACT NO 74244		
		ILLINOIS FED. AID PROJECT		