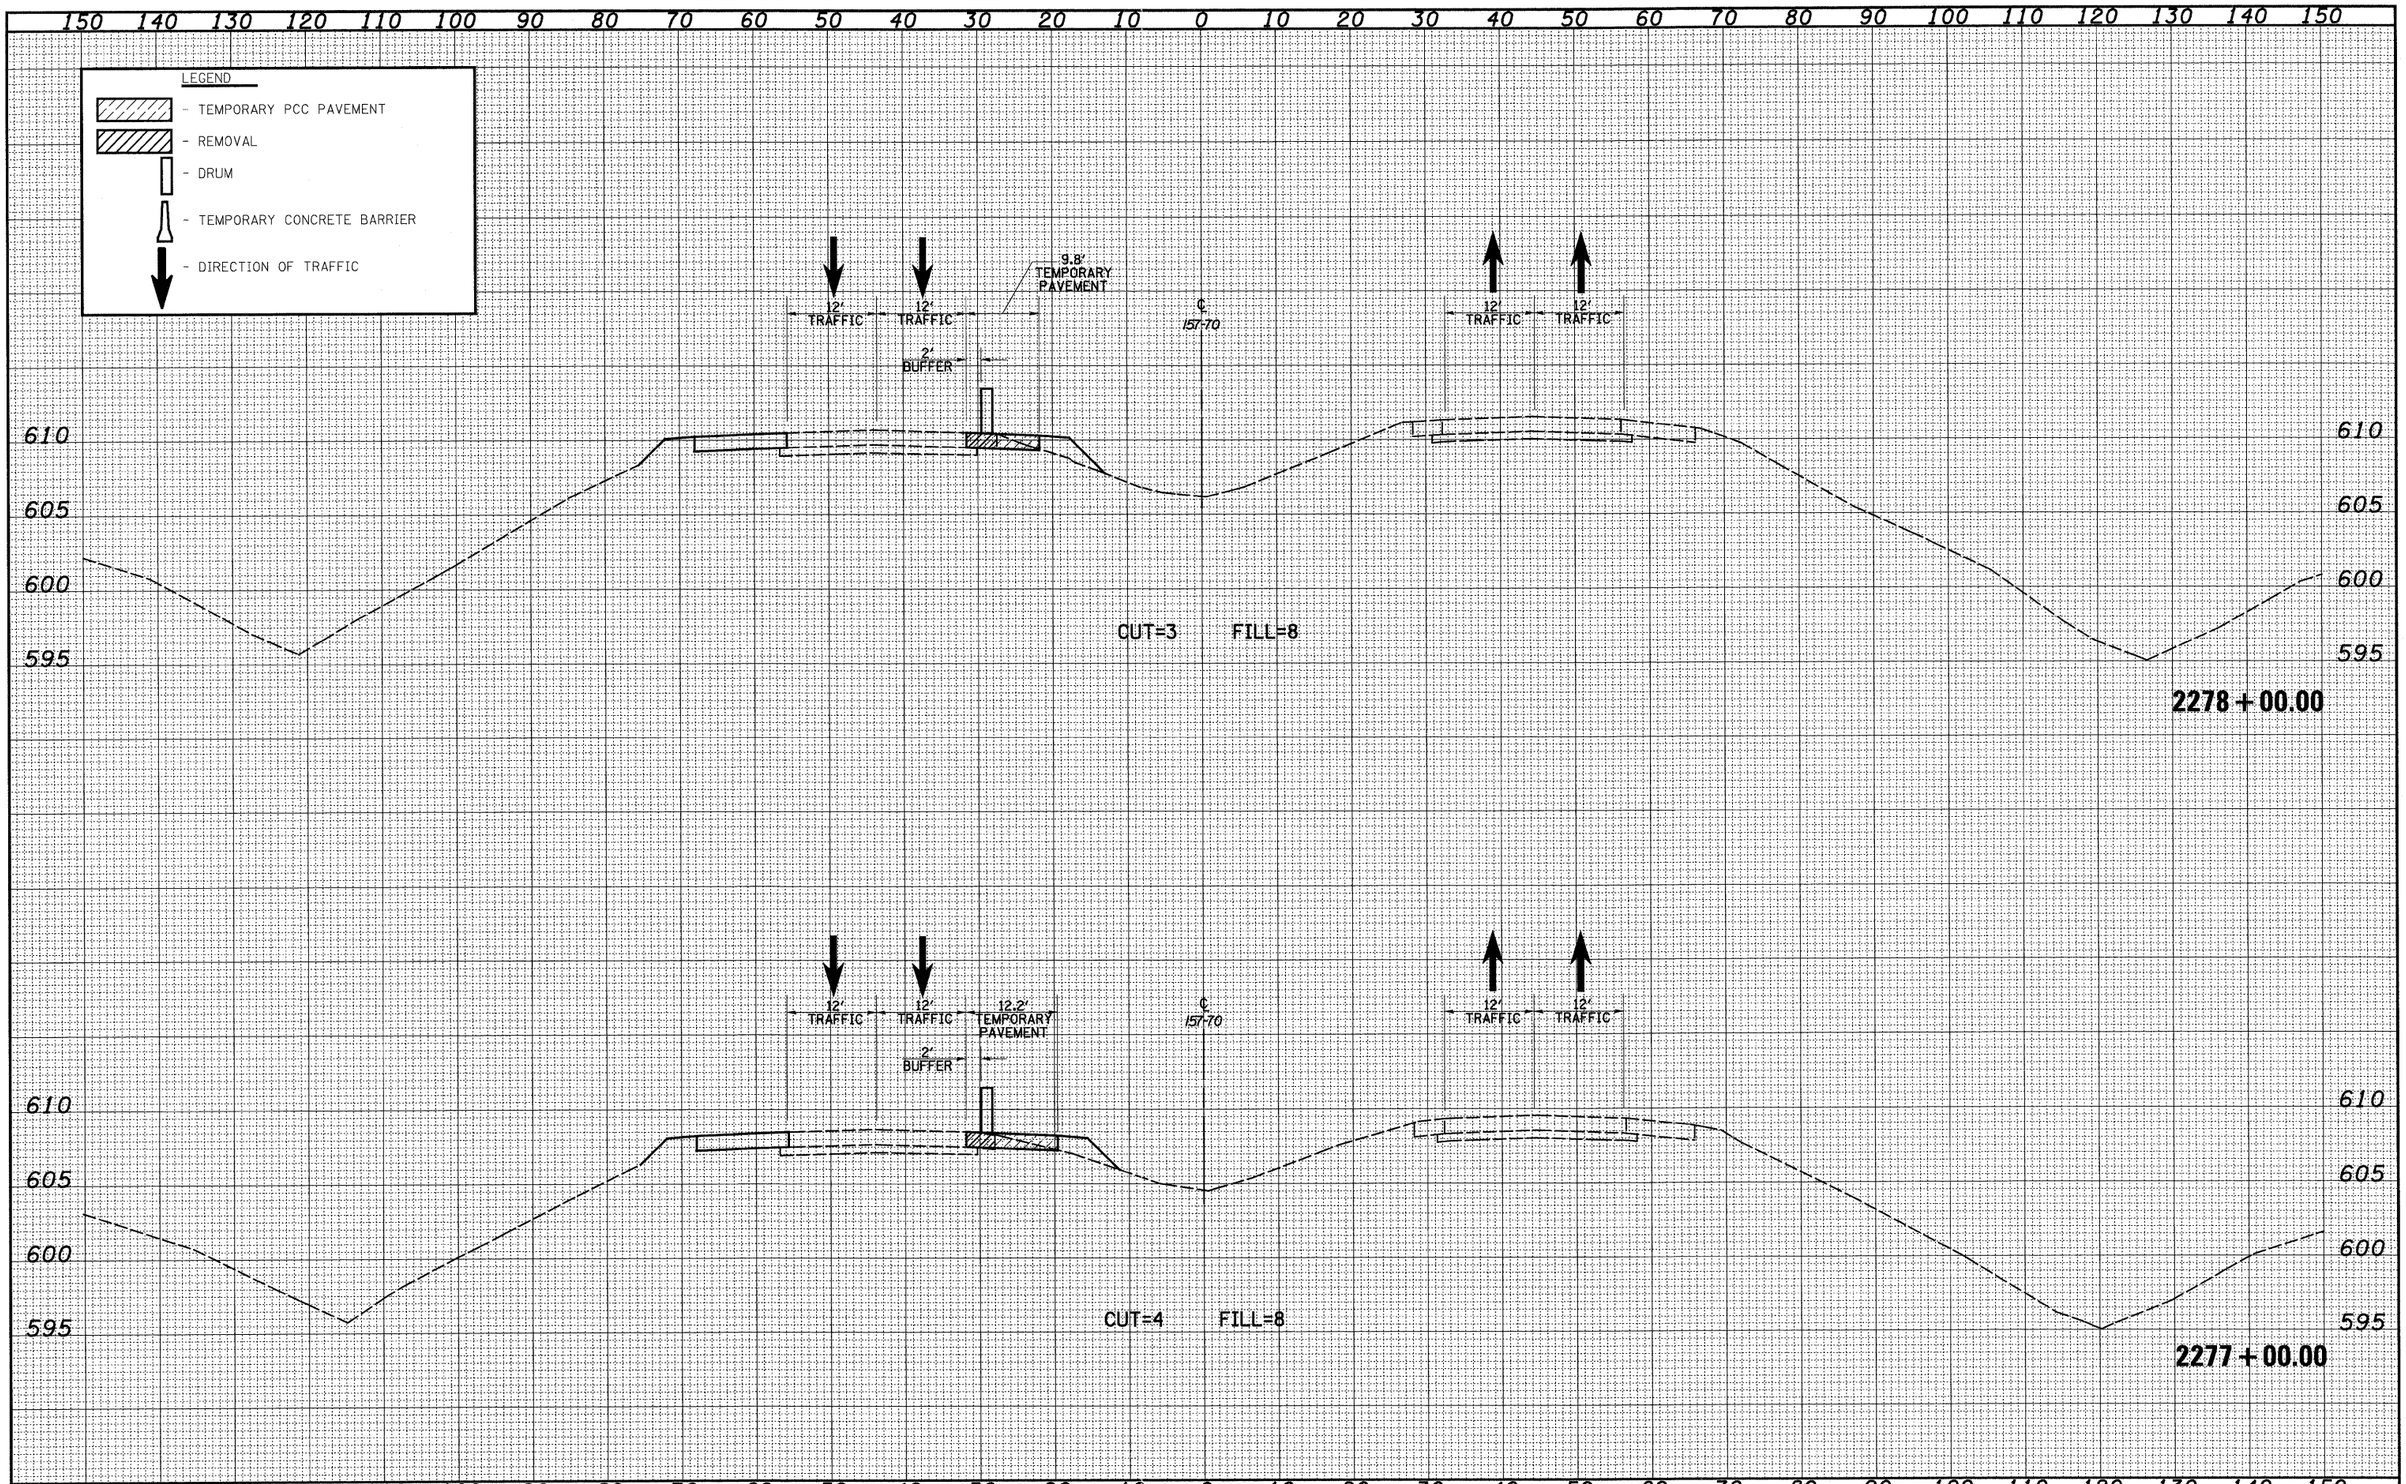

FINAL SURVEY	BY	DATE
NOTE BOOK	SURVEYED	
NO.	PLOTTED	
	TEMPLATE	
	AREAS	
	AREAS CHECKED	

ORIGINAL SURVEY	BY	DATE
NOTE BOOK	SURVEYED	
NO.	PLOTTED	
	TEMPLATE	
	AREAS	
	AREAS CHECKED	

FILE NAME = S:\Projects\403-00072_57-70\dgn\ML_Keller\xsaht_msfnMOT_S.dgn	USER NAME = baeibel	DESIGNED - JWS	REVISED -
		DRAWN - LEC	REVISED -
	PLOT SCALE = 20.0000 ' / IN.	CHECKED - BRM	REVISED -
	PLOT DATE 3/11/2011	DATE - 4-01-08	REVISED -

STATE OF ILLINOIS
DEPARTMENT OF TRANSPORTATION

MAINTENANCE OF TRAFFIC – 157/70 (STAGE 1)

SCALE: 1"=10' | SHEET NO. 90 OF 91 SHEETS | STA. 2275+00.00 TO STA. 2275+00.00

F.A.I. RTE.	SECTION	COUNTY	TOTAL SHEETS	SHEET NO.
57/70	(25-3,4)R	EFFINGHAM	1098	894
		CONTRACT NO. 74299		

FED. ROAD DIST. NO. | ILLINOIS | FED. AID PROJECT