
150 140 130 120 110 100 90 80 70 60 50 40 30 20 10 0 10 20 30 40 50 60 70 80 90 100 110 120 130 140 150

LEGEND

- GRADING BY OTHERS

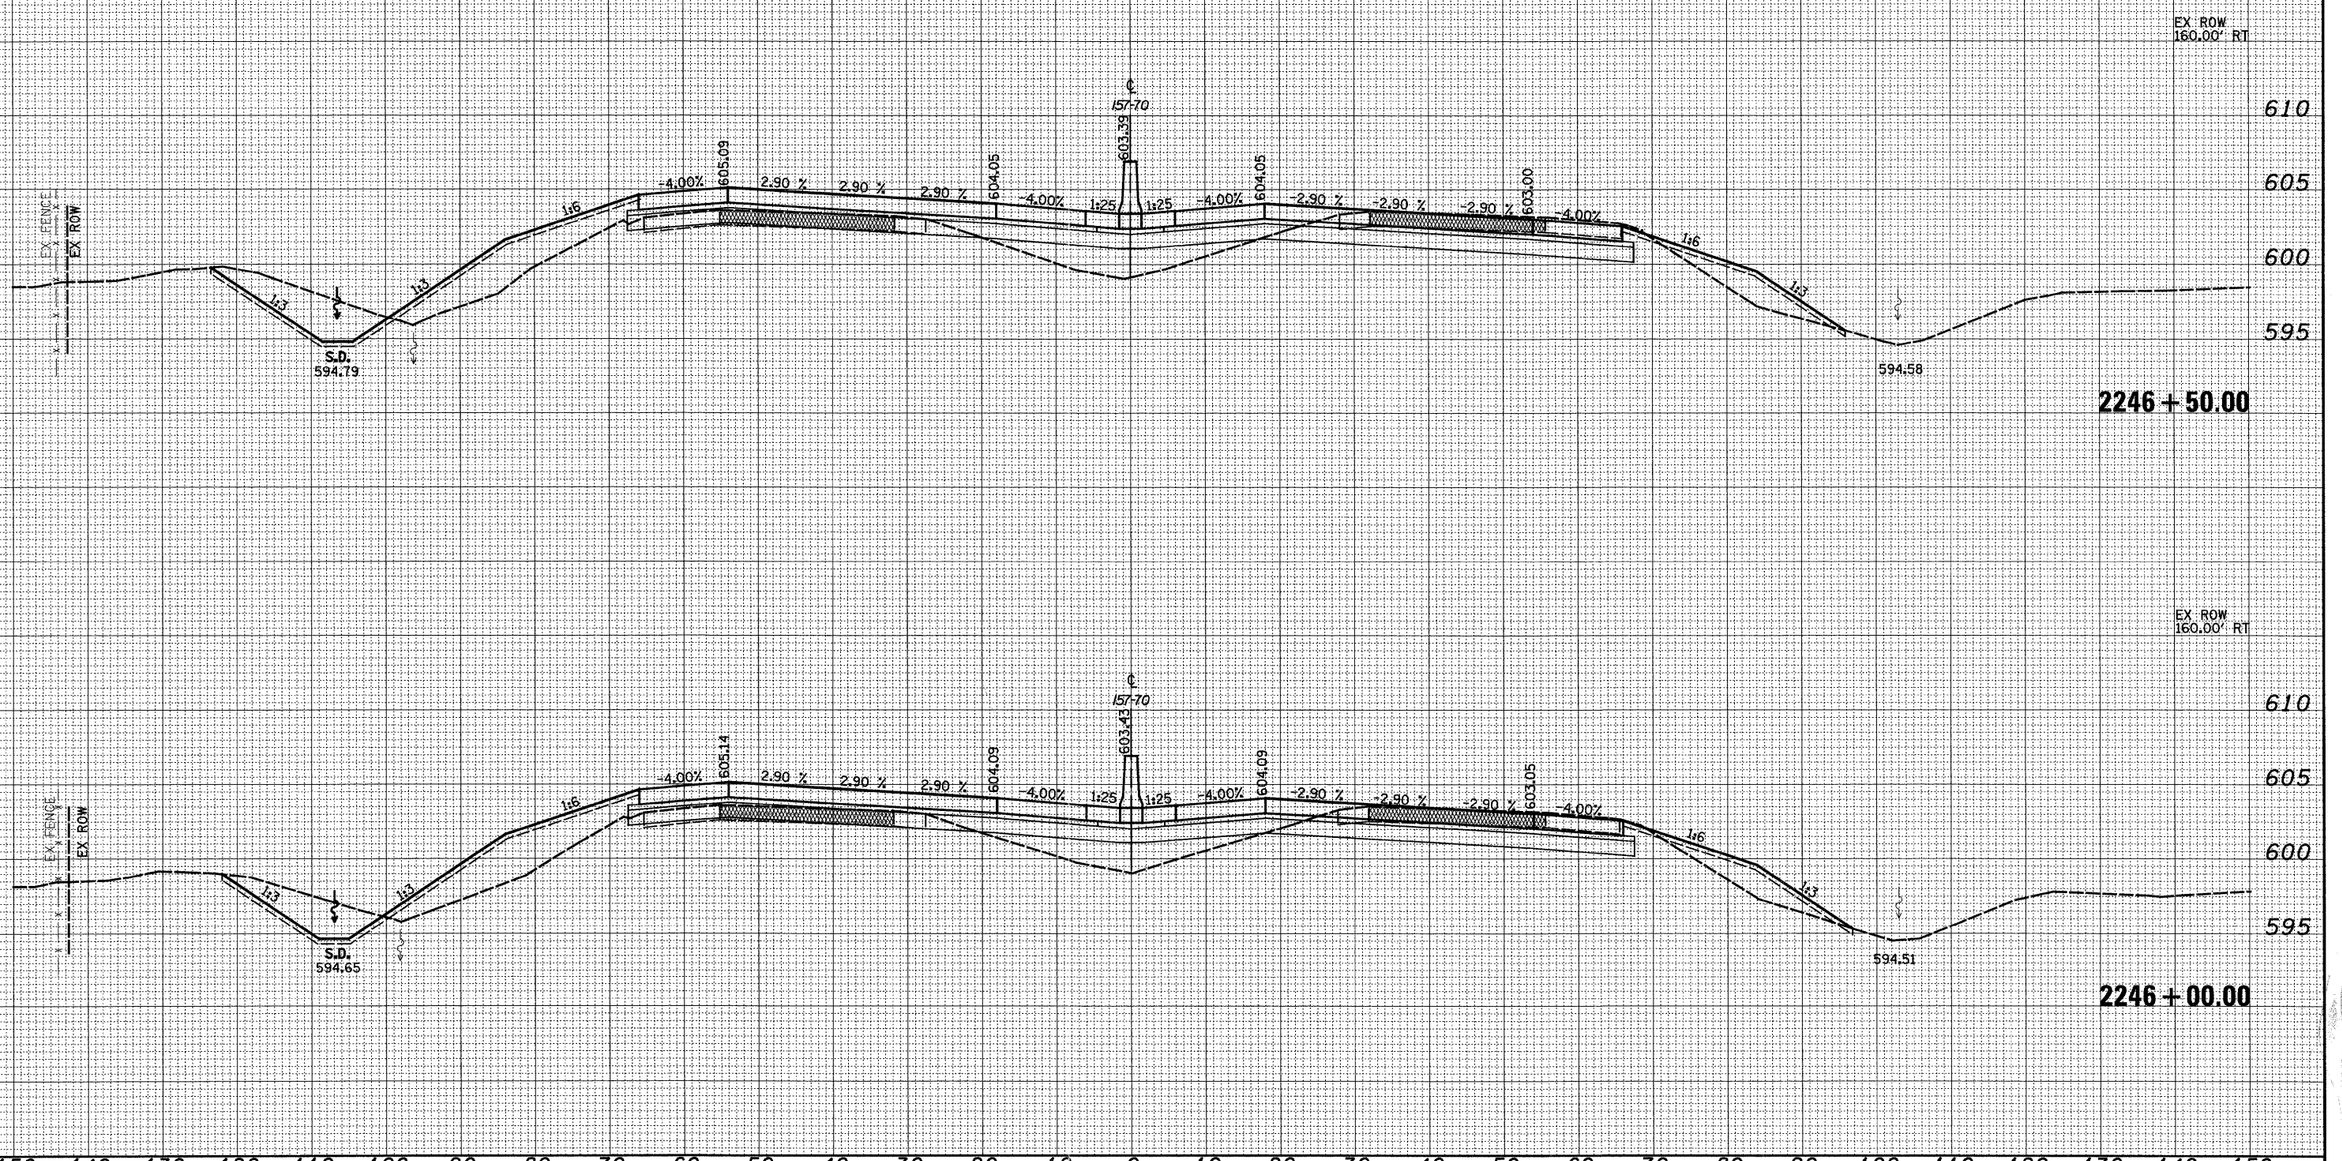

150 140 130 120 110 100 90 80 70 60 50 40 30 20 10 0 10 20 30 40 50 60 70 80 90 100 110 120 130 140 150

FINAL SURVEY	BY	DATE
SURVEYED		
PLOTTED		
TEMPLATE		
NOTE BOOK		
AREAS		
NO.	AREAS CHECKED	

ORIGINAL SURVEY	BY	DATE
SURVEYED		
PLOTTED		
TEMPLATE		
NOTE BOOK		
AREAS		
NO.	AREAS CHECKED	

FILE NAME = #FILE#	USER NAME = #USER#	DESIGNED - JWS	REVISED -
		DRAWN - LEC	REVISED -
	PLOT SCALE = #SCALE#	CHECKED - BRM	REVISED -
	PLOT DATE = #DATE#	DATE - 4-01-08	REVISED -

STATE OF ILLINOIS
DEPARTMENT OF TRANSPORTATION

CROSS SECTIONS FAI 57/70

SCALE: 1"=10' | SHEET NO. 175 OF 199 SHEETS | STA. 2246+00.00 TO STA. 2246+50.00

F.A.I. RTE.	SECTION	COUNTY	TOTAL SHEETS	SHEET NO.
57/70	(25-3,4)R	EFFINGHAM	1098	601
		CONTRACT NO. 74299		
FED. ROAD DIST. NO.	ILLINOIS	FED. AID PROJECT		

150 140 130 120 110 100 90 80 70 60 50 40 30 20 10 0 10 20 30 40 50 60 70 80 90 100 110 120 130 140 150

LEGEND

▨ - GRADING BY OTHERS

610 605 600 595

EX FENCE
EX ROW
1:3
1:6
S.D. 595.08
℄
604.94
4.00%
2.90 %
603.90
℄ 57-70
603.24
1:25
595.01
EX ROW 160.00' RT

2247+50.00

EX FENCE
EX ROW
1:3
1:6
S.D. 594.92
℄
605.02
4.00%
2.90 %
603.98
℄ 57-70
603.32
1:25
602.94
594.58
EX ROW 160.00' RT

2247+00.00

150 140 130 120 110 100 90 80 70 60 50 40 30 20 10 0 10 20 30 40 50 60 70 80 90 100 110 120 130 140 150

FINAL SURVEY — NOTE BOOK — NO.
ORIGINAL SURVEY — NOTE BOOK — NO.

	BY	DATE
SURVEYED		
PLOTTED		
TEMPLATE		
AREAS		
AREAS CHECKED		

FILE NAME = $FILE$

USER NAME = $USER$	DESIGNED - JWS	REVISED -	
	DRAWN - LEC	REVISED -	
PLOT SCALE = $SCALE$	CHECKED - BRM	REVISED -	
PLOT DATE = $DATE$	DATE - 4-01-08	REVISED -	

STATE OF ILLINOIS
DEPARTMENT OF TRANSPORTATION

CROSS SECTIONS FAI 57/70


SCALE: 1"=10' | SHEET NO. 176 OF 199 SHEETS | STA. 2247+00.00 TO STA. 2247+50.00

F.A.I. RTE.	SECTION	COUNTY	TOTAL SHEETS	SHEET NO.
57/70	(25-3,4)R	EFFINGHAM	1098	602
		CONTRACT NO. 74299		
FED. ROAD DIST. NO.	ILLINOIS	FED. AID PROJECT		

150 140 130 120 110 100 90 80 70 60 50 40 30 20 10 0 10 20 30 40 50 60 70 80 90 100 110 120 130 140 150

LEGEND

▨ - GRADING BY OTHERS

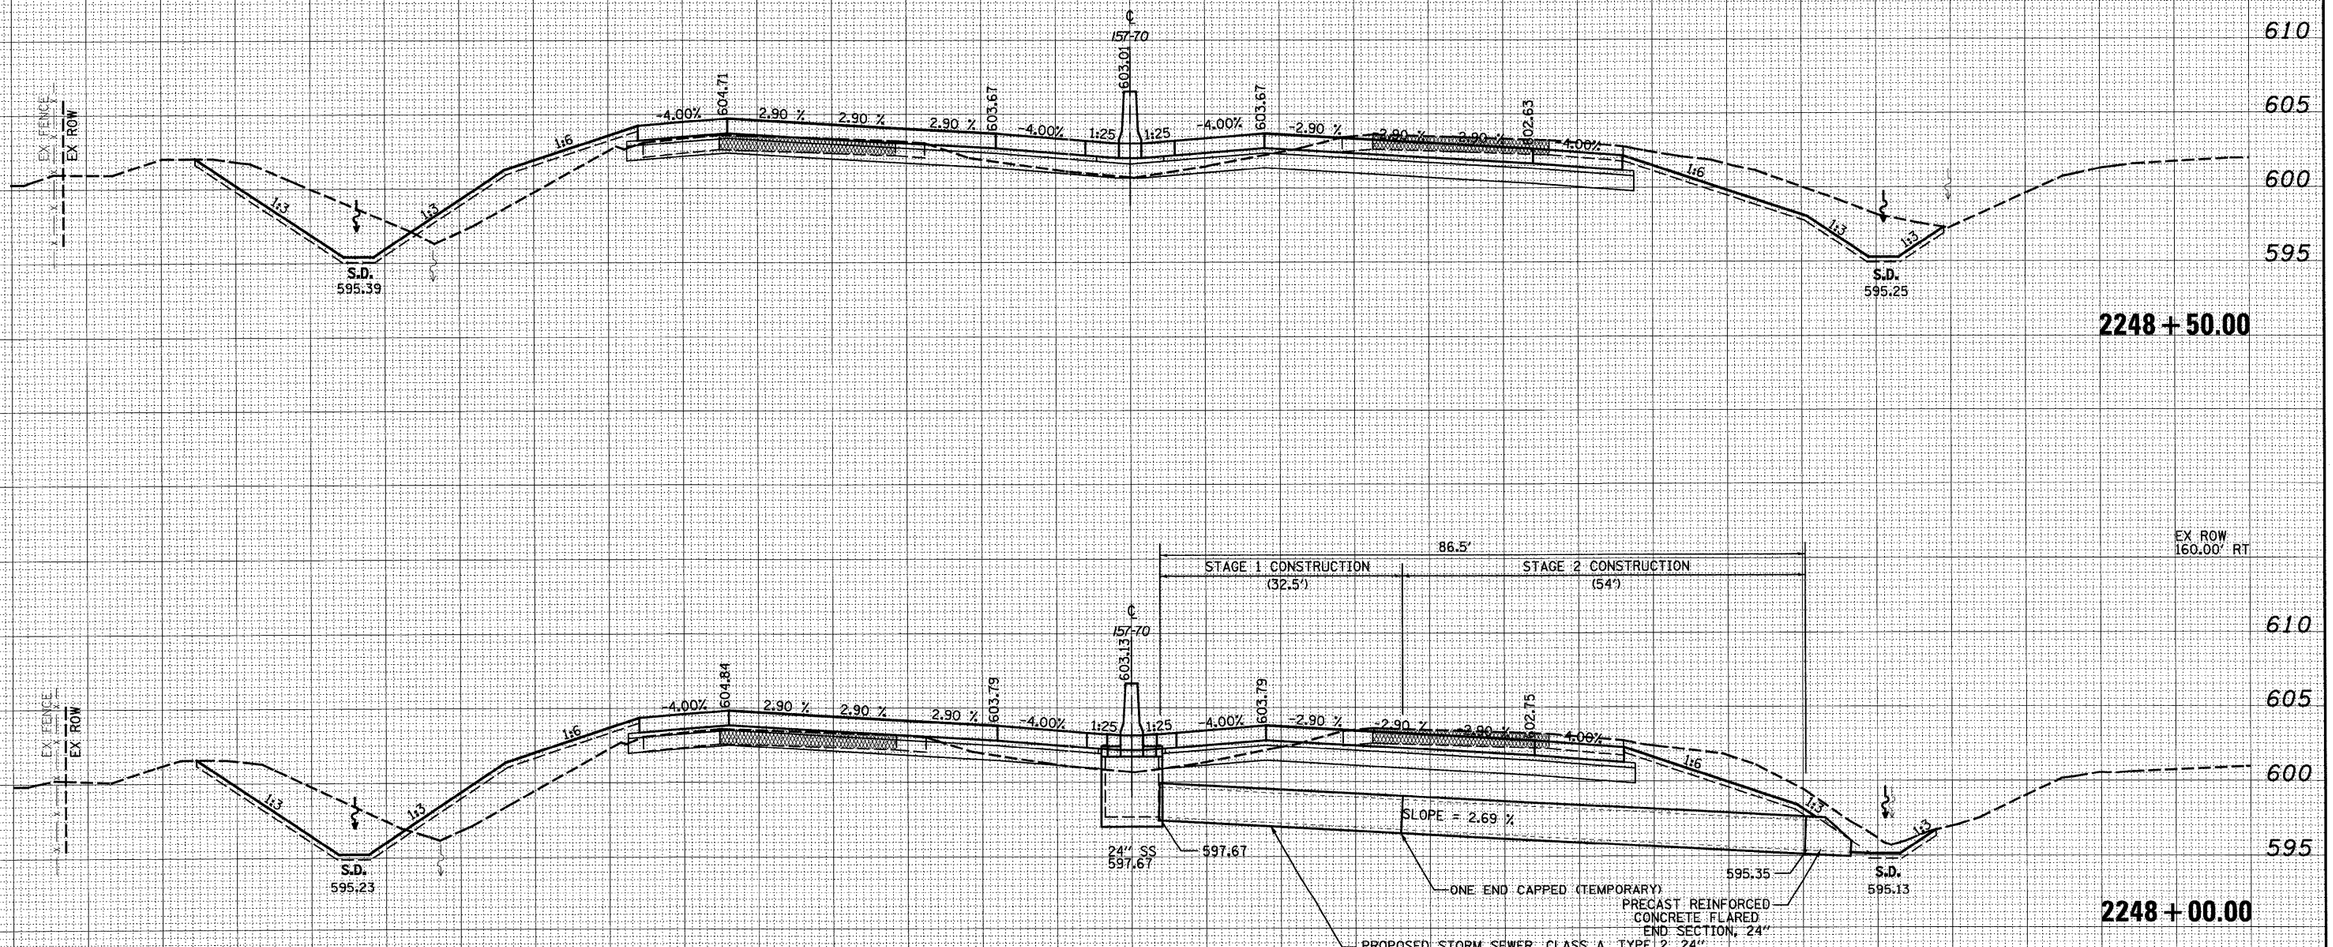

150 140 130 120 110 100 90 80 70 60 50 40 30 20 10 0 10 20 30 40 50 60 70 80 90 100 110 120 130 140 150

FILE NAME = S:\Projects\483-00077.57-70\dgn\M_Keller\xsh_Main_Keller.dgn	USER NAME = betsy	DESIGNED - JWS	REVISED -	STATE OF ILLINOIS DEPARTMENT OF TRANSPORTATION	CROSS SECTIONS FAI 57/70
		DRAWN - LEC	REVISED -		
	PLOT SCALE = 20.0000 ' / IN.	CHECKED - BRM	REVISED -		SCALE: 1"=10' | SHEET NO. 177 OF 199 SHEETS | STA. 2248+00.00 TO STA. 2248+50.00
	PLOT DATE = 3/21/2011	DATE - 4-01-08	REVISED -		

F.A.I. RTE.	SECTION	COUNTY	TOTAL SHEETS	SHEET NO.
57/70	(25-3,4)R	EFFINGHAM	1098	603
		CONTRACT NO. 74299		
FED. ROAD DIST. NO.	ILLINOIS	FED. AID PROJECT		

NO.	NOTE BOOK	SURVEYED	BY	DATE
	AREAS	PLOTTED		
		TEMPLATE		
	AREAS CHECKED			


FINAL SURVEY

NO.	NOTE BOOK	SURVEYED	BY	DATE
	AREAS	PLOTTED		
		TEMPLATE		
	AREAS CHECKED			


ORIGINAL SURVEY

LEGEND


▨ - GRADING BY OTHERS

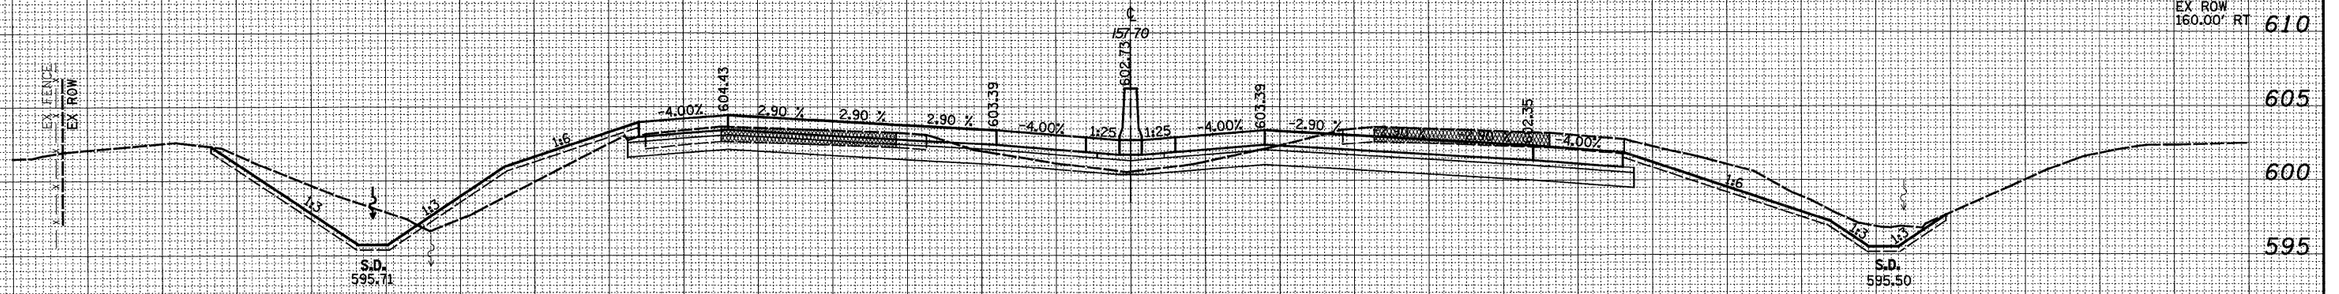

2249 + 50.00

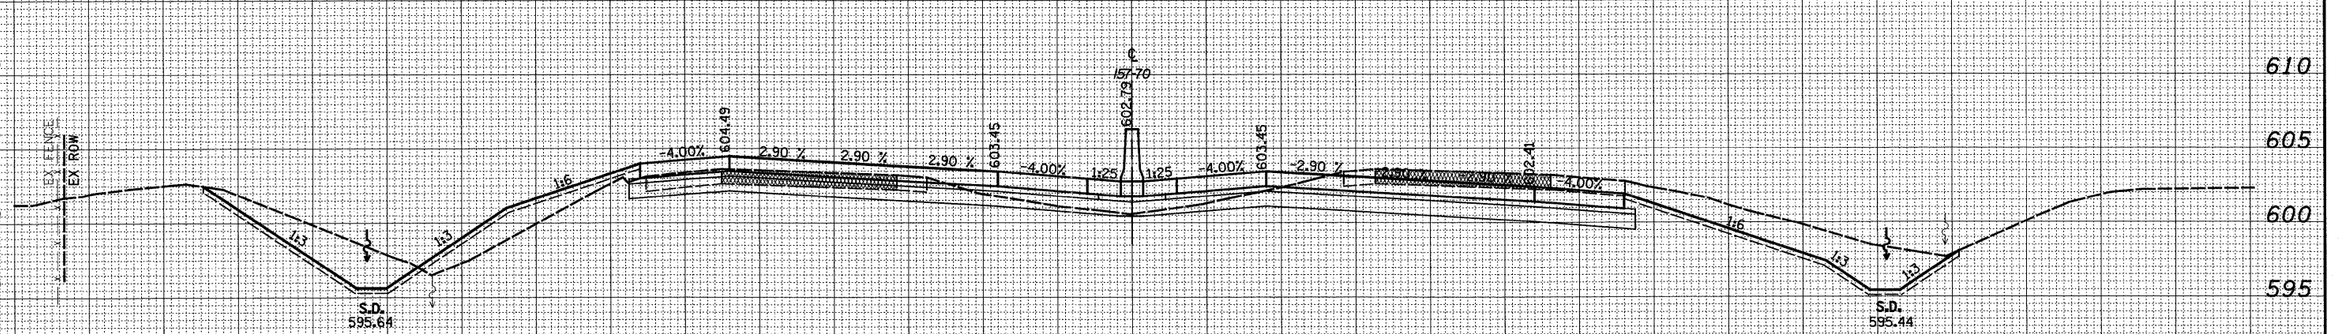

2249 + 26.45

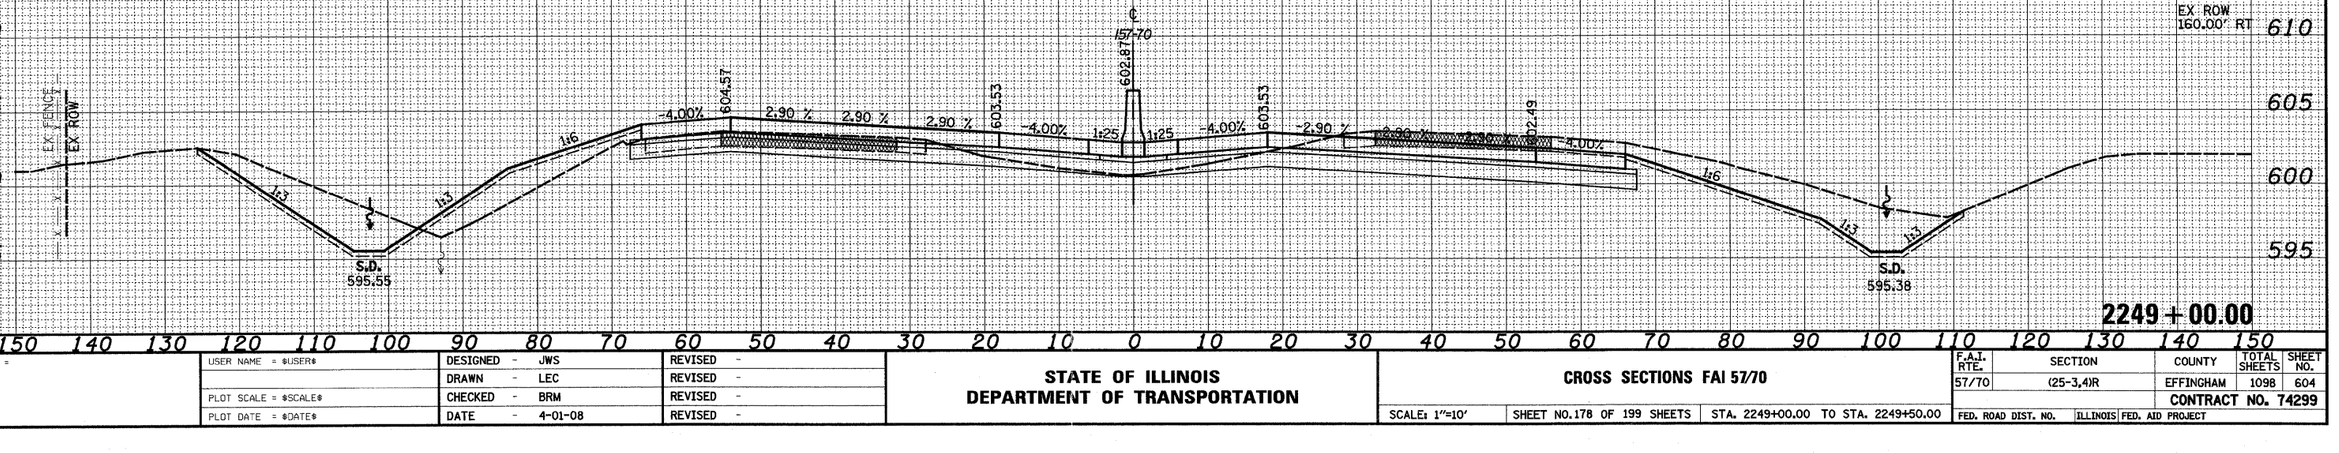

2249 + 00.00

150 140 130 120 110 100 90 80 70 60 50 40 30 20 10 0 10 20 30 40 50 60 70 80 90 100 110 120 130 140 150

FILE NAME = $FILE$	USER NAME = $USER$	DESIGNED - JWS	REVISED -	**STATE OF ILLINOIS DEPARTMENT OF TRANSPORTATION**	**CROSS SECTIONS FAI 57/70**
		DRAWN - LEC	REVISED -		
	PLOT SCALE = $SCALE$	CHECKED - BRM	REVISED -		SCALE: 1"=10' | SHEET NO. 178 OF 199 SHEETS | STA. 2249+00.00 TO STA. 2249+50.00
	PLOT DATE = $DATE$	DATE - 4-01-08	REVISED -		


F.A.I. RTE.	SECTION	COUNTY	TOTAL SHEETS	SHEET NO.
57/70	(25-3,4)R	EFFINGHAM	1098	604
		CONTRACT NO. 74299		
FED. ROAD DIST. NO.	ILLINOIS	FED. AID PROJECT		

ORIGINAL SURVEY	BY	DATE
SURVEYED		
PLOTTED		
TEMPLATE		
AREAS		
NOTE BOOK		
AREAS CHECKED		
NO.		

FINAL SURVEY	BY	DATE
SURVEYED		
PLOTTED		
TEMPLATE		
AREAS		
NOTE BOOK		
AREAS CHECKED		
NO.		

LEGEND

- GRADING BY OTHERS

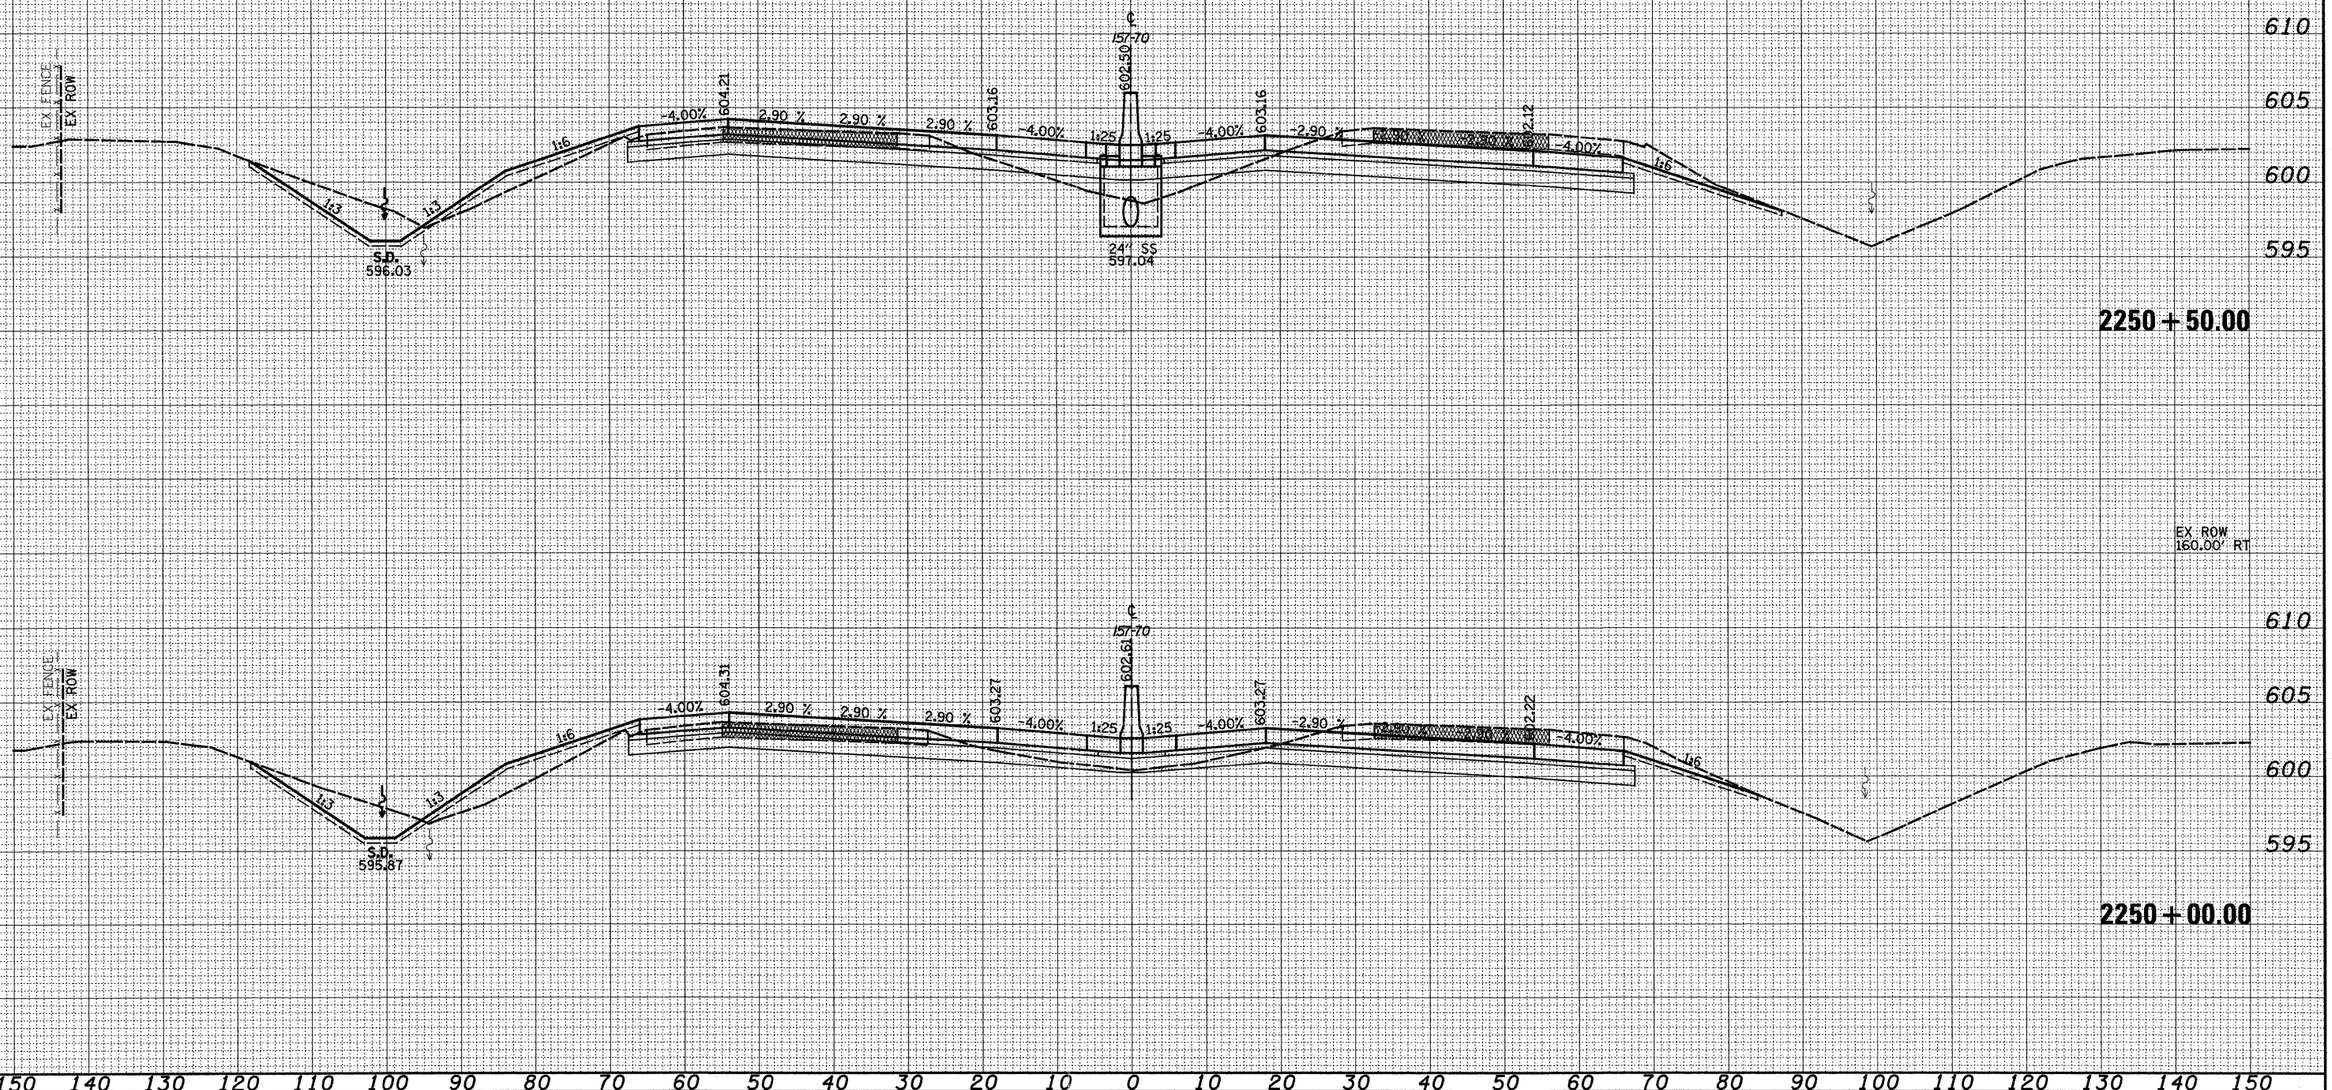

FINAL SURVEY — NOTE BOOK — NO.

	BY	DATE
SURVEYED		
PLOTTED		
TEMPLATE		
AREAS		
AREAS CHECKED		

ORIGINAL SURVEY — NOTE BOOK — NO.

	BY	DATE
SURVEYED		
PLOTTED		
TEMPLATE		
AREAS		
AREAS CHECKED		

FILE NAME =	USER NAME = $USER$	DESIGNED - JWS	REVISED -
$FILE$		DRAWN - LEC	REVISED -
	PLOT SCALE = $SCALE$	CHECKED - BRM	REVISED -
	PLOT DATE = $DATE$	DATE - 4-01-08	REVISED -

STATE OF ILLINOIS
DEPARTMENT OF TRANSPORTATION

CROSS SECTIONS FAI 57/70


SCALE: 1"=10' | SHEET NO. 179 OF 199 SHEETS | STA. 2250+00.00 TO STA. 2250+50.00


F.A.I. RTE.	SECTION	COUNTY	TOTAL SHEETS	SHEET NO.
57/70	(25-3,4)R	EFFINGHAM	1098	605
		CONTRACT NO. 74299		
FED. ROAD DIST. NO.	ILLINOIS	FED. AID PROJECT		

150 140 130 120 110 100 90 80 70 60 50 40 30 20 10 0 10 20 30 40 50 60 70 80 90 100 110 120 130 140 150

LEGEND

▨ - GRADING BY OTHERS

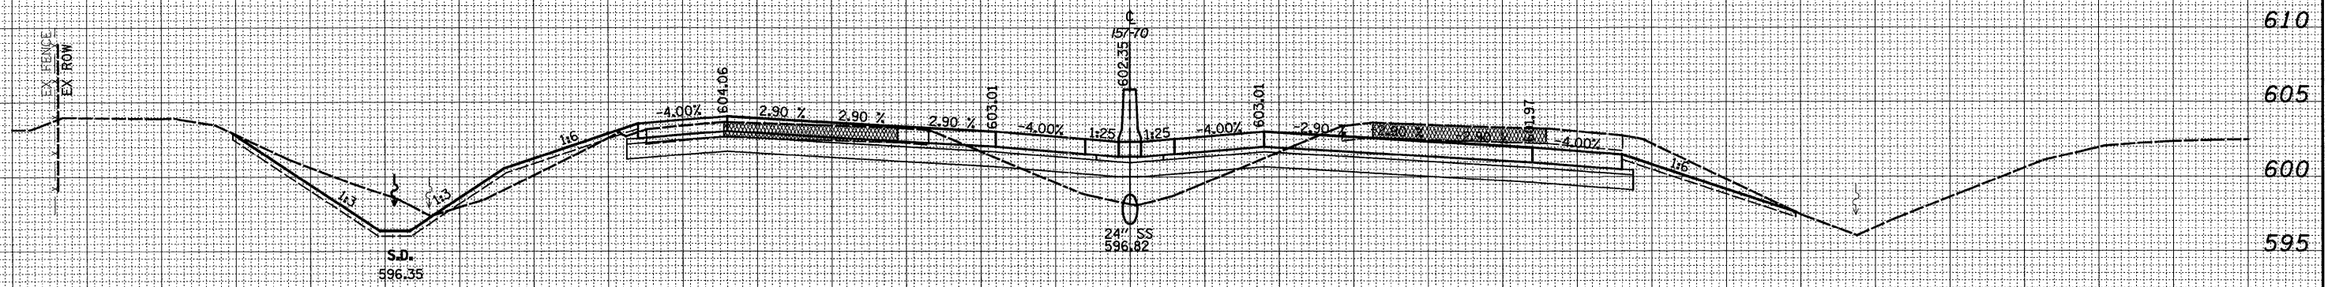

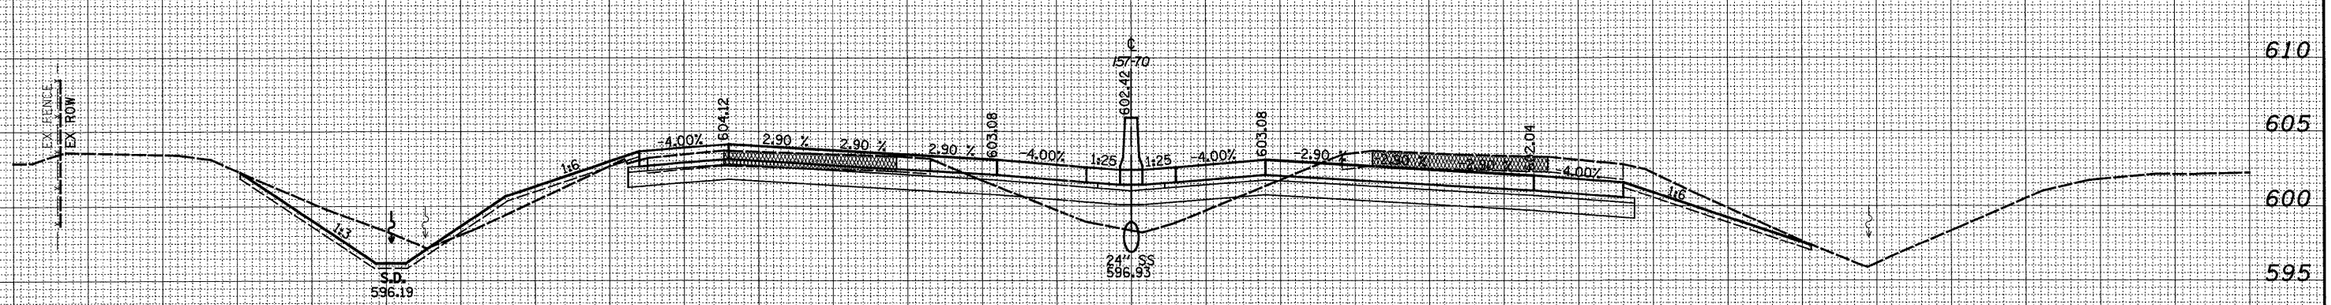

150 140 130 120 110 100 90 80 70 60 50 40 30 20 10 0 10 20 30 40 50 60 70 80 90 100 110 120 130 140 150

FILE NAME =	USER NAME = $USER$	DESIGNED - JWS	REVISED -
$FILE$		DRAWN - LEC	REVISED -
	PLOT SCALE = $SCALE$	CHECKED - BRM	REVISED -
	PLOT DATE = $DATE$	DATE - 4-01-08	REVISED -

STATE OF ILLINOIS
DEPARTMENT OF TRANSPORTATION

CROSS SECTIONS FAI 57/70

SCALE: 1"=10' | SHEET NO. 180 OF 199 SHEETS | STA. 2251+00.00 TO STA. 2251+50.00

F.A.I. RTE.	SECTION	COUNTY	TOTAL SHEETS	SHEET NO.
57/70	(25-3,4)R	EFFINGHAM	1098	606
		CONTRACT NO. 74299		
FED. ROAD DIST. NO.	ILLINOIS	FED. AID PROJECT		


FINAL SURVEY — NOTE BOOK — NO. — BY — DATE
SURVEYED
PLOTTED
TEMPLATE
AREAS
AREAS CHECKED


ORIGINAL SURVEY — NOTE BOOK — NO. — BY — DATE
SURVEYED
PLOTTED
TEMPLATE
AREAS
AREAS CHECKED

150 140 130 120 110 100 90 80 70 60 50 40 30 20 10 0 10 20 30 40 50 60 70 80 90 100 110 120 130 140 150

LEGEND

▨ - GRADING BY OTHERS

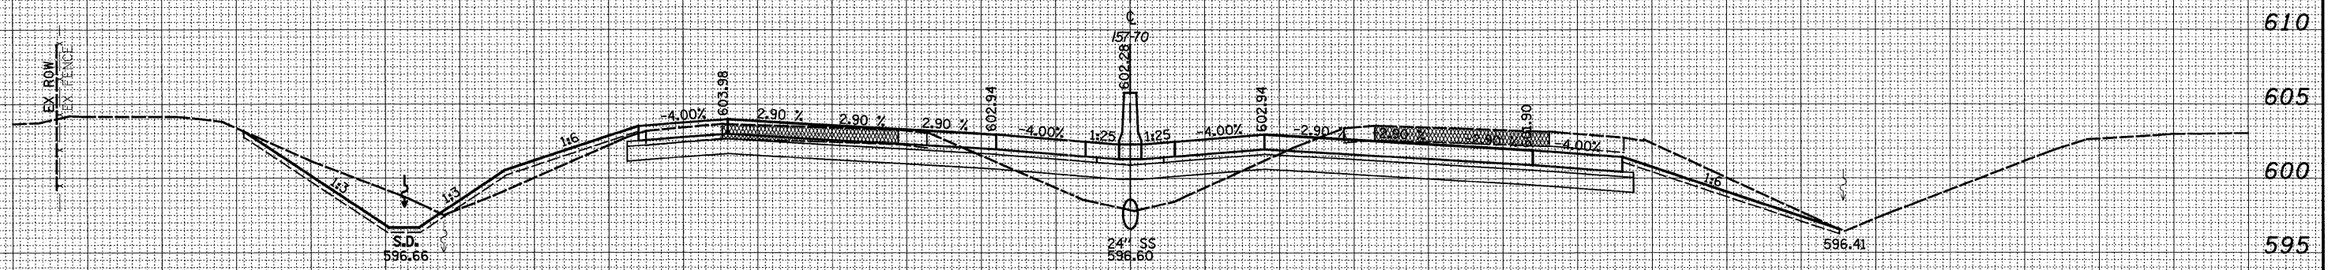

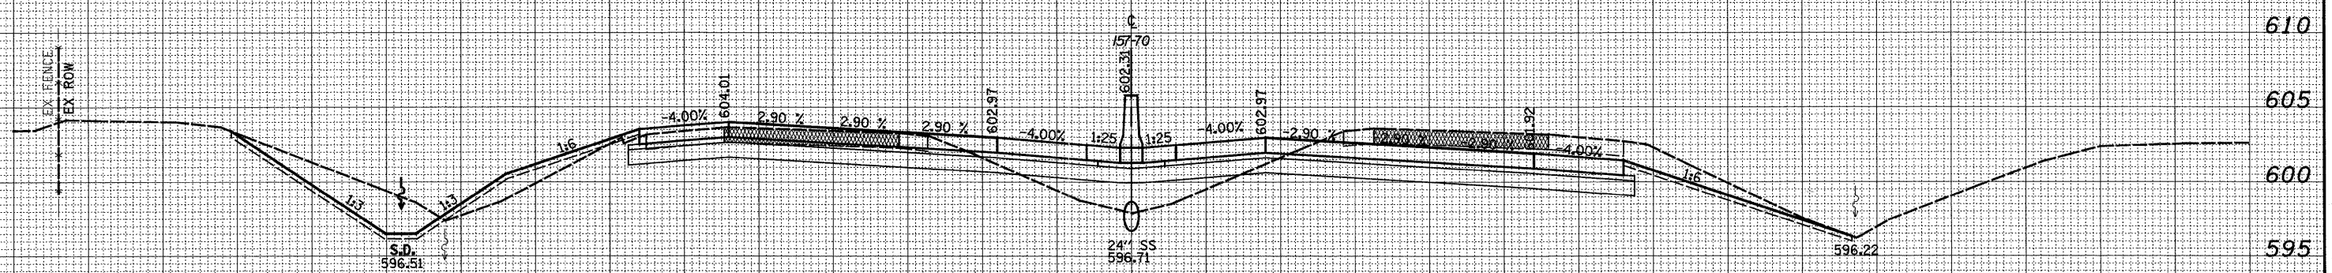

150 140 130 120 110 100 90 80 70 60 50 40 30 20 10 0 10 20 30 40 50 60 70 80 90 100 110 120 130 140 150

FINAL SURVEY	BY	DATE
SURVEYED		
PLOTTED		
TEMPLATE		
NOTE BOOK		
NO.	AREAS CHECKED	

ORIGINAL SURVEY	BY	DATE
SURVEYED		
PLOTTED		
TEMPLATE		
NOTE BOOK		
NO.	AREAS CHECKED	

FILE NAME =	USER NAME = $USER$	DESIGNED - JWS	REVISED -
FB		DRAWN - LEC	REVISED -
	PLOT SCALE = $SCALE$	CHECKED - BRM	REVISED -
	PLOT DATE = $DATE$	DATE - 4-01-08	REVISED -

STATE OF ILLINOIS
DEPARTMENT OF TRANSPORTATION


CROSS SECTIONS FAI 57/70

SCALE: 1"=10' | SHEET NO. 181 OF 199 SHEETS | STA. 2252+00.00 TO STA. 2252+50.00

F.A.I. RTE.	SECTION	COUNTY	TOTAL SHEETS	SHEET NO.
57/70	(25-3,4)R	EFFINGHAM	1098	607
		CONTRACT NO. 74299		
FED. ROAD DIST. NO.	ILLINOIS	FED. AID PROJECT		

LEGEND

- GRADING BY OTHERS

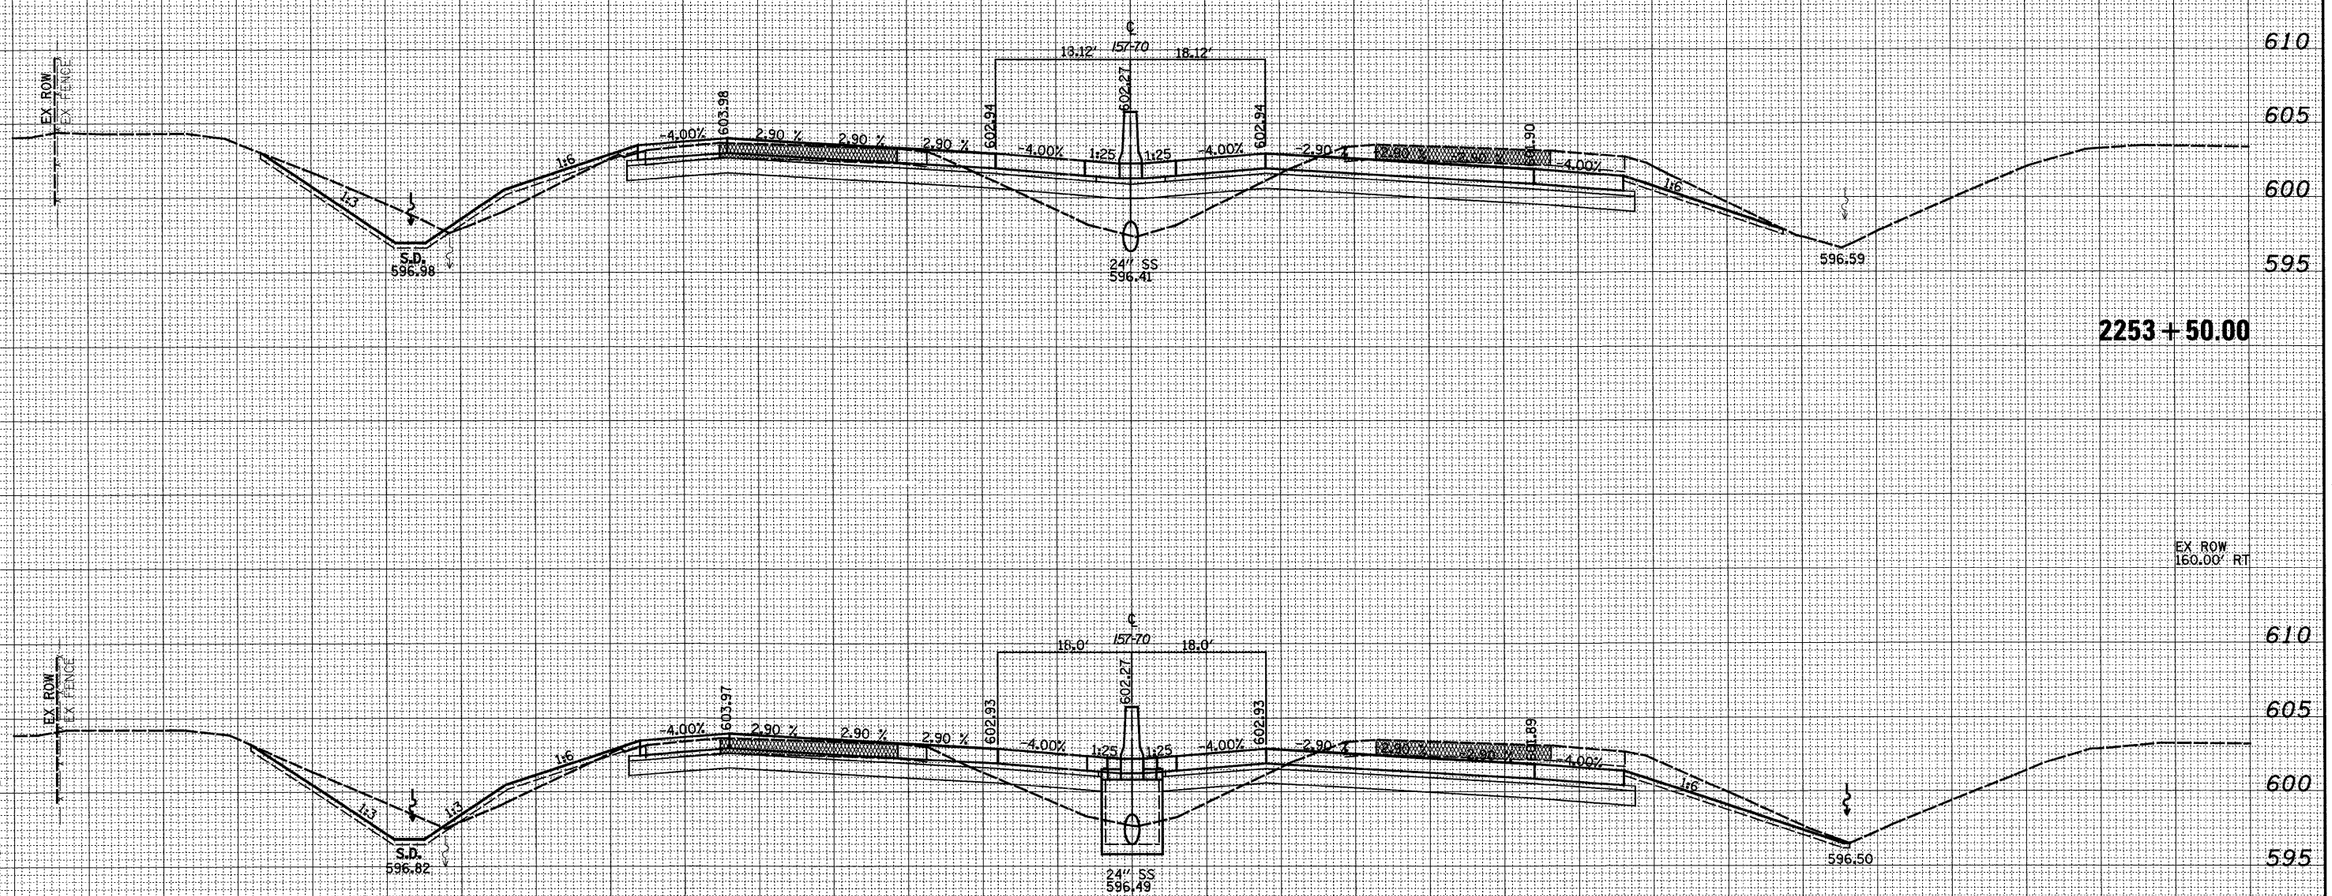

FINAL SURVEY	BY	DATE
SURVEYED		
PLOTTED		
TEMPLATE		
NOTE BOOK		
AREAS		
NO.	AREAS CHECKED	

ORIGINAL SURVEY	BY	DATE
SURVEYED		
PLOTTED		
TEMPLATE		
NOTE BOOK		
AREAS		
NO.	AREAS CHECKED	

FILE NAME =	USER NAME = $USER$	DESIGNED - JWS	REVISED -
		DRAWN - LEC	REVISED -
	PLOT SCALE = $SCALE$	CHECKED - BRM	REVISED -
	PLOT DATE = $DATE$	DATE - 4-01-08	REVISED -

STATE OF ILLINOIS
DEPARTMENT OF TRANSPORTATION

CROSS SECTIONS FAI 57/70


SCALE: 1"=10' | SHEET NO. 182 OF 199 SHEETS | STA. 2253+00.00 TO STA. 2253+50.00


F.A.I. RTE.	SECTION	COUNTY	TOTAL SHEETS	SHEET NO.
57/70	(25-3,4)R	EFFINGHAM	1098	608
		CONTRACT NO. 74299		
FED. ROAD DIST. NO.	ILLINOIS	FED. AID PROJECT		

FINAL SURVEY	BY	DATE
SURVEYED		
PLOTTED		
TEMPLATE		
NOTE BOOK		
AREAS		
NO.	AREAS CHECKED	

LEGEND

▨ - GRADING BY OTHERS

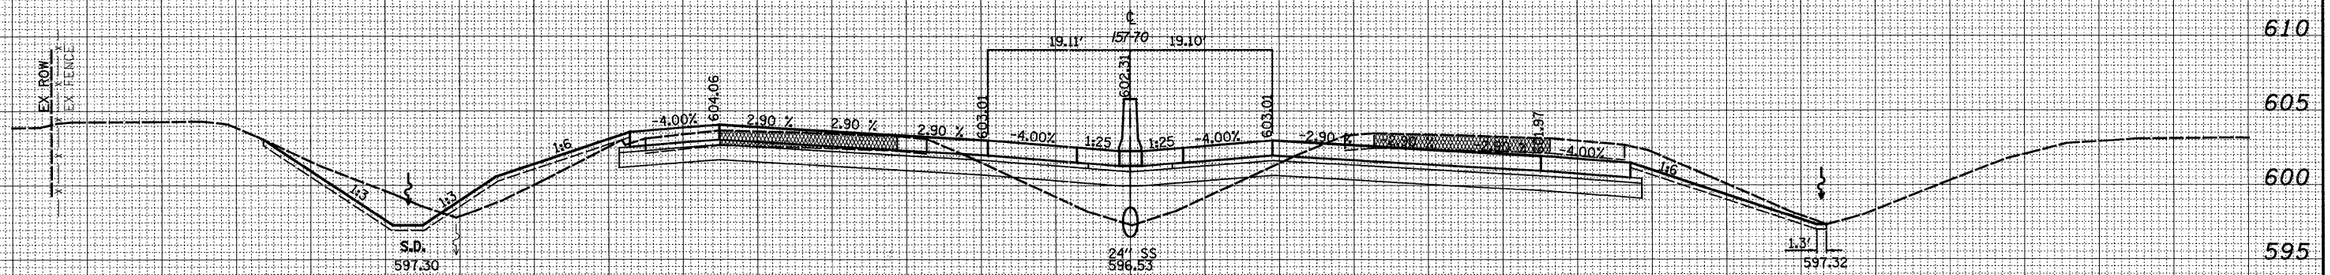

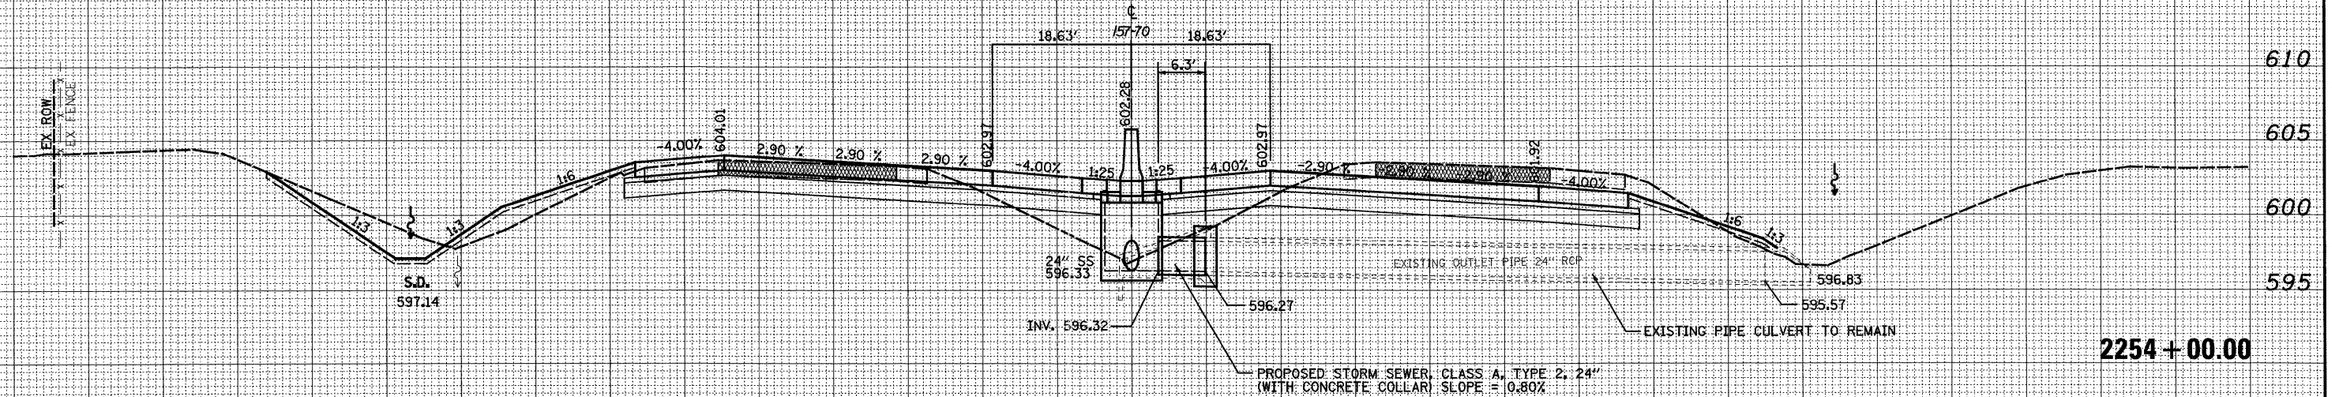

ORIGINAL SURVEY	BY	DATE
SURVEYED		
PLOTTED		
TEMPLATE		
NOTE BOOK		
AREAS		
NO.	AREAS CHECKED	

FILE NAME =	USER NAME = $USER$	DESIGNED - JWS	REVISED -
$FILE$		DRAWN - LEC	REVISED -
	PLOT SCALE = $SCALE$	CHECKED - BRM	REVISED -
	PLOT DATE = $DATE$	DATE - 4-01-08	REVISED -

STATE OF ILLINOIS
DEPARTMENT OF TRANSPORTATION


CROSS SECTIONS FAI 57/70

SCALE: 1"=10' | SHEET NO. 183 OF 199 SHEETS | STA. 2254+00.00 TO STA. 2254+50.00

F.A.I. RTE.	SECTION	COUNTY	TOTAL SHEETS	SHEET NO.
57/70	(25-3,4)R	EFFINGHAM	1098	609
		CONTRACT NO. 74299		
FED. ROAD DIST. NO.	ILLINOIS	FED. AID PROJECT		

LEGEND

▨ - GRADING BY OTHERS

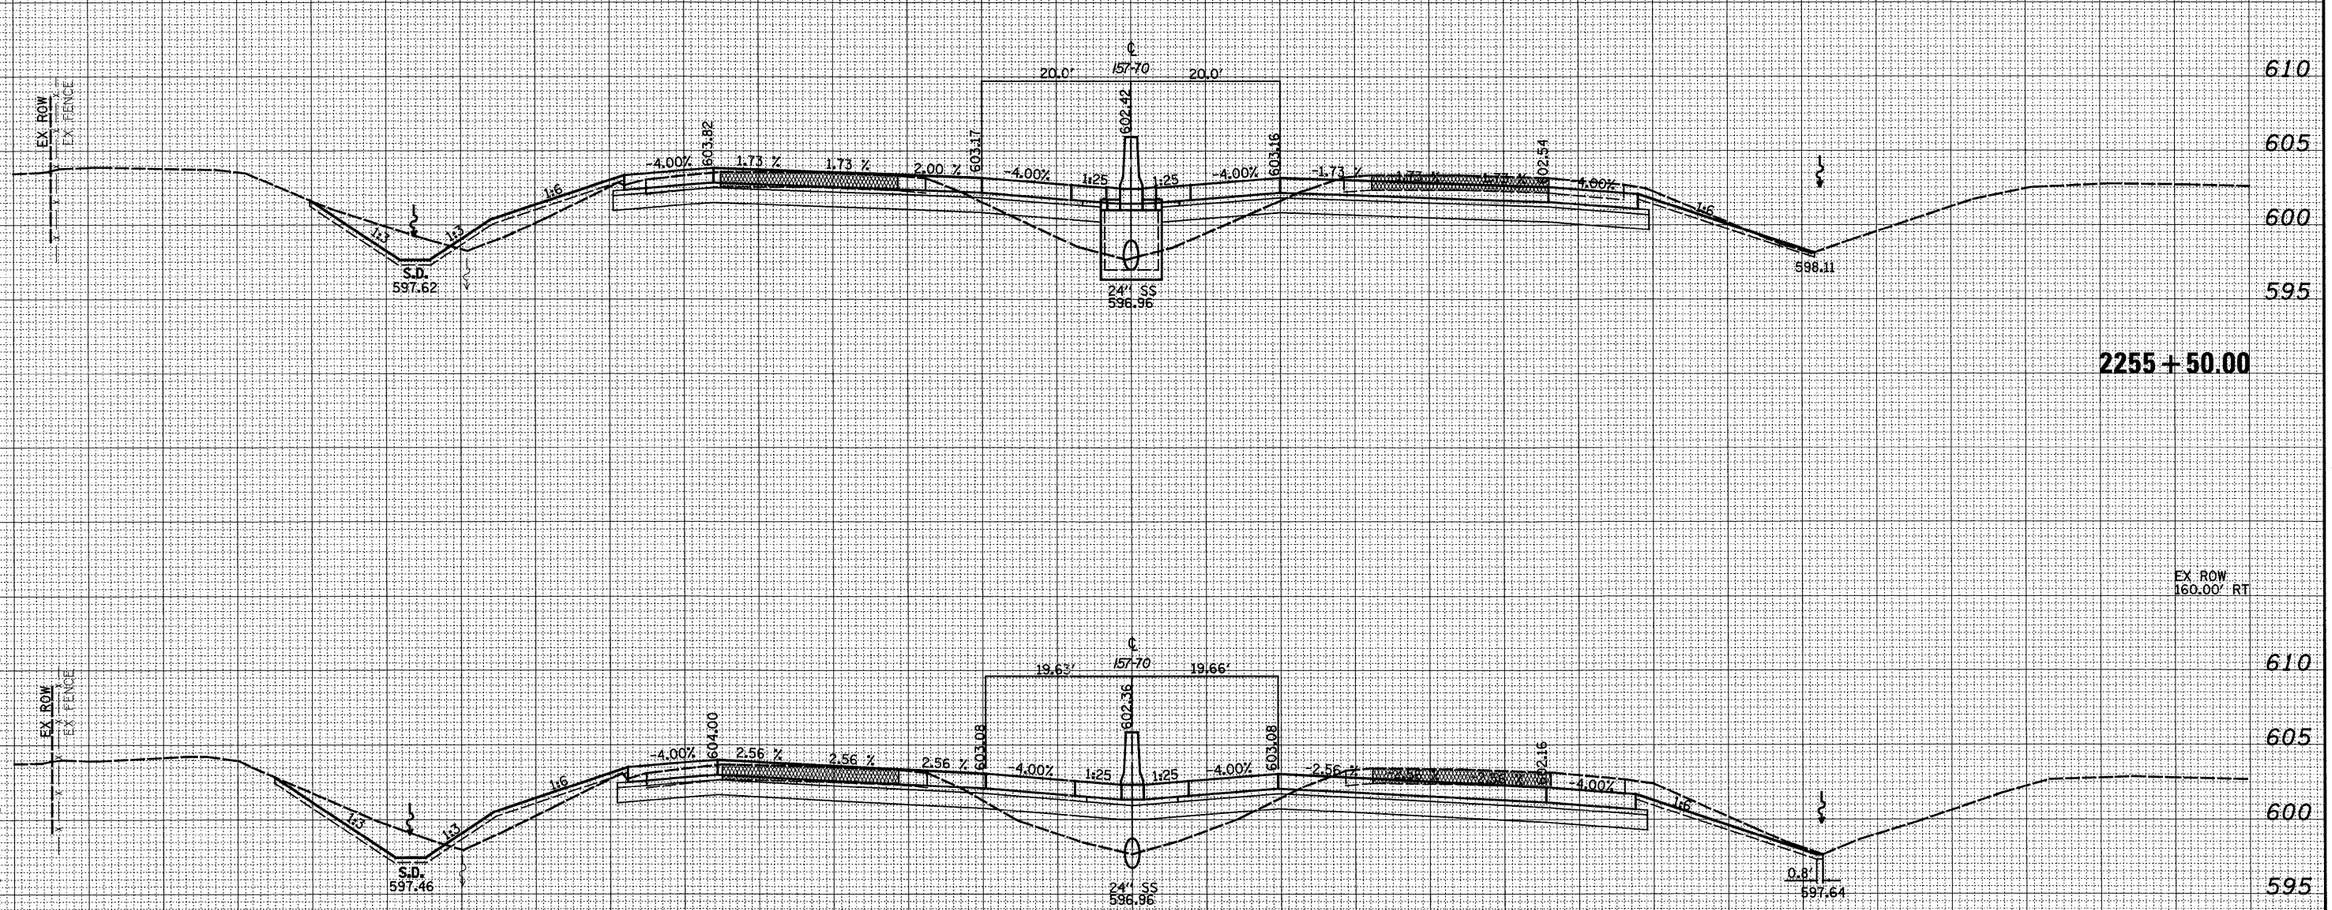

FINAL SURVEY	BY	DATE
SURVEYED		
PLOTTED		
NOTE BOOK	TEMPLATE	
NO.	AREAS	
	AREAS CHECKED	

ORIGINAL SURVEY	BY	DATE
SURVEYED		
PLOTTED		
NOTE BOOK	TEMPLATE	
NO.	AREAS	
	AREAS CHECKED	

FILE NAME =	USER NAME = $USER$	DESIGNED - JWS	REVISED -
		DRAWN - LEC	REVISED -
	PLOT SCALE = $SCALE$	CHECKED - BRM	REVISED -
	PLOT DATE = $DATE$	DATE - 4-01-08	REVISED -

STATE OF ILLINOIS
DEPARTMENT OF TRANSPORTATION

CROSS SECTIONS FAI 57/70


SCALE: 1"=10' | SHEET NO. 184 OF 199 SHEETS | STA. 2255+00.00 TO STA. 2255+50.00

F.A.I. RTE.	SECTION	COUNTY	TOTAL SHEETS	SHEET NO.
57/70	(25-3,4)R	EFFINGHAM	1098	610
		CONTRACT NO. 74299		
FED. ROAD DIST. NO.	ILLINOIS	FED. AID PROJECT		


150 140 130 120 110 100 90 80 70 60 50 40 30 20 10 0 10 20 30 40 50 60 70 80 90 100 110 120 130 140 150

LEGEND

▨ - GRADING BY OTHERS

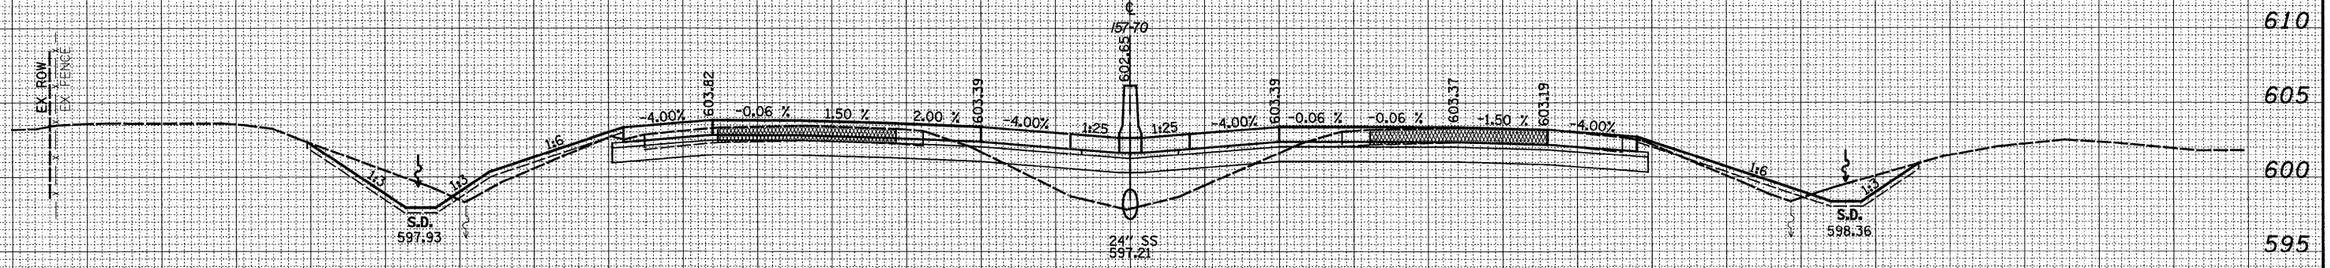

2256 + 50.00

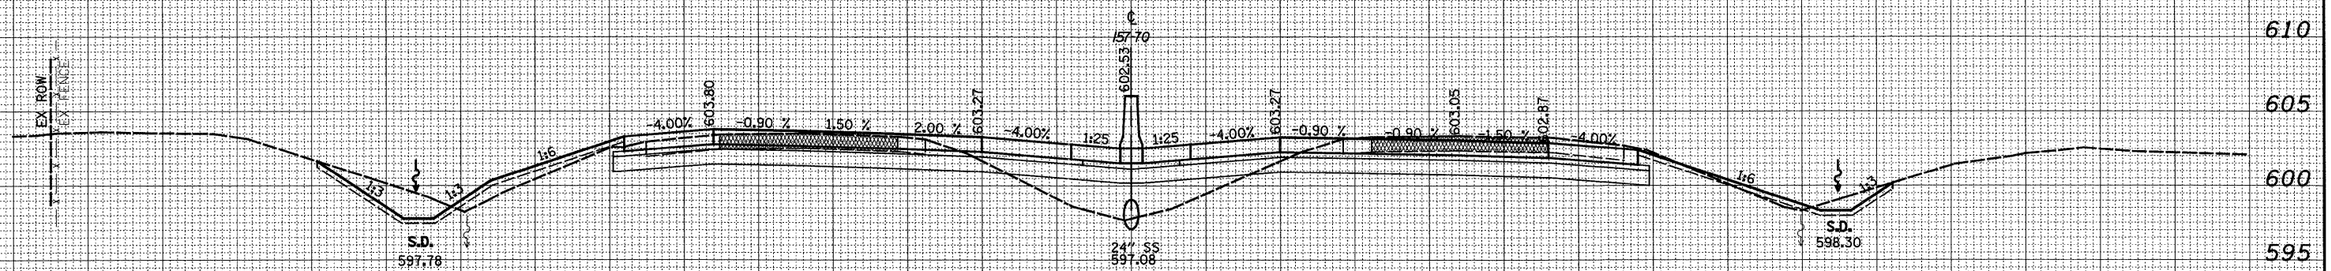

2256 + 00.00

150 140 130 120 110 100 90 80 70 60 50 40 30 20 10 0 10 20 30 40 50 60 70 80 90 100 110 120 130 140 150

FINAL SURVEY — NOTE BOOK — NO. — BY — DATE
SURVEYED
PLOTTED
TEMPLATE
AREAS
AREAS CHECKED

ORIGINAL SURVEY — NOTE BOOK — NO. — BY — DATE
SURVEYED
PLOTTED
TEMPLATE
AREAS
AREAS CHECKED

FILE NAME =	USER NAME = $USER$	DESIGNED - JWS	REVISED -
		DRAWN - LEC	REVISED -
	PLOT SCALE = $SCALE$	CHECKED - BRM	REVISED -
	PLOT DATE = $DATE$	DATE - 4-01-08	REVISED -

STATE OF ILLINOIS
DEPARTMENT OF TRANSPORTATION

CROSS SECTIONS FAI 57/70


SCALE: 1"=10' | SHEET NO. 185 OF 199 SHEETS | STA. 2256+00.00 TO STA. 2256+50.00

F.A.I. RTE.	SECTION	COUNTY	TOTAL SHEETS	SHEET NO.
57/70	(25-3,4)R	EFFINGHAM	1098	611
		CONTRACT NO. 74299		
FED. ROAD DIST. NO.	ILLINOIS	FED. AID PROJECT		


FINAL SURVEY	NOTE BOOK	NO.
SURVEYED	BY	
PLOTTED		
TEMPLATE		
AREAS		
AREAS CHECKED		
	DATE	

LEGEND

▨ - GRADING BY OTHERS

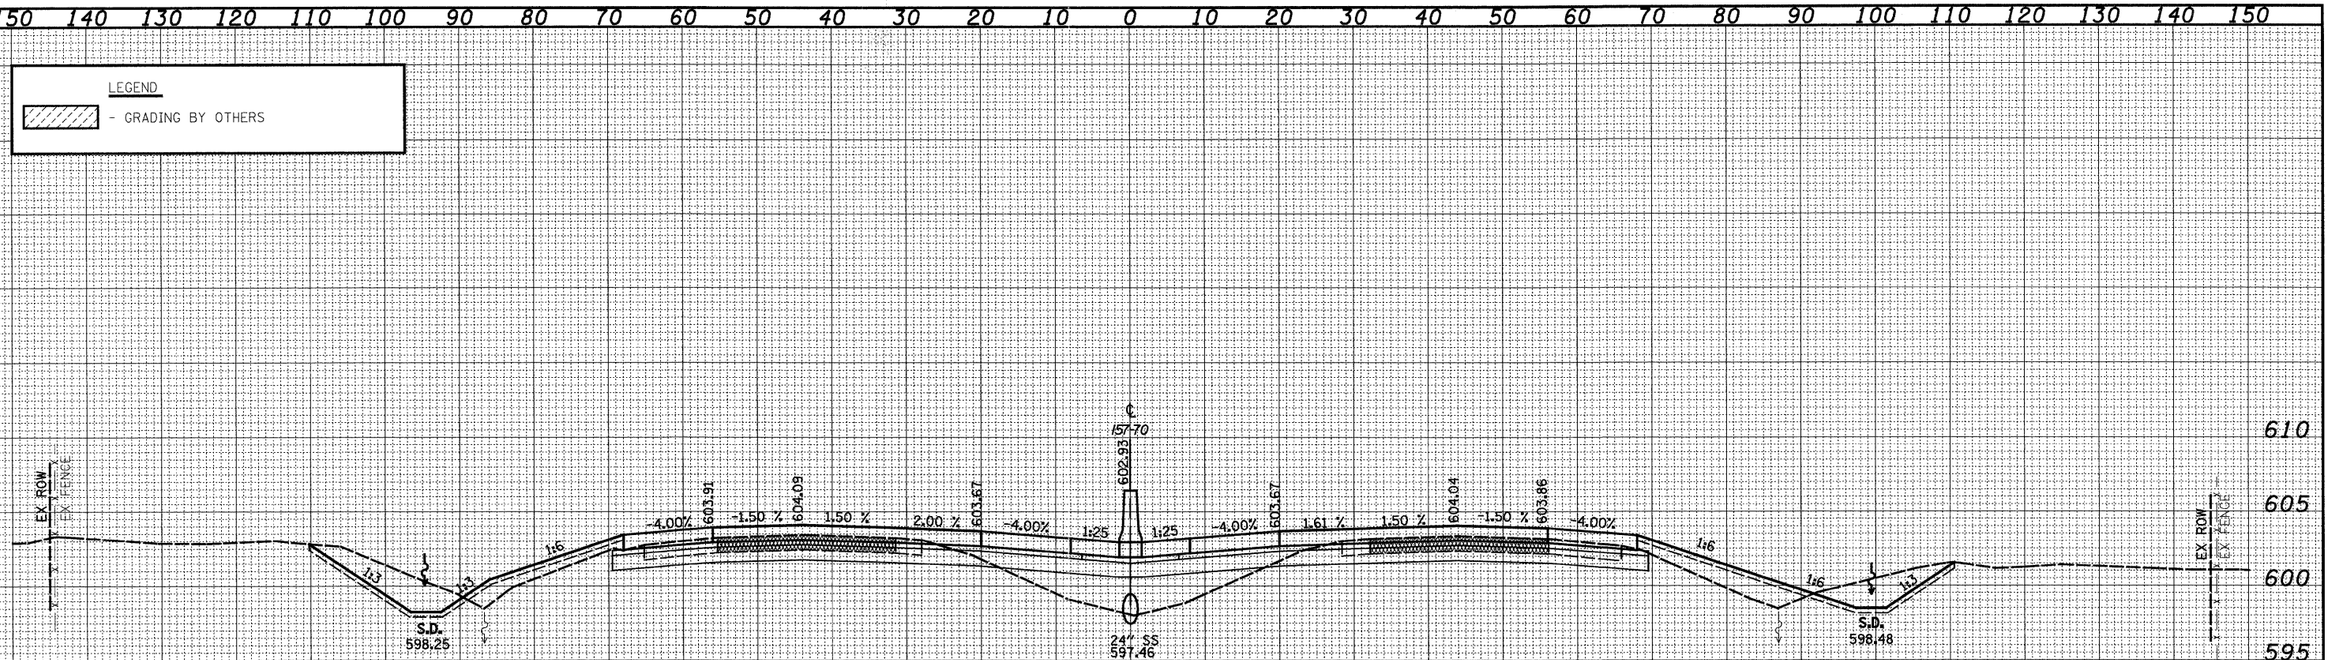

ORIGINAL SURVEY	NOTE BOOK	NO.
SURVEYED	BY	
PLOTTED		
TEMPLATE		
AREAS		
AREAS CHECKED		
	DATE	

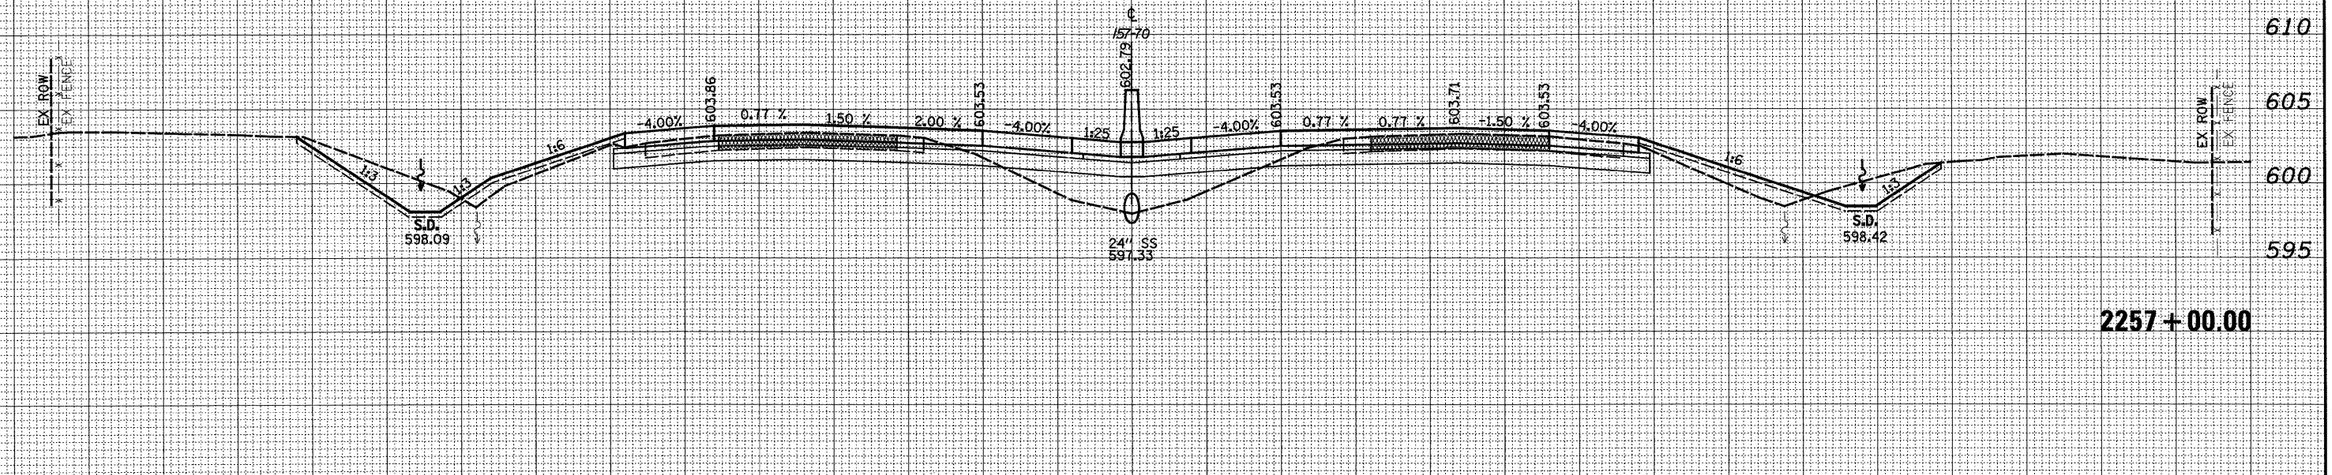


FILE NAME = $FILE$	USER NAME = $USER$	DESIGNED - JWS	REVISED -	STATE OF ILLINOIS DEPARTMENT OF TRANSPORTATION	CROSS SECTIONS FAI 57/70
		DRAWN - LEC	REVISED -		
	PLOT SCALE = $SCALE$	CHECKED - BRM	REVISED -		SCALE: 1"=10' | SHEET NO. 186 OF 199 SHEETS | STA. 2257+00.00 TO STA. 2257+50.00
	PLOT DATE = $DATE$	DATE - 4-01-08	REVISED -		

F.A.I. RTE.	SECTION	COUNTY	TOTAL SHEETS	SHEET NO.
57/70	(25-3,4)R	EFFINGHAM	1098	612
		CONTRACT NO. 74299		
FED. ROAD DIST. NO.	ILLINOIS	FED. AID PROJECT		

150 140 130 120 110 100 90 80 70 60 50 40 30 20 10 0 10 20 30 40 50 60 70 80 90 100 110 120 130 140 150

LEGEND

▨ - GRADING BY OTHERS

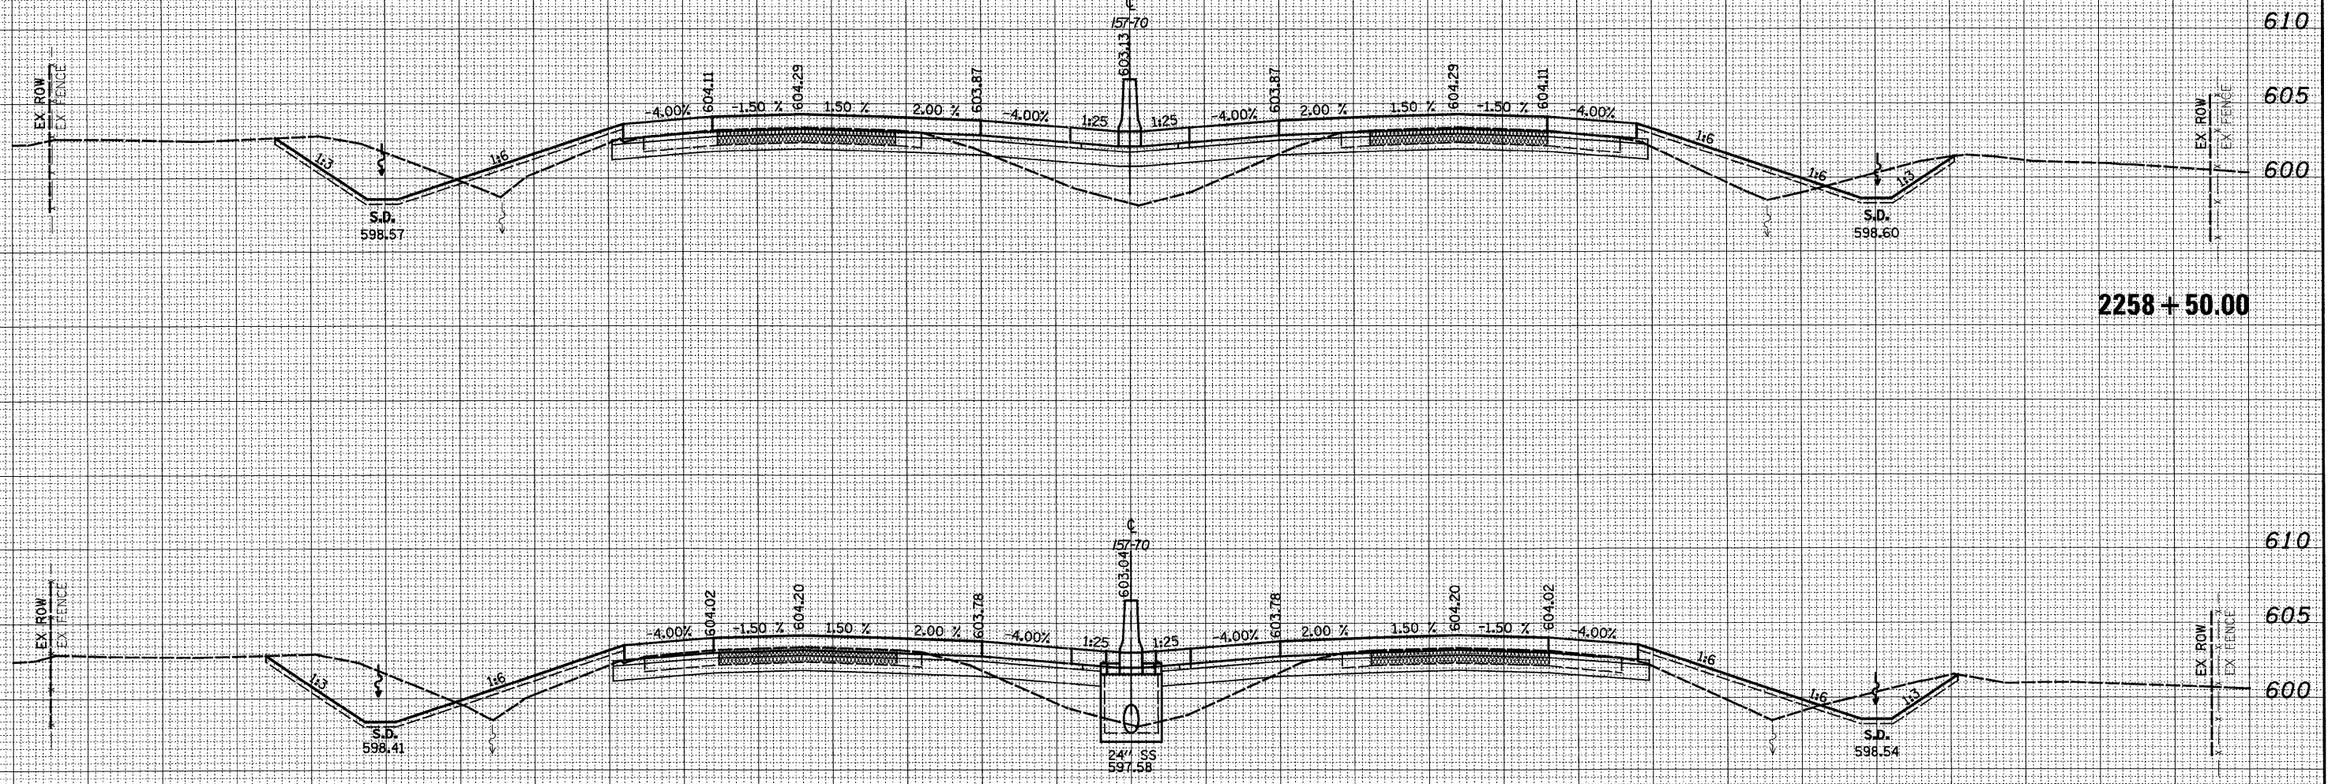

150 140 130 120 110 100 90 80 70 60 50 40 30 20 10 0 10 20 30 40 50 60 70 80 90 100 110 120 130 140 150

FINAL SURVEY — NOTE BOOK — NO. — BY — DATE
SURVEYED
PLOTTED
TEMPLATE
AREAS
AREAS CHECKED

ORIGINAL SURVEY — NOTE BOOK — NO. — BY — DATE
SURVEYED
PLOTTED
TEMPLATE
AREAS
AREAS CHECKED

FILE NAME = $FILE$	USER NAME = $USER$	DESIGNED - JWS	REVISED -	STATE OF ILLINOIS DEPARTMENT OF TRANSPORTATION	CROSS SECTIONS FAI 57/70
		DRAWN - LEC	REVISED -		
	PLOT SCALE = $SCALE$	CHECKED - BRM	REVISED -		
	PLOT DATE = $DATE$	DATE - 4-01-08	REVISED -		


SCALE: 1"=10' | SHEET NO. 187 OF 199 SHEETS | STA. 2258+00.00 TO STA. 2258+50.00

F.A.I. RTE.	SECTION	COUNTY	TOTAL SHEETS	SHEET NO.
57/70	(25-3,4)R	EFFINGHAM	1098	613
		CONTRACT NO. 74299		
FED. ROAD DIST. NO.	ILLINOIS	FED. AID PROJECT		

LEGEND

▨ - GRADING BY OTHERS

FINAL SURVEY	BY	DATE
SURVEYED		
PLOTTED		
TERRAIN		
NOTE BOOK AREAS		
NO. AREAS CHECKED		

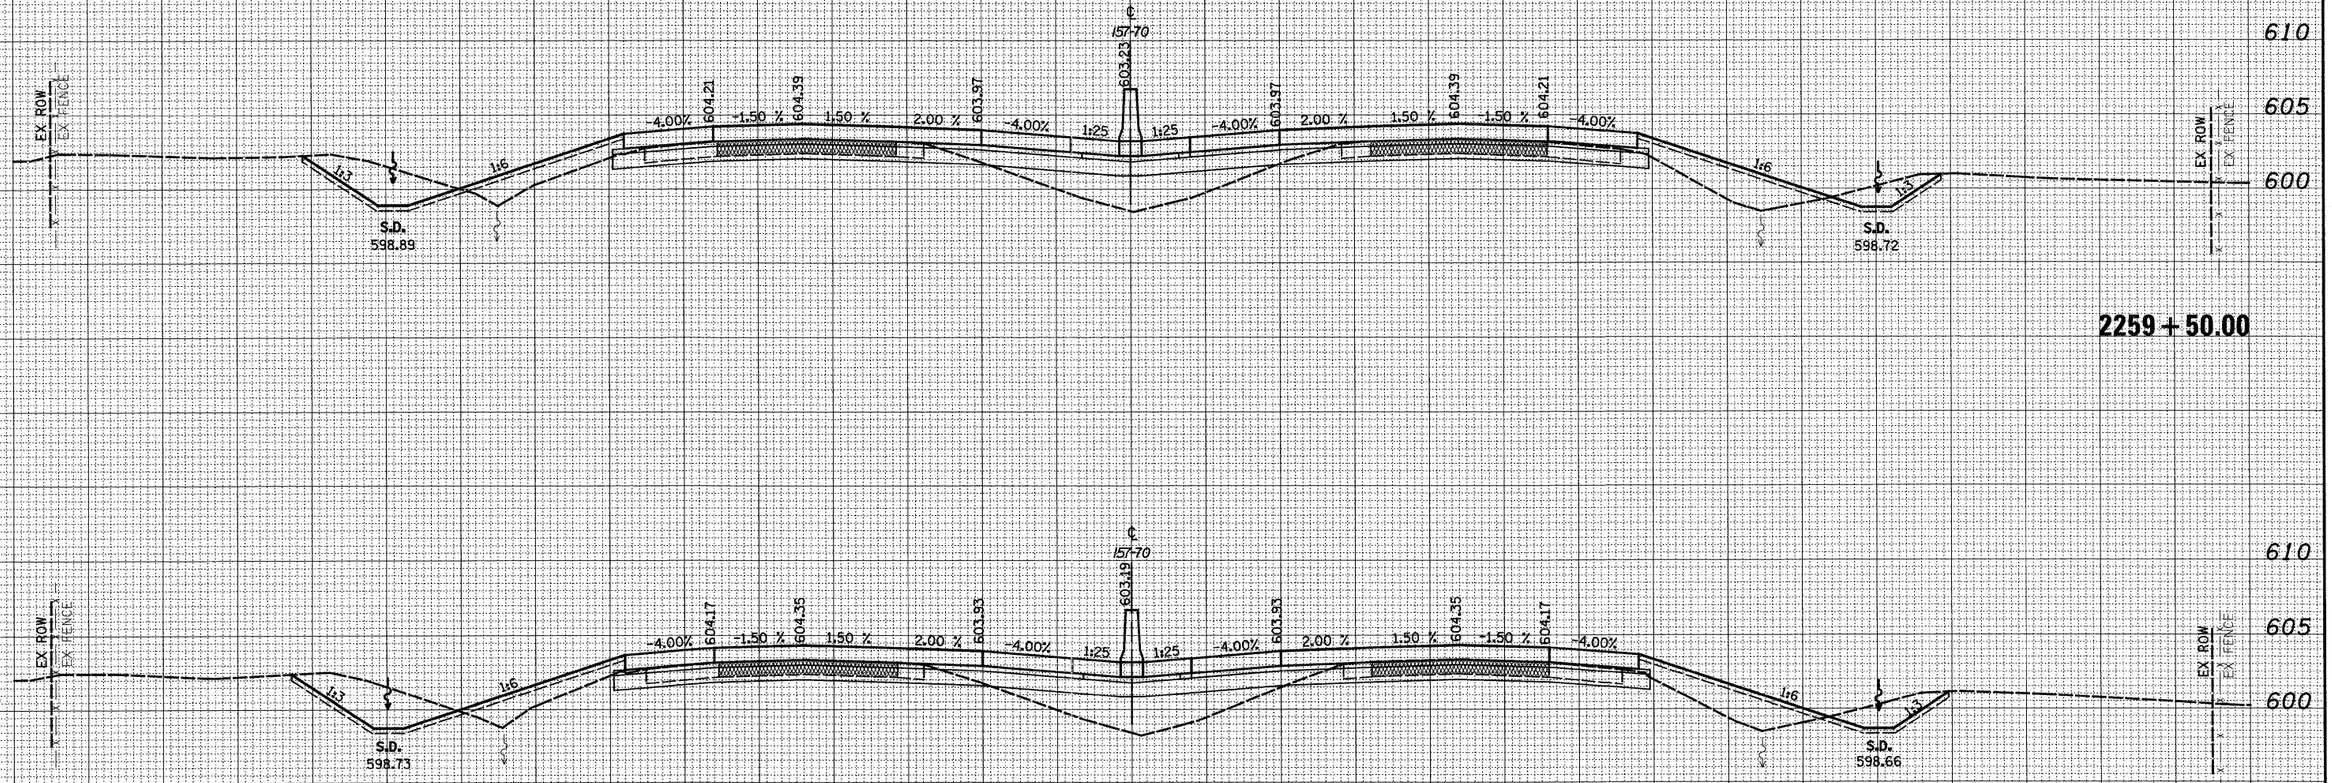

ORIGINAL SURVEY	BY	DATE
SURVEYED		
PLOTTED		
TERRAIN		
NOTE BOOK AREAS		
NO. AREAS CHECKED		

FILE NAME =	USER NAME = $USER$	DESIGNED - JWS	REVISED -
$FILE$		DRAWN - LEC	REVISED -
	PLOT SCALE = $SCALE$	CHECKED - BRM	REVISED -
	PLOT DATE = $DATE$	DATE - 4-01-08	REVISED -

STATE OF ILLINOIS
DEPARTMENT OF TRANSPORTATION

CROSS SECTIONS FAI 57/70


SCALE: 1"=10' | SHEET NO. 188 OF 199 SHEETS | STA. 2259+00.00 TO STA. 2259+50.00

F.A.I. RTE.	SECTION	COUNTY	TOTAL SHEETS	SHEET NO.
57/70	(25-3,4)R	EFFINGHAM	1098	614
		CONTRACT NO. 74299		
FED. ROAD DIST. NO.	ILLINOIS	FED. AID PROJECT		

150 140 130 120 110 100 90 80 70 60 50 40 30 20 10 0 10 20 30 40 50 60 70 80 90 100 110 120 130 140 150

LEGEND

▨ - GRADING BY OTHERS

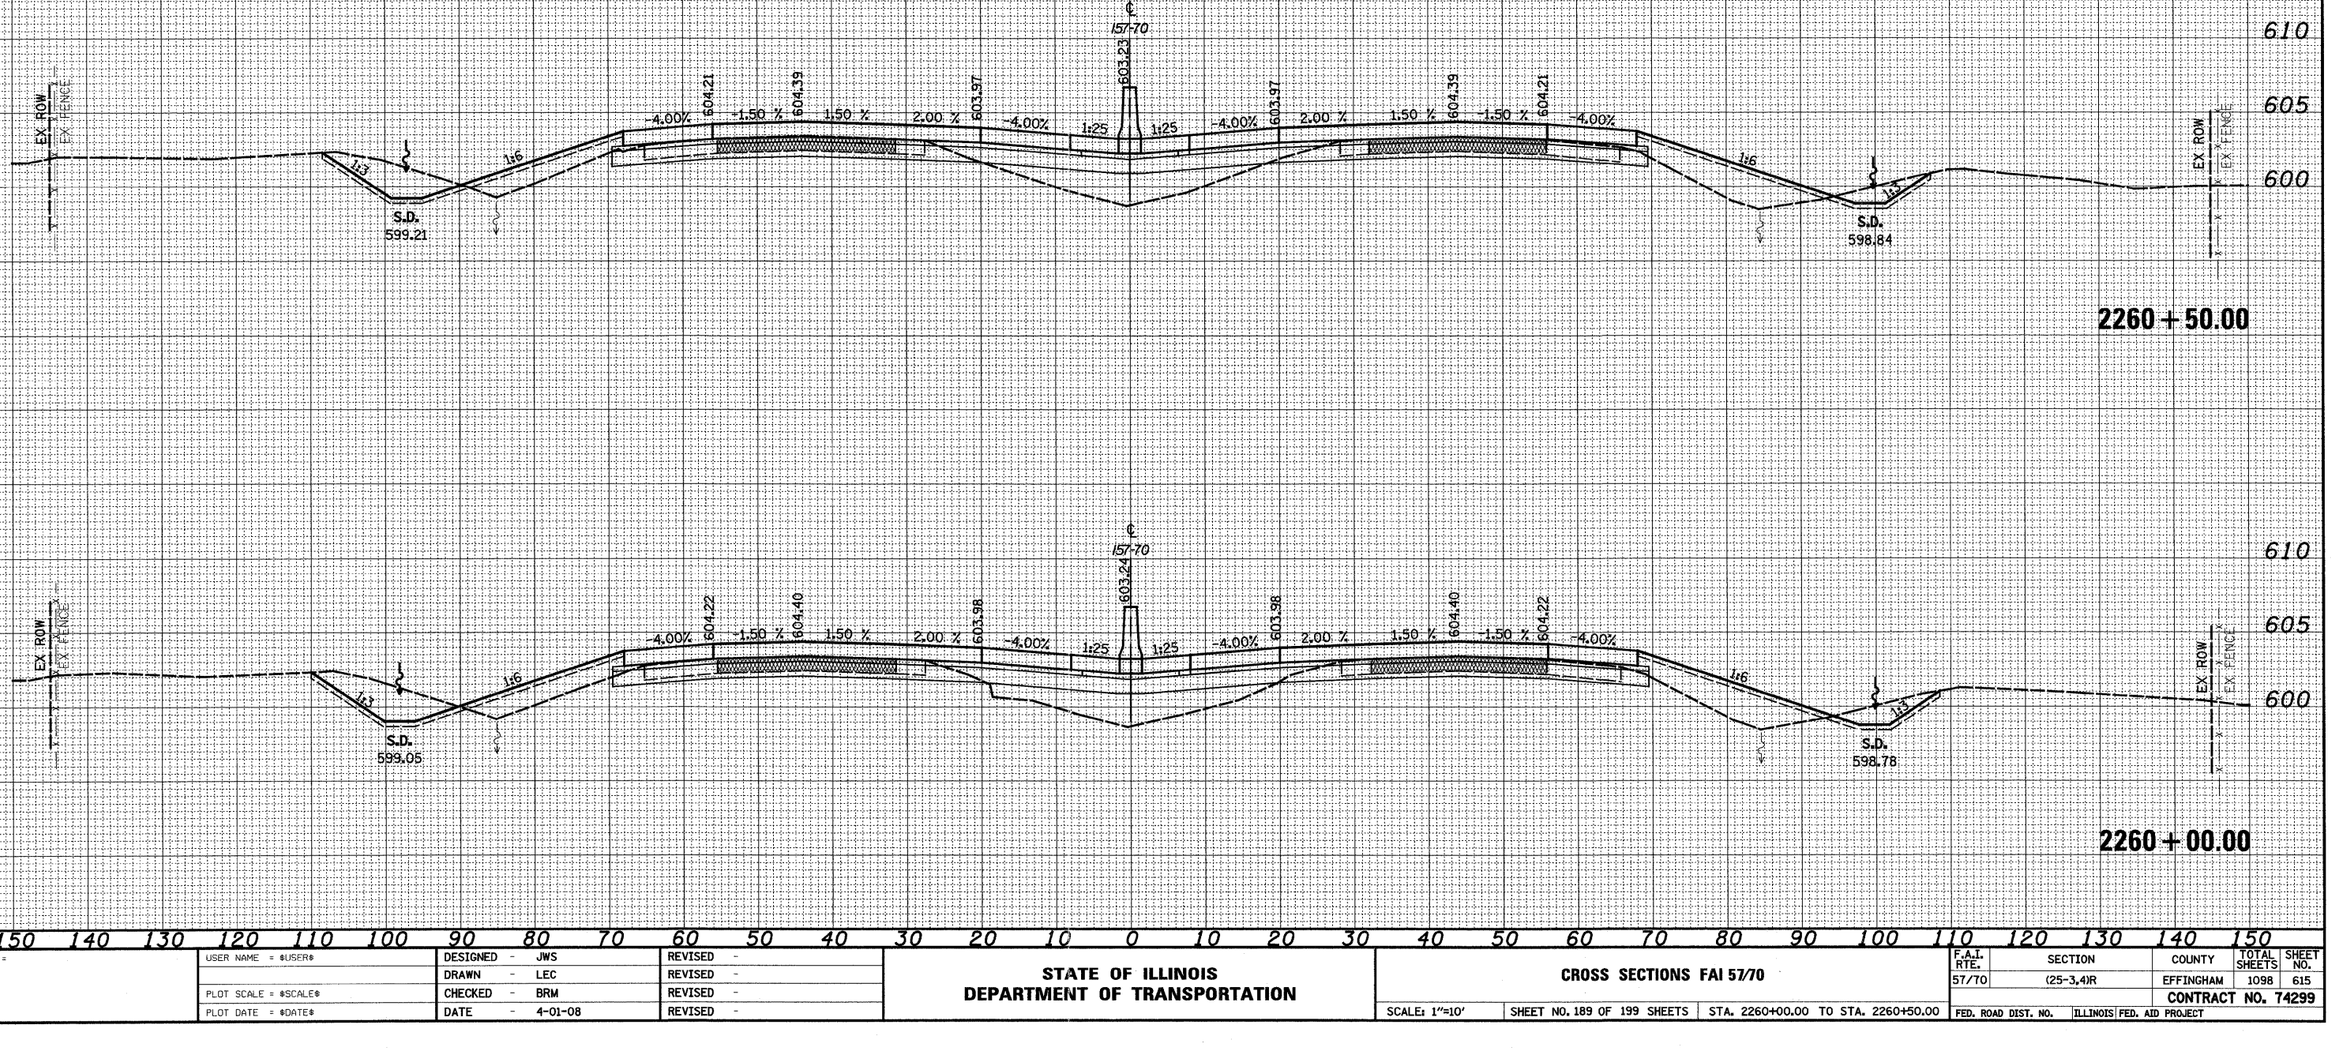

150 140 130 120 110 100 90 80 70 60 50 40 30 20 10 0 10 20 30 40 50 60 70 80 90 100 110 120 130 140 150

FINAL SURVEY — NOTE BOOK — NO.

BY	DATE
SURVEYED	
PLOTTED	
TEMPLATE	
AREAS	
AREAS CHECKED	

ORIGINAL SURVEY — NOTE BOOK — NO.

BY	DATE
SURVEYED	
PLOTTED	
TEMPLATE	
AREAS	
AREAS CHECKED	

FILE NAME =	USER NAME = $USER$	DESIGNED - JWS	REVISED -
$FILE$		DRAWN - LEC	REVISED -
	PLOT SCALE = $SCALE$	CHECKED - BRM	REVISED -
	PLOT DATE = $DATE$	DATE - 4-01-08	REVISED -

STATE OF ILLINOIS
DEPARTMENT OF TRANSPORTATION

CROSS SECTIONS FAI 57/70


SCALE: 1"=10' | SHEET NO. 189 OF 199 SHEETS | STA. 2260+00.00 TO STA. 2260+50.00

F.A.I. RTE.	SECTION	COUNTY	TOTAL SHEETS	SHEET NO.
57/70	(25-3,4)R	EFFINGHAM	1098	615
		CONTRACT NO. 74299		
FED. ROAD DIST. NO.	ILLINOIS	FED. AID PROJECT		

150 140 130 120 110 100 90 80 70 60 50 40 30 20 10 0 10 20 30 40 50 60 70 80 90 100 110 120 130 140 150

LEGEND

▨ - GRADING BY OTHERS

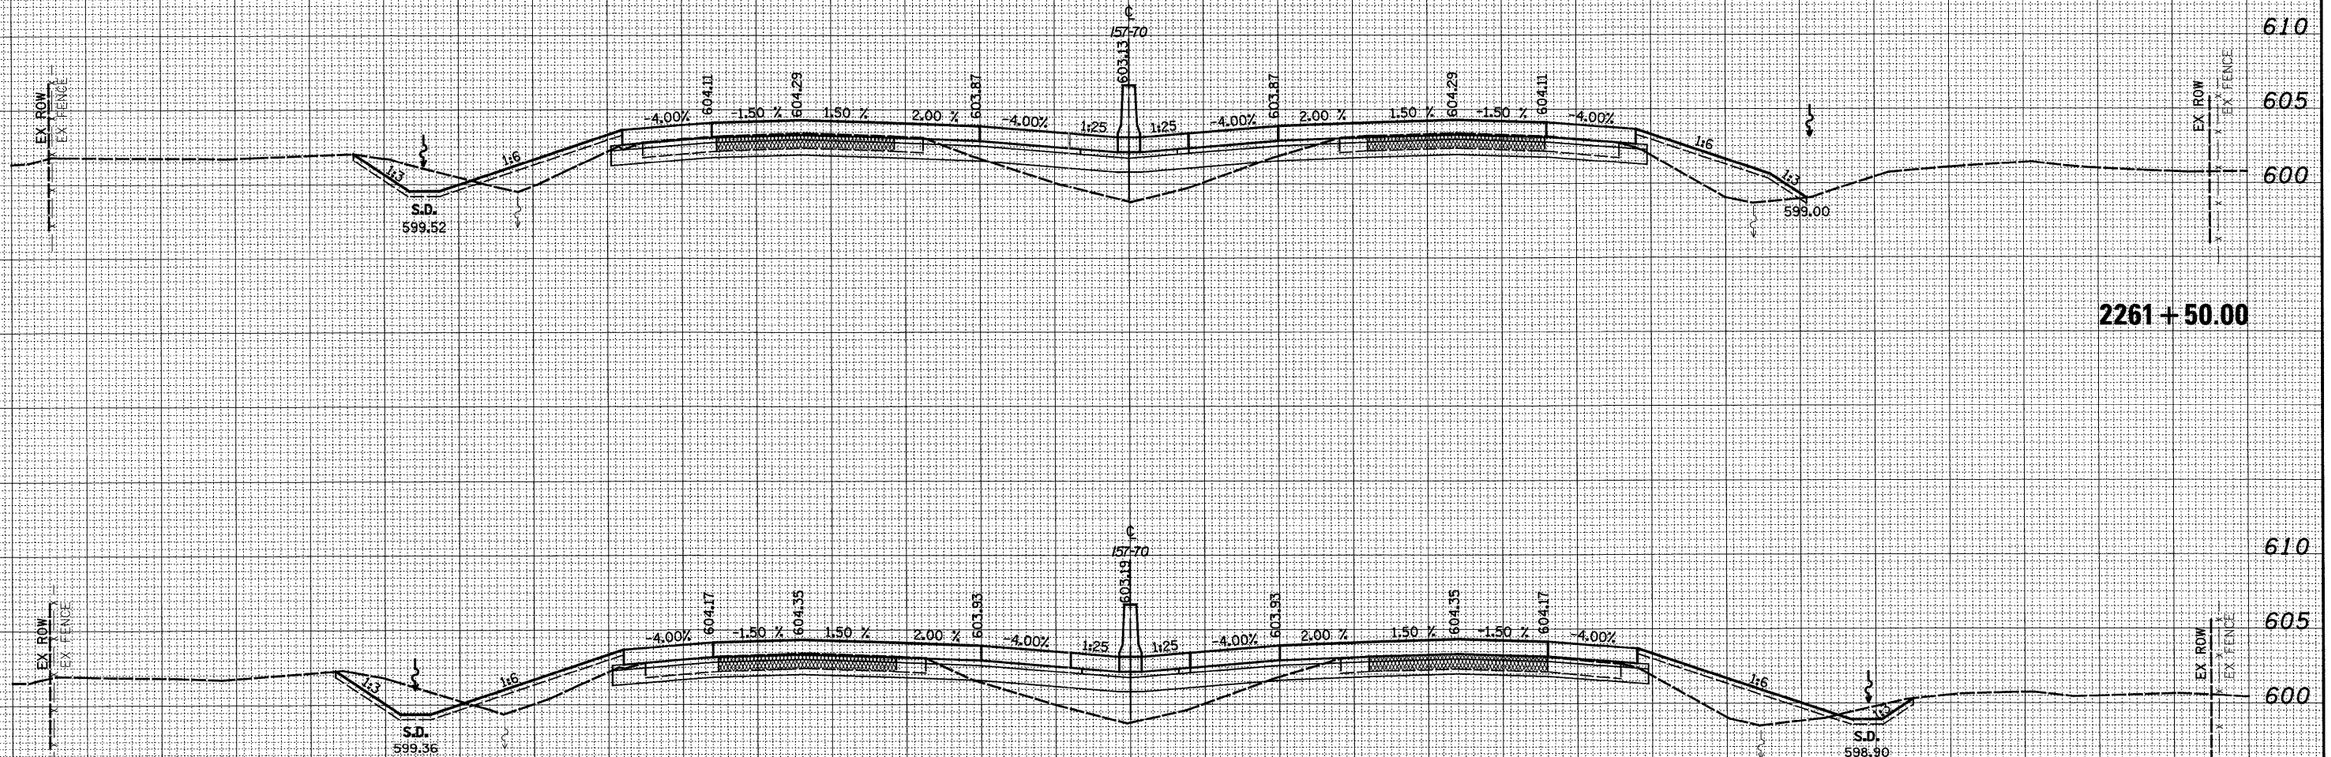

FINAL SURVEY		BY	DATE
NOTE BOOK	SURVEYED		
NO.	PLOTTED		
	TRACED		
	AREAS		
	AREAS CHECKED		

ORIGINAL SURVEY		BY	DATE
NOTE BOOK	SURVEYED		
NO.	PLOTTED		
	TRACED		
	AREAS		
	AREAS CHECKED		

150 140 130 120 110 100 90 80 70 60 50 40 30 20 10 0 10 20 30 40 50 60 70 80 90 100 110 120 130 140 150

FILE NAME =	USER NAME = $USER$	DESIGNED - JWS	REVISED -
$FILE$		DRAWN - LEC	REVISED -
	PLOT SCALE = $SCALE$	CHECKED - BRM	REVISED -
	PLOT DATE = $DATE$	DATE - 4-01-08	REVISED -

STATE OF ILLINOIS
DEPARTMENT OF TRANSPORTATION

CROSS SECTIONS FAI 57/70


SCALE: 1"=10' | SHEET NO. 190 OF 199 SHEETS | STA. 2261+00.00 TO STA. 2261+50.00

F.A.I. RTE.	SECTION	COUNTY	TOTAL SHEETS	SHEET NO.
57/70	(25-3,4)R	EFFINGHAM	1098	616
		CONTRACT NO. 74299		
FED. ROAD DIST. NO.	ILLINOIS	FED. AID PROJECT		

150 140 130 120 110 100 90 80 70 60 50 40 30 20 10 0 10 20 30 40 50 60 70 80 90 100 110 120 130 140 150

LEGEND

▨ - GRADING BY OTHERS

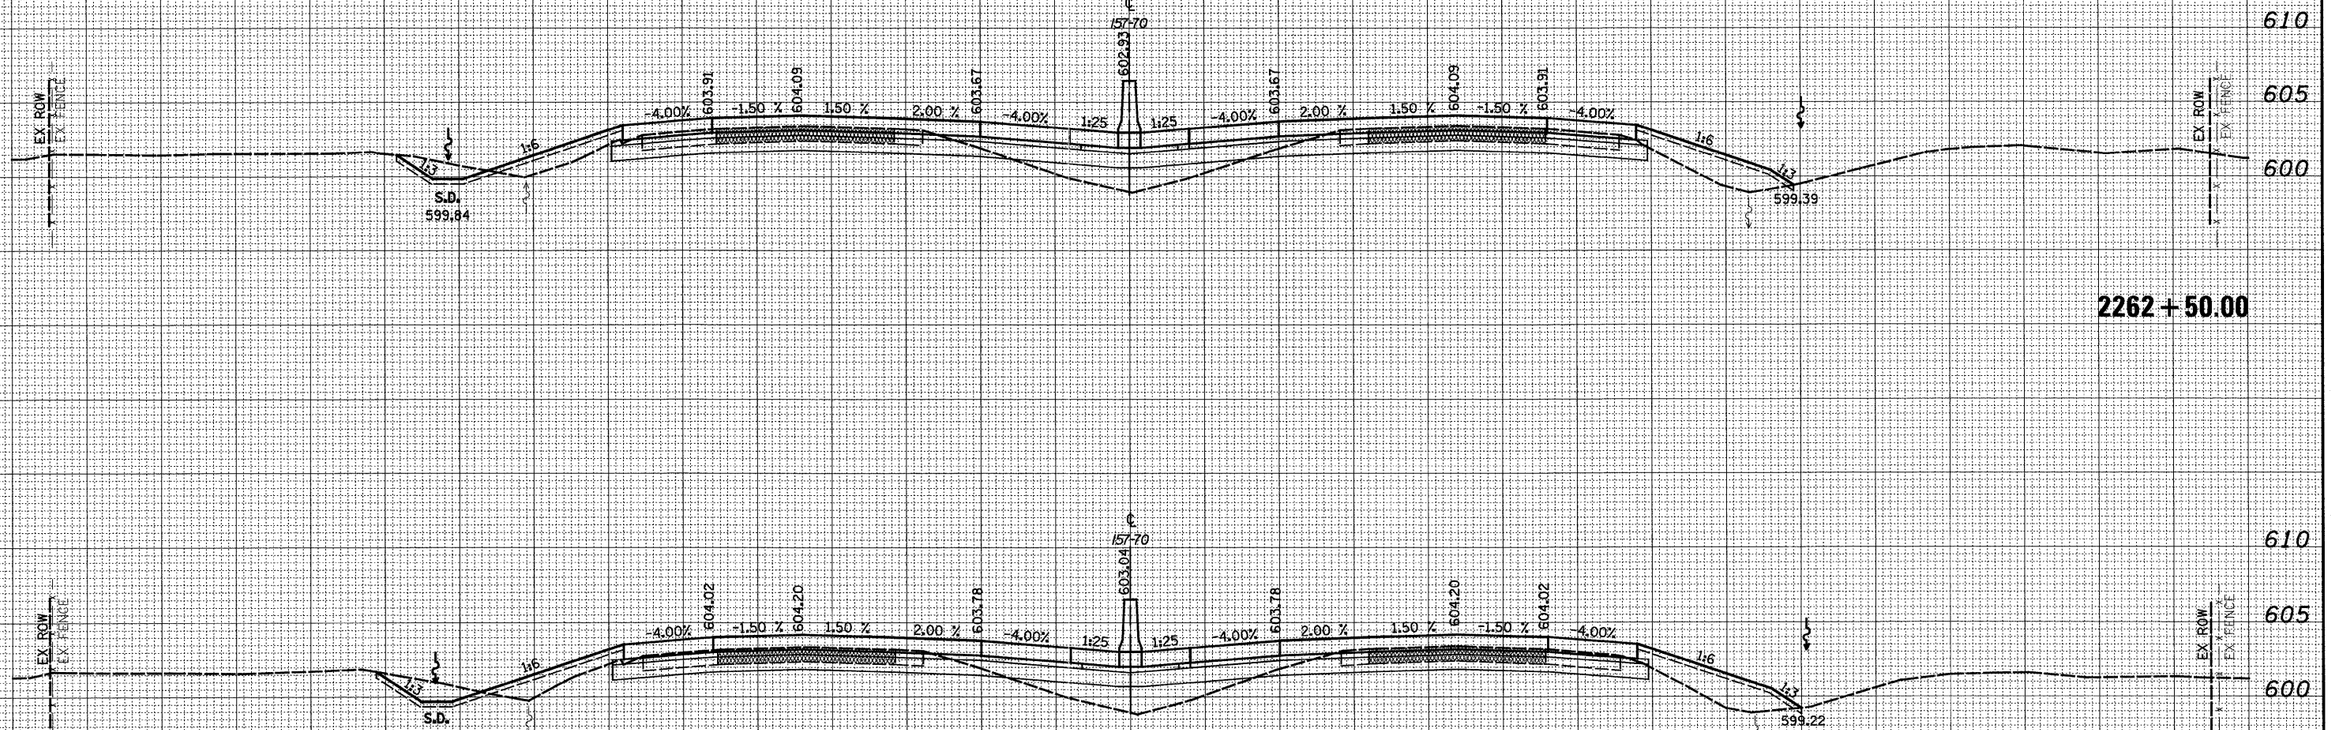

150 140 130 120 110 100 90 80 70 60 50 40 30 20 10 0 10 20 30 40 50 60 70 80 90 100 110 120 130 140 150

FINAL SURVEY NOTE BOOK NO.

	BY	DATE
SURVEYED		
PLOTTED		
TEMPLATE		
AREAS		
AREAS CHECKED		

ORIGINAL SURVEY NOTE BOOK NO.


	BY	DATE
SURVEYED		
PLOTTED		
TEMPLATE		
AREAS		
AREAS CHECKED		

FILE NAME =	USER NAME = $USER$	DESIGNED - JWS	REVISED -	STATE OF ILLINOIS DEPARTMENT OF TRANSPORTATION	CROSS SECTIONS FAI 57/70
$FB		DRAWN - LEC	REVISED -		SCALE: 1"=10' | SHEET NO. 191 OF 199 SHEETS | STA. 2262+00.00 TO STA. 2262+50.00
	PLOT SCALE = $SCALE$	CHECKED - BRM	REVISED -		
	PLOT DATE = $DATE$	DATE - 4-01-08	REVISED -		

F.A.I. RTE.	SECTION	COUNTY	TOTAL SHEETS	SHEET NO.
57/70	(25-3,4)R	EFFINGHAM	1098	617
		CONTRACT NO. 74299		
FED. ROAD DIST. NO.	ILLINOIS	FED. AID PROJECT		

LEGEND

▨ - GRADING BY OTHERS

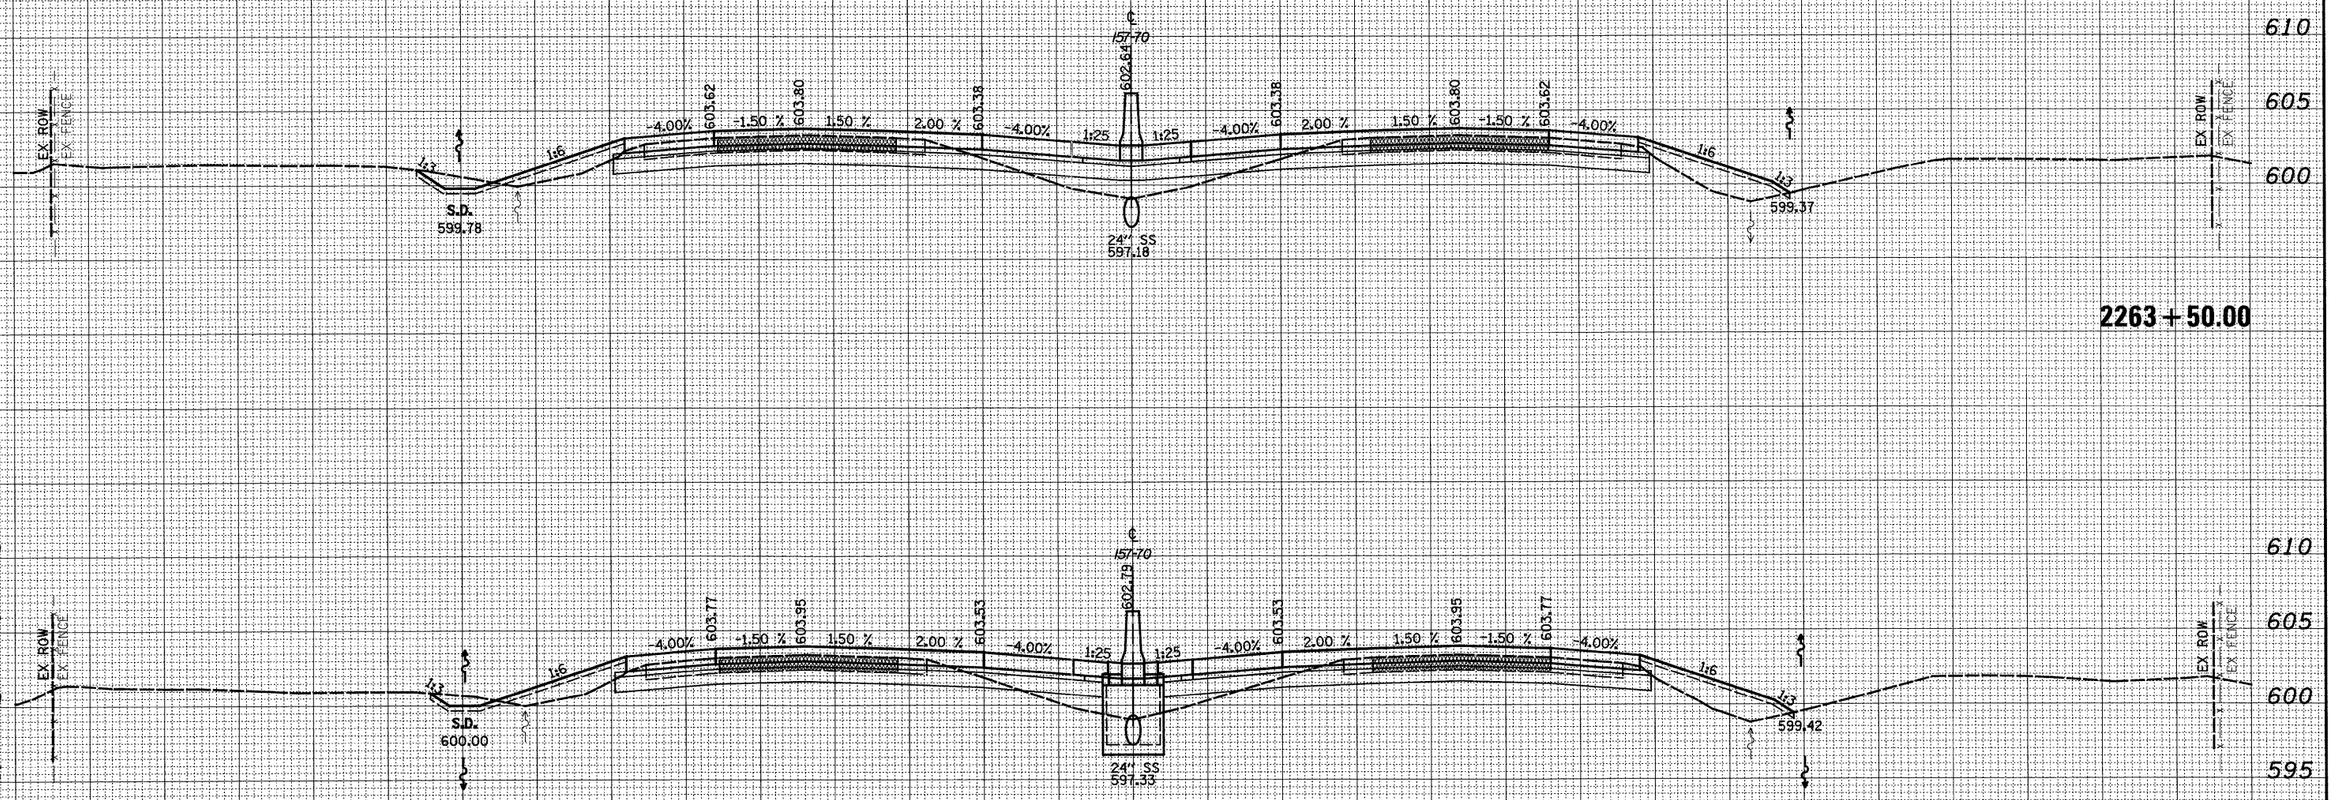

FINAL SURVEY NOTE BOOK NO.	BY	DATE
SURVEYED		
PLOTTED		
TEMPLATE		
AREAS		
AREAS CHECKED		

ORIGINAL SURVEY NOTE BOOK NO.	BY	DATE
SURVEYED		
PLOTTED		
TEMPLATE		
AREAS		
AREAS CHECKED		

FILE NAME = $FILE$	USER NAME = $USER$	DESIGNED - JWS	REVISED -
		DRAWN - LEC	REVISED -
	PLOT SCALE = $SCALE$	CHECKED - BRM	REVISED -
	PLOT DATE = $DATE$	DATE - 4-01-08	REVISED -

STATE OF ILLINOIS
DEPARTMENT OF TRANSPORTATION

CROSS SECTIONS FAI 57/70


SCALE: 1"=10' | SHEET NO. 192 OF 199 SHEETS | STA. 2263+00.00 TO STA. 2263+50.00

F.A.I. RTE.	SECTION	COUNTY	TOTAL SHEETS	SHEET NO.
57/70	(25-3,4)R	EFFINGHAM	1098	618
		CONTRACT NO. 74299		
FED. ROAD DIST. NO.	ILLINOIS	FED. AID PROJECT		

150 140 130 120 110 100 90 80 70 60 50 40 30 20 10 0 10 20 30 40 50 60 70 80 90 100 110 120 130 140 150

LEGEND

▨ - GRADING BY OTHERS

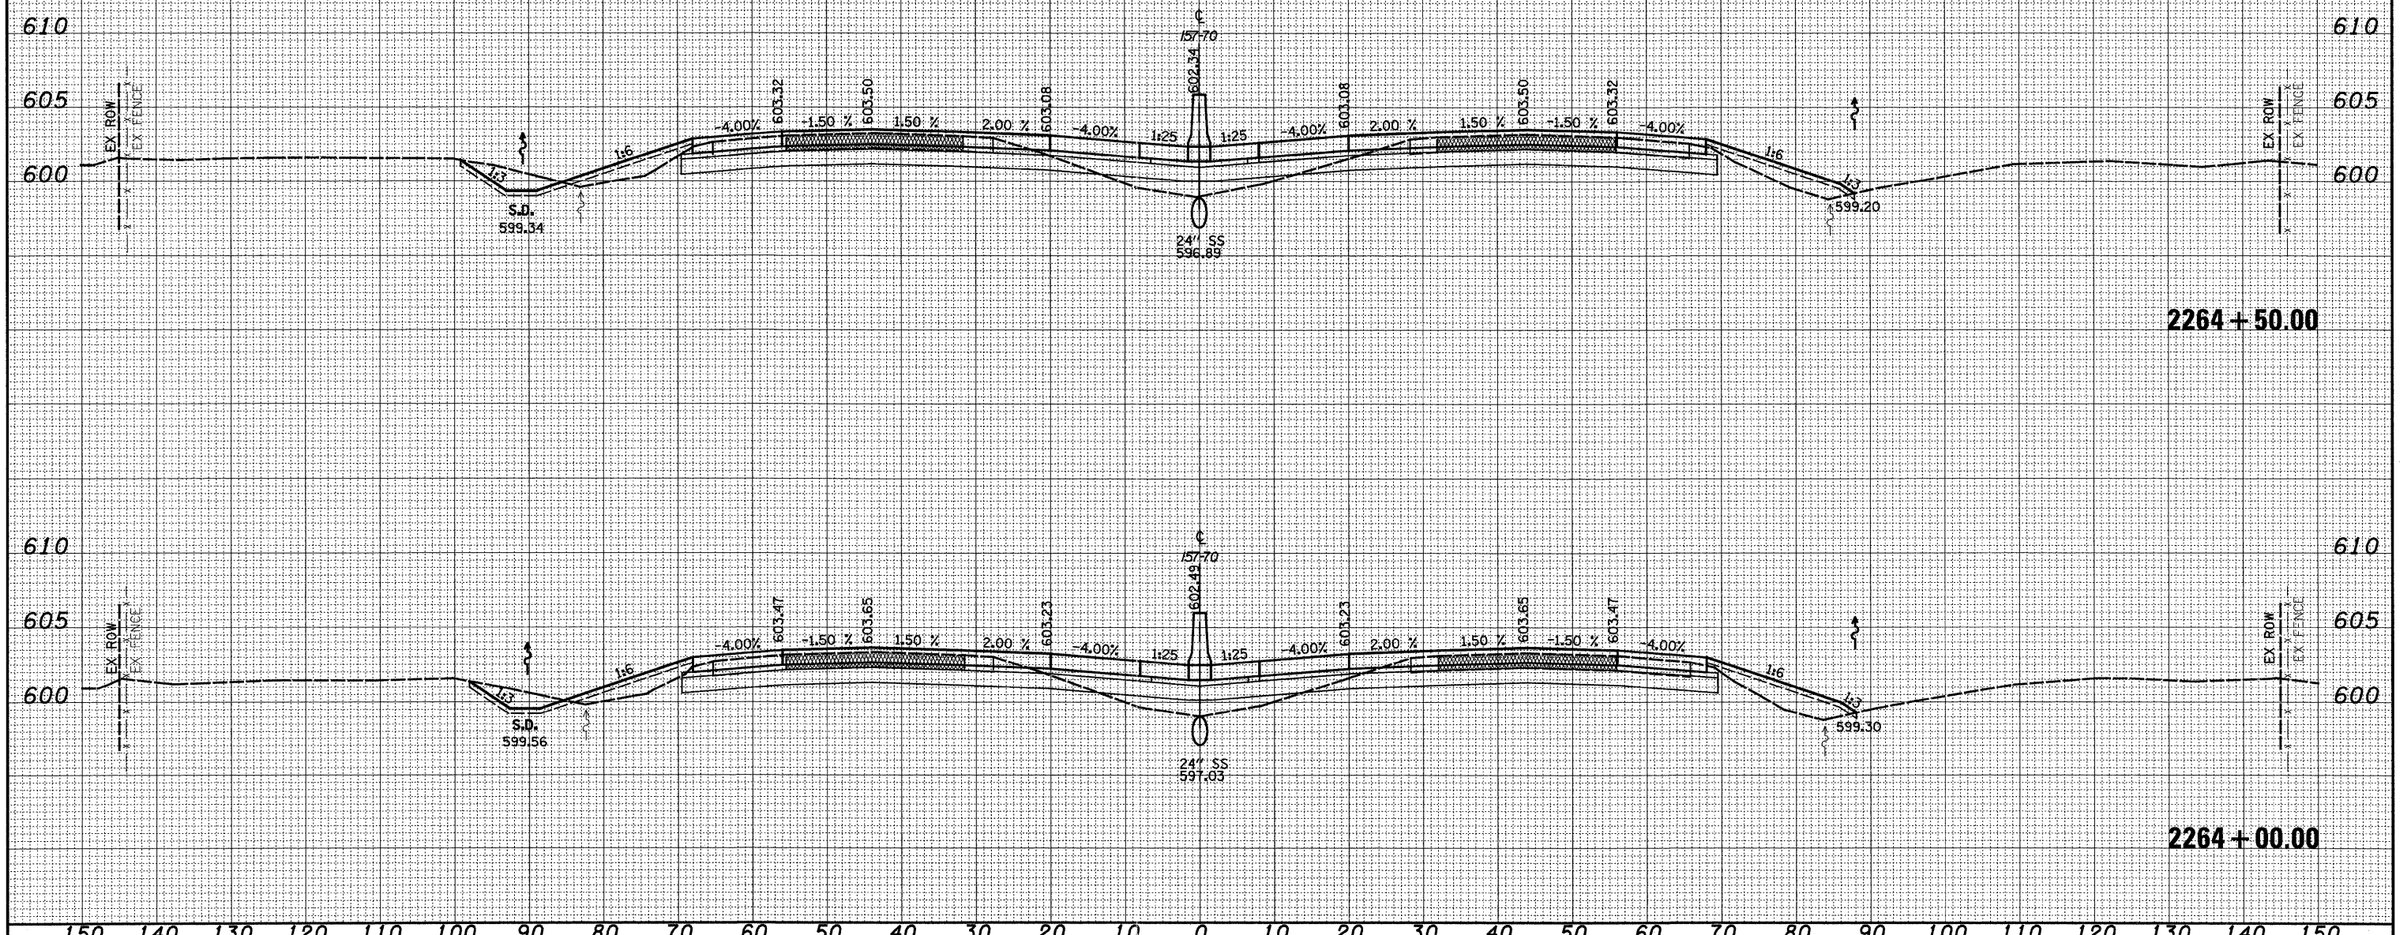

FINAL SURVEY		BY	DATE
	SURVEYED		
	PLOTTED		
NOTE BOOK	TEMPLATE		
	AREAS		
NO.	AREAS CHECKED		

ORIGINAL SURVEY		BY	DATE
	SURVEYED		
	PLOTTED		
NOTE BOOK	TEMPLATE		
	AREAS		
NO.	AREAS CHECKED		

150 140 130 120 110 100 90 80 70 60 50 40 30 20 10 0 10 20 30 40 50 60 70 80 90 100 110 120 130 140 150

FILE NAME =	USER NAME = $USER$	DESIGNED - JWS	REVISED -
$FILE$		DRAWN - LEC	REVISED -
	PLOT SCALE = $SCALE$	CHECKED - BRM	REVISED -
	PLOT DATE = $DATE$	DATE - 4-01-08	REVISED -

STATE OF ILLINOIS
DEPARTMENT OF TRANSPORTATION

CROSS SECTIONS FAI 57/70

SCALE: 1"=10' | SHEET NO. 193 OF 199 SHEETS | STA. 2264+00.00 TO STA. 2264+50.00


F.A.I. RTE.	SECTION	COUNTY	TOTAL SHEETS	SHEET NO.
57/70	(25-3,4)R	EFFINGHAM	1098	619
		CONTRACT NO. 74299		
FED. ROAD DIST. NO.	ILLINOIS	FED. AID PROJECT		

LEGEND

▨ - GRADING BY OTHERS

FINAL SURVEY		BY	DATE
	SURVEYED		
	PLOTTED		
NOTE BOOK	TEMPLATE		
	AREAS		
NO.	AREAS CHECKED		

ORIGINAL SURVEY		BY	DATE
	SURVEYED		
	PLOTTED		
NOTE BOOK	TEMPLATE		
	AREAS		
NO.	AREAS CHECKED		

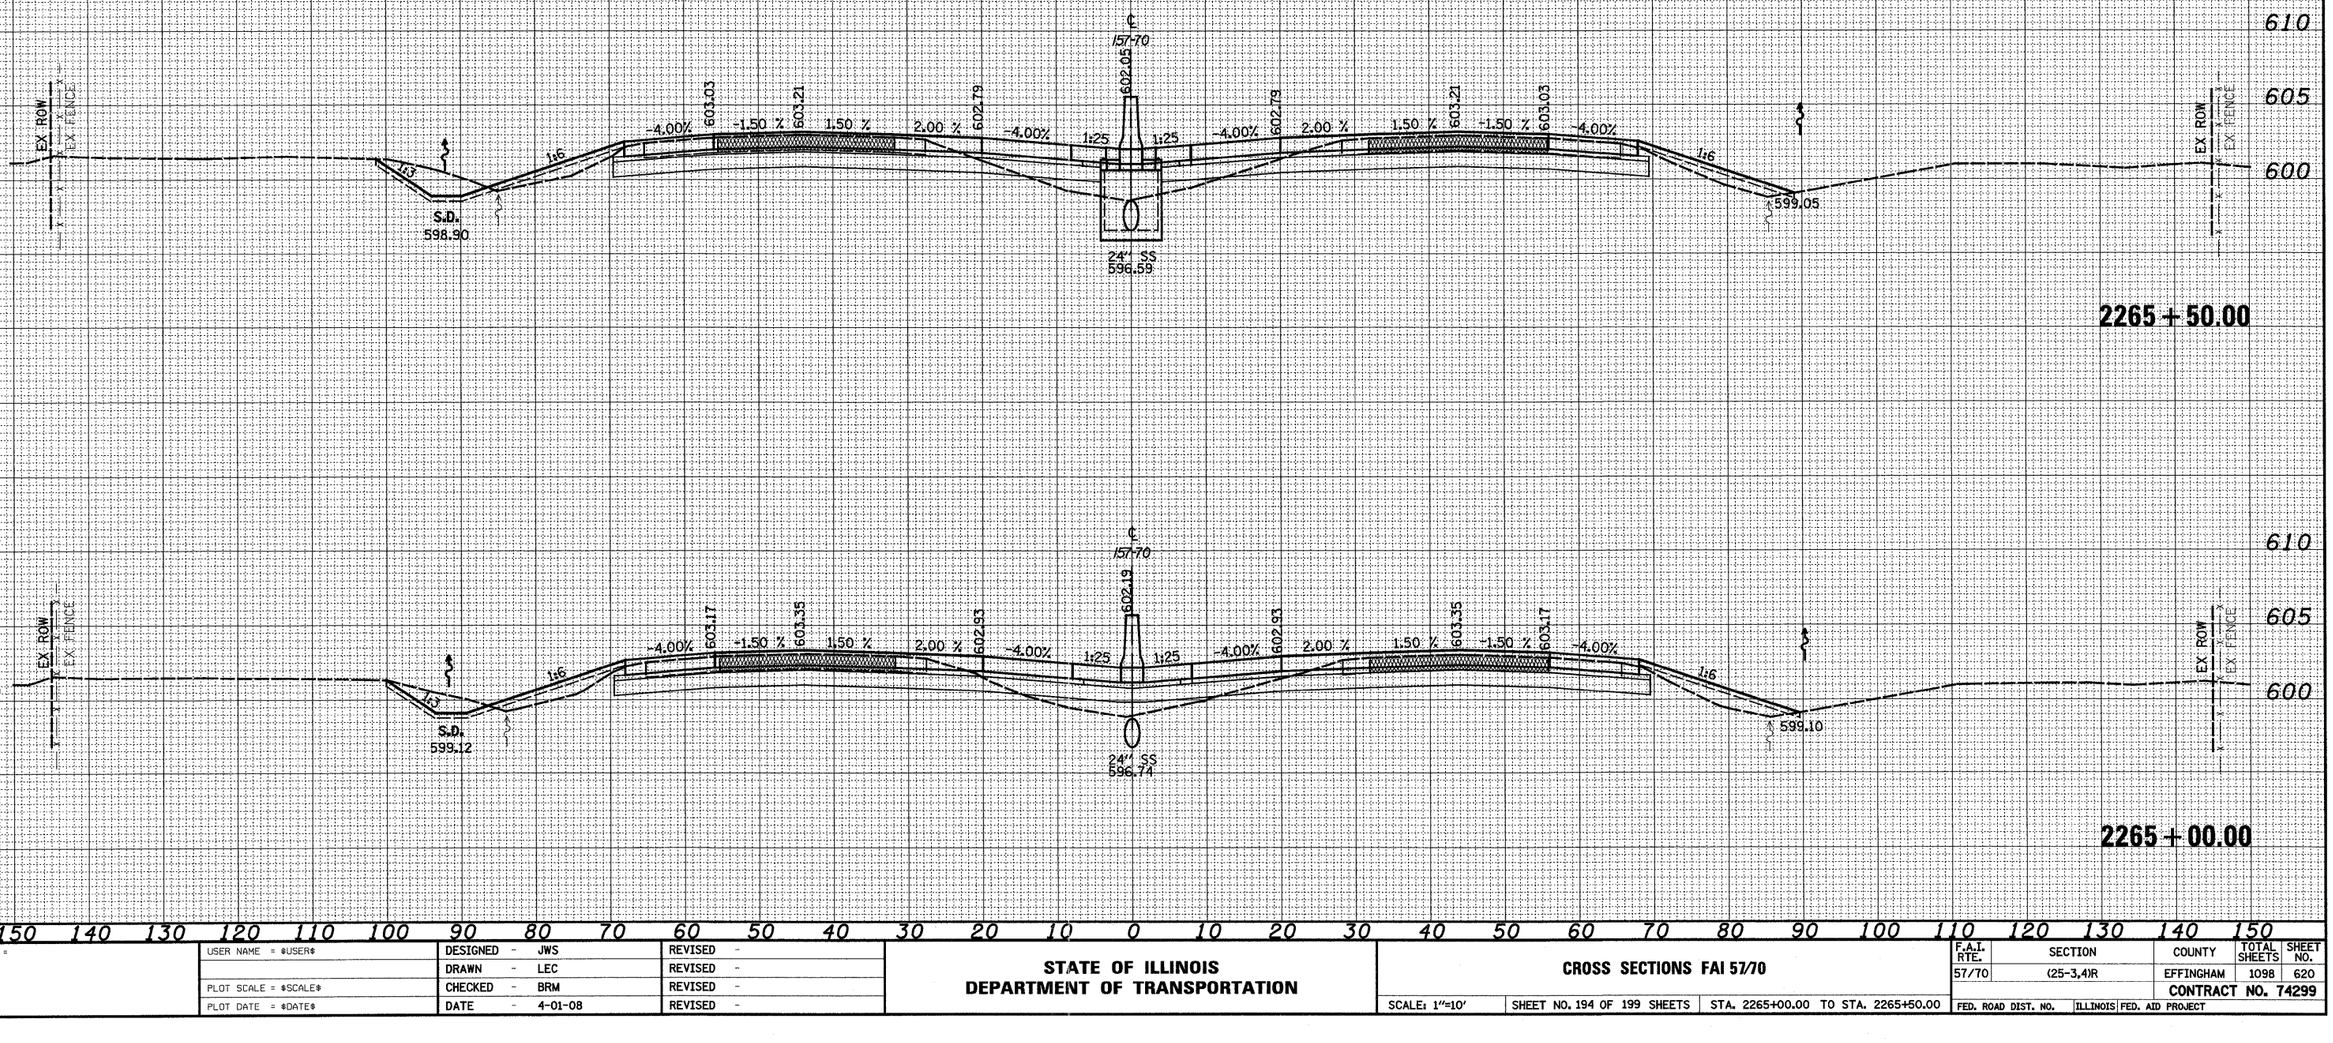

FILE NAME =	USER NAME = $USER$	DESIGNED - JWS	REVISED -
		DRAWN - LEC	REVISED -
	PLOT SCALE = $SCALE$	CHECKED - BRM	REVISED -
	PLOT DATE = $DATE$	DATE - 4-01-08	REVISED -

STATE OF ILLINOIS
DEPARTMENT OF TRANSPORTATION

CROSS SECTIONS FAI 57/70


SCALE: 1"=10' | SHEET NO. 194 OF 199 SHEETS | STA. 2265+00.00 TO STA. 2265+50.00

F.A.I. RTE.	SECTION	COUNTY	TOTAL SHEETS	SHEET NO.
57/70	(25-3,4)R	EFFINGHAM	1098	620
		CONTRACT NO. 74299		
FED. ROAD DIST. NO.	ILLINOIS	FED. AID PROJECT		


150 140 130 120 110 100 90 80 70 60 50 40 30 20 10 0 10 20 30 40 50 60 70 80 90 100 110 120 130 140 150

LEGEND

▨ - GRADING BY OTHERS

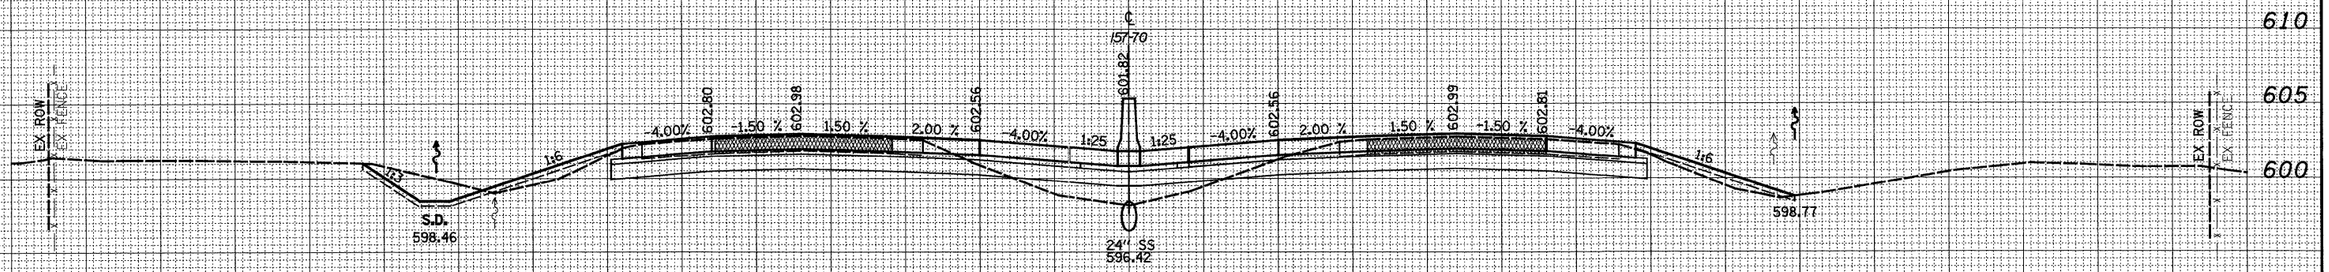

2266+50.00

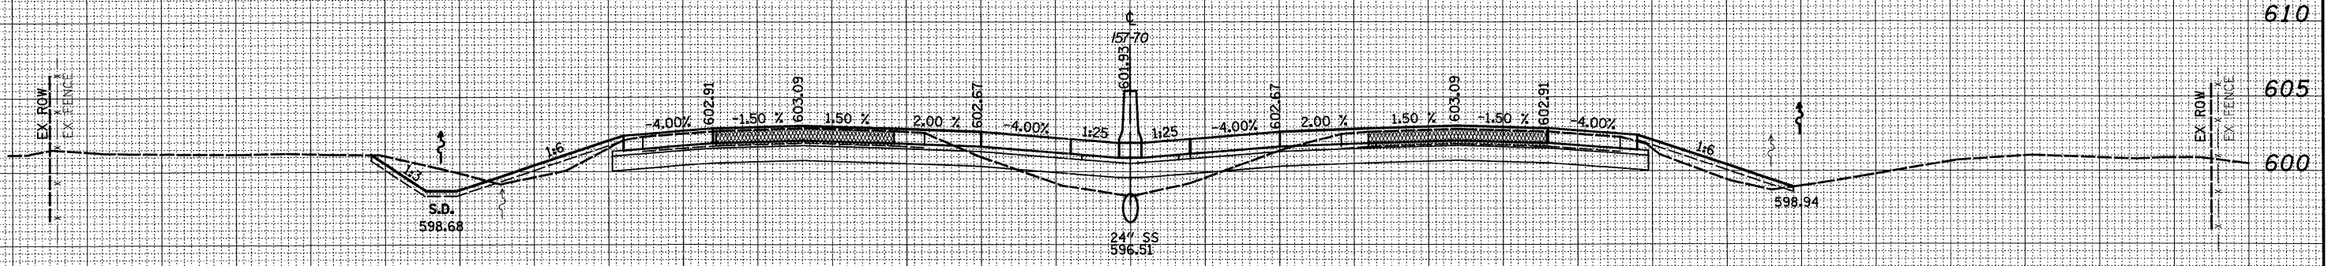

2266+00.00

150 140 130 120 110 100 90 80 70 60 50 40 30 20 10 0 10 20 30 40 50 60 70 80 90 100 110 120 130 140 150

FINAL SURVEY — NOTE BOOK — NO. — SURVEYED — PLOTTED — TEMPLATE — AREAS — AREAS CHECKED — BY — DATE

ORIGINAL SURVEY — NOTE BOOK — NO. — SURVEYED — PLOTTED — TEMPLATE — AREAS — AREAS CHECKED — BY — DATE

FILE NAME = #FILE#	USER NAME = #USER#	DESIGNED - JWS	REVISED -
		DRAWN - LEC	REVISED -
	PLOT SCALE = #SCALE#	CHECKED - BRM	REVISED -
	PLOT DATE = #DATE#	DATE - 4-01-08	REVISED -

STATE OF ILLINOIS
DEPARTMENT OF TRANSPORTATION


CROSS SECTIONS FAI 57/70

SCALE: 1"=10' | SHEET NO. 195 OF 199 SHEETS | STA. 2266+00.00 TO STA. 2266+50.00

F.A.I. RTE.	SECTION	COUNTY	TOTAL SHEETS	SHEET NO.
57/70	(25-3,4)R	EFFINGHAM	1098	621
		CONTRACT NO. 74299		
FED. ROAD DIST. NO.	ILLINOIS	FED. AID PROJECT		

LEGEND

- GRADING BY OTHERS

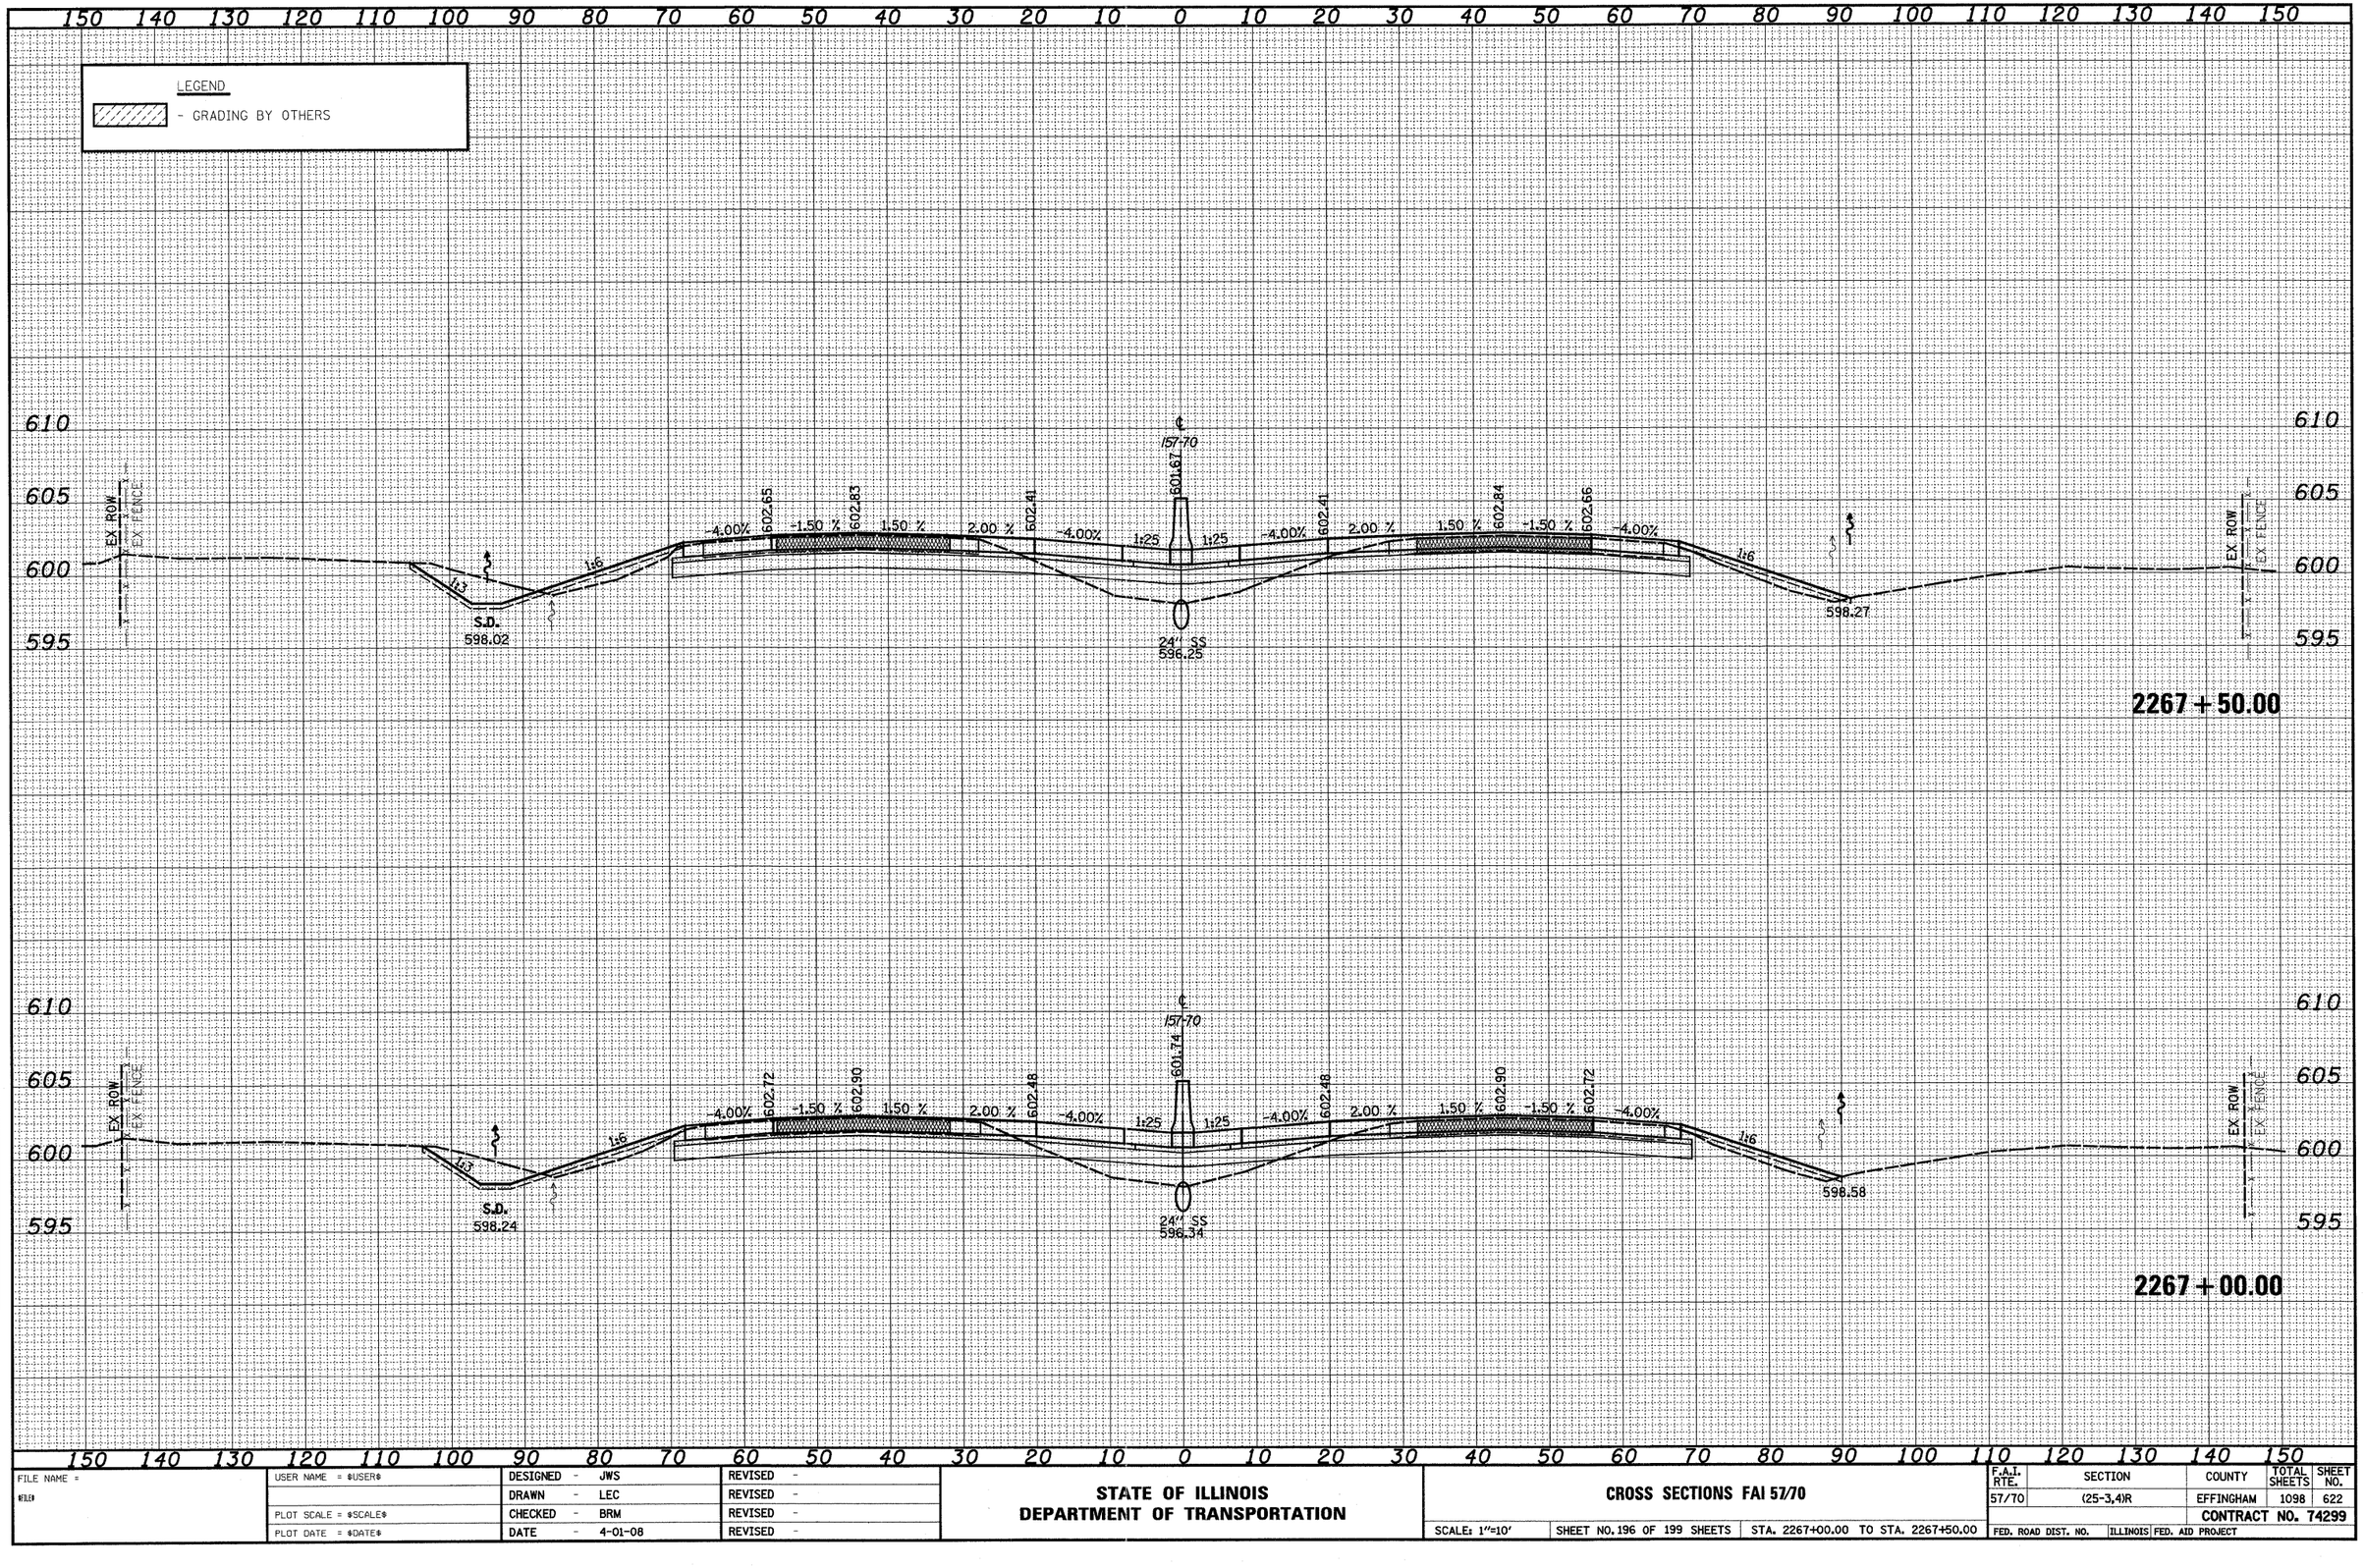

FINAL SURVEY	BY	DATE
NOTE BOOK	SURVEYED	
NO.	PLOTTED	
	TEMPLATE	
	AREAS	
	AREAS CHECKED	

ORIGINAL SURVEY	BY	DATE
NOTE BOOK	SURVEYED	
NO.	PLOTTED	
	TEMPLATE	
	AREAS	
	AREAS CHECKED	

FILE NAME = ®FILE®	USER NAME = ®USER®	DESIGNED - JWS	REVISED -	STATE OF ILLINOIS DEPARTMENT OF TRANSPORTATION
		DRAWN - LEC	REVISED -	
	PLOT SCALE = ®SCALE®	CHECKED - BRM	REVISED -	
	PLOT DATE = ®DATE®	DATE - 4-01-08	REVISED -	


CROSS SECTIONS FAI 57/70

SCALE: 1"=10' | SHEET NO. 196 OF 199 SHEETS | STA. 2267+00.00 TO STA. 2267+50.00

F.A.I. RTE.	SECTION	COUNTY	TOTAL SHEETS	SHEET NO.
57/70	(25-3,4)R	EFFINGHAM	1098	622
		CONTRACT NO. 74299		
FED. ROAD DIST. NO.	ILLINOIS	FED. AID PROJECT		

LEGEND

- GRADING BY OTHERS

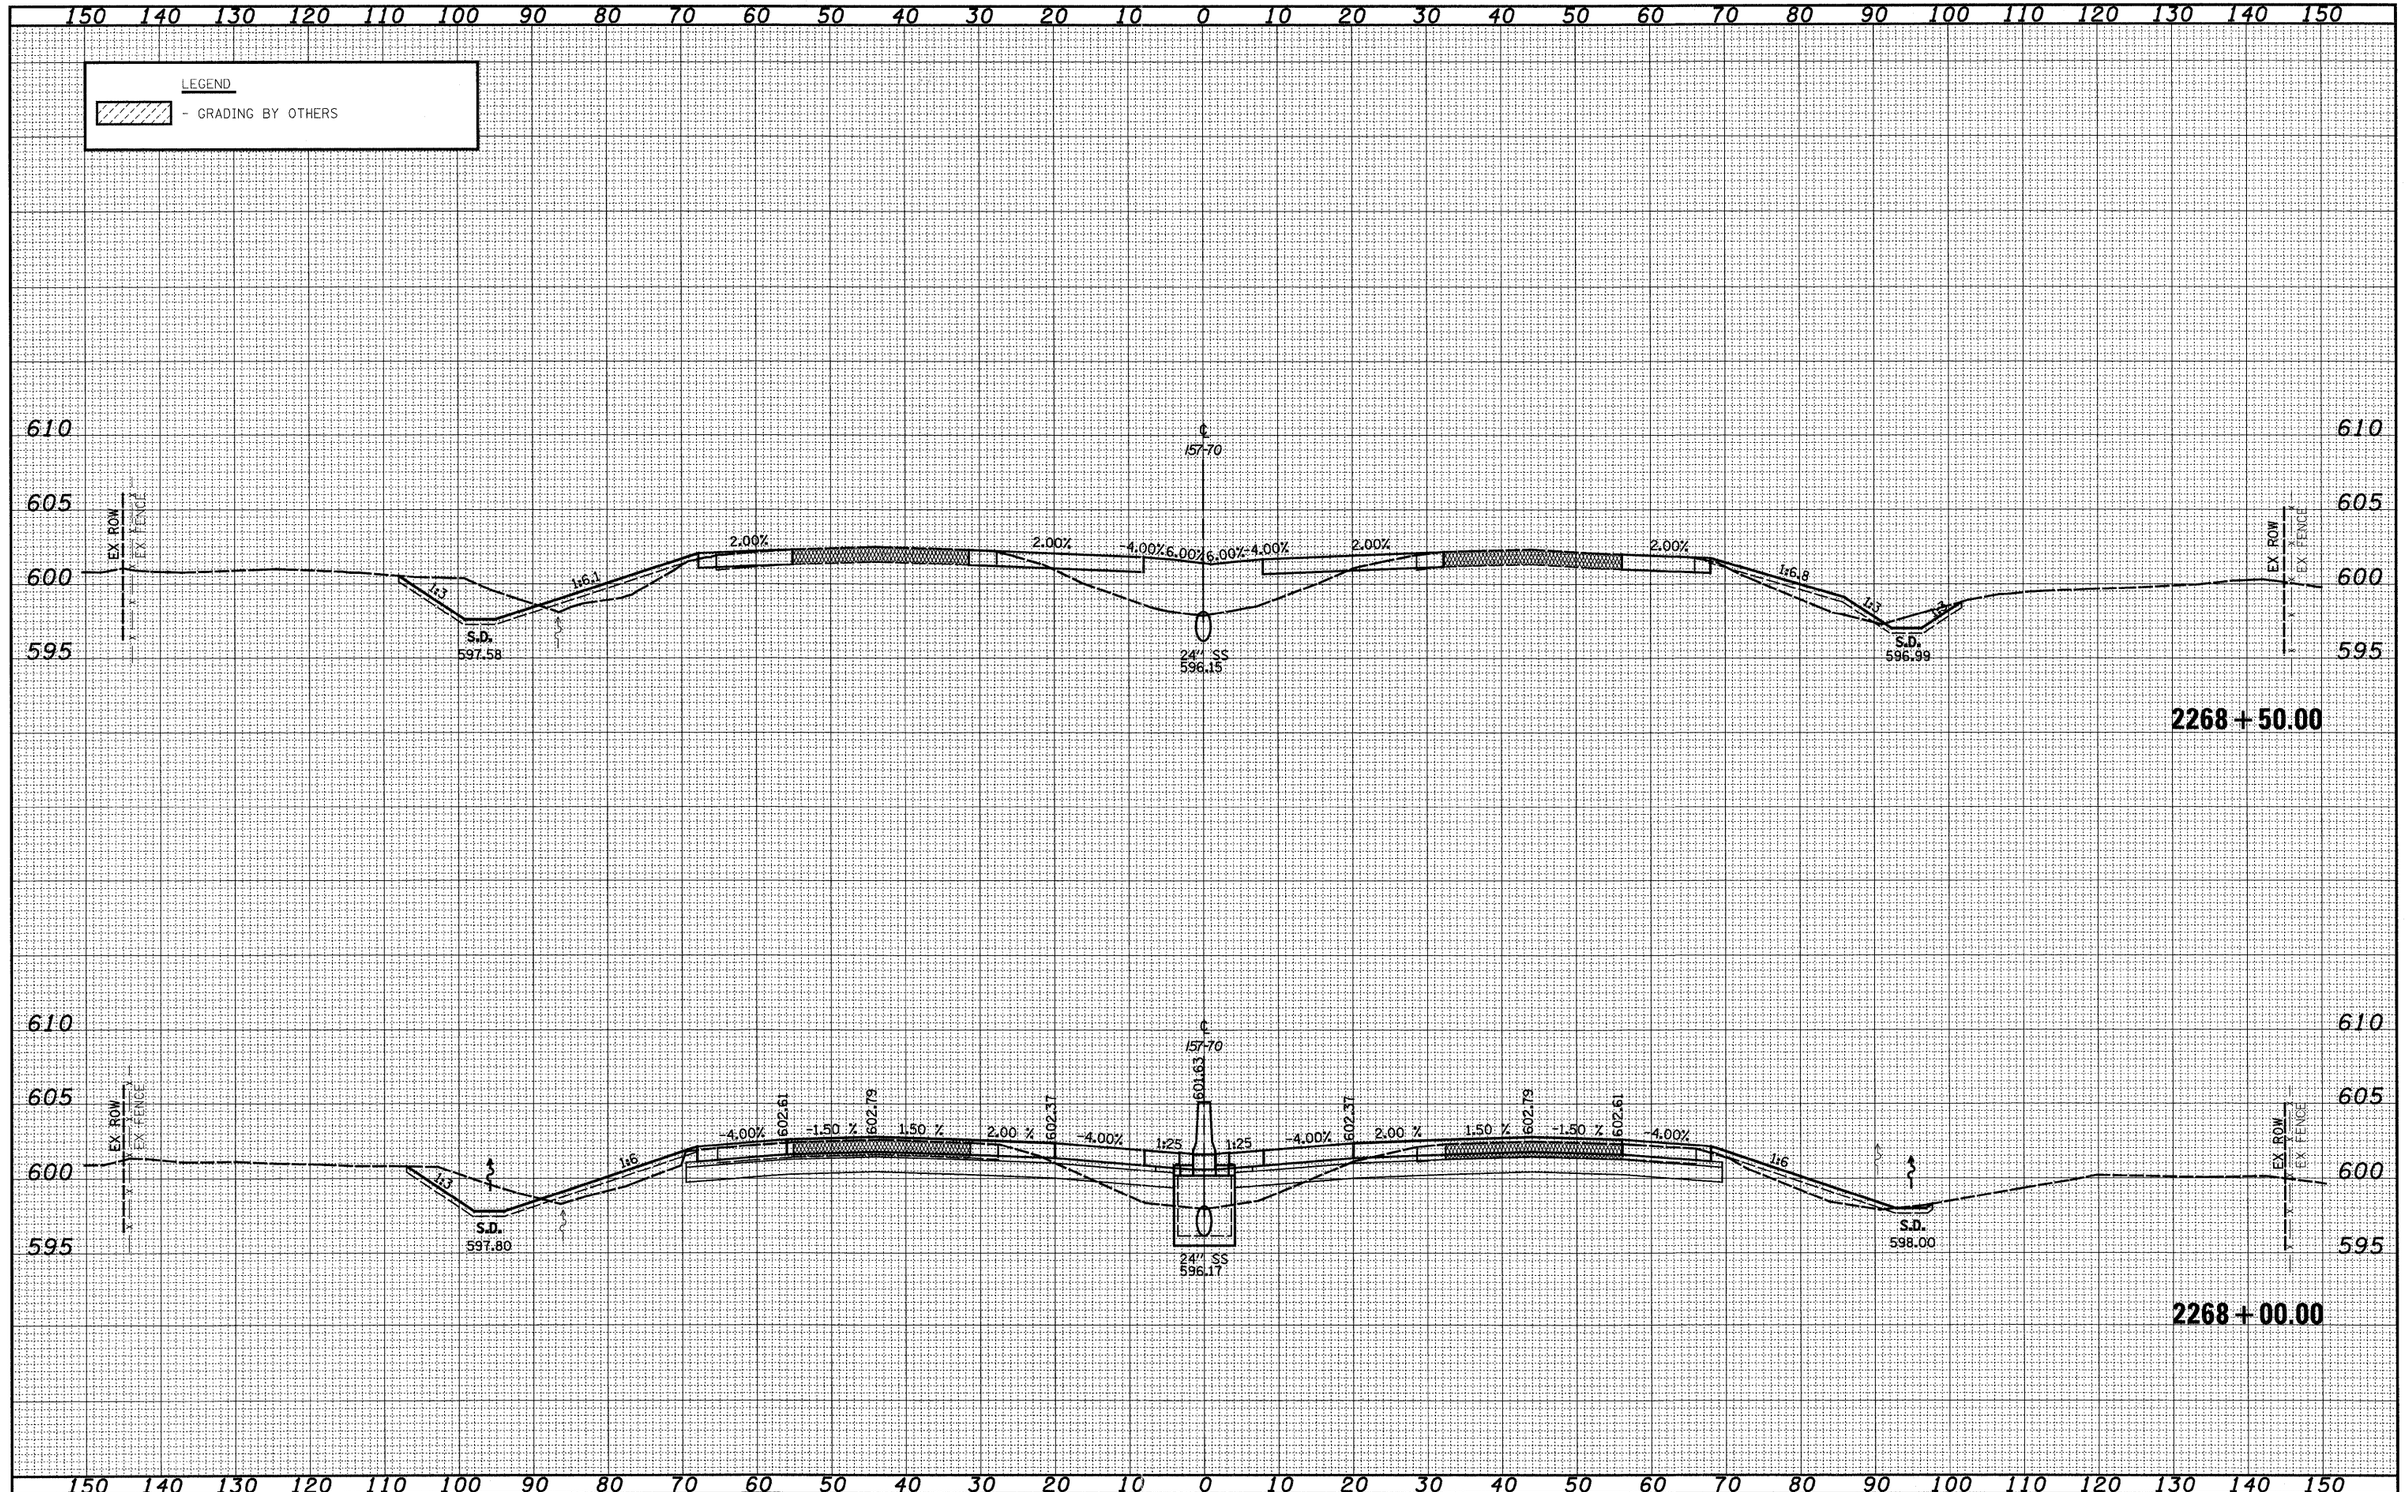

FILE NAME = #FILE#	USER NAME = #USER#	DESIGNED - JWS	REVISED -	STATE OF ILLINOIS DEPARTMENT OF TRANSPORTATION	CROSS SECTIONS FAI 57/70	
		DRAWN - LEC	REVISED -			
	PLOT SCALE = #SCALE#	CHECKED - BRM	REVISED -		SCALE: 1"=10'	SHEET NO. 197 OF 199 SHEETS
	PLOT DATE = #DATE#	DATE - 4-01-08	REVISED -			STA. 2268+00.00 TO STA. 2268+50.00

F.A.I. RTE.	SECTION	COUNTY	TOTAL SHEETS	SHEET NO.
57/70	(25-3,4)R	EFFINGHAM	1098	623
		CONTRACT NO. 74299		
FED. ROAD DIST. NO.	ILLINOIS	FED. AID PROJECT		


ORIGINAL SURVEY	BY	DATE
SURVEYED		
PLOTTED		
TEMPLATE		
NOTE BOOK		
AREAS		
NO.	AREAS CHECKED	

FINAL SURVEY	BY	DATE
SURVEYED		
PLOTTED		
TEMPLATE		
NOTE BOOK		
AREAS		
NO.	AREAS CHECKED	

FINAL SURVEY	NOTE BOOK	NO.
SURVEYED	BY	DATE
PLOTTED		
TEMPLATE		
AREAS		
AREAS CHECKED		

LEGEND

▨ - GRADING BY OTHERS

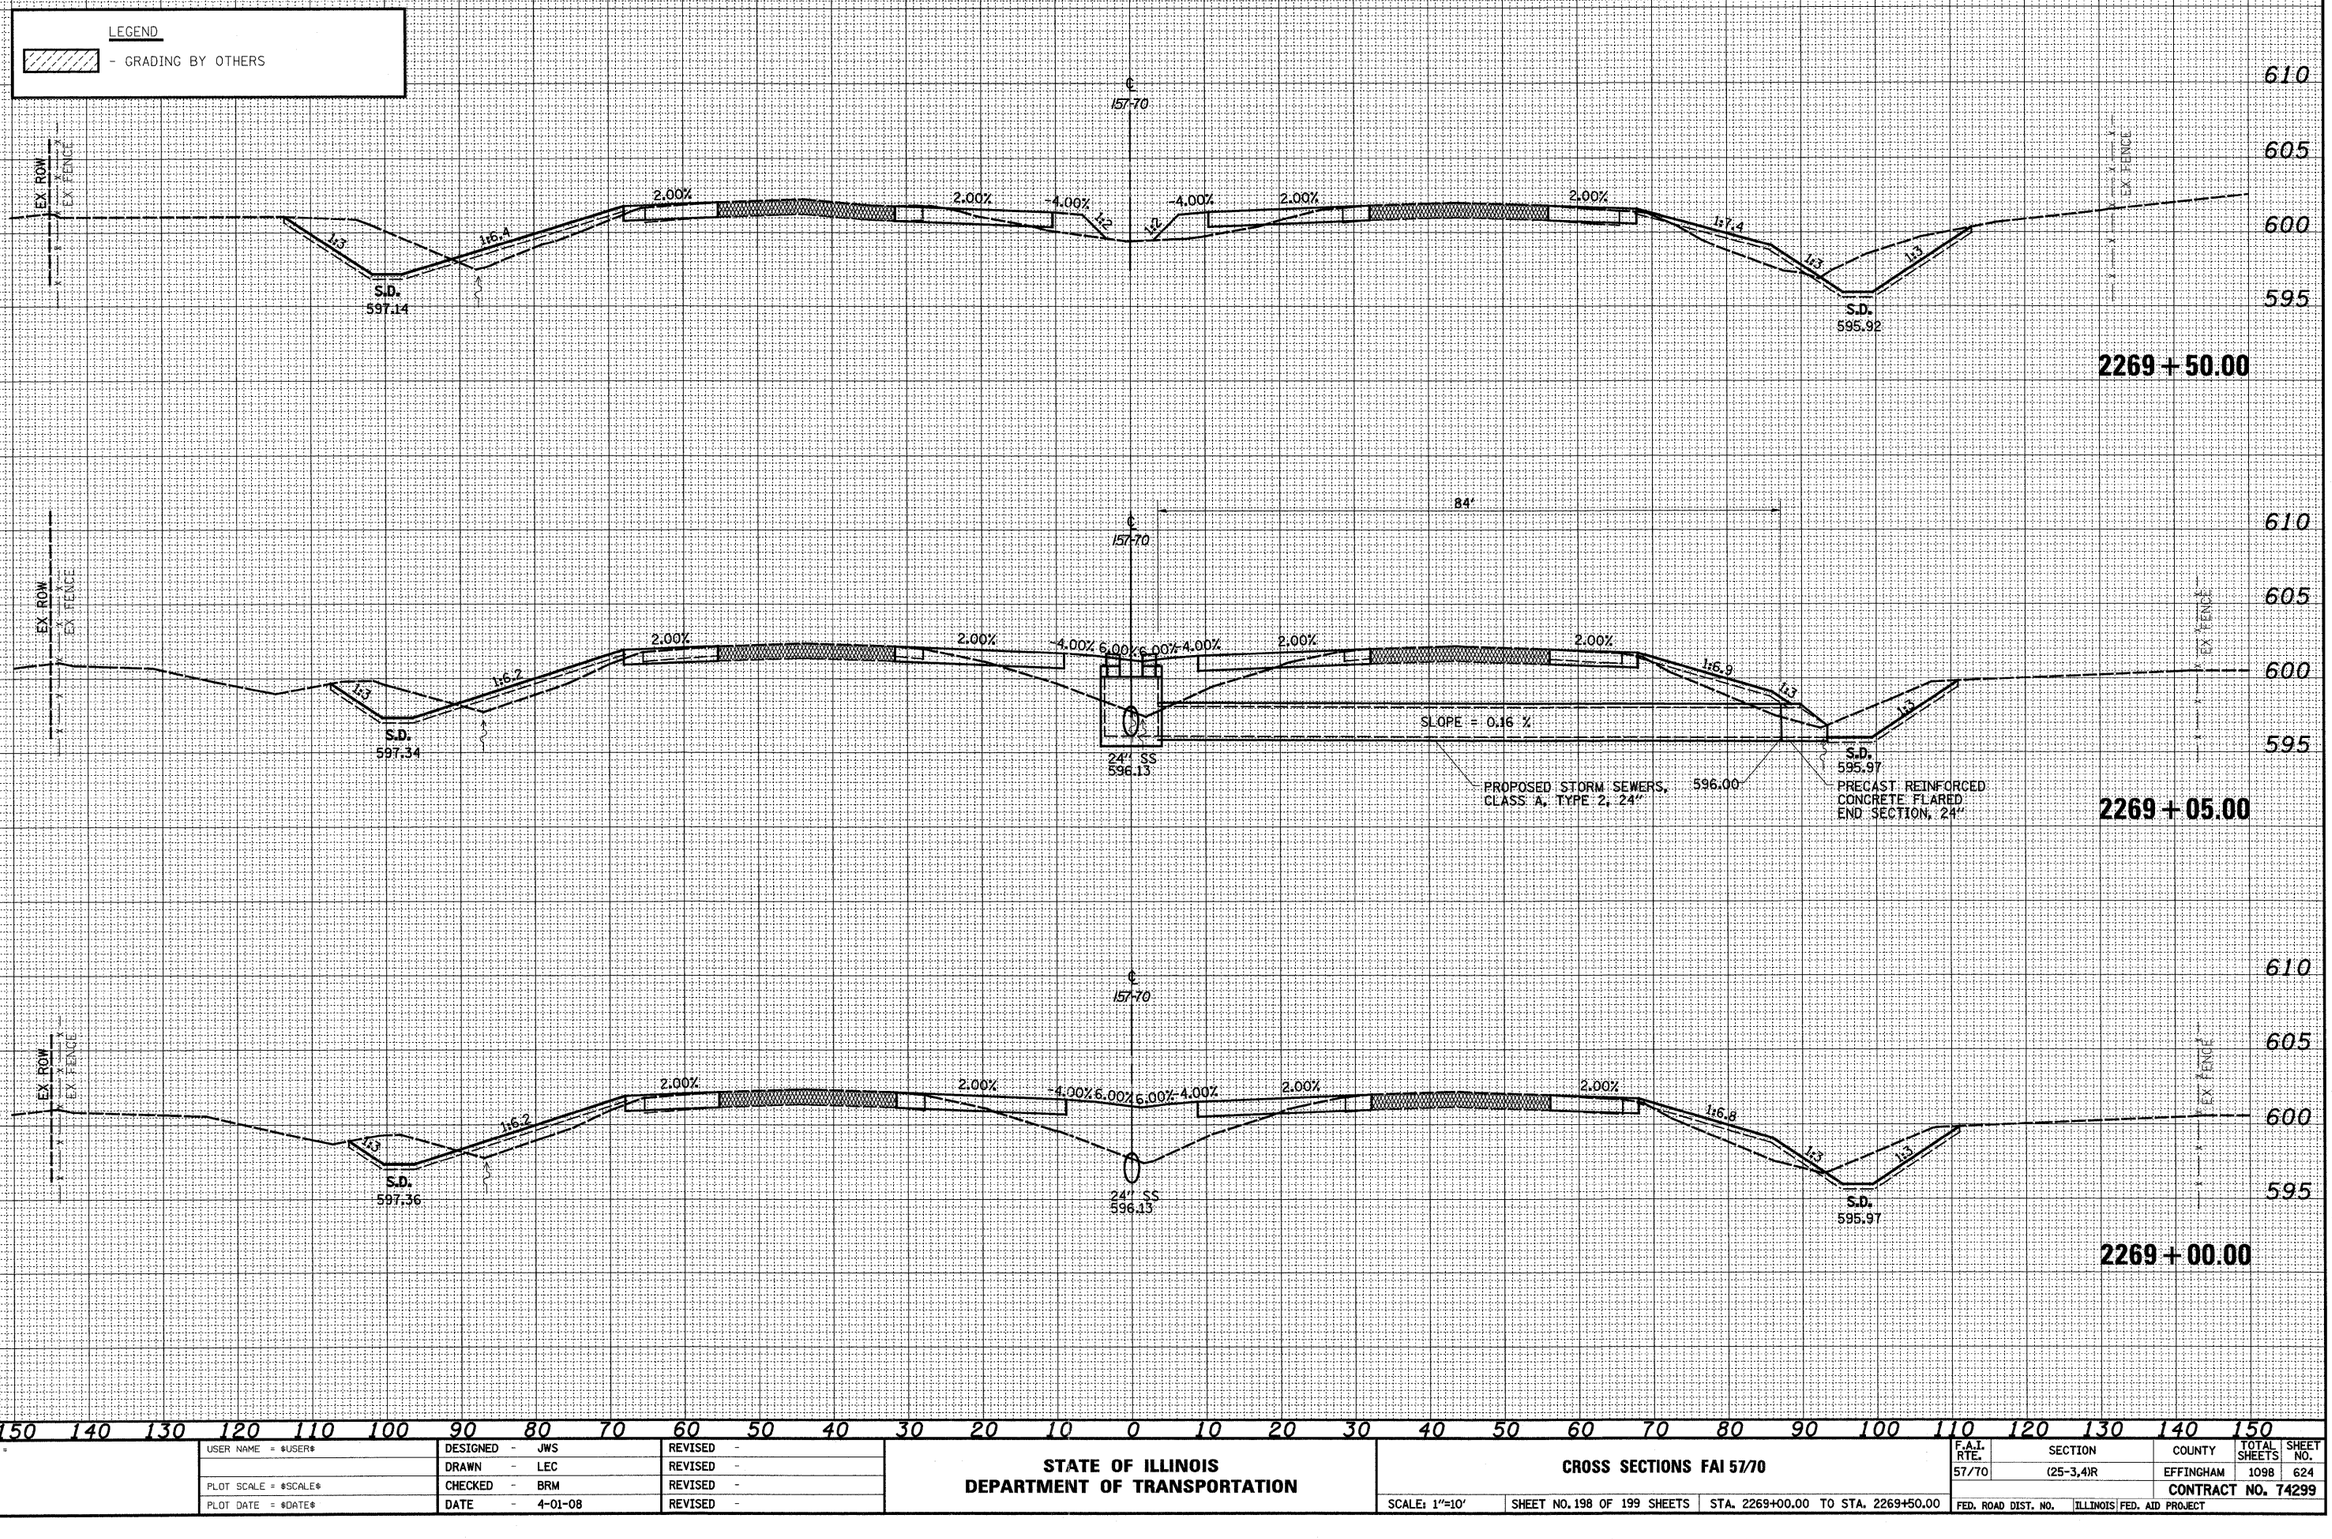

ORIGINAL SURVEY	NOTE BOOK	NO.
SURVEYED	BY	DATE
PLOTTED		
TEMPLATE		
AREAS		
AREAS CHECKED		

FILE NAME =	USER NAME = $USER$	DESIGNED - JWS	REVISED -	**STATE OF ILLINOIS DEPARTMENT OF TRANSPORTATION**
		DRAWN - LEC	REVISED -	
	PLOT SCALE = $SCALE$	CHECKED - BRM	REVISED -	
	PLOT DATE = $DATE$	DATE - 4-01-08	REVISED -	

CROSS SECTIONS FAI 57/70

SCALE: 1"=10' | SHEET NO. 198 OF 199 SHEETS | STA. 2269+00.00 TO STA. 2269+50.00

F.A.I. RTE.	SECTION	COUNTY	TOTAL SHEETS	SHEET NO.
57/70	(25-3,4)R	EFFINGHAM	1098	624
		CONTRACT NO. 74299		
FED. ROAD DIST. NO.	ILLINOIS	FED. AID PROJECT		

150 140 130 120 110 100 90 80 70 60 50 40 30 20 10 0 10 20 30 40 50 60 70 80 90 100 110 120 130 140 150

LEGEND

▨ - GRADING BY OTHERS

615
610
605
600

X EX. FENCE X

℄ EXIST. PIER
157-70

1:2 2.00% 2.00% -4.00% 1:2 -4.00% 2.00% 2.00% -4.00% 1:2

36" RCP
596.83

36" RCP
595.84

2270+50.00

620
615
610
605
600
595

X EX. FENCE X

℄
157-70

1:3 1:4.4 2.00% 2.00% -4.00% 1:2 -4.00% 2.00% 2.00% -4.00% 1:2

S.D.
596.92

36" RCP
595.82

2270+00.00

150 140 130 120 110 100 90 80 70 60 50 40 30 20 10 0 10 20 30 40 50 60 70 80 90 100 110 120 130 140 150

FINAL SURVEY — NOTE BOOK — NO. — SURVEYED — PLOTTED — TOPSOIL SITE — AREAS — AREAS CHECKED — BY — DATE

ORIGINAL SURVEY — NOTE BOOK — NO. — SURVEYED — PLOTTED — TOPSOIL SITE — AREAS — AREAS CHECKED — BY — DATE

FILE NAME = $FILE$	USER NAME = $USER$	DESIGNED - JWS	REVISED -	**STATE OF ILLINOIS DEPARTMENT OF TRANSPORTATION**
		DRAWN - LEC	REVISED -	
	PLOT SCALE = $SCALE$	CHECKED - BRM	REVISED -	
	PLOT DATE = $DATE$	DATE - 4-01-08	REVISED -	


CROSS SECTIONS FAI 57/70

SCALE: 1"=10' | SHEET NO. 199 OF 199 SHEETS | STA. 2270+00.00 TO STA. 2270+50.00

F.A.I. RTE.	SECTION	COUNTY	TOTAL SHEETS	SHEET NO.
57/70	(25-3,4)R	EFFINGHAM	1098	625
		CONTRACT NO. 74299		
FED. ROAD DIST. NO.	ILLINOIS	FED. AID PROJECT		


LEGEND

▨ - GRADING BY OTHERS

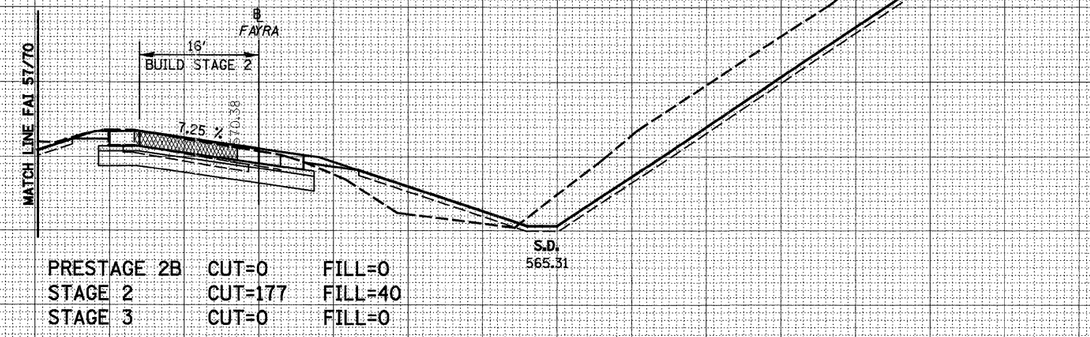

PRESTAGE 2B CUT=0 FILL=0
STAGE 2 CUT=177 FILL=40
STAGE 3 CUT=0 FILL=0

10 + 45.00

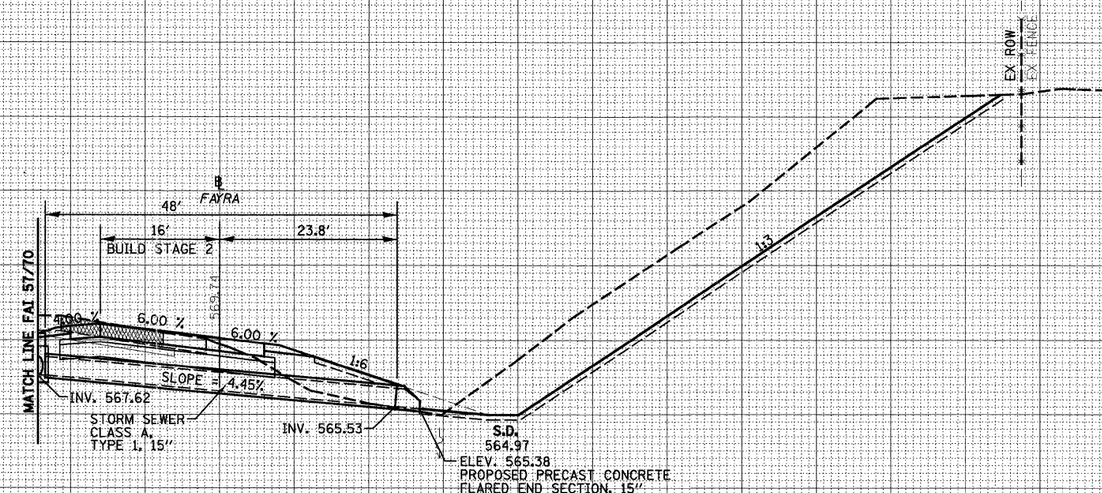

10 + 00.00

FILE NAME =	USER NAME = betsy	DESIGNED - ESW	REVISED -
S:\Projects\403-00072_57-70\dgn\ML_Keller\xsect_FAYRA_mlk.dgn		DRAWN - LEC	REVISED -
	PLOT SCALE = 20.0000 ' / IN.	CHECKED - BRM	REVISED -
	PLOT DATE = 3/21/2011	DATE - 12-03-2010	REVISED -

STATE OF ILLINOIS
DEPARTMENT OF TRANSPORTATION

CROSS SECTIONS, FAYETTE AVENUE RAMP A

SCALE: 1"=10' | SHEET NO. 1 OF 6 SHEETS | STA. 8+60.01 TO STA. 10+70.00

F.A.I. RTE.	SECTION	COUNTY	TOTAL SHEETS	SHEET NO.
57/70	(25-3,4)R	EFFINGHAM	1098	626
		CONTRACT NO. 74299		
FED. ROAD DIST. NO.	ILLINOIS	FED. AID PROJECT		


ORIGINAL SURVEY	NOTE BOOK	SURVEYED	BY	DATE
		PLOTTED		
		TEMPLATE		
		AREAS		
NO.		AREAS CHECKED		

FINAL SURVEY	NOTE BOOK	SURVEYED	BY	DATE
		PLOTTED		
		TEMPLATE		
		AREAS		
NO.		AREAS CHECKED		

FINAL SURVEY	BY	DATE
NOTE BOOK	SURVEYED	
NO.	PLOTTED	
	TEMPLATE	
	AREAS	
	AREAS CHECKED	


LEGEND

▨ - GRADING BY OTHERS

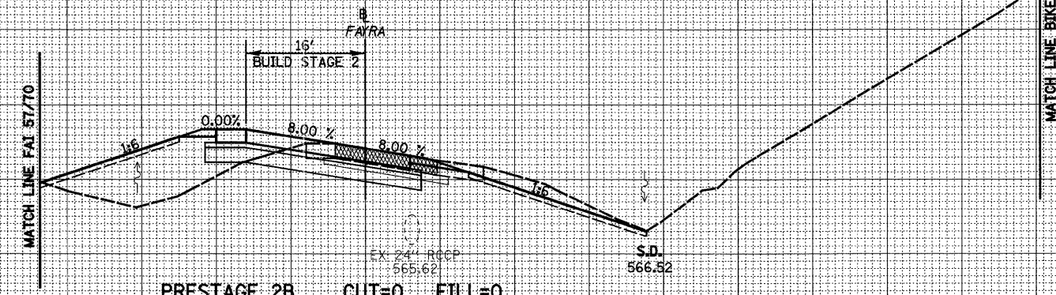


11+46.74

PRESTAGE 2B CUT=0 FILL=0
STAGE 2 CUT=17 FILL=76
STAGE 3 CUT=0 FILL=0

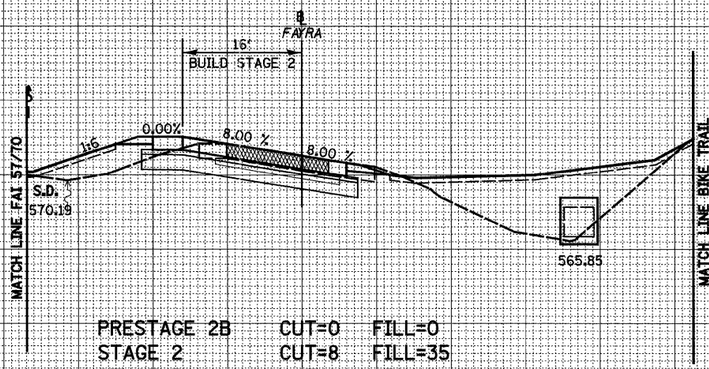

11+00.00

PRESTAGE 2B CUT=0 FILL=0
STAGE 2 CUT=8 FILL=35
STAGE 3 CUT=0 FILL=0

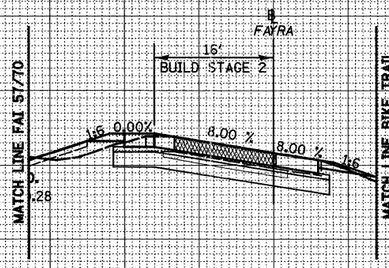

10+70.00

PRESTAGE 2B CUT=0 FILL=0
STAGE 2 CUT=9 FILL=7
STAGE 3 CUT=0 FILL=0

ORIGINAL SURVEY	BY	DATE
NOTE BOOK	SURVEYED	
NO.	PLOTTED	
	TEMPLATE	
	AREAS	
	AREAS CHECKED	

FILE NAME = S:\Projects\403-00072_57-70\dgn\ML_Keller\xssh_FAYRA_mlk.dgn	USER NAME = bseibel	DESIGNED - ESW	REVISED -
		DRAWN - LEC	REVISED -
	PLOT SCALE = 20.0000 ' / IN.	CHECKED - BRM	REVISED -
	PLOT DATE = 3/14/2011	DATE - 12-03-2010	REVISED -

STATE OF ILLINOIS
DEPARTMENT OF TRANSPORTATION

CROSS SECTIONS, FAYETTE AVENUE RAMP A

SCALE: 1"=10' | SHEET NO. 2 OF 6 SHEETS | STA. 11+00.00 TO STA. 11+46.74


F.A.I. RTE.	SECTION	COUNTY	TOTAL SHEETS	SHEET NO.
57/70	(25-3,4)R	EFFINGHAM	1098	627
		CONTRACT NO. 74299		
FED. ROAD DIST. NO.	ILLINOIS	FED. AID PROJECT		

150 140 130 120 110 100 90 80 70 60 50 40 30 20 10 0 10 20 30 40 50 60 70 80 90 100 110 120 130 140 150

595 590 585 580 575 570


LEGEND

▨ - GRADING BY OTHERS

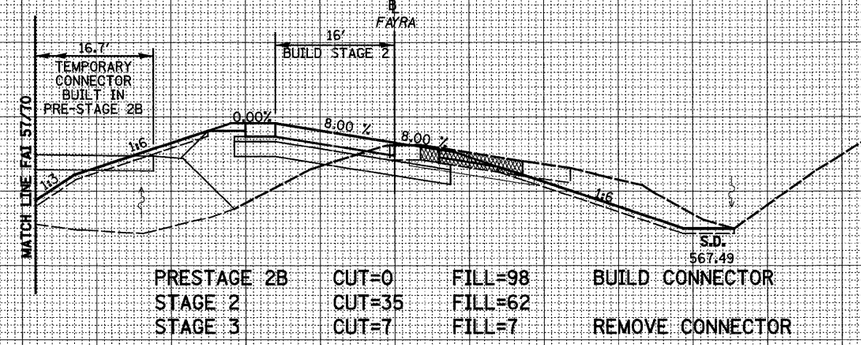

12+00.00

PRESTAGE 2B	CUT=0	FILL=98	BUILD CONNECTOR
STAGE 2	CUT=35	FILL=62	
STAGE 3	CUT=7	FILL=7	REMOVE CONNECTOR

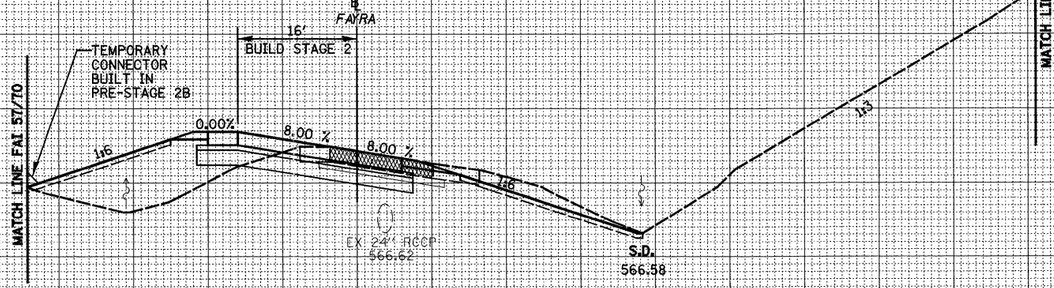

11+50.00

PRESTAGE 2B	CUT=0	FILL=1	BUILD CONNECTOR
STAGE 2	CUT=17	FILL=82	
STAGE 3	CUT=1	FILL=0	REMOVE CONNECTOR

150 140 130 120 110 100 90 80 70 60 50 40 30 20 10 0 10 20 30 40 50 60 70 80 90 100 110 120 130 140 150

FINAL SURVEY: NOTE BOOK NO. | BY | DATE | SURVEYED | PLOTTED | TEMPLATE | AREAS | AREAS CHECKED

ORIGINAL SURVEY: NOTE BOOK NO. | BY | DATE | SURVEYED | PLOTTED | TEMPLATE | AREAS | AREAS CHECKED

FILE NAME = S:\Projects\403-00072_57-70\dgn\ML_Keller\xssh_FAYRA_mlk.dgn	USER NAME = bseibel	DESIGNED - ESW	REVISED -	STATE OF ILLINOIS DEPARTMENT OF TRANSPORTATION	CROSS SECTIONS, FAYETTE AVENUE RAMP A
		DRAWN - LEC	REVISED -		
	PLOT SCALE = 20.0000 ' / IN.	CHECKED - BRM	REVISED -		SCALE: 1"=10' SHEET NO. 3 OF 6 SHEETS STA. 11+50.00 TO STA. 12+00.00
	PLOT DATE = 3/14/2011	DATE - 12-03-2010	REVISED -		


F.A.I. RTE.	SECTION	COUNTY	TOTAL SHEETS	SHEET NO.
57/70	(25-3,4)R	EFFINGHAM	1098	628
		CONTRACT NO. 74299		
FED. ROAD DIST. NO.	ILLINOIS	FED. AID PROJECT		

150 140 130 120 110 100 90 80 70 60 50 40 30 20 10 0 10 20 30 40 50 60 70 80 90 100 110 120 130 140 150

600 595 590 585 580 575 570


LEGEND

▨ - GRADING BY OTHERS

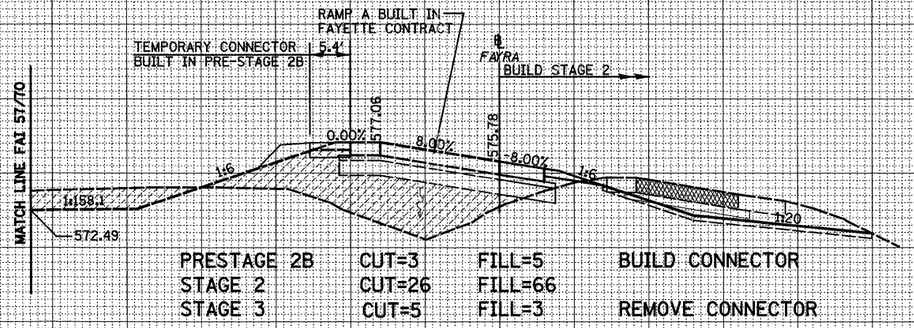

PRESTAGE 2B	CUT=3	FILL=5	BUILD CONNECTOR	
STAGE 2	CUT=26	FILL=66		
STAGE 3	CUT=5	FILL=3	REMOVE CONNECTOR	

13+00.00

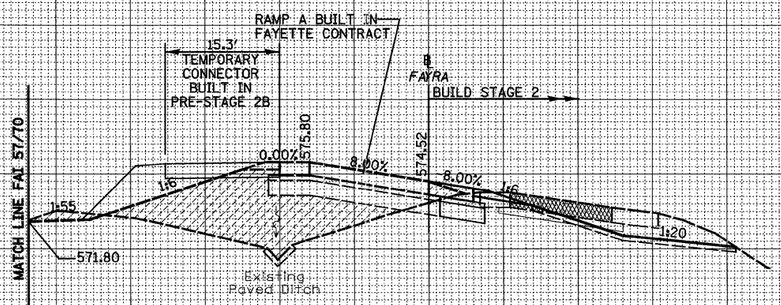

PRESTAGE 2B	CUT=3	FILL=23	BUILD CONNECTOR	
STAGE 2	CUT=20	FILL=40		
STAGE 3	CUT=23	FILL=3	REMOVE CONNECTOR	

12+50.00

150 140 130 120 110 100 90 80 70 60 50 40 30 20 10 0 10 20 30 40 50 60 70 80 90 100 110 120 130 140 150

FINAL SURVEY — NOTE BOOK — NO. — SURVEYED — PLOTTED — TEMPLATE — AREAS — AREAS CHECKED — BY — DATE

ORIGINAL SURVEY — NOTE BOOK — NO. — SURVEYED — PLOTTED — TEMPLATE — AREAS — AREAS CHECKED — BY — DATE

FILE NAME = S:\Projects\403-00072_57-70\dgn\ML_Keller\xsh_FAYRA_mlk.dgn	USER NAME = bseibel	DESIGNED - ESW	REVISED -	STATE OF ILLINOIS DEPARTMENT OF TRANSPORTATION
		DRAWN - LEC	REVISED -	
	PLOT SCALE = 20.0000 ' / IN.	CHECKED - BRM	REVISED -	
	PLOT DATE = 3/14/2011	DATE - 12-03-2010	REVISED -	

CROSS SECTIONS, FAYETTE AVENUE RAMP A

SCALE: 1"=10' | SHEET NO. 4 OF 6 SHEETS | STA. 12+50.00 TO STA. 13+00.00


F.A.I. RTE.	SECTION	COUNTY	TOTAL SHEETS	SHEET NO.
57/70	(25-3,4)R	EFFINGHAM	1098	629
		CONTRACT NO. 74299		
FED. ROAD DIST. NO.	ILLINOIS	FED. AID PROJECT		

150 140 130 120 110 100 90 80 70 60 50 40 30 20 10 0 10 20 30 40 50 60 70 80 90 100 110 120 130 140 150

600 595 590 585 580 575


LEGEND

▨ - GRADING BY OTHERS

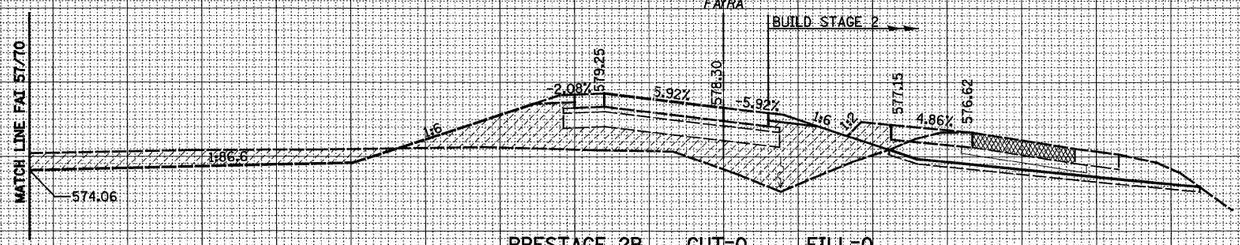

PRESTAGE 2B CUT=0 FILL=0
STAGE 2 CUT=87 FILL=39
STAGE 3 CUT=0 FILL=0

14+00.00

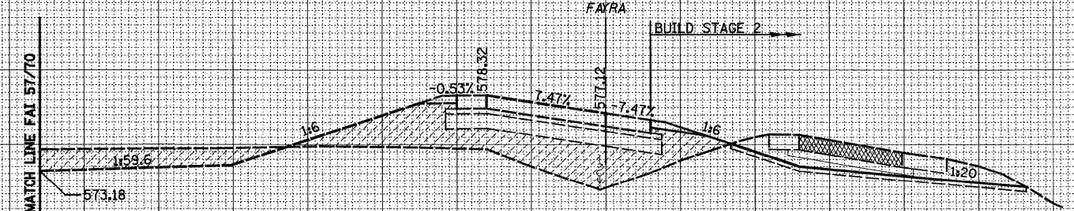

PRESTAGE 2B CUT=0 FILL=0
STAGE 2 CUT=34 FILL=47
STAGE 3 CUT=0 FILL=0

13+50.00

150 140 130 120 110 100 90 80 70 60 50 40 30 20 10 0 10 20 30 40 50 60 70 80 90 100 110 120 130 140 150

FILE NAME = S:\Projects\403-00072,57-70\dgn\ML_Keller\xsch_FAYRA.mik.dgn	USER NAME = bseibel	DESIGNED - ESW	REVISED -
		DRAWN - LEC	REVISED -
	PLOT SCALE = 20.0000 ' / IN.	CHECKED - BRM	REVISED -
	PLOT DATE = 3/14/2011	DATE - 12-03-2010	REVISED -

STATE OF ILLINOIS
DEPARTMENT OF TRANSPORTATION

CROSS SECTIONS, FAYETTE AVENUE RAMP A

SCALE: 1"=10' | SHEET NO. 5 OF 6 SHEETS | STA. 13+50.00 TO STA. 14+00.00


F.A.I. RTE.	SECTION	COUNTY	TOTAL SHEETS	SHEET NO.
57/70	(25-3,4)R	EFFINGHAM	1098	630
		CONTRACT NO. 74299		
FED. ROAD DIST. NO.	ILLINOIS	FED. AID PROJECT		

FINAL SURVEY	BY	DATE
NOTE BOOK	SURVEYED	
NO.	PLOTTED	
	TEMPLATE	
	AREAS	
	AREAS CHECKED	

ORIGINAL SURVEY	BY	DATE
NOTE BOOK	SURVEYED	
NO.	PLOTTED	
	TEMPLATE	
	AREAS	
	AREAS CHECKED	


LEGEND

▨ - GRADING BY OTHERS

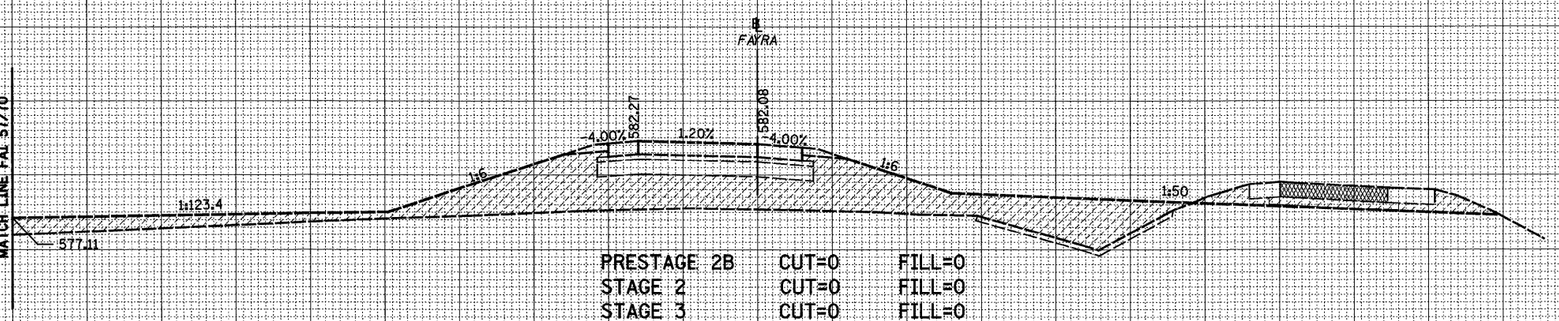


15+50.00

PRESTAGE 2B CUT=0 FILL=0
STAGE 2 CUT=0 FILL=0
STAGE 3 CUT=0 FILL=0

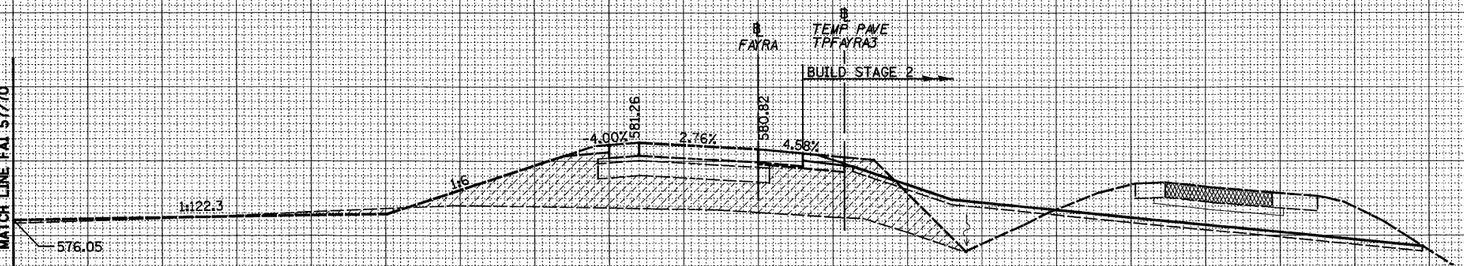

15+00.00

PRESTAGE 2B CUT=0 FILL=0
STAGE 2 CUT=130 FILL=79
STAGE 3 CUT=0 FILL=0

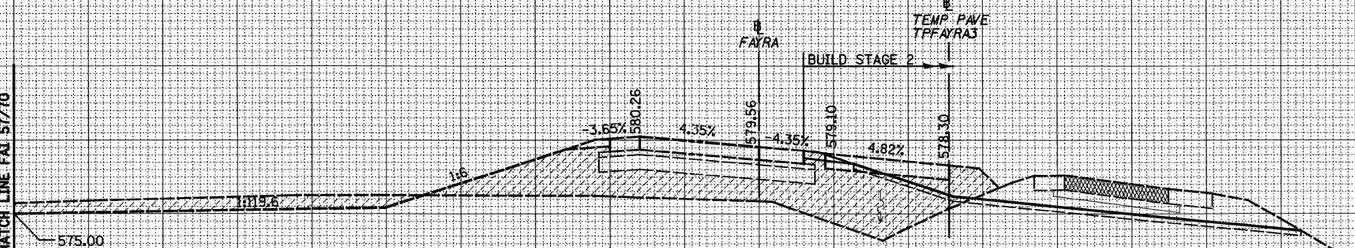

14+50.00

PRESTAGE 2B CUT=0 FILL=0
STAGE 2 CUT=112 FILL=41
STAGE 3 CUT=0 FILL=0

FILE NAME = S:\Projects\403-00072_57-70\dgn\ML_Keller\xssh_FAYRA_mlk.dgn	USER NAME = bseibel	DESIGNED - ESW	REVISED -
		DRAWN - LEC	REVISED -
	PLOT SCALE = 20.0000 ' / IN.	CHECKED - BRM	REVISED -
	PLOT DATE = 3/14/2011	DATE - 12-03-2010	REVISED -

STATE OF ILLINOIS
DEPARTMENT OF TRANSPORTATION

CROSS SECTIONS, FAYETTE AVENUE RAMP A


SCALE: 1"=10' | SHEET NO. 6 OF 6 SHEETS | STA. 14+50.00 TO STA. 15+50.00

F.A.I. RTE.	SECTION	COUNTY	TOTAL SHEETS	SHEET NO.
57/70	(25-3,4)R	EFFINGHAM	1098	631
		CONTRACT NO. 74299		
FED. ROAD DIST. NO.	ILLINOIS	FED. AID PROJECT		

NO.	NOTE BOOK	ORIGINAL SURVEY	FINAL SURVEY
	AREAS CHECKED		
	TEMPLATE		
	PLOTTED		
	SURVEYED		
BY			
DATE			

LEGEND

▨ - GRADING BY OTHERS

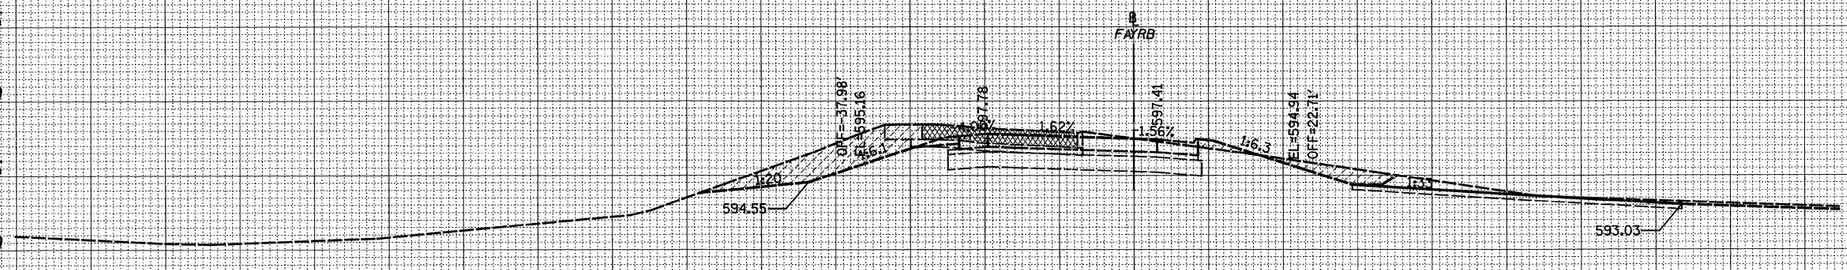

11+00.00

PRESTAGE 2B CUT=0 FILL=0
STAGE 2 CUT=19 FILL=0
STAGE 3 CUT=0 FILL=0

FINAL SURVEY	BY	DATE
NOTE BOOK	SURVEYED	
NO.	PLOTTED	
	TEMPLATE	
	AREAS	
	AREAS CHECKED	

ORIGINAL SURVEY	BY	DATE
NOTE BOOK	SURVEYED	
NO.	PLOTTED	
	TEMPLATE	
	AREAS	
	AREAS CHECKED	

FILE NAME = S:\Projects\403-00072_57-70\dgn\ML_Keller\xsec_FAYRB_mlk.dgn	USER NAME = bseibel	DESIGNED - ESW	REVISED -
		DRAWN - LEC	REVISED -
	PLOT SCALE = 20.0000 ' / IN.	CHECKED - BRM	REVISED -
	PLOT DATE = 3/14/2011	DATE - 12-03-2010	REVISED -

STATE OF ILLINOIS
DEPARTMENT OF TRANSPORTATION

CROSS SECTIONS, FAYETTE AVENUE RAMP B

SCALE: 1"=10' | SHEET NO. 1 OF 10 SHEETS | STA. 10+50.00 TO STA. 11+00.00


F.A.I. RTE.	SECTION	COUNTY	TOTAL SHEETS	SHEET NO.
57/70	(25-3,4)R	EFFINGHAM	1098	632
		CONTRACT NO. 74299		
FED. ROAD DIST. NO.	ILLINOIS	FED. AID PROJECT		

150 140 130 120 110 100 90 80 70 60 50 40 30 20 10 0 10 20 30 40 50 60 70 80 90 100 110 120 130 140 150

LEGEND


▨ - GRADING BY OTHERS

600
595
590
585

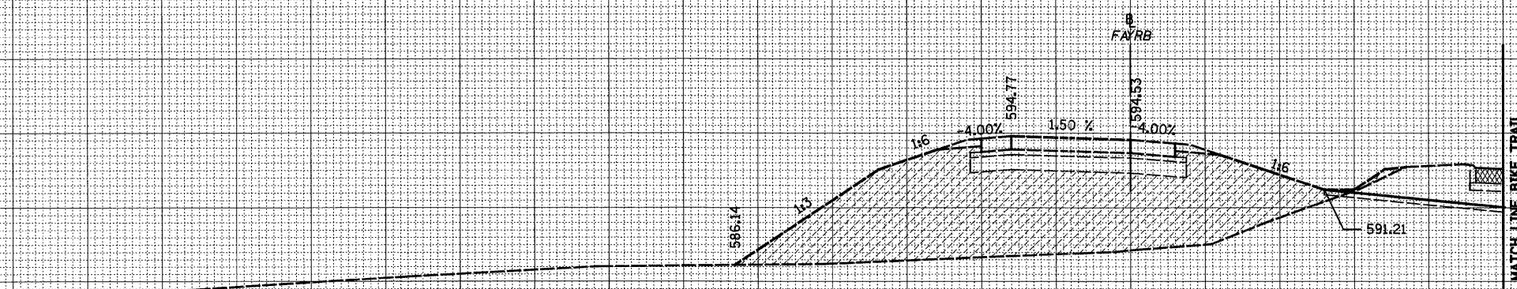

PRESTAGE 2B CUT=0 FILL=0
STAGE 2 CUT=37 FILL=0
STAGE 3 CUT=0 FILL=0

12+00.00

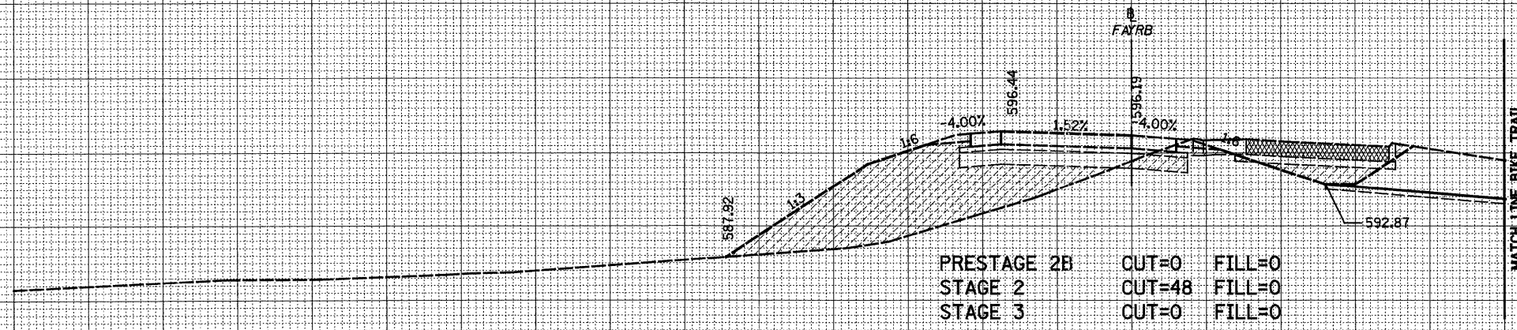

PRESTAGE 2B CUT=0 FILL=0
STAGE 2 CUT=48 FILL=0
STAGE 3 CUT=0 FILL=0

11+50.00

150 140 130 120 110 100 90 80 70 60 50 40 30 20 10 0 10 20 30 40 50 60 70 80 90 100 110 120 130 140 150

FINAL SURVEY: SURVEYED, PLOTTED, TEMPLATE, AREAS, AREAS CHECKED; BY; DATE; NOTE BOOK; NO.

ORIGINAL SURVEY: SURVEYED, PLOTTED, TEMPLATE, AREAS, AREAS CHECKED; BY; DATE; NOTE BOOK; NO.

FILE NAME = S:\Projects\403-00072.57-T0\dgn\ML_Keller\xsec_FAYRB_mlk.dgn	USER NAME = baeibel	DESIGNED - ESW	REVISED -	STATE OF ILLINOIS DEPARTMENT OF TRANSPORTATION
		DRAWN - LEC	REVISED -	
	PLOT SCALE = 20.0000 ' / IN.	CHECKED - BRM	REVISED -	
	PLOT DATE = 3/14/2011	DATE - 12-03-2010	REVISED -	

CROSS SECTIONS, FAYETTE AVENUE RAMP B

SCALE: 1"=10' | SHEET NO. 2 OF 10 SHEETS | STA. 11+50.00 TO STA. 12+00.00


F.A.I. RTE.	SECTION	COUNTY	TOTAL SHEETS	SHEET NO.
57/70	(25-3,4)R	EFFINGHAM	1098	633
		CONTRACT NO. 74299		
FED. ROAD DIST. NO.	ILLINOIS	FED. AID PROJECT		

150 140 130 120 110 100 90 80 70 60 50 40 30 20 10 0 10 20 30 40 50 60 70 80 90 100 110 120 130 140 150

LEGEND

- GRADING BY OTHERS

595 590 585 580 575

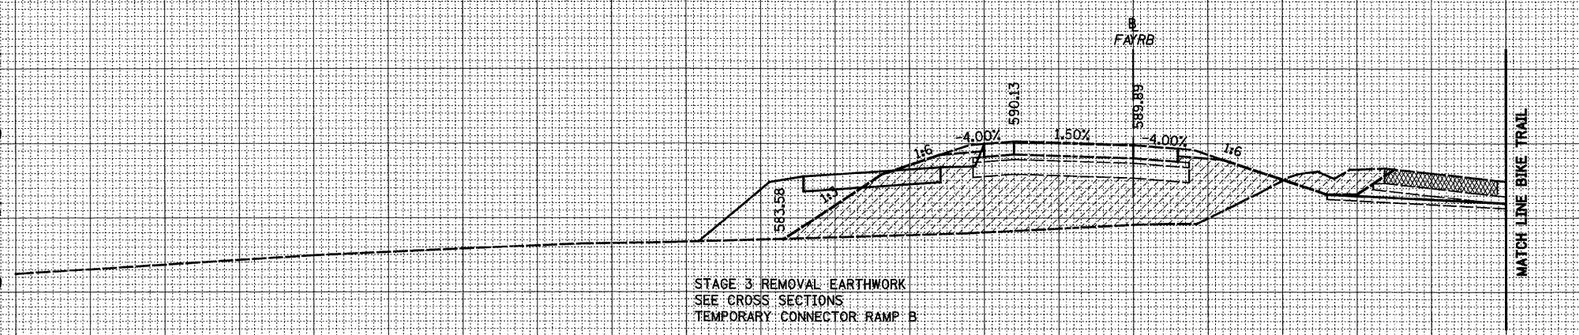


STAGE 3 REMOVAL EARTHWORK
SEE CROSS SECTIONS
TEMPORARY CONNECTOR RAMP B

STAGE 2 CUT=14 FILL=0

13+00.00

595 590 585 580 575

600 595 590 585 580

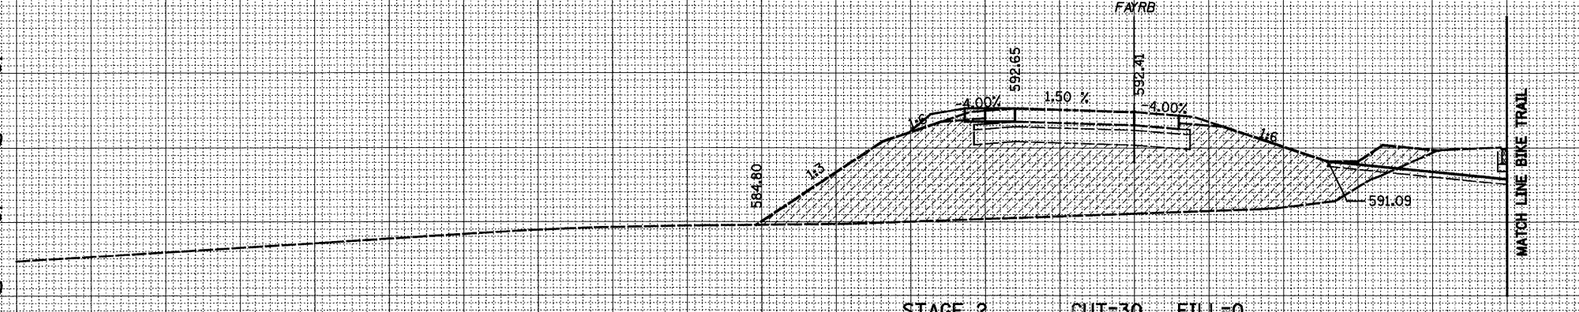

STAGE 2 CUT=30 FILL=0

12+50.00

600 595 590 585 580

150 140 130 120 110 100 90 80 70 60 50 40 30 20 10 0 10 20 30 40 50 60 70 80 90 100 110 120 130 140 150

FINAL SURVEY — NOTE BOOK — NO. — SURVEYED — PLOTTED — TEMPLATE — AREAS — AREAS CHECKED — BY — DATE

ORIGINAL SURVEY — NOTE BOOK — NO. — SURVEYED — PLOTTED — TEMPLATE — AREAS — AREAS CHECKED — BY — DATE

FILE NAME = S:\Projects\403-00072_57-70\dgn\ML_Keller\xssh_FAYRB_mlk.dgn	USER NAME = bse:bel	DESIGNED - ESW	REVISED -
		DRAWN - LEC	REVISED -
	PLOT SCALE = 20.0000 ' / IN.	CHECKED - BRM	REVISED -
	PLOT DATE = 3/14/2011	DATE - 12-03-2010	REVISED -

STATE OF ILLINOIS
DEPARTMENT OF TRANSPORTATION

CROSS SECTIONS, FAYETTE AVENUE RAMP B

SCALE: 1"=10' | SHEET NO. 3 OF 10 SHEETS | STA. 12+50.00 TO STA. 13+00.00


F.A.I. RTE.	SECTION	COUNTY	TOTAL SHEETS	SHEET NO.
57/70	(25-3,4)R	EFFINGHAM	1098	634
		CONTRACT NO. 74299		
FED. ROAD DIST. NO.	ILLINOIS	FED. AID PROJECT		

LEGEND

▨ - GRADING BY OTHERS

150 140 130 120 110 100 90 80 70 60 50 40 30 20 10 0 10 20 30 40 50 60 70 80 90 100 110 120 130 140 150


595 590 585 580

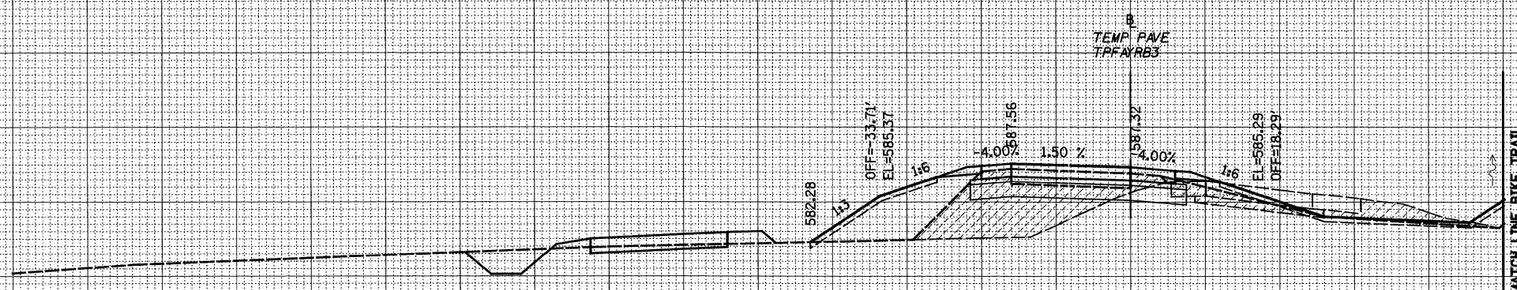

STAGE 3 REMOVAL EARTHWORK
SEE CROSS SECTIONS
TEMPORARY CONNECTOR RAMP B

STAGE 2 CUT=22 FILL=65

13+50.00

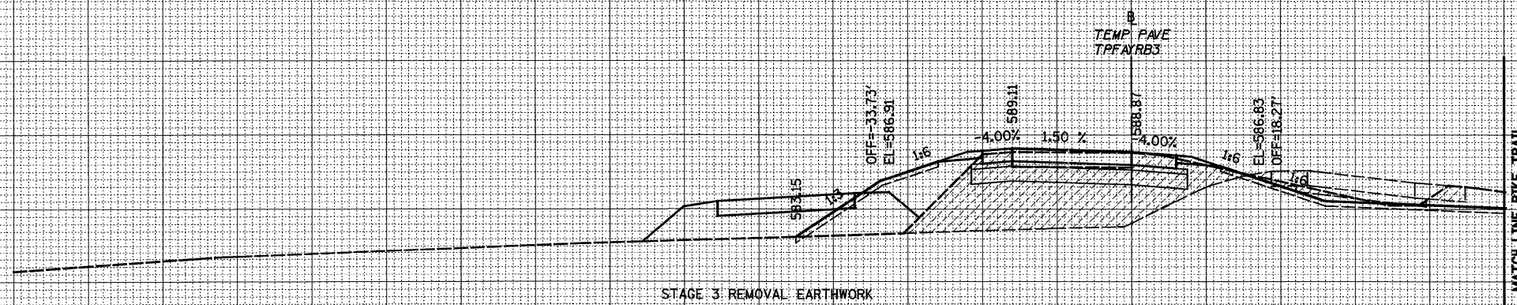

STAGE 3 REMOVAL EARTHWORK
SEE CROSS SECTIONS
TEMPORARY CONNECTOR RAMP B

STAGE 2 CUT=33 FILL=63

13+20.00

150 140 130 120 110 100 90 80 70 60 50 40 30 20 10 0 10 20 30 40 50 60 70 80 90 100 110 120 130 140 150

FILE NAME = S:\Projects\403-00072,57-70\dgn\ML_Keller\xsah_FAYRB_mk.dgn	USER NAME = bseibel	DESIGNED - ESW	REVISED -
		DRAWN - LEC	REVISED -
	PLOT SCALE = 20.0000 ' / IN.	CHECKED - BRM	REVISED -
	PLOT DATE = 3/14/2011	DATE - 12-03-2010	REVISED -

STATE OF ILLINOIS
DEPARTMENT OF TRANSPORTATION

CROSS SECTIONS, FAYETTE AVENUE RAMP B

SCALE: 1"=10' | SHEET NO. 4 OF 10 SHEETS | STA. 13+20.00 TO STA. 13+50.00

F.A.I. RTE.	SECTION	COUNTY	TOTAL SHEETS	SHEET NO.
57/70	(25-3,4)R	EFFINGHAM	1098	635
		CONTRACT NO. 74299		
FED. ROAD DIST. NO.	ILLINOIS	FED. AID PROJECT		

FINAL SURVEY — NOTE BOOK — NO. — SURVEYED — PLOTTED — TEMPLATE — AREAS — AREAS CHECKED — BY — DATE


ORIGINAL SURVEY — NOTE BOOK — NO. — SURVEYED — PLOTTED — TEMPLATE — AREAS — AREAS CHECKED — BY — DATE

150 140 130 120 110 100 90 80 70 60 50 40 30 20 10 0 10 20 30 40 50 60 70 80 90 100 110 120 130 140 150

LEGEND

▨ - GRADING BY OTHERS

595 590 585 580 575

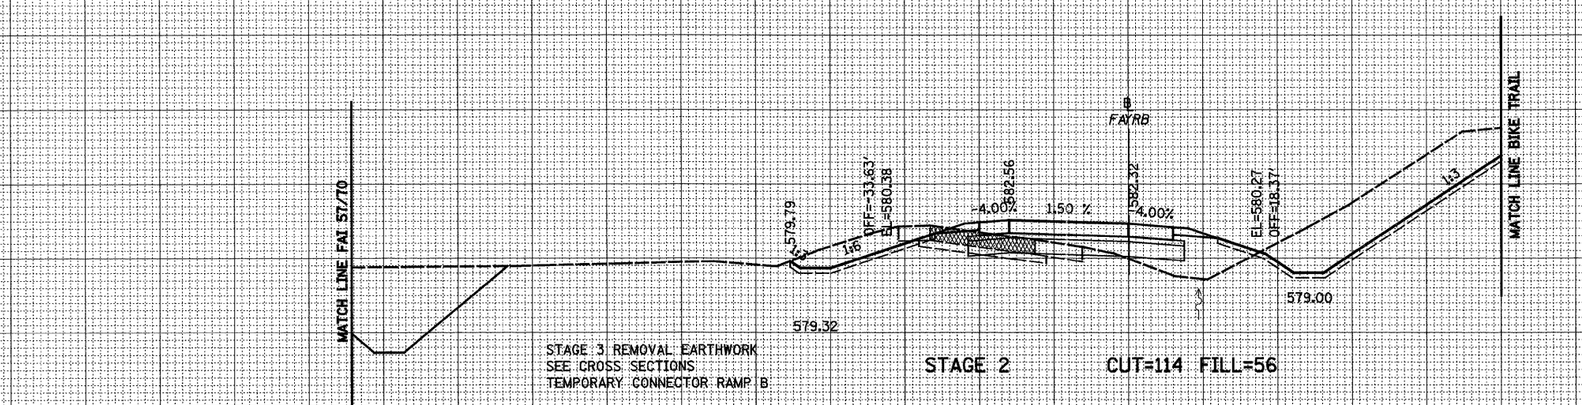


STAGE 3 REMOVAL EARTHWORK
SEE CROSS SECTIONS
TEMPORARY CONNECTOR RAMP B

STAGE 2 CUT=114 FILL=56

14+50.00

595 590 585 580 575

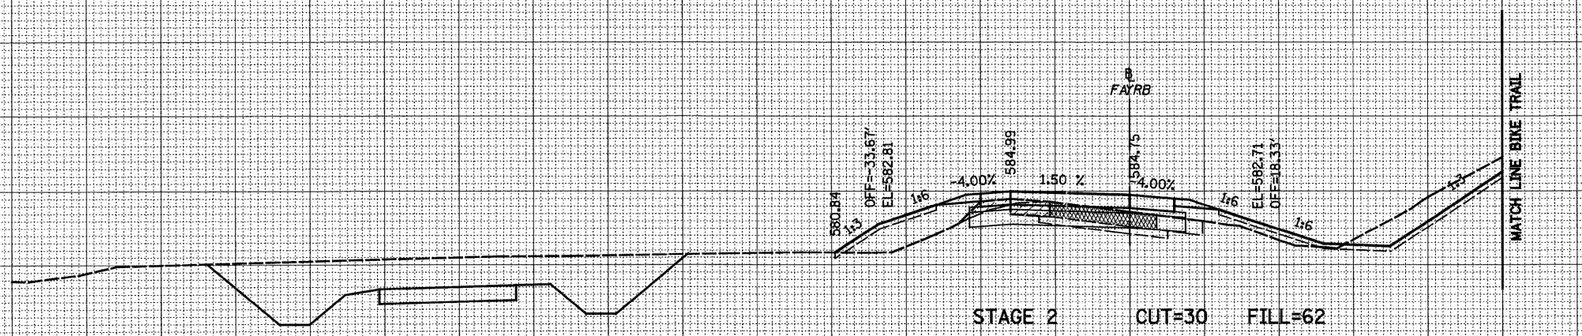

STAGE 2 CUT=30 FILL=62

14+00.00

595 590 585 580

STAGE 3 REMOVAL EARTHWORK
SEE CROSS SECTIONS
TEMPORARY CONNECTOR RAMP B

150 140 130 120 110 100 90 80 70 60 50 40 30 20 10 0 10 20 30 40 50 60 70 80 90 100 110 120 130 140 150

FINAL SURVEY NOTE BOOK — NO. — BY — DATE
SURVEYED
PLOTTED
TEMPLATE
AREAS
AREAS CHECKED

ORIGINAL SURVEY NOTE BOOK — NO. — BY — DATE
SURVEYED
PLOTTED
TEMPLATE
AREAS
AREAS CHECKED

FILE NAME = S:\Projects\403-00072,57-70\dgn\ML_Keller\xsch_FAYRB_mlk.dgn	USER NAME = bseibel	DESIGNED - ESW	REVISED -
		DRAWN - LEC	REVISED -
	PLOT SCALE = 20.0000 ' / IN.	CHECKED - BRM	REVISED -
	PLOT DATE = 3/14/2011	DATE - 12-03-2010	REVISED -

STATE OF ILLINOIS
DEPARTMENT OF TRANSPORTATION


CROSS SECTIONS, FAYETTE AVENUE RAMP B

SCALE: 1"=10' | SHEET NO. 5 OF 10 SHEETS | STA. 14+00.00 TO STA. 14+50.00

F.A.I. RTE.	SECTION	COUNTY	TOTAL SHEETS	SHEET NO.
57/70	(25-3,4)R	EFFINGHAM	1098	636
		CONTRACT NO. 74299		
FED. ROAD DIST. NO.	ILLINOIS	FED. AID PROJECT		


LEGEND

▨ - GRADING BY OTHERS

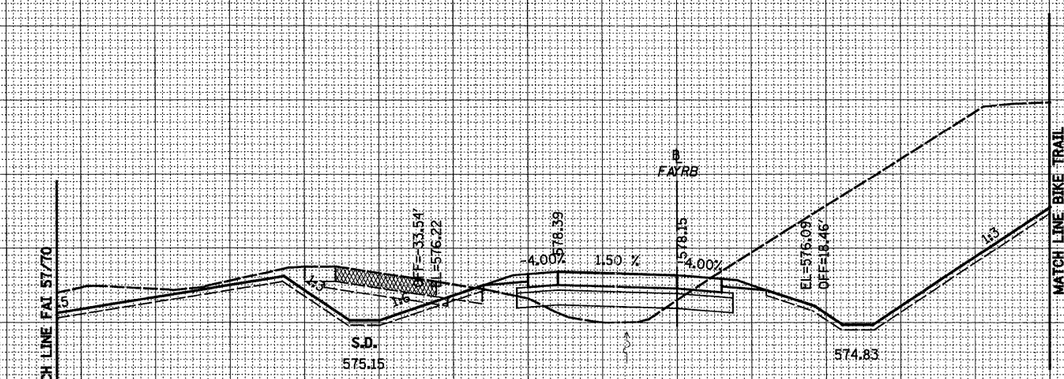

PRESTAGE 2B CUT=0 FILL=0
STAGE 2 CUT=388 FILL=39
STAGE 3 CUT=0 FILL=0

15+50.00

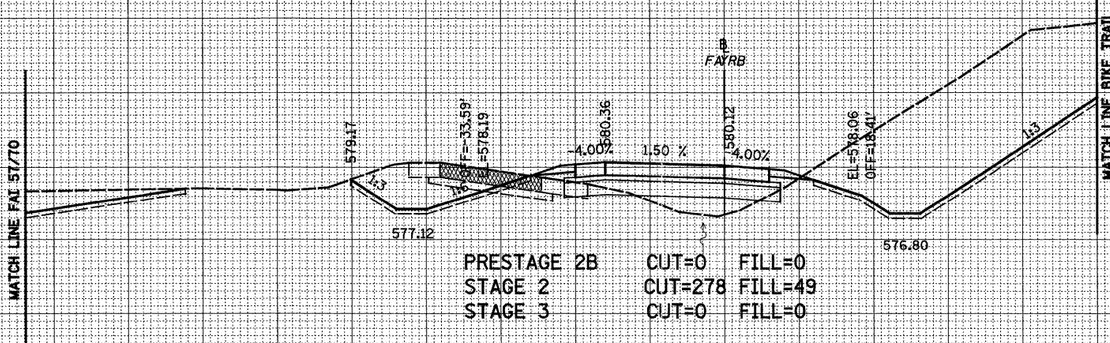

PRESTAGE 2B CUT=0 FILL=0
STAGE 2 CUT=278 FILL=49
STAGE 3 CUT=0 FILL=0

15+00.00


FILE NAME = S:\Projects\403-00072.57-70\dgn\ML_Keller\xesh_FAYRB_mlk.dgn	USER NAME = bseibel	DESIGNED - ESW	REVISED -	STATE OF ILLINOIS DEPARTMENT OF TRANSPORTATION	CROSS SECTIONS, FAYETTE AVENUE RAMP B	F.A.I. RTE.	SECTION	COUNTY	TOTAL SHEETS	SHEET NO.
		DRAWN - LEC	REVISED -			57/70	(25-3,4)R	EFFINGHAM	1098	637
	PLOT SCALE = 20.0000 ' / IN.	CHECKED - BRM	REVISED -						CONTRACT NO. 74299	
	PLOT DATE = 3/14/2011	DATE - 12-03-2010	REVISED -		SCALE: 1"=10' SHEET NO. 6 OF 10 SHEETS STA. 15+00.00 TO STA. 15+50.00	FED. ROAD DIST. NO.	ILLINOIS	FED. AID PROJECT		

FINAL SURVEY NOTE BOOK — SURVEYED, PLOTTED, TEMPLATE, AREAS, AREAS CHECKED — BY — DATE

ORIGINAL SURVEY NOTE BOOK — SURVEYED, PLOTTED, TEMPLATE, AREAS, AREAS CHECKED — BY — DATE


LEGEND

▨ - GRADING BY OTHERS

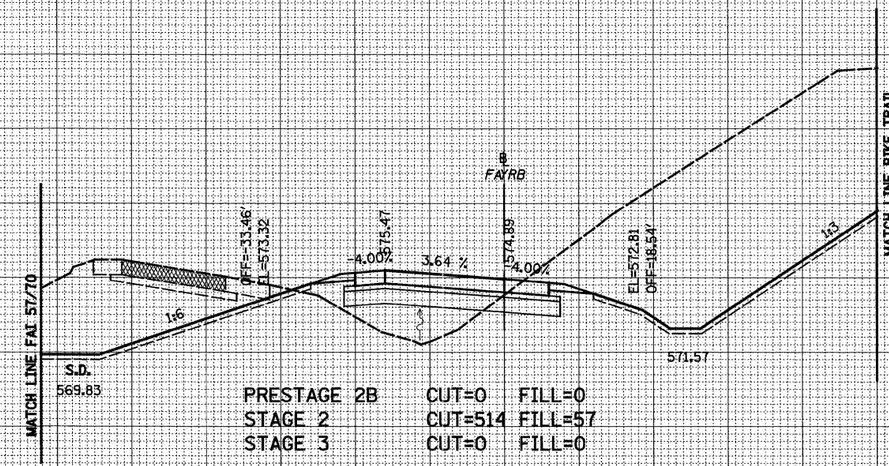

PRESTAGE 2B CUT=0 FILL=0
STAGE 2 CUT=514 FILL=57
STAGE 3 CUT=0 FILL=0

16+50.00

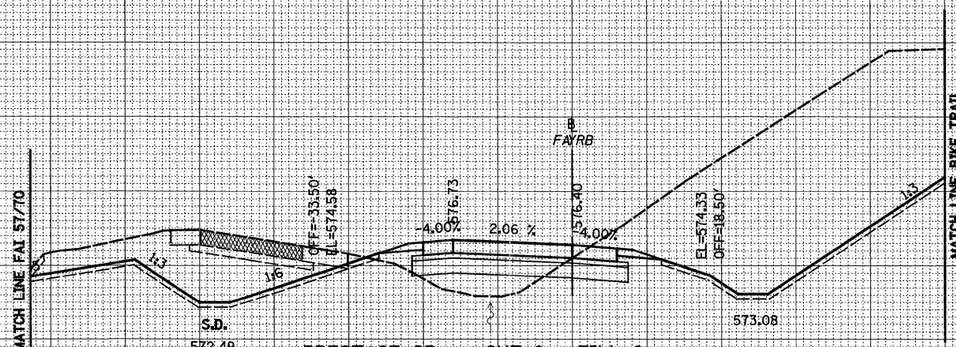

PRESTAGE 2B CUT=0 FILL=0
STAGE 2 CUT=478 FILL=42
STAGE 3 CUT=0 FILL=0

16+00.00

FILE NAME =	USER NAME = bse:bel	DESIGNED - ESW	REVISED -
S:\Projects\403-00072_57-70\dgn\ML_Keller\xssh_FAYRB_mlk.dgn		DRAWN - LEC	REVISED -
	PLOT SCALE = 20.0000 ' / IN.	CHECKED - BRM	REVISED -
	PLOT DATE = 3/14/2011	DATE - 12-03-2010	REVISED -

STATE OF ILLINOIS
DEPARTMENT OF TRANSPORTATION

CROSS SECTIONS, FAYETTE AVENUE RAMP B

SCALE: 1"=10' | SHEET NO. 7 OF 10 SHEETS | STA. 16+00.00 TO STA. 16+00.00

F.A.I. RTE.	SECTION	COUNTY	TOTAL SHEETS	SHEET NO.
57/70	(25-3,4)R	EFFINGHAM	1098	638
		CONTRACT NO. 74299		
FED. ROAD DIST. NO.	ILLINOIS	FED. AID PROJECT		

FINAL SURVEY — NOTE BOOK — NO. — BY — DATE — SURVEYED — PLOTTED — TEMPLATE — AREAS — AREAS CHECKED


ORIGINAL SURVEY — NOTE BOOK — NO. — BY — DATE — SURVEYED — PLOTTED — TEMPLATE — AREAS — AREAS CHECKED

150 140 130 120 110 100 90 80 70 60 50 40 30 20 10 0 10 20 30 40 50 60 70 80 90 100 110 120 130 140 150

595 590 585 580 575 570

LEGEND


- GRADING BY OTHERS

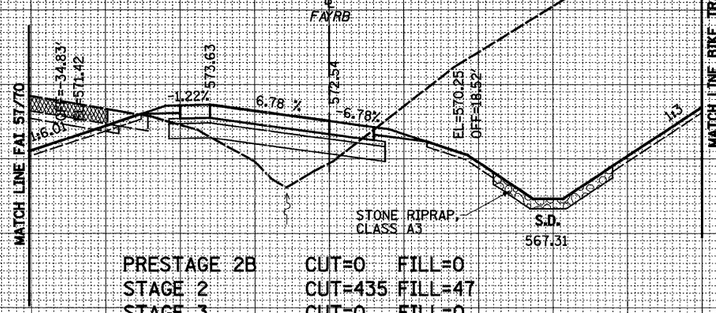

PRESTAGE 2B CUT=0 FILL=0
STAGE 2 CUT=435 FILL=47
STAGE 3 CUT=0 FILL=0

17+50.00

600 595 590 585 580 575 570

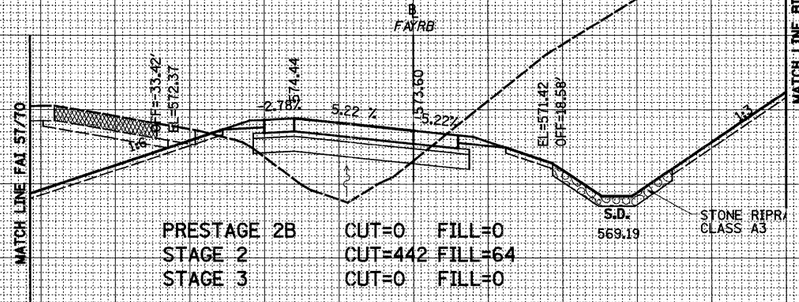

PRESTAGE 2B CUT=0 FILL=0
STAGE 2 CUT=442 FILL=64
STAGE 3 CUT=0 FILL=0

17+00.00

150 140 130 120 110 100 90 80 70 60 50 40 30 20 10 0 10 20 30 40 50 60 70 80 90 100 110 120 130 140 150

FINAL SURVEY NOTE BOOK NO.

ORIGINAL SURVEY NOTE BOOK NO.

	BY	DATE
SURVEYED		
PLOTTED		
TEMPLATE		
AREAS		
AREAS CHECKED		

FILE NAME = S:\Projects\403-00072.57-70\dgn\ML_Keller\xssh_FAYRB_mlk.dgn	USER NAME = bseibel	DESIGNED - ESW	REVISED -
		DRAWN - LEC	REVISED -
	PLOT SCALE = 20.0000 ' / IN.	CHECKED - BRM	REVISED -
	PLOT DATE = 3/14/2011	DATE - 12-03-2010	REVISED -

STATE OF ILLINOIS
DEPARTMENT OF TRANSPORTATION

CROSS SECTIONS, FAYETTE AVENUE RAMP B

SCALE: 1"=10' | SHEET NO. 8 OF 10 SHEETS | STA. 17+00.00 | TO STA. 17+50.00


F.A.I. RTE.	SECTION	COUNTY	TOTAL SHEETS	SHEET NO.
57/70	(25-3,4)R	EFFINGHAM	1098	639
		CONTRACT NO. 74299		
FED. ROAD DIST. NO.	ILLINOIS	FED. AID PROJECT		

150 140 130 120 110 100 90 80 70 60 50 40 30 20 10 0 10 20 30 40 50 60 70 80 90 100 110 120 130 140 150

595 590 585 580 575 570 565


LEGEND

▨ - GRADING BY OTHERS

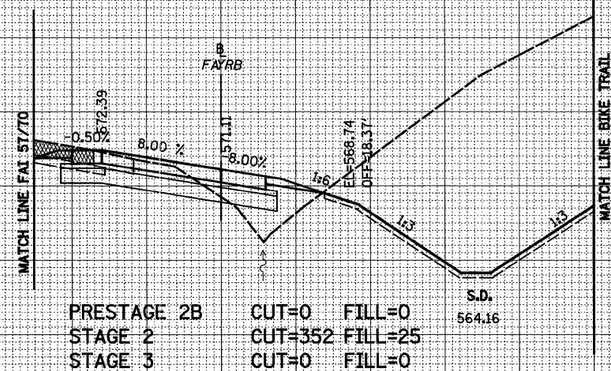

PRESTAGE 2B CUT=0 FILL=0
STAGE 2 CUT=352 FILL=25
STAGE 3 CUT=0 FILL=0

18+50.00

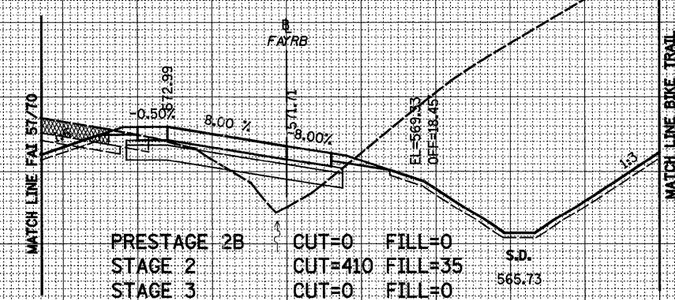

PRESTAGE 2B CUT=0 FILL=0
STAGE 2 CUT=410 FILL=35
STAGE 3 CUT=0 FILL=0

18+00.00

FINAL SURVEY	NOTE BOOK	NO.
SURVEYED	BY	
PLOTTED		
TEMPLATE		
AREAS		
AREAS CHECKED	DATE	

ORIGINAL SURVEY	NOTE BOOK	NO.
SURVEYED	BY	
PLOTTED		
TEMPLATE		
AREAS		
AREAS CHECKED	DATE	

150 140 130 120 110 100 90 80 70 60 50 40 30 20 10 0 10 20 30 40 50 60 70 80 90 100 110 120 130 140 150

FILE NAME = S:\Projects\403-00072_57-70\dgn\ML_Keller\xssh_FAYRB_mlk.dgn	USER NAME = bseibel	DESIGNED - ESW	REVISED -
		DRAWN - LEC	REVISED -
	PLOT SCALE = 20.0000 ' / IN.	CHECKED - BRM	REVISED -
	PLOT DATE = 3/14/2011	DATE - 12-03-2010	REVISED -

STATE OF ILLINOIS
DEPARTMENT OF TRANSPORTATION

CROSS SECTIONS, FAYETTE AVENUE RAMP B

SCALE: 1"=10' | SHEET NO. 9 OF 10 SHEETS | STA. 18+00.00 TO STA. 18+50.00


F.A.I. RTE.	SECTION	COUNTY	TOTAL SHEETS	SHEET NO.
57/70	(25-3,4)R	EFFINGHAM	1098	640
		CONTRACT NO. 74299		
FED. ROAD DIST. NO.	ILLINOIS	FED. AID PROJECT		

150 140 130 120 110 100 90 80 70 60 50 40 30 20 10 0 10 20 30 40 50 60 70 80 90 100 110 120 130 140 150

LEGEND

▨ - GRADING BY OTHERS


590 585 580 575 570 565

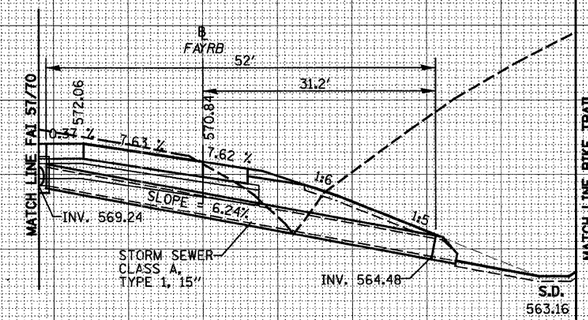

PRESTAGE 2B CUT=0 FILL=0
STAGE 2 CUT=346 FILL=20
STAGE 3 CUT=0 FILL=0

18 + 81.50

595 590 585 580 575 570 565

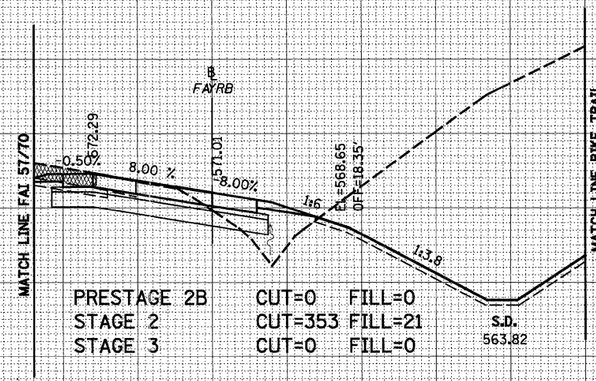

PRESTAGE 2B CUT=0 FILL=0
STAGE 2 CUT=353 FILL=21
STAGE 3 CUT=0 FILL=0

18 + 60.43

150 140 130 120 110 100 90 80 70 60 50 40 30 20 10 0 10 20 30 40 50 60 70 80 90 100 110 120 130 140 150

FINAL SURVEY — NOTE BOOK — NO. — SURVEYED — PLOTTED — TEMPLATE — AREAS — AREAS CHECKED — BY — DATE

ORIGINAL SURVEY — NOTE BOOK — NO. — SURVEYED — PLOTTED — TEMPLATE — AREAS — AREAS CHECKED — BY — DATE

FILE NAME = S:\Projects\403-00072.57-70\dgn\ML_Keller\xsh_FAYRB_msk.dgn	USER NAME = betsy	DESIGNED - ESW	REVISED -
		DRAWN - LEC	REVISED -
	PLOT SCALE = 20.0000 ' / IN.	CHECKED - BRM	REVISED -
	PLOT DATE = 3/21/2011	DATE - 12-03-2010	REVISED -

STATE OF ILLINOIS
DEPARTMENT OF TRANSPORTATION


CROSS SECTIONS, FAYETTE AVENUE RAMP B

SCALE: 1"=10' | SHEET NO. 10 OF 10 SHEETS | STA. 18+60.43 TO STA. 18+60.43

F.A.I. RTE.	SECTION	COUNTY	TOTAL SHEETS	SHEET NO.
57/70	(25-3,4)R	EFFINGHAM	1098	641
		CONTRACT NO. 74299		
FED. ROAD DIST. NO.	ILLINOIS	FED. AID PROJECT		


LEGEND

▨ - GRADING BY OTHERS

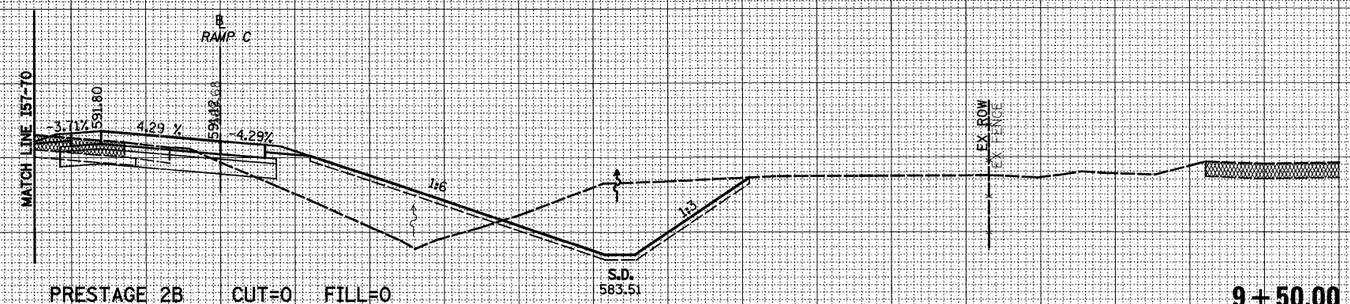


PRESTAGE 2B CUT=0 FILL=0
STAGE 2 CUT=90 FILL=96
STAGE 3 CUT=0 FILL=0

9+50.00

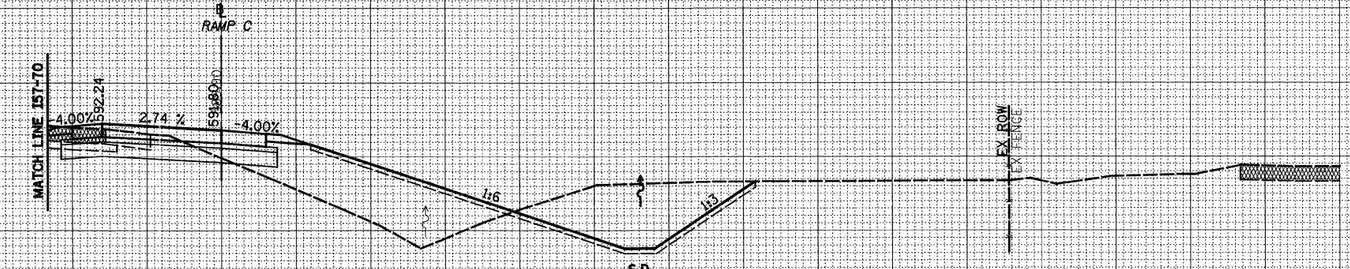

PRESTAGE 2B CUT=0 FILL=0
STAGE 2 CUT=86 FILL=114
STAGE 3 CUT=0 FILL=0

9+00.00

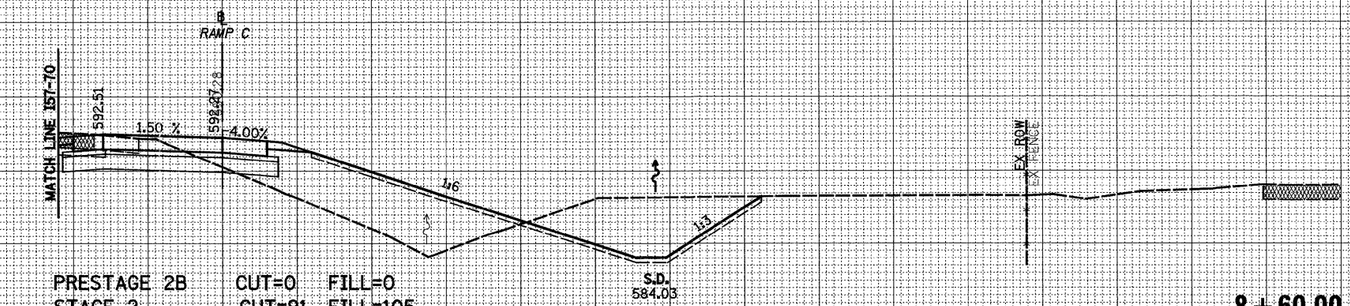

PRESTAGE 2B CUT=0 FILL=0
STAGE 2 CUT=91 FILL=105
STAGE 3 CUT=0 FILL=0

8+60.00

FINAL SURVEY	BY	DATE
NOTE BOOK	SURVEYED	
NO.	PLOTTED	
	TEMPLATE	
	AREAS	
	AREAS CHECKED	

ORIGINAL SURVEY	BY	DATE
NOTE BOOK	SURVEYED	
NO.	PLOTTED	
	TEMPLATE	
	AREAS	
	AREAS CHECKED	

FILE NAME = S:\Projects\4103-00017.57-70\dgn\ML_fuller\cost_FayRC_Marked.dgn	USER NAME = bseibel	DESIGNED - JWS	REVISED -
		DRAWN - LEC	REVISED -
	PLOT SCALE = 20.0000 ' / IN.	CHECKED - BRM	REVISED -
	PLOT DATE = 3/14/2011	DATE - 5-19-08	REVISED -

STATE OF ILLINOIS
DEPARTMENT OF TRANSPORTATION

CROSS SECTIONS, FAYETTE AVENUE RAMP C

SCALE: 1"=10' | SHEET NO. 1 OF 4 SHEETS | STA. 8+60.00 TO STA. 9+50.00


F.A.I RTE.	SECTION	COUNTY	TOTAL SHEETS	SHEET NO.
57/70	(25-3,4)R	EFFINGHAM	1098	642
		CONTRACT NO. 74299		
FED. ROAD DIST. NO.	ILLINOIS	FED. AID PROJECT		

150 140 130 120 110 100 90 80 70 60 50 40 30 20 10 0 10 20 30 40 50 60 70 80 90 100 110 120 130 140 150

LEGEND

- GRADING BY OTHERS

595 590 585 580

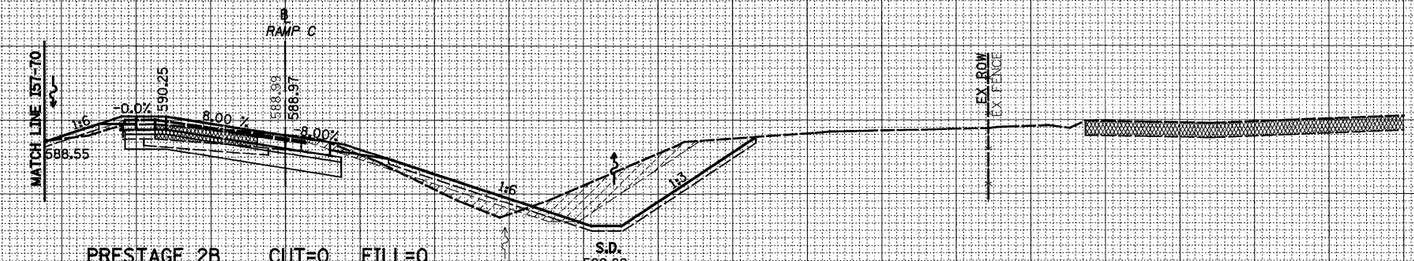

PRESTAGE 2B CUT=0 FILL=0
STAGE 2 CUT=45 FILL=24
STAGE 3 CUT=0 FILL=0

10+70.00


595 590 585 580



PRESTAGE 2B CUT=0 FILL=0
STAGE 2 CUT=77 FILL=39
STAGE 3 CUT=0 FILL=0

10+50.00

595 590 585

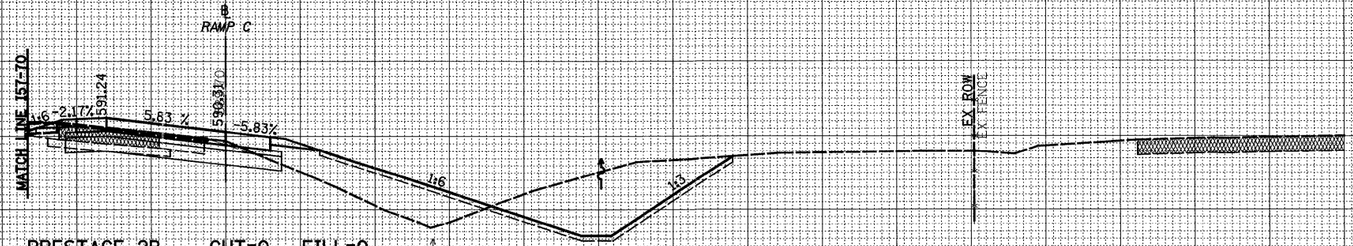

PRESTAGE 2B CUT=0 FILL=0
STAGE 2 CUT=83 FILL=71
STAGE 3 CUT=0 FILL=0

10+00.00

150 140 130 120 110 100 90 80 70 60 50 40 30 20 10 0 10 20 30 40 50 60 70 80 90 100 110 120 130 140 150

FINAL SURVEY — NOTE BOOK — NO.

	BY	DATE
SURVEYED		
PLOTTED		
TEMPLATE		
AREAS		
AREAS CHECKED		

ORIGINAL SURVEY — NOTE BOOK — NO.

	BY	DATE
SURVEYED		
PLOTTED		
TEMPLATE		
AREAS		
AREAS CHECKED		

FILE NAME = S:\Projects\483-8807.57-7\Cdgn\ML_GoTm\xsch.FayRC_RampRelCdgn	USER NAME = bsaibel	DESIGNED - JWS	REVISED -
		DRAWN - LEC	REVISED -
	PLOT SCALE = 20.0000 ' / IN.	CHECKED - BRM	REVISED -
	PLOT DATE = 3/14/2011	DATE - 5-19-08	REVISED -

STATE OF ILLINOIS
DEPARTMENT OF TRANSPORTATION


CROSS SECTIONS, FAYETTE AVENUE RAMP C

SCALE: 1"=10' | SHEET NO. 2 OF 4 SHEETS | STA. 10+00.00 TO STA. 10+70.00

F.A.I RTE.	SECTION	COUNTY	TOTAL SHEETS	SHEET NO.
57/70	(25-3,4)R	EFFINGHAM	1098	643
		CONTRACT NO. 74299		
FED. ROAD DIST. NO.	ILLINOIS	FED. AID PROJECT		


LEGEND

- GRADING BY OTHERS

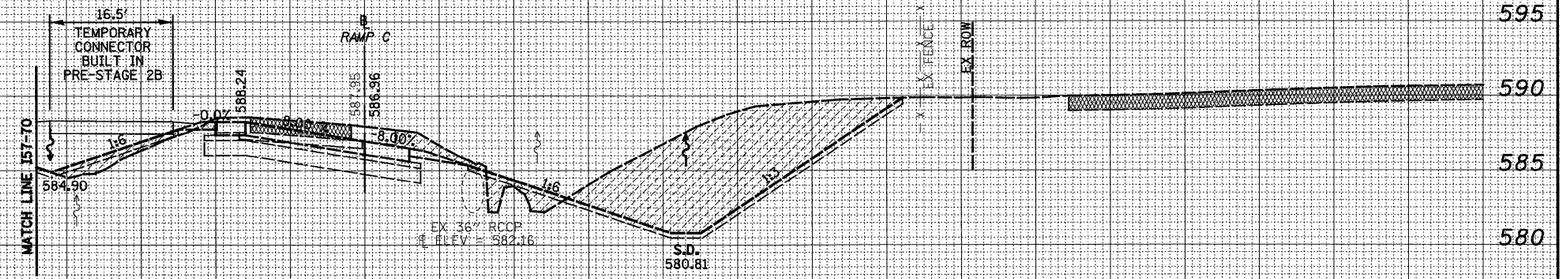


PRESTAGE 2B CUT=1 FILL=26 BUILD CONNECTOR
STAGE 2 CUT=0 FILL=0
STAGE 3 CUT=26 FILL=1 REMOVE CONNECTOR

11+73.74

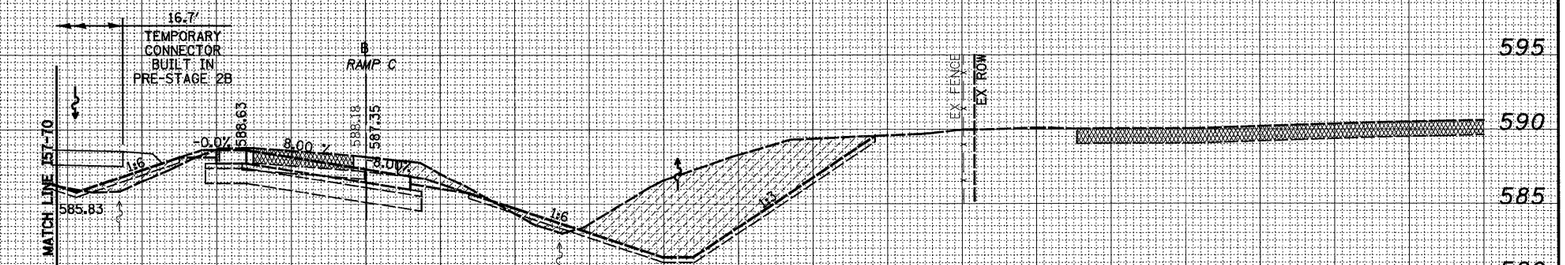

PRESTAGE 2B CUT=0 FILL=18 BUILD CONNECTOR
STAGE 2 CUT=0 FILL=0
STAGE 3 CUT=18 FILL=0 REMOVE CONNECTOR

11+50.00

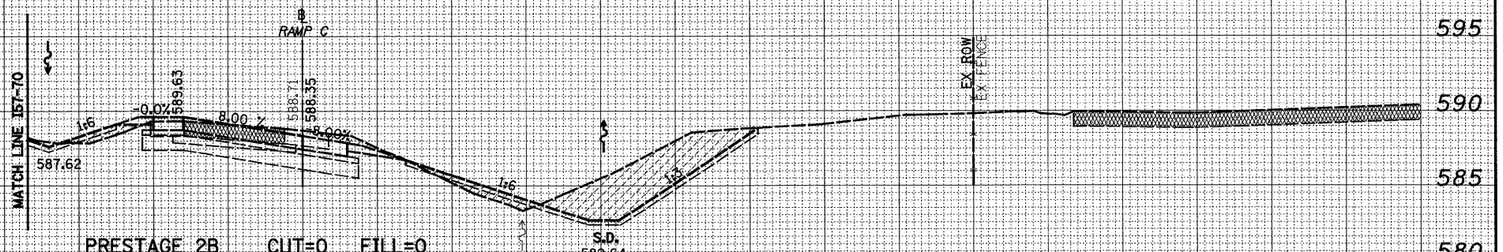

PRESTAGE 2B CUT=0 FILL=0
STAGE 2 CUT=79 FILL=15
STAGE 3 CUT=0 FILL=0

11+00.00

FINAL SURVEY	BY	DATE
NOTE BOOK	SURVEYED	
NO.	PLOTTED	
	TEMPLATE	
	AREAS	
	AREAS CHECKED	

ORIGINAL SURVEY	BY	DATE
NOTE BOOK	SURVEYED	
NO.	PLOTTED	
	TEMPLATE	
	AREAS	
	AREAS CHECKED	

FILE NAME = S:\Projects\HED-08072.57-70\dgn\M_Cells\cross\FayRC_Marked.dgn	USER NAME = bseibel	DESIGNED - JWS	REVISED -
		DRAWN - LEC	REVISED -
	PLOT SCALE = 20.0000 ' / IN.	CHECKED - BRM	REVISED -
	PLOT DATE = 3/14/2011	DATE - 5-19-08	REVISED -

STATE OF ILLINOIS
DEPARTMENT OF TRANSPORTATION


CROSS SECTIONS, FAYETTE AVENUE RAMP C

SCALE: 1"=10' | SHEET NO. 3 OF 4 SHEETS | STA. 11+00.00 TO STA. 11+73.74

F.A.I RTE.	SECTION	COUNTY	TOTAL SHEETS	SHEET NO.
57/70	(25-3,4)R	EFFINGHAM	1098	644
		CONTRACT NO. 74299		
FED. ROAD DIST. NO.	ILLINOIS	FED. AID PROJECT		

LEGEND

- GRADING BY OTHERS

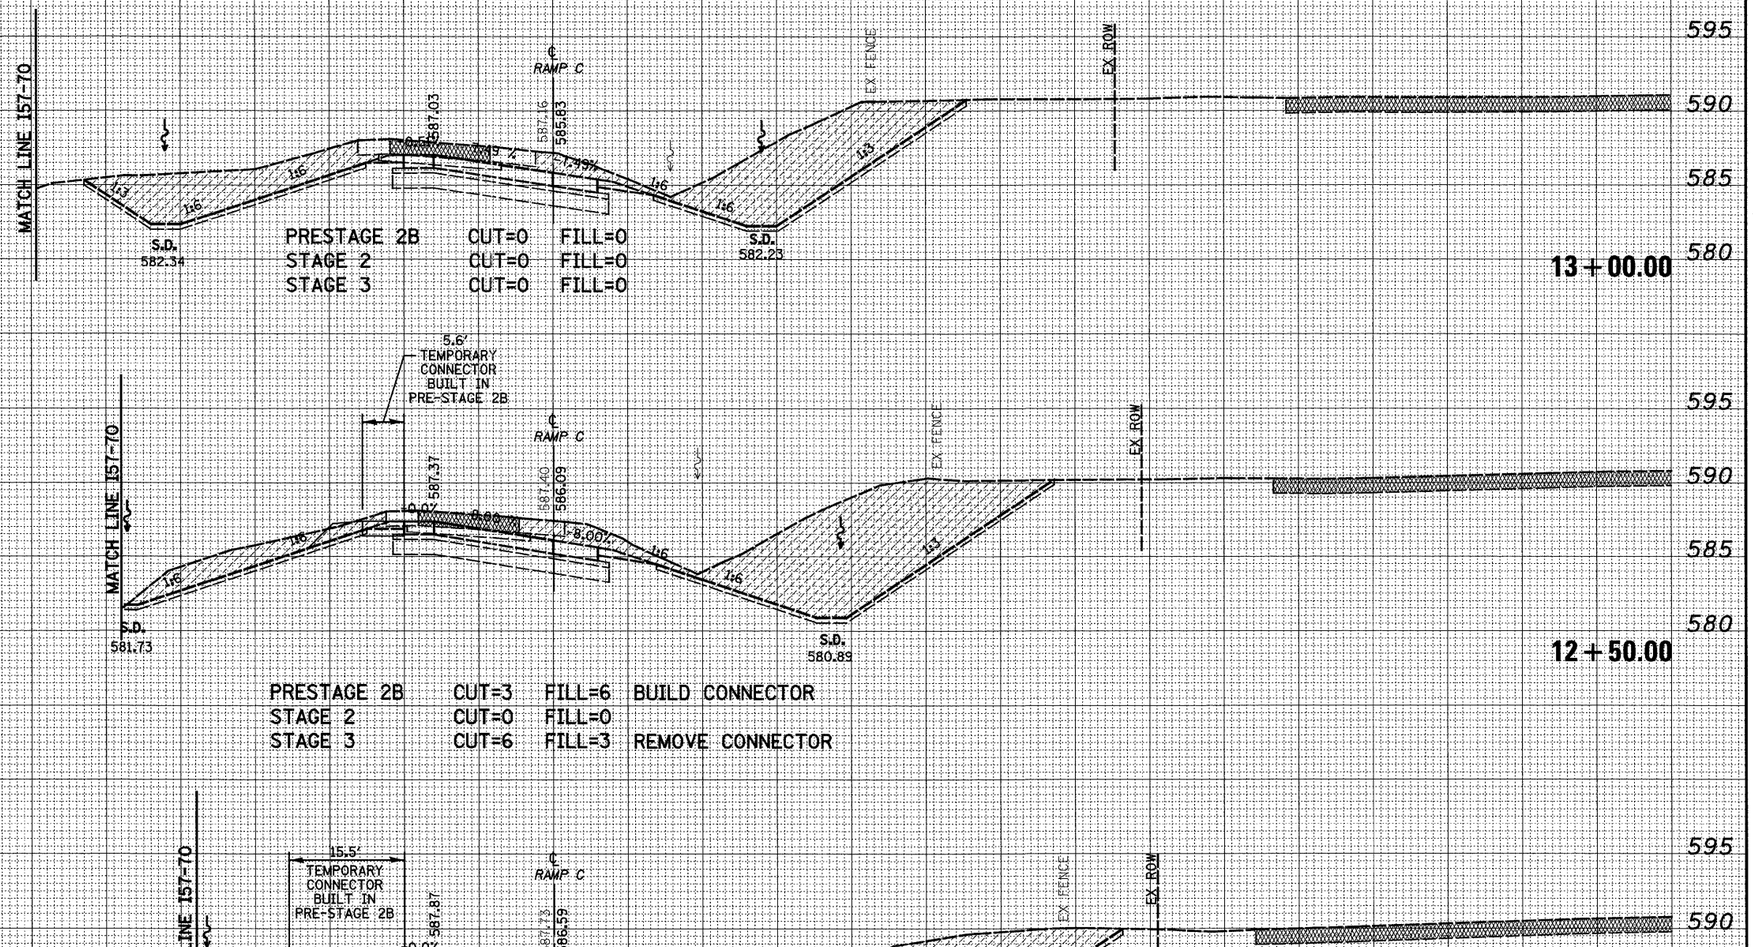

PRESTAGE 2B CUT=0 FILL=0
STAGE 2 CUT=0 FILL=0
STAGE 3 CUT=0 FILL=0

PRESTAGE 2B CUT=3 FILL=6 BUILD CONNECTOR
STAGE 2 CUT=0 FILL=0
STAGE 3 CUT=6 FILL=3 REMOVE CONNECTOR

PRESTAGE 2B CUT=3 FILL=27 BUILD CONNECTOR
STAGE 2 CUT=0 FILL=0
STAGE 3 CUT=27 FILL=3 REMOVE CONNECTOR

FINAL SURVEY	BY	DATE
NOTE BOOK	SURVEYED	
NO.	PLOTTED	
	TEMPLATE	
	AREAS	
	AREAS CHECKED	

ORIGINAL SURVEY	BY	DATE
NOTE BOOK	SURVEYED	
NO.	PLOTTED	
	TEMPLATE	
	AREAS	
	AREAS CHECKED	


FILE NAME = S:\Projects\4801-00\72.57-7\Hwdgn\Mt_Keller\mash5sqfC.MenKelLdgn	USER NAME = bseibel	DESIGNED - JWS	REVISED -
		DRAWN - LEC	REVISED -
	PLOT SCALE = 20.0000 ' / IN.	CHECKED - BRM	REVISED -
	PLOT DATE = 3/14/2011	DATE - 5-19-08	REVISED -

STATE OF ILLINOIS
DEPARTMENT OF TRANSPORTATION

CROSS SECTIONS, FAYETTE AVENUE RAMP C

SCALE: 1"=10' | SHEET NO. 4 OF 4 SHEETS | STA. 12+00.00 TO STA. 13+00.00

F.A.I RTE.	SECTION	COUNTY	TOTAL SHEETS	SHEET NO.
57/70	(25-3,4)R	EFFINGHAM	1098	645
		CONTRACT NO. 74299		
FED. ROAD DIST. NO.	ILLINOIS	FED. AID PROJECT		

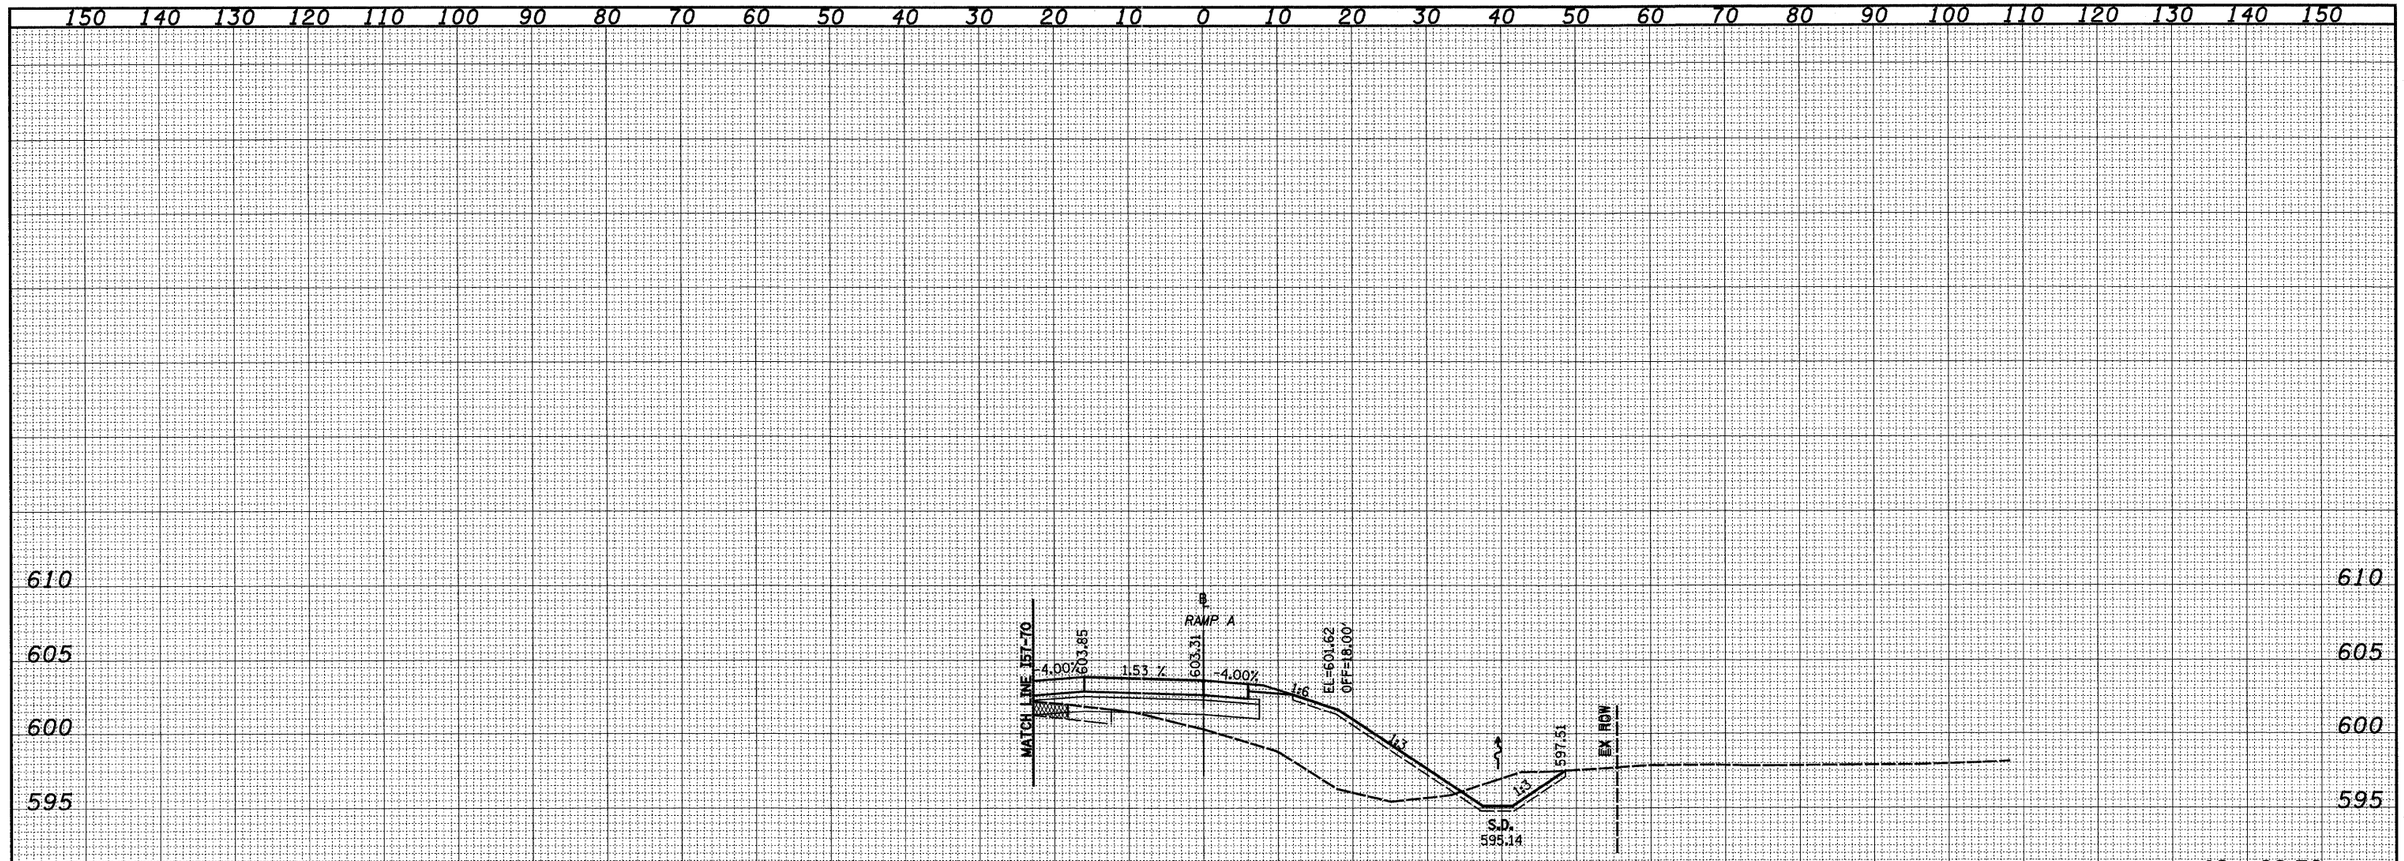

SEE KELLER RAMP A
MAINTENANCE OF TRAFFIC
CROSS SECTIONS FOR END AREAS

16+62.76

FINAL SURVEY		BY	DATE
NOTE BOOK	SURVEYED		
NO.	PLOTTED		
	TEMPLATE		
	AREAS		
	AREAS CHECKED		

ORIGINAL SURVEY		BY	DATE
NOTE BOOK	SURVEYED		
NO.	PLOTTED		
	TEMPLATE		
	AREAS		
	AREAS CHECKED		

FILE NAME = S:\Projects\4103-08072.57-70\dgn\ML_Keller\xsch_KellerRA.dgn	USER NAME = bseibel	DESIGNED - JWS	REVISED -
		DRAWN - LEC	REVISED -
	PLOT SCALE = 20.0000 ' / IN.	CHECKED - BRM	REVISED -
	PLOT DATE = 3/14/2011	DATE - 5-19-08	REVISED -

STATE OF ILLINOIS
DEPARTMENT OF TRANSPORTATION


CROSS SECTIONS, KELLER DRIVE RAMP A

SCALE: 1"=10' | SHEET NO. 1 OF 12 SHEETS | STA. 17+00.00 TO STA. 17+00.00

F.A.I RTE.	SECTION	COUNTY	TOTAL SHEETS	SHEET NO.
57/70	(25-3,4)R	EFFINGHAM	1098	646
		CONTRACT NO. 74299		
FED. ROAD DIST. NO.	ILLINOIS	FED. AID PROJECT		

FINAL SURVEY		BY	DATE
	SURVEYED		
	PLOTTED		
NOTE BOOK	TEMPLATE		
	AREAS		
NO.	AREAS CHECKED		

ORIGINAL SURVEY		BY	DATE
	SURVEYED		
	PLOTTED		
NOTE BOOK	TEMPLATE		
	AREAS		
NO.	AREAS CHECKED		

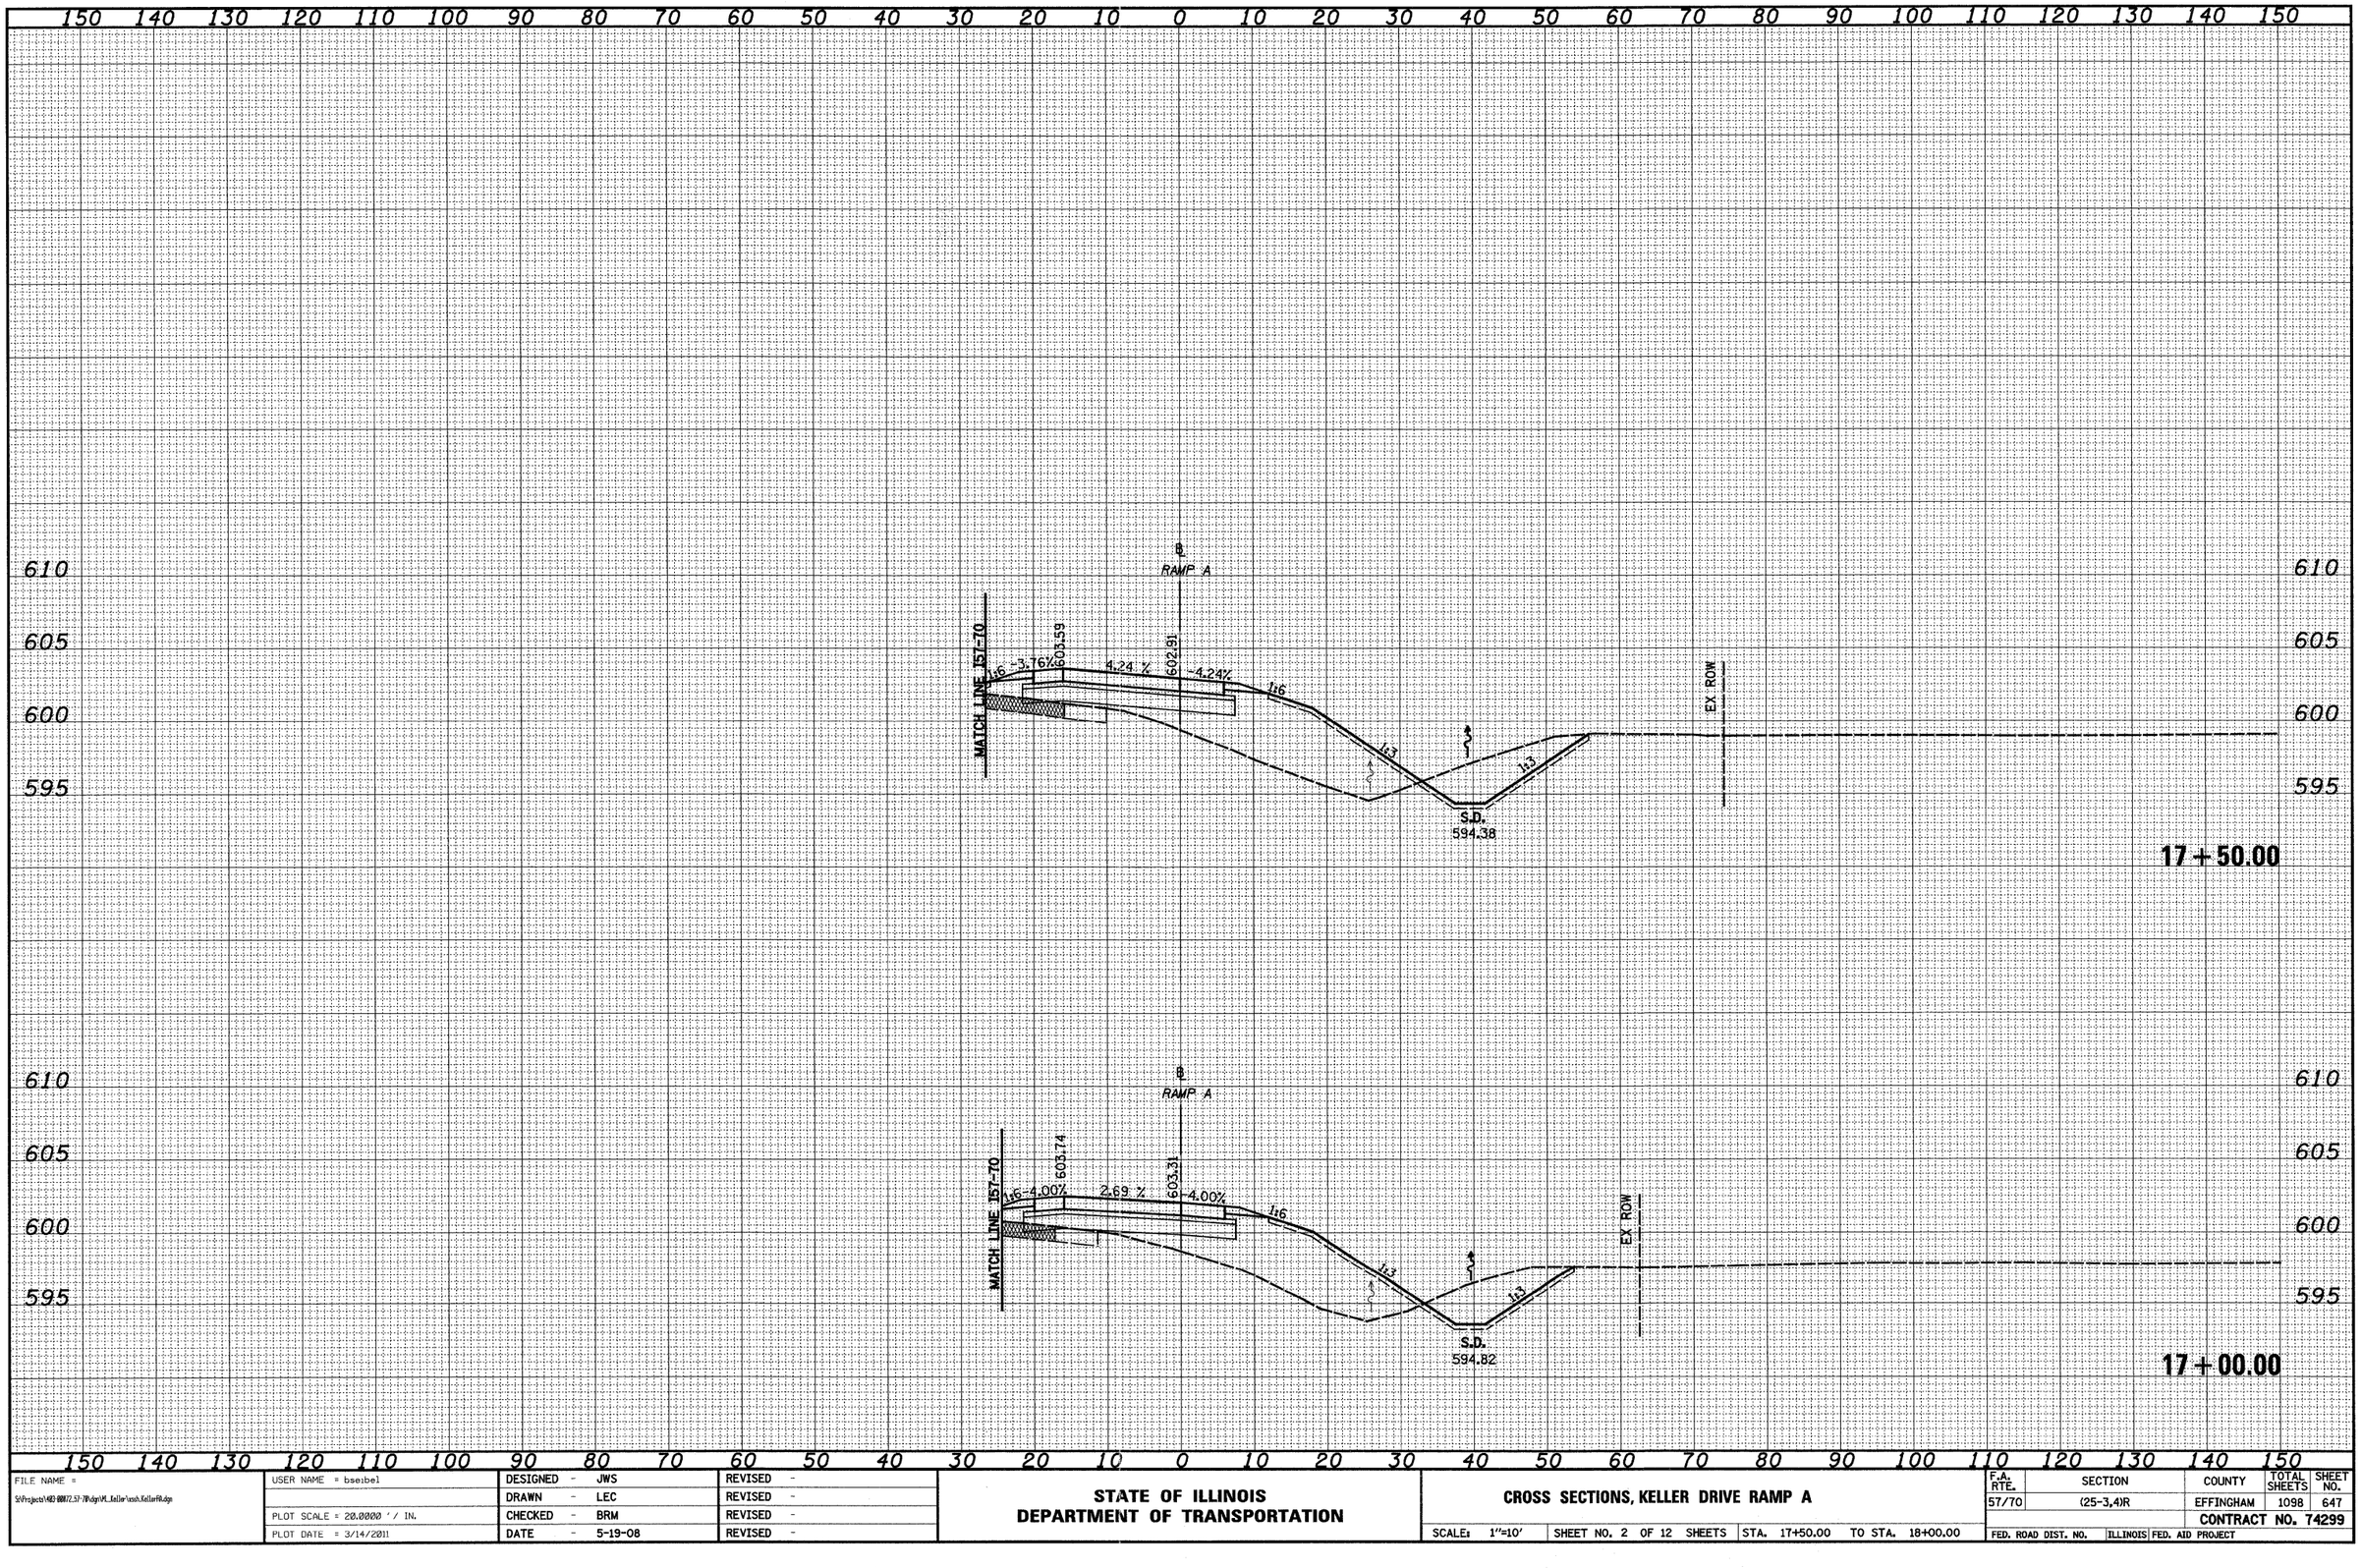

FILE NAME = S:\Projects\483-00172.57-78\dgn\ML_Keller\xsch_KellerRR.dgn	USER NAME = bseibel	DESIGNED - JWS	REVISED -
		DRAWN - LEC	REVISED -
	PLOT SCALE = 20.0000 ' / IN.	CHECKED - BRM	REVISED -
	PLOT DATE = 3/14/2011	DATE - 5-19-08	REVISED -


STATE OF ILLINOIS
DEPARTMENT OF TRANSPORTATION

CROSS SECTIONS, KELLER DRIVE RAMP A

SCALE: 1"=10' | SHEET NO. 2 OF 12 SHEETS | STA. 17+50.00 TO STA. 18+00.00

F.A. RTE.	SECTION	COUNTY	TOTAL SHEETS	SHEET NO.
57/70	(25-3,4)R	EFFINGHAM	1098	647
		CONTRACT NO. 74299		
FED. ROAD DIST. NO.	ILLINOIS	FED. AID PROJECT		

FINAL SURVEY	NOTE BOOK	NO.
SURVEYED	BY	
PLOTTED		
TABULATE		
AREAS		
AREAS CHECKED		DATE

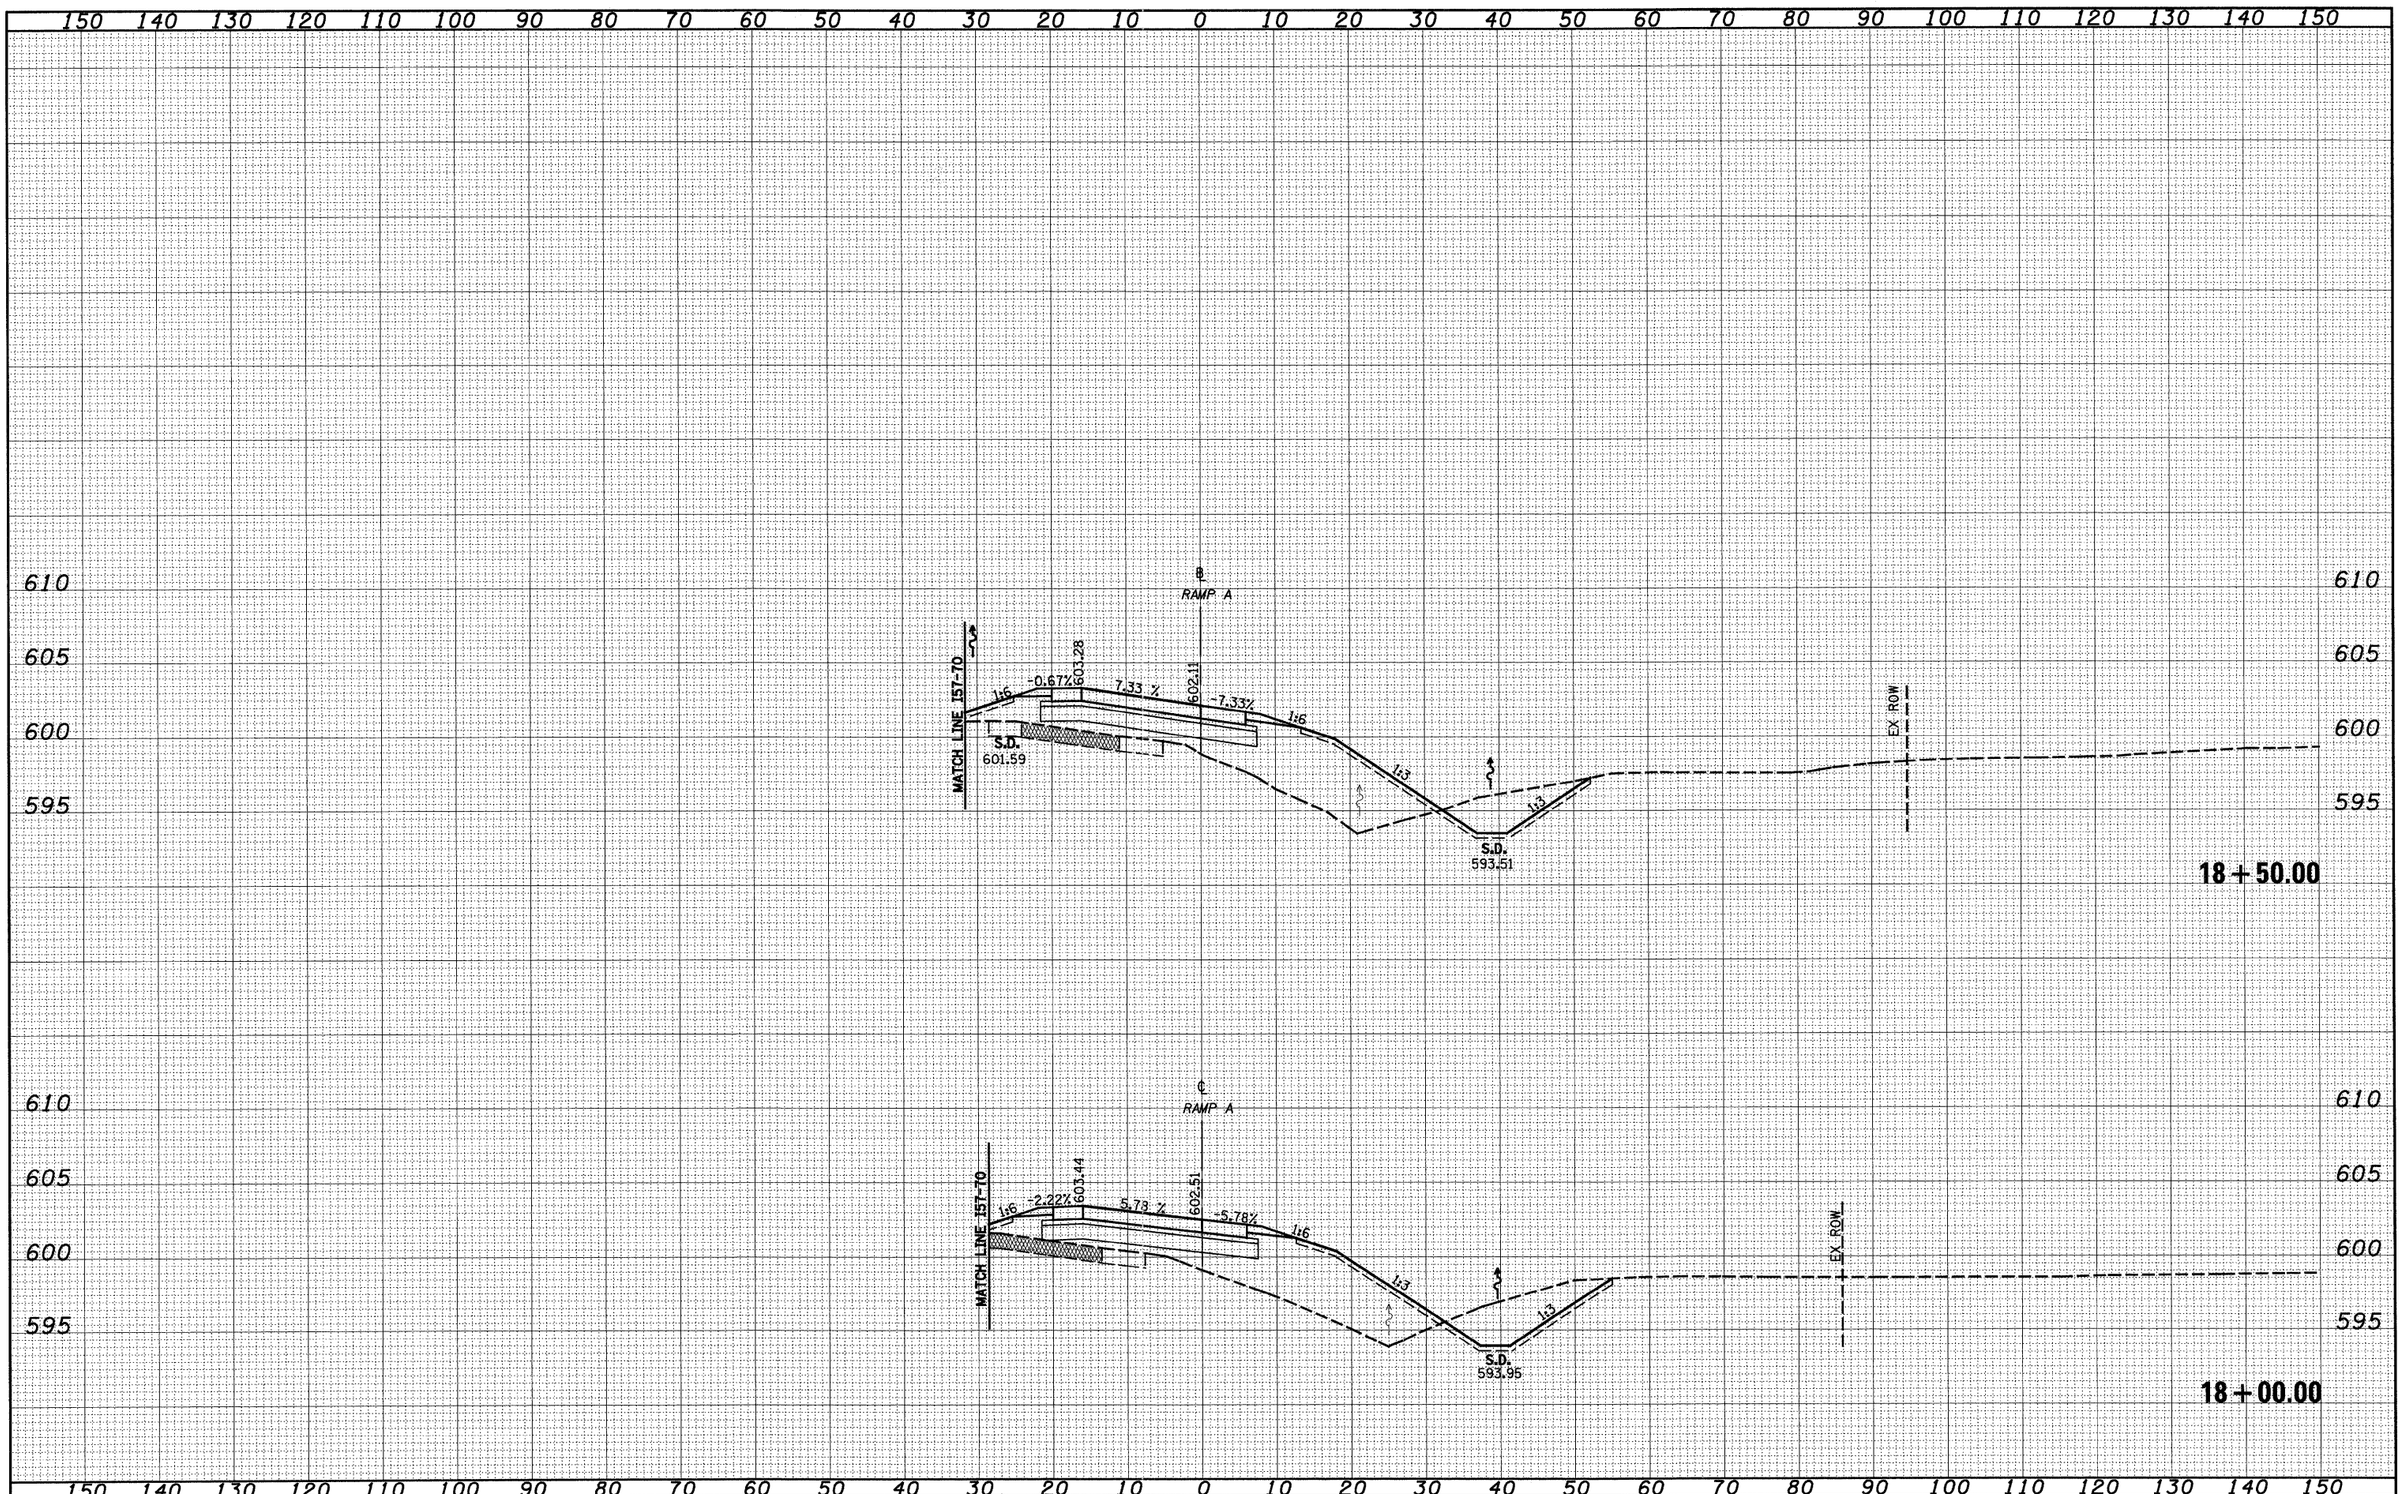

ORIGINAL SURVEY	NOTE BOOK	NO.
SURVEYED	BY	
PLOTTED		
TABULATE		
AREAS		
AREAS CHECKED		DATE

FILE NAME = $FILE$	USER NAME = $USER$	DESIGNED - JWS	REVISED -
		DRAWN - LEC	REVISED -
	PLOT SCALE = $SCALE$	CHECKED - BRM	REVISED -
	PLOT DATE = $DATE$	DATE - 5-19-08	REVISED -

STATE OF ILLINOIS
DEPARTMENT OF TRANSPORTATION

CROSS SECTIONS, KELLER DRIVE RAMP A

SCALE: 1"=10' | SHEET NO. 3 OF 12 SHEETS | STA. 18+50.00 | TO STA. 18+66.69


F.A.I RTE.	SECTION	COUNTY	TOTAL SHEETS	SHEET NO.
57/70	(25-3,4)R	EFFINGHAM	1098	648
		CONTRACT NO. 74299		
FED. ROAD DIST. NO.	ILLINOIS	FED. AID PROJECT		

FINAL SURVEY		BY	DATE
	SURVEYED		
	PLOTTED		
NOTE BOOK	TEMPLATE		
	AREAS		
NO.	AREAS CHECKED		

ORIGINAL SURVEY		BY	DATE
	SURVEYED		
	PLOTTED		
NOTE BOOK	TEMPLATE		
	AREAS		
NO.	AREAS CHECKED		

150 140 130 120 110 100 90 80 70 60 50 40 30 20 10 0 10 20 30 40 50 60 70 80 90 100 110 120 130 140 150

610 605 600 595

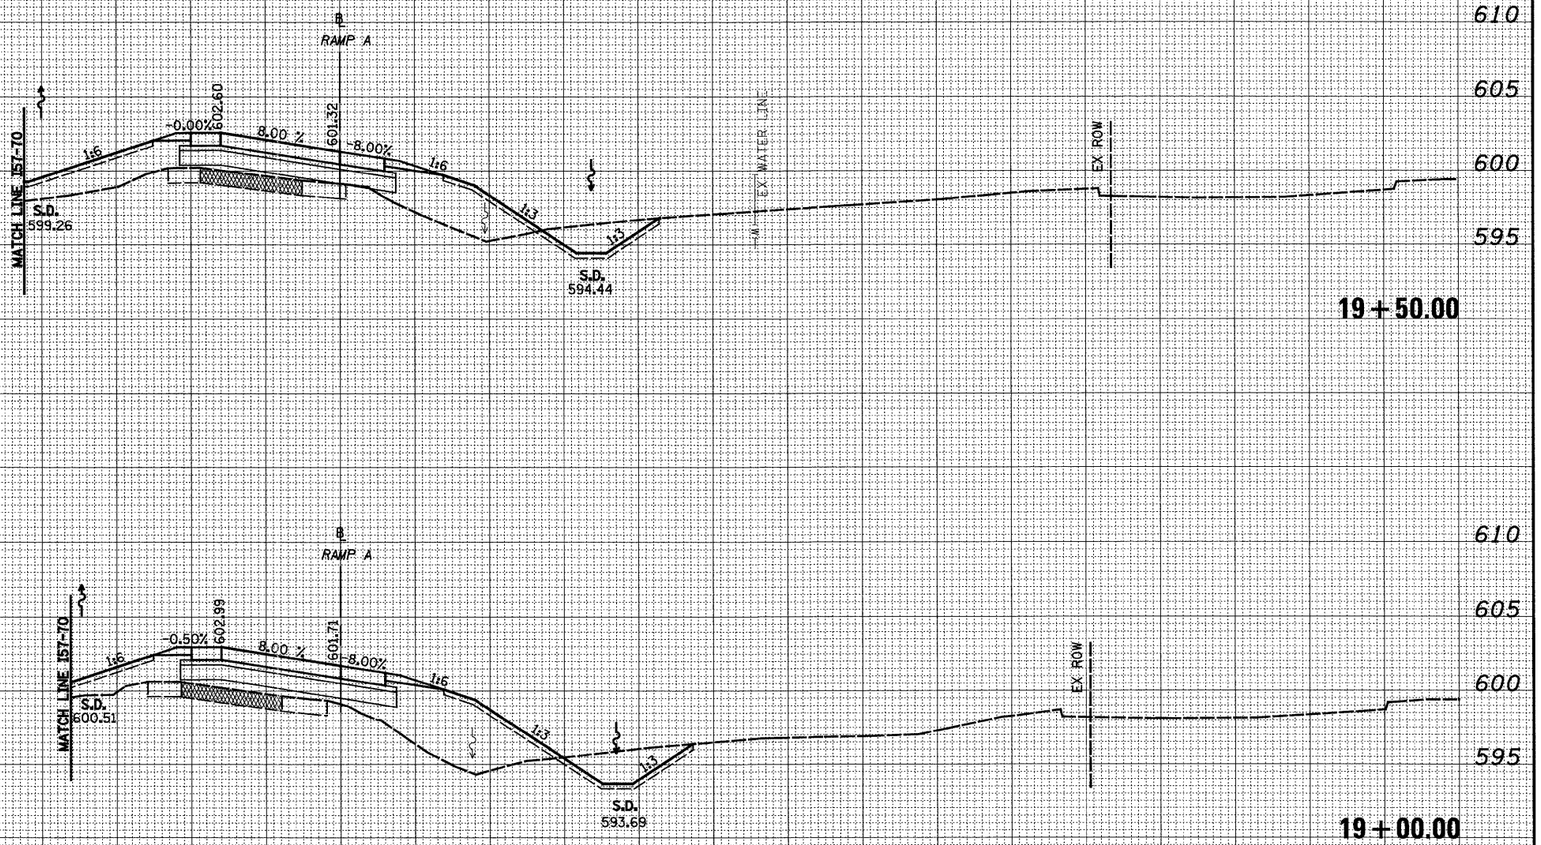

150 140 130 120 110 100 90 80 70 60 50 40 30 20 10 0 10 20 30 40 50 60 70 80 90 100 110 120 130 140 150

FILE NAME = S:\Projects\NED-08072.57-70\dgn\M_Keller\mch_KellerRR.dgn	USER NAME = bseibel	DESIGNED - JWS	REVISED -
		DRAWN - LEC	REVISED -
	PLOT SCALE = 20.0000 ' / IN.	CHECKED - BRM	REVISED -
	PLOT DATE = 3/14/2011	DATE - 5-19-08	REVISED -

STATE OF ILLINOIS
DEPARTMENT OF TRANSPORTATION


CROSS SECTIONS, KELLER DRIVE RAMP A

SCALE: 1"=10' | SHEET NO. 4 OF 12 SHEETS | STA. 19+00.00 TO STA. 19+50.00

F.A.I RTE.	SECTION	COUNTY	TOTAL SHEETS	SHEET NO.
57/70	(25-3,4)R	EFFINGHAM	1098	649
		CONTRACT NO. 74299		
FED. ROAD DIST. NO.	ILLINOIS	FED. AID PROJECT		

FINAL SURVEY	BY	DATE
NOTE BOOK	SURVEYED	
NO.	PLOTTED	
	TEMPLATE	
	AREAS	
	AREAS CHECKED	

ORIGINAL SURVEY	BY	DATE
NOTE BOOK	SURVEYED	
NO.	PLOTTED	
	TEMPLATE	
	AREAS	
	AREAS CHECKED	

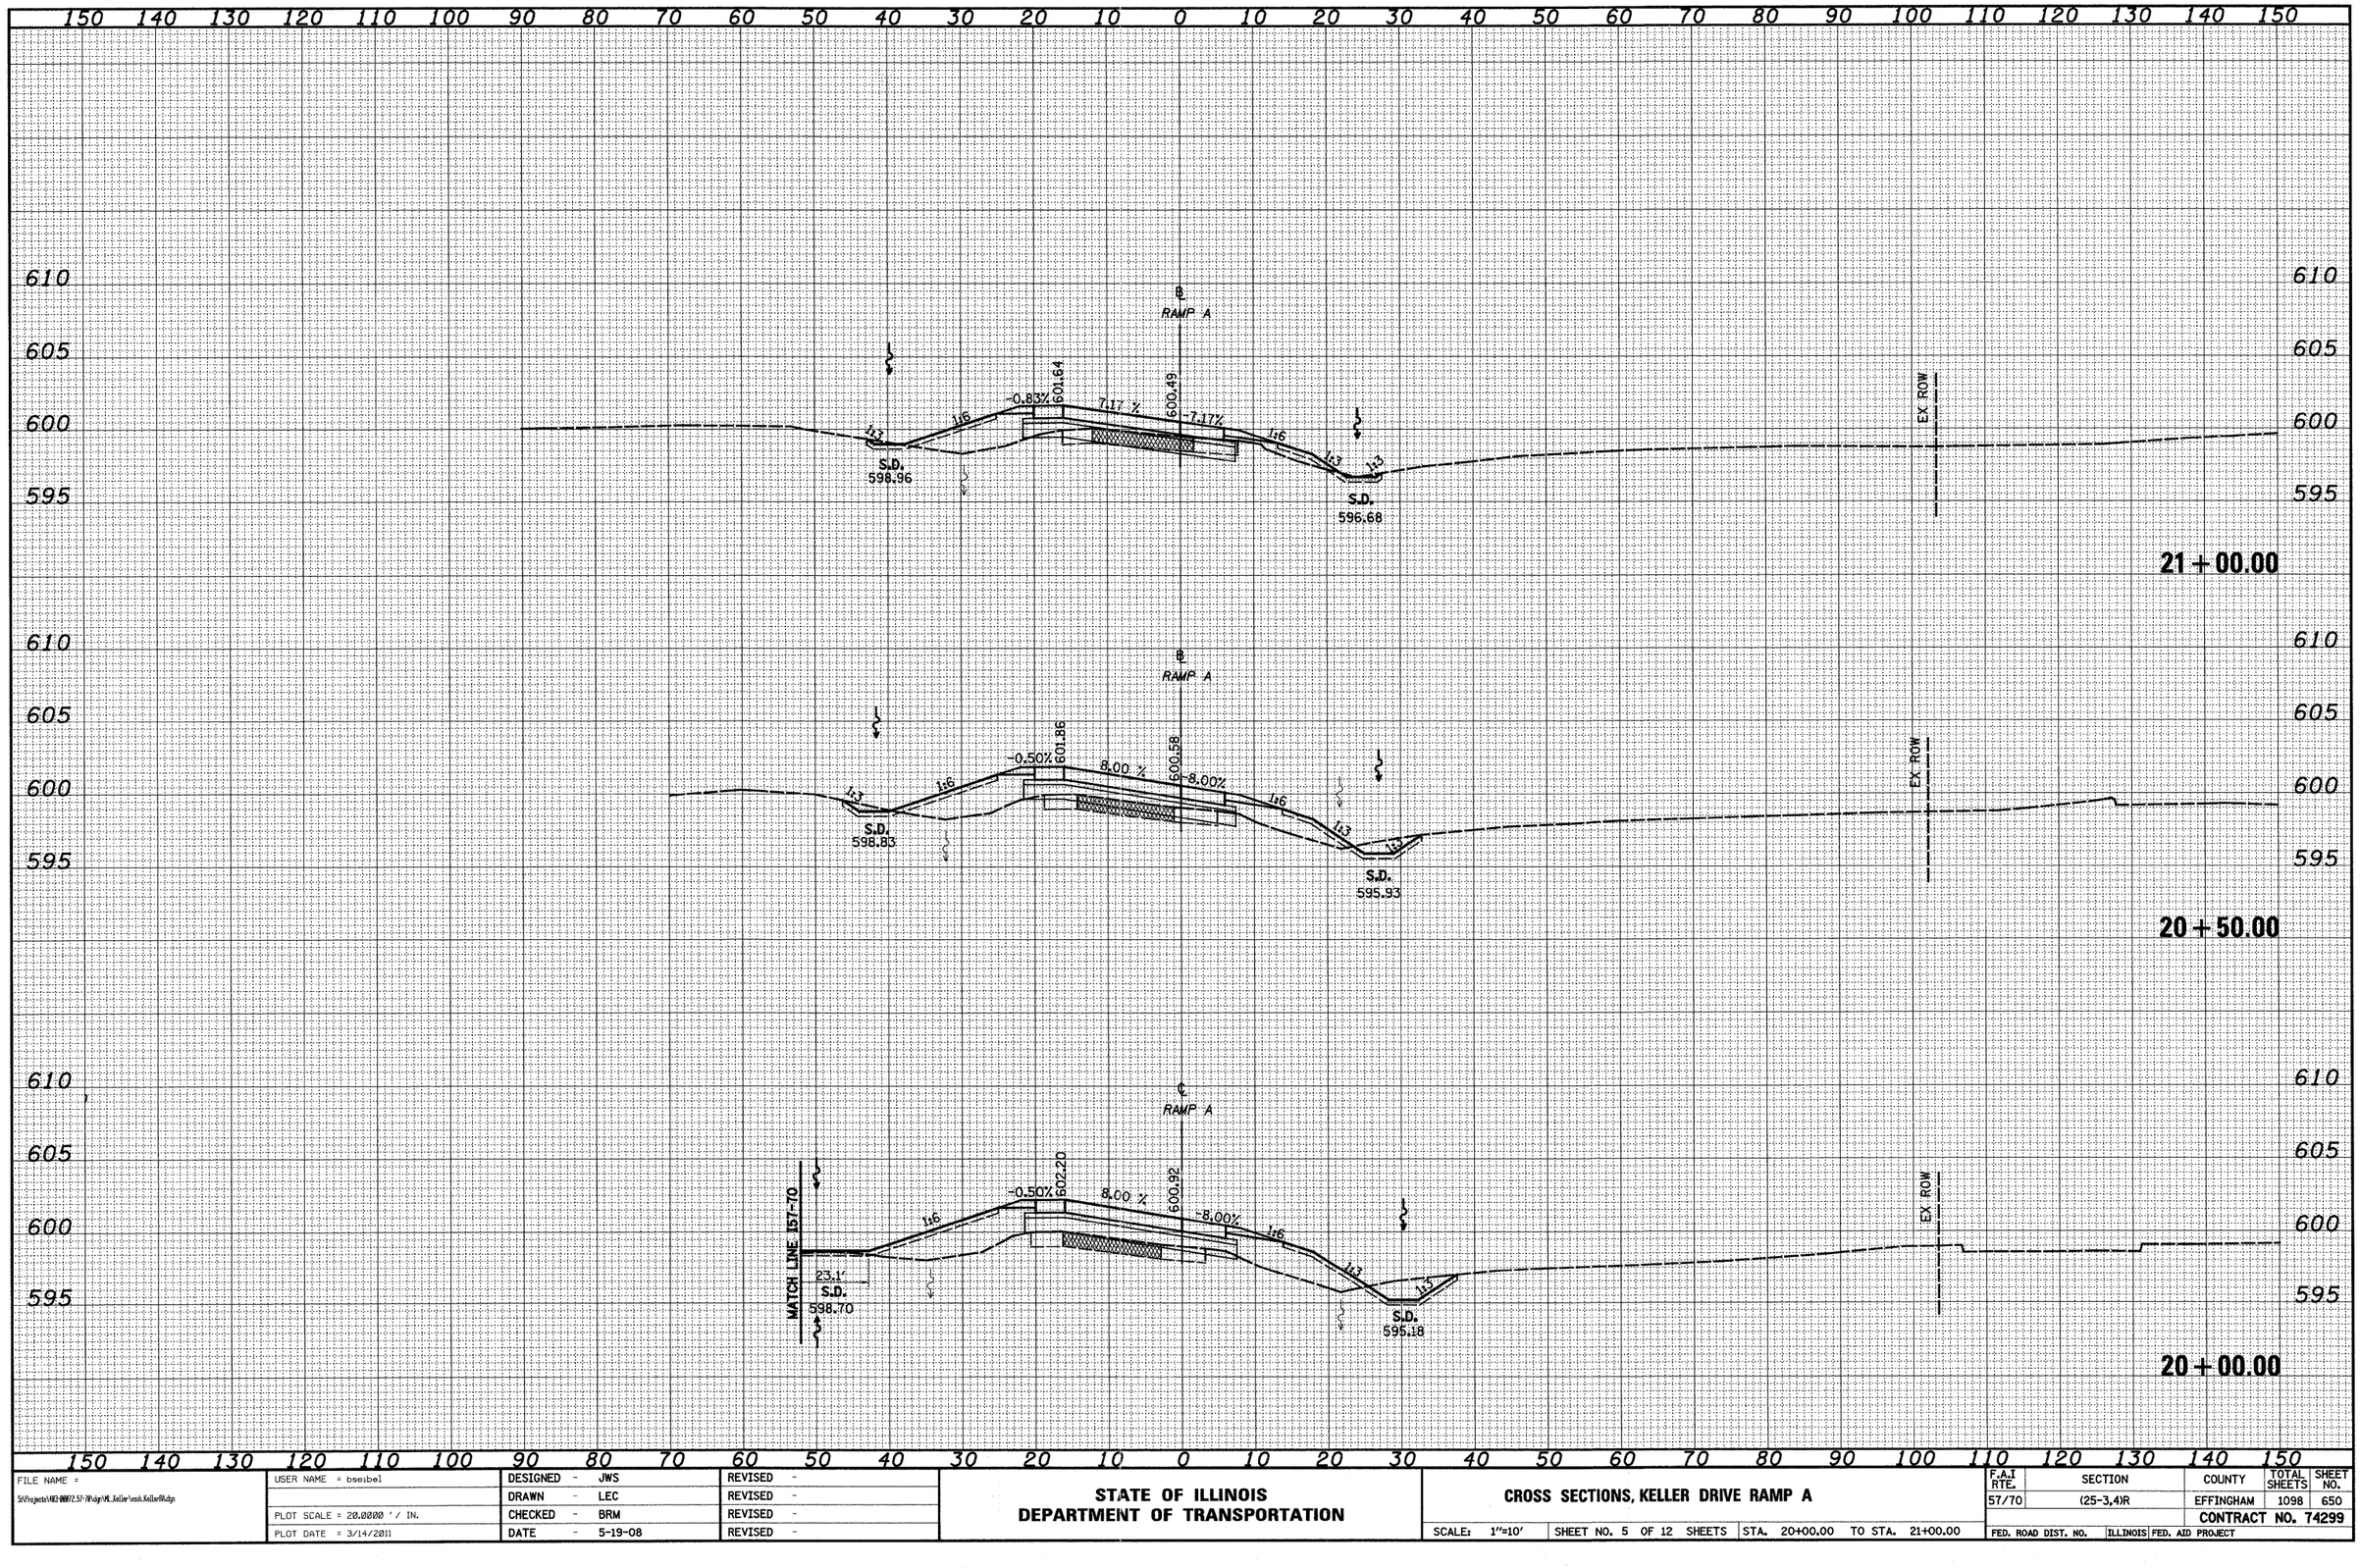

FILE NAME = S:\Projects\MED 0007.57-70\dgn\ML_Keller\rush_Keller08.dgn	USER NAME = bseibel	DESIGNED - JWS	REVISED -	STATE OF ILLINOIS DEPARTMENT OF TRANSPORTATION	CROSS SECTIONS, KELLER DRIVE RAMP A
		DRAWN - LEC	REVISED -		
	PLOT SCALE = 20.0000 ' / IN.	CHECKED - BRM	REVISED -		
	PLOT DATE = 3/14/2011	DATE - 5-19-08	REVISED -		SCALE: 1"=10' | SHEET NO. 5 OF 12 SHEETS | STA. 20+00.00 TO STA. 21+00.00

F.A.I RTE.	SECTION	COUNTY	TOTAL SHEETS	SHEET NO.
57/70	(25-3,4)R	EFFINGHAM	1098	650
		CONTRACT NO. 74299		
FED. ROAD DIST. NO.	ILLINOIS	FED. AID PROJECT		

150 140 130 120 110 100 90 80 70 60 50 40 30 20 10 0 10 20 30 40 50 60 70 80 90 100 110 120 130 140 150

610
605
600

℄ RAMP A

-4.00%
602.18
2.47 %
601.78
-4.00%
1:6
1:6
1:3
S.D.
599.36
EX ROW

22+50.00

610
605
600

℄ RAMP A

-3.96%
601.74
4.04 %
601.09
-4.04%
1:6
1:6
1:3
4.8'
S.D.
599.23
EX ROW

22+00.00

610
605
600
595

℄ RAMP A

-2.38%
601.56
5.62 %
600.66
-5.62%
1:3
1:6
1:6
1:3
S.D.
599.10
EX ROW

21+50.00

150 140 130 120 110 100 90 80 70 60 50 40 30 20 10 0 10 20 30 40 50 60 70 80 90 100 110 120 130 140 150

NO.	BY	DATE

FINAL SURVEY
NOTE BOOK
SURVEYED
PLOTTED
TEMPLATE
AREAS
AREAS CHECKED

ORIGINAL SURVEY
NOTE BOOK
SURVEYED
PLOTTED
TEMPLATE
AREAS
AREAS CHECKED

FILE NAME = S:\Projects\NED-00072.57-7\Rdgn\PK_Keller\xsch_KellerRA.dgn	USER NAME = bseibel	DESIGNED - JWS	REVISED -
		DRAWN - LEC	REVISED -
	PLOT SCALE = 20.0000 ' / IN.	CHECKED - BRM	REVISED -
	PLOT DATE = 3/14/2011	DATE - 5-19-08	REVISED -

STATE OF ILLINOIS
DEPARTMENT OF TRANSPORTATION

CROSS SECTIONS, KELLER DRIVE RAMP A

SCALE: 1"=10' | SHEET NO. 6 OF 12 SHEETS | STA. 21+50.00 TO STA. 22+50.00

F.A. RTE.	SECTION	COUNTY	TOTAL SHEETS	SHEET NO.
57/70	(25-3,4)R	EFFINGHAM	1098	651
		CONTRACT NO. 74299		
FED. ROAD DIST. NO.	ILLINOIS	FED. AID PROJECT		

FINAL SURVEY	BY	DATE
NOTE BOOK	SURVEYED	
NO.	PLOTTED	
	TEMPLATE	
	AREAS	
	AREAS CHECKED	

ORIGINAL SURVEY	BY	DATE
NOTE BOOK	SURVEYED	
NO.	PLOTTED	
	TEMPLATE	
	AREAS	
	AREAS CHECKED	

150 140 130 120 110 100 90 80 70 60 50 40 30 20 10 0 10 20 30 40 50 60 70 80 90 100 110 120 130 140 150

610 605 600

℄ RAMP A

1:6 1:2 -4.00% 604.78 -1.50 % 605.02 -4.00% 1:6 1:3

599.31

EX. ROW

24+00.00

℄ RAMP A

610 605 600 595

1:6 1:3 -4.00% 603.76 -0.68 % 603.87 -4.00% 1:6 1:3

599.52

EX. ROW

23+50.00

℄ RAMP A

610 605 600

1:6 1:3 -4.00% 602.87 0.89 % 602.73 -4.00% 1:6 1:3

S.D. 599.49

EX. ROW

23+00.00

150 140 130 120 110 100 90 80 70 60 50 40 30 20 10 0 10 20 30 40 50 60 70 80 90 100 110 120 130 140 150

FILE NAME = S:\Projects\HED-0007(.5)-7P\dgn\ML_keller\ash_KellerRA.dgn	USER NAME = bseibel	DESIGNED - JWS	REVISED -
		DRAWN - LEC	REVISED -
	PLOT SCALE = 20.0000 ' / IN.	CHECKED - BRM	REVISED -
	PLOT DATE = 3/14/2011	DATE - 5-19-08	REVISED -

STATE OF ILLINOIS
DEPARTMENT OF TRANSPORTATION


CROSS SECTIONS, KELLER DRIVE RAMP A

SCALE: 1"=10' | SHEET NO. 7 OF 12 SHEETS | STA. 23+00.00 TO STA. 24+00.00

F.A.I RTE.	SECTION	COUNTY	TOTAL SHEETS	SHEET NO.
57/70	(25-3,4)R	EFFINGHAM	1098	652
		CONTRACT NO. 74299		
FED. ROAD DIST. NO.	ILLINOIS	FED. AID PROJECT		

FINAL SURVEY	NOTE BOOK	NO.
	SURVEYED	
	PLOTTED	
	TEMPLATE	
	AREAS	
	AREAS CHECKED	

BY	DATE

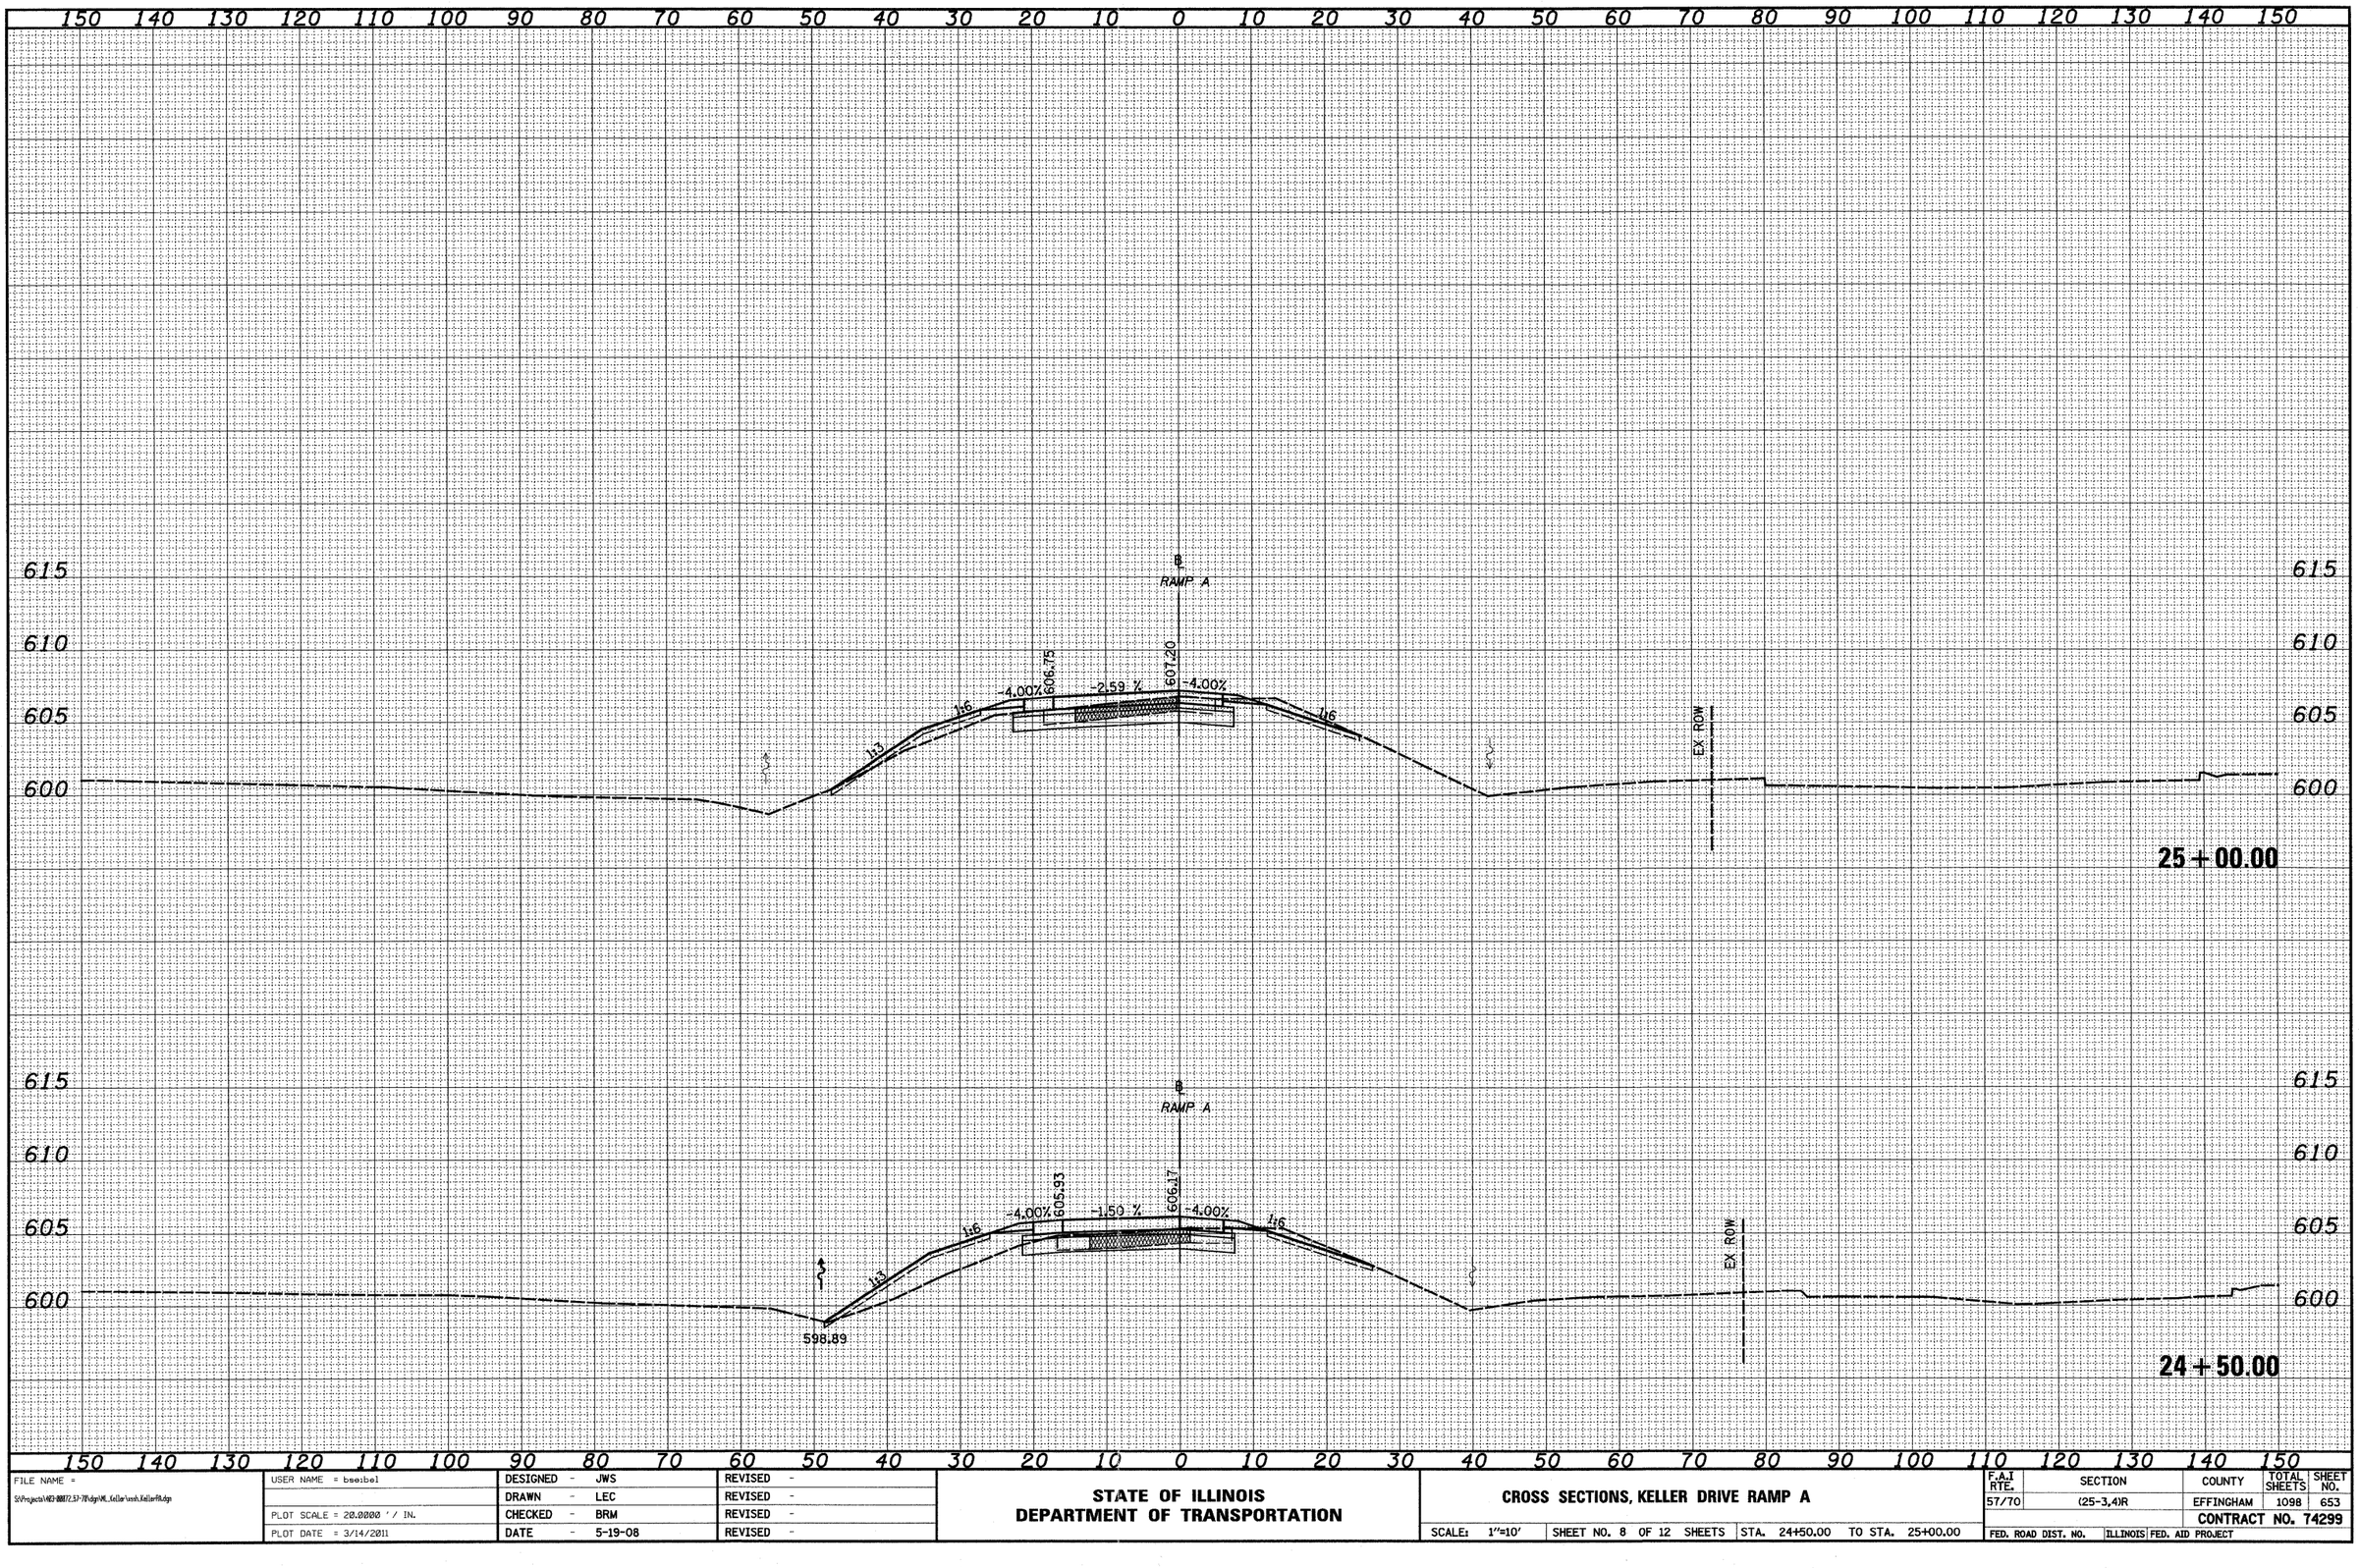

ORIGINAL SURVEY	NOTE BOOK	NO.
	SURVEYED	
	PLOTTED	
	TEMPLATE	
	AREAS	
	AREAS CHECKED	

BY	DATE

FILE NAME = S:\Projects\NEW-00172.37-7\dgn\NE_Keller\mrch_KellerRR.dgn	USER NAME = bseibel	DESIGNED - JWS	REVISED -
		DRAWN - LEC	REVISED -
	PLOT SCALE = 20.0000 ' / IN.	CHECKED - BRM	REVISED -
	PLOT DATE = 3/14/2011	DATE - 5-19-08	REVISED -


STATE OF ILLINOIS
DEPARTMENT OF TRANSPORTATION

CROSS SECTIONS, KELLER DRIVE RAMP A

SCALE: 1"=10' | SHEET NO. 8 OF 12 SHEETS | STA. 24+50.00 TO STA. 25+00.00

F.A.I RTE.	SECTION	COUNTY	TOTAL SHEETS	SHEET NO.
57/70	(25-3,4)R	EFFINGHAM	1098	653
		CONTRACT NO. 74299		
FED. ROAD DIST. NO.	ILLINOIS	FED. AID PROJECT		

FINAL SURVEY	BY	DATE
SURVEYED		
PLOTTED		
TEMPLATE		
NOTE BOOK		
AREAS		
NO. AREAS CHECKED		

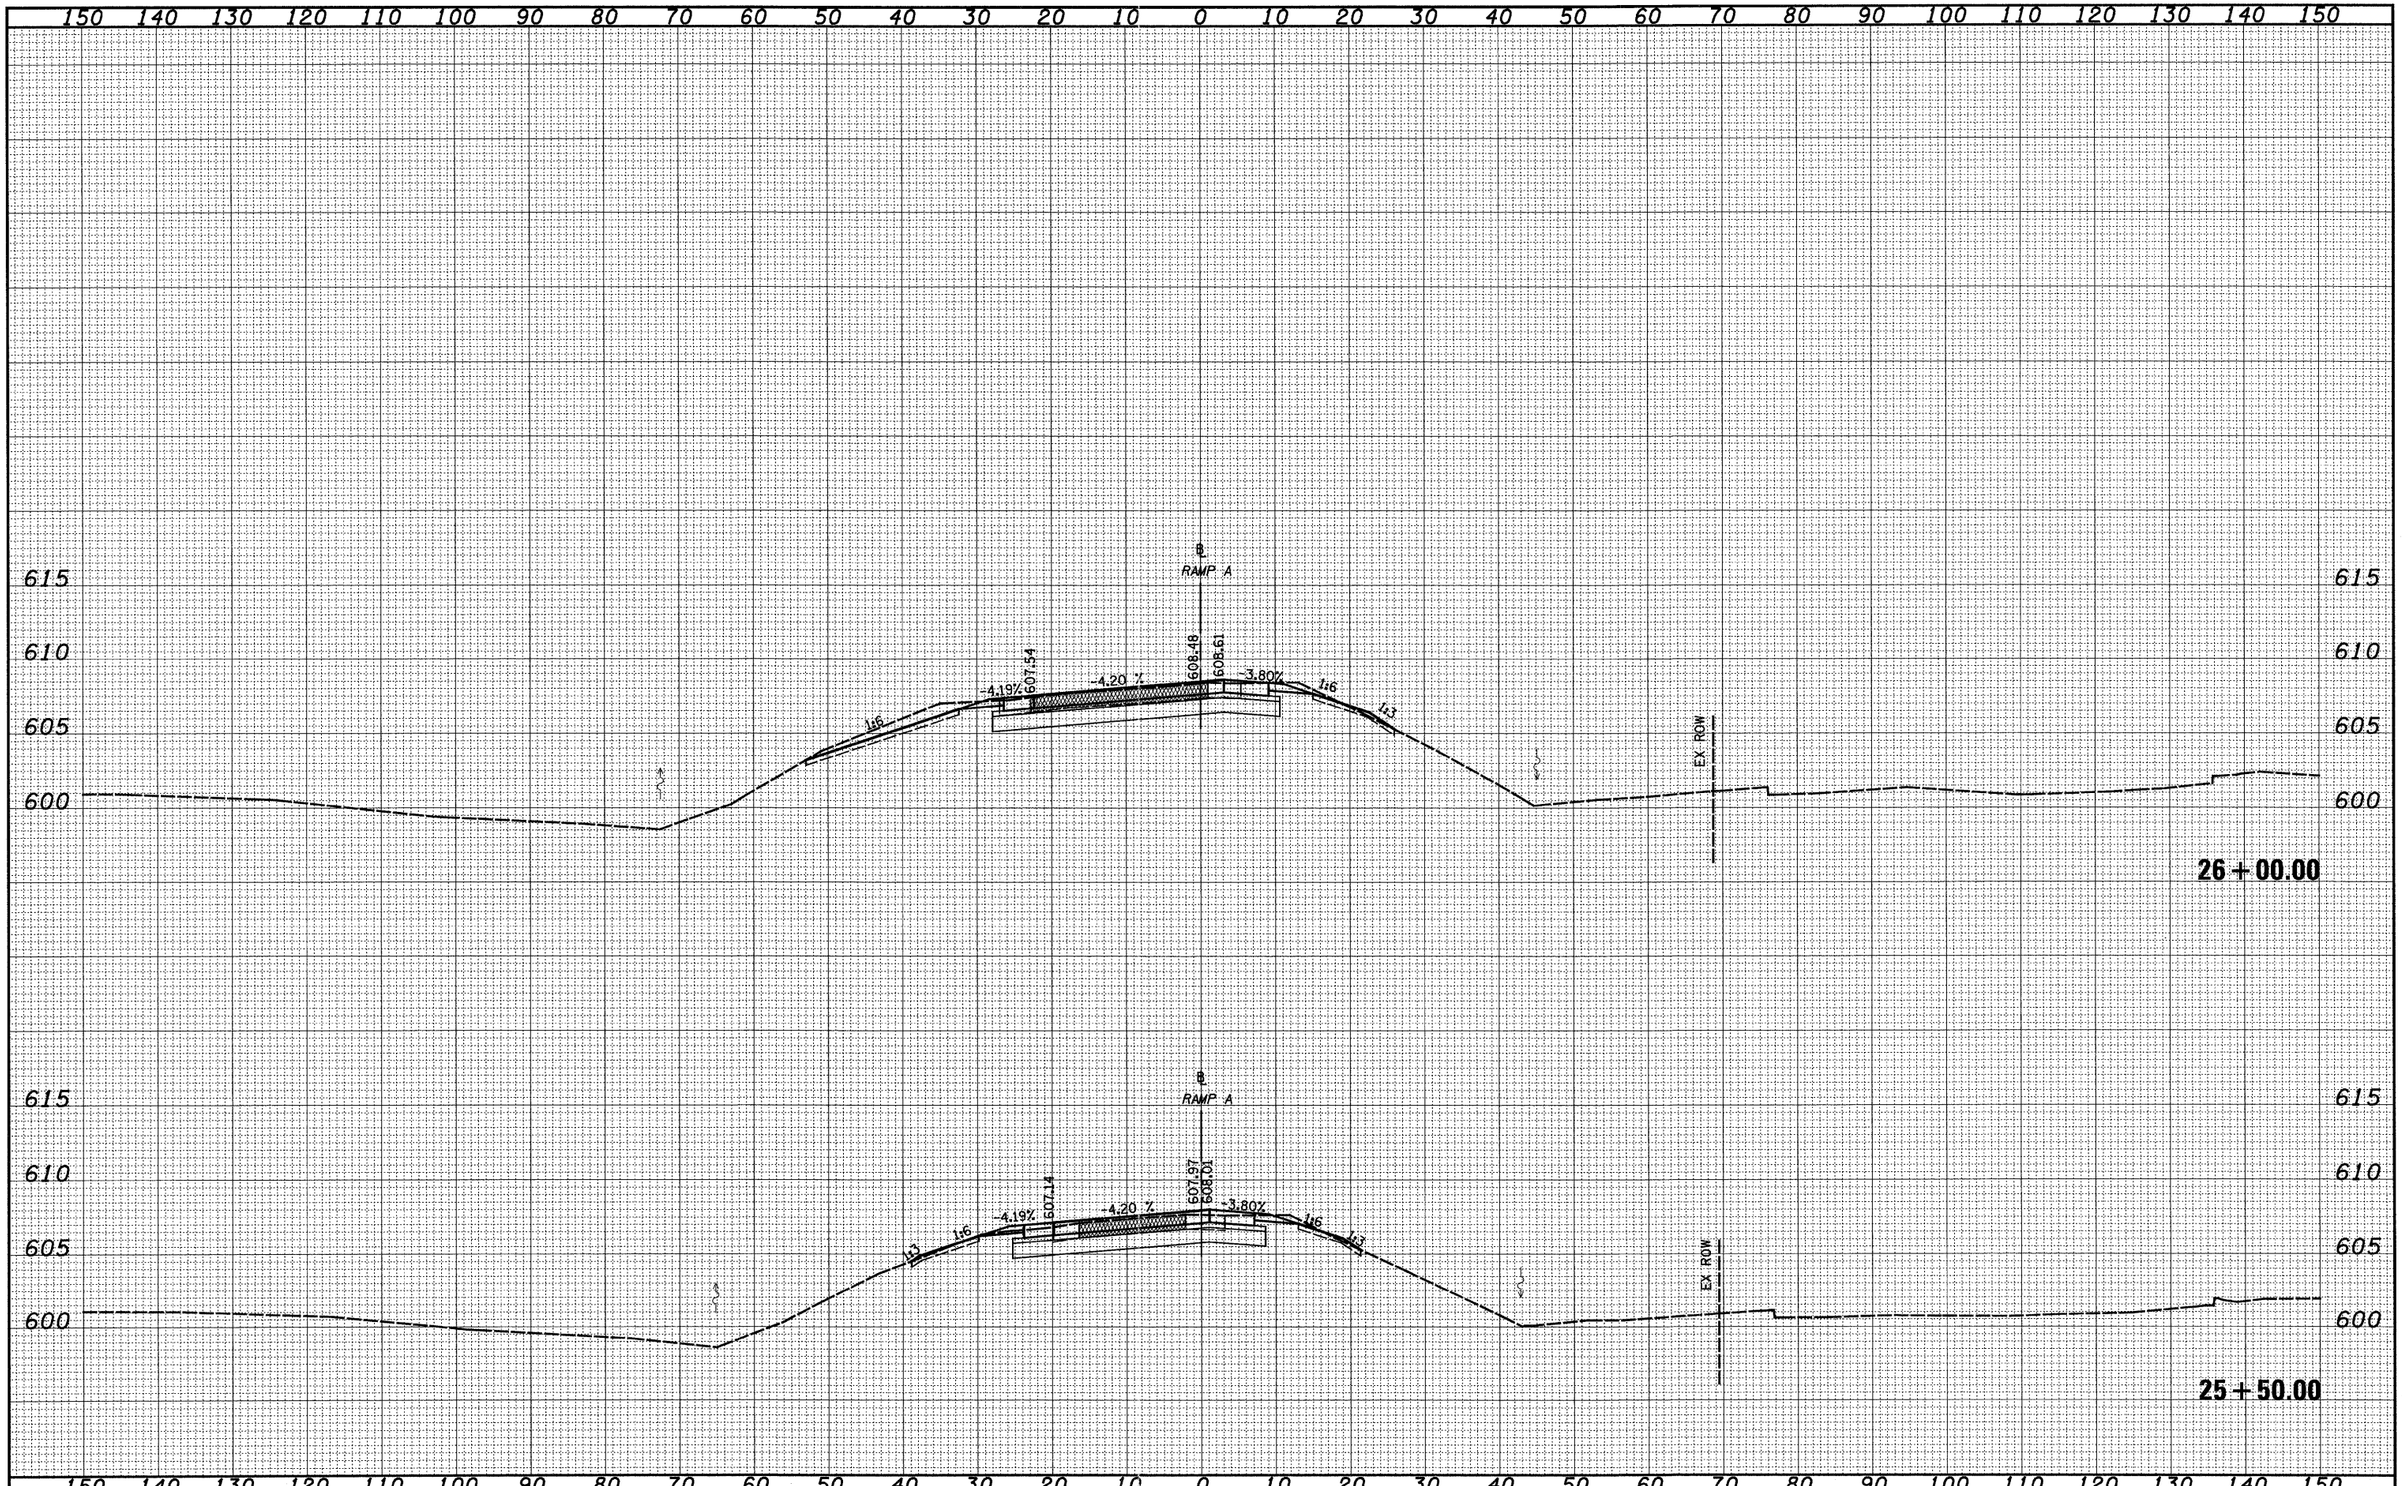

ORIGINAL SURVEY	BY	DATE
SURVEYED		
PLOTTED		
TEMPLATE		
NOTE BOOK		
AREAS		
NO. AREAS CHECKED		

FILE NAME = S:\Projects\4823-00072.57-7R\dgn\ML_Keller\xsch_KellerRR.dgn	USER NAME = bse:bel	DESIGNED - JWS	REVISED -	STATE OF ILLINOIS DEPARTMENT OF TRANSPORTATION
		DRAWN - LEC	REVISED -	
	PLOT SCALE = 20.0000 ' / IN.	CHECKED - BRM	REVISED -	
	PLOT DATE = 3/14/2011	DATE - 5-19-08	REVISED -	


CROSS SECTIONS, KELLER DRIVE RAMP A

SCALE: 1"=10' | SHEET NO. 9 OF 12 SHEETS | STA. 25+50.00 TO STA. 26+00.00

F.A.I RTE.	SECTION	COUNTY	TOTAL SHEETS	SHEET NO.
57/70	(25-3,4)R	EFFINGHAM	1098	654
		CONTRACT NO. 74299		
FED. ROAD DIST. NO.	ILLINOIS	FED. AID PROJECT		

FINAL SURVEY		BY	DATE
	SURVEYED		
	PLOTTED		
NOTE BOOK	TEMPLATE		
	AREAS		
NO.	AREAS CHECKED		

ORIGINAL SURVEY		BY	DATE
	SURVEYED		
	PLOTTED		
NOTE BOOK	TEMPLATE		
	AREAS		
NO.	AREAS CHECKED		

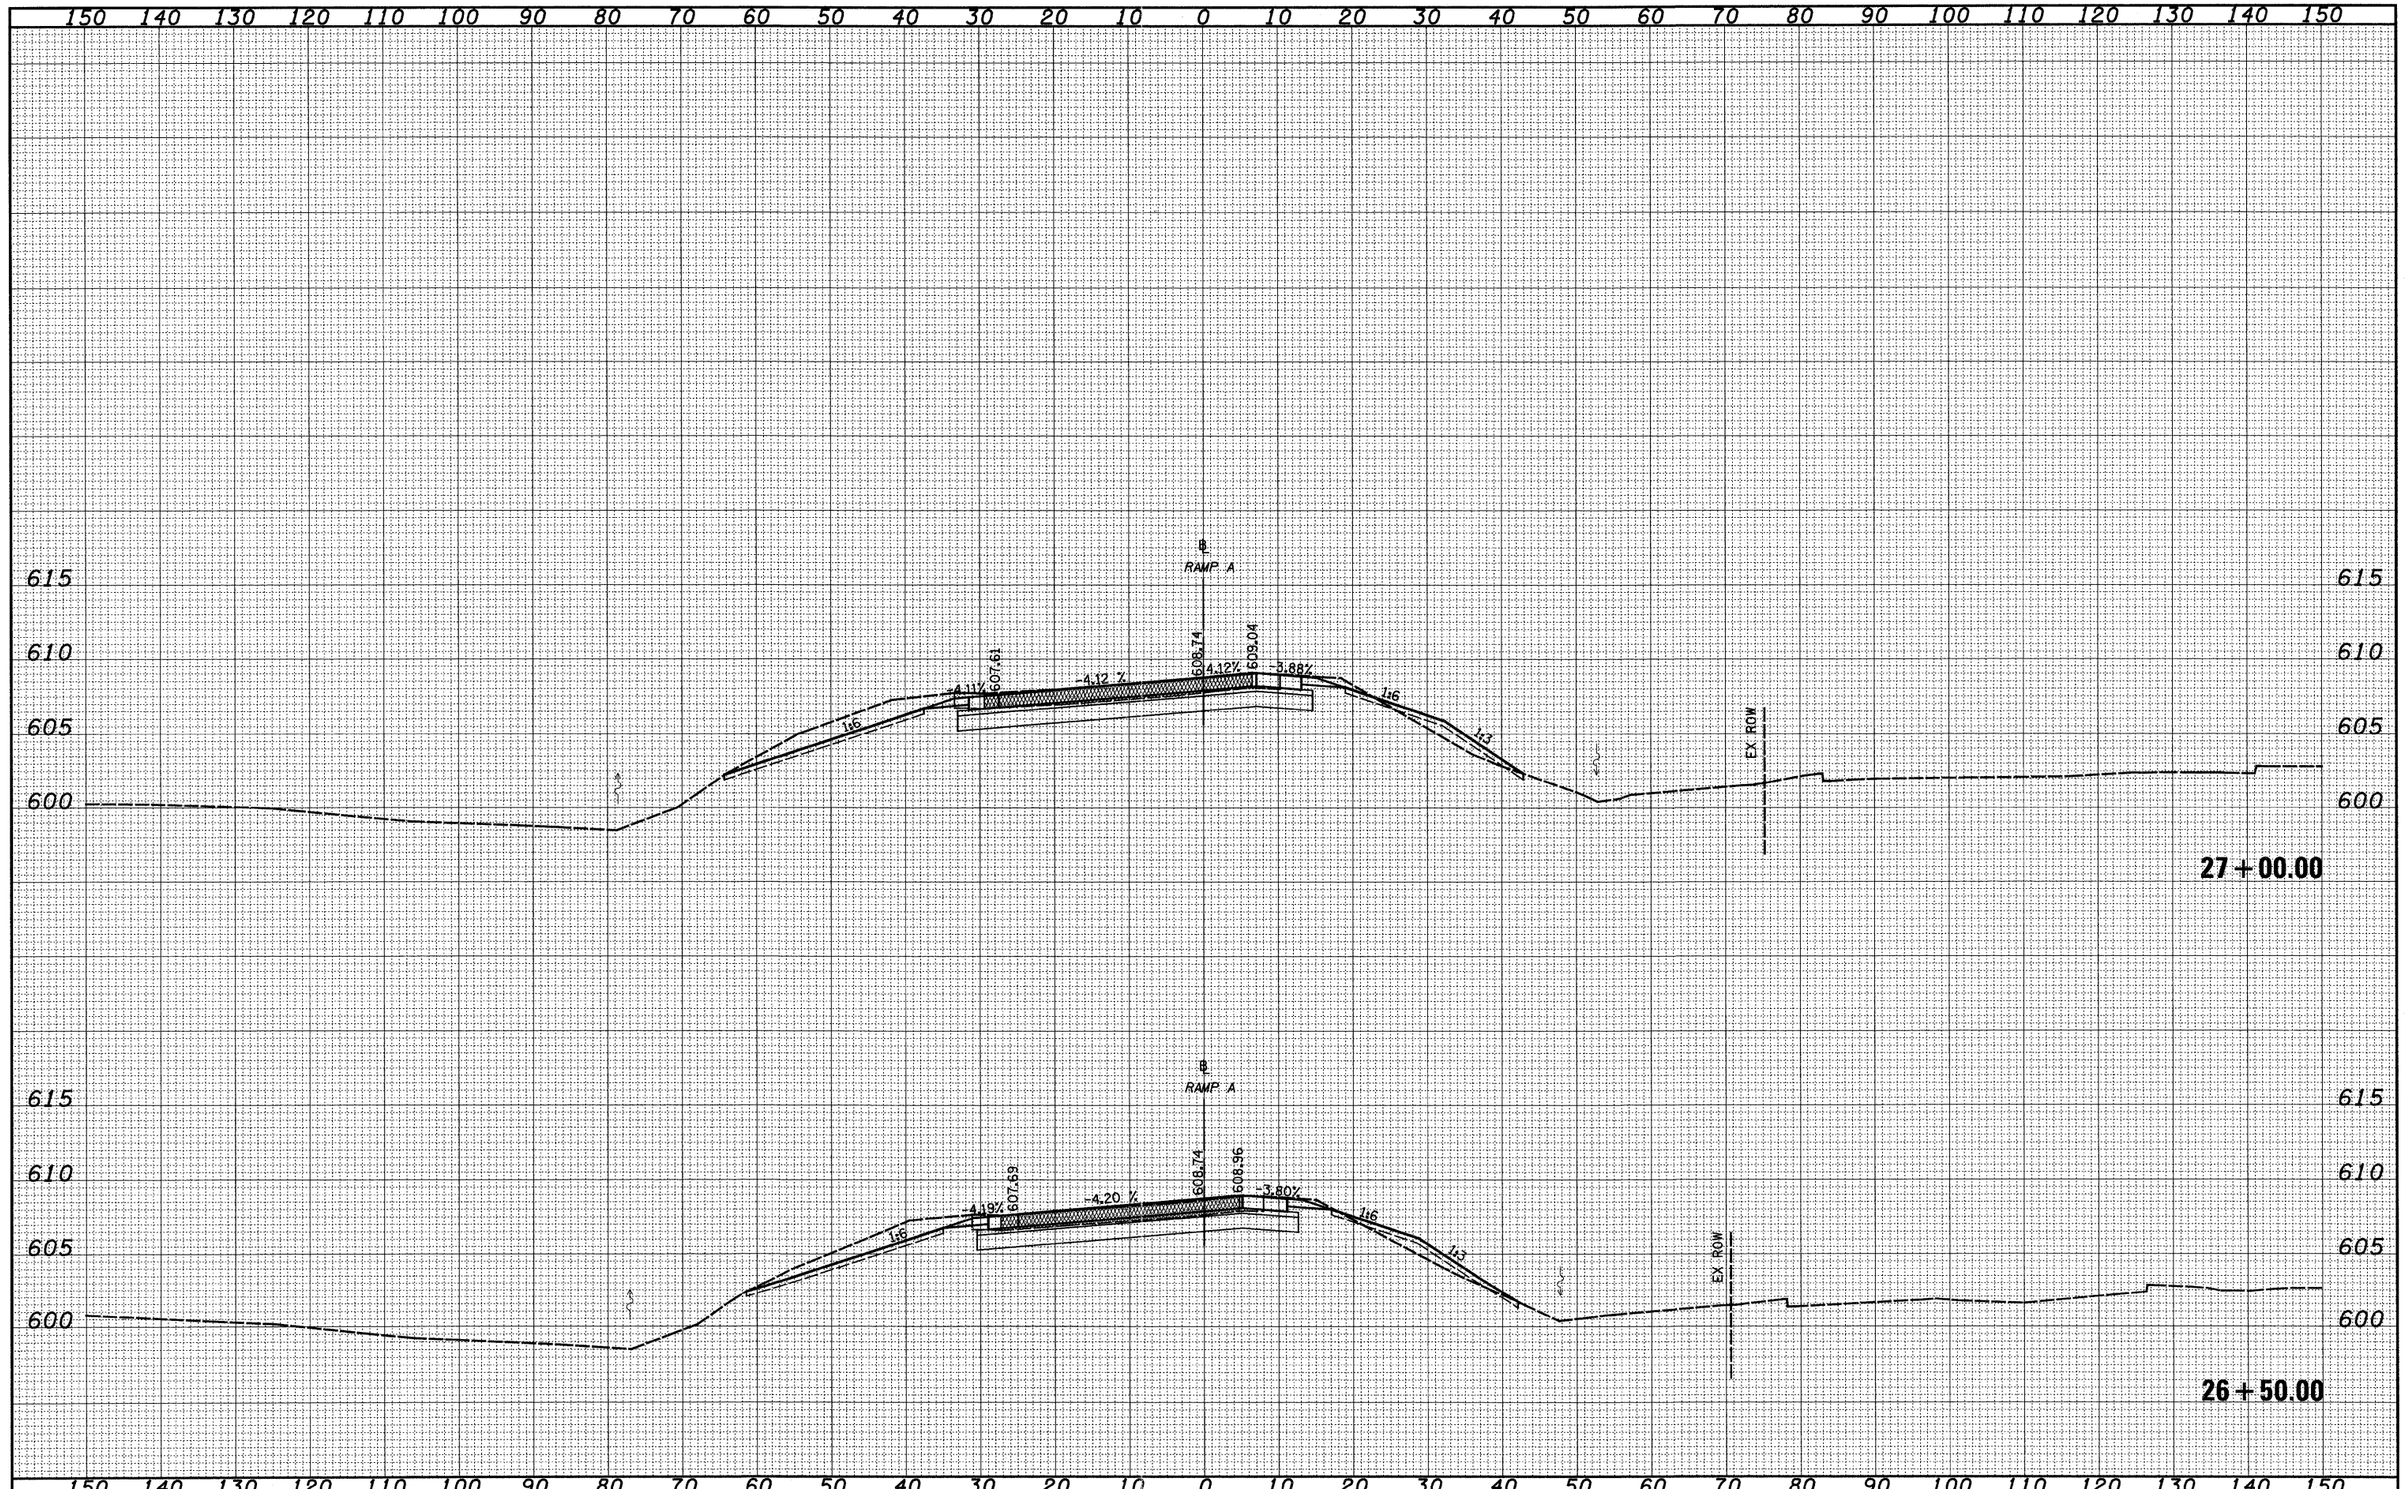

FILE NAME = S:\Projects\483-00872.57-7P\dgn\ML_Keller\rosh_Keller99.dgn	USER NAME = bseibel	DESIGNED - JWS	REVISED -	STATE OF ILLINOIS DEPARTMENT OF TRANSPORTATION	CROSS SECTIONS, KELLER DRIVE RAMP A
		DRAWN - LEC	REVISED -		
	PLOT SCALE = 20.0000 ' / IN.	CHECKED - BRM	REVISED -		
	PLOT DATE = 3/14/2011	DATE - 5-19-08	REVISED -		SCALE: 1"=10' | SHEET NO. 10 OF 12 SHEETS | STA. 26+50.00 TO STA. 27+00.00


F.A.I RTE.	SECTION	COUNTY	TOTAL SHEETS	SHEET NO.
57/70	(25-3,4)R	EFFINGHAM	1098	655
		CONTRACT NO. 74299		
FED. ROAD DIST. NO.	ILLINOIS	FED. AID PROJECT		

FINAL SURVEY	NOTE BOOK	NO.
	SURVEYED	
	PLOTTED	
	TEMPLATE	
	AREAS	
	AREAS CHECKED	

BY	DATE

ORIGINAL SURVEY	NOTE BOOK	NO.
	SURVEYED	
	PLOTTED	
	TEMPLATE	
	AREAS	
	AREAS CHECKED	

BY	DATE

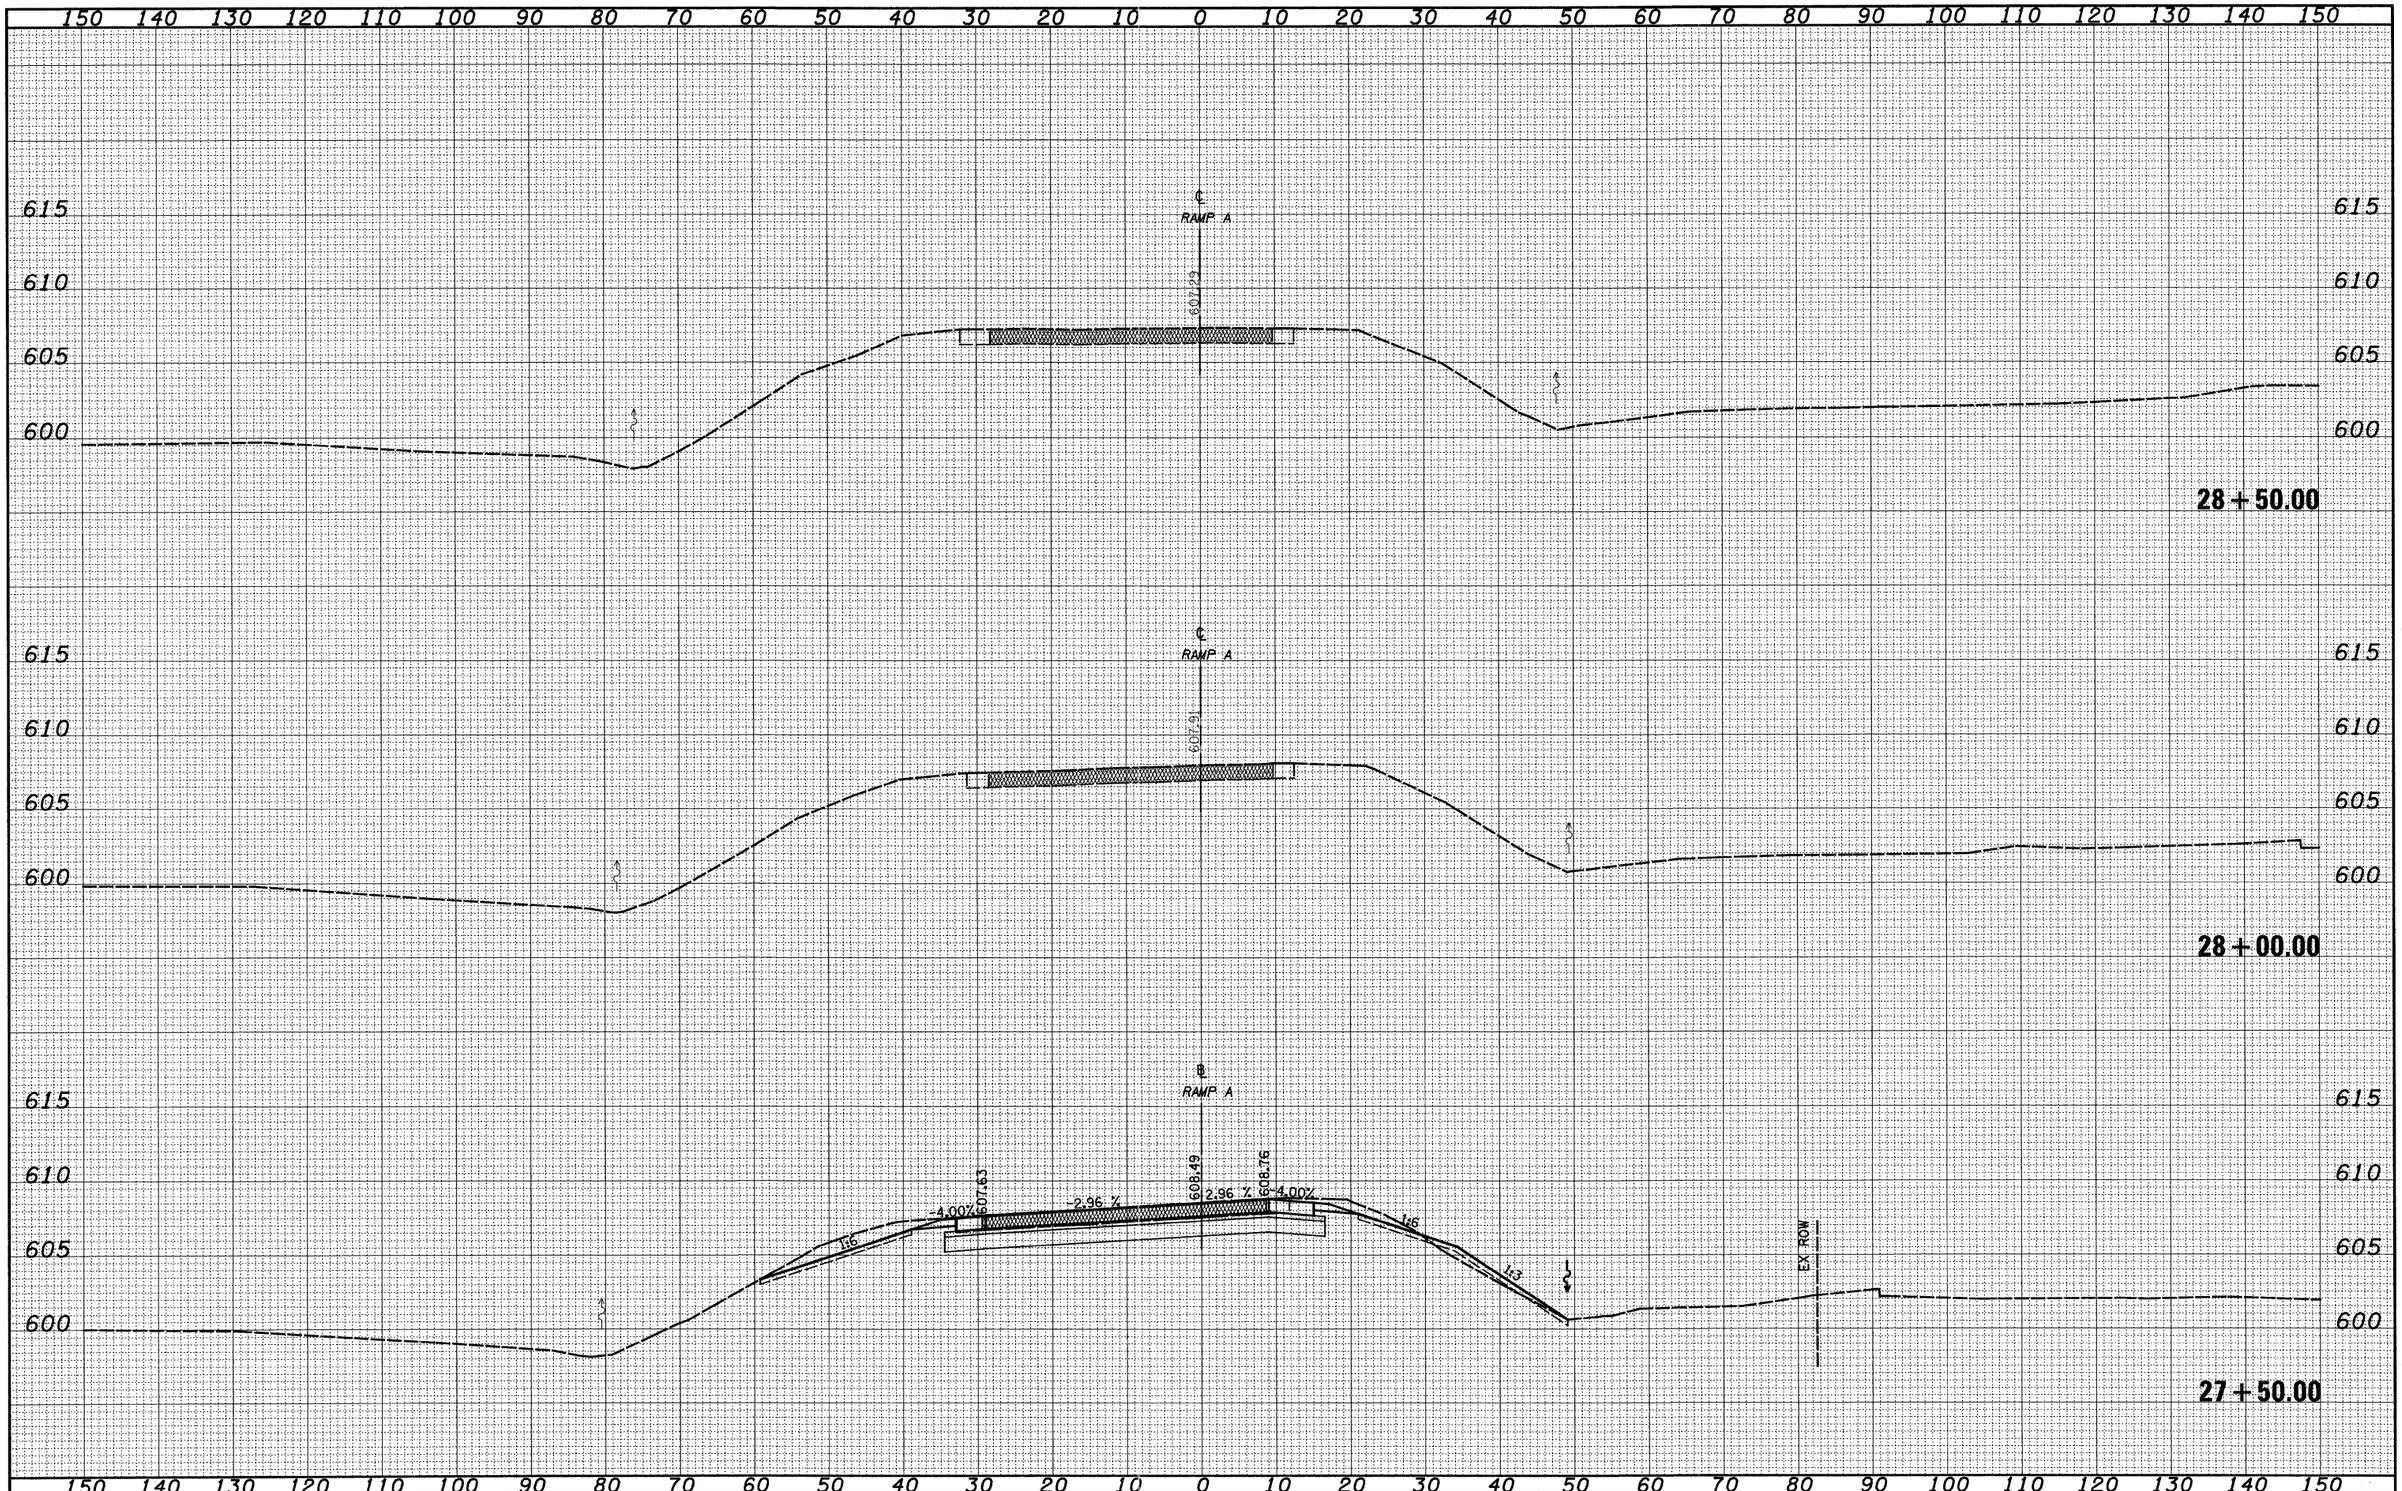

FILE NAME =	USER NAME = bseibel	DESIGNED - JWS	REVISED -
S:\Projects\483-08072.57-7F\dgn\ML_KellerRR.dgn		DRAWN - LEC	REVISED -
	PLOT SCALE = 20.0000 ' / IN.	CHECKED - BRM	REVISED -
	PLOT DATE = 3/14/2011	DATE - 5-19-08	REVISED -

STATE OF ILLINOIS
DEPARTMENT OF TRANSPORTATION


CROSS SECTIONS, KELLER DRIVE RAMP A

SCALE: 1"=10' | SHEET NO. 11 OF 12 SHEETS | STA. 27+50.00 TO STA. 28+50.00

F.A.I RTE.	SECTION	COUNTY	TOTAL SHEETS	SHEET NO.
57/70	(25-3,4)R	EFFINGHAM	1098	656
		CONTRACT NO. 74299		
FED. ROAD DIST. NO.	ILLINOIS	FED. AID PROJECT		

FINAL SURVEY		BY	DATE
	SURVEYED		
	PLOTTED		
NOTE BOOK	TEMPLATE		
	AREAS		
NO.	AREAS CHECKED		

ORIGINAL SURVEY		BY	DATE
	SURVEYED		
	PLOTTED		
NOTE BOOK	TEMPLATE		
	AREAS		
NO.	AREAS CHECKED		

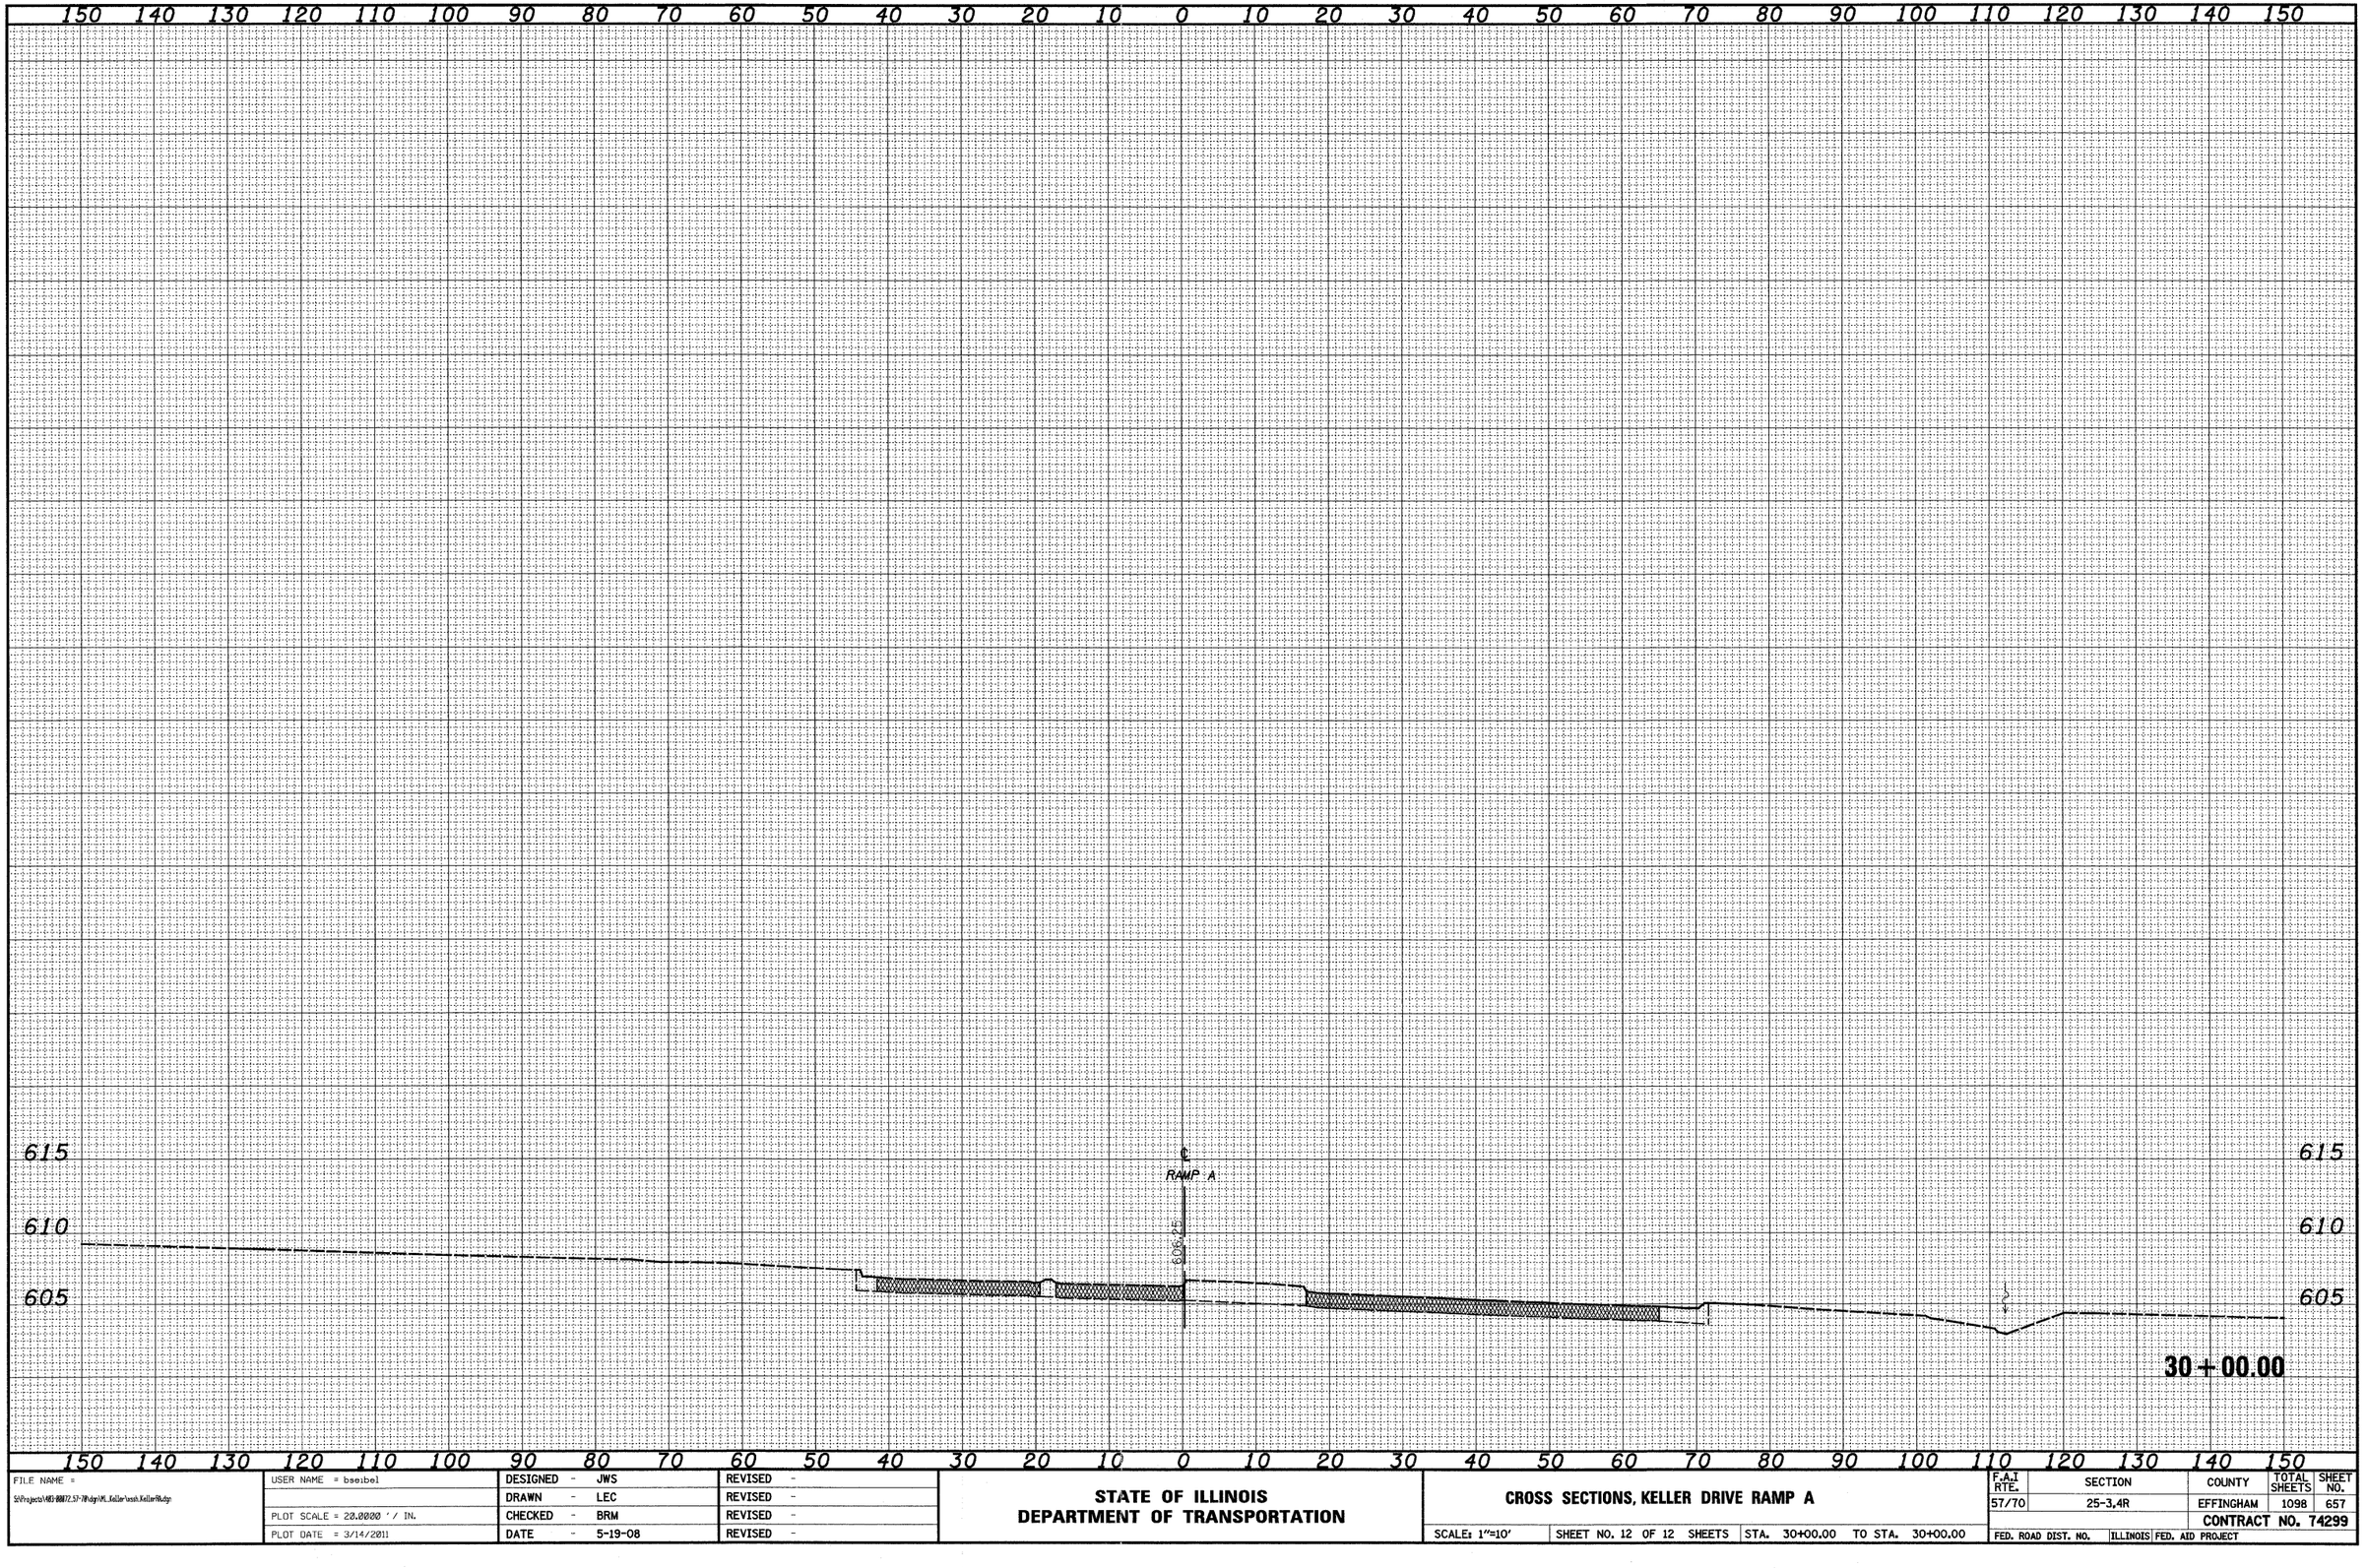

FILE NAME = S:\Projects\NED-88072.57-PWdgn\M_Keller\cssh_KellerRA.dgn	USER NAME = bseibel	DESIGNED - JWS	REVISED -
		DRAWN - LEC	REVISED -
	PLOT SCALE = 20.0000 ' / IN.	CHECKED - BRM	REVISED -
	PLOT DATE = 3/14/2011	DATE - 5-19-08	REVISED -


STATE OF ILLINOIS
DEPARTMENT OF TRANSPORTATION

CROSS SECTIONS, KELLER DRIVE RAMP A

SCALE: 1"=10' | SHEET NO. 12 OF 12 SHEETS | STA. 30+00.00 TO STA. 30+00.00


F.A.I RTE.	SECTION	COUNTY	TOTAL SHEETS	SHEET NO.
57/70	25-3,4R	EFFINGHAM	1098	657
		CONTRACT NO. 74299		
FED. ROAD DIST. NO.	ILLINOIS	FED. AID PROJECT		

FINAL SURVEY	NOTE BOOK	NO.
SURVEYED	PLOTTED	AREAS
PLOTTED	TYPED & LATE	AREAS
TYPED & LATE		AREAS CHECKED
BY		
DATE		

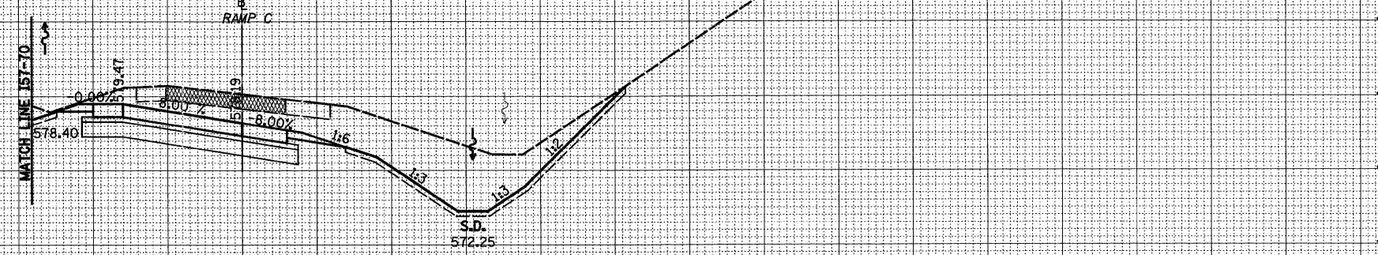

17+00.00

ORIGINAL SURVEY	NOTE BOOK	NO.
SURVEYED	PLOTTED	AREAS
PLOTTED	TYPED & LATE	AREAS
TYPED & LATE		AREAS CHECKED
BY		
DATE		

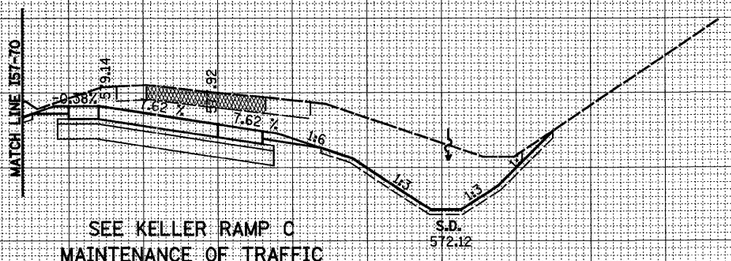

SEE KELLER RAMP C
MAINTENANCE OF TRAFFIC
CROSS SECTIONS FOR END AREAS

16+59.27


FILE NAME = S:\Projects\483-88872.57-7P\dgn\ML_Keller\xsh_KellerRC.dgn	USER NAME = bseibel	DESIGNED - JWS	REVISED -
		DRAWN - LEC	REVISED -
	PLOT SCALE = 20.0000 ' / IN.	CHECKED - BRM	REVISED -
	PLOT DATE = 3/14/2011	DATE - 5-19-08	REVISED -

STATE OF ILLINOIS
DEPARTMENT OF TRANSPORTATION

CROSS SECTIONS, KELLER DRIVE RAMP C

SCALE: 1"=10' | SHEET NO. 1 OF 7 SHEETS | STA. 16+59.27 TO STA. 17+00.00

F.A.I RTE.	SECTION	COUNTY	TOTAL SHEETS	SHEET NO.
57/70	(25-3,4)R	EFFINGHAM	1098	658
		CONTRACT NO. 74299		
FED. ROAD DIST. NO.	ILLINOIS	FED. AID PROJECT		

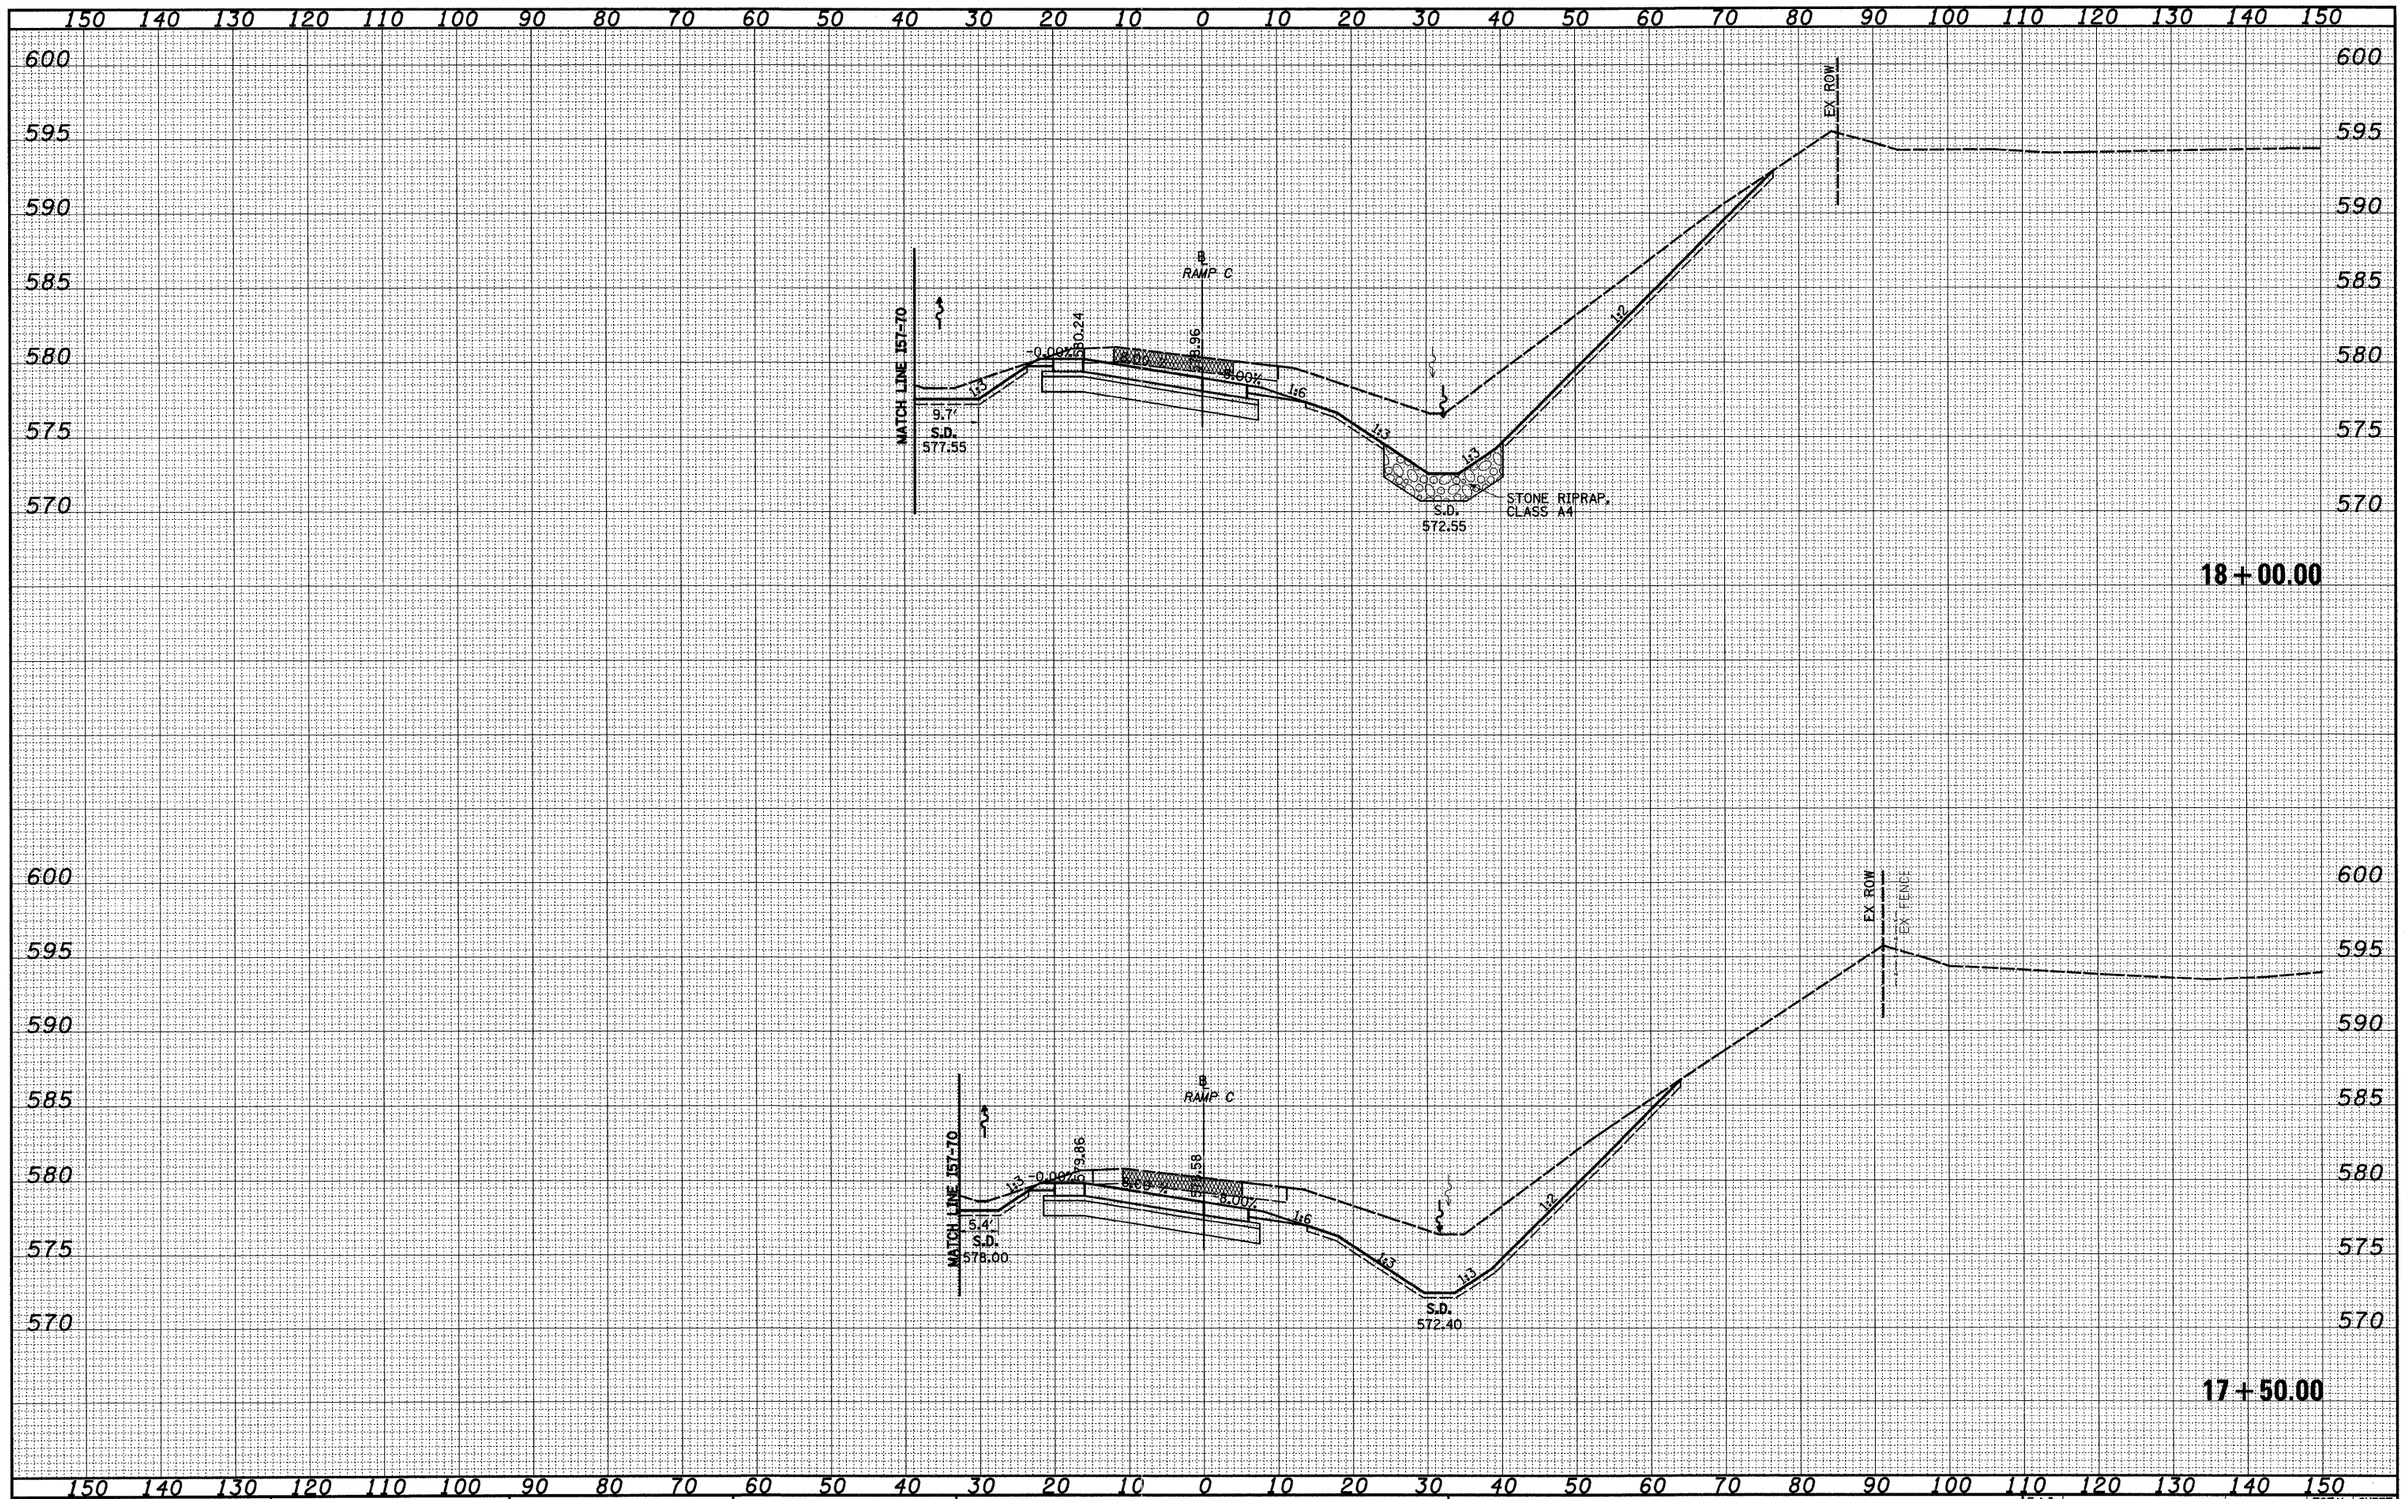

FINAL SURVEY	BY	DATE
SURVEYED		
PLOTTED		
TEMPLATE		
NOTE BOOK	AREAS	
NO.	AREAS CHECKED	

ORIGINAL SURVEY	BY	DATE
SURVEYED		
PLOTTED		
TEMPLATE		
NOTE BOOK	AREAS	
NO.	AREAS CHECKED	

FILE NAME = S:\Projects\HED-00077.57-7\dgn\M_Keller\xsch_KellerRC.dgn	USER NAME = bseibel	DESIGNED - JWS	REVISED -
		DRAWN - LEC	REVISED -
	PLOT SCALE = 20.0000 ' / IN.	CHECKED - BRM	REVISED -
	PLOT DATE = 3/14/2011	DATE - 5-19-08	REVISED -


STATE OF ILLINOIS
DEPARTMENT OF TRANSPORTATION

CROSS SECTIONS, KELLER DRIVE RAMP C

SCALE: 1"=10' | SHEET NO. 2 OF 7 SHEETS | STA. 17+50.00 TO STA. 18+00.00

F.A.I RTE.	SECTION	COUNTY	TOTAL SHEETS	SHEET NO.
57/70	(25-3,4)R	EFFINGHAM	1098	659
		CONTRACT NO. 74299		
FED. ROAD DIST. NO.	ILLINOIS	FED. AID PROJECT		

FINAL SURVEY	BY	DATE
NOTE BOOK	SURVEYED	
NO.	PLOTTED	
	TEMPLATE	
	AREAS	
	AREAS CHECKED	

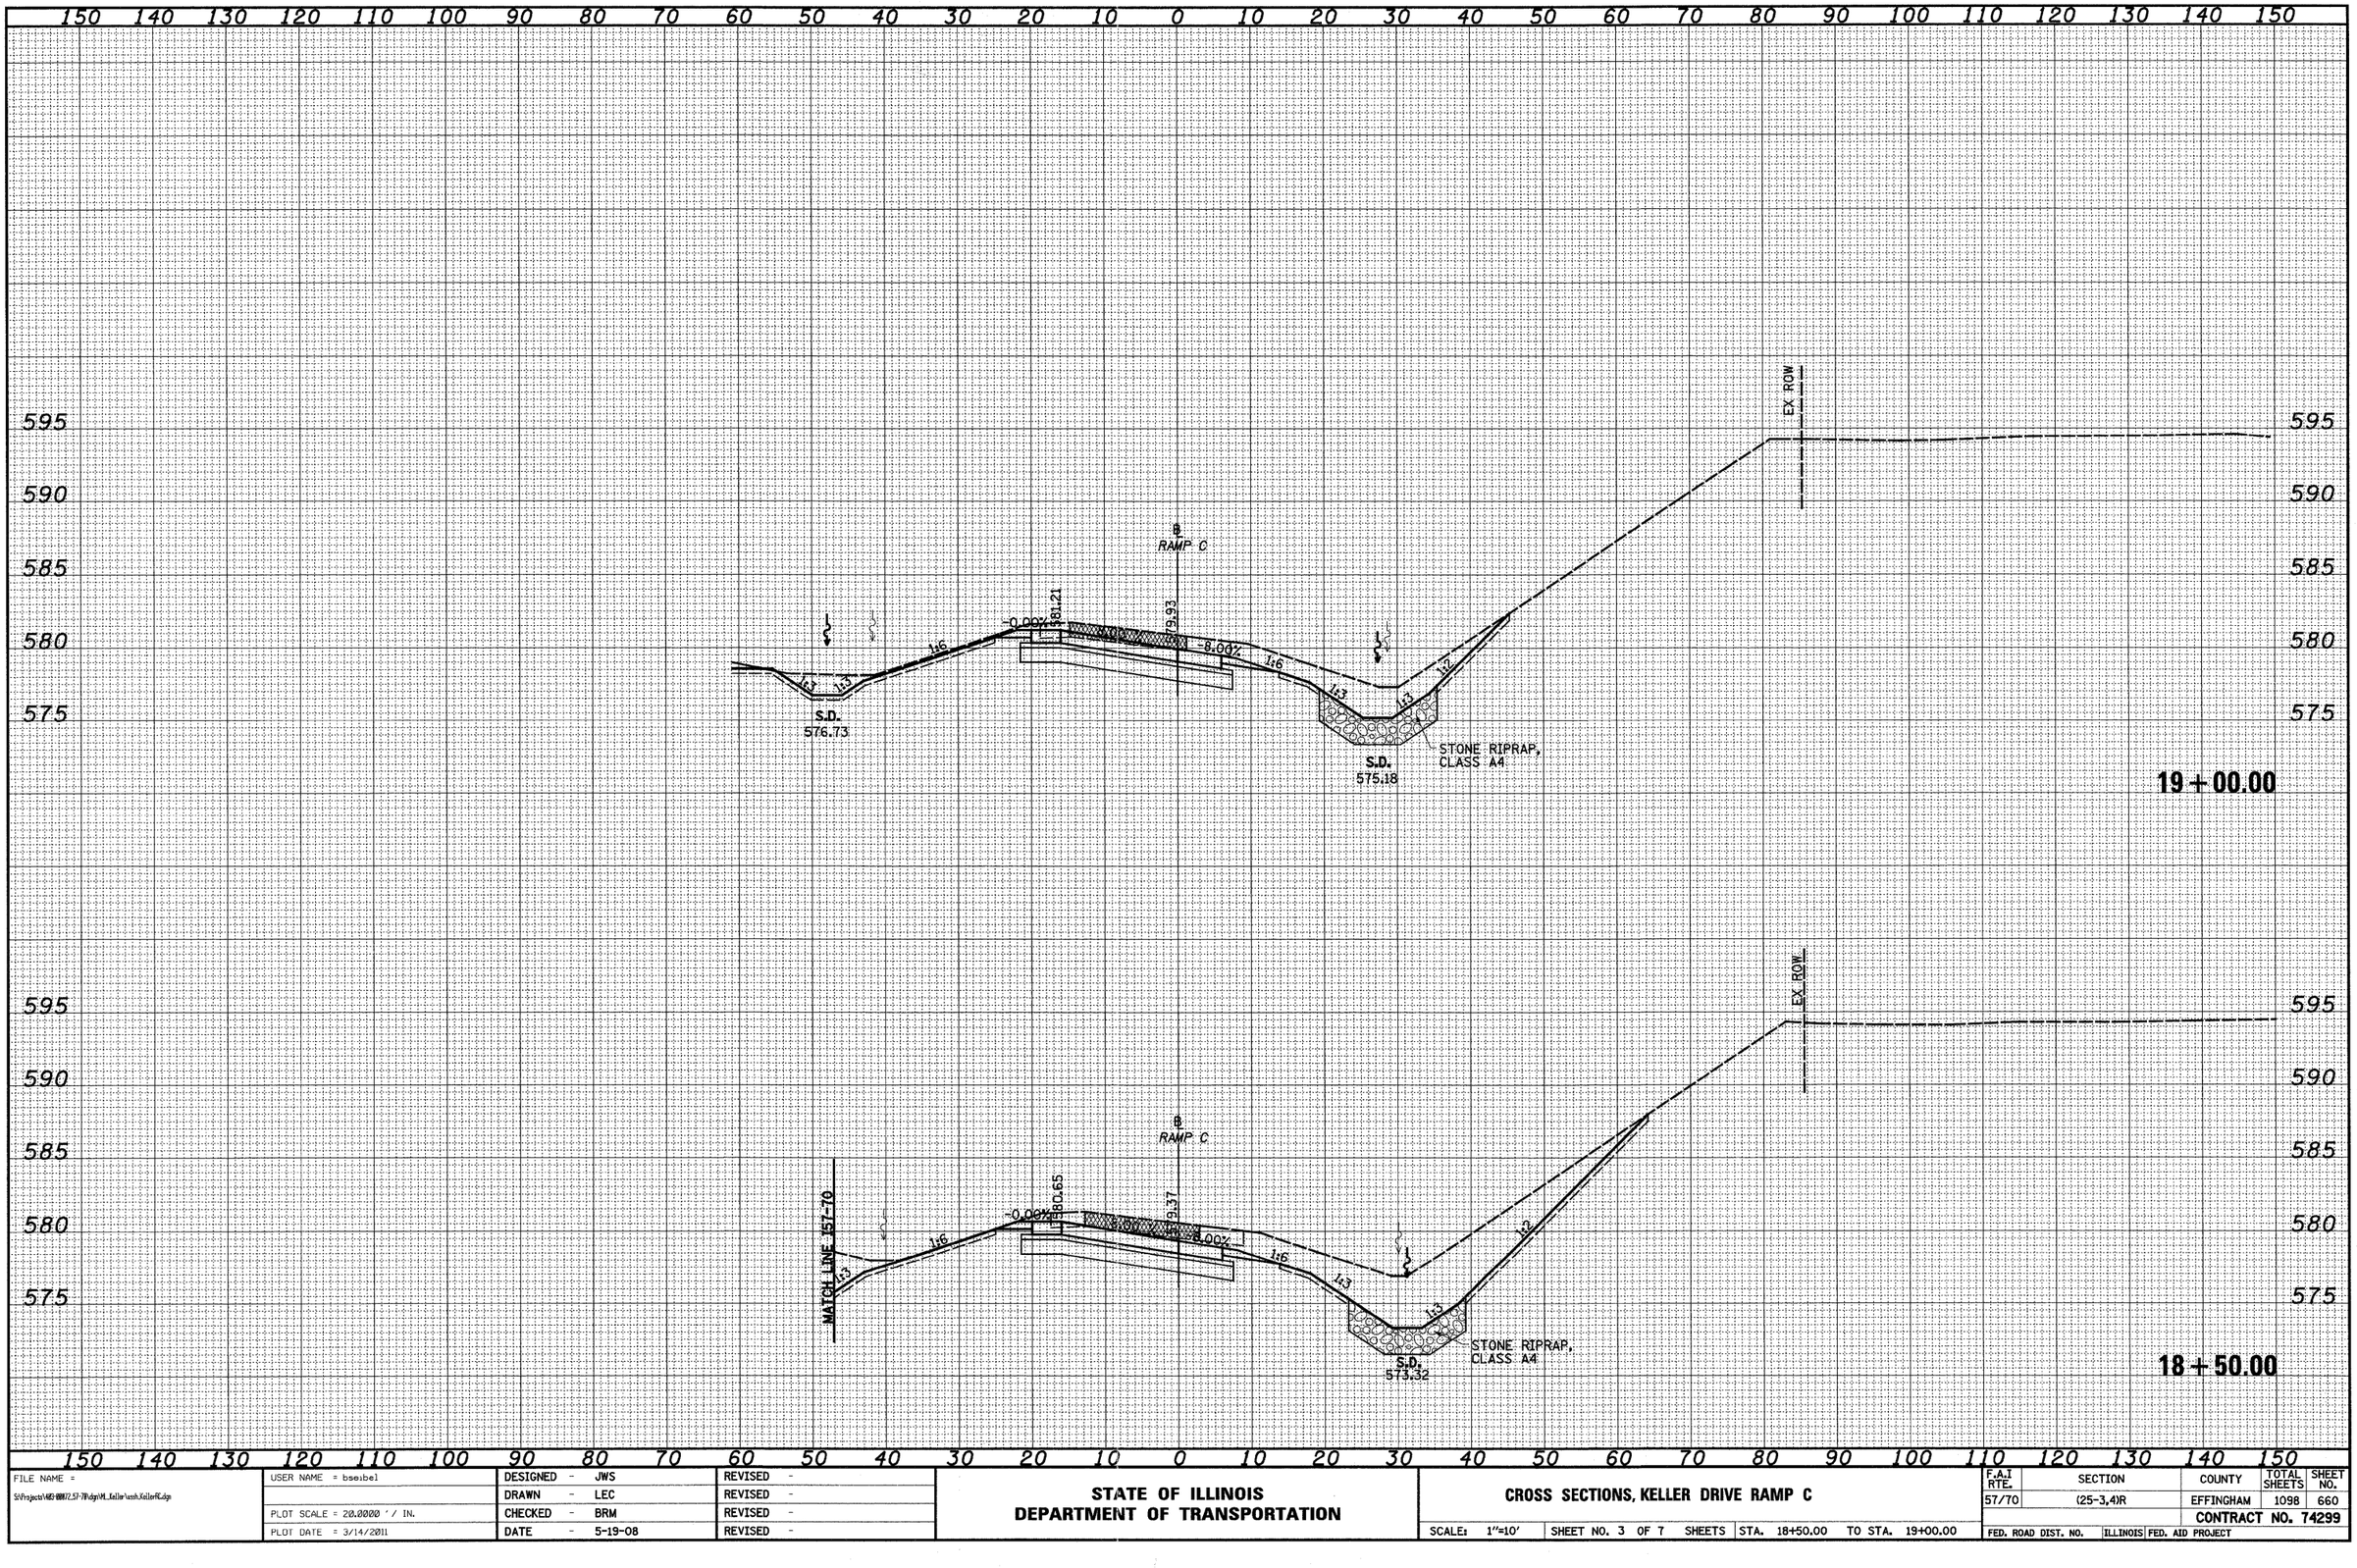

ORIGINAL SURVEY	BY	DATE
NOTE BOOK	SURVEYED	
NO.	PLOTTED	
	TEMPLATE	
	AREAS	
	AREAS CHECKED	

FILE NAME = S:\Projects\4ED-0057.57-7\Rdgn\M_Keller\cssh_KellerRC.dgn	USER NAME = bseibel	DESIGNED - JWS	REVISED -
		DRAWN - LEC	REVISED -
	PLOT SCALE = 20.0000 ' / IN.	CHECKED - BRM	REVISED -
	PLOT DATE = 3/14/2011	DATE - 5-19-08	REVISED -

STATE OF ILLINOIS
DEPARTMENT OF TRANSPORTATION

CROSS SECTIONS, KELLER DRIVE RAMP C

SCALE: 1"=10' | SHEET NO. 3 OF 7 SHEETS | STA. 18+50.00 TO STA. 19+00.00


F.A.I RTE.	SECTION	COUNTY	TOTAL SHEETS	SHEET NO.
57/70	(25-3,4)R	EFFINGHAM	1098	660
		CONTRACT NO. 74299		
FED. ROAD DIST. NO.	ILLINOIS	FED. AID PROJECT		

FINAL SURVEY	BY	DATE
NOTE BOOK	SURVEYED	
NO.	PLOTTED	
	TEMPLATE	
	AREAS	
	AREAS CHECKED	

ORIGINAL SURVEY	BY	DATE
NOTE BOOK	SURVEYED	
NO.	PLOTTED	
	TEMPLATE	
	AREAS	
	AREAS CHECKED	


150 140 130 120 110 100 90 80 70 60 50 40 30 20 10 0 10 20 30 40 50 60 70 80 90 100 110 120 130 140 150

595 590 585 580

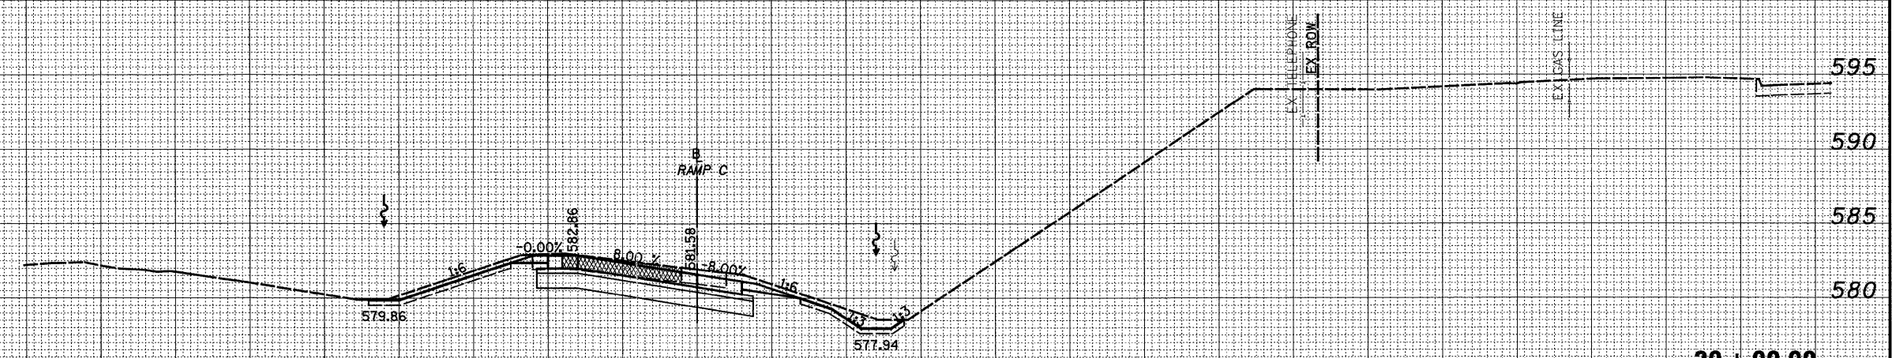

20+00.00

595 590 585 580 575

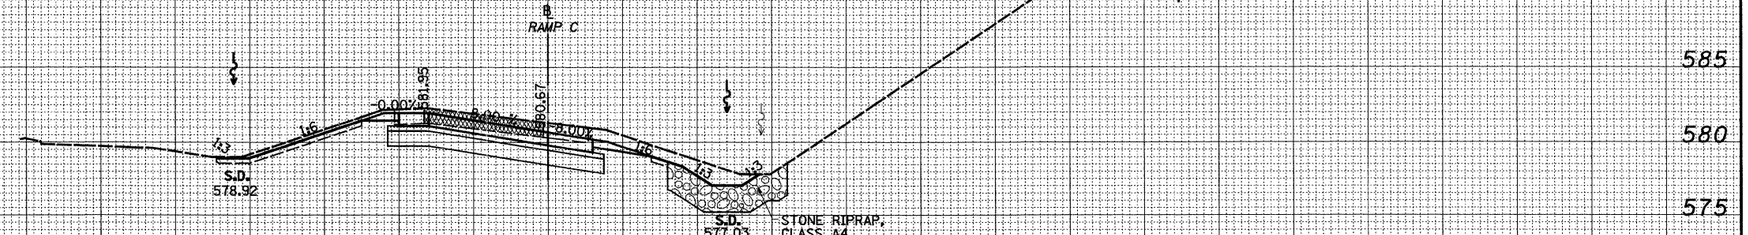

19+50.00

150 140 130 120 110 100 90 80 70 60 50 40 30 20 10 0 10 20 30 40 50 60 70 80 90 100 110 120 130 140 150

FILE NAME = S:\Projects\NEI-88072.57-7R\dgn\M_Keller\cesh_KellerRC.dgn	USER NAME = bseibel	DESIGNED - JWS	REVISED -
		DRAWN - LEC	REVISED -
	PLOT SCALE = 20.0000 ' / IN.	CHECKED - BRM	REVISED -
	PLOT DATE = 3/14/2011	DATE - 5-19-08	REVISED -

STATE OF ILLINOIS
DEPARTMENT OF TRANSPORTATION


CROSS SECTIONS, KELLER ROAD RAMP C

SCALE: 1"=10' | SHEET NO. 4 OF 7 SHEETS | STA. 19+50.00 TO STA. 20+00.00

F.A.I RTE.	SECTION	COUNTY	TOTAL SHEETS	SHEET NO.
57/70	(25-3,4)R	EFFINGHAM	1098	661
		CONTRACT NO. 74299		
FED. ROAD DIST. NO.	ILLINOIS	FED. AID PROJECT		

FINAL SURVEY	NOTE BOOK	NO.
SURVEYED	BY	
PLOTTED		
TEMPLATE		
AREAS		
AREAS CHECKED	DATE	

ORIGINAL SURVEY	NOTE BOOK	NO.
SURVEYED	BY	
PLOTTED		
TEMPLATE		
AREAS		
AREAS CHECKED	DATE	

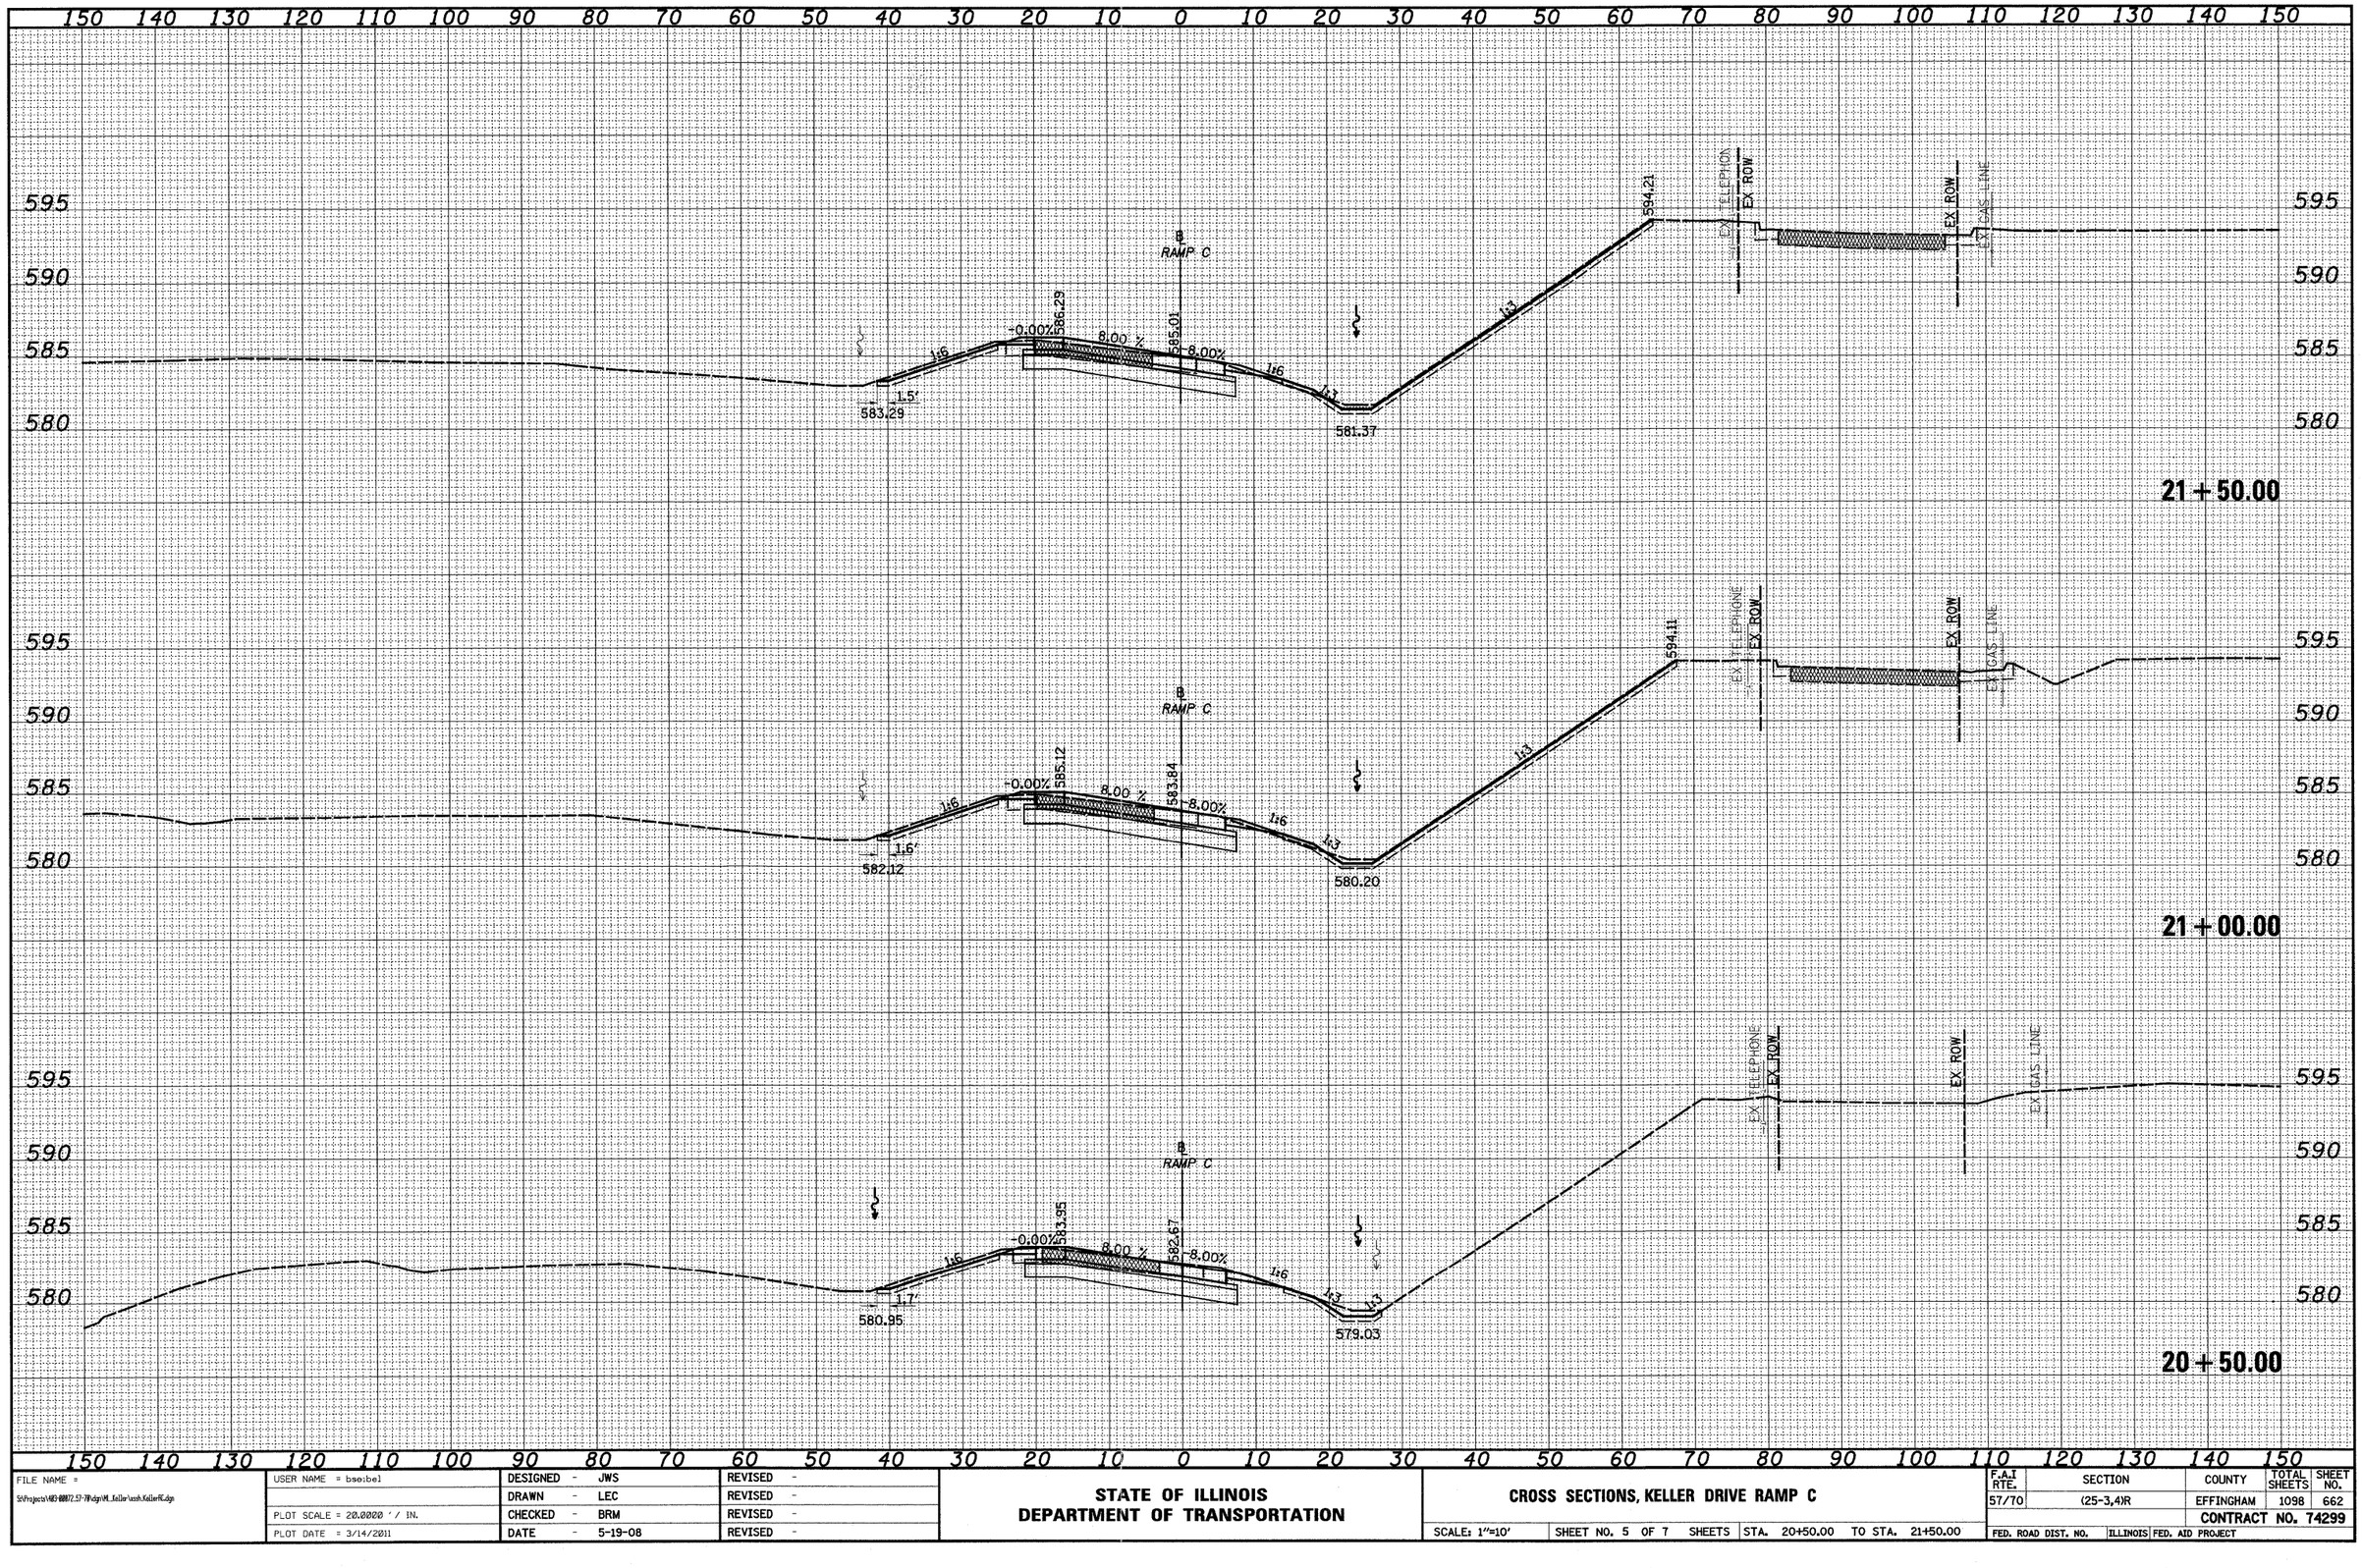

FILE NAME = S:\Projects\HED-0007.57-7\dgn\M_keller\ssh_KellerRC.dgn	USER NAME = bseibel	DESIGNED - JWS	REVISED -
		DRAWN - LEC	REVISED -
	PLOT SCALE = 20.0000 ' / IN.	CHECKED - BRM	REVISED -
	PLOT DATE = 3/14/2011	DATE - 5-19-08	REVISED -

STATE OF ILLINOIS
DEPARTMENT OF TRANSPORTATION


CROSS SECTIONS, KELLER DRIVE RAMP C

SCALE: 1"=10' | SHEET NO. 5 OF 7 SHEETS | STA. 20+50.00 TO STA. 21+50.00


F.A.I RTE.	SECTION	COUNTY	TOTAL SHEETS	SHEET NO.
57/70	(25-3,4)R	EFFINGHAM	1098	662
		CONTRACT NO. 74299		
FED. ROAD DIST. NO.	ILLINOIS	FED. AID PROJECT		

150 140 130 120 110 100 90 80 70 60 50 40 30 20 10 0 10 20 30 40 50 60 70 80 90 100 110 120 130 140 150


595
590
585

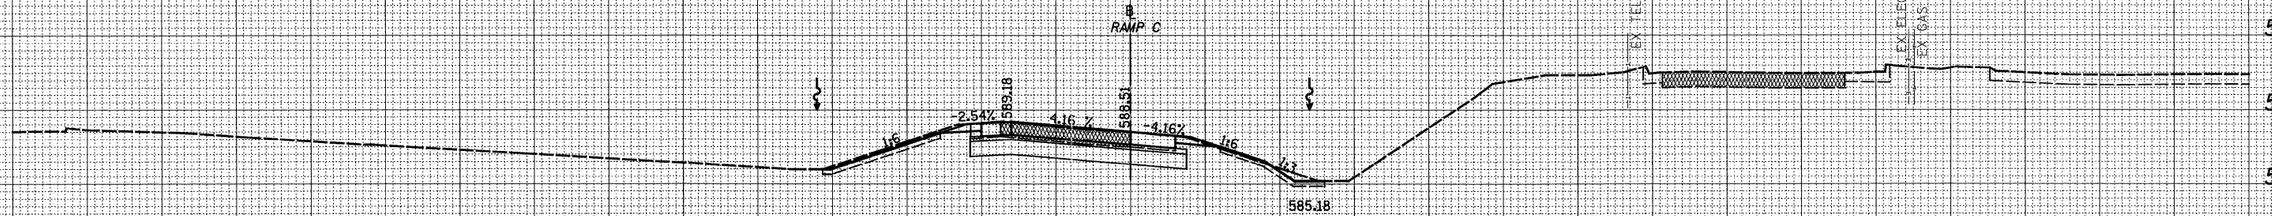

23+00.00

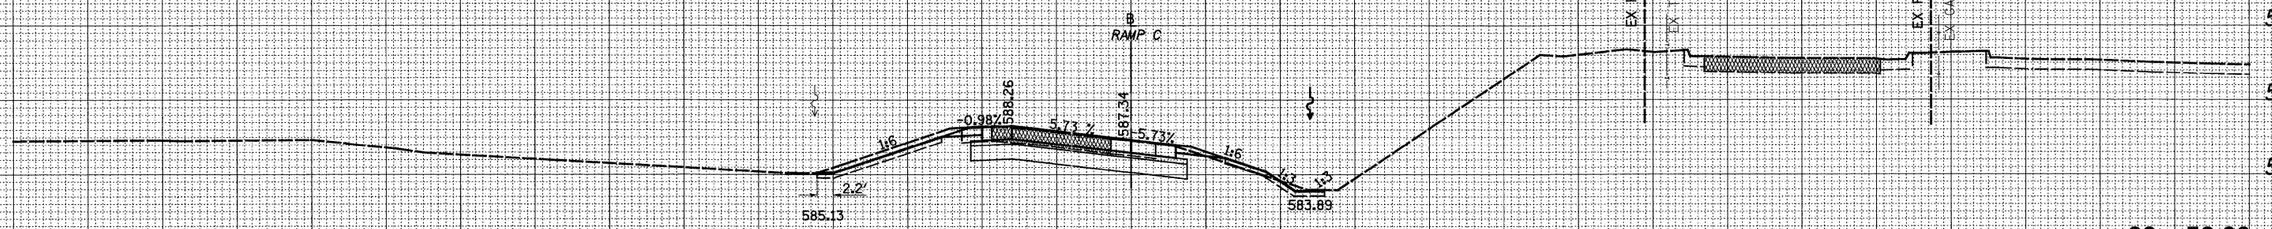

22+50.00

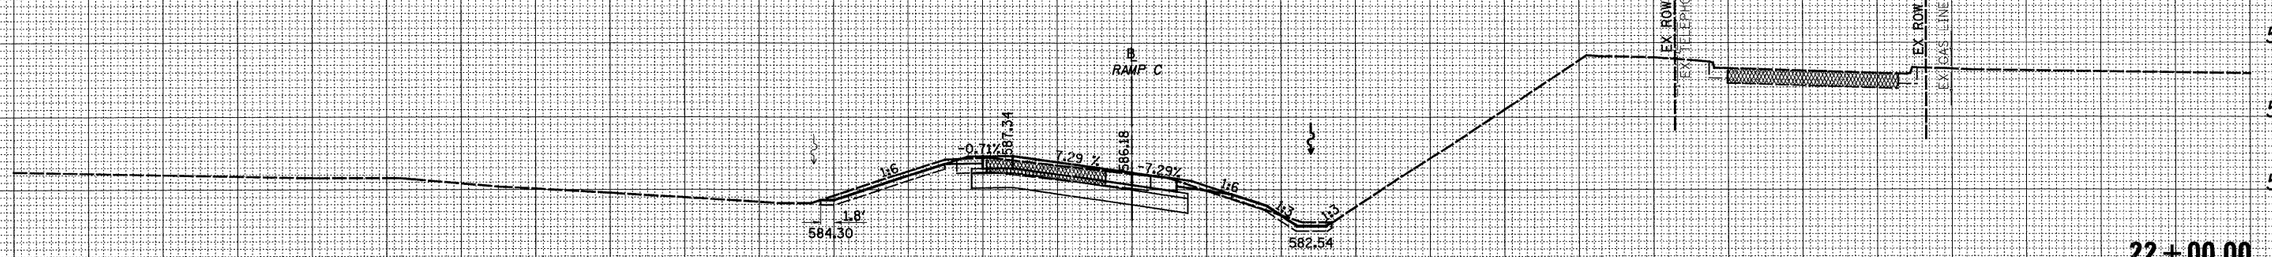

22+00.00

150 140 130 120 110 100 90 80 70 60 50 40 30 20 10 0 10 20 30 40 50 60 70 80 90 100 110 120 130 140 150

FINAL SURVEY	BY	DATE
SURVEYED		
PLOTTED		
TERRAIN		
NOTE BOOK	AREAS	
NO.	AREAS CHECKED	

ORIGINAL SURVEY	BY	DATE
SURVEYED		
PLOTTED		
TERRAIN		
NOTE BOOK	AREAS	
NO.	AREAS CHECKED	

FILE NAME = S:\Projects\483-88827.57-78\dgn\ML_Keller\xsch_KellerRC.dgn	USER NAME = bseibel	DESIGNED - JWS	REVISED -
		DRAWN - LEC	REVISED -
	PLOT SCALE = 20.0000 ' / IN.	CHECKED - BRM	REVISED -
	PLOT DATE = 3/14/2011	DATE - 5-19-08	REVISED -

STATE OF ILLINOIS
DEPARTMENT OF TRANSPORTATION

CROSS SECTIONS, KELLER DRIVE RAMP C

SCALE: 1"=10' | SHEET NO. 6 OF 7 SHEETS | STA. 22+00.00 TO STA. 23+00.00

F.A.I RTE.	SECTION	COUNTY	TOTAL SHEETS	SHEET NO.
57/70	(25-3,4)R	EFFINGHAM	1098	663
		CONTRACT NO. 74299		
FED. ROAD DIST. NO.	ILLINOIS	FED. AID PROJECT		

FINAL SURVEY	BY	DATE
NOTE BOOK	SURVEYED	
NO.	PLOTTED	
	TEMPLATE	
	AREAS	
	AREAS CHECKED	

ORIGINAL SURVEY	BY	DATE
NOTE BOOK	SURVEYED	
NO.	PLOTTED	
	TEMPLATE	
	AREAS	
	AREAS CHECKED	

150 140 130 120 110 100 90 80 70 60 50 40 30 20 10 0 10 20 30 40 50 60 70 80 90 100 110 120 130 140 150

600
595
590

℄ RAMP C

591.40

EX CABLE
EX TELEPHO
EX ELECTRIC
EX GAS LINE
EX ELECTRIC

24+50.00

595
590

℄ RAMP C

590.63

1:6

EX CABLE
EX TELEPHC
EX ELECTRIC
EX GAS LINE

24+00.00

595
590

℄ RAMP C

589.63

1:6

EX TELEPH
EX ELECTR
EX GAS LIN

23+50.00

150 140 130 120 110 100 90 80 70 60 50 40 30 20 10 0 10 20 30 40 50 60 70 80 90 100 110 120 130 140 150


FILE NAME = S:\Projects\HED 00072.57-70\dgn\ML_Keller\usrs\Keller\ML.dgn	USER NAME = bseibel	DESIGNED - JWS	REVISED -
		DRAWN - LEC	REVISED -
	PLOT SCALE = 20.0000 ' / IN.	CHECKED - BRM	REVISED -
	PLOT DATE = 3/14/2011	DATE - 5-19-08	REVISED -

STATE OF ILLINOIS
DEPARTMENT OF TRANSPORTATION

CROSS SECTIONS, KELLER DRIVE RAMP C

SCALE: 1"=10' | SHEET NO. 7 OF 7 SHEETS | STA. 23+50.00 TO STA. 24+50.00

F.A.I RTE.	SECTION	COUNTY	TOTAL SHEETS	SHEET NO.
57/70	(25-3,4)R	EFFINGHAM	1098	664
		CONTRACT NO. 74299		
FED. ROAD DIST. NO.	ILLINOIS	FED. AID PROJECT		

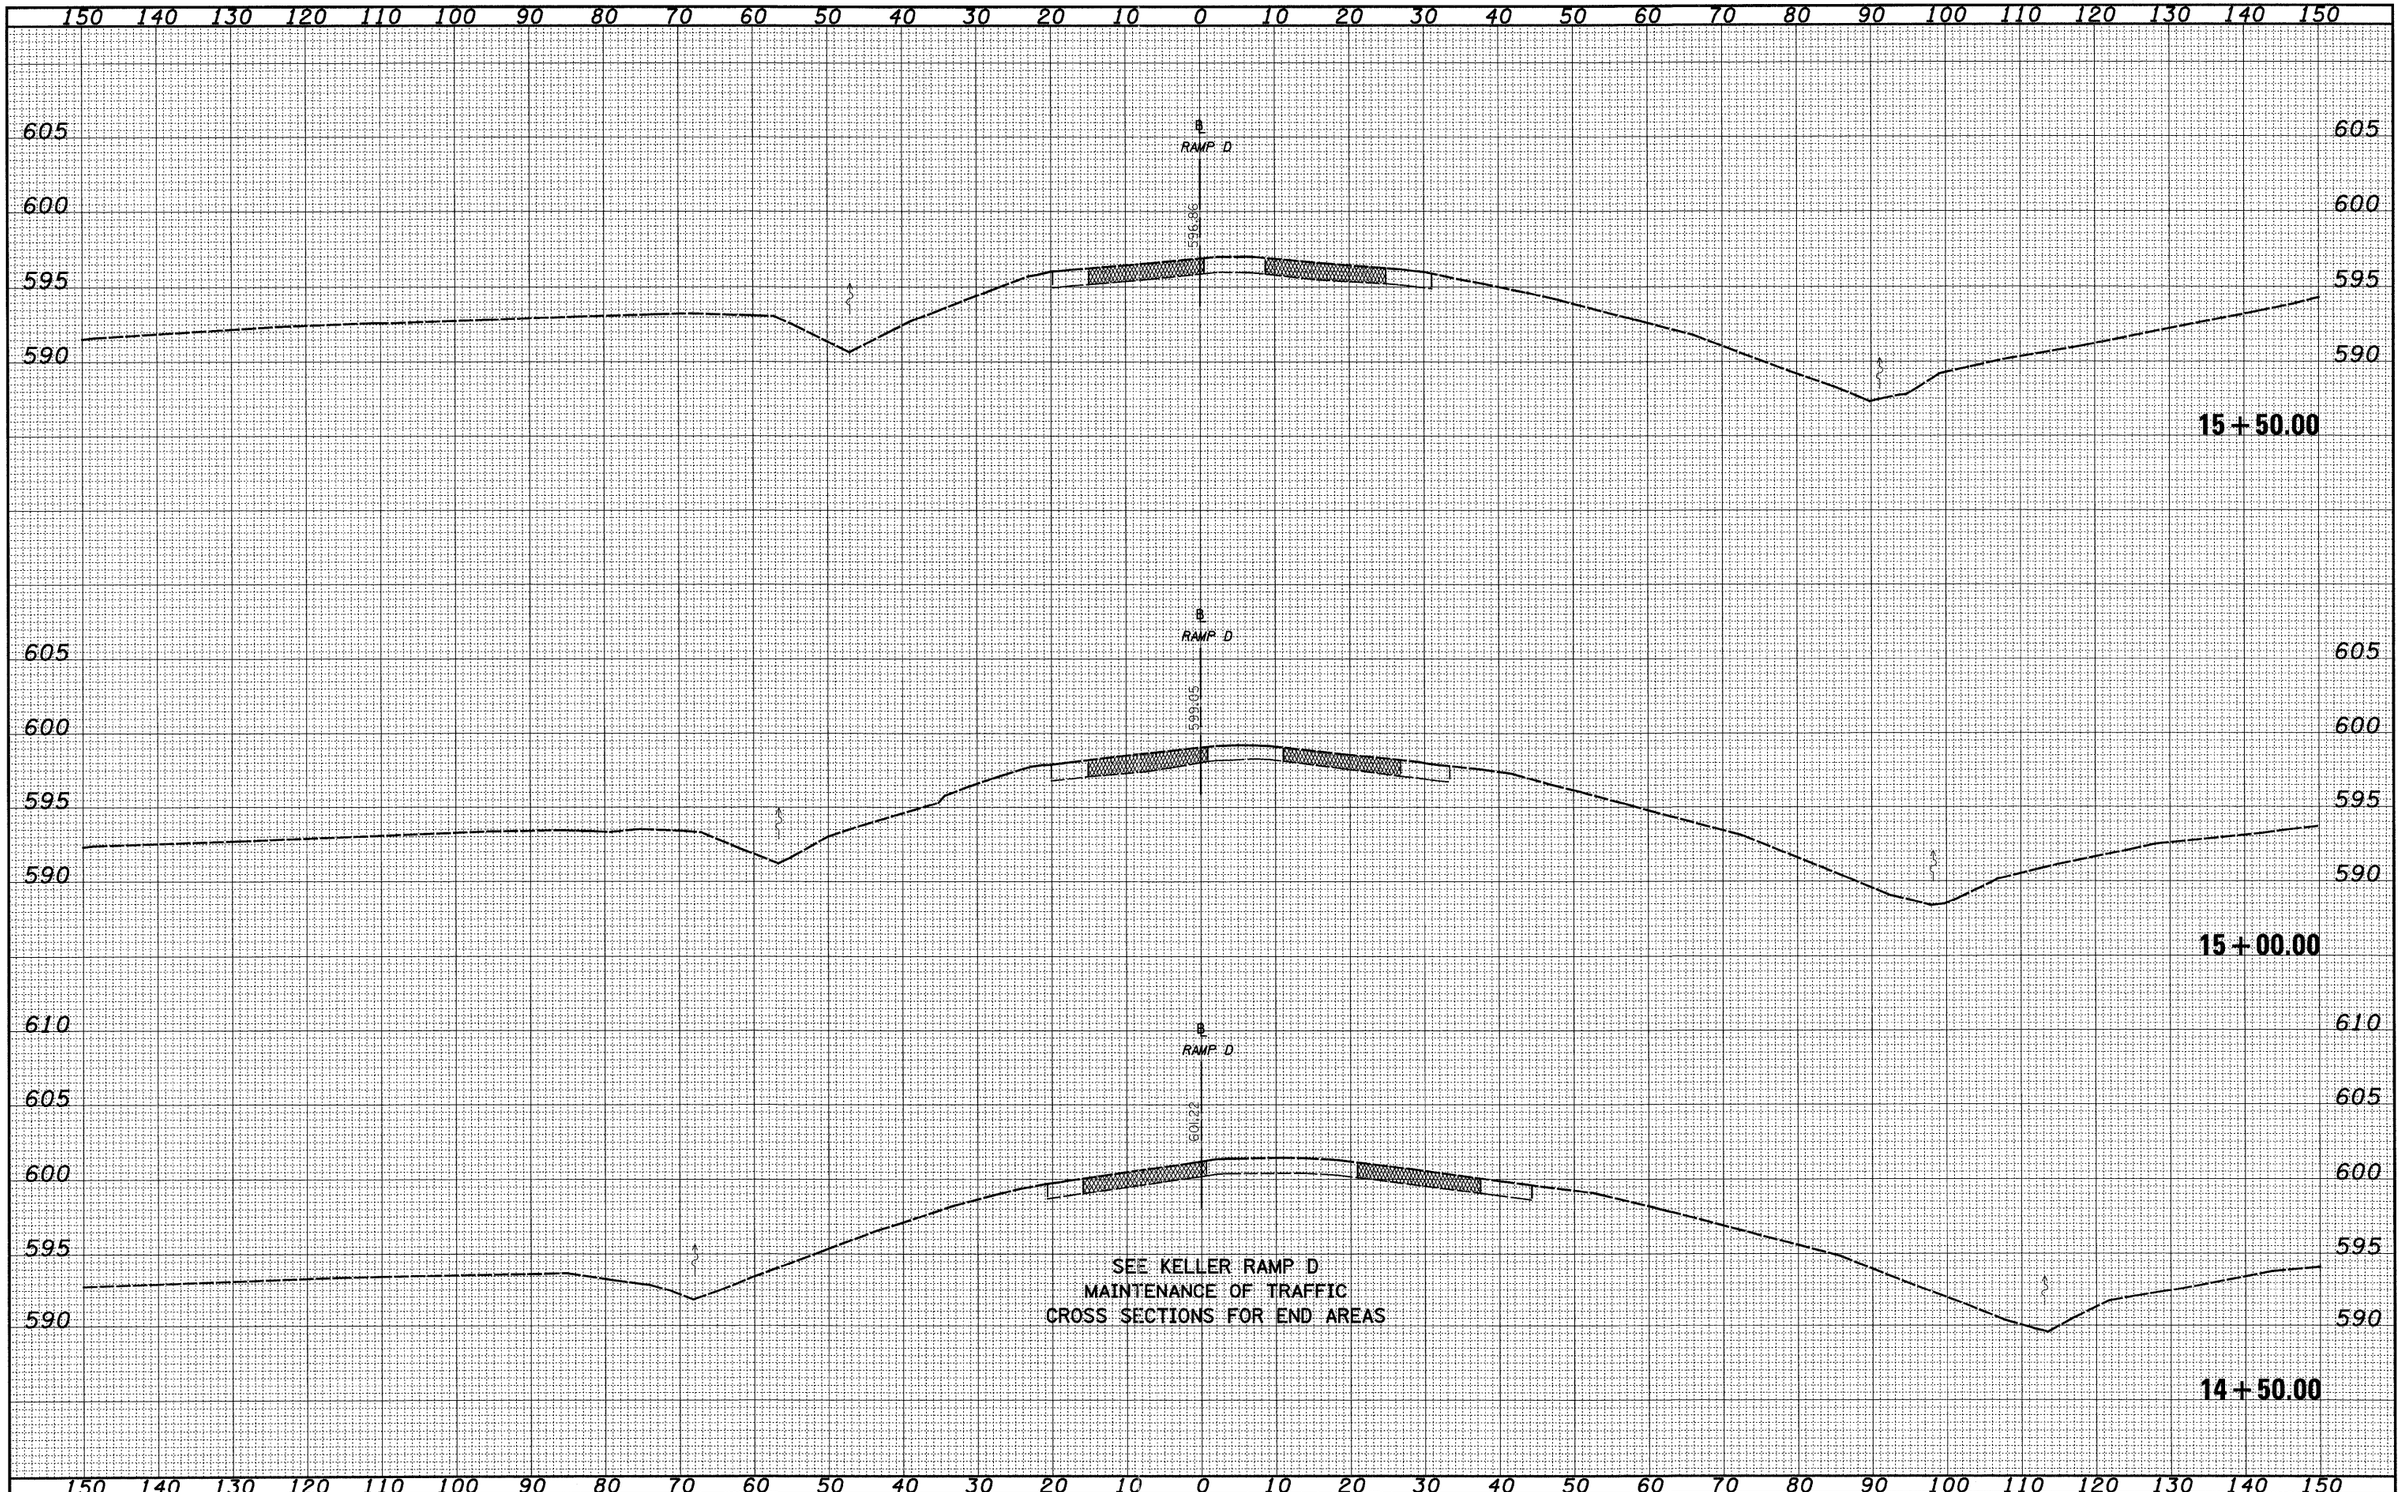

SEE KELLER RAMP D
MAINTENANCE OF TRAFFIC
CROSS SECTIONS FOR END AREAS

FINAL SURVEY — NOTE BOOK — NO. — SURVEYED — PLOTTED — TEMPLATE — AREAS — AREAS CHECKED — BY — DATE

ORIGINAL SURVEY — NOTE BOOK — NO. — SURVEYED — PLOTTED — TEMPLATE — AREAS — AREAS CHECKED — BY — DATE

FILE NAME = S:\Projects\4823-08072.57-7P\dgn\Ml_Keller\cmh_KellerRD.dgn	USER NAME = bseibel	DESIGNED - JWS	REVISED -
		DRAWN - LEC	REVISED -
	PLOT SCALE = 20.0000 ' / IN.	CHECKED - BRM	REVISED -
	PLOT DATE = 3/14/2011	DATE - 5-19-08	REVISED -

STATE OF ILLINOIS
DEPARTMENT OF TRANSPORTATION

CROSS SECTIONS, KELLER DRIVE RAMP D

SCALE: 1"=10' | SHEET NO. 1 OF 6 SHEETS | STA. 14+50.00 TO STA. 15+50.00


F.A.I RTE.	SECTION	COUNTY	TOTAL SHEETS	SHEET NO.
57/70	(25,3-4)R	EFFINGHAM	1098	665
		CONTRACT NO. 74299		
FED. ROAD DIST. NO.	ILLINOIS	FED. AID PROJECT		

FINAL SURVEY	NOTE BOOK	NO.
SURVEYED		
PLOTTED		
TEMPLATE		
AREAS		
AREAS CHECKED		

BY	DATE

ORIGINAL SURVEY	NOTE BOOK	NO.
SURVEYED		
PLOTTED		
TEMPLATE		
AREAS		
AREAS CHECKED		

BY	DATE

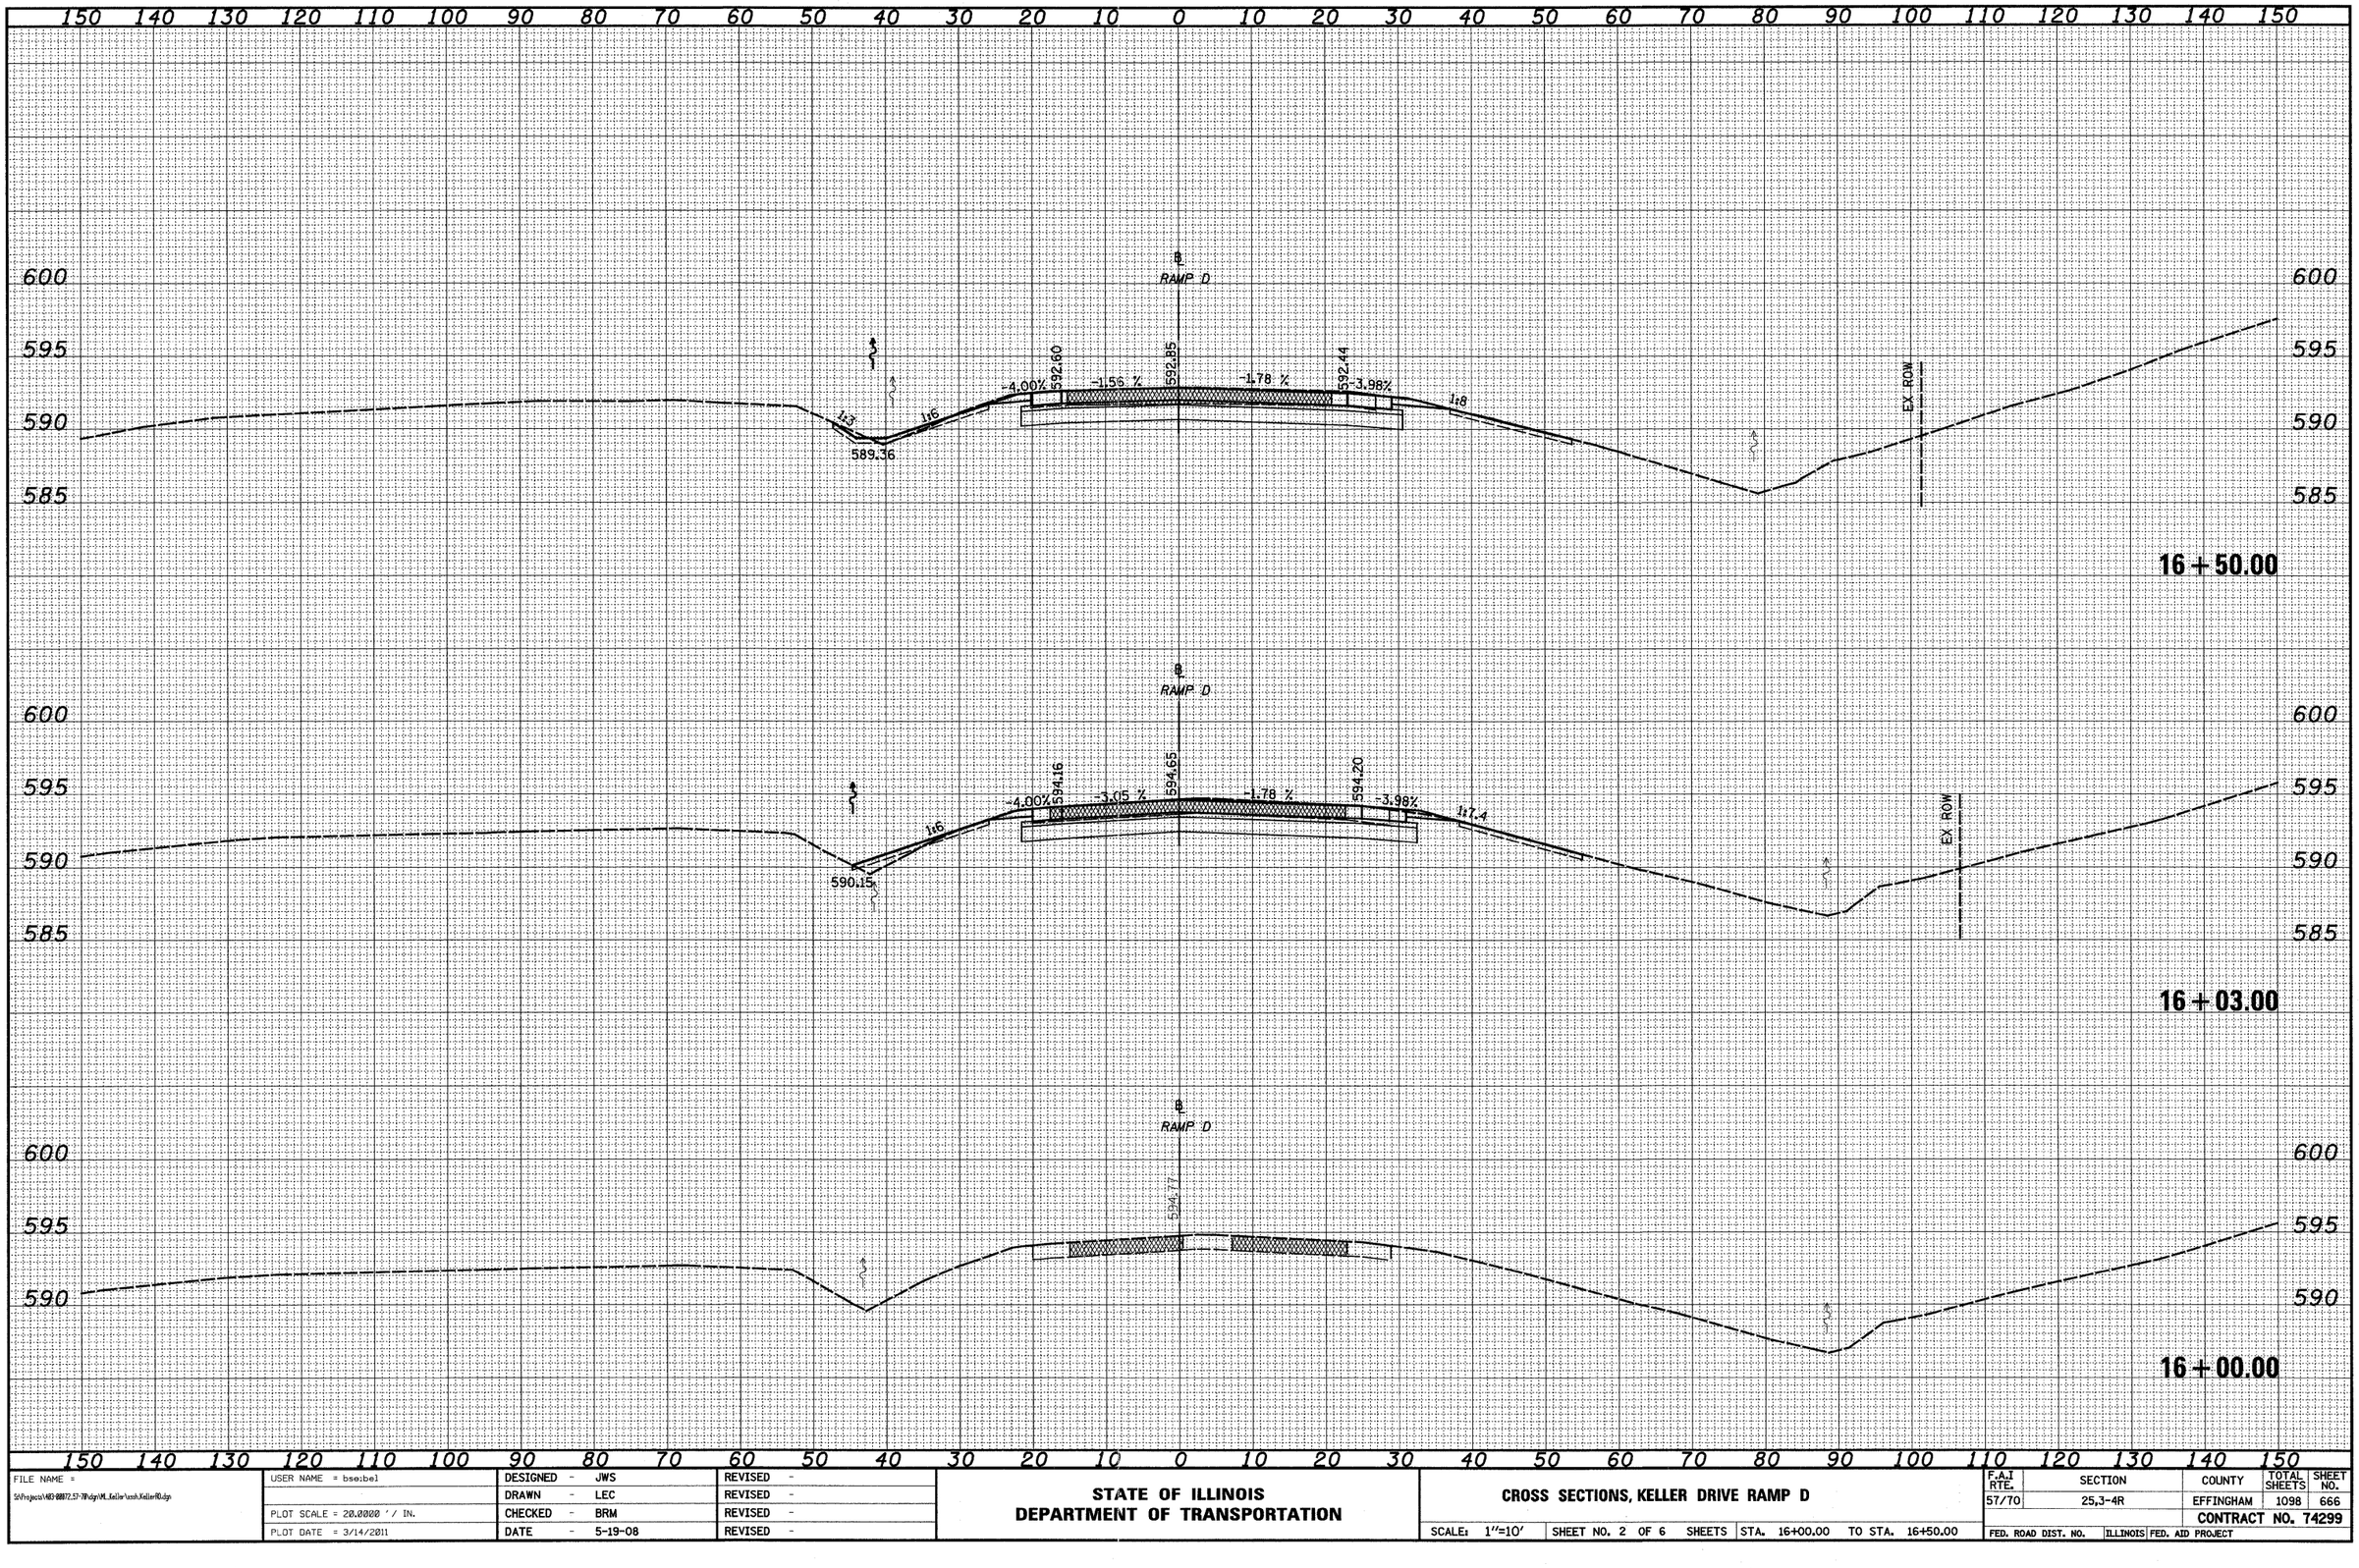


FILE NAME =	USER NAME = bse:bel	DESIGNED - JWS	REVISED -
S:\Projects\483-88872.57-7\dgn\ML_Keller\xsh_KellerRD.dgn		DRAWN - LEC	REVISED -
	PLOT SCALE = 20.0000 ' / IN.	CHECKED - BRM	REVISED -
	PLOT DATE = 3/14/2011	DATE - 5-19-08	REVISED -

STATE OF ILLINOIS
DEPARTMENT OF TRANSPORTATION

CROSS SECTIONS, KELLER DRIVE RAMP D

SCALE: 1"=10' | SHEET NO. 2 OF 6 SHEETS | STA. 16+00.00 TO STA. 16+50.00

F.A.I RTE.	SECTION	COUNTY	TOTAL SHEETS	SHEET NO.
57/70	25,3-4R	EFFINGHAM	1098	666
		CONTRACT NO. 74299		
FED. ROAD DIST. NO.	ILLINOIS	FED. AID PROJECT		

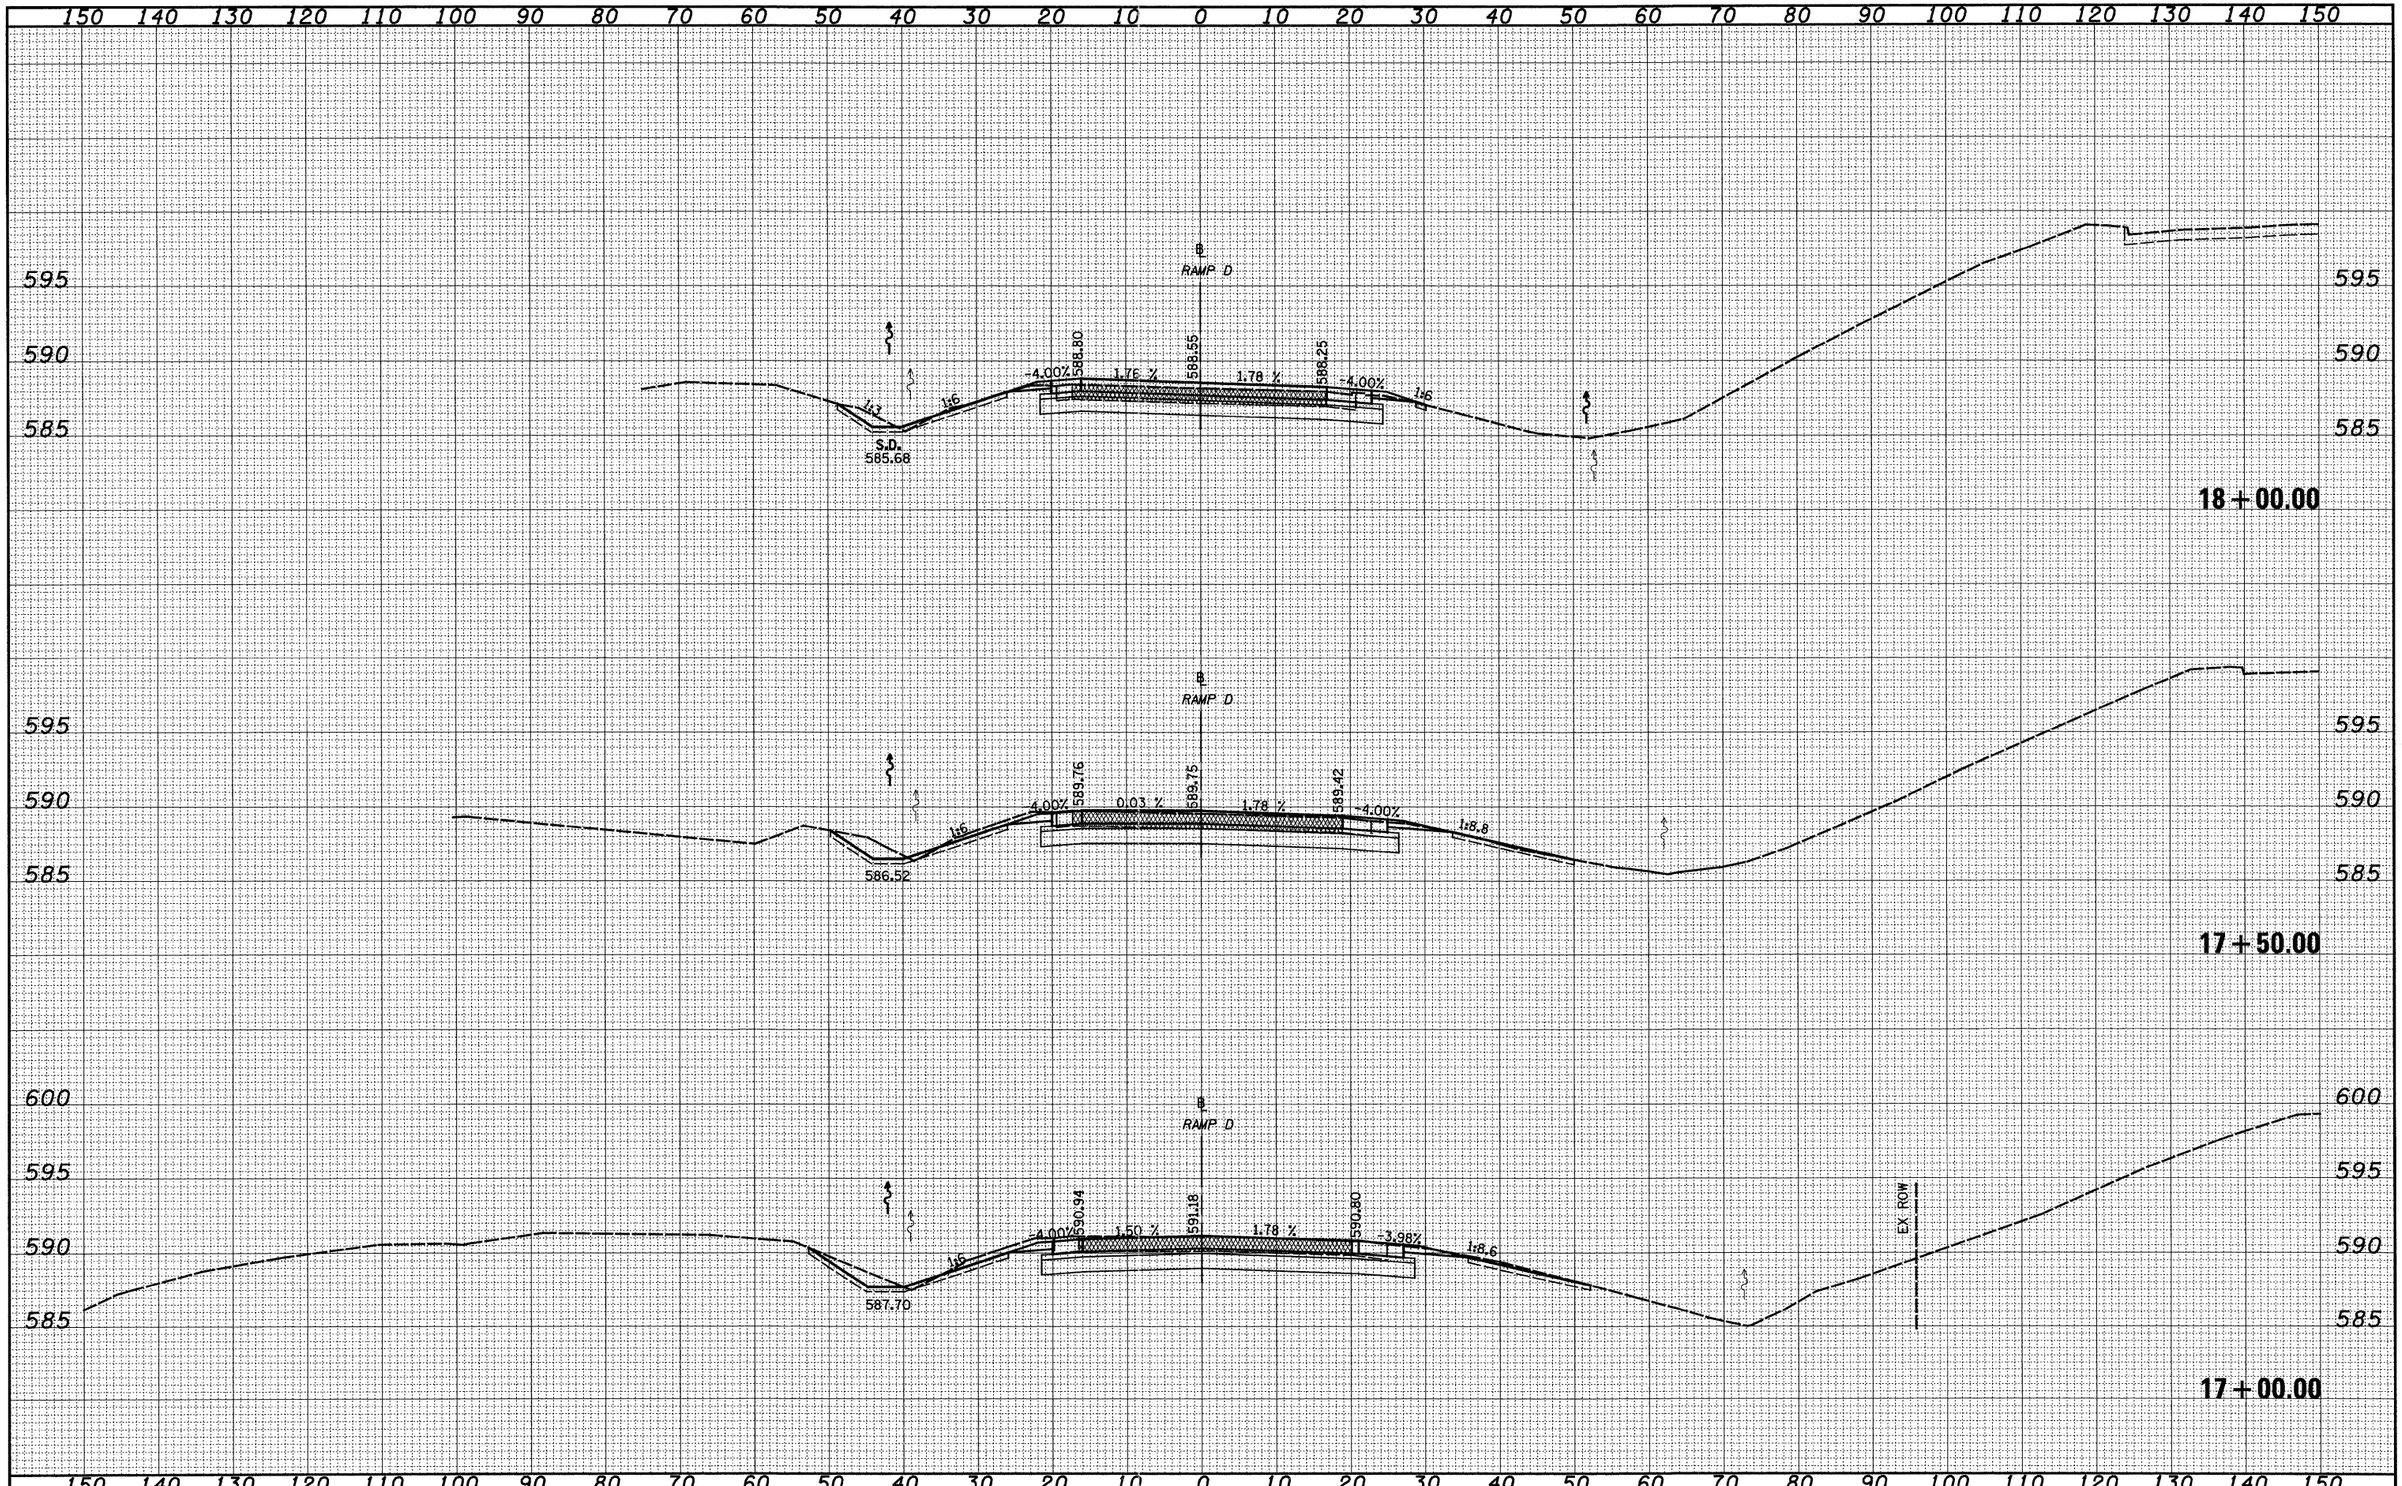

ORIGINAL SURVEY	BY	DATE
NOTE BOOK	SURVEYED	
NO.	PLOTTED	
	TEMPLATE	
	AREAS	
	AREAS CHECKED	

FINAL SURVEY	BY	DATE
NOTE BOOK	SURVEYED	
NO.	PLOTTED	
	TEMPLATE	
	AREAS	
	AREAS CHECKED	


FILE NAME = S:\Projects\NE3-08172.57-7P\dgn\M_Keller1.dgn	USER NAME = bseibel	DESIGNED - JWS	REVISED -
		DRAWN - LEC	REVISED -
	PLOT SCALE = 20.0000 ' / IN.	CHECKED - BRM	REVISED -
	PLOT DATE = 3/14/2011	DATE - 5-19-08	REVISED -

STATE OF ILLINOIS
DEPARTMENT OF TRANSPORTATION

CROSS SECTIONS, KELLER DRIVE RAMP D

SCALE: 1"=10' | SHEET NO. 3 OF 6 SHEETS | STA. 17+00.00 TO STA. 18+00.00

F.A.I RTE.	SECTION	COUNTY	TOTAL SHEETS	SHEET NO.
57/70	(25,3-4)R	EFFINGHAM	1098	667
		CONTRACT NO. 74299		
FED. ROAD DIST. NO.	ILLINOIS	FED. AID PROJECT		

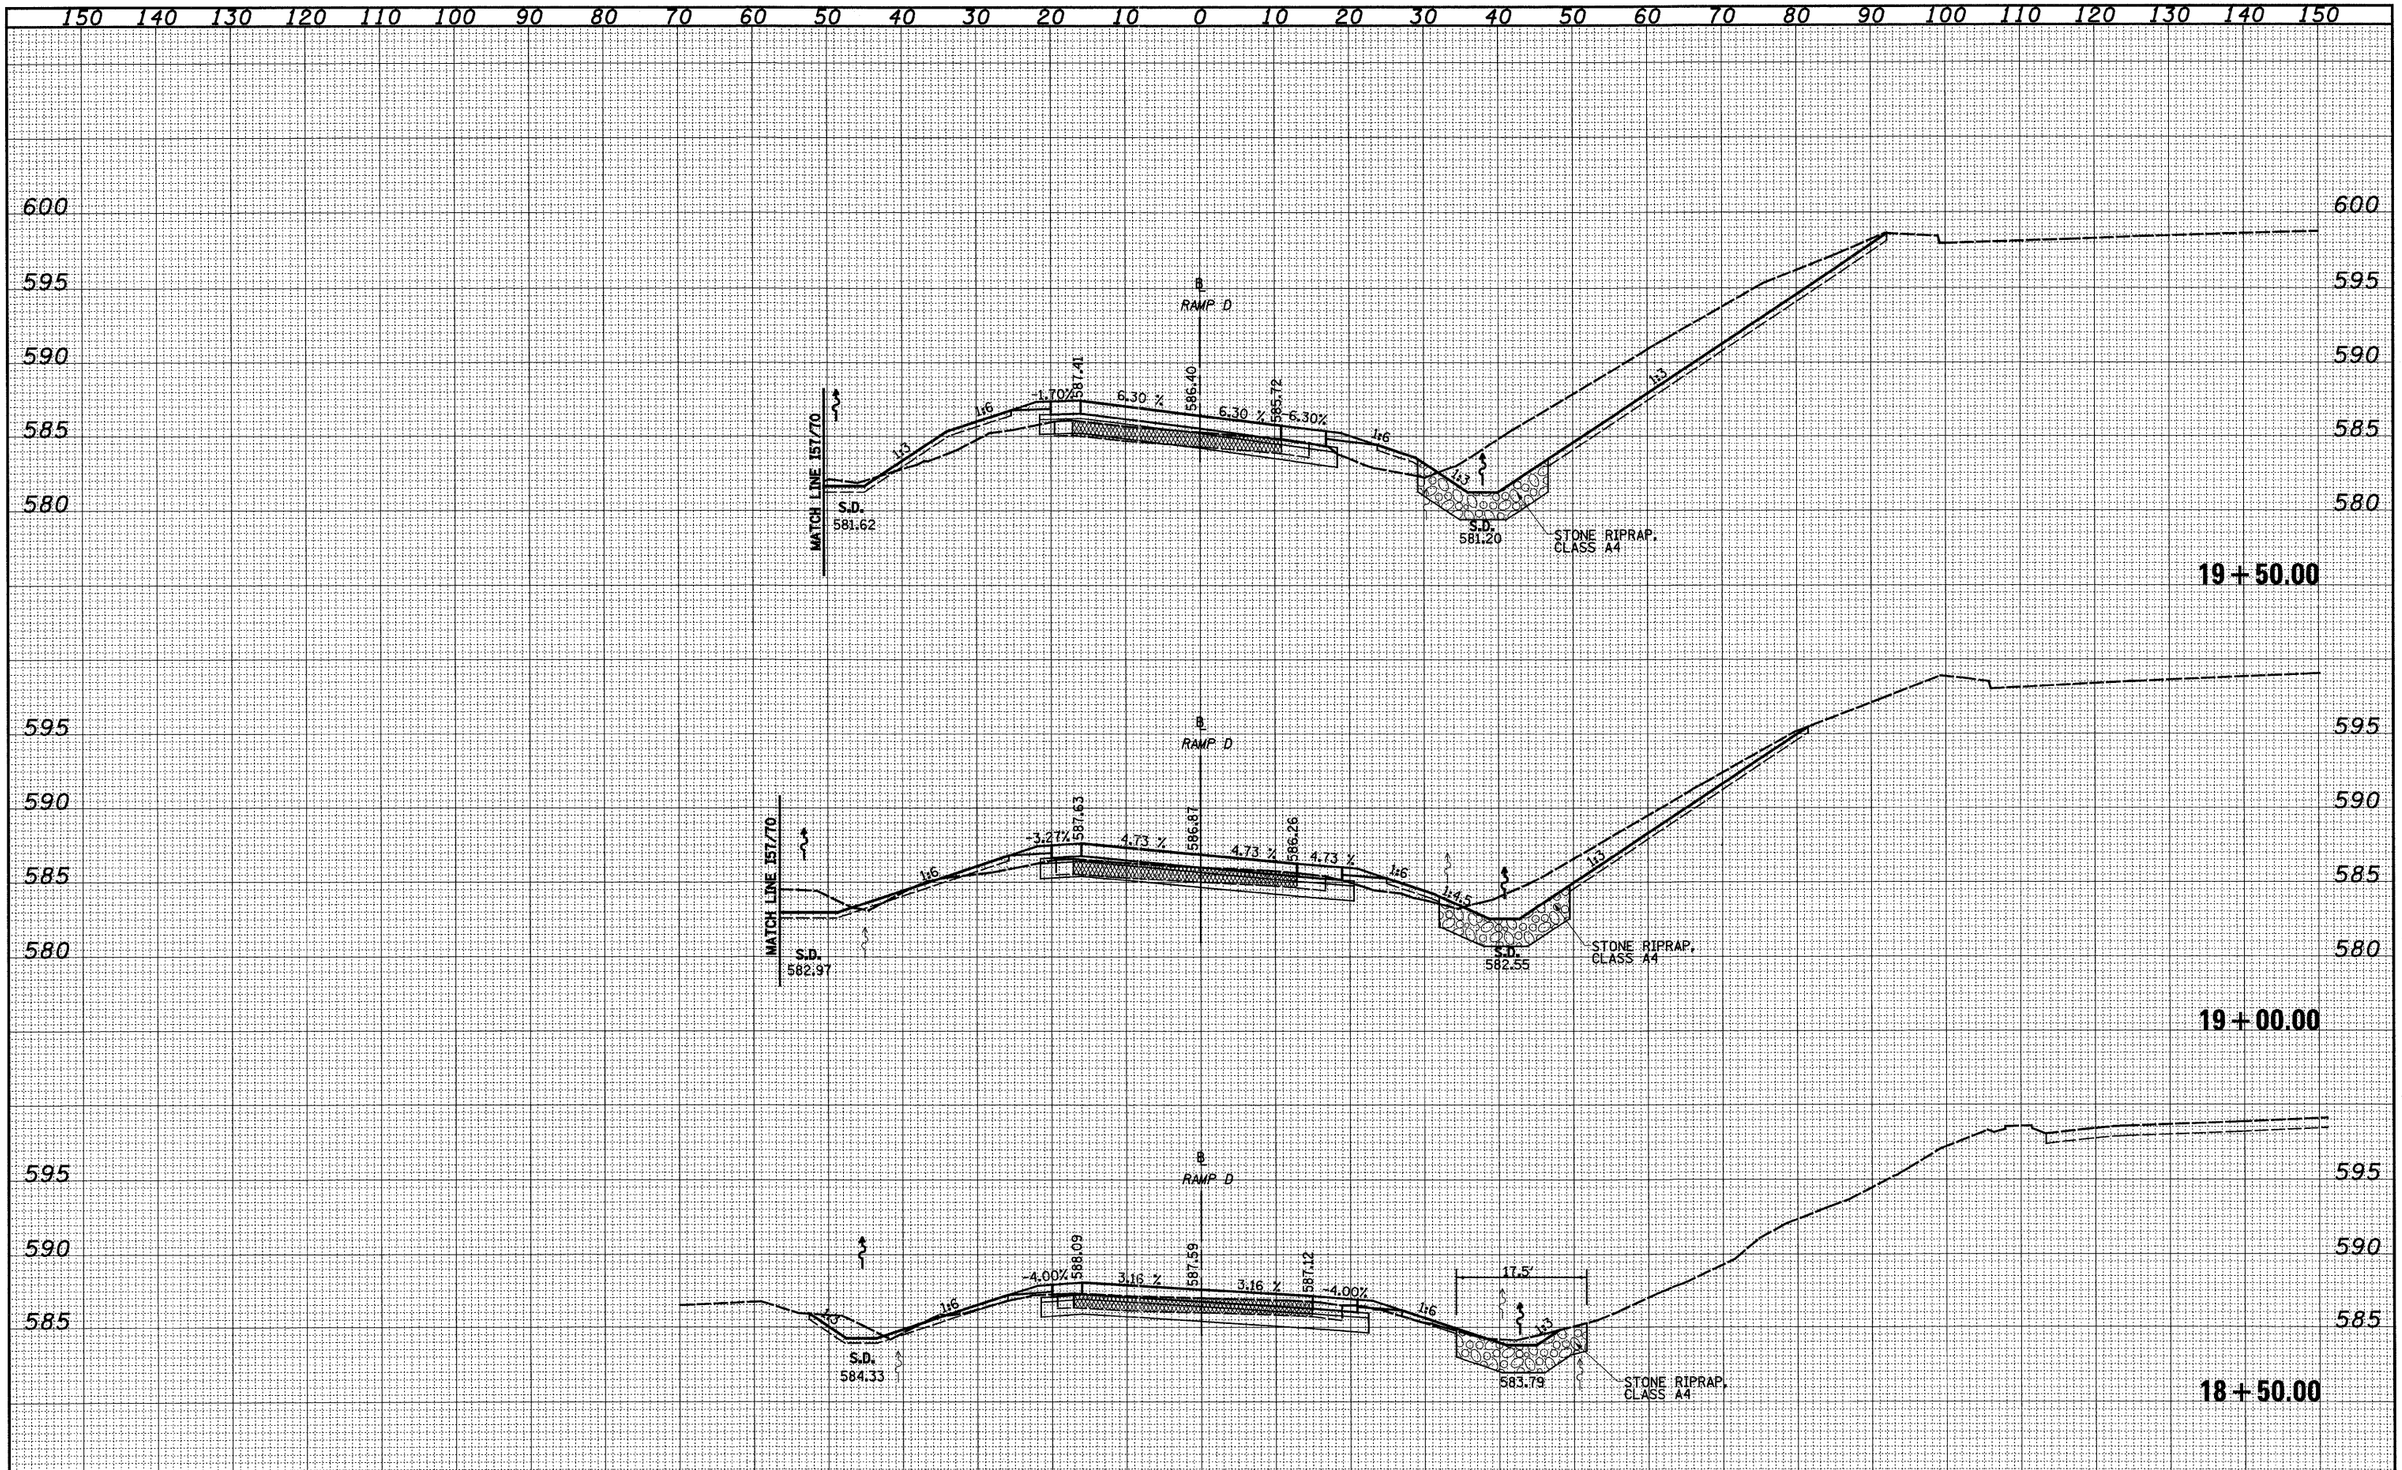

FILE NAME =	USER NAME = bseibel	DESIGNED - JWS	REVISED -
S:\Projects\4403-00077.57-7R\dgn\ML_Keller\xsec\KellerRD.dgn		DRAWN - LEC	REVISED -
	PLOT SCALE = 20.0000 ' / IN.	CHECKED - BRM	REVISED -
	PLOT DATE = 3/14/2011	DATE - 5-19-08	REVISED -

STATE OF ILLINOIS
DEPARTMENT OF TRANSPORTATION

CROSS SECTIONS, KELLER DRIVE RAMP D


SCALE: 1"=10' | SHEET NO. 4 OF 6 SHEETS | STA. 18+50.00 TO STA. 19+50.00

F.A.I RTE.	SECTION	COUNTY	TOTAL SHEETS	SHEET NO.
57/70	(25,3-4)R	EFFINGHAM	1098	668
		CONTRACT NO. 74299		
FED. ROAD DIST. NO.	ILLINOIS	FED. AID PROJECT		

FINAL SURVEY	NOTE BOOK	NO.
SURVEYED	BY	
PLOTTED		
TEMPLATE		
AREAS		
AREAS CHECKED	DATE	

ORIGINAL SURVEY	NOTE BOOK	NO.
SURVEYED	BY	
PLOTTED		
TEMPLATE		
AREAS		
AREAS CHECKED	DATE	

FINAL SURVEY	BY	DATE
NOTE BOOK	SURVEYED	
NO.	PLOTTED	
	TOPSOIL AVE. AREAS	
	AREAS CHECKED	

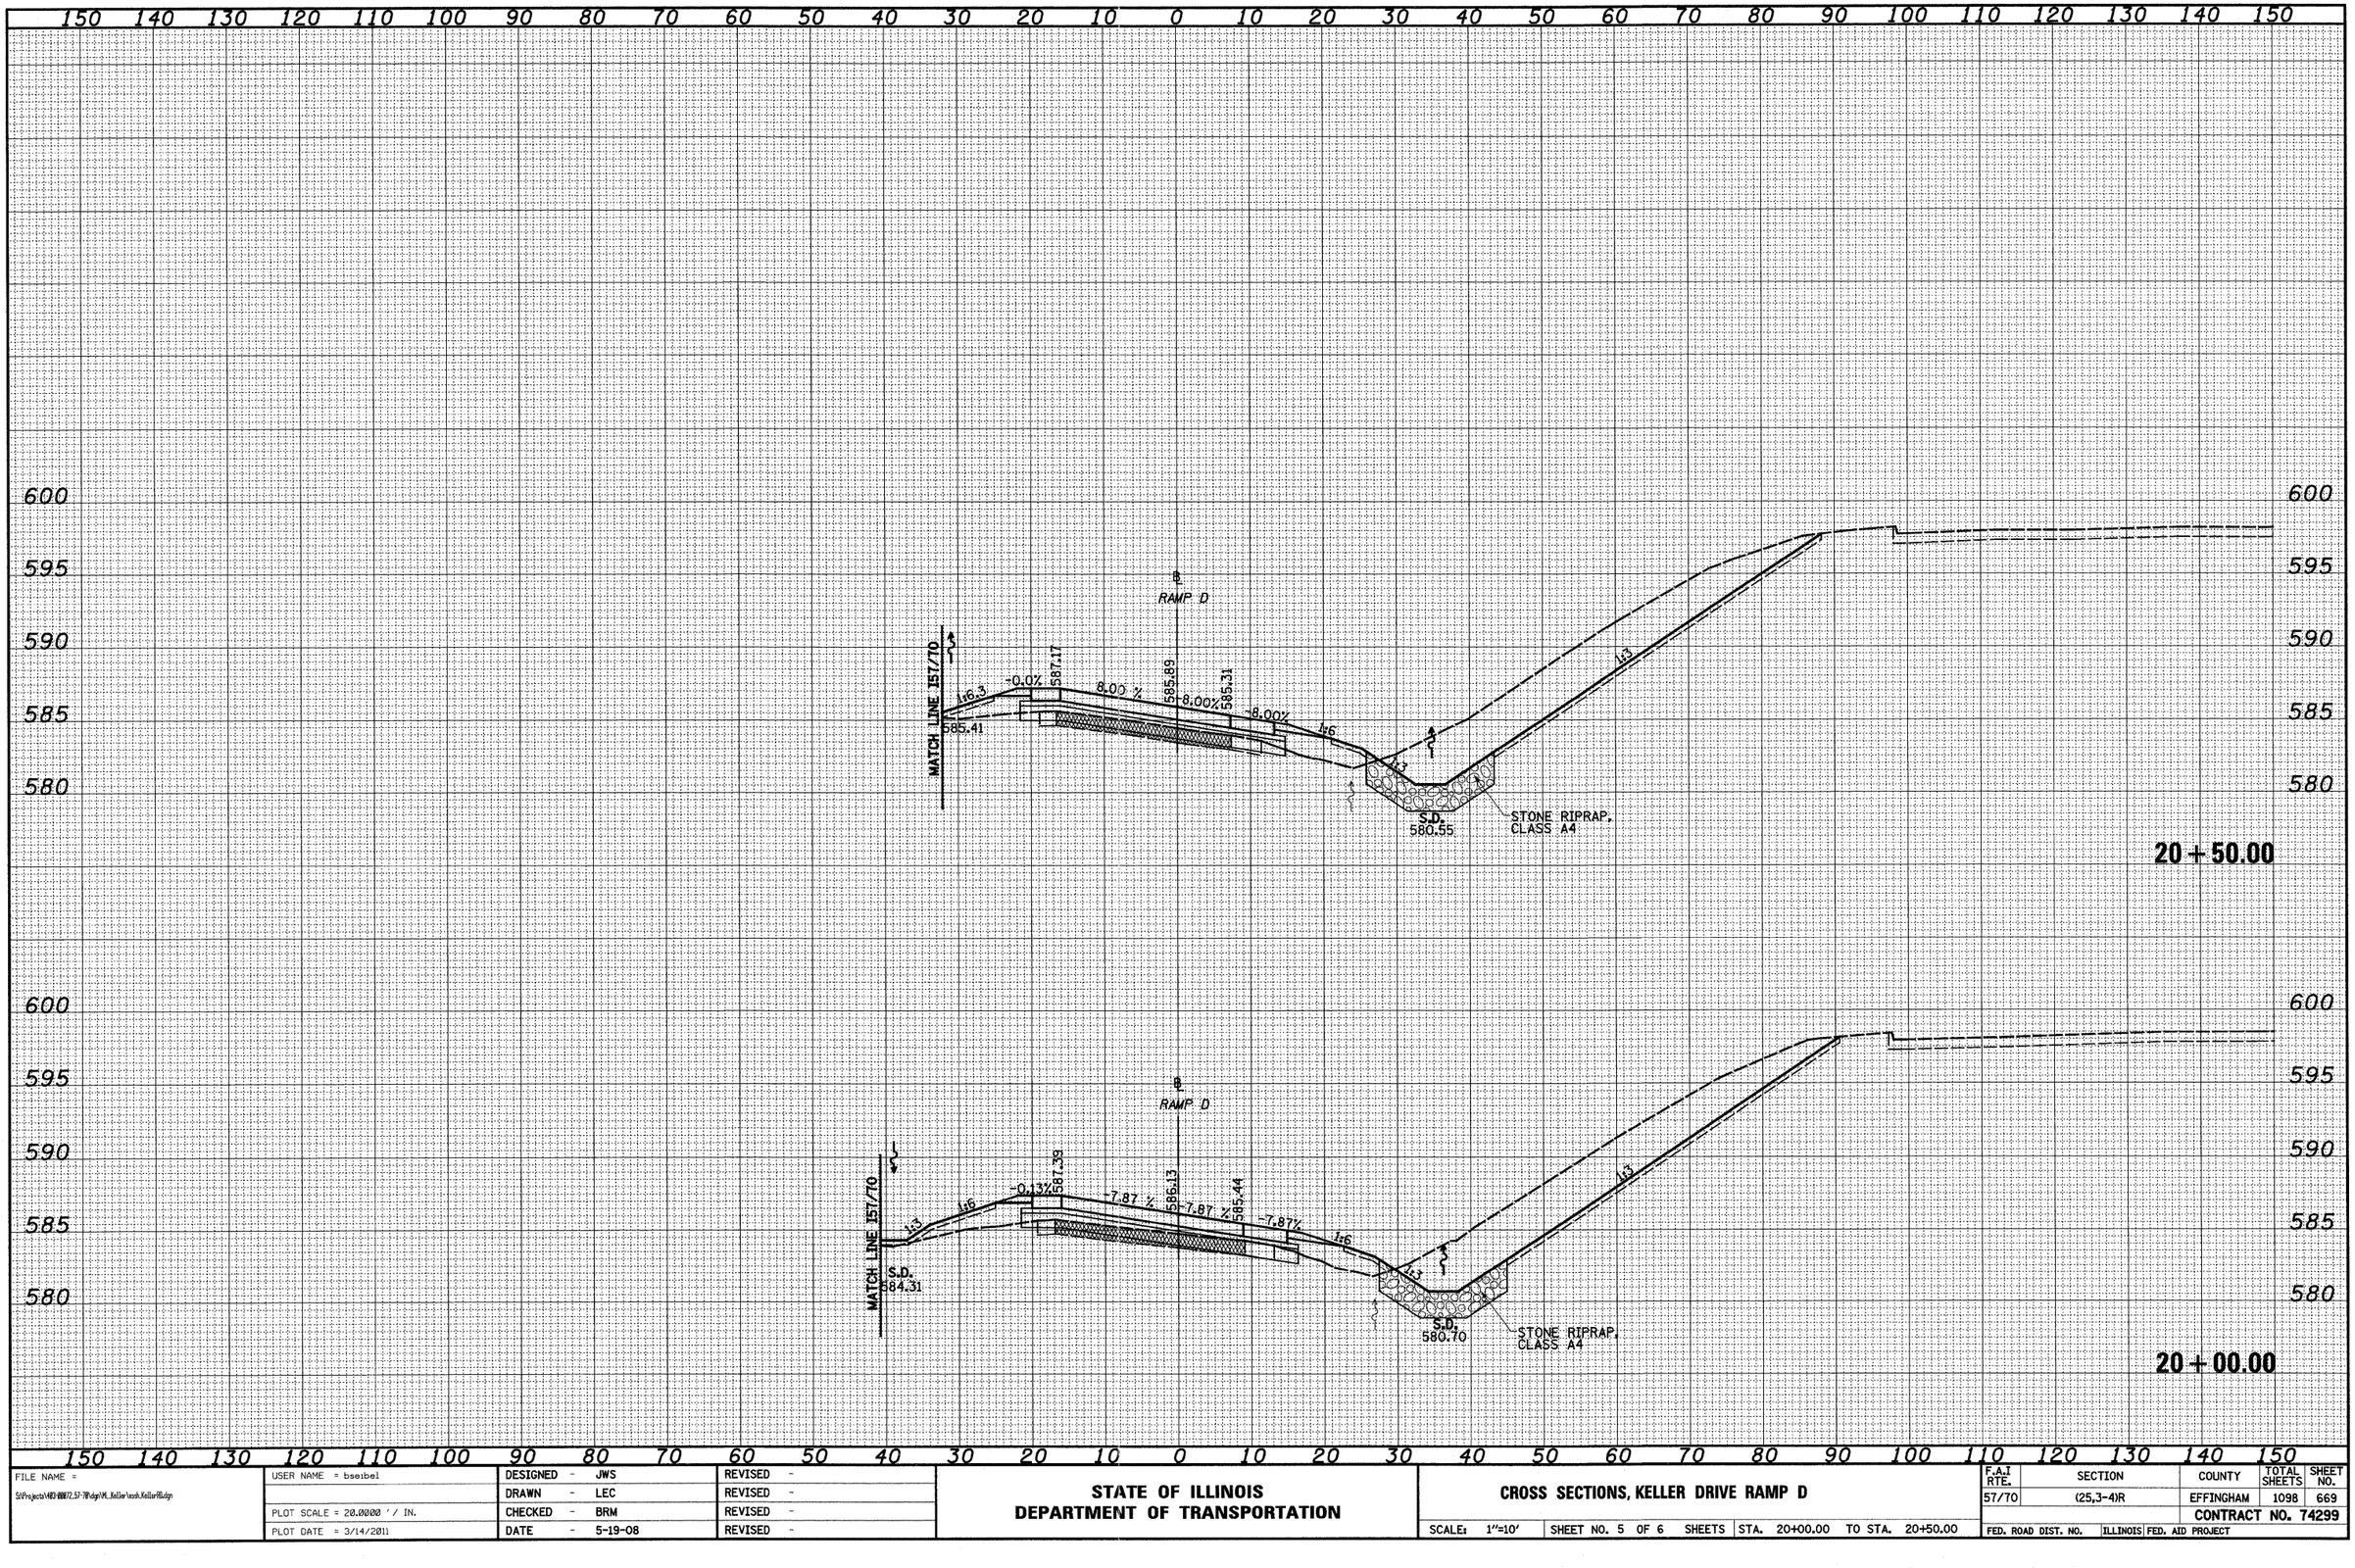

ORIGINAL SURVEY	BY	DATE
NOTE BOOK	SURVEYED	
NO.	PLOTTED	
	TOPSOIL AVE. AREAS	
	AREAS CHECKED	

FILE NAME = S:\Projects\MED\00072.57-70\dgn\M_Keller\work\KellerRD.dgn	USER NAME = bseibel	DESIGNED - JWS	REVISED -
		DRAWN - LEC	REVISED -
	PLOT SCALE = 20.0000 ' / IN.	CHECKED - BRM	REVISED -
	PLOT DATE = 3/14/2011	DATE - 5-19-08	REVISED -


STATE OF ILLINOIS
DEPARTMENT OF TRANSPORTATION

CROSS SECTIONS, KELLER DRIVE RAMP D

SCALE: 1"=10' | SHEET NO. 5 OF 6 SHEETS | STA. 20+00.00 TO STA. 20+50.00

F.A.I RTE.	SECTION	COUNTY	TOTAL SHEETS	SHEET NO.
57/70	(25,3-4)R	EFFINGHAM	1098	669
		CONTRACT NO. 74299		
FED. ROAD DIST. NO.	ILLINOIS	FED. AID PROJECT		

FINAL SURVEY	BY	DATE
	SURVEYED	
	PLOTTED	
NOTE BOOK	TEMPLATE	
	AREAS	
NO.	AREAS CHECKED	

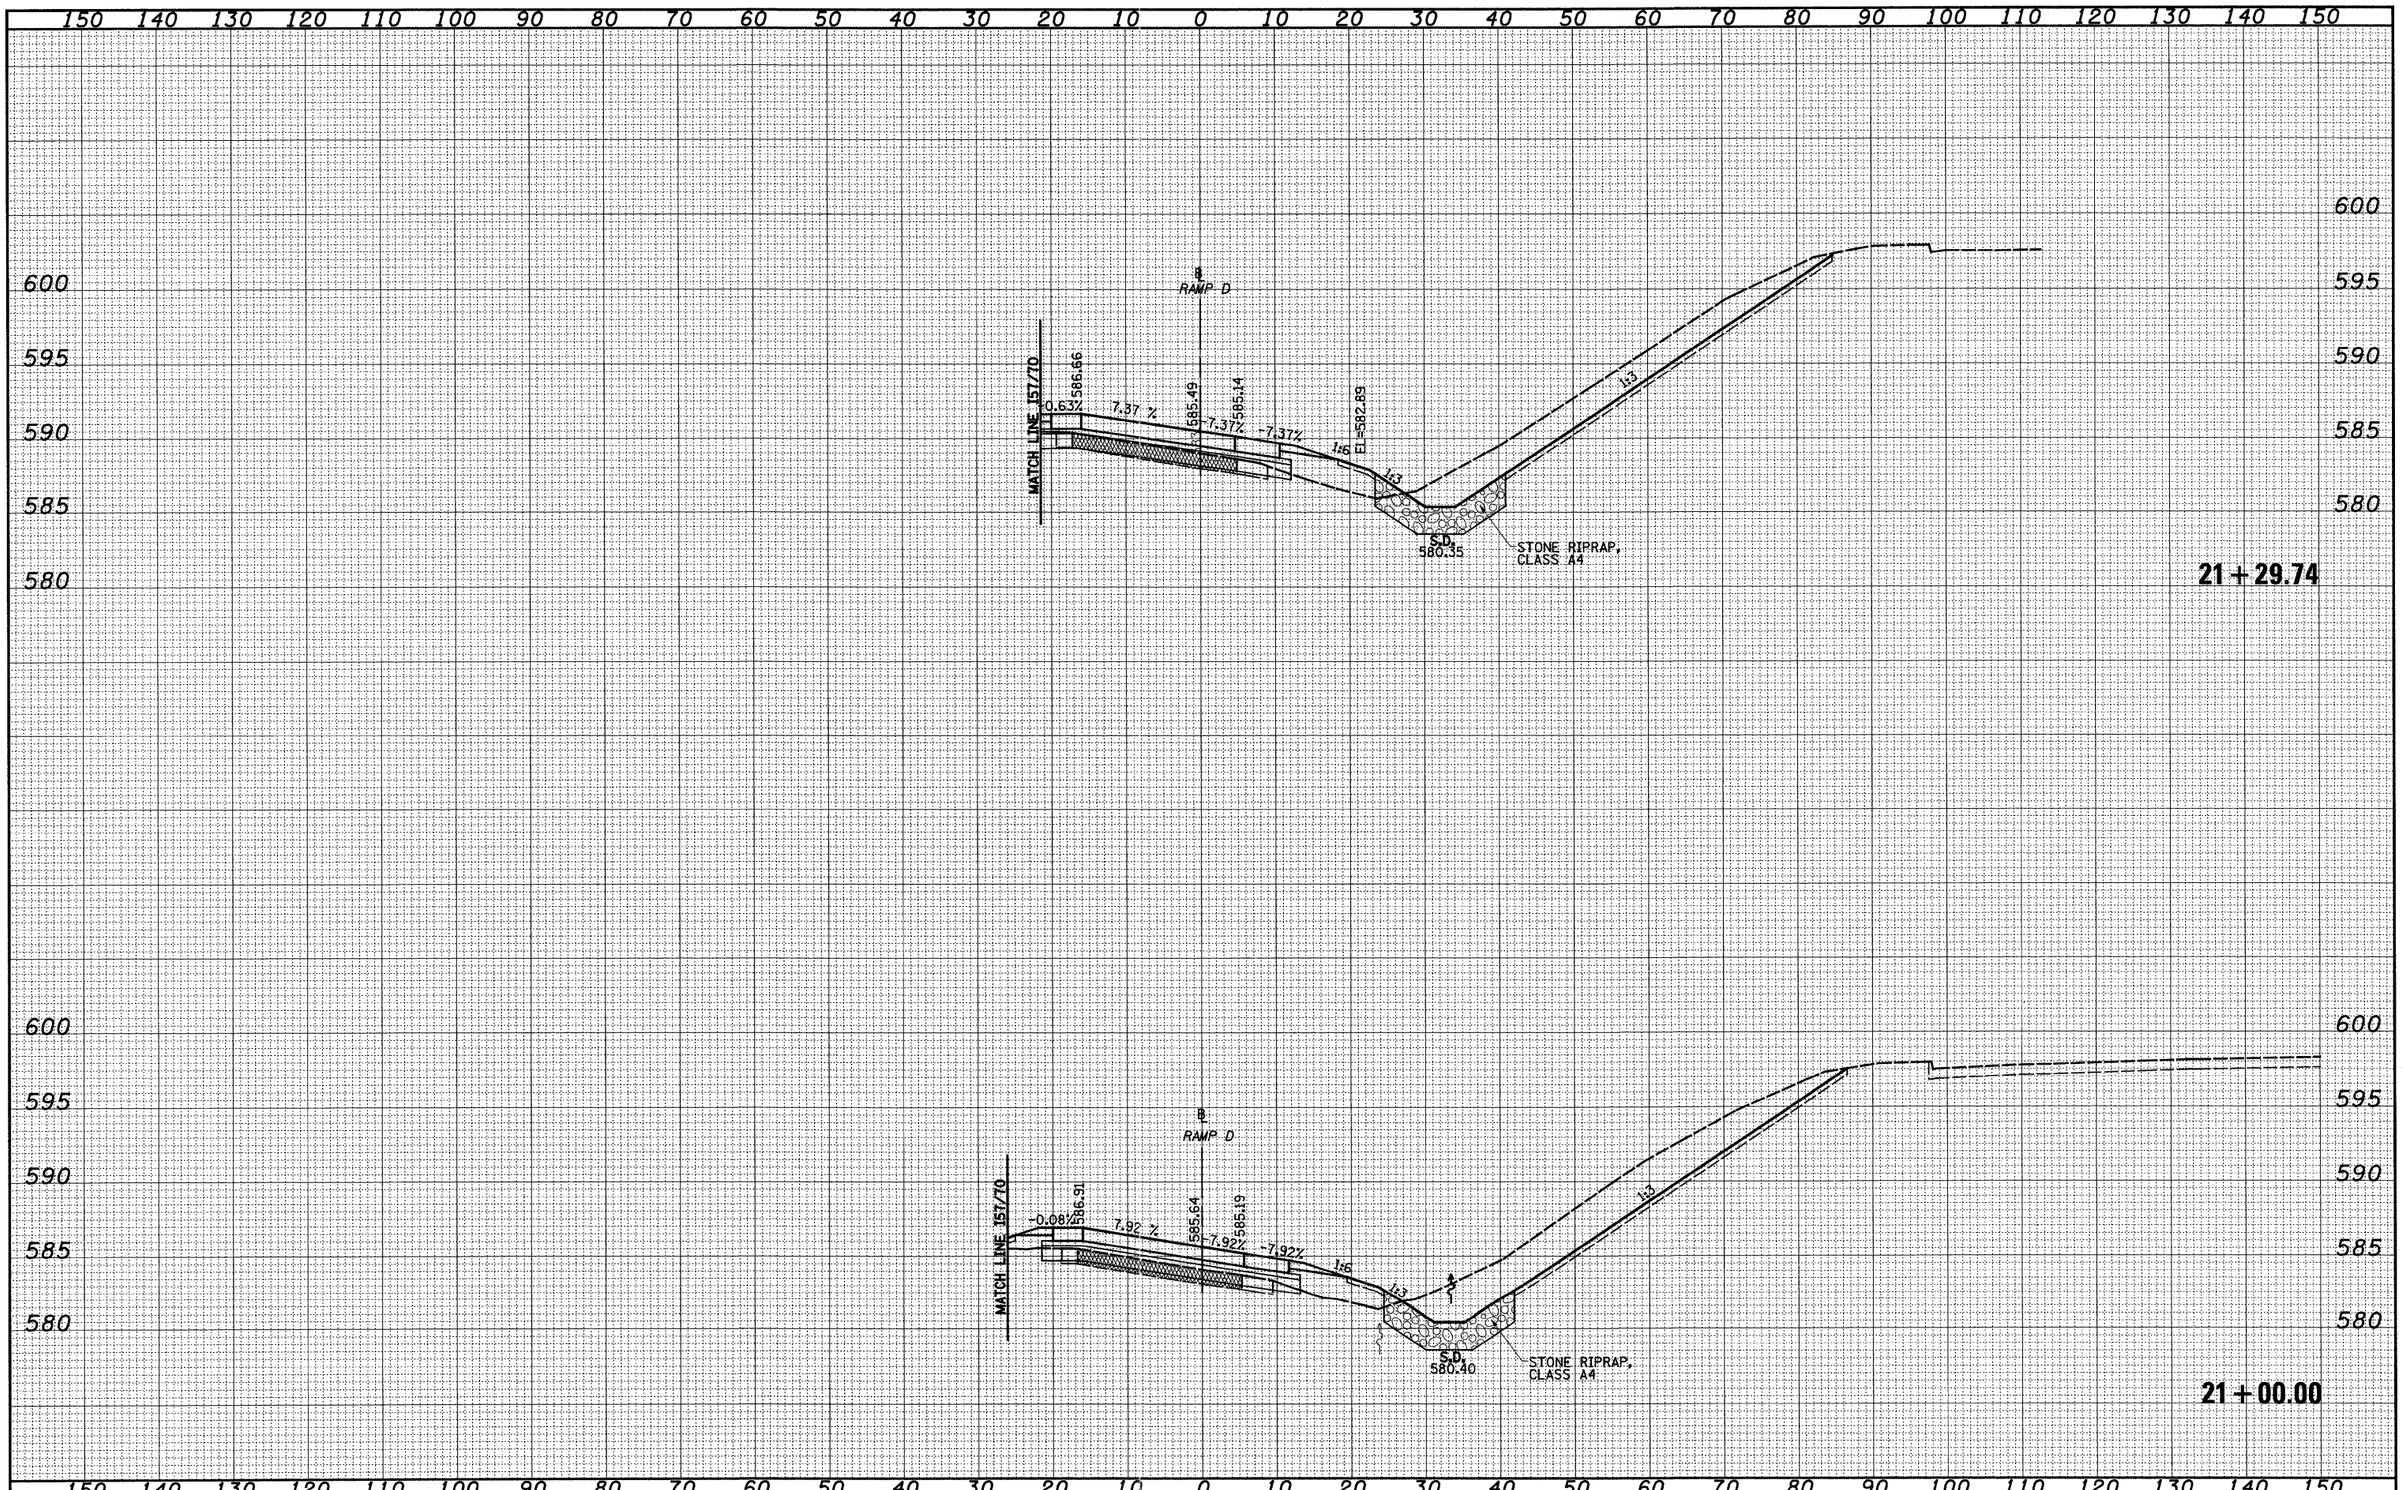

ORIGINAL SURVEY	BY	DATE
	SURVEYED	
	PLOTTED	
NOTE BOOK	TEMPLATE	
	AREAS	
NO.	AREAS CHECKED	

FILE NAME = S:\Projects\4ED\00172.57-7P\dgn\ML_Keller\roshKellerRD.dgn	USER NAME = bse;bel	DESIGNED - JWS	REVISED -
		DRAWN - LEC	REVISED -
	PLOT SCALE = 20.0000 ' / IN.	CHECKED - BRM	REVISED -
	PLOT DATE = 3/14/2011	DATE - 5-19-08	REVISED -

STATE OF ILLINOIS
DEPARTMENT OF TRANSPORTATION

CROSS SECTIONS, KELLER DRIVE RAMP D

SCALE: 1"=10' | SHEET NO. 6 OF 6 SHEETS | STA. 21+00.00 TO STA. 21+29.74


F.A.I RTE.	SECTION	COUNTY	TOTAL SHEETS	SHEET NO.
57/70	(25,3-4)R	EFFINGHAM	1098	670
		CONTRACT NO. 74299		
FED. ROAD DIST. NO.	ILLINOIS	FED. AID PROJECT		

150 140 130 120 110 100 90 80 70 60 50 40 30 20 10 0 10 20 30 40 50 60 70 80 90 100 110 120 130 140 150

LEGEND

▨ - GRADING BY OTHERS


595
590
585

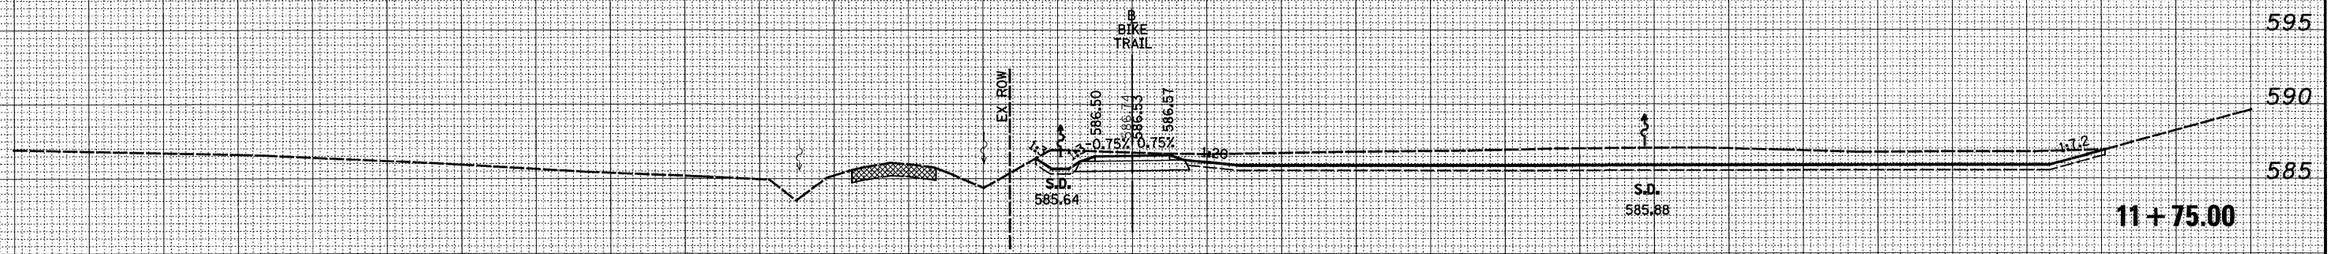

STAGE 2 CUT=182 FILL=0

11+75.00

595
590
585

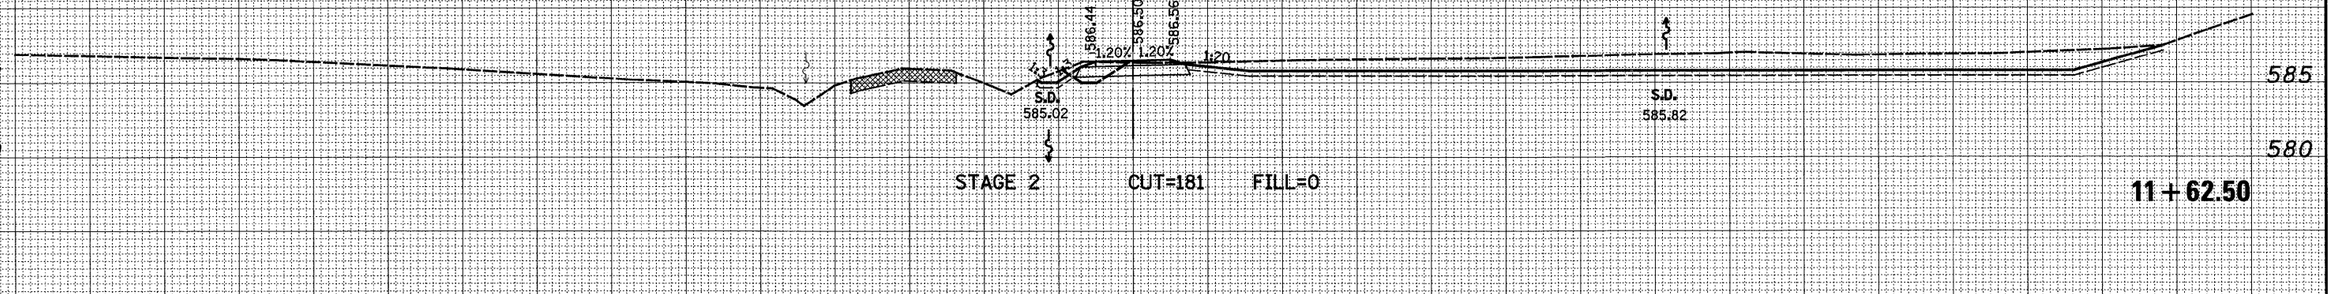


585
580

STAGE 2 CUT=181 FILL=0

11+62.50

595
590
585

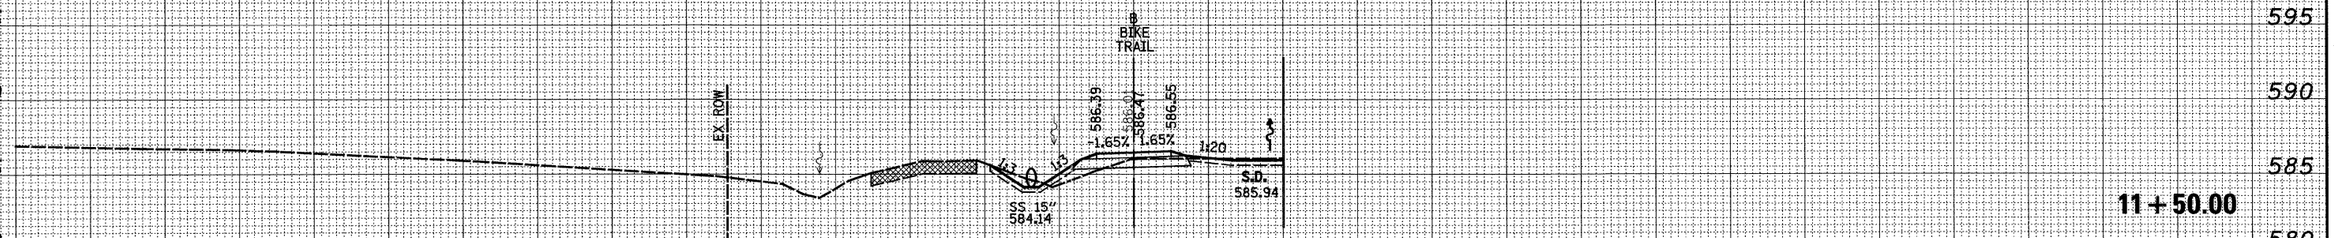

580

STAGE 2 CUT=66 FILL=2

11+50.00

150 140 130 120 110 100 90 80 70 60 50 40 30 20 10 0 10 20 30 40 50 60 70 80 90 100 110 120 130 140 150

FILE NAME = S:\Projects\403-00072.57-T0\dgn\ML_Keller\xsh_Bike.dgn	USER NAME = bseibel	DESIGNED - JWS	REVISED -	STATE OF ILLINOIS DEPARTMENT OF TRANSPORTATION	BIKE TRAIL CROSS SECTIONS
		DRAWN - LEC	REVISED -		
	PLOT SCALE = 20.0000 ' / IN.	CHECKED - BRM	REVISED -		
	PLOT DATE = 3/14/2011	DATE - 11-22-10	REVISED -		SCALE: 1"=10' SHEET NO. 1 OF 40 SHEETS STA. 11+50.00 TO STA. 11+75.00

F.A.I. RTE.	SECTION	COUNTY	TOTAL SHEETS	SHEET NO.
57/70	(25-3,4)R	EFFINGHAM	1098	671
		CONTRACT NO. 74299		
FED. ROAD DIST. NO.	ILLINOIS	FED. AID PROJECT		

FINAL SURVEY

NO.	NOTE BOOK	SURVEYED	PLOTTED	TEMPLATE	AREAS	AREAS CHECKED	BY	DATE


ORIGINAL SURVEY

NO.	NOTE BOOK	SURVEYED	PLOTTED	TEMPLATE	AREAS	AREAS CHECKED	BY	DATE


150 140 130 120 110 100 90 80 70 60 50 40 30 20 10 0 10 20 30 40 50 60 70 80 90 100 110 120 130 140 150

LEGEND


▨ - GRADING BY OTHERS

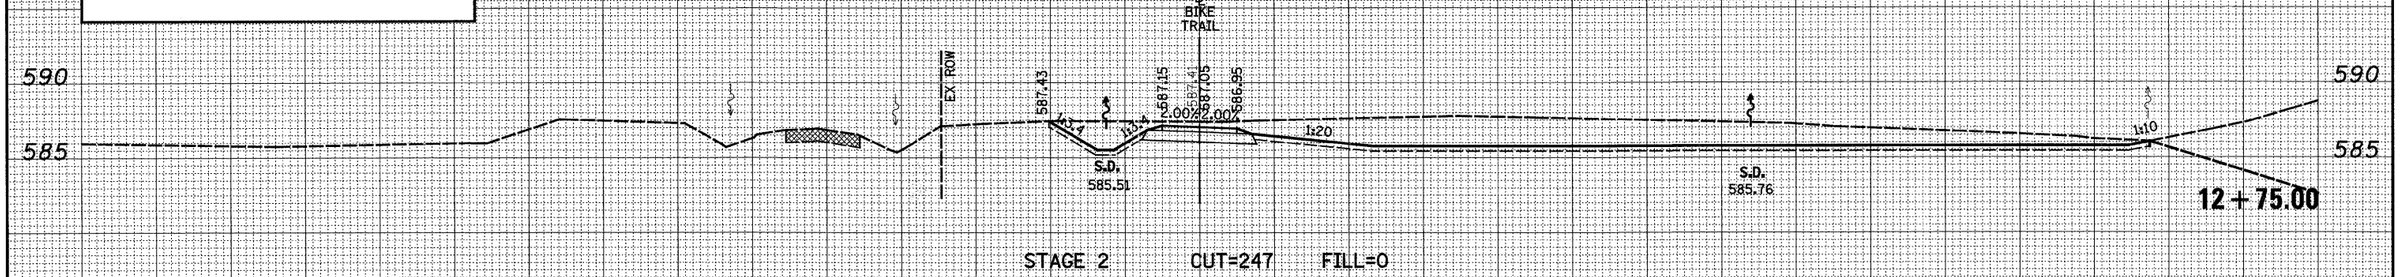

STAGE 2 CUT=247 FILL=0

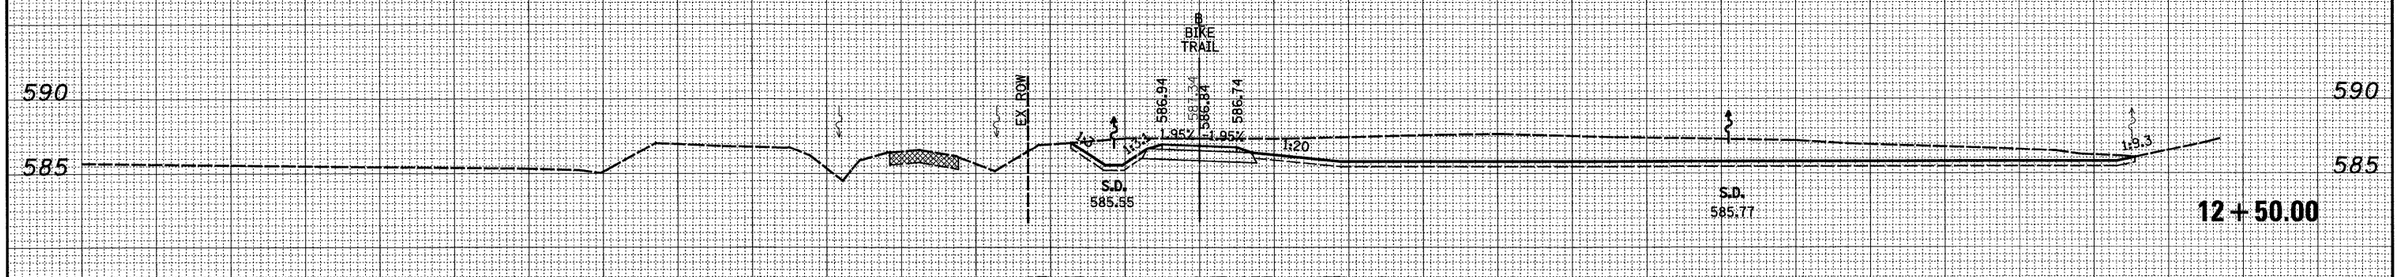

STAGE 2 CUT=235 FILL=0

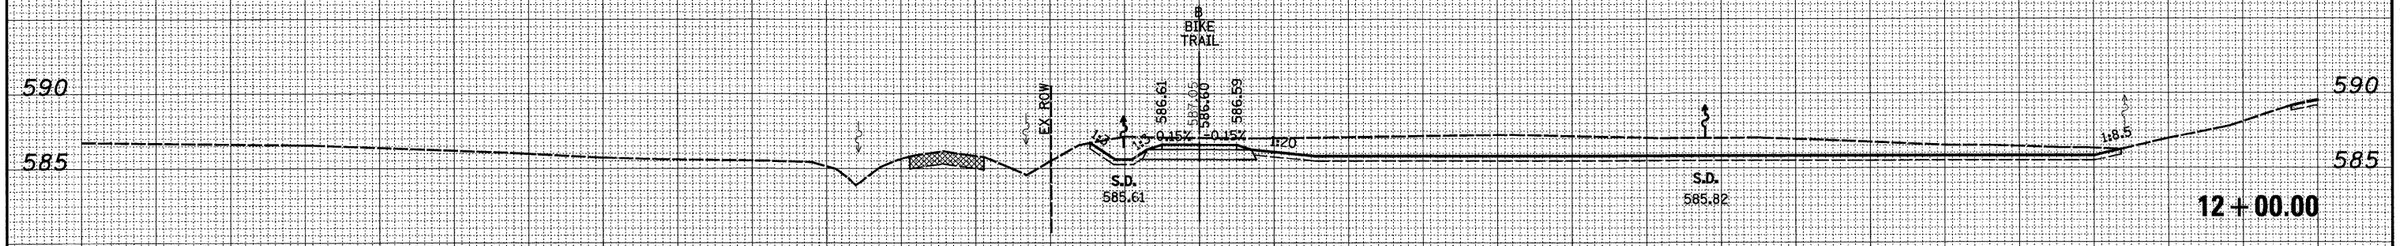

STAGE 2 CUT=194 FILL=0

150 140 130 120 110 100 90 80 70 60 50 40 30 20 10 0 10 20 30 40 50 60 70 80 90 100 110 120 130 140 150

ORIGINAL SURVEY	BY	DATE
SURVEYED		
PLOTTED		
TEMPLATE		
NOTE BOOK		
AREAS		
NO.	AREAS CHECKED	

FINAL SURVEY	BY	DATE
SURVEYED		
PLOTTED		
TEMPLATE		
NOTE BOOK		
AREAS		
NO.	AREAS CHECKED	

FILE NAME = S:\Projects\403-00072_57-70\dgn\ML_Keller\xssh_Bike.dgn	USER NAME = bseibel	DESIGNED - JWS	REVISED -
		DRAWN - LEC	REVISED -
	PLOT SCALE = 20.0000 ' / IN.	CHECKED - BRM	REVISED -
	PLOT DATE = 3/14/2011	DATE - 11-22-10	REVISED -

STATE OF ILLINOIS
DEPARTMENT OF TRANSPORTATION

BIKE TRAIL CROSS SECTIONS


SCALE: 1"=10' | SHEET NO. 2 OF 40 SHEETS | STA. 12+00.00 TO STA. 12+75.00

F.A.I. RTE.	SECTION	COUNTY	TOTAL SHEETS	SHEET NO.
57/70	(25-3,4)R	EFFINGHAM	1098	672
		CONTRACT NO. 74299		
FED. ROAD DIST. NO.	ILLINOIS	FED. AID PROJECT		

150 140 130 120 110 100 90 80 70 60 50 40 30 20 10 0 10 20 30 40 50 60 70 80 90 100 110 120 130 140 150

LEGEND

▨ - GRADING BY OTHERS

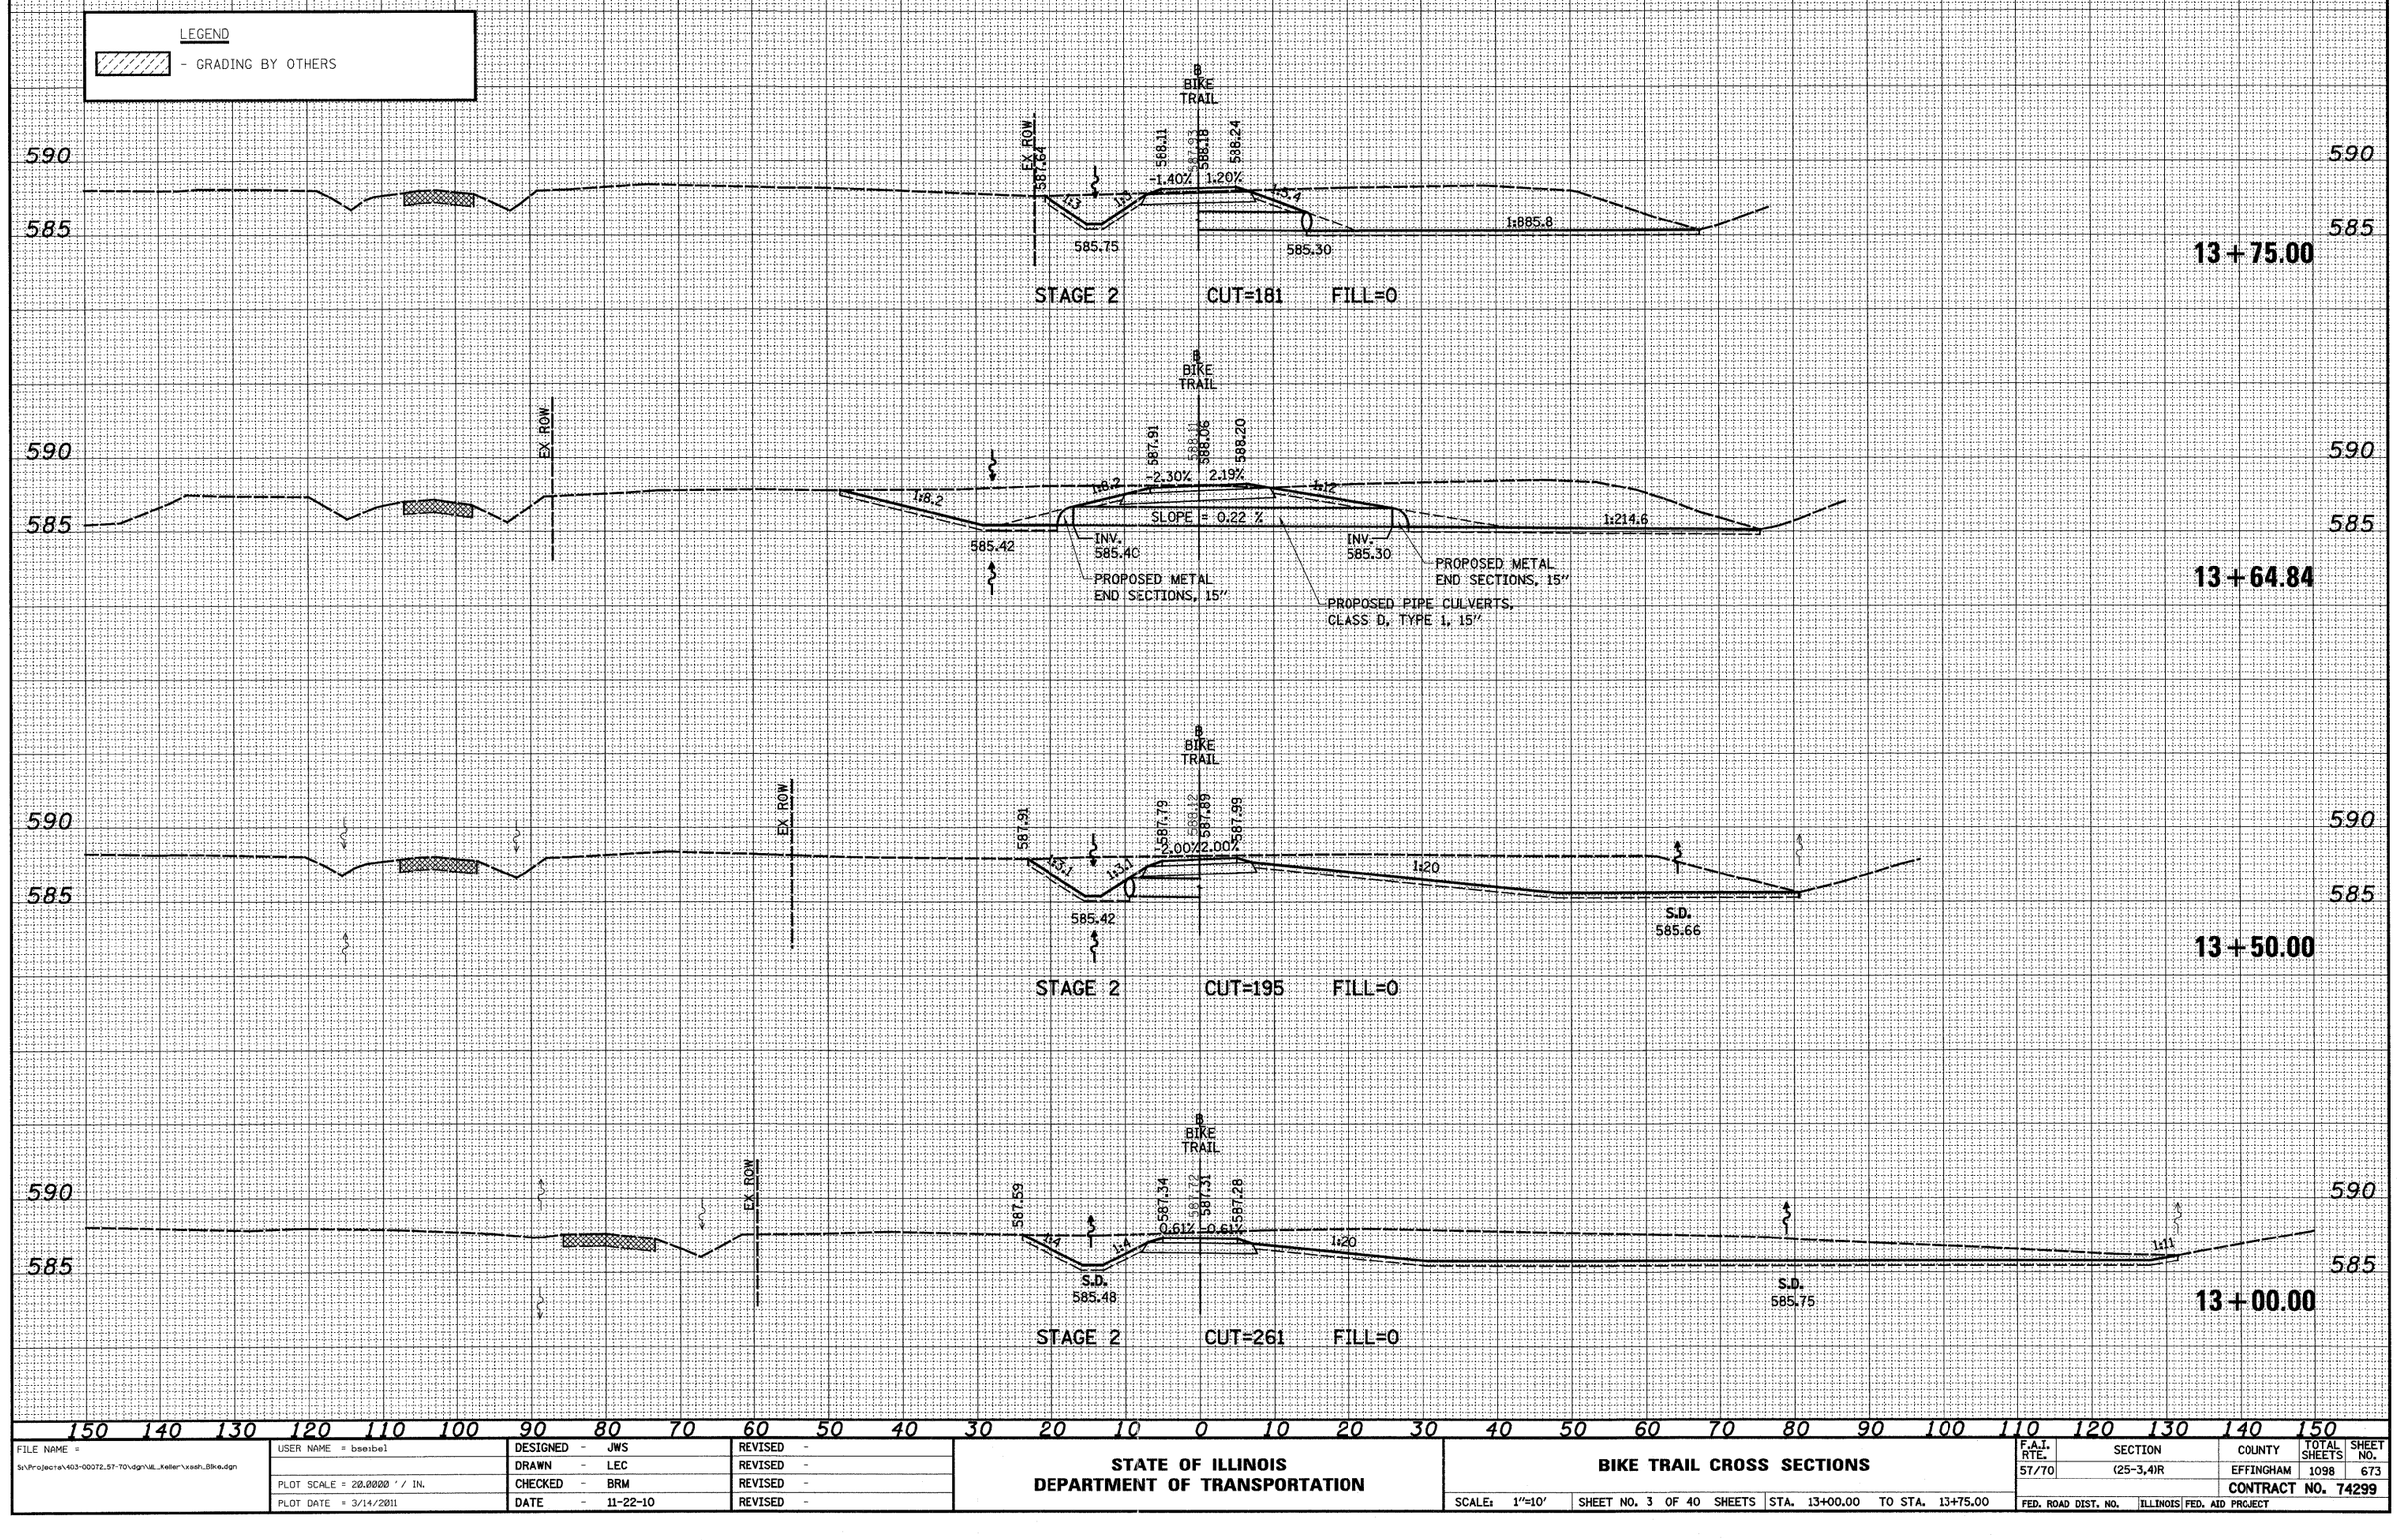

FINAL SURVEY	NOTE BOOK	NO.
SURVEYED		
PLOTTED		
TEMPLATE		
AREAS		
AREAS CHECKED		

ORIGINAL SURVEY	NOTE BOOK	NO.
SURVEYED		
PLOTTED		
TEMPLATE		
AREAS		
AREAS CHECKED		

NO.	BY	DATE

150 140 130 120 110 100 90 80 70 60 50 40 30 20 10 0 10 20 30 40 50 60 70 80 90 100 110 120 130 140 150

FILE NAME = S:\Projects\403-00072.57-70\dgn\ML_Keller\xsh_Bike.dgn	USER NAME = bsebel	DESIGNED - JWS	REVISED -
		DRAWN - LEC	REVISED -
	PLOT SCALE = 20.0000 ' / IN.	CHECKED - BRM	REVISED -
	PLOT DATE = 3/14/2011	DATE - 11-22-10	REVISED -

STATE OF ILLINOIS
DEPARTMENT OF TRANSPORTATION

BIKE TRAIL CROSS SECTIONS


SCALE: 1"=10' | SHEET NO. 3 OF 40 SHEETS | STA. 13+00.00 TO STA. 13+75.00

F.A.I. RTE.	SECTION	COUNTY	TOTAL SHEETS	SHEET NO.
57/70	(25-3,4)R	EFFINGHAM	1098	673
		CONTRACT NO. 74299		
FED. ROAD DIST. NO.	ILLINOIS	FED. AID PROJECT		

150 140 130 120 110 100 90 80 70 60 50 40 30 20 10 0 10 20 30 40 50 60 70 80 90 100 110 120 130 140 150


LEGEND

▨ - GRADING BY OTHERS

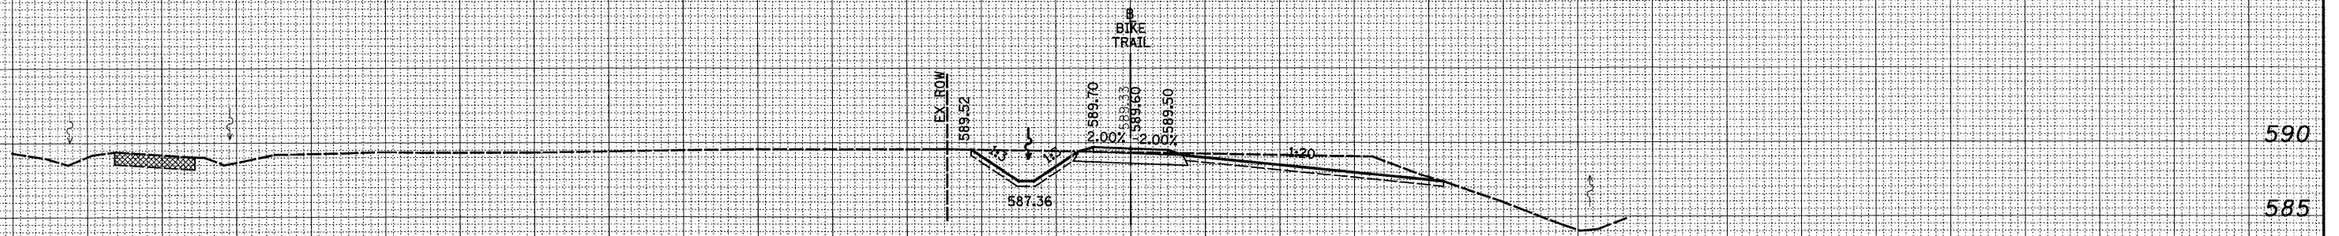


STAGE 2 CUT=67 FILL=0

15+00.00

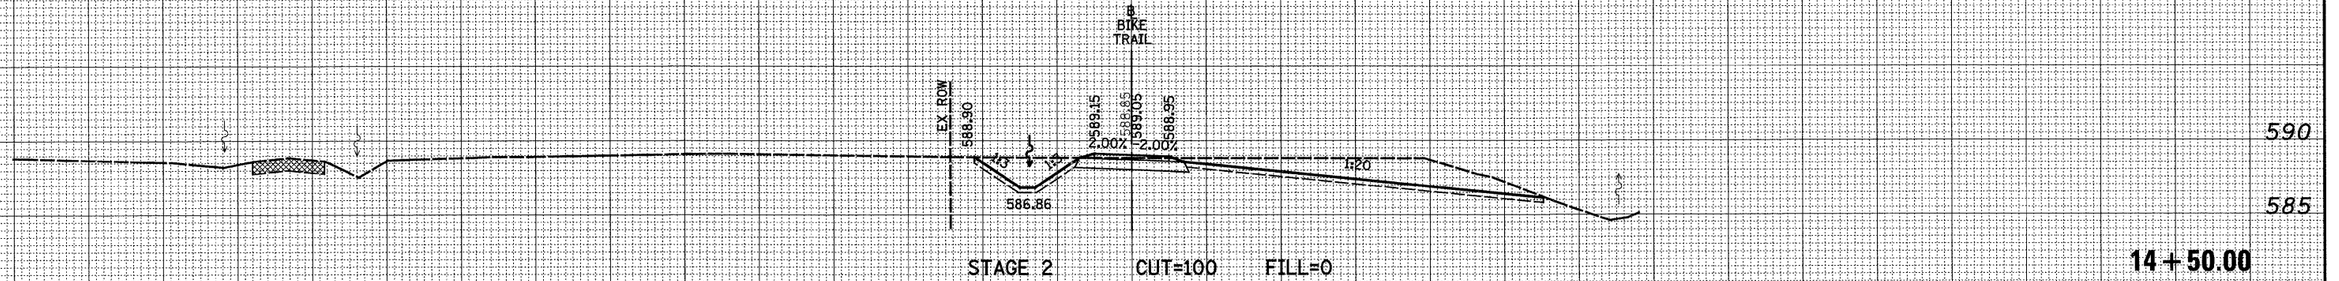

STAGE 2 CUT=100 FILL=0

14+50.00

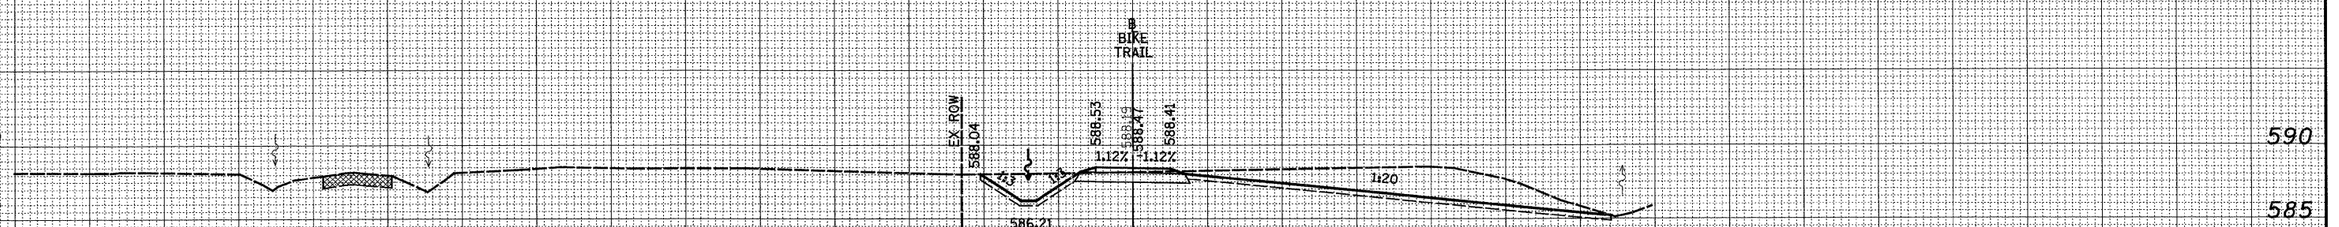

STAGE 2 CUT=120 FILL=0

14+00.00

150 140 130 120 110 100 90 80 70 60 50 40 30 20 10 0 10 20 30 40 50 60 70 80 90 100 110 120 130 140 150

FINAL SURVEY

NO.	NOTE BOOK	SURVEYED	PLOTTED	TEMPLATE	AREAS	AREAS CHECKED	BY	DATE

ORIGINAL SURVEY

NO.	NOTE BOOK	SURVEYED	PLOTTED	TEMPLATE	AREAS	AREAS CHECKED	BY	DATE

FILE NAME = S:\Projects\403-00072.57-70\dgn\ML_Keller\xsah_Bike.dgn	USER NAME = bsetbel	DESIGNED - JWS	REVISED -
		DRAWN - LEC	REVISED -
	PLOT SCALE = 20.0000 ' / IN.	CHECKED - BRM	REVISED -
	PLOT DATE = 3/14/2011	DATE - 11-22-10	REVISED -

STATE OF ILLINOIS
DEPARTMENT OF TRANSPORTATION

BIKE TRAIL CROSS SECTIONS

SCALE: 1"=10' | SHEET NO. 4 OF 40 SHEETS | STA. 14+00.00 TO STA. 15+00.00


F.A.I. RTE.	SECTION	COUNTY	TOTAL SHEETS	SHEET NO.
57/70	(25-3,4)R	EFFINGHAM	1098	674
		CONTRACT NO. 74299		
FED. ROAD DIST. NO.	ILLINOIS	FED. AID PROJECT		

150 140 130 120 110 100 90 80 70 60 50 40 30 20 10 0 10 20 30 40 50 60 70 80 90 100 110 120 130 140 150

LEGEND

▨ - GRADING BY OTHERS


595
590
585
580

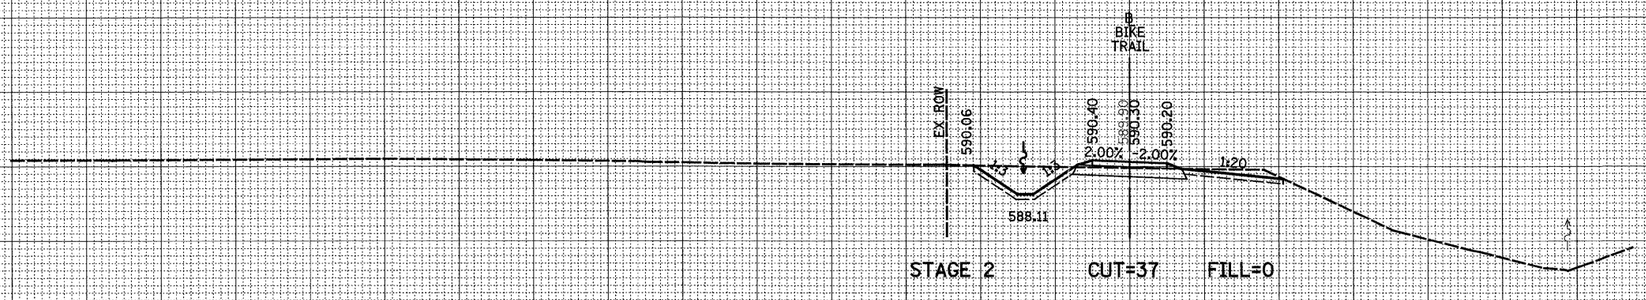

STAGE 2 CUT=37 FILL=0

16+00.00

595
590
585
580

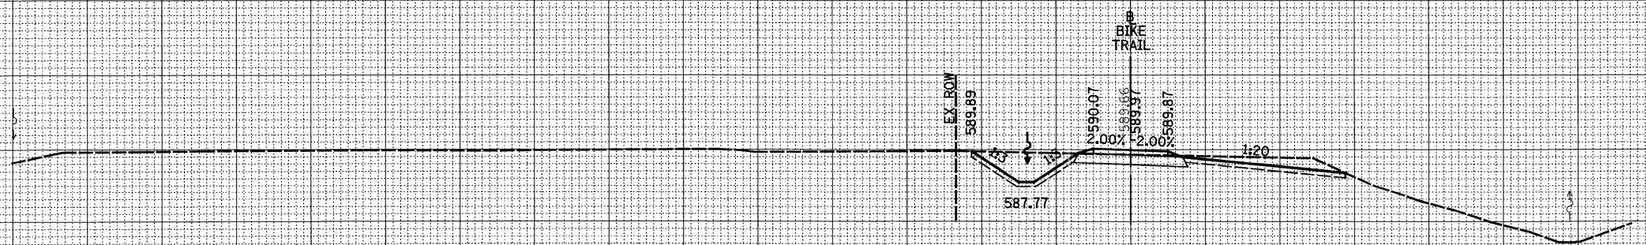

STAGE 2 CUT=49 FILL=0

15+50.00

150 140 130 120 110 100 90 80 70 60 50 40 30 20 10 0 10 20 30 40 50 60 70 80 90 100 110 120 130 140 150

FINAL SURVEY NOTE BOOK NO.

	BY	DATE
SURVEYED		
PLOTTED		
TEMPLATE		
AREAS		
AREAS CHECKED		

ORIGINAL SURVEY NOTE BOOK NO.

	BY	DATE
SURVEYED		
PLOTTED		
TEMPLATE		
AREAS		
AREAS CHECKED		

FILE NAME = S:\Projects\403-00072_57-70\dgn\ML_Keller\xssh_Bike.dgn	USER NAME = bseibel	DESIGNED - JWS	REVISED -
		DRAWN - LEC	REVISED -
	PLOT SCALE = 20.0000 ' / IN.	CHECKED - BRM	REVISED -
	PLOT DATE = 3/14/2011	DATE - 11-22-10	REVISED -

STATE OF ILLINOIS
DEPARTMENT OF TRANSPORTATION

BIKE TRAIL CROSS SECTIONS

SCALE: 1"=10' | SHEET NO. 5 OF 40 SHEETS | STA. 15+50.00 TO STA. 16+00.00


F.A.I. RTE.	SECTION	COUNTY	TOTAL SHEETS	SHEET NO.
57/70	(25-3,4)R	EFFINGHAM	1098	675
		CONTRACT NO. 74299		
FED. ROAD DIST. NO.	ILLINOIS	FED. AID PROJECT		

150 140 130 120 110 100 90 80 70 60 50 40 30 20 10 0 10 20 30 40 50 60 70 80 90 100 110 120 130 140 150

LEGEND

▨ - GRADING BY OTHERS


595
590
585
580

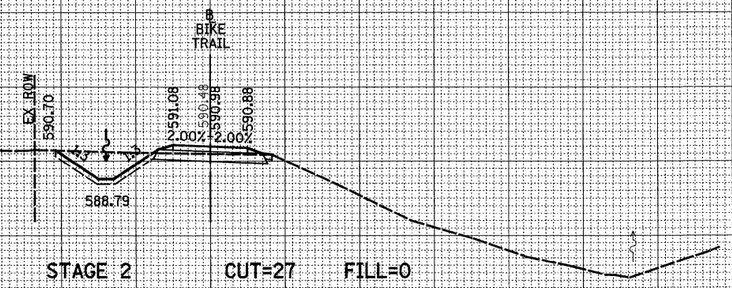

STAGE 2 CUT=27 FILL=0

17+00.00

595
590
585
580

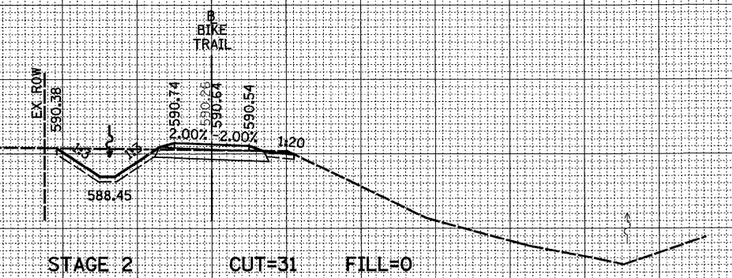

STAGE 2 CUT=31 FILL=0

16+50.00

150 140 130 120 110 100 90 80 70 60 50 40 30 20 10 0 10 20 30 40 50 60 70 80 90 100 110 120 130 140 150

FILE NAME = S:\Projects\403-00072.57-T0\dgn\ML_Keller\xssh_Bike.dgn	USER NAME = bsebel	DESIGNED - JWS	REVISED -
		DRAWN - LEC	REVISED -
	PLOT SCALE = 20.0000 ' / IN.	CHECKED - BRM	REVISED -
	PLOT DATE = 3/14/2011	DATE - 11-22-10	REVISED -

STATE OF ILLINOIS
DEPARTMENT OF TRANSPORTATION

BIKE TRAIL CROSS SECTIONS

SCALE: 1"=10' | SHEET NO. 6 OF 40 SHEETS | STA. 16+50.00 TO STA. 17+00.00

F.A.I. RTE.	SECTION	COUNTY	TOTAL SHEETS	SHEET NO.
57/70	(25-3,4)R	EFFINGHAM	1098	676
		CONTRACT NO. 74299		
FED. ROAD DIST. NO.	ILLINOIS	FED. AID PROJECT		

ORIGINAL SURVEY — NOTE BOOK — NO. — SURVEYED — PLOTTED — TEMPLATE — AREAS — AREAS CHECKED — BY — DATE


FINAL SURVEY — NOTE BOOK — NO. — SURVEYED — PLOTTED — TEMPLATE — AREAS — AREAS CHECKED — BY — DATE

150 140 130 120 110 100 90 80 70 60 50 40 30 20 10 0 10 20 30 40 50 60 70 80 90 100 110 120 130 140 150

LEGEND

- GRADING BY OTHERS


595
590
585
580

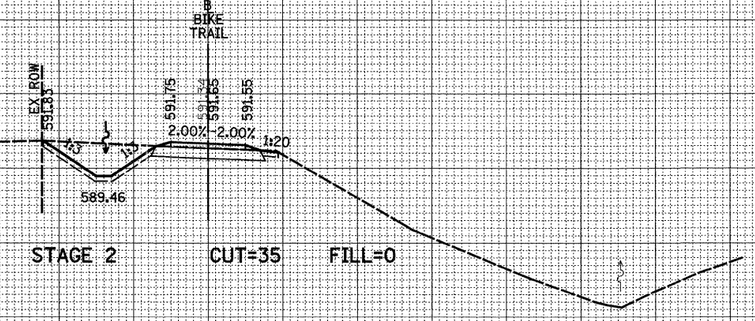

STAGE 2 CUT=35 FILL=0

18+00.00

595
590
585
580

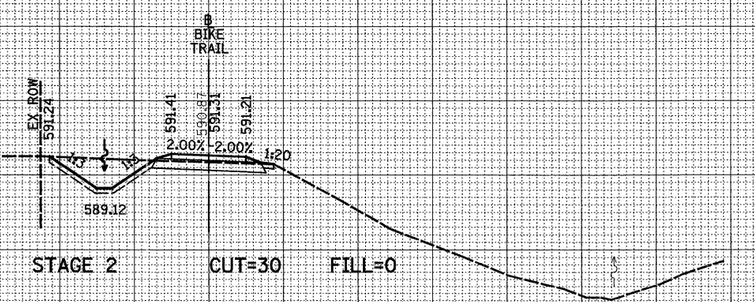

STAGE 2 CUT=30 FILL=0

17+50.00

150 140 130 120 110 100 90 80 70 60 50 40 30 20 10 0 10 20 30 40 50 60 70 80 90 100 110 120 130 140 150

FINAL SURVEY

NO.	NOTE BOOK	SURVEYED	BY
		PLOTTED	
		TEMPLATE	
		AREAS	
		AREAS CHECKED	

ORIGINAL SURVEY

NO.	NOTE BOOK	SURVEYED	BY
		PLOTTED	
		TEMPLATE	
		AREAS	
		AREAS CHECKED	

FILE NAME = S:\Projects\403-00072_57-70\dgn\ML_Keller\xsBn_Bike.dgn	USER NAME = bseibel	DESIGNED - JWS	REVISED -	STATE OF ILLINOIS DEPARTMENT OF TRANSPORTATION
		DRAWN - LEC	REVISED -	
	PLOT SCALE = 20.0000 ' / IN.	CHECKED - BRM	REVISED -	
	PLOT DATE = 3/14/2011	DATE - 11-22-10	REVISED -	

BIKE TRAIL CROSS SECTIONS


SCALE: 1"=10' | SHEET NO. 7 OF 40 SHEETS | STA. 17+50.00 TO STA. 18+00.00


F.A.I. RTE.	SECTION	COUNTY	TOTAL SHEETS	SHEET NO.
57/70	(25-3,4)R	EFFINGHAM	1098	677
		CONTRACT NO. 74299		
FED. ROAD DIST. NO.	ILLINOIS	FED. AID PROJECT		

150 140 130 120 110 100 90 80 70 60 50 40 30 20 10 0 10 20 30 40 50 60 70 80 90 100 110 120 130 140 150

LEGEND

▨ - GRADING BY OTHERS

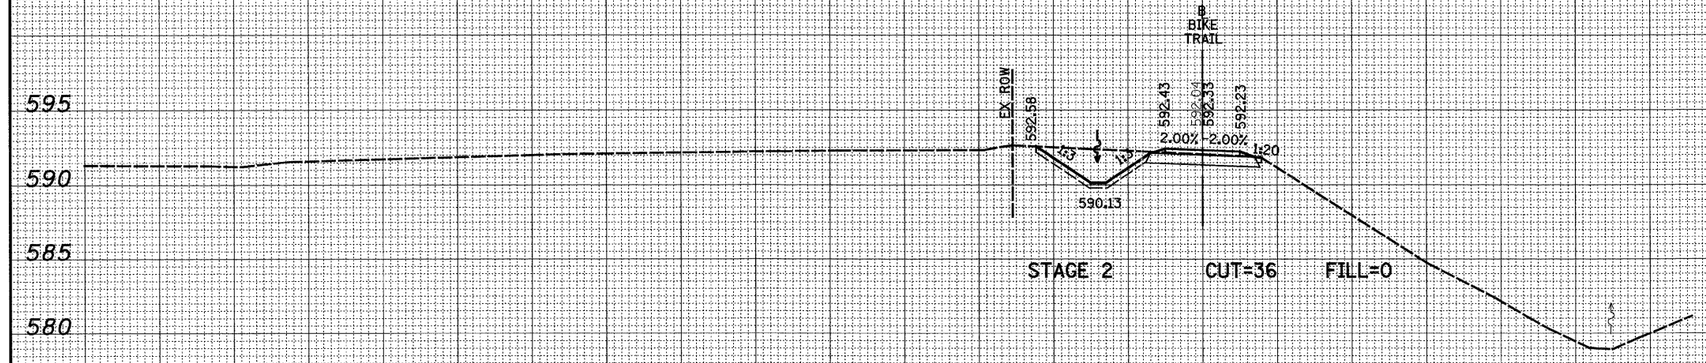

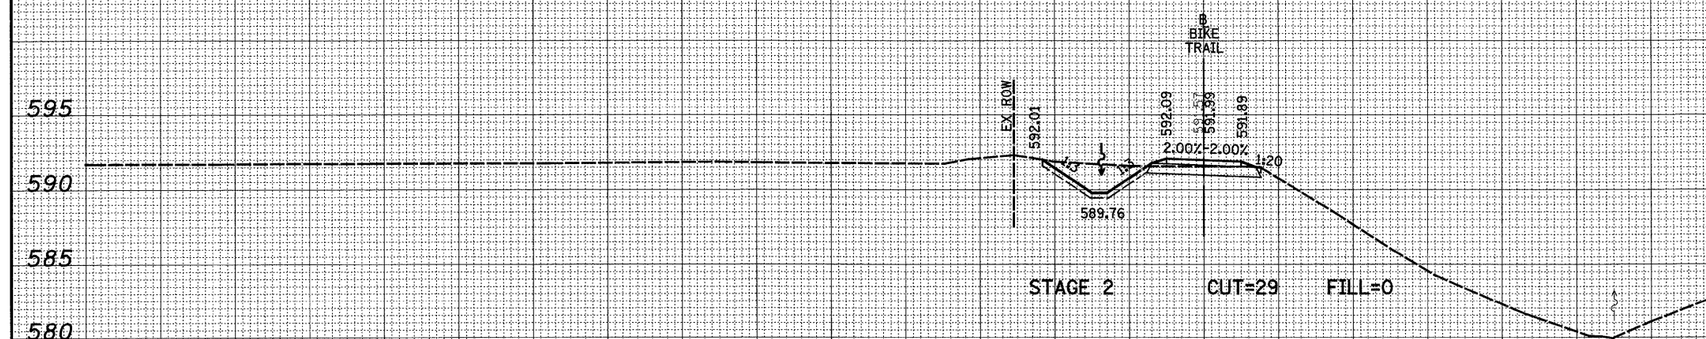

150 140 130 120 110 100 90 80 70 60 50 40 30 20 10 0 10 20 30 40 50 60 70 80 90 100 110 120 130 140 150

FINAL SURVEY NOTE BOOK NO. | BY | DATE
SURVEYED | PLOTTED | TEMPLATE | AREAS | AREAS CHECKED

ORIGINAL SURVEY NOTE BOOK NO. | BY | DATE
SURVEYED | PLOTTED | TEMPLATE | AREAS | AREAS CHECKED

FILE NAME = S:\Projects\403-00072.57-70\dgn\ML_Keller\xssh_Bike.dgn	USER NAME = bseibel	DESIGNED - JWS	REVISED -
		DRAWN - LEC	REVISED -
	PLOT SCALE = 20.0000 ' / IN.	CHECKED - BRM	REVISED -
	PLOT DATE = 3/14/2011	DATE - 11-22-10	REVISED -

STATE OF ILLINOIS
DEPARTMENT OF TRANSPORTATION

BIKE TRAIL CROSS SECTIONS

SCALE: 1"=10' | SHEET NO. 8 OF 40 SHEETS | STA. 18+50.00 TO STA. 19+00.00


F.A.I. RTE.	SECTION	COUNTY	TOTAL SHEETS	SHEET NO.
57/70	(25-3,4)R	EFFINGHAM	1098	678
		CONTRACT NO. 74299		
FED. ROAD DIST. NO.	ILLINOIS	FED. AID PROJECT		

150 140 130 120 110 100 90 80 70 60 50 40 30 20 10 0 10 20 30 40 50 60 70 80 90 100 110 120 130 140 150

LEGEND

▨ - GRADING BY OTHERS


595 590 585 580 575

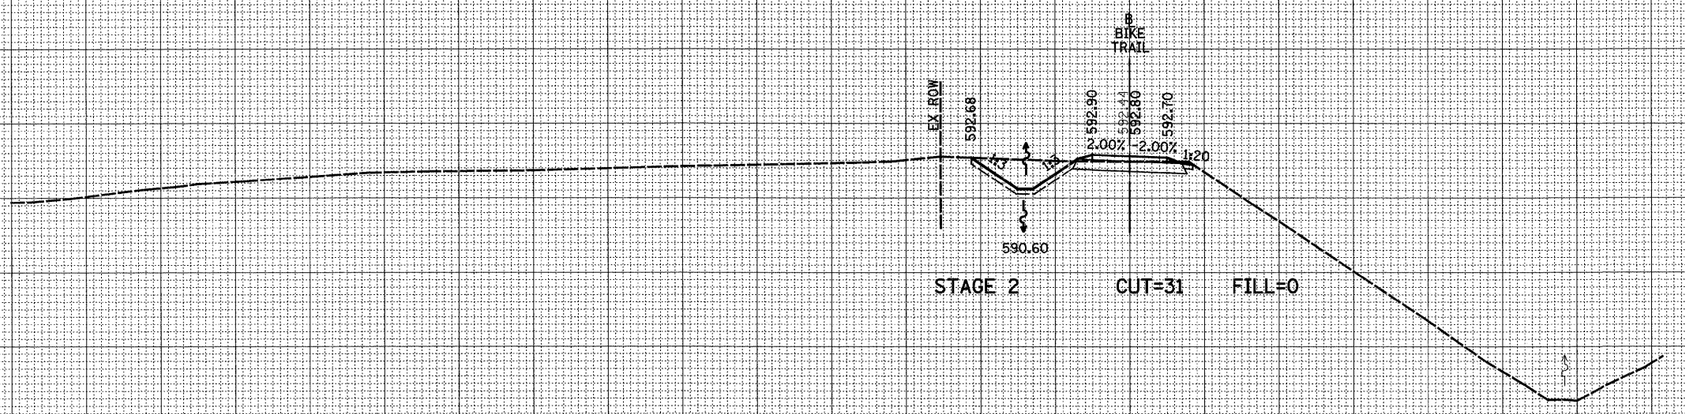

STAGE 2 CUT=31 FILL=0

20+00.00

595 590 585 580 575

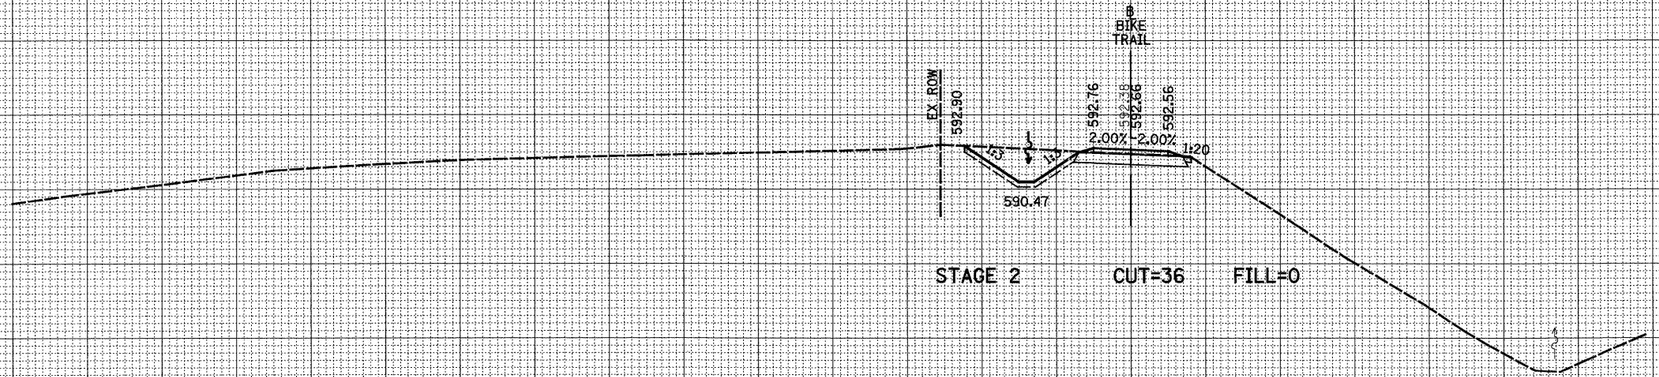

STAGE 2 CUT=36 FILL=0

19+50.00

595 590 585 580 575

150 140 130 120 110 100 90 80 70 60 50 40 30 20 10 0 10 20 30 40 50 60 70 80 90 100 110 120 130 140 150

FINAL SURVEY	BY	DATE
NOTE BOOK	SURVEYED	
NO.	PLOTTED	
	TEMPLATE	
	AREAS	
	AREAS CHECKED	

ORIGINAL SURVEY	BY	DATE
NOTE BOOK	SURVEYED	
NO.	PLOTTED	
	TEMPLATE	
	AREAS	
	AREAS CHECKED	

FILE NAME = S:\Projects\403-00072_57-70\dgn\ML_Keller\xssh_Bike.dgn	USER NAME = bseibel	DESIGNED - JWS	REVISED -
		DRAWN - LEC	REVISED -
	PLOT SCALE = 20.0000 ' / IN.	CHECKED - BRM	REVISED -
	PLOT DATE = 3/14/2011	DATE - 11-22-10	REVISED -

STATE OF ILLINOIS
DEPARTMENT OF TRANSPORTATION


BIKE TRAIL CROSS SECTIONS

SCALE: 1"=10' | SHEET NO. 9 OF 40 SHEETS | STA. 19+50.00 TO STA. 20+00.00

F.A.I. RTE.	SECTION	COUNTY	TOTAL SHEETS	SHEET NO.
57/70	(25-3,4)R	EFFINGHAM	1098	679
		CONTRACT NO. 74299		
FED. ROAD DIST. NO.	ILLINOIS	FED. AID PROJECT		

LEGEND

- GRADING BY OTHERS

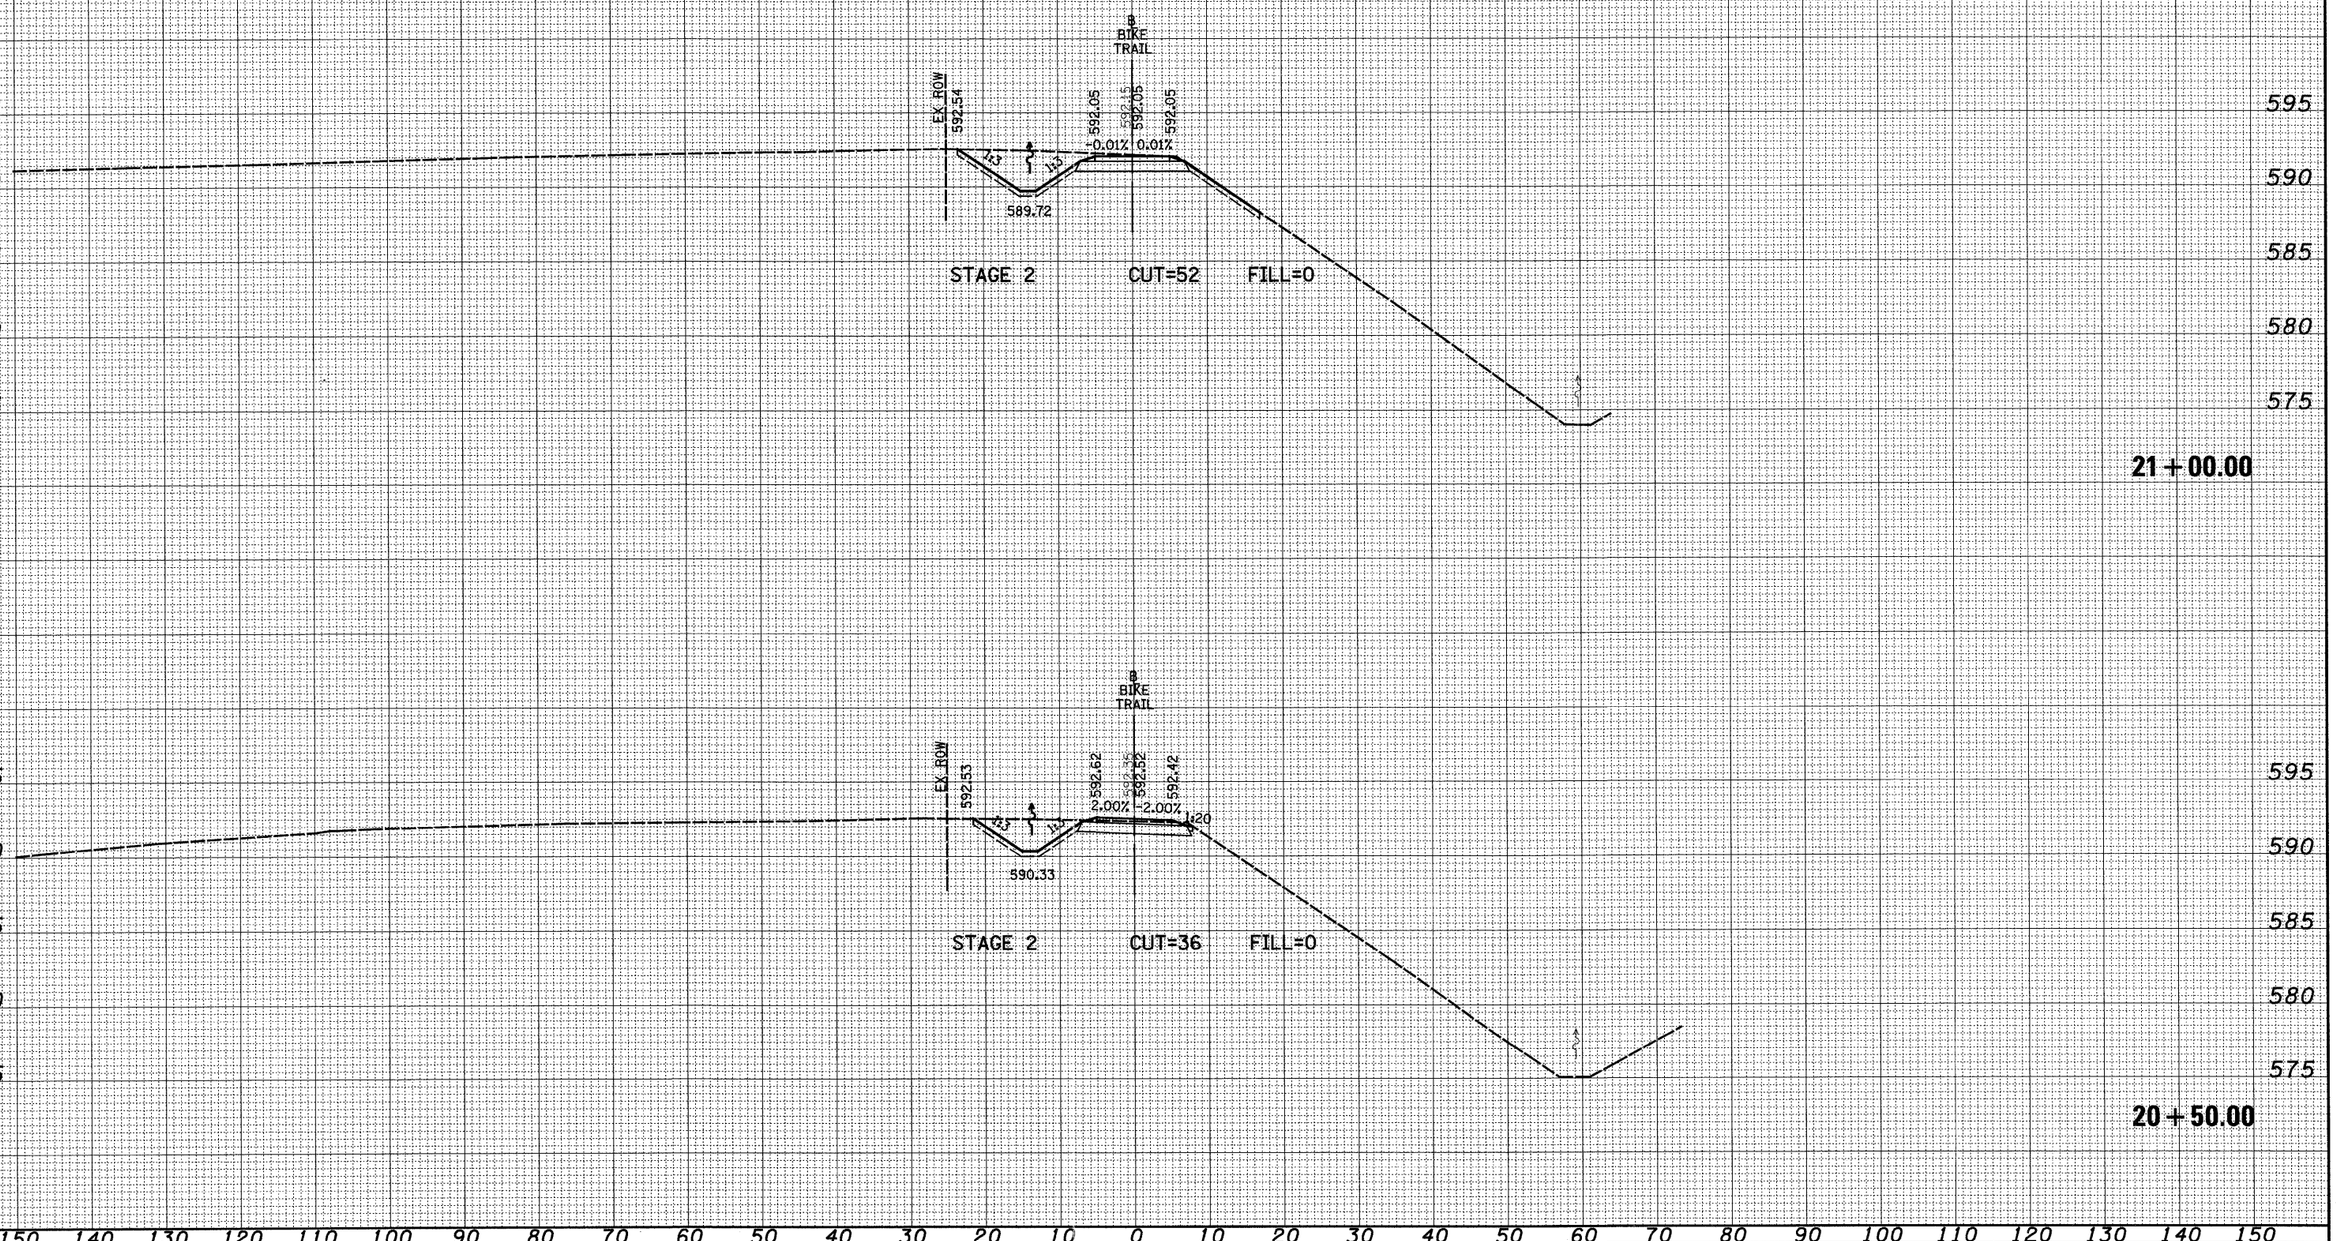

FINAL SURVEY NOTE BOOK NO.
SURVEYED
PLOTTED
TYPICALS
AREAS
AREAS CHECKED
BY
DATE

ORIGINAL SURVEY NOTE BOOK NO.
SURVEYED
PLOTTED
TYPICALS
AREAS
AREAS CHECKED
BY
DATE

FILE NAME = S:\Projects\403-00072.57-TO\dgn\ML_Keller\xsh_Bike.dgn	USER NAME = bseibel	DESIGNED - JWS	REVISED -
		DRAWN - LEC	REVISED -
	PLOT SCALE = 20.0000 ' / IN.	CHECKED - BRM	REVISED -
	PLOT DATE = 3/14/2011	DATE - 11-22-10	REVISED -

STATE OF ILLINOIS
DEPARTMENT OF TRANSPORTATION


BIKE TRAIL CROSS SECTIONS

SCALE: 1"=10' | SHEET NO. 10 OF 40 SHEETS | STA. 20+50.00 TO STA. 21+00.00

F.A.I. RTE.	SECTION	COUNTY	TOTAL SHEETS	SHEET NO.
57/70	(25-3,4)R	EFFINGHAM	1098	680
		CONTRACT NO. 74299		
FED. ROAD DIST. NO.	ILLINOIS	FED. AID PROJECT		

LEGEND

- GRADING BY OTHERS

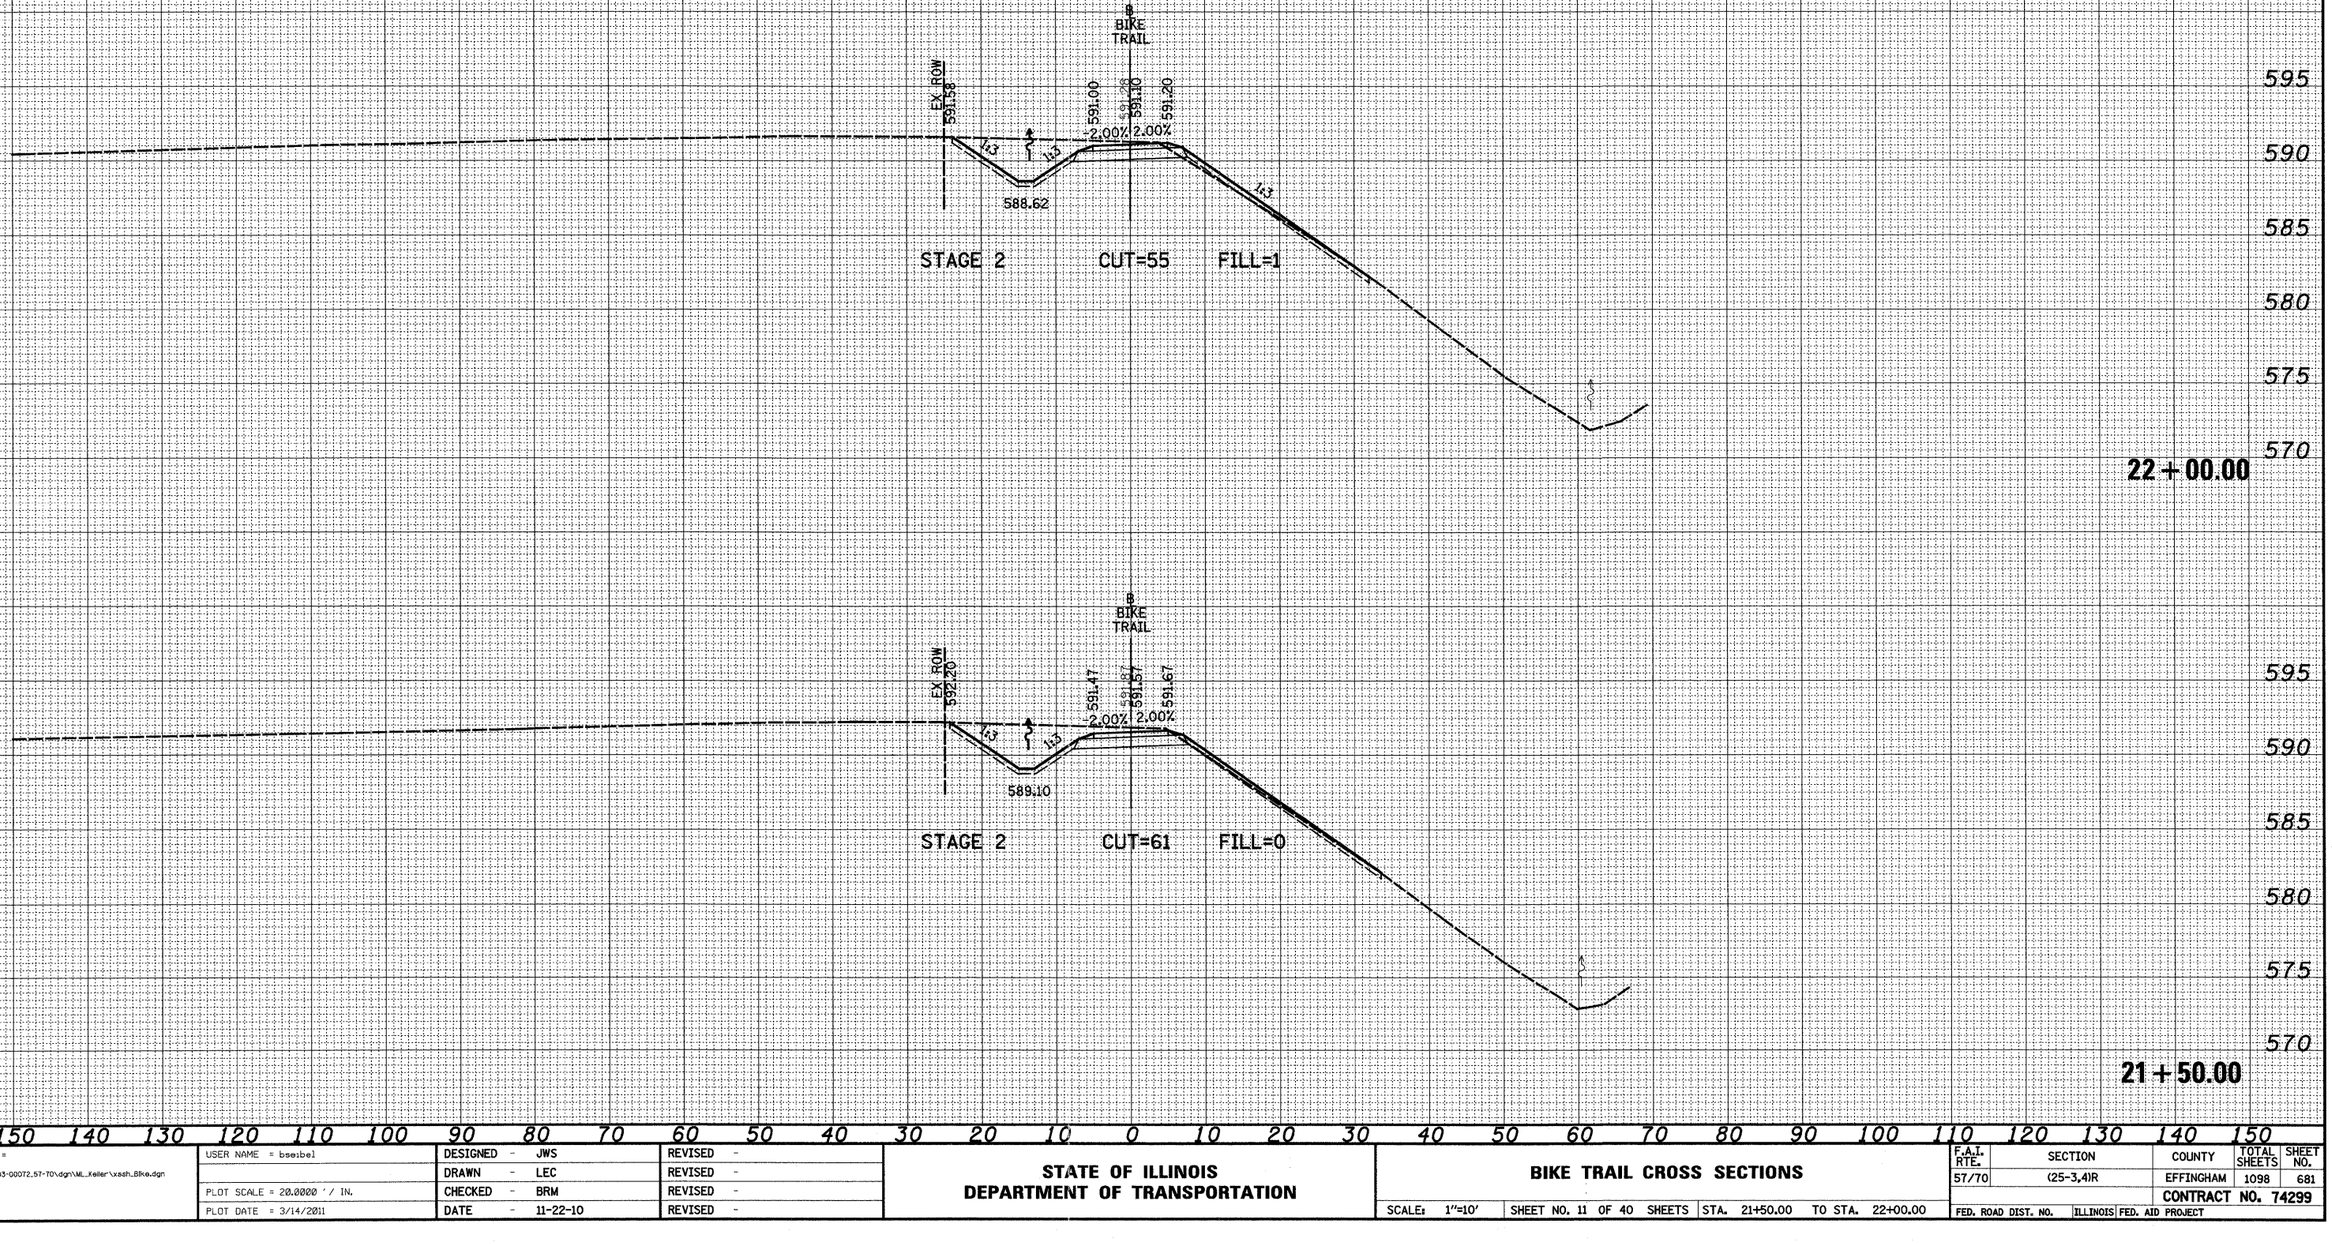

FINAL SURVEY	BY	DATE
NOTE BOOK	SURVEYED	
	PLOTTED	
	TEMPLATE	
NO.	AREAS	
	AREAS CHECKED	

ORIGINAL SURVEY	BY	DATE
NOTE BOOK	SURVEYED	
	PLOTTED	
	TEMPLATE	
NO.	AREAS	
	AREAS CHECKED	

FILE NAME = S:\Projects\403-00072,57-70\dgn\ML_Keller\xssh_Bike.dgn	USER NAME = bseibel	DESIGNED - JWS	REVISED -
		DRAWN - LEC	REVISED -
	PLOT SCALE = 20.0000 ' / IN.	CHECKED - BRM	REVISED -
	PLOT DATE = 3/14/2011	DATE - 11-22-10	REVISED -

STATE OF ILLINOIS
DEPARTMENT OF TRANSPORTATION


BIKE TRAIL CROSS SECTIONS

SCALE: 1"=10' | SHEET NO. 11 OF 40 SHEETS | STA. 21+50.00 TO STA. 22+00.00

F.A.I. RTE.	SECTION	COUNTY	TOTAL SHEETS	SHEET NO.
57/70	(25-3,4)R	EFFINGHAM	1098	681
		CONTRACT NO. 74299		
FED. ROAD DIST. NO.	ILLINOIS	FED. AID PROJECT		

LEGEND

- GRADING BY OTHERS

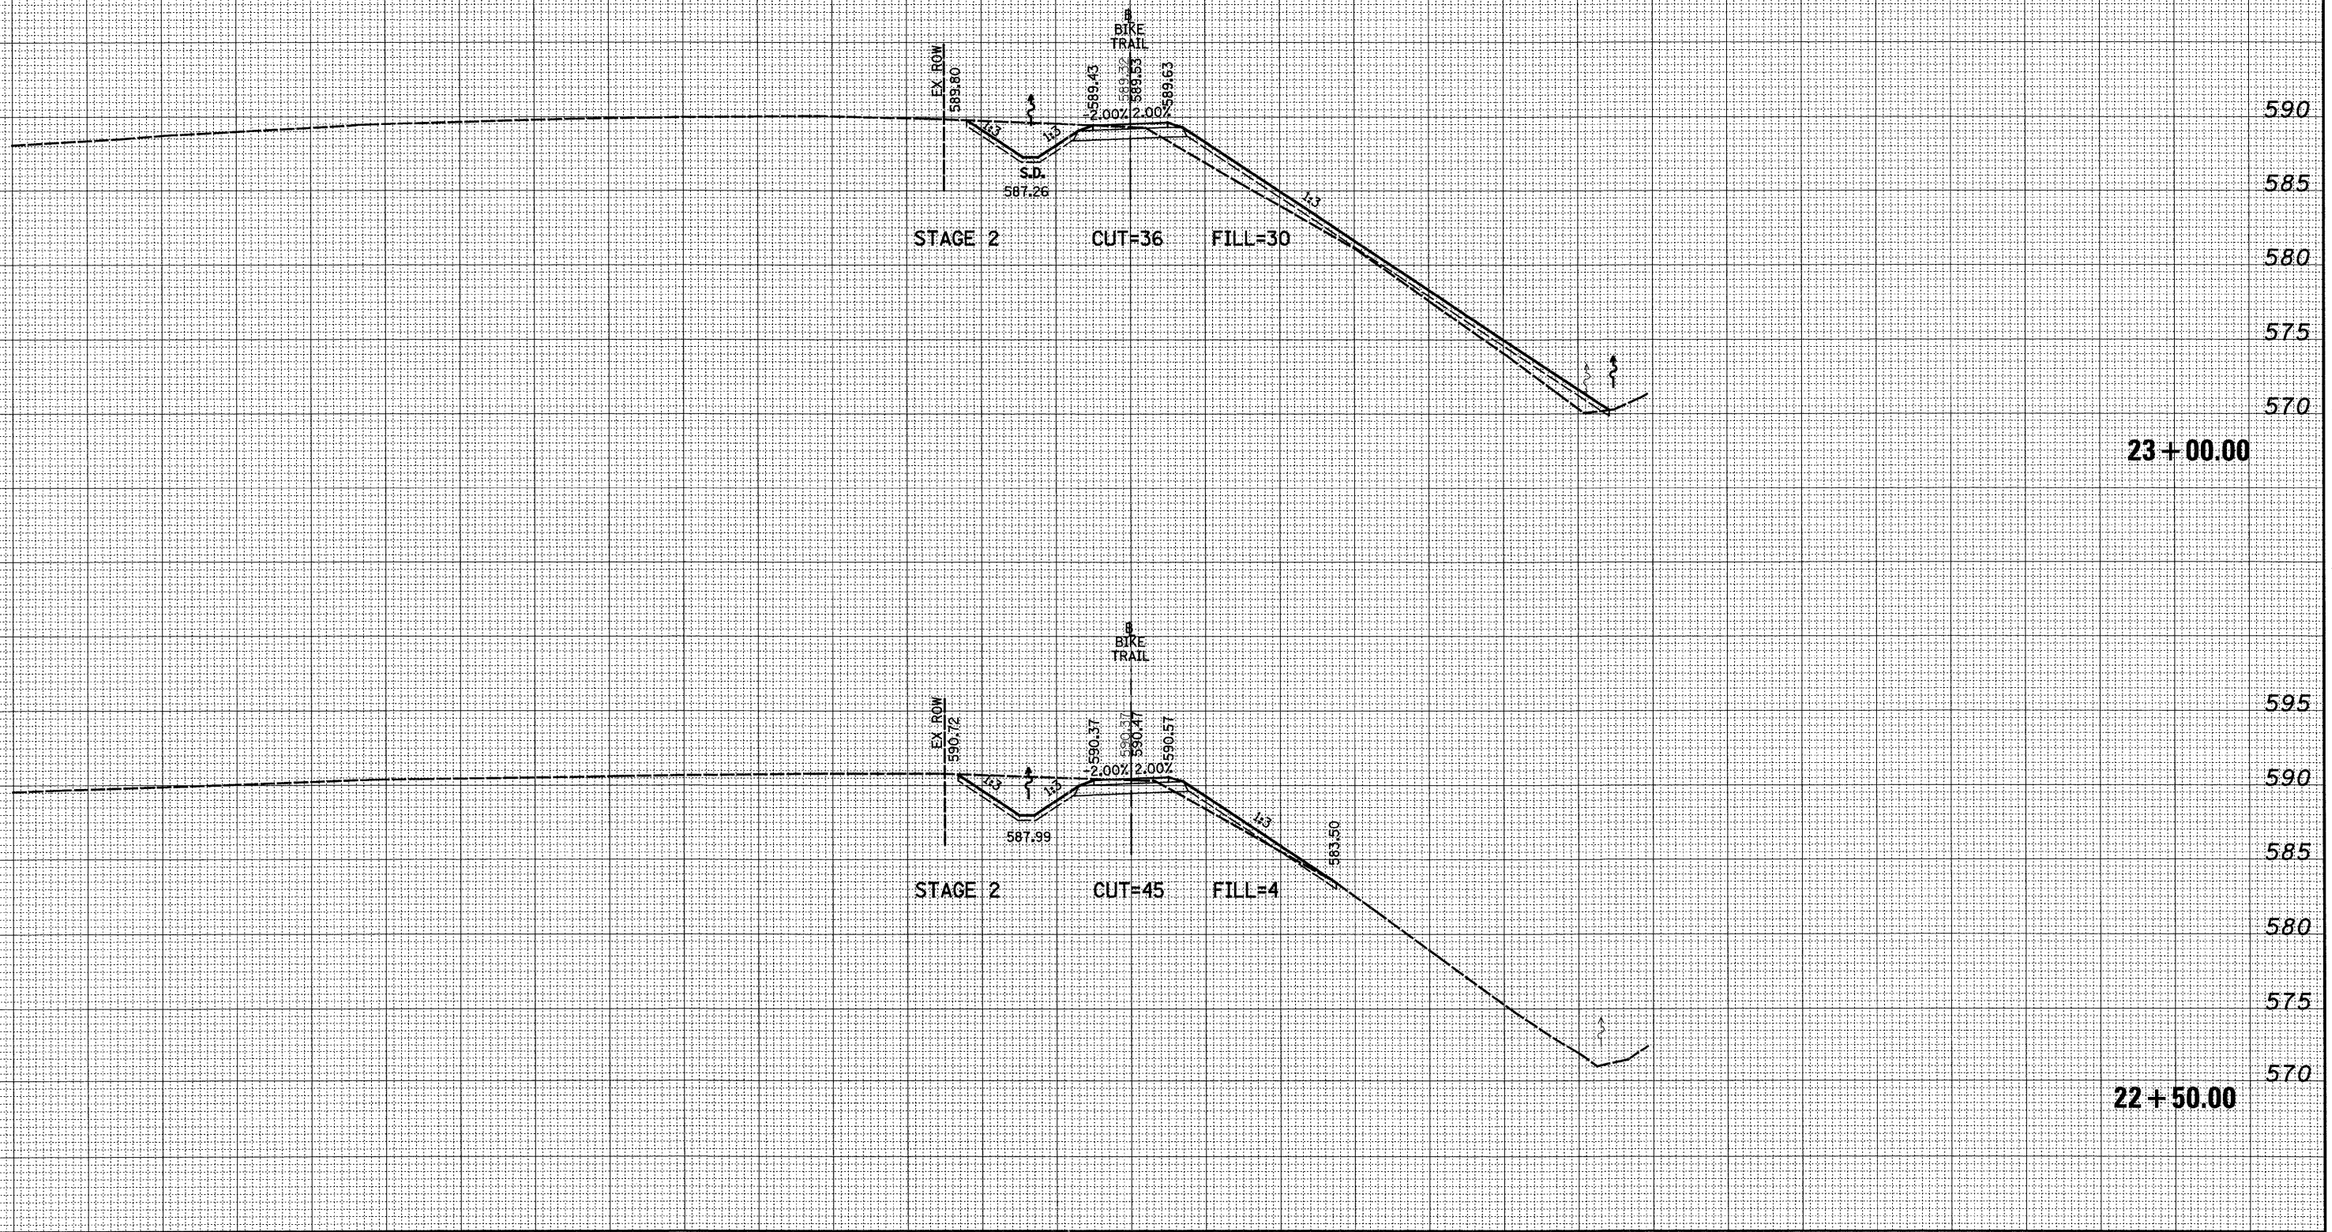

FINAL SURVEY	BY	DATE
NOTE BOOK	SURVEYED	
NO.	PLOTTED	
	TEMPLATE	
	AREAS	
	AREAS CHECKED	

ORIGINAL SURVEY	BY	DATE
NOTE BOOK	SURVEYED	
NO.	PLOTTED	
	TEMPLATE	
	AREAS	
	AREAS CHECKED	

FILE NAME = S:\Projects\403-00072,57-70\dgn\ML_Keller\xssh_Bike.dgn	USER NAME = bseibel	DESIGNED - JWS	REVISED -
		DRAWN - LEC	REVISED -
	PLOT SCALE = 20.0000 ' / IN.	CHECKED - BRM	REVISED -
	PLOT DATE = 3/14/2011	DATE - 11-22-10	REVISED -

STATE OF ILLINOIS
DEPARTMENT OF TRANSPORTATION


BIKE TRAIL CROSS SECTIONS

SCALE: 1"=10' | SHEET NO. 12 OF 40 SHEETS | STA. 22+50.00 TO STA. 22+00.00

F.A.I. RTE.	SECTION	COUNTY	TOTAL SHEETS	SHEET NO.
57/70	(25-3,4)R	EFFINGHAM	1098	682
		CONTRACT NO. 74299		
FED. ROAD DIST. NO.	ILLINOIS	FED. AID PROJECT		

LEGEND

▨ - GRADING BY OTHERS

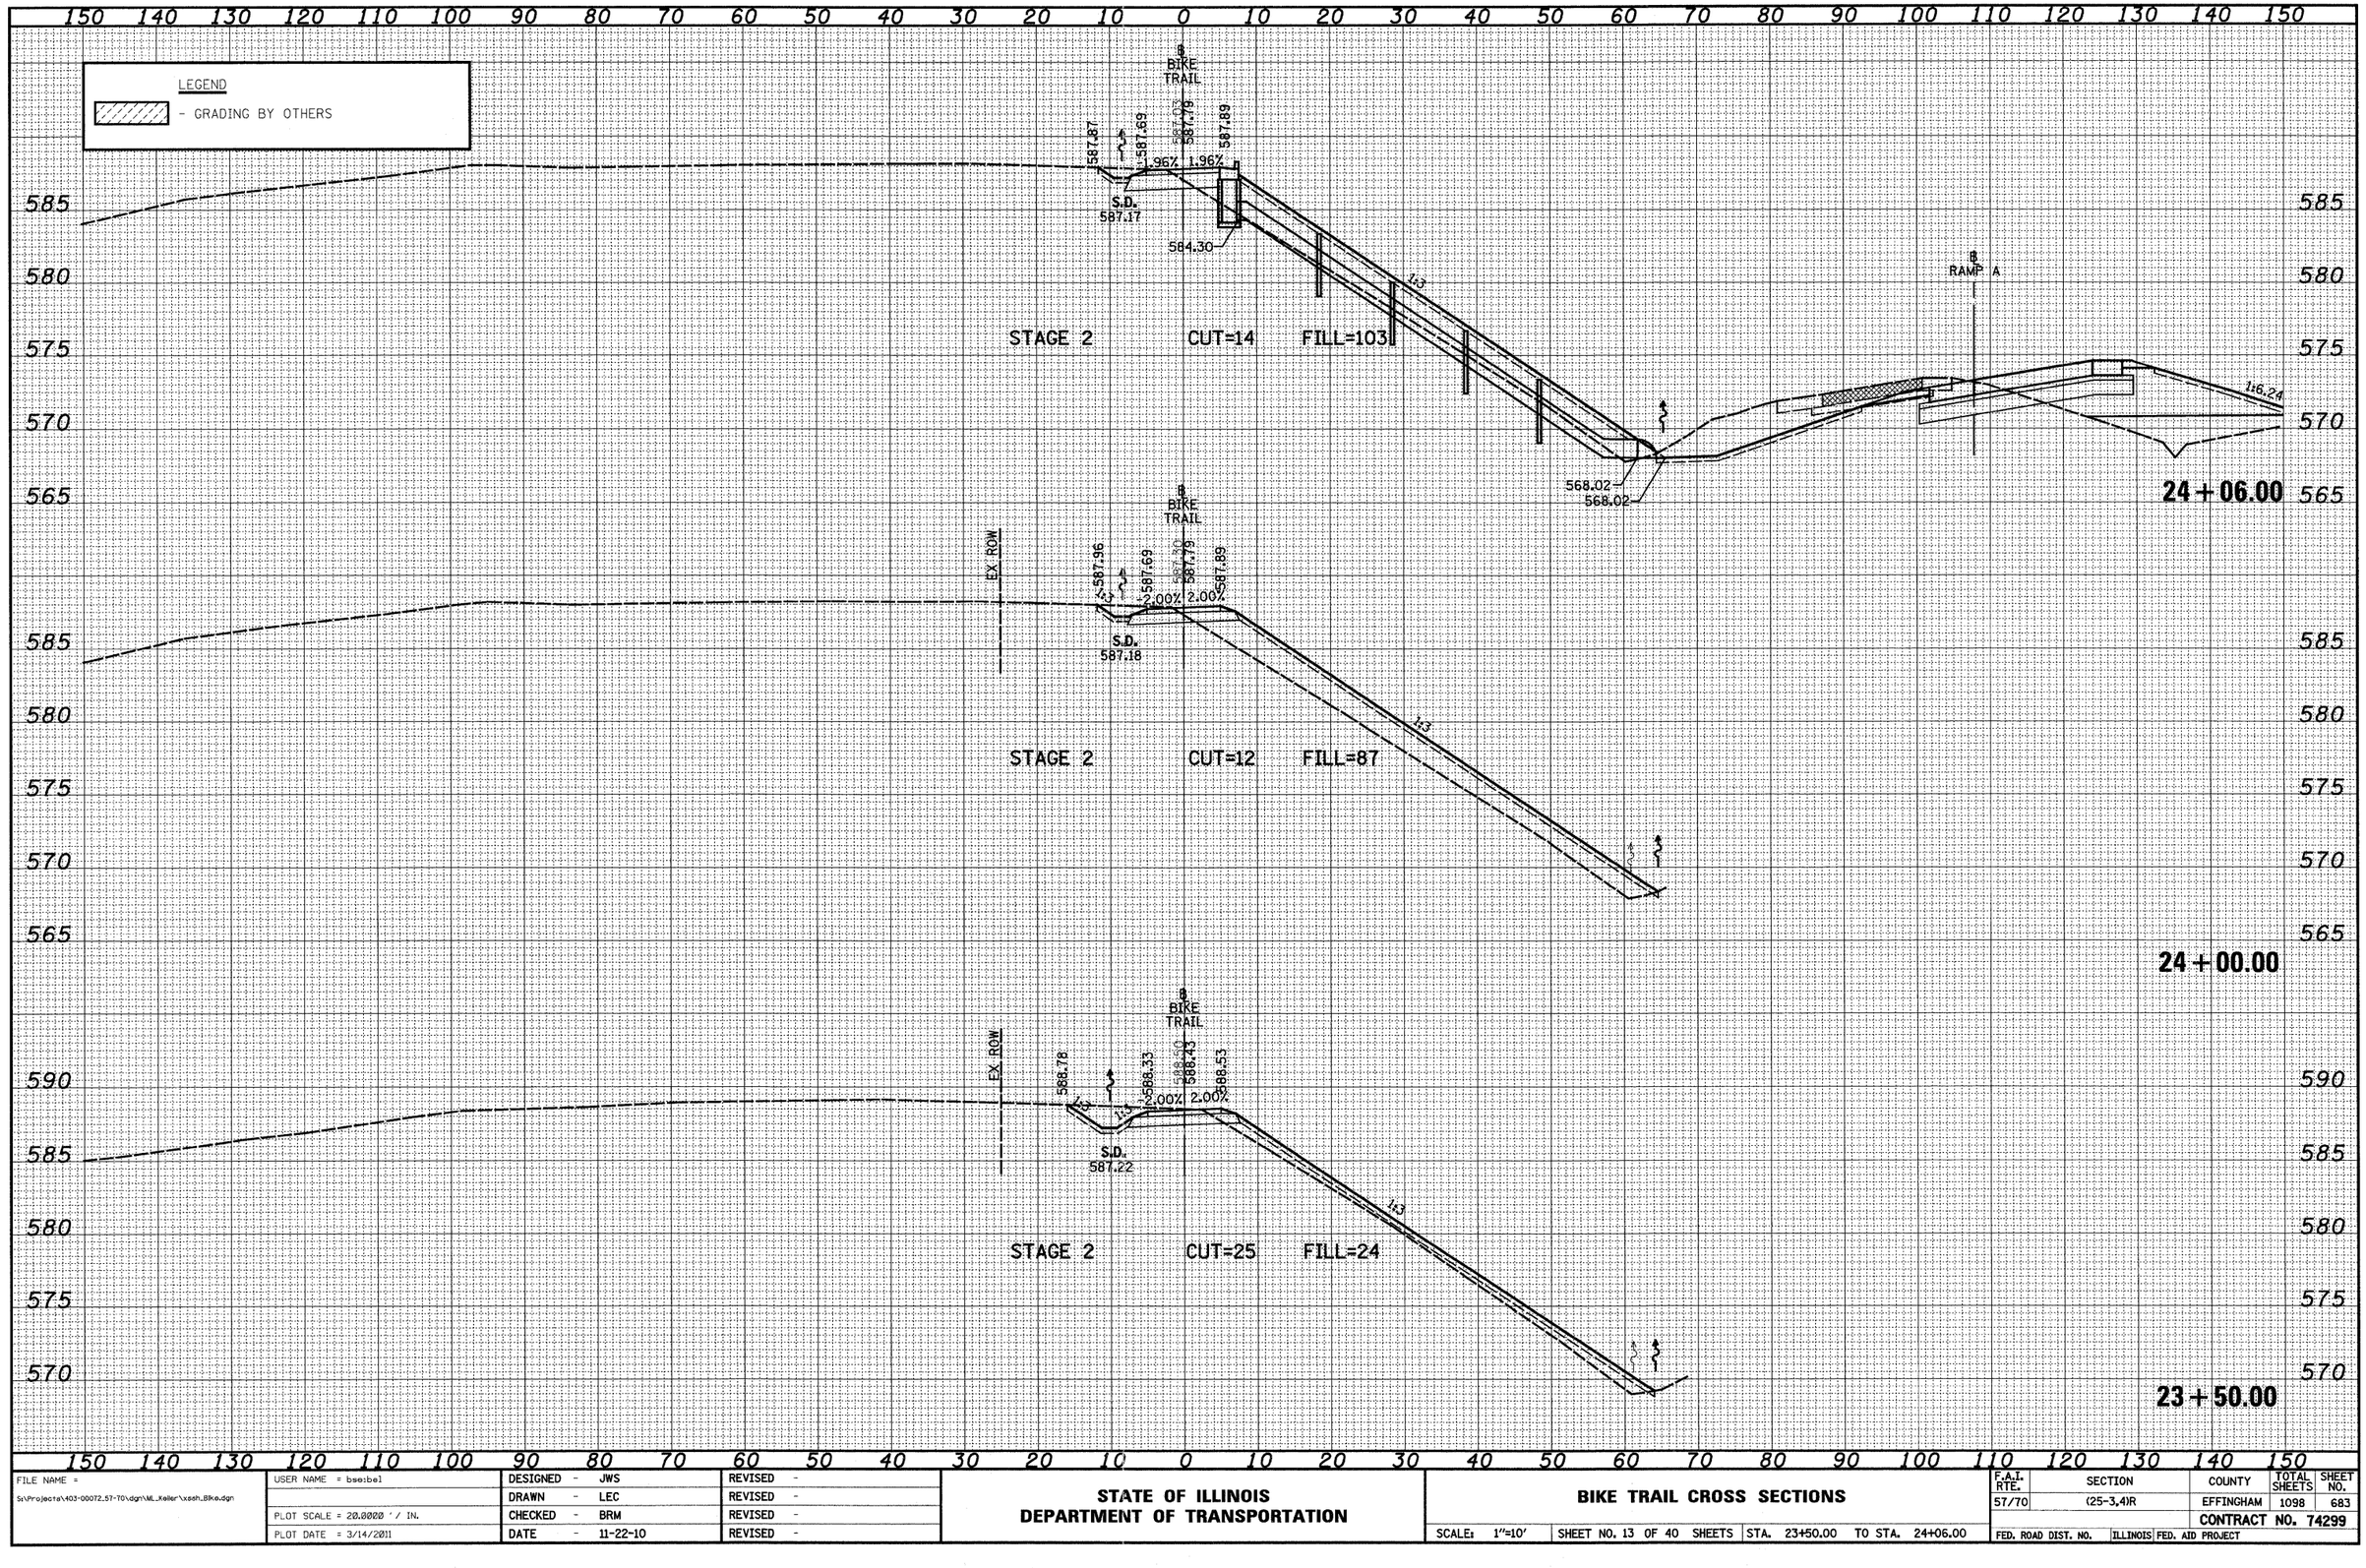

FILE NAME =	USER NAME = bse:bel	DESIGNED - JWS	REVISED -
S:\Projects\403-00072.57-70\dgn\ML_Keller\xsh_BIKe.dgn		DRAWN - LEC	REVISED -
	PLOT SCALE = 20.0000 ' / IN.	CHECKED - BRM	REVISED -
	PLOT DATE = 3/14/2011	DATE - 11-22-10	REVISED -

STATE OF ILLINOIS
DEPARTMENT OF TRANSPORTATION

BIKE TRAIL CROSS SECTIONS

SCALE: 1"=10' | SHEET NO. 13 OF 40 SHEETS | STA. 23+50.00 TO STA. 24+06.00

F.A.I. RTE.	SECTION	COUNTY	TOTAL SHEETS	SHEET NO.
57/70	(25-3,4)R	EFFINGHAM	1098	683
		CONTRACT NO. 74299		
FED. ROAD DIST. NO.	ILLINOIS	FED. AID PROJECT		

FINAL SURVEY — NOTE BOOK — NO. — BY — DATE — SURVEYED — PLOTTED — TEMPLATE — AREAS — AREAS CHECKED


ORIGINAL SURVEY — NOTE BOOK — NO. — BY — DATE — SURVEYED — PLOTTED — TEMPLATE — AREAS — AREAS CHECKED

150 140 130 120 110 100 90 80 70 60 50 40 30 20 10 0 10 20 30 40 50 60 70 80 90 100 110 120 130 140 150

LEGEND


▨ - GRADING BY OTHERS

590
585
580
575
570
565

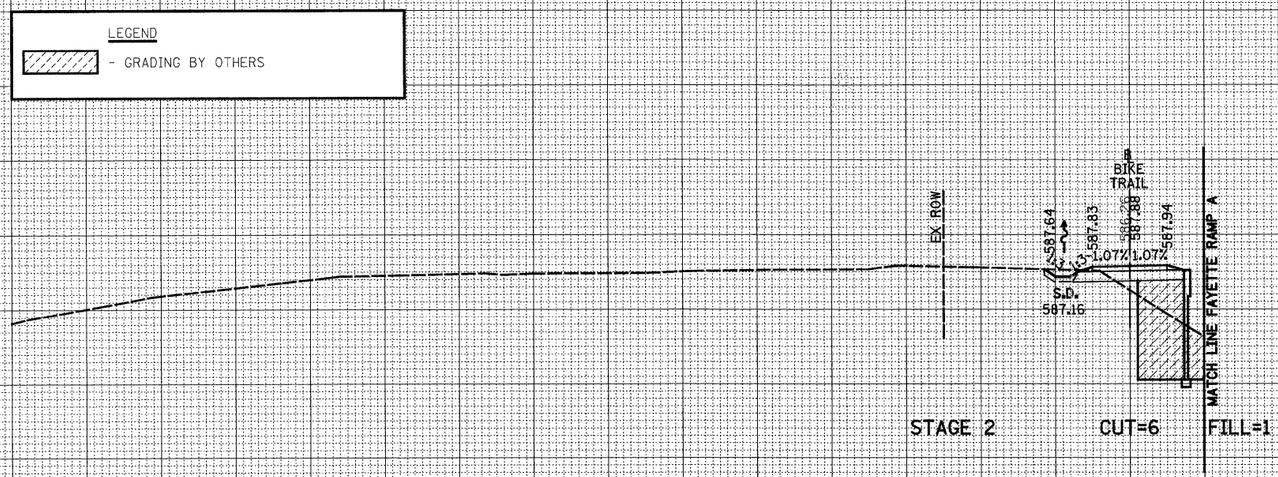

STAGE 2 CUT=6 FILL=1

24+25.00

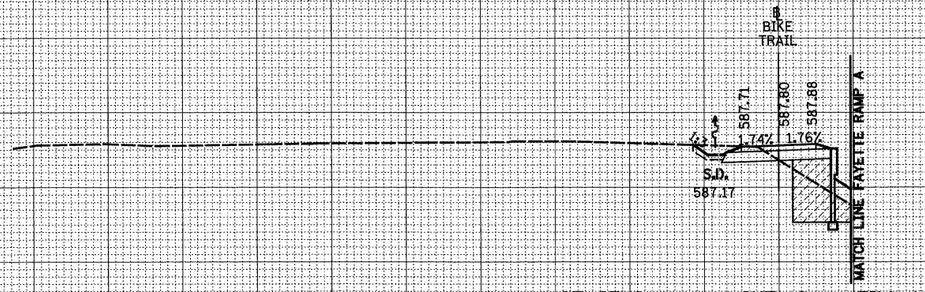

STAGE 2 CUT=10 FILL=1

24+10.60

150 140 130 120 110 100 90 80 70 60 50 40 30 20 10 0 10 20 30 40 50 60 70 80 90 100 110 120 130 140 150

FINAL SURVEY | NOTE BOOK | NO. | SURVEYED | PLOTTED | TOTAL AREAS | AREAS CHECKED | BY | DATE

ORIGINAL SURVEY | NOTE BOOK | NO. | SURVEYED | PLOTTED | TOTAL AREAS | AREAS CHECKED | BY | DATE

FILE NAME = S:\Projects\403-00072.57-70\dgn\ML_Keller\xsh_Bike.dgn	USER NAME = bseibel	DESIGNED - JWS	REVISED -
		DRAWN - LEC	REVISED -
	PLOT SCALE = 20.0000 ' / IN.	CHECKED - BRM	REVISED -
	PLOT DATE = 3/14/2011	DATE - 11-22-10	REVISED -

STATE OF ILLINOIS
DEPARTMENT OF TRANSPORTATION


BIKE TRAIL CROSS SECTIONS

SCALE: 1"=10' | SHEET NO. 14 OF 40 SHEETS | STA. 24+10.00 TO STA. 24+25.00

F.A.I. RTE.	SECTION	COUNTY	TOTAL SHEETS	SHEET NO.
57/70	(25-3,4)R	EFFINGHAM	1098	684
		CONTRACT NO. 74299		
FED. ROAD DIST. NO.	ILLINOIS	FED. AID PROJECT		

LEGEND

- GRADING BY OTHERS

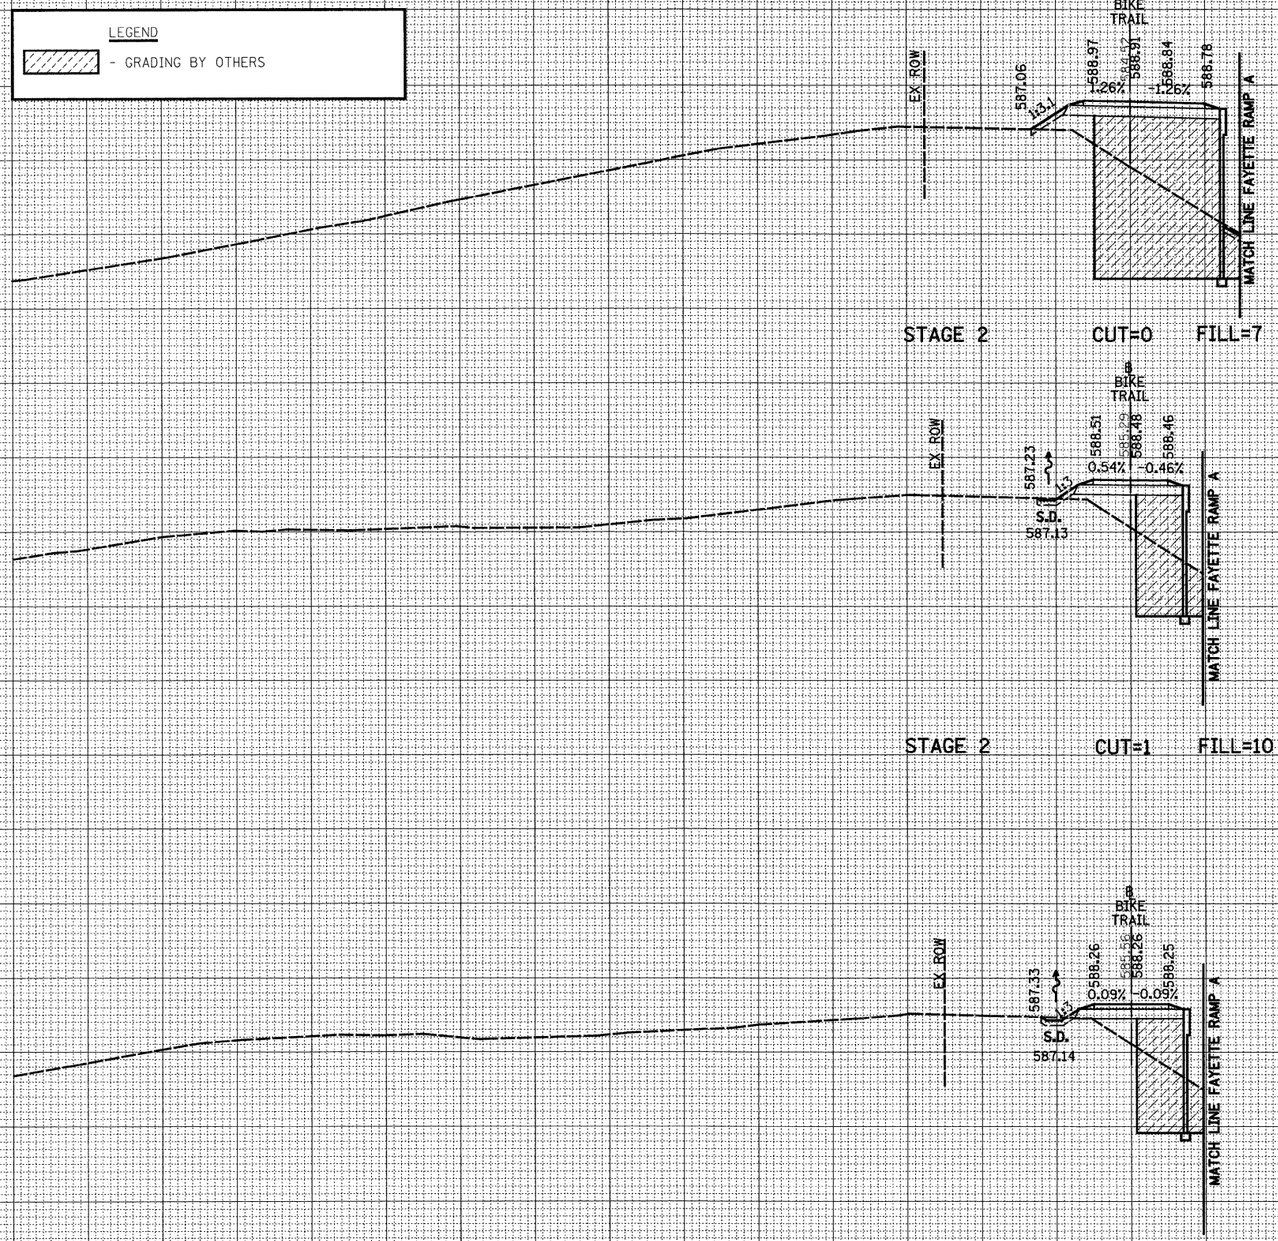

FINAL SURVEY	NOTE BOOK	NO.
	SURVEYED	
	PLOTTED	
	TEMPLATE	
	MARKS	
	AREAS CHECKED	

ORIGINAL SURVEY	NOTE BOOK	NO.
	SURVEYED	
	PLOTTED	
	TEMPLATE	
	MARKS	
	AREAS CHECKED	

BY	DATE

FILE NAME = S:\Projects\403-00072_57-70\dgn\ML_Keller\xssh_Bike.dgn

USER NAME = bseibel

PLOT SCALE = 20.0000 ' / IN.

PLOT DATE = 3/14/2011

DESIGNED - JWS	REVISED -	
DRAWN - LEC	REVISED -	
CHECKED - BRM	REVISED -	
DATE - 11-22-10	REVISED -	

STATE OF ILLINOIS
DEPARTMENT OF TRANSPORTATION

BIKE TRAIL CROSS SECTIONS

SCALE: 1"=10' | SHEET NO. 15 OF 40 SHEETS | STA. 24+50.00 TO STA. 24+75.00


F.A.I. RTE.	SECTION	COUNTY	TOTAL SHEETS	SHEET NO.
57/70	(25-3,4)R	EFFINGHAM	1098	685
		CONTRACT NO. 74299		
FED. ROAD DIST. NO.	ILLINOIS	FED. AID PROJECT		

150 140 130 120 110 100 90 80 70 60 50 40 30 20 10 0 10 20 30 40 50 60 70 80 90 100 110 120 130 140 150

LEGEND


- GRADING BY OTHERS

595 590 585 580 575 570

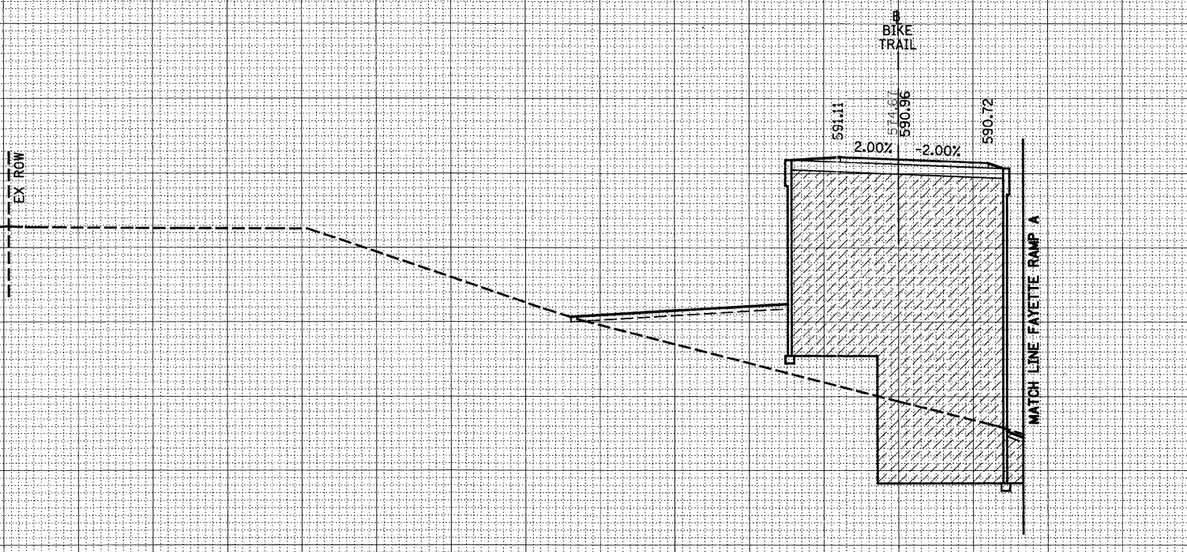

25 + 25.00

STAGE 2 CUT=0 FILL=82

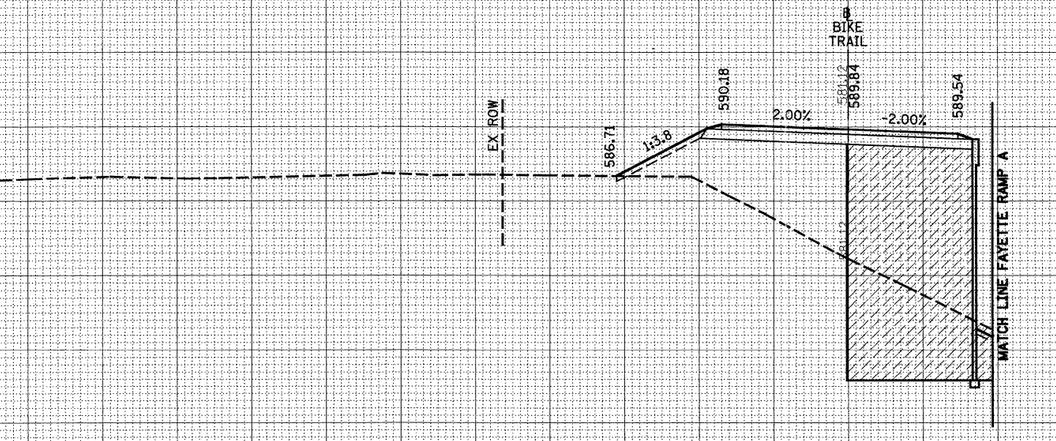

25 + 00.00

STAGE 2 CUT=0 FILL=116

150 140 130 120 110 100 90 80 70 60 50 40 30 20 10 0 10 20 30 40 50 60 70 80 90 100 110 120 130 140 150

FINAL SURVEY — NOTE BOOK — NO. — BY — DATE — SURVEYED — PLOTTED — TOTAL ATT. AREAS — AREAS CHECKED

ORIGINAL SURVEY — NOTE BOOK — NO. — BY — DATE — SURVEYED — PLOTTED — TOTAL ATT. AREAS — AREAS CHECKED

FILE NAME = S:\Projects\403-00072.57-70\dgn\ML_Keller\xsh_Bike.dgn	USER NAME = betsy	DESIGNED - JWS	REVISED -
		DRAWN - LEC	REVISED -
	PLOT SCALE = 20.0000 ' / IN.	CHECKED - BRM	REVISED -
	PLOT DATE = 3/21/2011	DATE - 11-22-10	REVISED -

STATE OF ILLINOIS
DEPARTMENT OF TRANSPORTATION

BIKE TRAIL CROSS SECTIONS

SCALE: 1"=10' | SHEET NO. 16 OF 40 SHEETS | STA. 25+00.00 TO STA. 25+25.00


F.A.I. RTE.	SECTION	COUNTY	TOTAL SHEETS	SHEET NO.
57/70	(25-3,4)R	EFFINGHAM	1098	686
		CONTRACT NO. 74299		
FED. ROAD DIST. NO.	ILLINOIS	FED. AID PROJECT		

150 140 130 120 110 100 90 80 70 60 50 40 30 20 10 0 10 20 30 40 50 60 70 80 90 100 110 120 130 140 150

LEGEND

- GRADING BY OTHERS


595 590 585 580 575 570 565

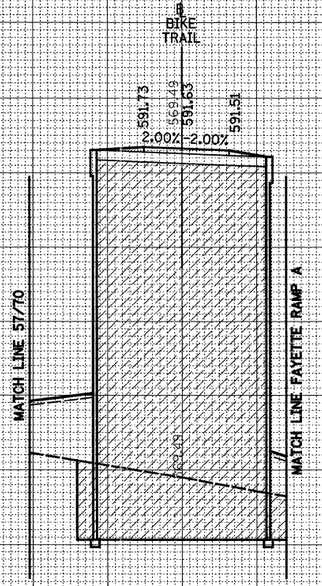

25+40.00

STAGE 2 CUT=0 FILL=38

590 585 580 575 570

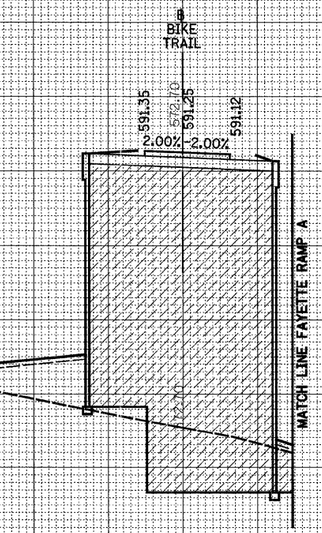

25+31.59

STAGE 2 CUT=0 FILL=42

150 140 130 120 110 100 90 80 70 60 50 40 30 20 10 0 10 20 30 40 50 60 70 80 90 100 110 120 130 140 150

FINAL SURVEY	NOTE BOOK	NO.
SURVEYED		
PLOTTED		
TEMPLATE		
AREAS		
AREAS CHECKED		

ORIGINAL SURVEY	NOTE BOOK	NO.
SURVEYED		
PLOTTED		
TEMPLATE		
AREAS		
AREAS CHECKED		

BY	DATE

FILE NAME =	USER NAME = bseibel	DESIGNED - JWS	REVISED -
S:\Projects\403-00072.57-70\dgn\ML_Keller\xsh_Bike.dgn		DRAWN - LEC	REVISED -
	PLOT SCALE = 20.0000 ' / IN.	CHECKED - BRM	REVISED -
	PLOT DATE = 3/14/2011	DATE - 11-22-10	REVISED -

STATE OF ILLINOIS
DEPARTMENT OF TRANSPORTATION

BIKE TRAIL CROSS SECTIONS

SCALE: 1"=10' | SHEET NO. 17 OF 40 SHEETS | STA. 25+31.59 TO STA. 25+40.00

F.A.I. RTE.	SECTION	COUNTY	TOTAL SHEETS	SHEET NO.
57/70	(25-3,4)R	EFFINGHAM	1098	687
		CONTRACT NO. 74299		
FED. ROAD DIST. NO.	ILLINOIS	FED. AID PROJECT		

150 140 130 120 110 100 90 80 70 60 50 40 30 20 10 0 10 20 30 40 50 60 70 80 90 100 110 120 130 140 150

595 590 585 580 575 570 565 560

LEGEND

▨ - GRADING BY OTHERS

℄ BIKE TRAIL

591.94 | 1.23% | 592.01 | -2.63% | 591.87

566603

25.6' | 55.0' | 27.4'

570.33 | 571.14

1:6

SLOPE = 0.63 %

PROPOSED BOX CULVERT END SECTIONS, CULVERT NO 3

INV. 565.39

PROPOSED PRECAST CONCRETE BOX CULVERTS 4' X 2'

INV. 565.90

PROPOSED BOX CULVERT END SECTIONS, CULVERT NO 3

25 + 48.31

SKEW 8.29°

NOT FOR EARTHWORK

℄ BIKE TRAIL

591.88 | 2.00% | 591.78 | -2.00% | 591.65

566614

MATCH LINE 57/70

MATCH LINE FAYETTE RAMP A

STAGE 2 CUT=0 FILL=29

25 + 43.25

150 140 130 120 110 100 90 80 70 60 50 40 30 20 10 0 10 20 30 40 50 60 70 80 90 100 110 120 130 140 150

FINAL SURVEY NOTE BOOK NO.

SURVEYED / PLOTTED / TEMPLATE AREAS / AREAS CHECKED

BY | DATE

ORIGINAL SURVEY NOTE BOOK NO.

SURVEYED / PLOTTED / TEMPLATE AREAS / AREAS CHECKED

BY | DATE


FILE NAME = $FILE$	USER NAME = $USER$	DESIGNED - JWS	REVISED -	STATE OF ILLINOIS DEPARTMENT OF TRANSPORTATION	BIKE TRAIL CROSS SECTIONS BIKE TRAIL CULVERT PROFILE
		DRAWN - LEC	REVISED -		
	PLOT SCALE = $SCALE$	CHECKED - BRM	REVISED -		
	PLOT DATE = $DATE$	DATE - 11-22-10	REVISED -		

SCALE: 1"=10' | SHEET NO. 18 OF 40 SHEETS | STA. 25+48.31 | TO STA. 25+48.31

F.A.I. RTE.	SECTION	COUNTY	TOTAL SHEETS	SHEET NO.
57/70	(25-3,4)R	EFFINGHAM	1098	688
		CONTRACT NO. 74299		
FED. ROAD DIST. NO.	ILLINOIS	FED. AID PROJECT		

LEGEND

▨ - GRADING BY OTHERS

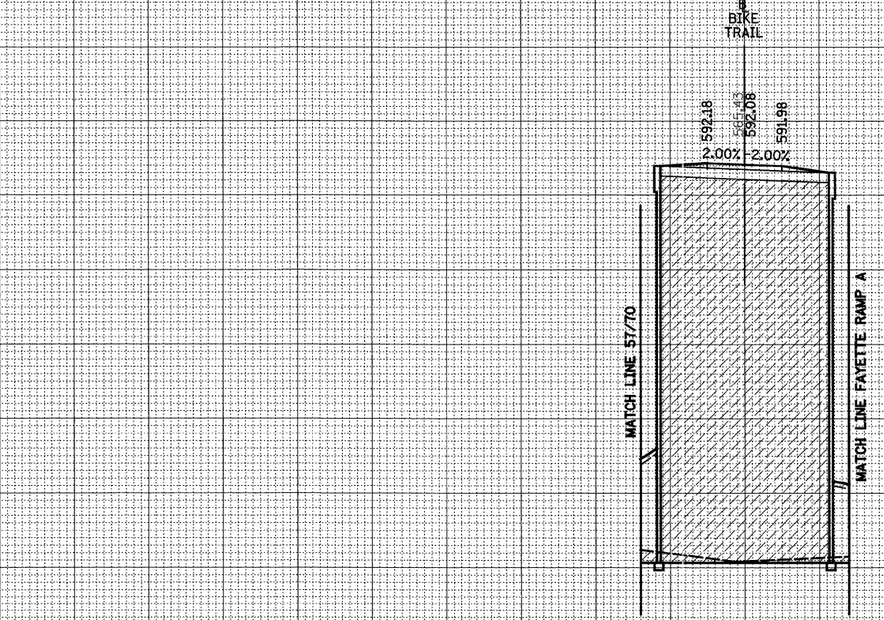

25+50.00

STAGE 2 CUT=0 FILL=24

FINAL SURVEY	BY	DATE
SURVEYED		
PLOTTED		
TEMPLATE		
NOTE BOOK	AREAS	
NO.	AREAS CHECKED	

ORIGINAL SURVEY	BY	DATE
SURVEYED		
PLOTTED		
TEMPLATE		
NOTE BOOK	AREAS	
NO.	AREAS CHECKED	

FILE NAME = S:\Projects\403-00072_57-70\dgn\ML_Keller\xssh_Bike.dgn	USER NAME = bsejbel	DESIGNED - JWS	REVISED -
		DRAWN - LEC	REVISED -
	PLOT SCALE = 20.0000 ' / IN.	CHECKED - BRM	REVISED -
	PLOT DATE = 3/14/2011	DATE - 11-22-10	REVISED -

STATE OF ILLINOIS
DEPARTMENT OF TRANSPORTATION


BIKE TRAIL CROSS SECTIONS

SCALE: 1"=10' | SHEET NO. 19 OF 40 SHEETS | STA. 25+50.00 TO STA. 25+50.00

F.A.I. RTE.	SECTION	COUNTY	TOTAL SHEETS	SHEET NO.
57/70	(25-3,4)R	EFFINGHAM	1098	689
		CONTRACT NO. 74299		
FED. ROAD DIST. NO.	ILLINOIS	FED. AID PROJECT		


LEGEND

- GRADING BY OTHERS

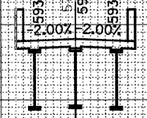

26+00.00

NOT FOR EARTHWORK

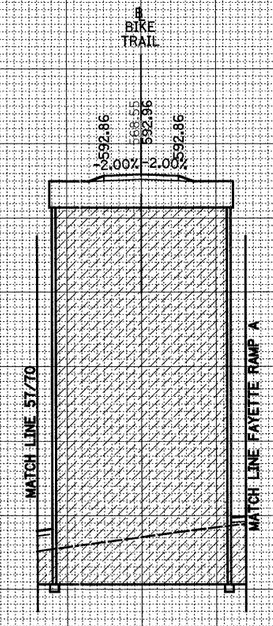

25+69.85

NOT FOR EARTHWORK

FINAL SURVEY	NOTE BOOK	NO.
SURVEYED	BY	
PLOTTED		
TEMPLATE		
AREAS		
AREAS CHECKED		DATE

ORIGINAL SURVEY	NOTE BOOK	NO.
SURVEYED	BY	
PLOTTED		
TEMPLATE		
AREAS		
AREAS CHECKED		DATE

FILE NAME = S:\Projects\403-00072_57-70\dgn\ML_Keller\xssh_Bike.dgn	USER NAME = bsebel	DESIGNED - JWS	REVISED -
		DRAWN - LEC	REVISED -
	PLOT SCALE = 20.0000 ' / IN.	CHECKED - BRM	REVISED -
	PLOT DATE = 3/14/2011	DATE - 11-22-10	REVISED -

STATE OF ILLINOIS
DEPARTMENT OF TRANSPORTATION

BIKE TRAIL CROSS SECTIONS


SCALE: 1"=10' | SHEET NO. 20 OF 40 SHEETS | STA. 25+69.85 | TO STA. 26+00.00

F.A.I. RTE.	SECTION	COUNTY	TOTAL SHEETS	SHEET NO.
57/70	(25-3,4)R	EFFINGHAM	1098	690
		CONTRACT NO. 74299		
FED. ROAD DIST. NO.	ILLINOIS	FED. AID PROJECT		

150 140 130 120 110 100 90 80 70 60 50 40 30 20 10 0 10 20 30 40 50 60 70 80 90 100 110 120 130 140 150

LEGEND


- GRADING BY OTHERS

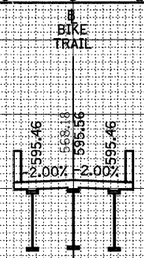

595 590 585 580 575 570

27+00.00

NOT FOR EARTHWORK

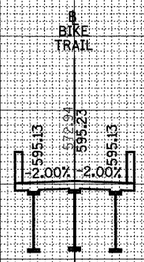

595 590 585 580 575 570

26+50.00

NOT FOR EARTHWORK

150 140 130 120 110 100 90 80 70 60 50 40 30 20 10 0 10 20 30 40 50 60 70 80 90 100 110 120 130 140 150

ORIGINAL SURVEY	BY	DATE
SURVEYED		
PLOTTED		
TEMPLATE		
NOTE BOOK	AREAS	
NO.	AREAS CHECKED	

FINAL SURVEY	BY	DATE
SURVEYED		
PLOTTED		
TEMPLATE		
NOTE BOOK	AREAS	
NO.	AREAS CHECKED	

FILE NAME = S:\Projects\403-00072_57-70\dgn\ML_Keller\xash_Bike.dgn	USER NAME = bseibel	DESIGNED - JWS	REVISED -
		DRAWN - LEC	REVISED -
	PLOT SCALE = 20.0000 ' / IN.	CHECKED - BRM	REVISED -
	PLOT DATE = 3/14/2011	DATE - 11-22-10	REVISED -

STATE OF ILLINOIS
DEPARTMENT OF TRANSPORTATION

BIKE TRAIL CROSS SECTIONS

SCALE: 1"=10' | SHEET NO. 21 OF 40 SHEETS | STA. 26+50.00 TO STA. 27+00.00


F.A.I. RTE.	SECTION	COUNTY	TOTAL SHEETS	SHEET NO.
57/70	(25-3,4)R	EFFINGHAM	1098	691
		CONTRACT NO. 74299		
FED. ROAD DIST. NO.	ILLINOIS	FED. AID PROJECT		

150 140 130 120 110 100 90 80 70 60 50 40 30 20 10 0 10 20 30 40 50 60 70 80 90 100 110 120 130 140 150

595
590
585
580
575
570
565

LEGEND

- GRADING BY OTHERS

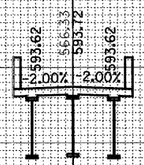


1:138

1:17.3

28 + 00.00

NOT FOR EARTHWORK

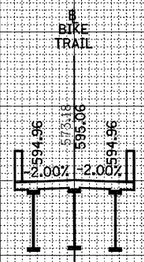

27 + 50.00

NOT FOR EARTHWORK

FINAL SURVEY	BY	DATE
NOTE BOOK	SURVEYED	
NO.	PLOTTED	
	TEMPLATE	
	AREAS	
	AREAS CHECKED	

ORIGINAL SURVEY	BY	DATE
NOTE BOOK	SURVEYED	
NO.	PLOTTED	
	TEMPLATE	
	AREAS	
	AREAS CHECKED	

FILE NAME = S:\Projects\403-00072,57-70\dgn\ML_Keller\xssh_Bike.dgn	USER NAME = bseibel	DESIGNED - JWS	REVISED -
		DRAWN - LEC	REVISED -
	PLOT SCALE = 20.0000 ' / IN.	CHECKED - BRM	REVISED -
	PLOT DATE = 3/14/2011	DATE - 11-22-10	REVISED -

STATE OF ILLINOIS
DEPARTMENT OF TRANSPORTATION

BIKE TRAIL CROSS SECTIONS

SCALE: 1"=10' | SHEET NO. 22 OF 40 SHEETS | STA. 27+50.00 TO STA. 28+00.00

F.A.I. RTE.	SECTION	COUNTY	TOTAL SHEETS	SHEET NO.
57/70	(25-3,4)R	EFFINGHAM	1098	692
		CONTRACT NO. 74299		
FED. ROAD DIST. NO.	ILLINOIS	FED. AID PROJECT		

FINAL SURVEY	NOTE BOOK	NO.
SURVEYED		
PLOTTED		
TEMPLATE		
AREAS		
AREAS CHECKED		

BY	DATE

ORIGINAL SURVEY	NOTE BOOK	NO.
SURVEYED		
PLOTTED		
TEMPLATE		
AREAS		
AREAS CHECKED		


BY	DATE

150 140 130 120 110 100 90 80 70 60 50 40 30 20 10 0 10 20 30 40 50 60 70 80 90 100 110 120 130 140 150

LEGEND

▨ - GRADING BY OTHERS

595 590 585 580 575 570 565 560

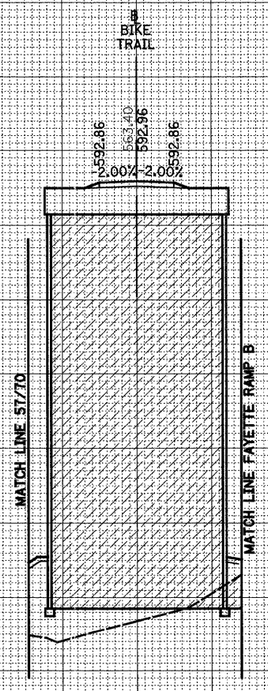

STAGE 2 CUT=0 FILL=35

28+19.85

FILE NAME = S:\Projects\403-00072.57-70\dgn\ML_Keller\xssh_Bike.dgn	USER NAME = bse:bel	DESIGNED - JWS	REVISED -
		DRAWN - LEC	REVISED -
	PLOT SCALE = 20.0000 ' / IN.	CHECKED - BRM	REVISED -
	PLOT DATE = 3/14/2011	DATE - 11-22-10	REVISED -

STATE OF ILLINOIS
DEPARTMENT OF TRANSPORTATION

BIKE TRAIL CROSS SECTIONS

SCALE: 1"=10' | SHEET NO. 23 OF 40 SHEETS | STA. 28+19.85 | TO STA. 28+19.85

F.A.I. RTE.	SECTION	COUNTY	TOTAL SHEETS	SHEET NO.
57/70	(25-3,4)R	EFFINGHAM	1098	693
		CONTRACT NO. 74299		
FED. ROAD DIST. NO.	ILLINOIS	FED. AID PROJECT		

FINAL SURVEY	NOTE BOOK	NO.
SURVEYED		
PLOTTED		
TEMPLATE		
AREAS		
AREAS CHECKED		

BY	DATE

ORIGINAL SURVEY	NOTE BOOK	NO.
SURVEYED		
PLOTTED		
TEMPLATE		
AREAS		
AREAS CHECKED		


BY	DATE

150 140 130 120 110 100 90 80 70 60 50 40 30 20 10 0 10 20 30 40 50 60 70 80 90 100 110 120 130 140 150

LEGEND

▨ - GRADING BY OTHERS

595 590 585 580 575 570 565 560

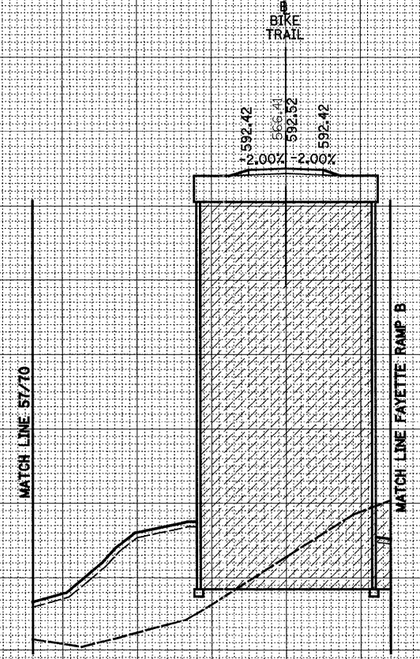

STAGE 2 CUT=0 FILL=116

28+30.00

150 140 130 120 110 100 90 80 70 60 50 40 30 20 10 0 10 20 30 40 50 60 70 80 90 100 110 120 130 140 150

FILE NAME = S:\Projects\403-00072_57-70\dgn\ML_Keier\xssh_Bike.dgn	USER NAME = bse;bel	DESIGNED - JWS	REVISED -
		DRAWN - LEC	REVISED -
	PLOT SCALE = 20.0000 ' / IN.	CHECKED - BRM	REVISED -
	PLOT DATE = 3/14/2011	DATE - 11-22-10	REVISED -

STATE OF ILLINOIS
DEPARTMENT OF TRANSPORTATION

BIKE TRAIL CROSS SECTIONS

SCALE: 1"=10' | SHEET NO. 24 OF 40 SHEETS | STA. 28+30.00 TO STA. 28+30.00

F.A.I. RTE.	SECTION	COUNTY	TOTAL SHEETS	SHEET NO.
57/70	(25-3,4)R	EFFINGHAM	1098	694
		CONTRACT NO. 74299		
FED. ROAD DIST. NO.	ILLINOIS	FED. AID PROJECT		

FINAL SURVEY	NOTE BOOK	NO.
SURVEYED	BY	
PLOTTED		
TEMPLATE		DATE
AREAS		
AREAS CHECKED		

ORIGINAL SURVEY	NOTE BOOK	NO.
SURVEYED	BY	
PLOTTED		
TEMPLATE		DATE
AREAS		
AREAS CHECKED		

150 140 130 120 110 100 90 80 70 60 50 40 30 20 10 0 10 20 30 40 50 60 70 80 90 100 110 120 130 140 150

LEGEND

▨ - GRADING BY OTHERS

595 590 585 580 575 570 565 560 555

BIKE TRAIL

592.07 592.07 592.07

0.40% 2.60%

577.29

568.85

1:5.6 1:5.3

1:32.5

SLOPE = 3.94 %

INV. 562.08

INV. 558.61

PROPOSED BOX CULVERT END SECTIONS, CULVERT NO 4

PROPOSED PRECAST CONCRETE BOX CULVERTS 4' X 3'

PROPOSED BOX CULVERT END SECTIONS, CULVERT NO 4

NOT FOR EARTHWORK

28+43.97

SKEW 5.70°

150 140 130 120 110 100 90 80 70 60 50 40 30 20 10 0 10 20 30 40 50 60 70 80 90 100 110 120 130 140 150

FILE NAME = S:\Projects\403-00072.57-70\dgn\ML_Keller\xssh_Bike.dgn	USER NAME = baabel	DESIGNED - JWS	REVISED -
		DRAWN - LEC	REVISED -
	PLOT SCALE = 20.0000 ' / IN.	CHECKED - BRM	REVISED -
	PLOT DATE = 3/14/2011	DATE - 11-22-10	REVISED -

STATE OF ILLINOIS
DEPARTMENT OF TRANSPORTATION


BIKE TRAIL CULVERT PROFILE

SCALE: 1"=10' | SHEET NO. 25 OF 40 SHEETS | STA. 28+43.97 | TO STA. 28+43.97

F.A.I. RTE.	SECTION	COUNTY	TOTAL SHEETS	SHEET NO.
57/70	(25-3,4)R	EFFINGHAM	1098	695
		CONTRACT NO. 74299		
FED. ROAD DIST. NO.	ILLINOIS	FED. AID PROJECT		

LEGEND

▨ - GRADING BY OTHERS

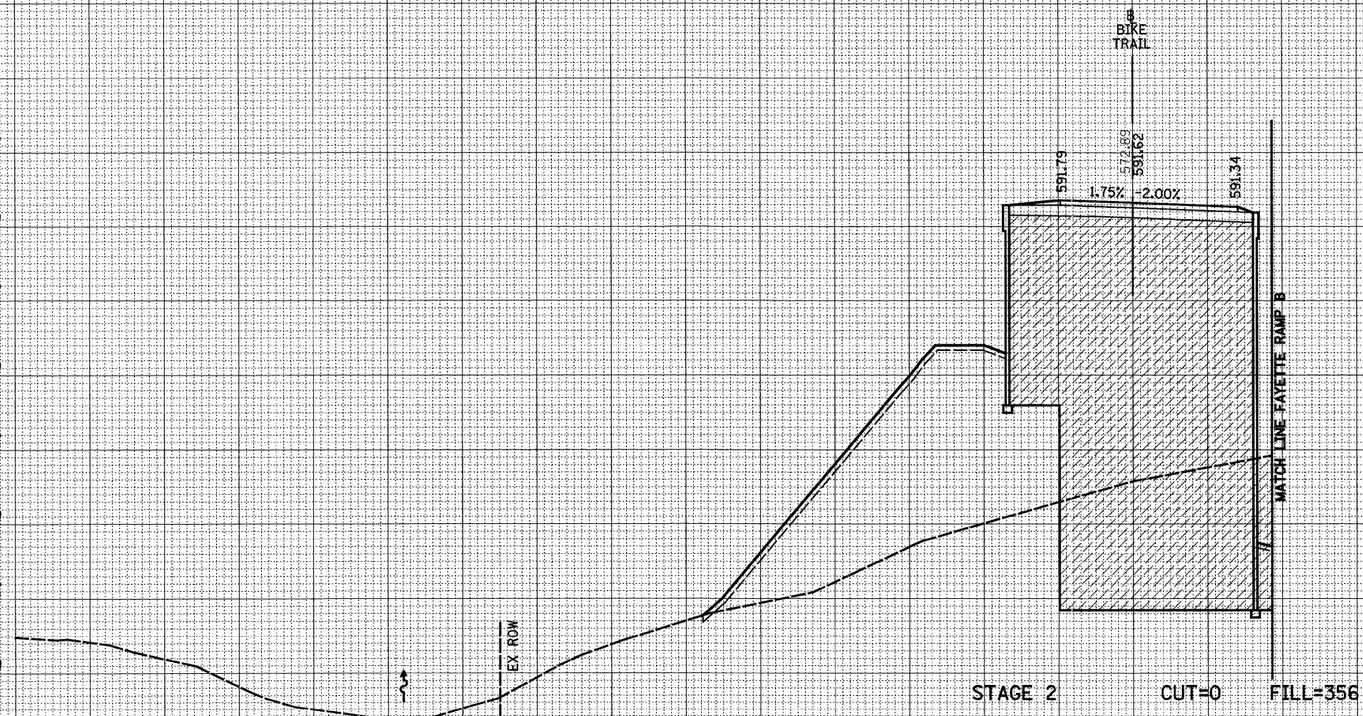

FINAL SURVEY	NOTE BOOK	NO.
	SURVEYED	
	PLOTTED	
	TRACINGS	
	AREAS	
	AREAS CHECKED	

BY	DATE

ORIGINAL SURVEY	NOTE BOOK	NO.
	SURVEYED	
	PLOTTED	
	TRACINGS	
	AREAS	
	AREAS CHECKED	

BY	DATE

FILE NAME = S:\Projects\403-00072.57-70\dgn\ML_Keller\xssh_Bike.dgn	USER NAME = bseibel	DESIGNED - JWS	REVISED -
		DRAWN - LEC	REVISED -
	PLOT SCALE = 20.0000 ' / IN.	CHECKED - BRM	REVISED -
	PLOT DATE = 3/14/2011	DATE - 11-22-10	REVISED -

STATE OF ILLINOIS
DEPARTMENT OF TRANSPORTATION

BIKE TRAIL CROSS SECTIONS

SCALE: 1"=10' | SHEET NO. 26 OF 40 SHEETS | STA. 28+50.00 | TO STA. 28+50.00


F.A.I. RTE.	SECTION	COUNTY	TOTAL SHEETS	SHEET NO.
57/70	(25-3,4)R	EFFINGHAM	1098	696
		CONTRACT NO. 74299		
FED. ROAD DIST. NO.	ILLINOIS	FED. AID PROJECT		

FINAL SURVEY	BY	DATE
SURVEYED		
PLOTTED		
TEMPLATE		
NOTE BOOK		
AREAS		
NO.	AREAS CHECKED	

ORIGINAL SURVEY	BY	DATE
SURVEYED		
PLOTTED		
TEMPLATE		
NOTE BOOK		
AREAS		
NO.	AREAS CHECKED	

LEGEND

▨ - GRADING BY OTHERS

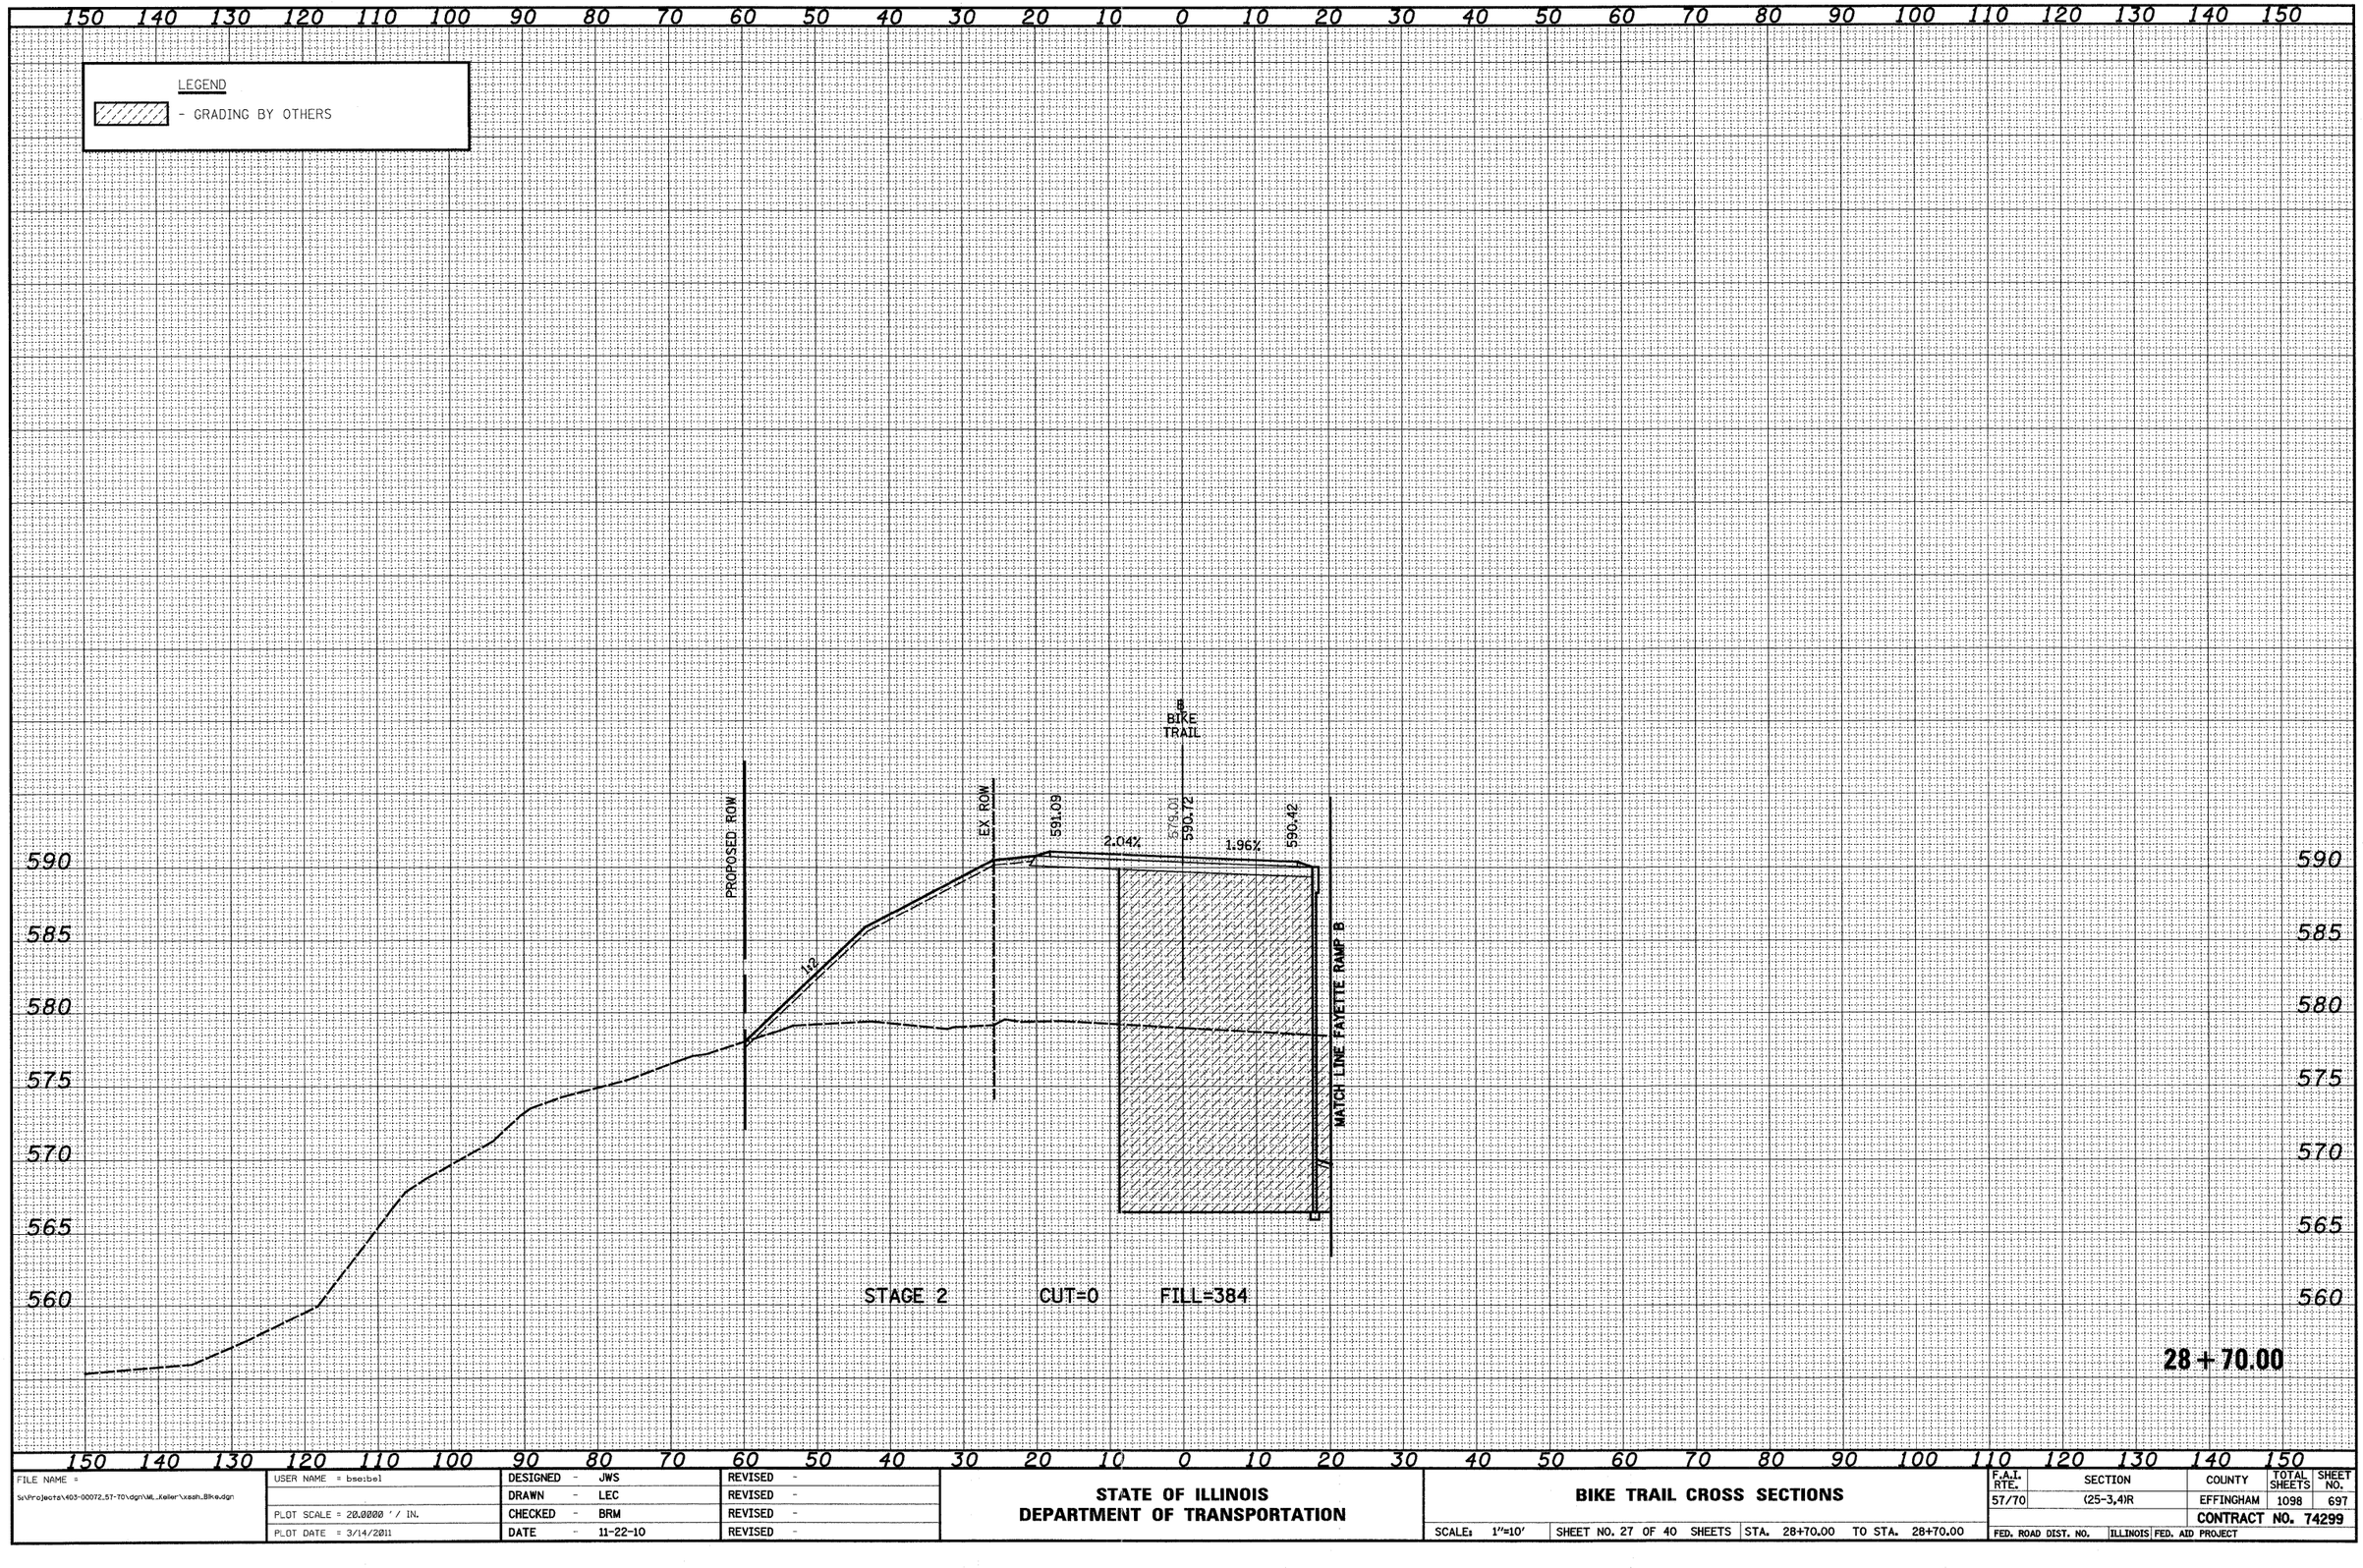


FILE NAME = S:\Projects\403-00072,57-70\dgn\ML_Keller\xssh_Bike.dgn	USER NAME = bseibel	DESIGNED - JWS	REVISED -	STATE OF ILLINOIS DEPARTMENT OF TRANSPORTATION	BIKE TRAIL CROSS SECTIONS
		DRAWN - LEC	REVISED -		
	PLOT SCALE = 20.0000 ' / IN.	CHECKED - BRM	REVISED -		
	PLOT DATE = 3/14/2011	DATE - 11-22-10	REVISED -		SCALE: 1"=10' SHEET NO. 27 OF 40 SHEETS STA. 28+70.00 TO STA. 28+70.00

F.A.I. RTE.	SECTION	COUNTY	TOTAL SHEETS	SHEET NO.
57/70	(25-3,4)R	EFFINGHAM	1098	697
		CONTRACT NO. 74299		
FED. ROAD DIST. NO.	ILLINOIS	FED. AID PROJECT		

LEGEND

▨ - GRADING BY OTHERS

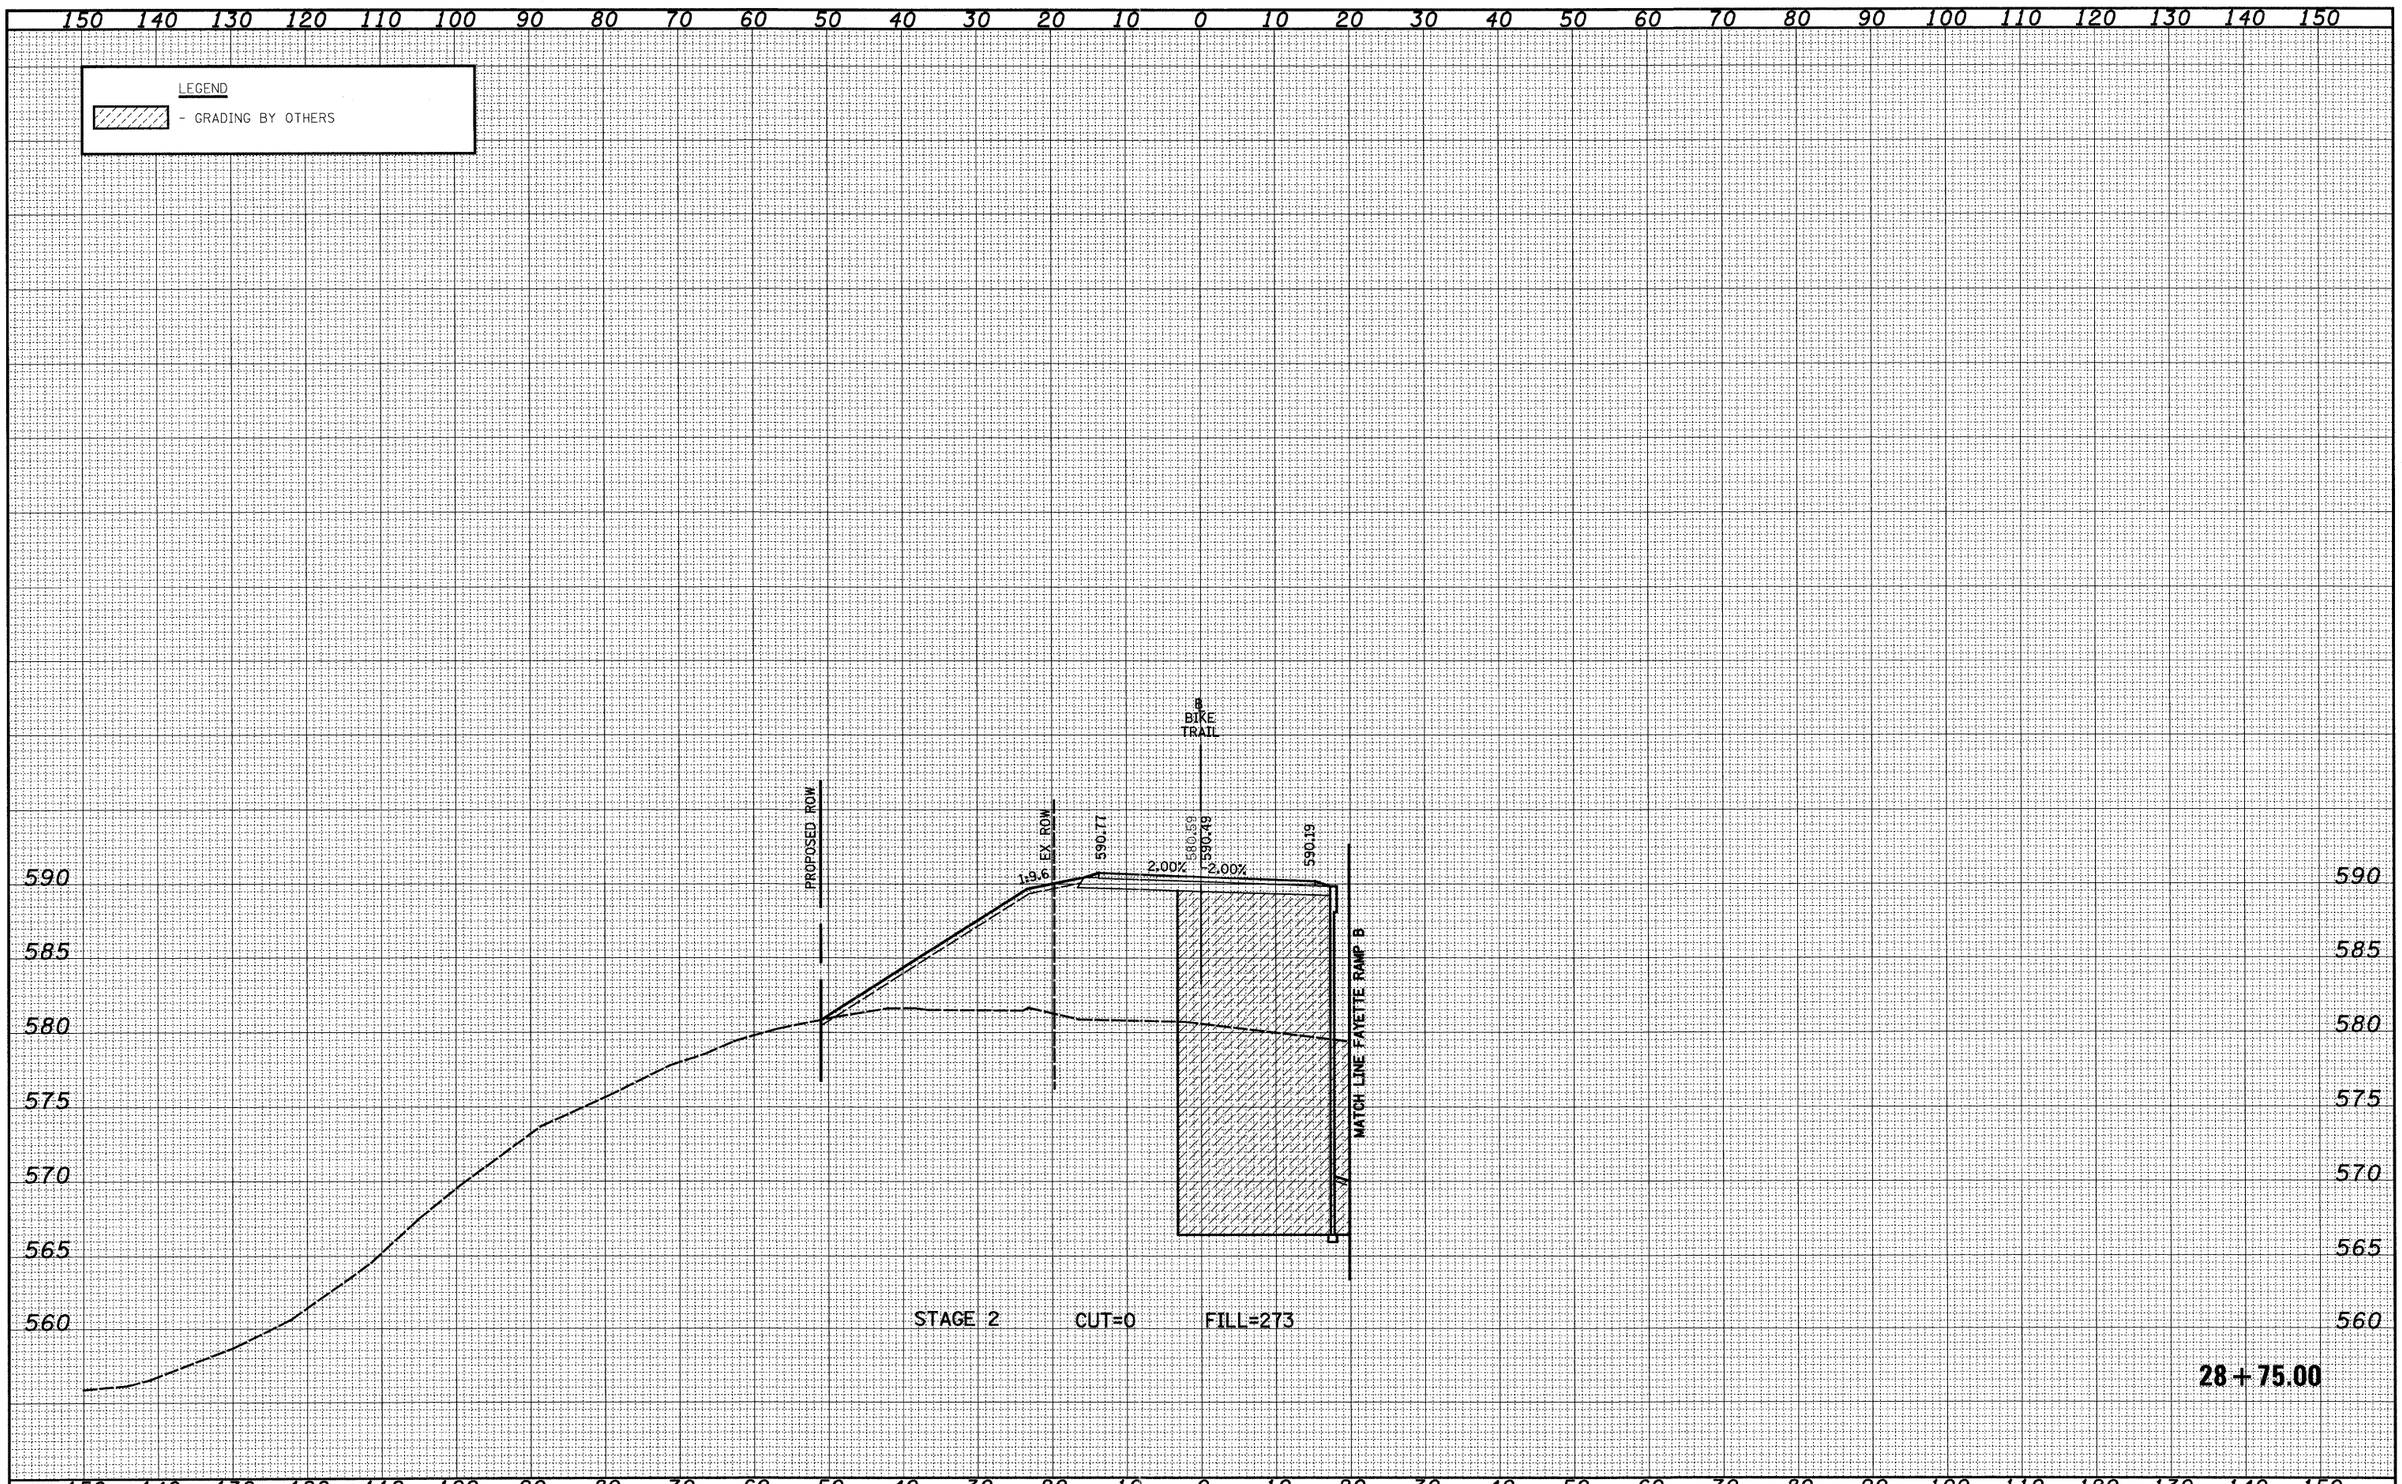

FINAL SURVEY	BY	DATE
SURVEYED		
PLOTTED		
TEMPLATE		
AREAS		
AREAS CHECKED		
NOTE BOOK		
NO.		

ORIGINAL SURVEY	BY	DATE
SURVEYED		
PLOTTED		
TEMPLATE		
AREAS		
AREAS CHECKED		
NOTE BOOK		
NO.		


FILE NAME = S:\Projects\403-00072_57-70\dgn\ML_Keller\xssh_Bike.dgn	USER NAME = bseibel	DESIGNED - JWS	REVISED -
		DRAWN - LEC	REVISED -
	PLOT SCALE = 20.0000 ' / IN.	CHECKED - BRM	REVISED -
	PLOT DATE = 3/14/2011	DATE - 11-22-10	REVISED -

STATE OF ILLINOIS
DEPARTMENT OF TRANSPORTATION

BIKE TRAIL CROSS SECTIONS

SCALE: 1"=10' | SHEET NO. 28 OF 40 SHEETS | STA. 28+75.00 | TO STA. 28+75.00

F.A.I. RTE.	SECTION	COUNTY	TOTAL SHEETS	SHEET NO.
57/70	(25-3,4)R	EFFINGHAM	1098	698
		CONTRACT NO. 74299		
FED. ROAD DIST. NO.	ILLINOIS	FED. AID PROJECT		

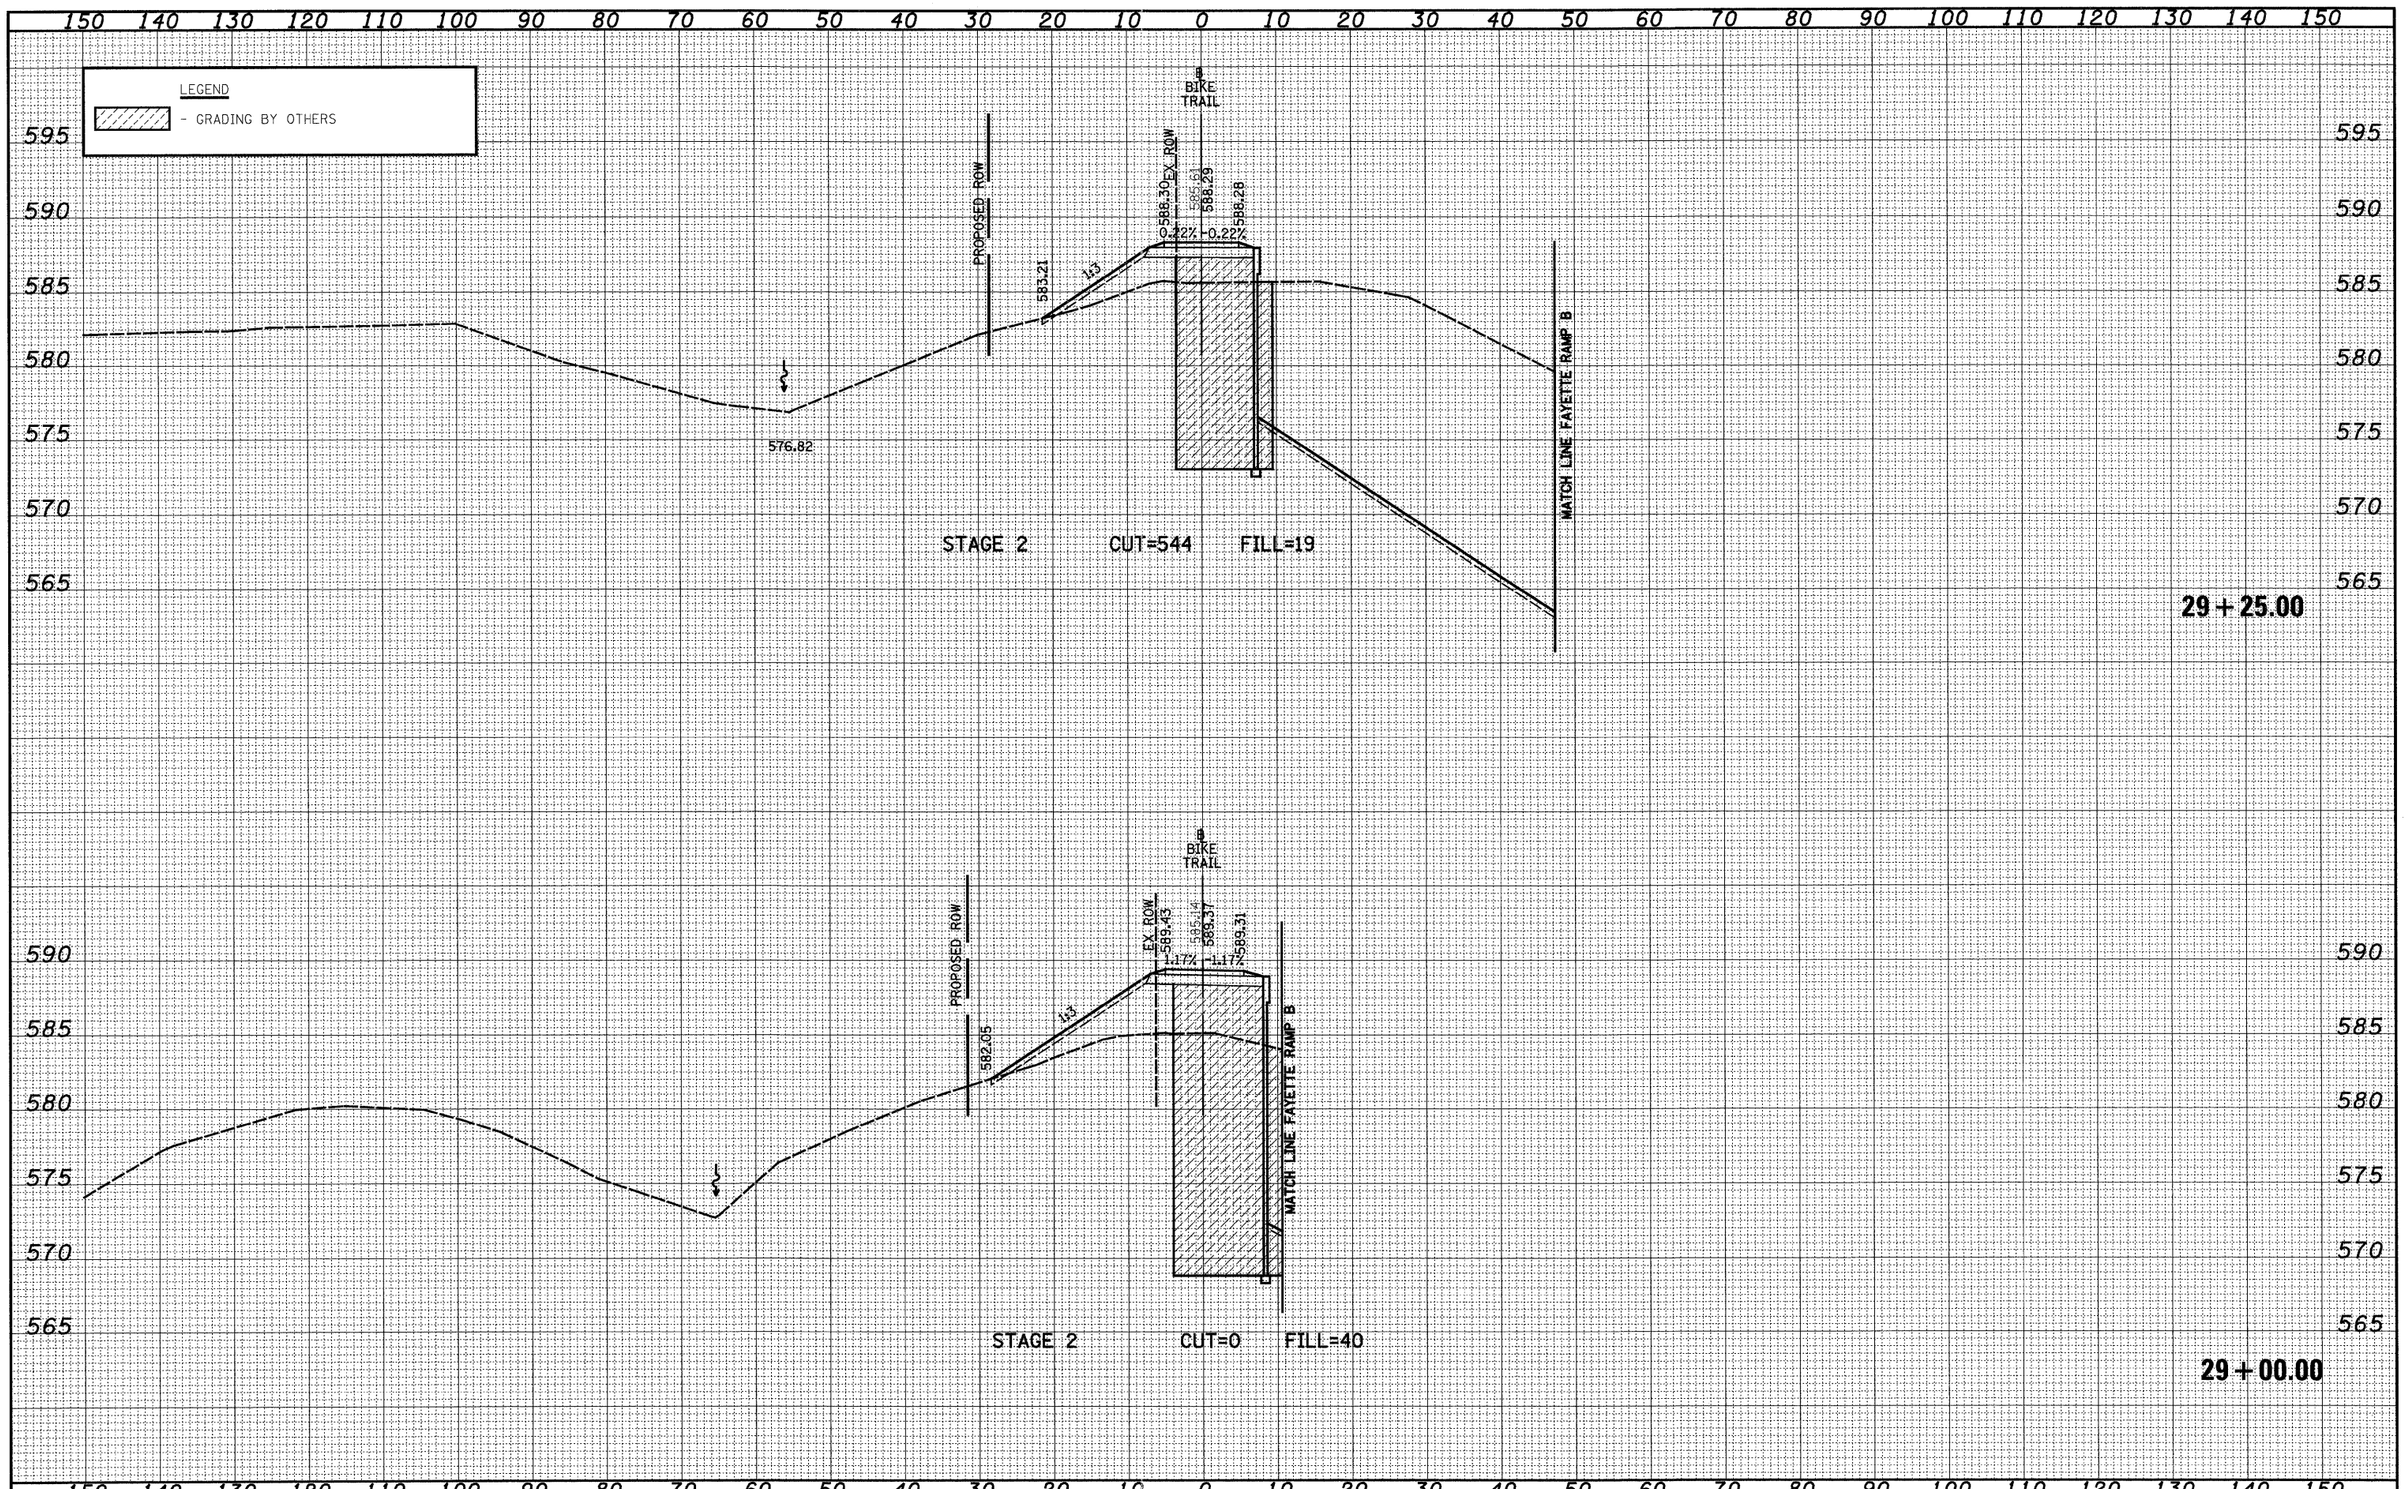

FINAL SURVEY	BY	DATE
NOTE BOOK	SURVEYED	
NO.	PLOTTED	
	TOPOGRAPHY	
	AREAS	
	AREAS CHECKED	

ORIGINAL SURVEY	BY	DATE
NOTE BOOK	SURVEYED	
NO.	PLOTTED	
	TOPOGRAPHY	
	AREAS	
	AREAS CHECKED	

FILE NAME = S:\Projects\403-00072.57-TO\dgn\ML_Keller\xesh_Bike.dgn	USER NAME = bseibel	DESIGNED - JWS	REVISED -
		DRAWN - LEC	REVISED -
	PLOT SCALE = 20.0000 ' / IN.	CHECKED - BRM	REVISED -
	PLOT DATE = 3/14/2011	DATE - 11-22-10	REVISED -

STATE OF ILLINOIS
DEPARTMENT OF TRANSPORTATION

BIKE TRAIL CROSS SECTIONS

SCALE: 1"=10' | SHEET NO. 29 OF 40 SHEETS | STA. 29+00.00 TO STA. 29+25.00


F.A.I. RTE.	SECTION	COUNTY	TOTAL SHEETS	SHEET NO.
57/70	(25-3,4)R	EFFINGHAM	1098	699
		CONTRACT NO. 74299		
FED. ROAD DIST. NO.	ILLINOIS	FED. AID PROJECT		

150 140 130 120 110 100 90 80 70 60 50 40 30 20 10 0 10 20 30 40 50 60 70 80 90 100 110 120 130 140 150

595 590 585 580 575 570 565


LEGEND

▨ - GRADING BY OTHERS

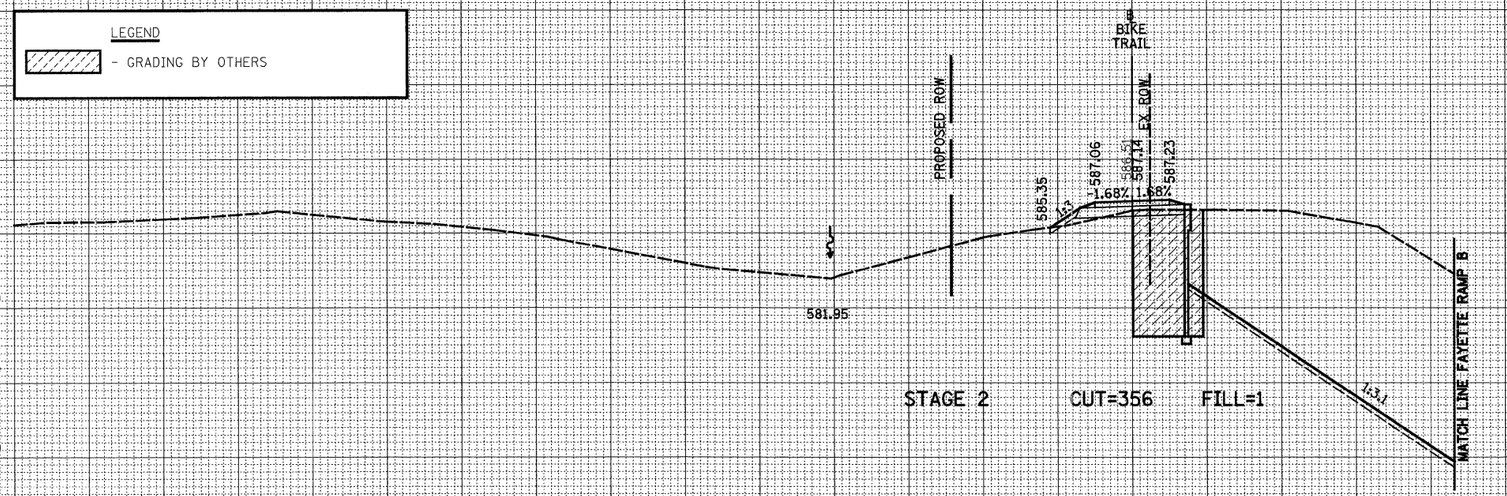

STAGE 2 CUT=356 FILL=1

29 + 75.00

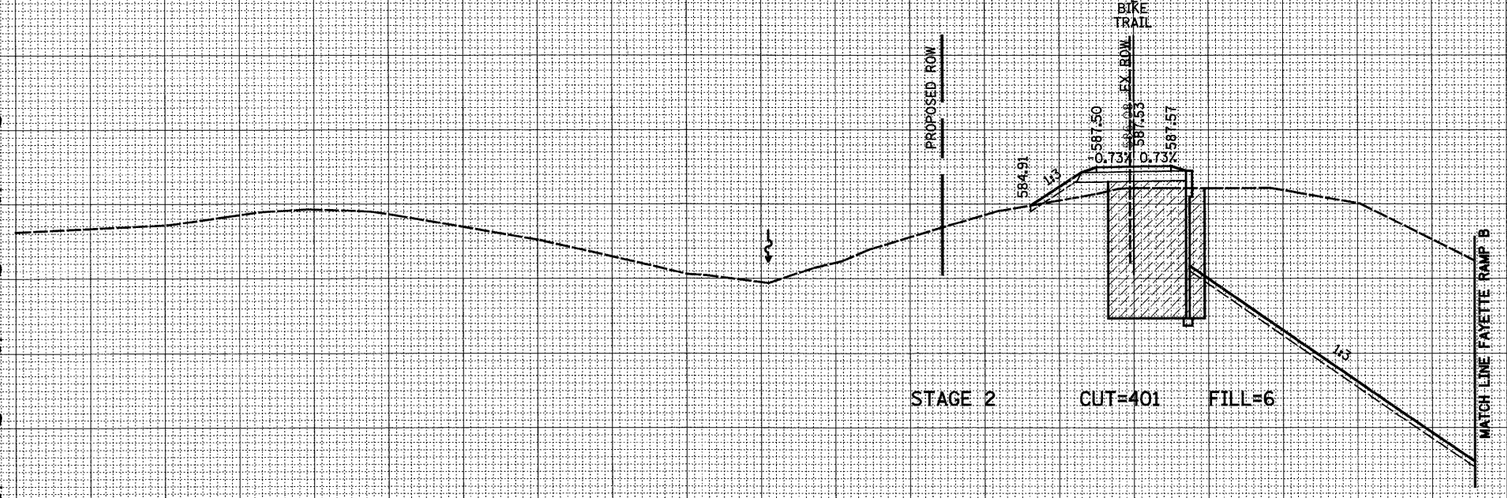

STAGE 2 CUT=401 FILL=6

29 + 50.00

150 140 130 120 110 100 90 80 70 60 50 40 30 20 10 0 10 20 30 40 50 60 70 80 90 100 110 120 130 140 150

FINAL SURVEY: NOTE BOOK | NO. | BY | DATE | SURVEYED | PLOTTED | TEMPLATE | AREAS | AREAS CHECKED

ORIGINAL SURVEY: NOTE BOOK | NO. | BY | DATE | SURVEYED | PLOTTED | TEMPLATE | AREAS | AREAS CHECKED

FILE NAME = S:\Projects\403-00072_57-70\dgn\ML_Keller\xsec_Bike.dgn	USER NAME = bseibel	DESIGNED - JWS	REVISED -
		DRAWN - LEC	REVISED -
	PLOT SCALE = 20.0000 ' / IN.	CHECKED - BRM	REVISED -
	PLOT DATE = 3/14/2011	DATE - 11-22-10	REVISED -

STATE OF ILLINOIS
DEPARTMENT OF TRANSPORTATION

BIKE TRAIL CROSS SECTIONS

SCALE: 1"=10' | SHEET NO. 30 OF 40 SHEETS | STA. 29+50.00 | TO STA. 29+60.00

F.A.I. RTE.	SECTION	COUNTY	TOTAL SHEETS	SHEET NO.
57/70	(25-3,4)R	EFFINGHAM	1098	700
		CONTRACT NO. 74299		
FED. ROAD DIST. NO.	ILLINOIS	FED. AID PROJECT		