
150 140 130 120 110 100 90 80 70 60 50 40 30 20 10 0 10 20 30 40 50 60 70 80 90 100 110 120 130 140 150

LEGEND

▨ - GRADING BY OTHERS

590 585 580 575 570 565

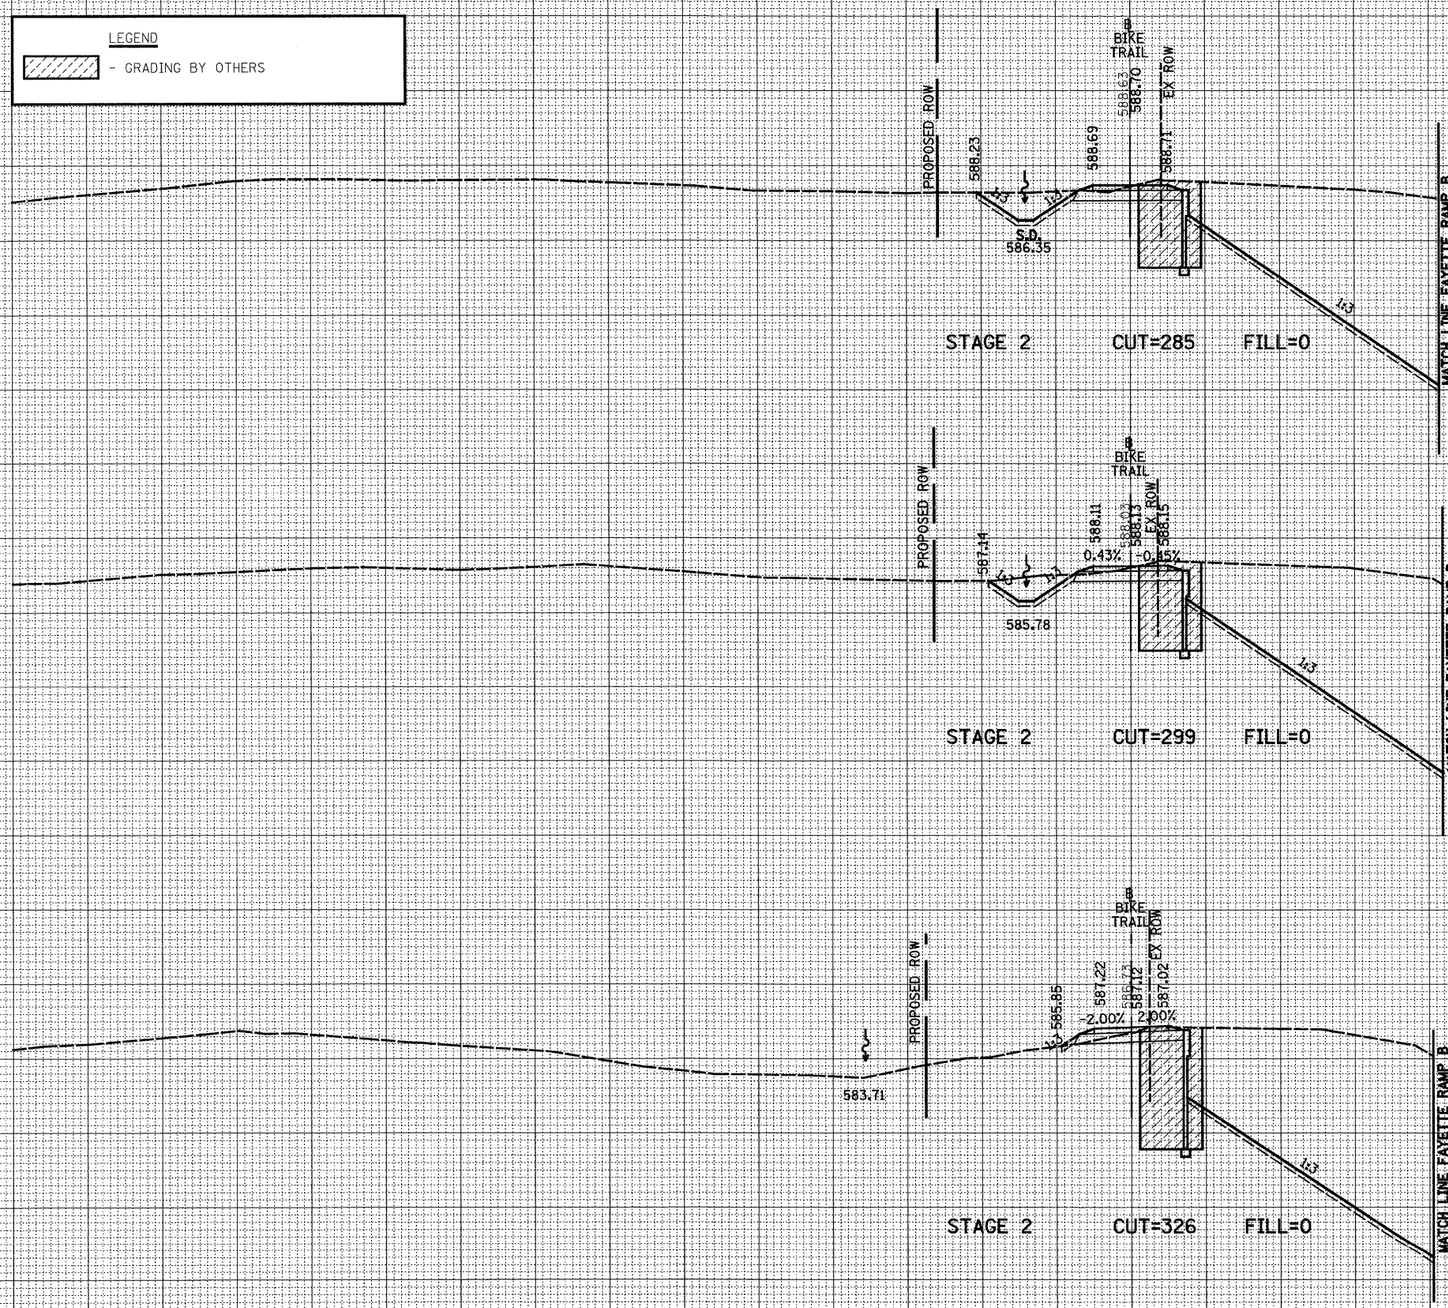


150 140 130 120 110 100 90 80 70 60 50 40 30 20 10 0 10 20 30 40 50 60 70 80 90 100 110 120 130 140 150

FINAL SURVEY

| NOTE BOOK | BY | DATE |
|---|---|---|
| NO. | SURVEYED | |
| | PLOTTED | |
| | TEMPLATE | |
| | AREAS | |
| | AREAS CHECKED | |

ORIGINAL SURVEY

| NOTE BOOK | BY | DATE |
|---|---|---|
| NO. | SURVEYED | |
| | PLOTTED | |
| | TEMPLATE | |
| | AREAS | |
| | AREAS CHECKED | |

| | | | |
|---|---|---|---|
| FILE NAME = S:\Projects\403-00072,57-70\dgn\ML_Keller\xssh_Bike.dgn | USER NAME = bseibel | DESIGNED - JWS | REVISED - |
| | | DRAWN - LEC | REVISED - |
| | PLOT SCALE = 20.0000 ' / IN. | CHECKED - BRM | REVISED - |
| | PLOT DATE = 3/14/2011 | DATE - 11-22-10 | REVISED - |

**STATE OF ILLINOIS**
**DEPARTMENT OF TRANSPORTATION**

**BIKE TRAIL CROSS SECTIONS**


SCALE: 1"=10' | SHEET NO. 31 OF 40 SHEETS | STA. 30+00.00 TO STA. 30+70.00

| F.A.I. RTE. | SECTION | COUNTY | TOTAL SHEETS | SHEET NO. |
|---|---|---|---|---|
| 57/70 | (25-3,4)R | EFFINGHAM | 1098 | 701 |
| | | CONTRACT NO. 74299 | | |
| FED. ROAD DIST. NO. | ILLINOIS | FED. AID PROJECT | | |


150 140 130 120 110 100 90 80 70 60 50 40 30 20 10 0 10 20 30 40 50 60 70 80 90 100 110 120 130 140 150

LEGEND

▨ - GRADING BY OTHERS

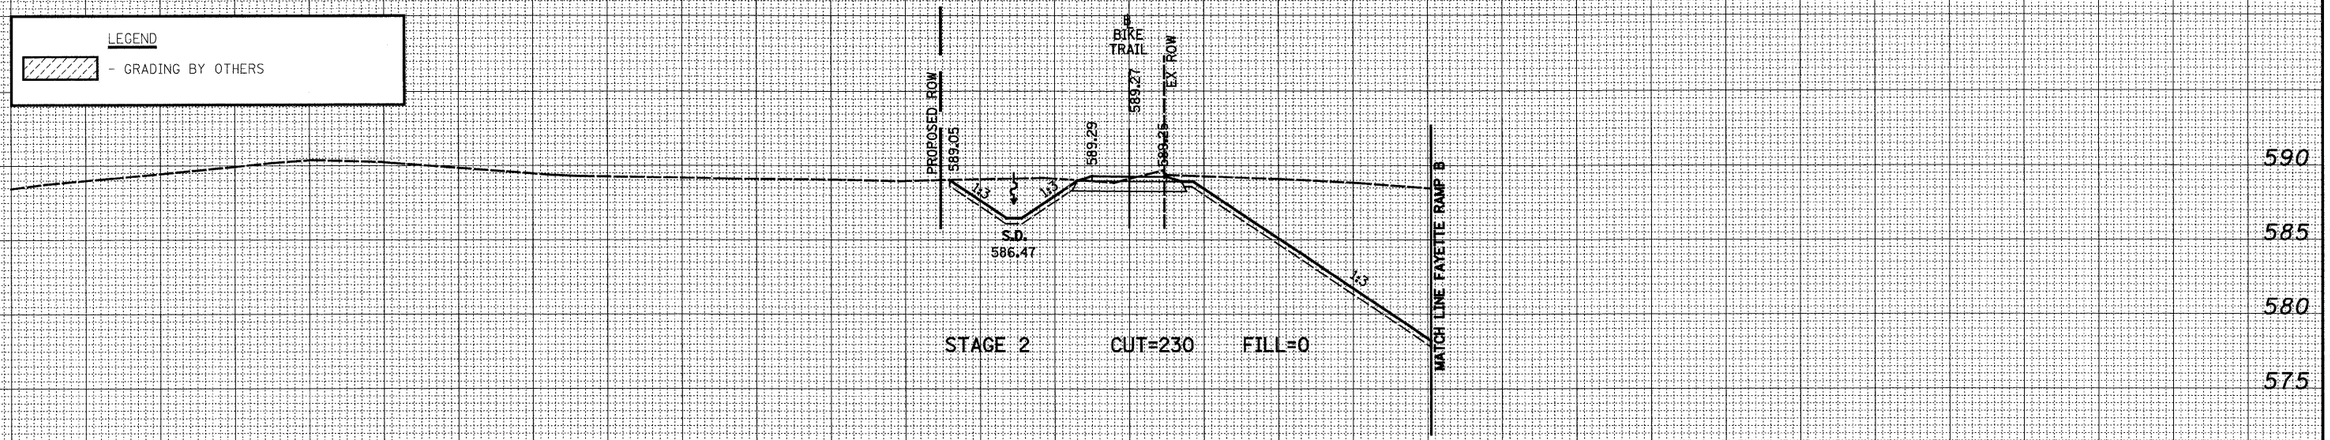


STAGE 2 CUT=230 FILL=0

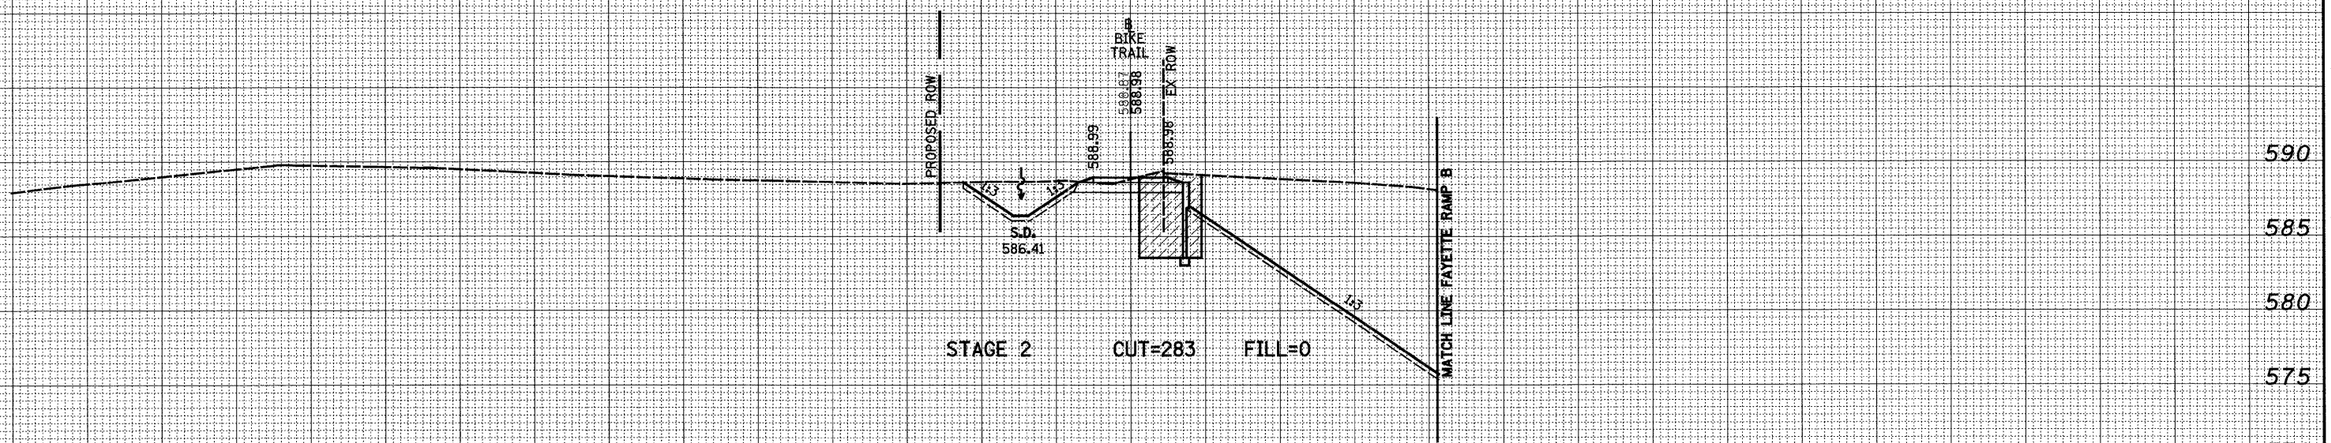


STAGE 2 CUT=283 FILL=0

150 140 130 120 110 100 90 80 70 60 50 40 30 20 10 0 10 20 30 40 50 60 70 80 90 100 110 120 130 140 150

FINAL SURVEY — NOTE BOOK — NO. — SURVEYED — PLOTTED — TEMPLATE — AREAS — AREAS CHECKED — BY — DATE

ORIGINAL SURVEY — NOTE BOOK — NO. — SURVEYED — PLOTTED — TEMPLATE — AREAS — AREAS CHECKED — BY — DATE

| | | | |
|---|---|---|---|
| FILE NAME = S:\Projects\403-00072,57-70\dgn\ML_Keller\xsh_Bike.dgn | USER NAME = bse:bel | DESIGNED - JWS | REVISED - |
| | | DRAWN - LEC | REVISED - |
| | PLOT SCALE = 20.0000 ' / IN. | CHECKED - BRM | REVISED - |
| | PLOT DATE = 3/14/2011 | DATE - 11-22-10 | REVISED - |

**STATE OF ILLINOIS**
**DEPARTMENT OF TRANSPORTATION**


**BIKE TRAIL CROSS SECTIONS**

SCALE: 1"=10' | SHEET NO. 32 OF 40 SHEETS | STA. 30+80.00 TO STA. 30+90.00

| F.A.I. RTE. | SECTION | COUNTY | TOTAL SHEETS | SHEET NO. |
|---|---|---|---|---|
| 57/70 | (25-3,4)R | EFFINGHAM | 1098 | 702 |
| | | CONTRACT NO. 74299 | | |
| FED. ROAD DIST. NO. | ILLINOIS | FED. AID PROJECT | | |


LEGEND

▨ - GRADING BY OTHERS

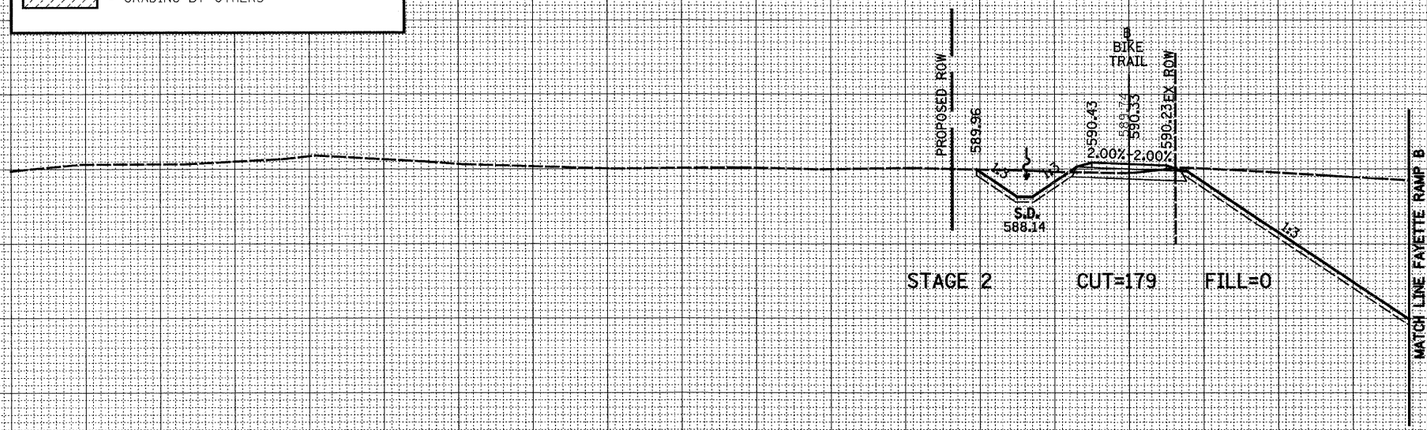


STAGE 2 CUT=179 FILL=0

31+50.00

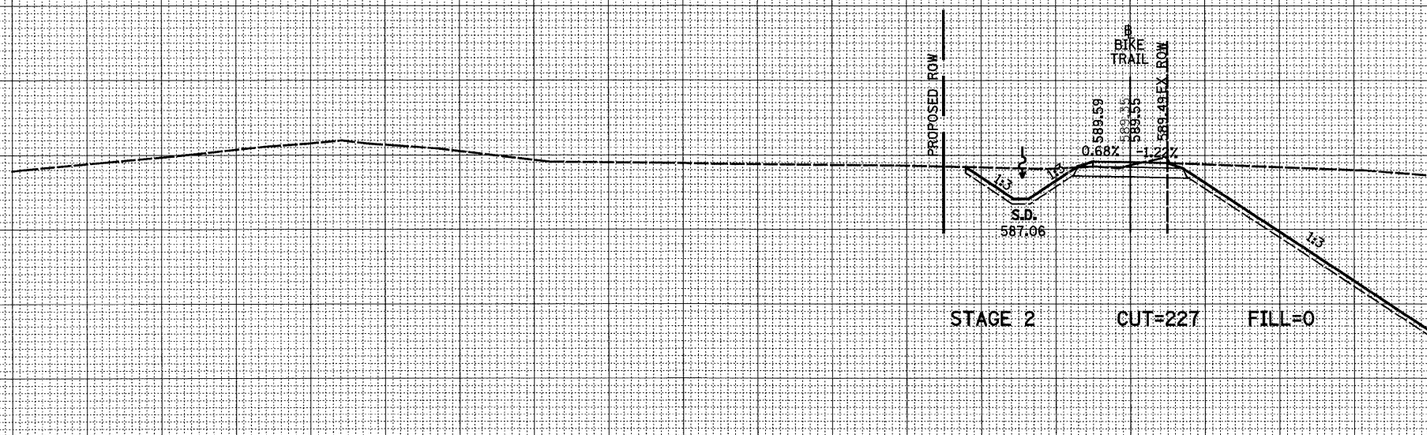


STAGE 2 CUT=227 FILL=0

31+00.00

| FINAL SURVEY | BY | DATE |
|---|---|---|
| SURVEYED | | |
| PLOTTED | | |
| TEMPLATE | | |
| NOTE BOOK | | |
| AREAS | | |
| NO. | AREAS CHECKED | |

| ORIGINAL SURVEY | BY | DATE |
|---|---|---|
| SURVEYED | | |
| PLOTTED | | |
| TEMPLATE | | |
| NOTE BOOK | | |
| AREAS | | |
| NO. | AREAS CHECKED | |

| | | | |
|---|---|---|---|
| FILE NAME = S:\Projects\403-00072,57-70\dgn\ML_Keller\xsh_Bike.dgn | USER NAME = bseibel | DESIGNED - JWS | REVISED - |
| | | DRAWN - LEC | REVISED - |
| | PLOT SCALE = 20.0000 ' / IN. | CHECKED - BRM | REVISED - |
| | PLOT DATE = 3/14/2011 | DATE - 11-22-10 | REVISED - |

**STATE OF ILLINOIS**
**DEPARTMENT OF TRANSPORTATION**

**BIKE TRAIL CROSS SECTIONS**

SCALE: 1"=10' | SHEET NO. 33 OF 40 SHEETS | STA. 31+00.00 TO STA. 31+50.00


| F.A.I. RTE. | SECTION | COUNTY | TOTAL SHEETS | SHEET NO. |
|---|---|---|---|---|
| 57/70 | (25-3,4)R | EFFINGHAM | 1098 | 703 |
| | | CONTRACT NO. 74299 | | |
| FED. ROAD DIST. NO. | ILLINOIS | FED. AID PROJECT | | |

150 140 130 120 110 100 90 80 70 60 50 40 30 20 10 0 10 20 30 40 50 60 70 80 90 100 110 120 130 140 150

LEGEND


▨ - GRADING BY OTHERS

595 590 585 580 575

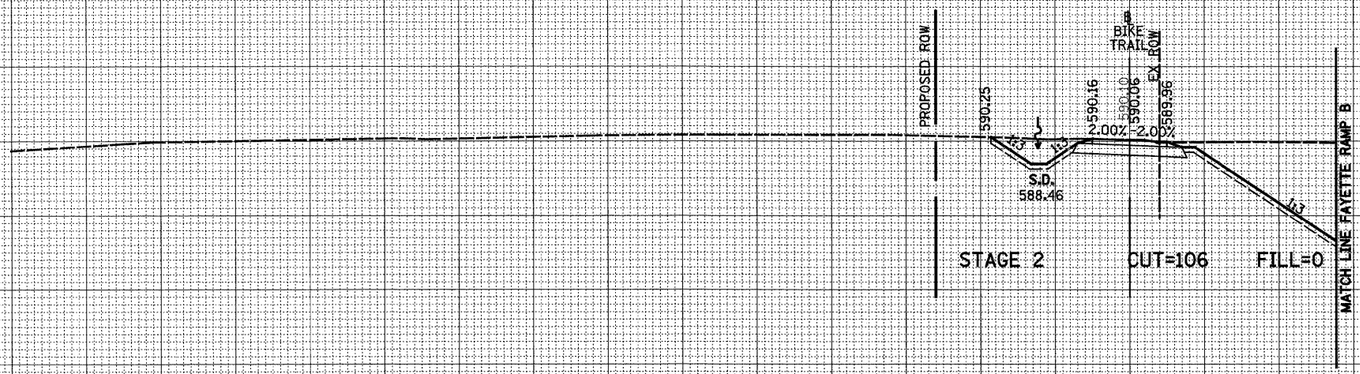


32+50.00

595 590 585 580 575

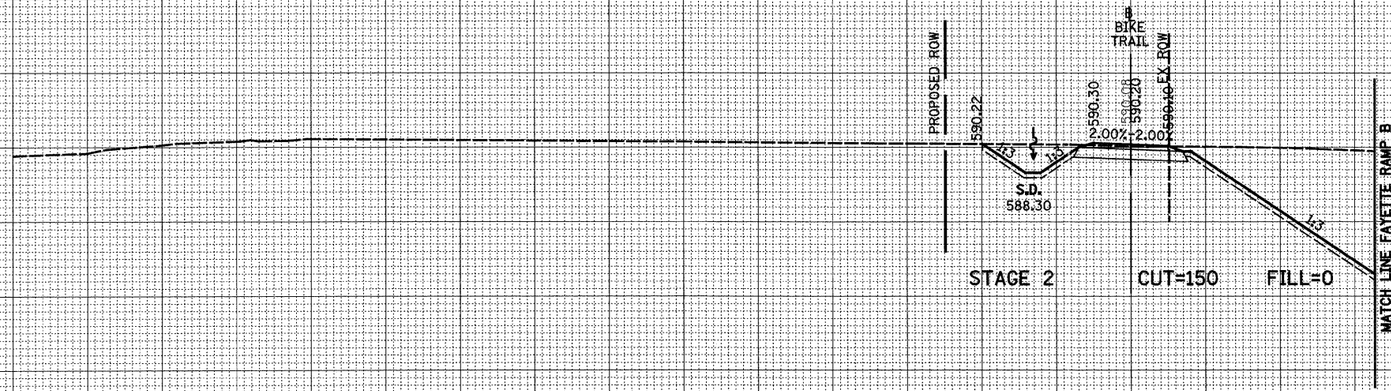


32+00.00

150 140 130 120 110 100 90 80 70 60 50 40 30 20 10 0 10 20 30 40 50 60 70 80 90 100 110 120 130 140 150

| FINAL SURVEY | BY | DATE |
|---|---|---|
| NOTE BOOK | SURVEYED | |
| NO. | PLOTTED | |
| | TEMPLATE | |
| | AREAS | |
| | AREAS CHECKED | |

| ORIGINAL SURVEY | BY | DATE |
|---|---|---|
| NOTE BOOK | SURVEYED | |
| NO. | PLOTTED | |
| | TEMPLATE | |
| | AREAS | |
| | AREAS CHECKED | |

| | | | |
|---|---|---|---|
| FILE NAME = S:\Projects\403-00072,57-70\dgn\ML_Keller\xsh_Bike.dgn | USER NAME = bsebel | DESIGNED - JWS | REVISED - |
| | | DRAWN - LEC | REVISED - |
| | PLOT SCALE = 20.0000 ' / IN. | CHECKED - BRM | REVISED - |
| | PLOT DATE = 3/14/2011 | DATE - 11-22-10 | REVISED - |

**STATE OF ILLINOIS**
**DEPARTMENT OF TRANSPORTATION**

**BIKE TRAIL CROSS SECTIONS**

SCALE: 1"=10' | SHEET NO. 34 OF 40 SHEETS | STA. 32+00.00 TO STA. 32+50.00

| F.A.I. RTE. | SECTION | COUNTY | TOTAL SHEETS | SHEET NO. |
|---|---|---|---|---|
| 57/70 | (25-3,4)R | EFFINGHAM | 1098 | 704 |
| | | CONTRACT NO. 74299 | | |
| FED. ROAD DIST. NO. | ILLINOIS | FED. AID PROJECT | | |

| FINAL SURVEY | NOTE BOOK | NO. |
|---|---|---|
| SURVEYED | | |
| PLOTTED | | |
| TEMPLATE | | |
| AREAS | | |
| AREAS CHECKED | | |

| BY | DATE |
|---|---|
| | |
| | |
| | |
| | |
| | |

150 140 130 120 110 100 90 80 70 60 50 40 30 20 10 0 10 20 30 40 50 60 70 80 90 100 110 120 130 140 150

LEGEND

▨ - GRADING BY OTHERS




| ORIGINAL SURVEY | NOTE BOOK | NO. |
|---|---|---|
| SURVEYED | | |
| PLOTTED | | |
| TEMPLATE | | |
| AREAS | | |
| AREAS CHECKED | | |

| BY | DATE |
|---|---|
| | |
| | |
| | |
| | |
| | |

| | | | |
|---|---|---|---|
| FILE NAME = S:\Projects\403-00072.57-70\dgn\ML_Keller\xesh_Bike.dgn | USER NAME = bseibel | DESIGNED - JWS | REVISED - |
| | | DRAWN - LEC | REVISED - |
| | PLOT SCALE = 20.0000 ' / IN. | CHECKED - BRM | REVISED - |
| | PLOT DATE = 3/14/2011 | DATE - 11-22-10 | REVISED - |

**STATE OF ILLINOIS**
**DEPARTMENT OF TRANSPORTATION**

**BIKE TRAIL CROSS SECTIONS**

SCALE: 1"=10' | SHEET NO. 35 OF 40 SHEETS | STA. 33+00.00 TO STA. 33+50.00

| F.A.I. RTE. | SECTION | COUNTY | TOTAL SHEETS | SHEET NO. |
|---|---|---|---|---|
| 57/70 | (25-3,4)R | EFFINGHAM | 1098 | 705 |
| | | CONTRACT NO. 74299 | | |
| FED. ROAD DIST. NO. | ILLINOIS | FED. AID PROJECT | | |

LEGEND


▨ - GRADING BY OTHERS

| FINAL SURVEY | | BY | DATE |
|---|---|---|---|
| | SURVEYED | | |
| | PLOTTED | | |
| NOTE BOOK | TEMPLATE | | |
| NO. | AREAS | | |
| | AREAS CHECKED | | |

| ORIGINAL SURVEY | | BY | DATE |
|---|---|---|---|
| | SURVEYED | | |
| | PLOTTED | | |
| NOTE BOOK | TEMPLATE | | |
| NO. | AREAS | | |
| | AREAS CHECKED | | |

150 140 130 120 110 100 90 80 70 60 50 40 30 20 10 0 10 20 30 40 50 60 70 80 90 100 110 120 130 140 150

590
585
580

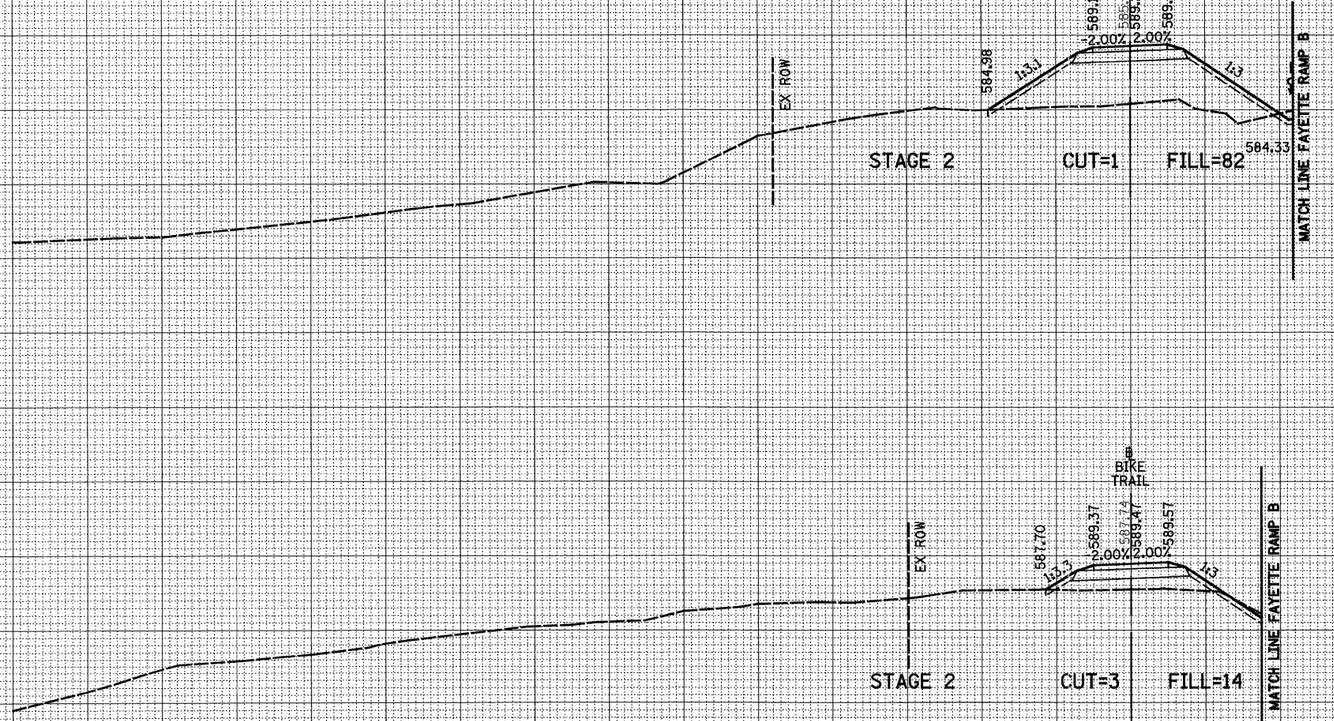


| | | | |
|---|---|---|---|
| FILE NAME = S:\Projects\403-00072.57-70\dgn\ML_Keller\xssh_Bike.dgn | USER NAME = bseibel | DESIGNED - JWS | REVISED - |
| | | DRAWN - LEC | REVISED - |
| | PLOT SCALE = 20.0000 ' / IN. | CHECKED - BRM | REVISED - |
| | PLOT DATE = 3/14/2011 | DATE - 11-22-10 | REVISED - |

**STATE OF ILLINOIS**
**DEPARTMENT OF TRANSPORTATION**

**BIKE TRAIL CROSS SECTIONS**

SCALE: 1"=10' | SHEET NO. 36 OF 40 SHEETS | STA. 34+00.00 TO STA. 34+50.00


| F.A.I. RTE. | SECTION | COUNTY | TOTAL SHEETS | SHEET NO. |
|---|---|---|---|---|
| 57/70 | (25-3,4)R | EFFINGHAM | 1098 | 706 |
| | | CONTRACT NO. 74299 | | |
| FED. ROAD DIST. NO. | ILLINOIS | FED. AID PROJECT | | |

150 140 130 120 110 100 90 80 70 60 50 40 30 20 10 0 10 20 30 40 50 60 70 80 90 100 110 120 130 140 150


LEGEND

▨ - GRADING BY OTHERS

595 590 585 580 575

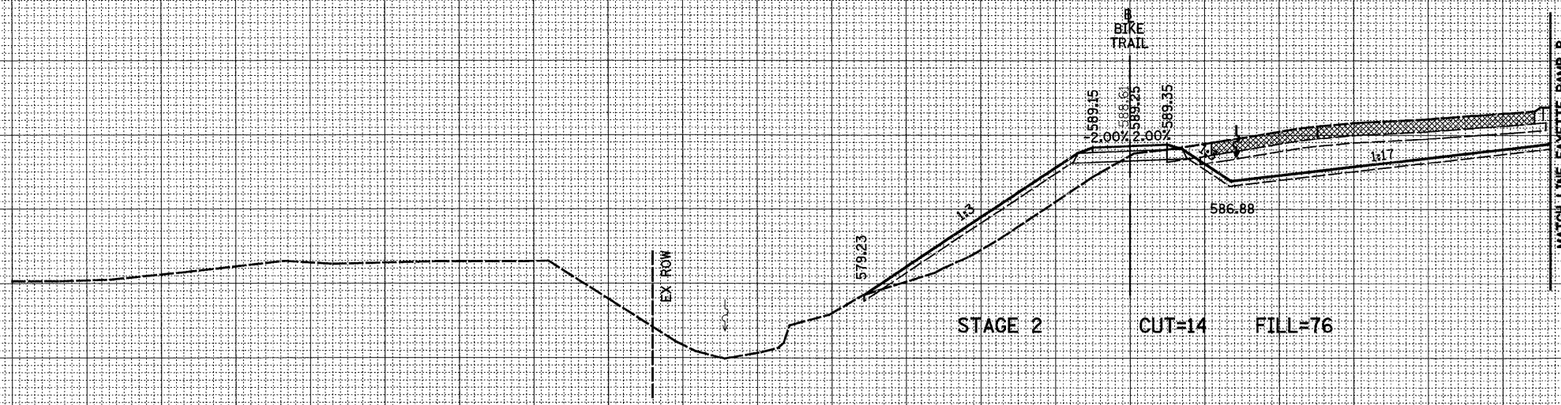


35+50.00

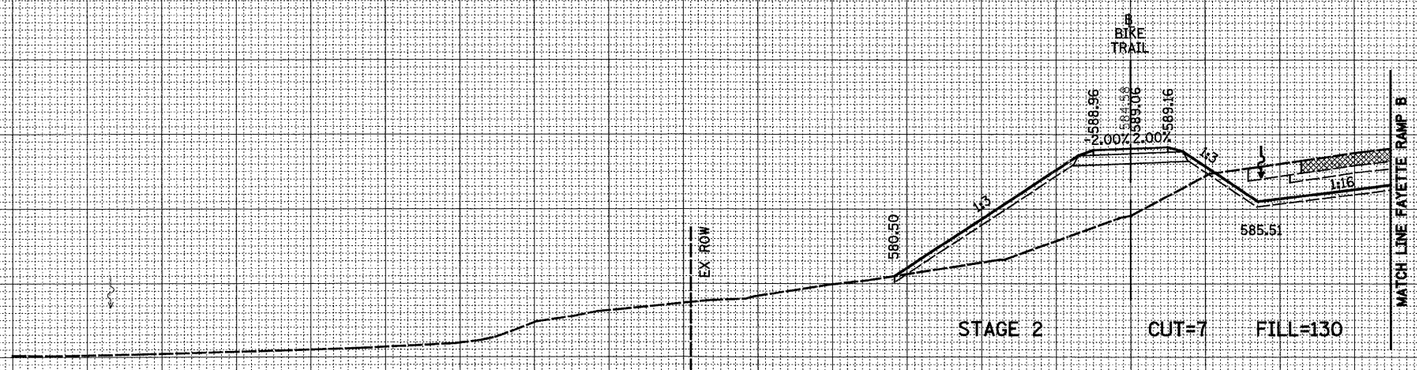


35+00.00

590 585 580 575

150 140 130 120 110 100 90 80 70 60 50 40 30 20 10 0 10 20 30 40 50 60 70 80 90 100 110 120 130 140 150

FINAL SURVEY — NOTE BOOK — NO. — SURVEYED — PLOTTED — TEMPLATE — AREAS — AREAS CHECKED — BY — DATE

ORIGINAL SURVEY — NOTE BOOK — NO. — SURVEYED — PLOTTED — TEMPLATE — AREAS — AREAS CHECKED — BY — DATE

| | | | |
|---|---|---|---|
| FILE NAME = S:\Projects\403-00072.57-70\dgn\ML_Keller\xesh_Bike.dgn | USER NAME = bseibel | DESIGNED - JWS | REVISED - |
| | | DRAWN - LEC | REVISED - |
| | PLOT SCALE = 20.0000 ' / IN. | CHECKED - BRM | REVISED - |
| | PLOT DATE = 3/14/2011 | DATE - 11-22-10 | REVISED - |

**STATE OF ILLINOIS**
**DEPARTMENT OF TRANSPORTATION**

**BIKE TRAIL CROSS SECTIONS**

SCALE: 1"=10' | SHEET NO. 37 OF 40 SHEETS | STA. 35+00.00 TO STA. 35+50.00

| F.A.I. RTE. | SECTION | COUNTY | TOTAL SHEETS | SHEET NO. |
|---|---|---|---|---|
| 57/70 | (25-3,4)R | EFFINGHAM | 1098 | 707 |
| | | CONTRACT NO. 74299 | | |
| FED. ROAD DIST. NO. | ILLINOIS | FED. AID PROJECT | | |

150 140 130 120 110 100 90 80 70 60 50 40 30 20 10 0 10 20 30 40 50 60 70 80 90 100 110 120 130 140 150

LEGEND

▨ - GRADING BY OTHERS

595
590
585

℄ BIKE TRAIL

EX. ROW

586.50

589.59 89.24 589.69 89.79

1:20 1:3 1:3 1:20.7

587.50

STAGE 2 CUT=64 FILL=2

**36+50.00**

595
590
585
580

℄ BIKE TRAIL

EX. ROW

586.70

589.37 89.36 589.47 89.57

1:20 1:3 1:3 1:20

587.28

MATCH LINE FAYETTE RAMP B

STAGE 2 CUT=33 FILL=17

**36+00.00**

150 140 130 120 110 100 90 80 70 60 50 40 30 20 10 0 10 20 30 40 50 60 70 80 90 100 110 120 130 140 150

| FINAL SURVEY | BY | DATE |
|---|---|---|
| NOTE BOOK | SURVEYED | |
| NO. | PLOTTED | |
| | TEMPLATE | |
| | AREAS | |
| | AREAS CHECKED | |

| ORIGINAL SURVEY | BY | DATE |
|---|---|---|
| NOTE BOOK | SURVEYED | |
| NO. | PLOTTED | |
| | TEMPLATE | |
| | AREAS | |
| | AREAS CHECKED | |

| | | | |
|---|---|---|---|
| FILE NAME = S:\Projects\403-00072_57-70\dgn\ML_Keller\xsshBike.dgn | USER NAME = bse:bel | DESIGNED - JWS | REVISED - |
| | | DRAWN - LEC | REVISED - |
| | PLOT SCALE = 20.0000 ' / IN. | CHECKED - BRM | REVISED - |
| | PLOT DATE = 3/14/2011 | DATE - 11-22-10 | REVISED - |

**STATE OF ILLINOIS**
**DEPARTMENT OF TRANSPORTATION**

**BIKE TRAIL CROSS SECTIONS**


SCALE: 1"=10' | SHEET NO. 38 OF 40 SHEETS | STA. 36+00.00 TO STA. 36+50.00

| F.A.I. RTE. | SECTION | COUNTY | TOTAL SHEETS | SHEET NO. |
|---|---|---|---|---|
| 57/70 | (25-3,4)R | EFFINGHAM | 1098 | 708 |
| | | CONTRACT NO. 74299 | | |
| FED. ROAD DIST. NO. | ILLINOIS | FED. AID PROJECT | | |

150 140 130 120 110 100 90 80 70 60 50 40 30 20 10 0 10 20 30 40 50 60 70 80 90 100 110 120 130 140 150

LEGEND

▨ - GRADING BY OTHERS

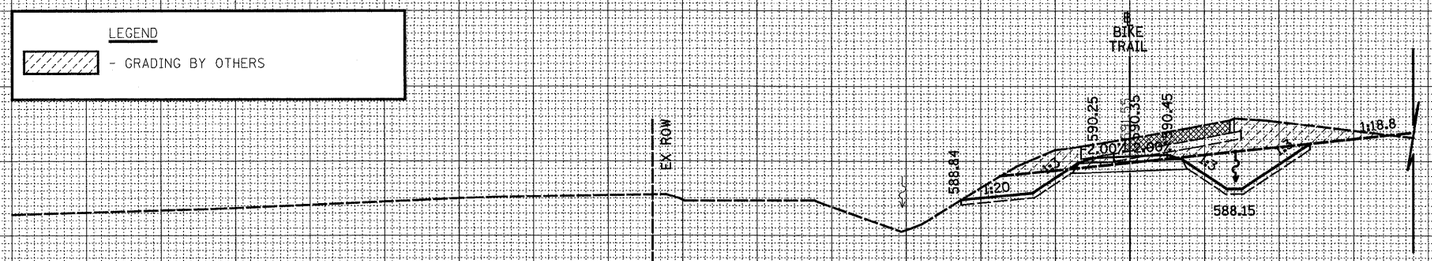



STAGE 2 CUT=62 FILL=0

**38+00.00**




STAGE 2 CUT=84 FILL=0

**37+50.00**

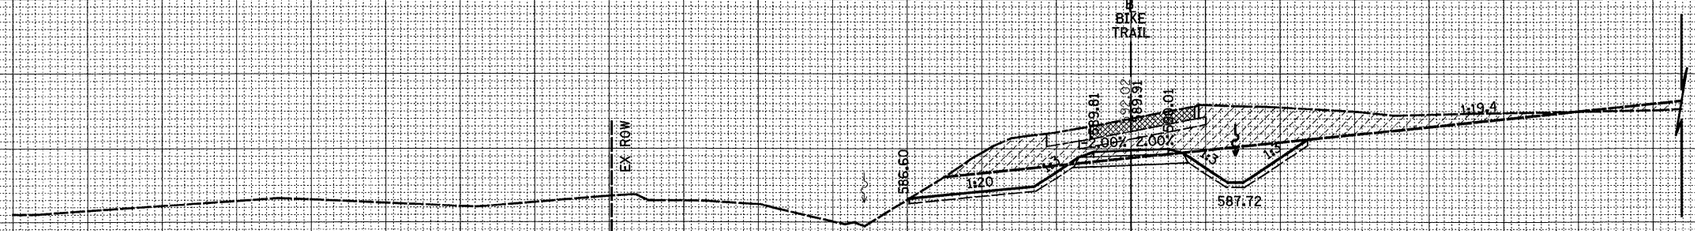


STAGE 2 CUT=82 FILL=0

**37+00.00**

150 140 130 120 110 100 90 80 70 60 50 40 30 20 10 0 10 20 30 40 50 60 70 80 90 100 110 120 130 140 150

| | | | |
|---|---|---|---|
| FILE NAME = S:\Projects\403-00072_57-70\dgn\ML_Keller\xsh_Bike.dgn | USER NAME = bseibel | DESIGNED - JWS | REVISED - |
| | | DRAWN - LEC | REVISED - |
| | PLOT SCALE = 20.0000 ' / IN. | CHECKED - BRM | REVISED - |
| | PLOT DATE = 3/14/2011 | DATE - 11-22-10 | REVISED - |

**STATE OF ILLINOIS**
**DEPARTMENT OF TRANSPORTATION**

**BIKE TRAIL CROSS SECTIONS**

SCALE: 1"=10' | SHEET NO. 39 OF 40 SHEETS | STA. 37+00.00 TO STA. 38+00.00

| F.A.I. RTE. | SECTION | COUNTY | TOTAL SHEETS | SHEET NO. |
|---|---|---|---|---|
| 57/70 | (25-3,4)R | EFFINGHAM | 1098 | 709 |
| | | CONTRACT NO. 74299 | | |
| FED. ROAD DIST. NO. | ILLINOIS | FED. AID PROJECT | | |

FINAL SURVEY — NOTE BOOK — NO. — SURVEYED — PLOTTED — TEMPLATE — AREAS — AREAS CHECKED — BY — DATE


ORIGINAL SURVEY — NOTE BOOK — NO. — SURVEYED — PLOTTED — TEMPLATE — AREAS — AREAS CHECKED — BY — DATE

| FINAL SURVEY | NOTE BOOK | NO. |
|---|---|---|
| | SURVEYED | |
| | PLOTTED | |
| | TEMPLATE | |
| | AREAS | |
| | AREAS CHECKED | |

| BY | DATE |
|---|---|
| | |

LEGEND

▨ - GRADING BY OTHERS

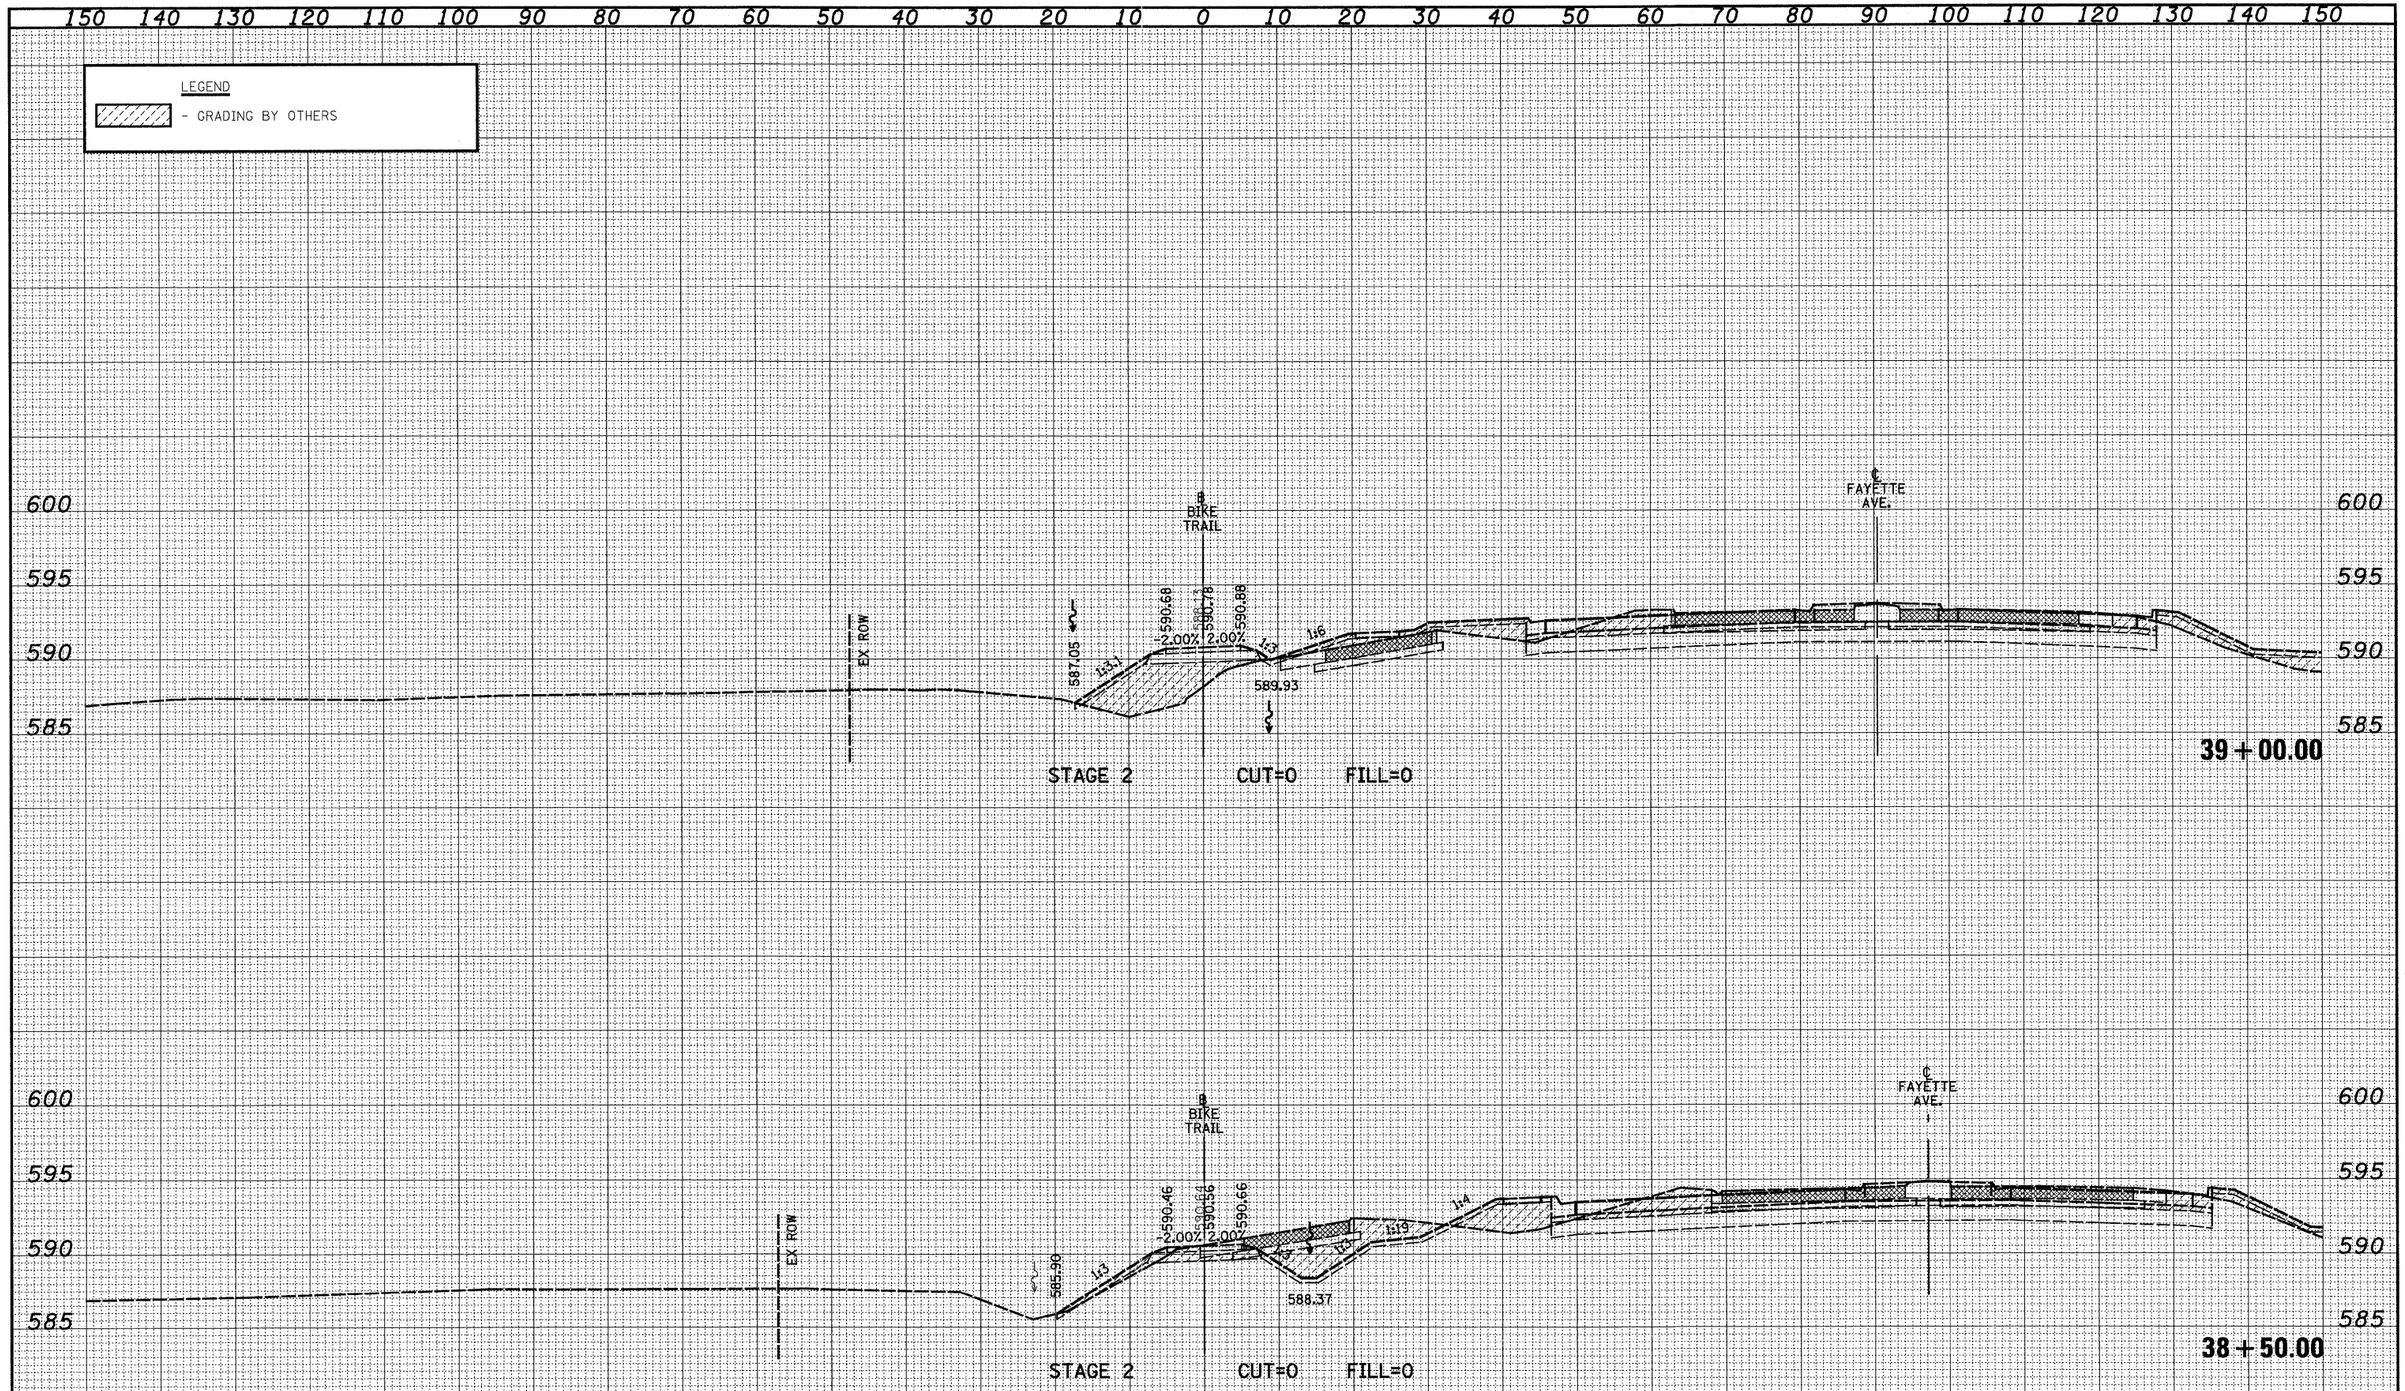


| ORIGINAL SURVEY | NOTE BOOK | NO. |
|---|---|---|
| | SURVEYED | |
| | PLOTTED | |
| | TEMPLATE | |
| | AREAS | |
| | AREAS CHECKED | |

| BY | DATE |
|---|---|
| | |

| | | | |
|---|---|---|---|
| FILE NAME = S:\Projects\403-00072.57-70\dgn\ML_Keller\xssh_Bike.dgn | USER NAME = bseibel | DESIGNED - JWS | REVISED - |
| | | DRAWN - LEC | REVISED - |
| | PLOT SCALE = 20.0000 ' / IN. | CHECKED - BRM | REVISED - |
| | PLOT DATE = 3/14/2011 | DATE - 11-22-10 | REVISED - |

**STATE OF ILLINOIS**
**DEPARTMENT OF TRANSPORTATION**

**BIKE TRAIL CROSS SECTIONS**


SCALE: 1"=10' | SHEET NO. 40 OF 40 SHEETS | STA. 38+50.00 TO STA. 39+00.00

| F.A.I. RTE. | SECTION | COUNTY | TOTAL SHEETS | SHEET NO. |
|---|---|---|---|---|
| 57/70 | (25-3,4)R | EFFINGHAM | 1098 | 710 |
| | | CONTRACT NO. 74299 | | |
| FED. ROAD DIST. NO. | ILLINOIS | FED. AID PROJECT | | |

150 140 130 120 110 100 90 80 70 60 50 40 30 20 10 0 10 20 30 40 50 60 70 80 90 100 110 120 130 140 150

LEGEND

- TEMPORARY PCC PAVEMENT
- REMOVAL
- DRUM
- TEMPORARY CONCRETE BARRIER
- DIRECTION OF TRAFFIC

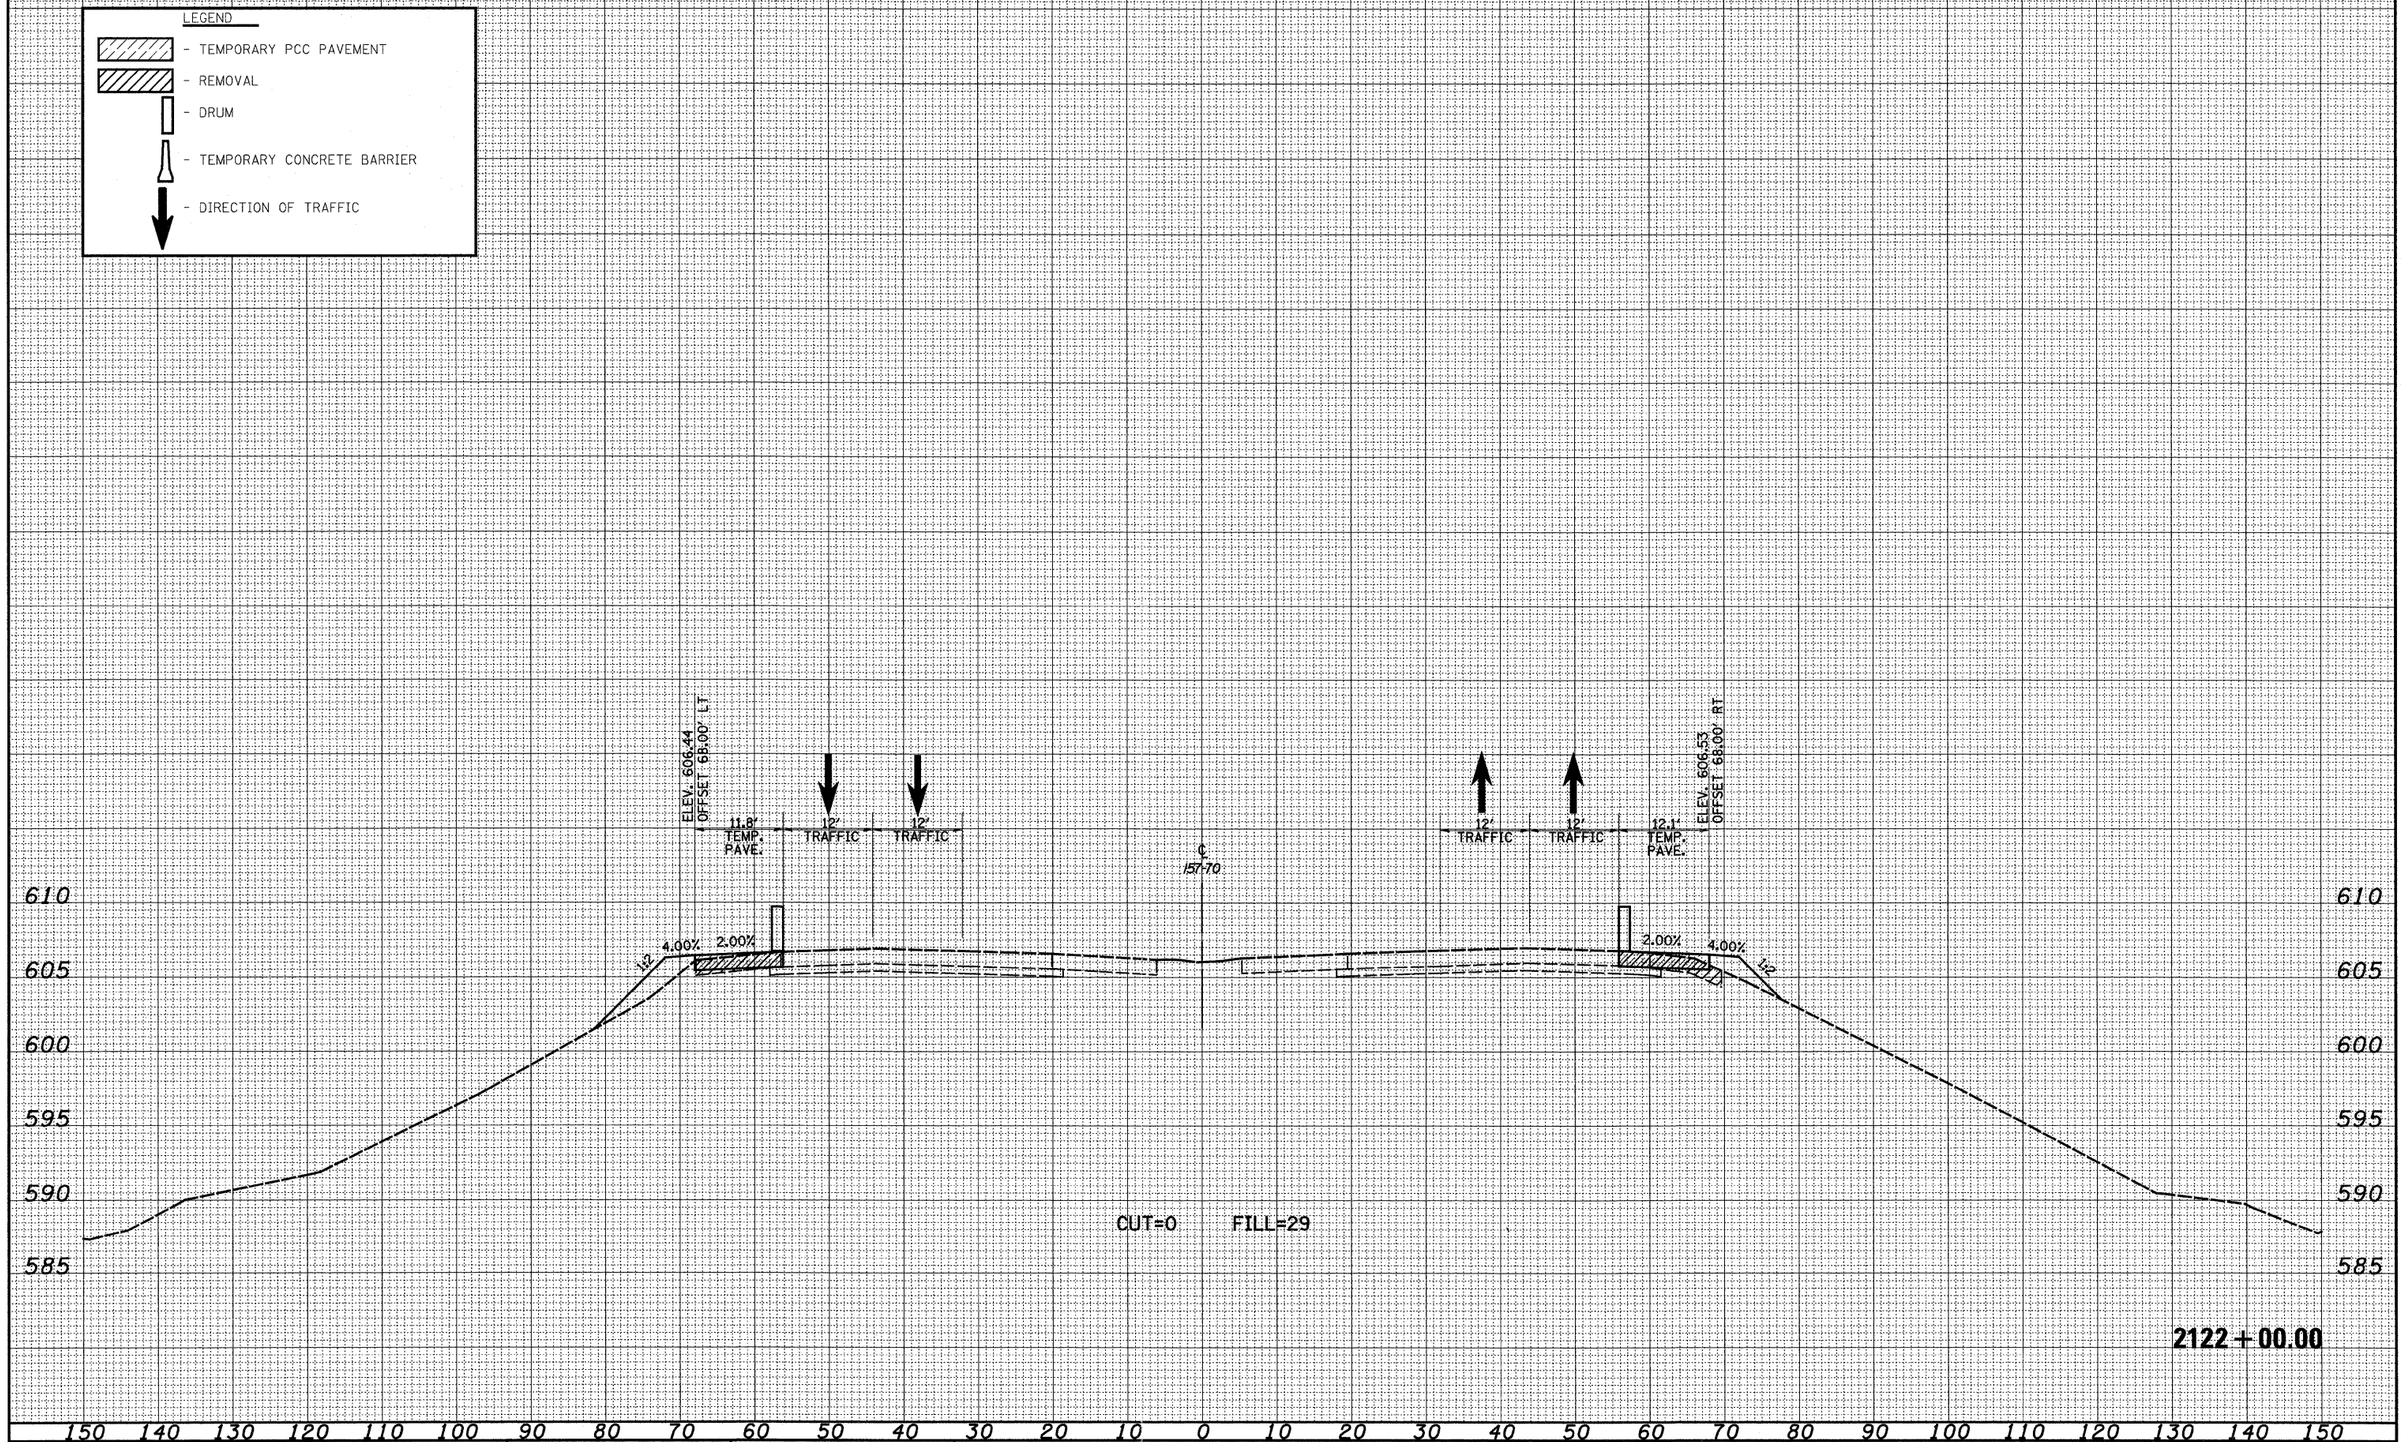


2122+00.00

| | | | |
|---|---|---|---|
| FILE NAME = S:\Projects\483-00172.57-70\dgn\ML_Keller\mstk_mar907.PSLdgn | USER NAME = bseibel | DESIGNED - JWS | REVISED - |
| | | DRAWN - LEC | REVISED - |
| | PLOT SCALE = 20.0000 ' / IN. | CHECKED - BRM | REVISED - |
| | PLOT DATE = 3/11/2011 | DATE - 4-01-08 | REVISED - |

**STATE OF ILLINOIS**
**DEPARTMENT OF TRANSPORTATION**


**MAINTENANCE OF TRAFFIC – I57/70 (PRE-STAGE 1)**

SCALE: 1"=10' | SHEET NO. 1 OF 94 SHEETS | STA. 2122+00.00 TO STA. 2122+00.00

| F.A.I RTE. | SECTION | COUNTY | TOTAL SHEETS | SHEET NO. |
|---|---|---|---|---|
| 57/70 | (25-3,4)R | EFFINGHAM | 1098 | 711 |
| | | CONTRACT NO. 74299 | | |
| FED. ROAD DIST. NO. | ILLINOIS | FED. AID PROJECT | | |

| ORIGINAL SURVEY | BY | DATE |
|---|---|---|
| SURVEYED | | |
| PLOTTED | | |
| TOPO MAP | | |
| NOTE BOOK | | |
| AREAS | | |
| NO. | AREAS CHECKED | |

| FINAL SURVEY | BY | DATE |
|---|---|---|
| SURVEYED | | |
| PLOTTED | | |
| TOPO MAP | | |
| NOTE BOOK | | |
| AREAS | | |
| NO. | AREAS CHECKED | |

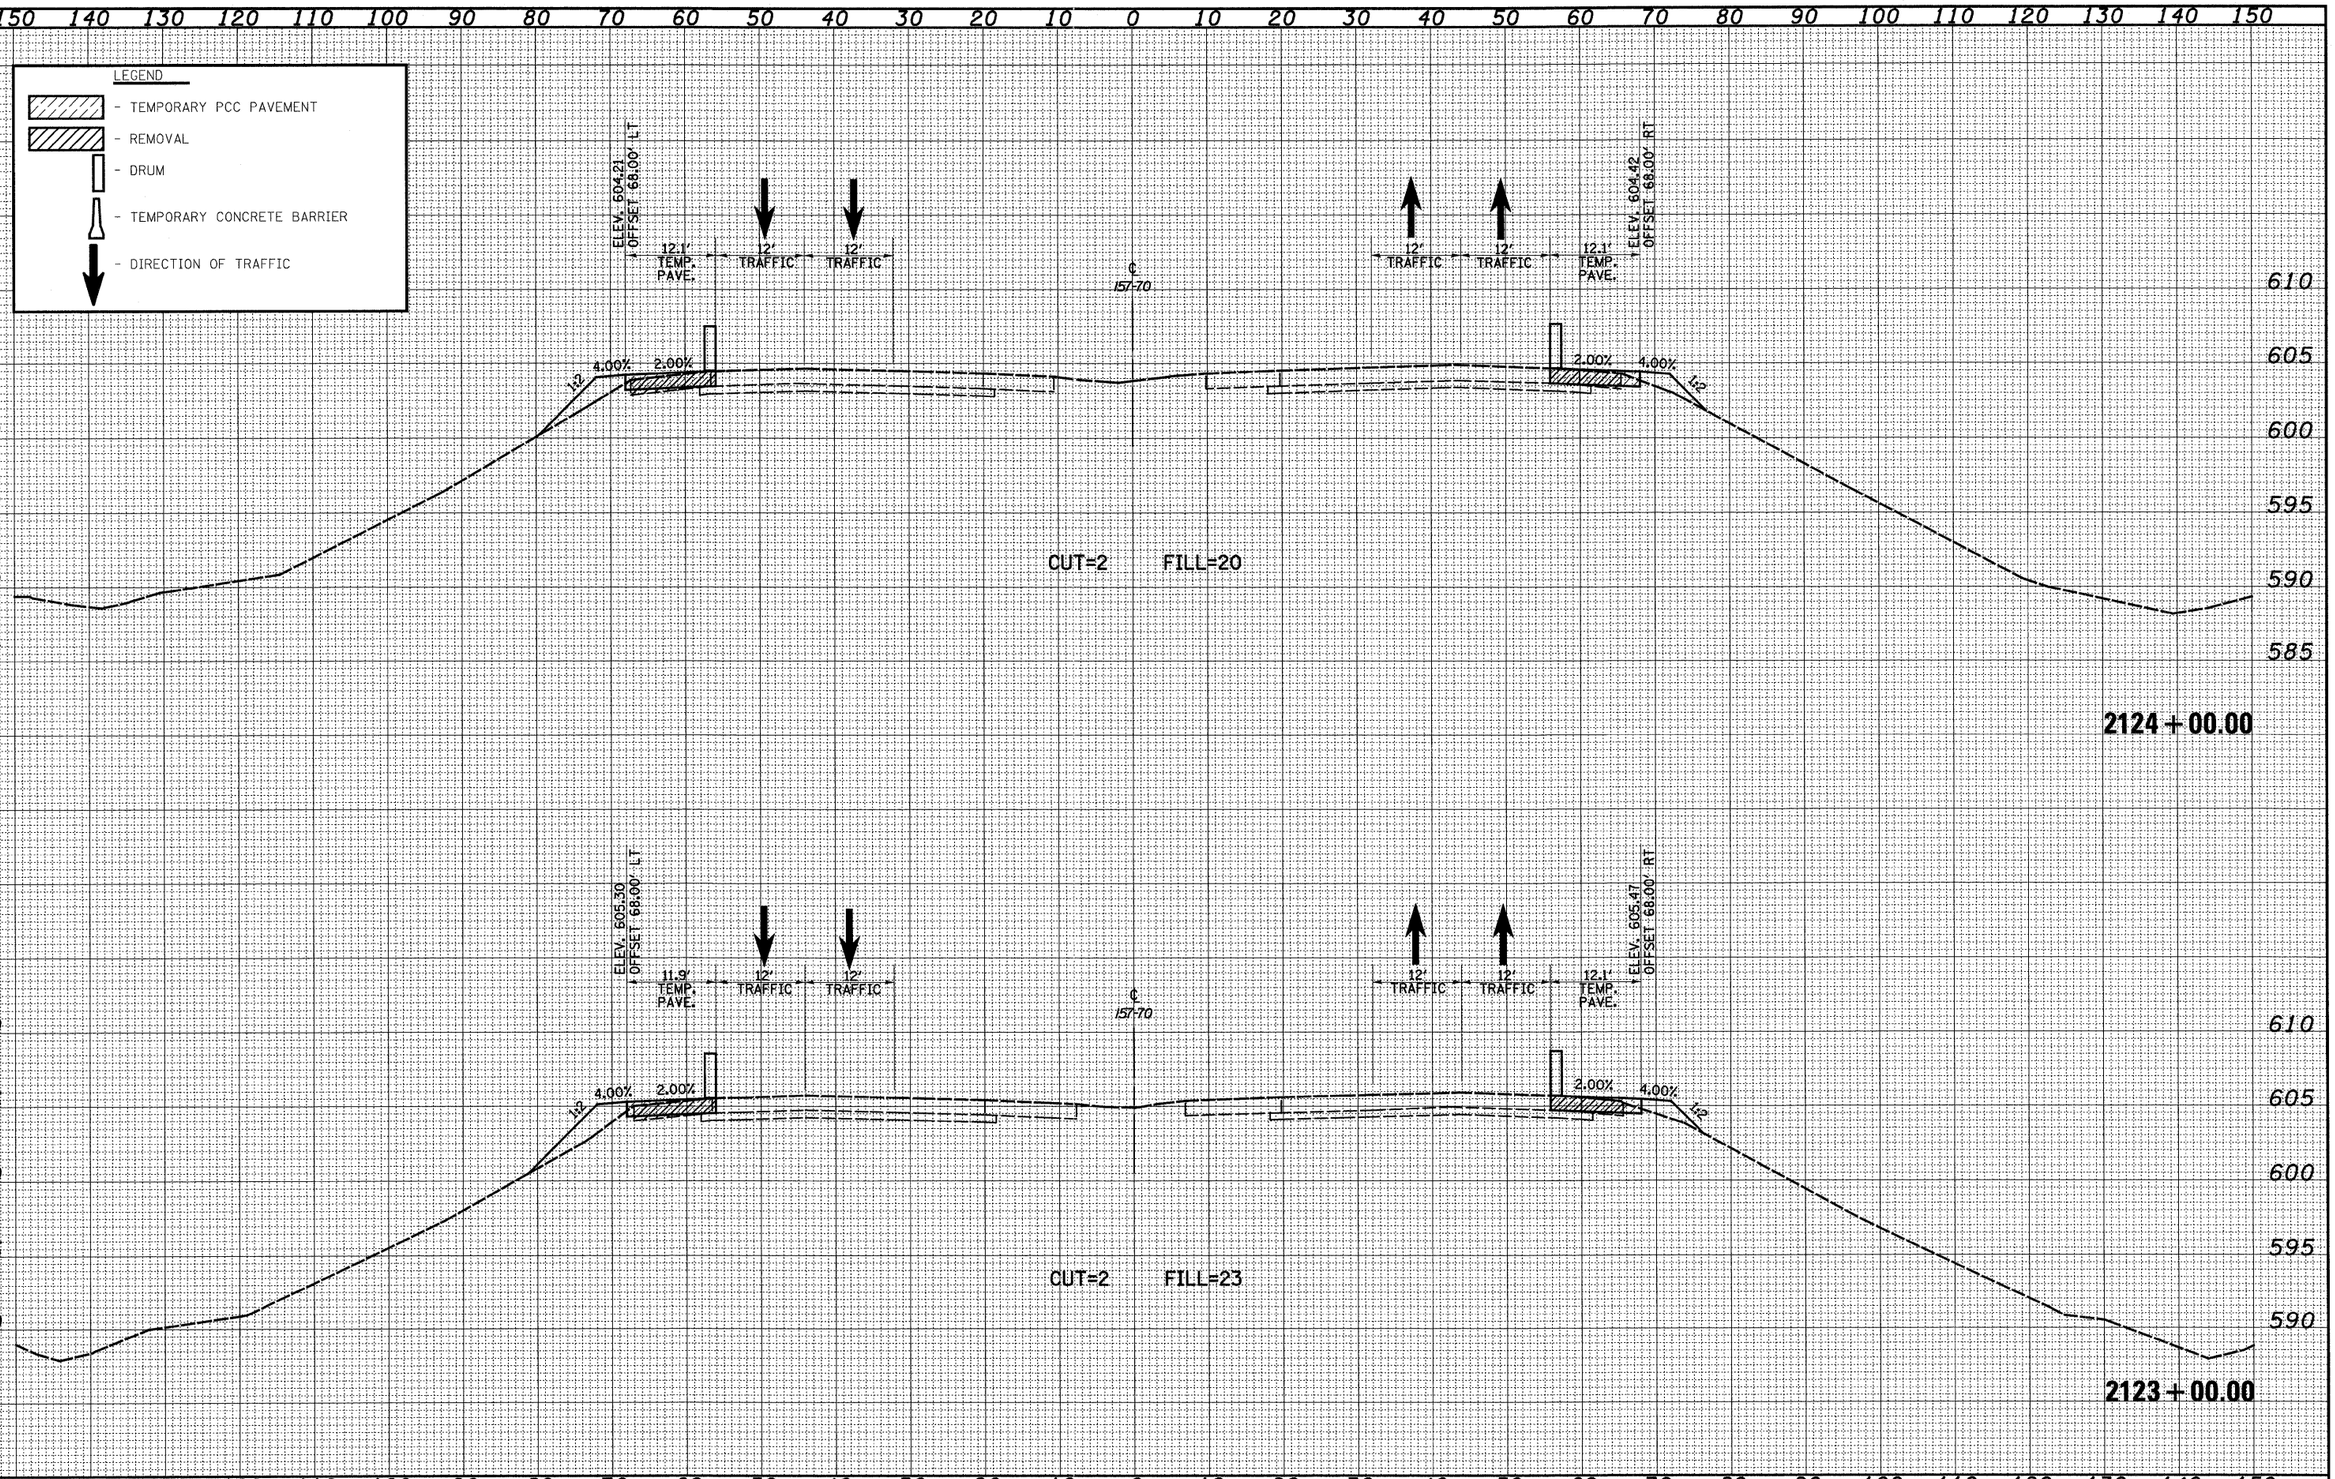


| FINAL SURVEY | BY | DATE |
|---|---|---|
| NOTE BOOK | | |
| NO. | | |

SURVEYED
PLOTTED
TYPED
AREAS
AREAS CHECKED

| ORIGINAL SURVEY | BY | DATE |
|---|---|---|
| NOTE BOOK | | |
| NO. | | |

SURVEYED
PLOTTED
TYPED
AREAS
AREAS CHECKED


| FILE NAME = | USER NAME = bseibel | DESIGNED - JWS | REVISED - |
|---|---|---|---|
| S:\Projects\4B2-R007.57-70\dgn\MT_Kelle\mstt.mastMOT_PS1.dgn | | DRAWN - LEC | REVISED - |
| | PLOT SCALE = 20.0000 ' / IN. | CHECKED - BRM | REVISED - |
| | PLOT DATE = 3/11/2011 | DATE - 4-01-08 | REVISED - |

**STATE OF ILLINOIS**
**DEPARTMENT OF TRANSPORTATION**

**MAINTENANCE OF TRAFFIC – I57/70 (PRE-STAGE 1)**

SCALE: 1"=10' | SHEET NO. 2 OF 94 SHEETS | STA. 2123+00.00 TO STA. 2124+00.00

| F.A.I RTE. | SECTION | COUNTY | TOTAL SHEETS | SHEET NO. |
|---|---|---|---|---|
| 57/70 | (25-3,4)R | EFFINGHAM | 1098 | 712 |
| | | CONTRACT NO. 74299 | | |
| FED. ROAD DIST. NO. | ILLINOIS | FED. AID PROJECT | | |

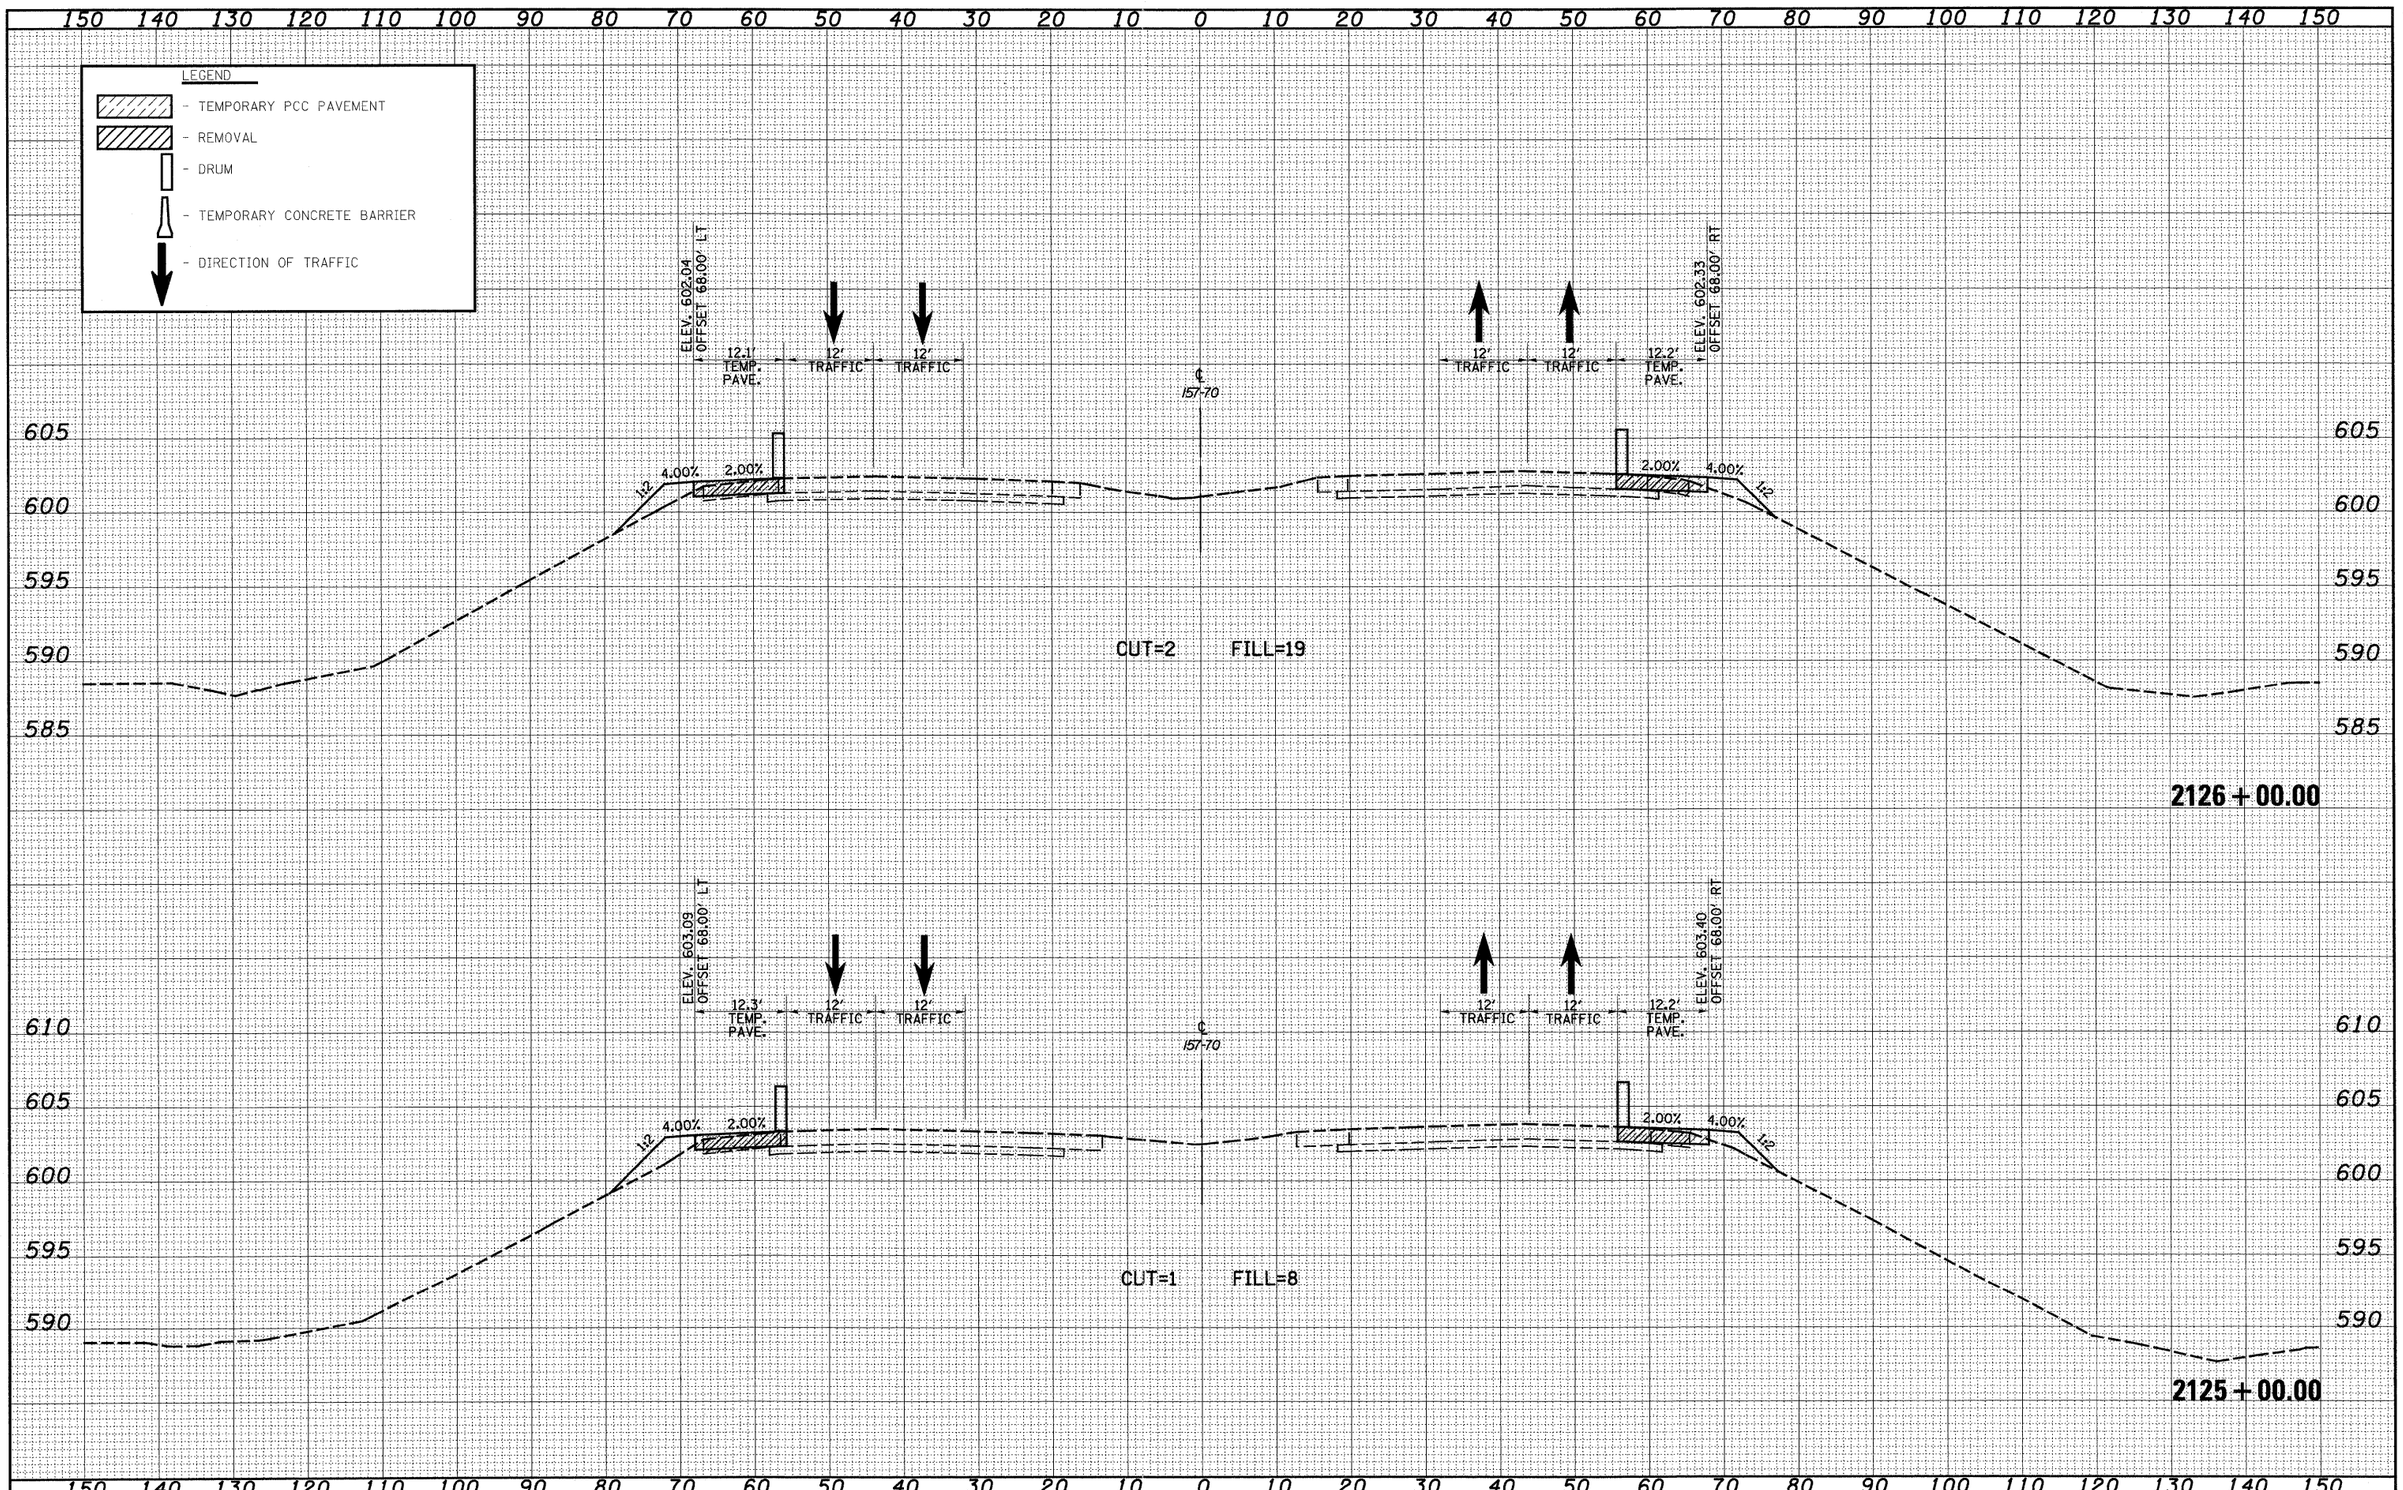


FINAL SURVEY — NOTE BOOK — NO. — BY — DATE
SURVEYED — PLOTTED — TOPSOIL — AREAS — AREAS CHECKED

ORIGINAL SURVEY — NOTE BOOK — NO. — BY — DATE
SURVEYED — PLOTTED — TOPSOIL — AREAS — AREAS CHECKED

| | | | |
|---|---|---|---|
| FILE NAME = S:\Projects\4B3-80072.57-70\dgn\ML_Keller\ssslt_nav\MOT_PSL.dgn | USER NAME = bseibel | DESIGNED - JWS | REVISED - |
| | | DRAWN - LEC | REVISED - |
| | PLOT SCALE = 20.0000 ' / IN. | CHECKED - BRM | REVISED - |
| | PLOT DATE = 3/16/2011 | DATE - 4-01-08 | REVISED - |

**STATE OF ILLINOIS**
**DEPARTMENT OF TRANSPORTATION**

**MAINTENANCE OF TRAFFIC – I57/70 (PRE-STAGE 1)**


SCALE: 1"=10' | SHEET NO. 3 OF 94 SHEETS | STA. 2125+00.00 TO STA. 2126+00.00


| F.A.I RTE. | SECTION | COUNTY | TOTAL SHEETS | SHEET NO. |
|---|---|---|---|---|
| 57/70 | (25-3,4)R | EFFINGHAM | 1098 | 713 |
| | | CONTRACT NO. 74299 | | |
| FED. ROAD DIST. NO. | ILLINOIS | FED. AID PROJECT | | |

150 140 130 120 110 100 90 80 70 60 50 40 30 20 10 0 10 20 30 40 50 60 70 80 90 100 110 120 130 140 150

LEGEND

- TEMPORARY PCC PAVEMENT
- REMOVAL
- DRUM
- TEMPORARY CONCRETE BARRIER
- DIRECTION OF TRAFFIC

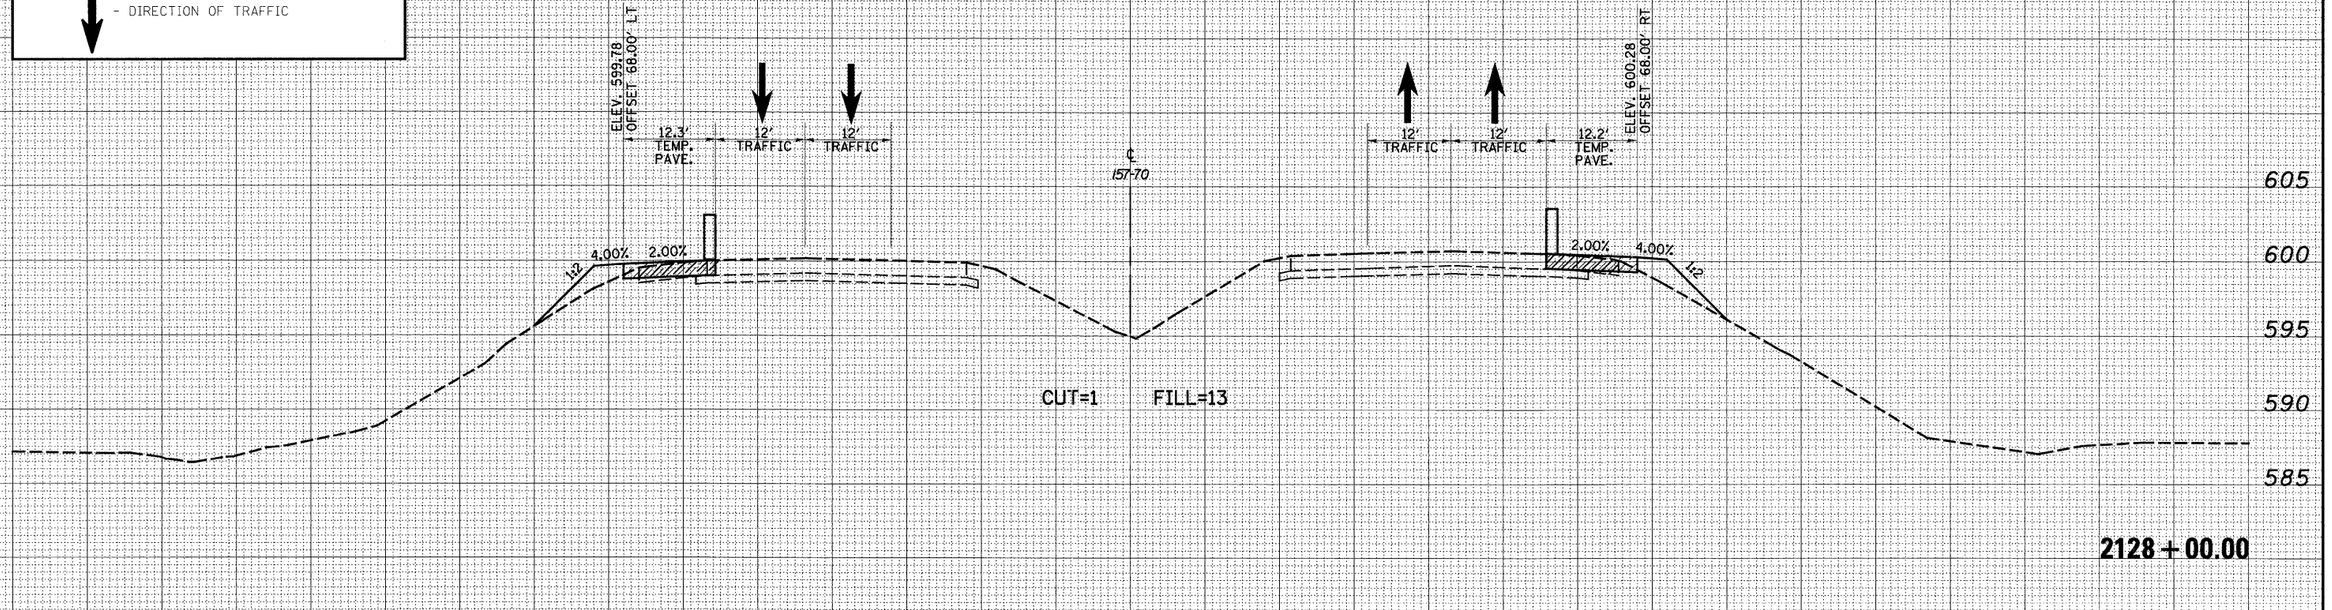

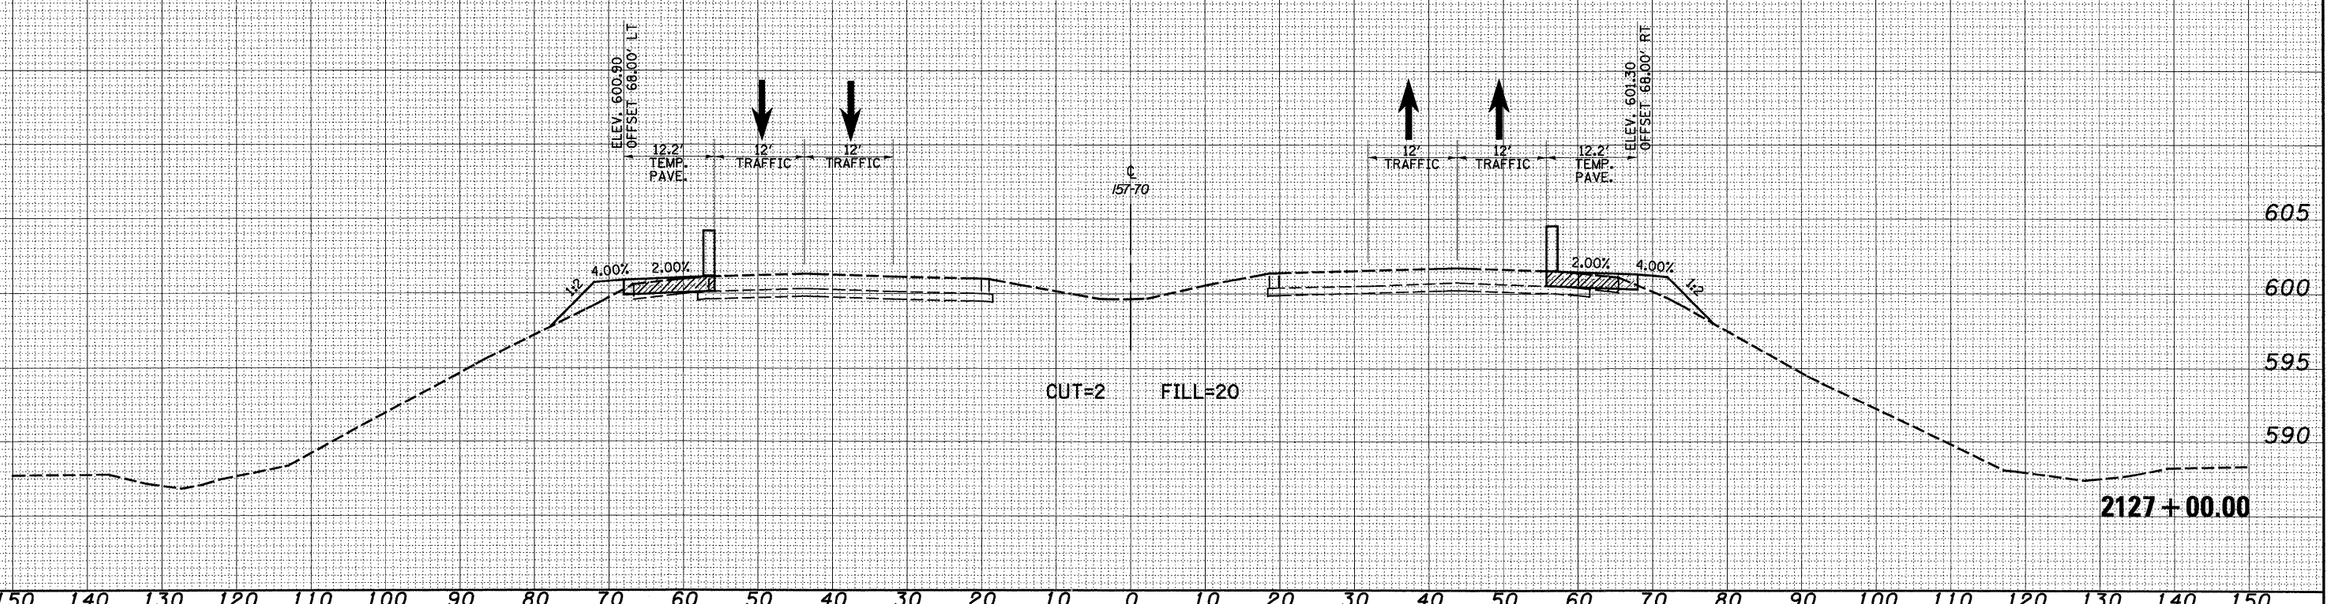
150 140 130 120 110 100 90 80 70 60 50 40 30 20 10 0 10 20 30 40 50 60 70 80 90 100 110 120 130 140 150

FINAL SURVEY — NOTE BOOK — NO. — SURVEYED — PLOTTED — TRIANGULATE AREAS — AREAS CHECKED — BY — DATE

ORIGINAL SURVEY — NOTE BOOK — NO. — SURVEYED — PLOTTED — TRIANGULATE AREAS — AREAS CHECKED — BY — DATE

| | | | | |
|---|---|---|---|---|
| FILE NAME = S:\Projects\483-00072.57-70\dgn\Mt_Keller\mnkt_mastMOT_PS1.dgn | USER NAME = bseibel | DESIGNED - JWS | REVISED - | |
| | | DRAWN - LEC | REVISED - | |
| | PLOT SCALE = 20.0000 ' / IN. | CHECKED - BRM | REVISED - | |
| | PLOT DATE = 3/16/2011 | DATE - 4-01-08 | REVISED - | |

**STATE OF ILLINOIS**
**DEPARTMENT OF TRANSPORTATION**

**MAINTENANCE OF TRAFFIC – I57/70 (PRE-STAGE 1)**

SCALE: 1"=10' | SHEET NO. 4 OF 94 SHEETS | STA. 2127+00.00 TO STA. 2128+00.00

| F.A.I RTE. | SECTION | COUNTY | TOTAL SHEETS | SHEET NO. |
|---|---|---|---|---|
| 57/70 | (25-3,4)R | EFFINGHAM | 1098 | 714 |
| | | CONTRACT NO. 74299 | | |
| FED. ROAD DIST. NO. | ILLINOIS | FED. AID PROJECT | | |

150 140 130 120 110 100 90 80 70 60 50 40 30 20 10 0 10 20 30 40 50 60 70 80 90 100 110 120 130 140 150

LEGEND

- TEMPORARY PCC PAVEMENT
- REMOVAL
- DRUM
- TEMPORARY CONCRETE BARRIER
- DIRECTION OF TRAFFIC

605 600 595 590 585

ELEV. 597.73
OFFSET 68.00' LT

11.5' TEMP. PAVE. | 12' TRAFFIC | 12' TRAFFIC

℄ RAMP D

4.00% 2.00% 4.00%

12' TRAFFIC | 12' TRAFFIC | 12.2' TEMP. PAVE.

℄ RAMP C

ELEV. 598.28
OFFSET 68.00' RT

℄ I57-70

CUT=1 FILL=4

**2130+00.00**

ELEV. 598.65
OFFSET 68.00' LT

12.2' TEMP. PAVE. | 12' TRAFFIC | 12' TRAFFIC

℄ I57-70

12' TRAFFIC | 12' TRAFFIC | 12.1' TEMP. PAVE.

℄ RAMP C

ELEV. 599.30
OFFSET 68.00' RT

4.00% 2.00% 4.00%

CUT=2 FILL=24

**2129+00.00**

150 140 130 120 110 100 90 80 70 60 50 40 30 20 10 0 10 20 30 40 50 60 70 80 90 100 110 120 130 140 150

FINAL SURVEY NOTE BOOK NO.
SURVEYED PLOTTED TEMPLATE AREAS AREAS CHECKED BY DATE

ORIGINAL SURVEY NOTE BOOK NO.
SURVEYED PLOTTED TEMPLATE AREAS AREAS CHECKED BY DATE

| | | | |
|---|---|---|---|
| FILE NAME = S:\Projects\ABE-00072.57-70\dgn\MT_Keller\rcskt_maint01.PSLdgn | USER NAME = bsoibel | DESIGNED - JWS | REVISED - |
| | | DRAWN - LEC | REVISED - |
| | PLOT SCALE = 20.0000 ' / IN. | CHECKED - BRM | REVISED - |
| | PLOT DATE = 3/16/2011 | DATE - 4-01-08 | REVISED - |

**STATE OF ILLINOIS**
**DEPARTMENT OF TRANSPORTATION**


**MAINTENANCE OF TRAFFIC – I57/70 (PRE-STAGE 1)**

SCALE: 1"=10' | SHEET NO. 5 OF 94 SHEETS | STA. 2129+00.00 TO STA. 2130+00.00

| F.A.I RTE. | SECTION | COUNTY | TOTAL SHEETS | SHEET NO. |
|---|---|---|---|---|
| 57/70 | (25-3,4)R | EFFINGHAM | 1098 | 715 |
| | | CONTRACT NO. 74299 | | |
| FED. ROAD DIST. NO. | ILLINOIS | FED. AID PROJECT | | |

LEGEND

- TEMPORARY PCC PAVEMENT
- REMOVAL
- DRUM
- TEMPORARY CONCRETE BARRIER
- DIRECTION OF TRAFFIC

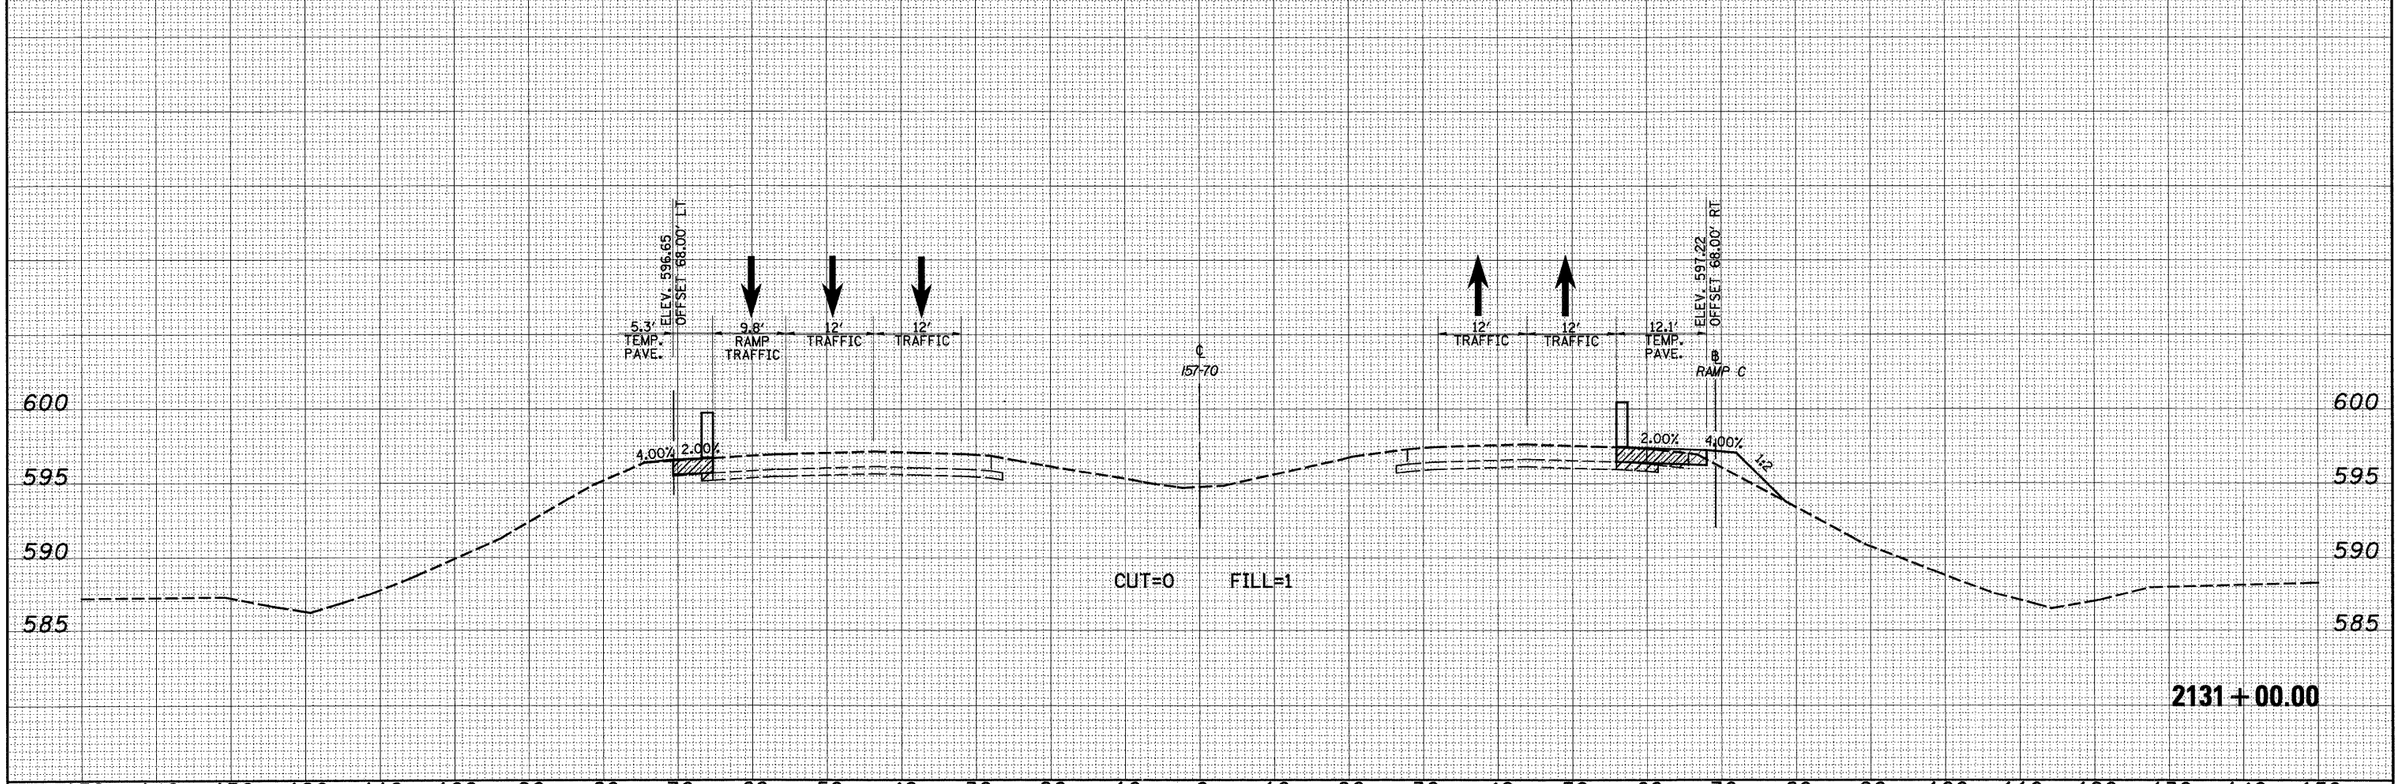


| | | | | | |
|---|---|---|---|---|---|
| FILE NAME = S:\Projects\483-88107.57-PW\dgn\ML_XsSht\xsht_rear483.PSLdgn | USER NAME = bseibel | DESIGNED - JWS | REVISED - | STATE OF ILLINOIS DEPARTMENT OF TRANSPORTATION | MAINTENANCE OF TRAFFIC – 157/70 (PRE-STAGE 1) |
| | | DRAWN - LEC | REVISED - | | |
| | PLOT SCALE = 20.0000 ' / IN. | CHECKED - BRM | REVISED - | | SCALE: 1"=10' \| SHEET NO. 6 OF 94 SHEETS \| STA. 2131+00.00 TO STA. 2131+71.16 |
| | PLOT DATE = 3/16/2011 | DATE - 4-01-08 | REVISED - | | |


| F.A.I RTE. | SECTION | COUNTY | TOTAL SHEETS | SHEET NO. |
|---|---|---|---|---|
| 57/70 | (25-3,4)R | EFFINGHAM | 1098 | 716 |
| | | CONTRACT NO. 74299 | | |
| FED. ROAD DIST. NO. | ILLINOIS | FED. AID PROJECT | | |

ORIGINAL SURVEY — NOTE BOOK — NO. — BY — DATE
SURVEYED — PLOTTED — TEMPLATE — AREAS — AREAS CHECKED

FINAL SURVEY — NOTE BOOK — NO. — BY — DATE
SURVEYED — PLOTTED — TEMPLATE — AREAS — AREAS CHECKED

LEGEND

- TEMPORARY PCC PAVEMENT
- REMOVAL
- DRUM
- TEMPORARY CONCRETE BARRIER
- DIRECTION OF TRAFFIC

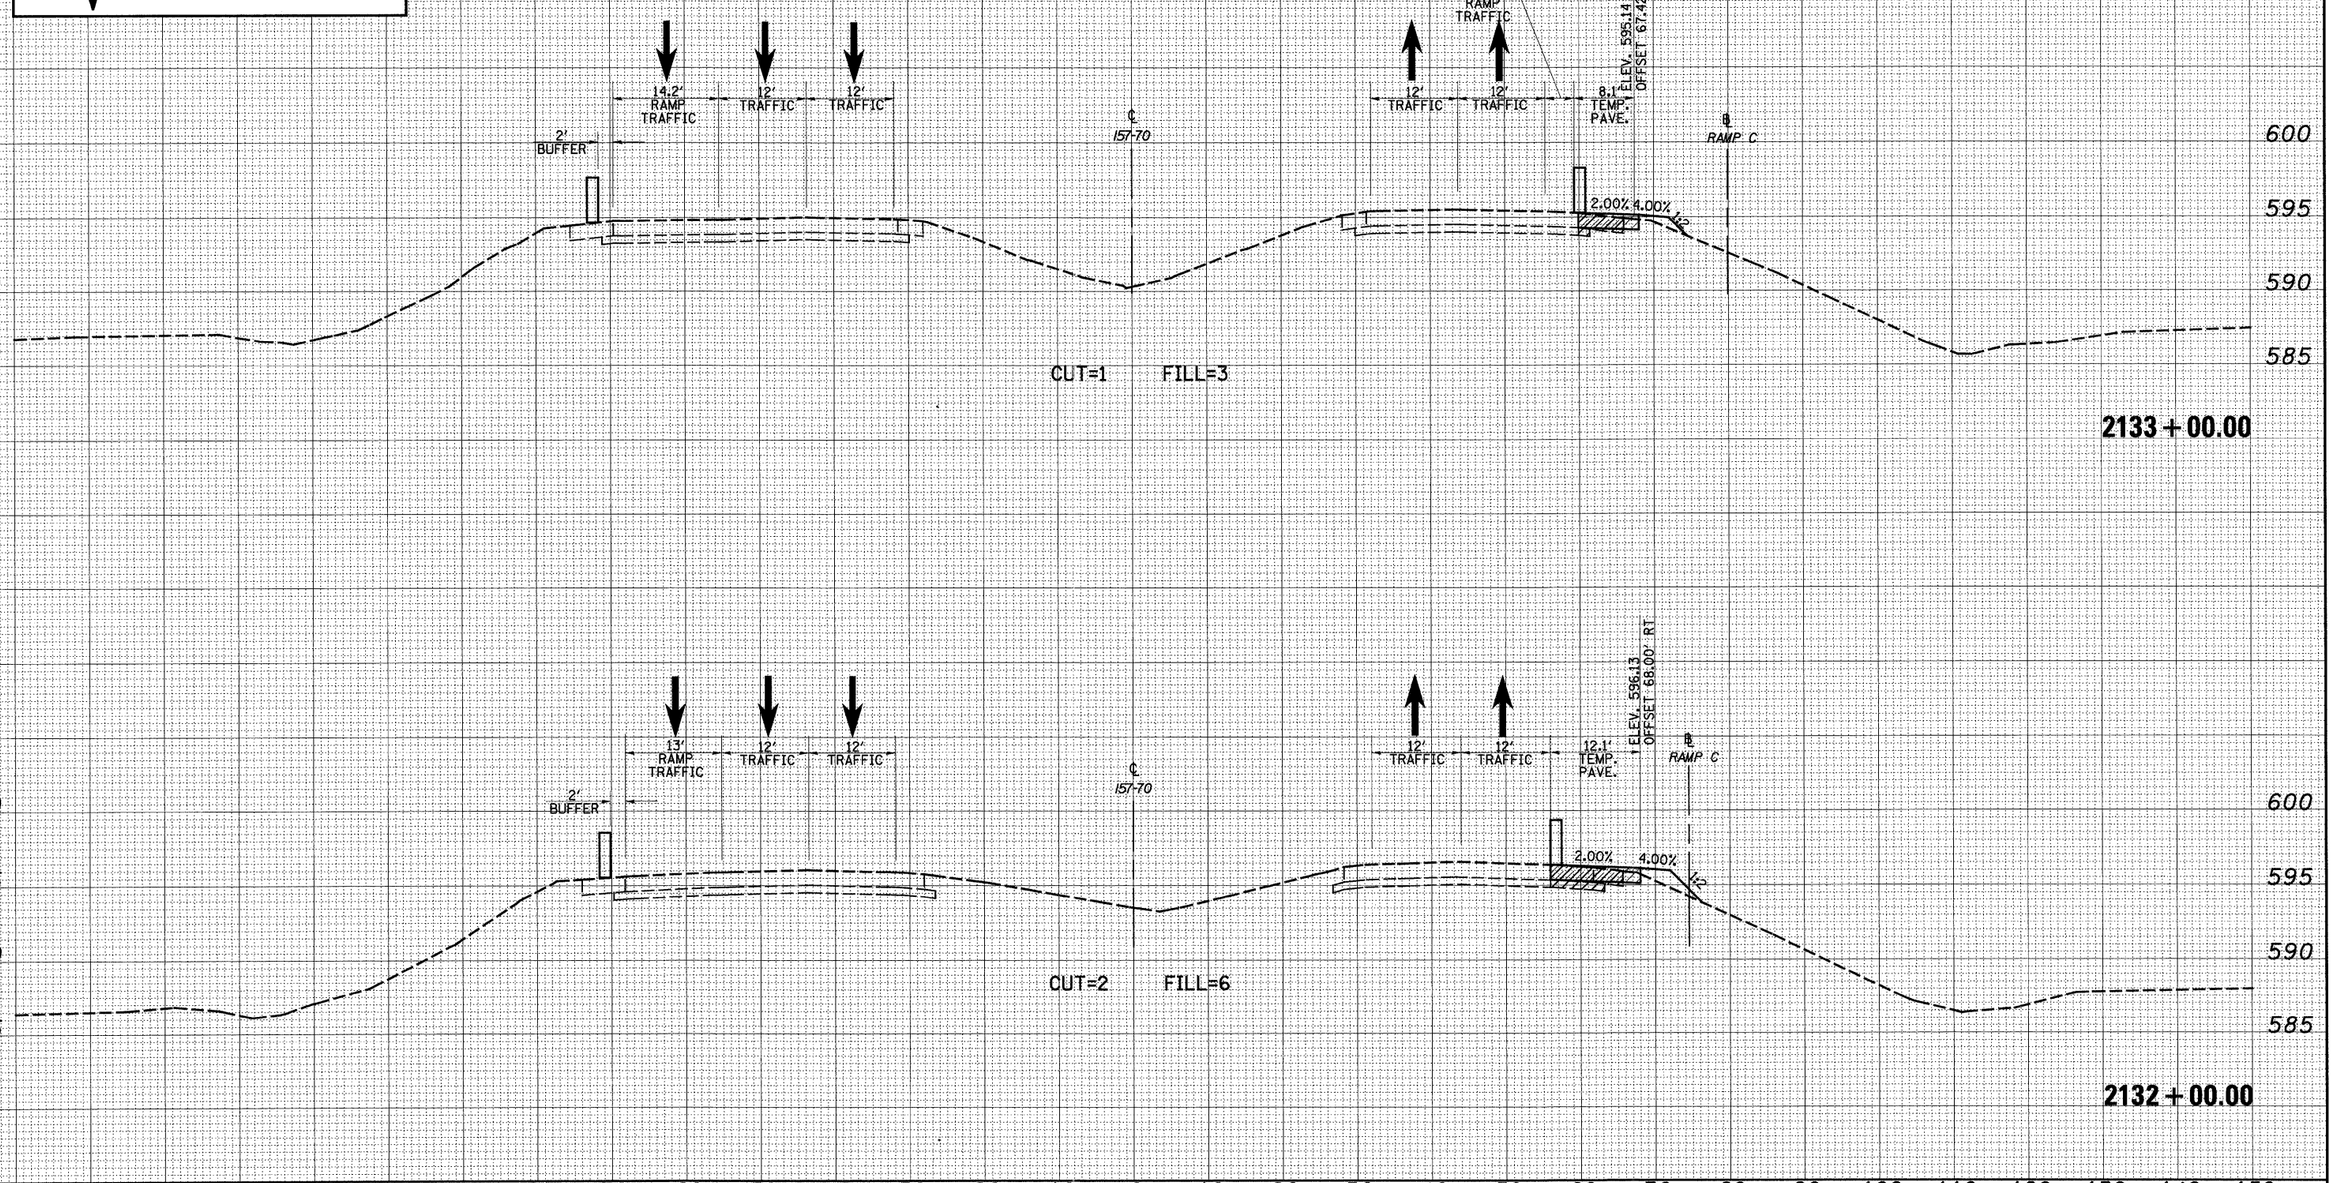


| FINAL SURVEY | NOTE BOOK | NO. |
|---|---|---|
| SURVEYED | BY | |
| PLOTTED | DATE | |
| TYPESETTE | | |
| AREAS | | |
| AREAS CHECKED | | |

| ORIGINAL SURVEY | NOTE BOOK | NO. |
|---|---|---|
| SURVEYED | BY | |
| PLOTTED | DATE | |
| TYPESETTE | | |
| AREAS | | |
| AREAS CHECKED | | |

| | | | |
|---|---|---|---|
| FILE NAME = S:\Projects\MED 69077.57-70\dgn\M_Keller\cadt_LaserMOT.PSLdgn | USER NAME = baebel | DESIGNED - JWS | REVISED - |
| | | DRAWN - LEC | REVISED - |
| | PLOT SCALE = 20.0000 ' / IN. | CHECKED - BRM | REVISED - |
| | PLOT DATE = 3/16/2011 | DATE - 4-01-08 | REVISED - |

**STATE OF ILLINOIS**
**DEPARTMENT OF TRANSPORTATION**

**MAINTENANCE OF TRAFFIC – I57/70 (PRE-STAGE 1)**

SCALE: 1"=10' | SHEET NO. 7 OF 94 SHEETS | STA. 2132+00.00 TO STA. 2133+00.00


| F.A.I RTE. | SECTION | COUNTY | TOTAL SHEETS | SHEET NO. |
|---|---|---|---|---|
| 57/70 | (25-3,4)R | EFFINGHAM | 1098 | 717 |
| | | CONTRACT NO. 74299 | | |
| FED. ROAD DIST. NO. | ILLINOIS | FED. AID PROJECT | | |

150 140 130 120 110 100 90 80 70 60 50 40 30 20 10 0 10 20 30 40 50 60 70 80 90 100 110 120 130 140 150

LEGEND

- TEMPORARY PCC PAVEMENT
- REMOVAL
- DRUM
- TEMPORARY CONCRETE BARRIER
- DIRECTION OF TRAFFIC

| FINAL SURVEY | BY | DATE |
|---|---|---|
| NOTE BOOK | SURVEYED | |
| NO. | PLOTTED | |
| | TRIANGULATE | |
| | AREAS | |
| | AREAS CHECKED | |

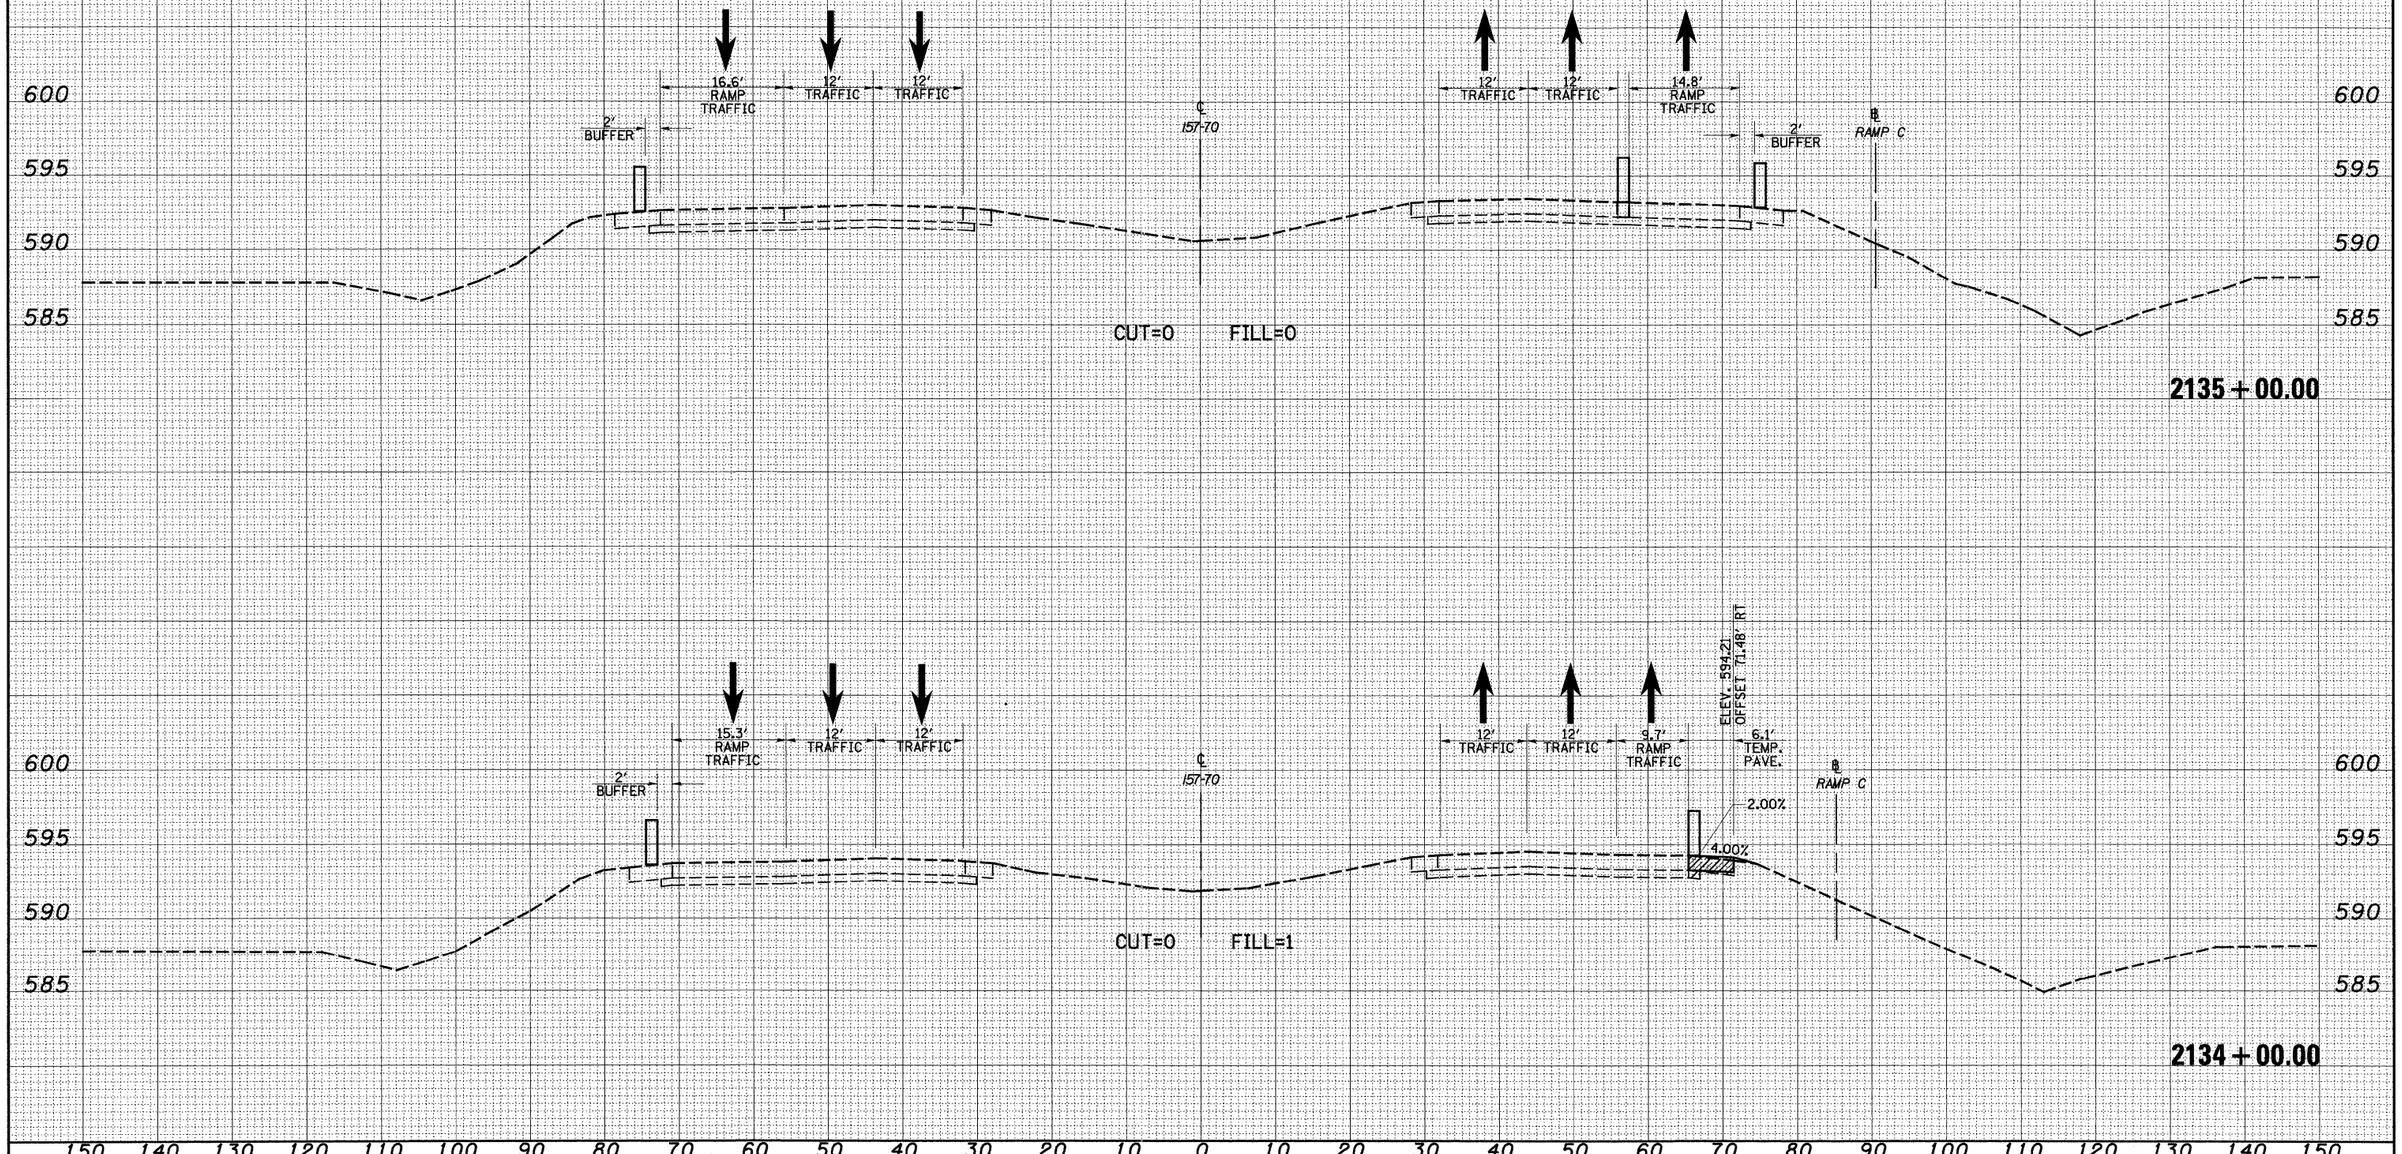


| ORIGINAL SURVEY | BY | DATE |
|---|---|---|
| NOTE BOOK | SURVEYED | |
| NO. | PLOTTED | |
| | TRIANGULATE | |
| | AREAS | |
| | AREAS CHECKED | |

| | | | | |
|---|---|---|---|---|
| FILE NAME = S:\Projects\ARB 80072.57-70\dgn\M_Keller\ms\t_maintMOT_PS1.dgn | USER NAME = bseibel | DESIGNED - JWS | REVISED - | |
| | | DRAWN - LEC | REVISED - | |
| | PLOT SCALE = 20.0000 ' / IN. | CHECKED - BRM | REVISED - | |
| | PLOT DATE = 3/16/2011 | DATE - 4-01-08 | REVISED - | |

**STATE OF ILLINOIS**
**DEPARTMENT OF TRANSPORTATION**

**MAINTENANCE OF TRAFFIC – I57/70 (PRE-STAGE 1)**


SCALE: 1"=10' | SHEET NO. 8 OF 94 SHEETS | STA. 2134+00.00 TO STA. 2135+00.00

| F.A.I RTE. | SECTION | COUNTY | TOTAL SHEETS | SHEET NO. |
|---|---|---|---|---|
| 57/70 | (25-3,4)R | EFFINGHAM | 1098 | 718 |
| | | CONTRACT NO. 74299 | | |
| FED. ROAD DIST. NO. | ILLINOIS | FED. AID PROJECT | | |

150 140 130 120 110 100 90 80 70 60 50 40 30 20 10 0 10 20 30 40 50 60 70 80 90 100 110 120 130 140 150

LEGEND

- TEMPORARY PCC PAVEMENT
- REMOVAL
- DRUM
- TEMPORARY CONCRETE BARRIER
- DIRECTION OF TRAFFIC

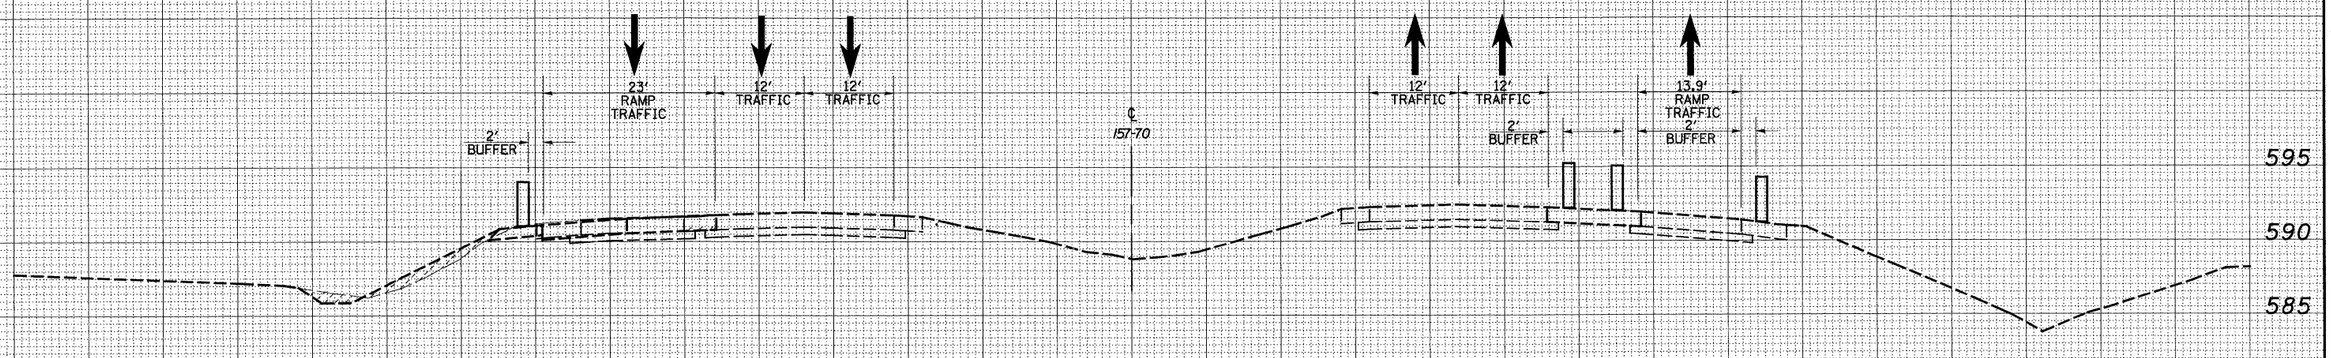


CUT=0 FILL=0

**2136+00.00**

| FINAL SURVEY | BY | DATE |
|---|---|---|
| NOTE BOOK | | |
| NO. | | |
| SURVEYED | | |
| PLOTTED | | |
| TEMPLATE | | |
| AREAS | | |
| AREAS CHECKED | | |

| ORIGINAL SURVEY | BY | DATE |
|---|---|---|
| NOTE BOOK | | |
| NO. | | |
| SURVEYED | | |
| PLOTTED | | |
| TEMPLATE | | |
| AREAS | | |
| AREAS CHECKED | | |

150 140 130 120 110 100 90 80 70 60 50 40 30 20 10 0 10 20 30 40 50 60 70 80 90 100 110 120 130 140 150

| | | | |
|---|---|---|---|
| FILE NAME = S:\Projects\HED-88872.57-TP\dgn\ML_Keller\mstr.narr\MGT_PS1.dgn | USER NAME = bsaibel | DESIGNED - JWS | REVISED - |
| | | DRAWN - LEC | REVISED - |
| | PLOT SCALE = 20.0000 ' / IN. | CHECKED - BRM | REVISED - |
| | PLOT DATE = 3/16/2011 | DATE - 4-01-08 | REVISED - |

**STATE OF ILLINOIS**
**DEPARTMENT OF TRANSPORTATION**

**MAINTENANCE OF TRAFFIC – I57/70 (PRE-STAGE 1)**

SCALE: 1"=10' | SHEET NO. 9 OF 94 SHEETS | STA. 2135+73.73 TO STA. 2136+00.00

| F.A.I RTE. | SECTION | COUNTY | TOTAL SHEETS | SHEET NO. |
|---|---|---|---|---|
| 57/70 | (25-3,4)R | EFFINGHAM | 1098 | 719 |
| | | CONTRACT NO. 74299 | | |
| FED. ROAD DIST. NO. | ILLINOIS | FED. AID PROJECT | | |


150 140 130 120 110 100 90 80 70 60 50 40 30 20 10 0 10 20 30 40 50 60 70 80 90 100 110 120 130 140 150

LEGEND

- TEMPORARY PCC PAVEMENT
- REMOVAL
- DRUM
- TEMPORARY CONCRETE BARRIER
- DIRECTION OF TRAFFIC

FINAL SURVEY — NOTE BOOK — NO.

SURVEYED — BY
PLOTTED — DATE
TOPSOIL AREAS
TEMP. ALT. AREAS
AREAS CHECKED

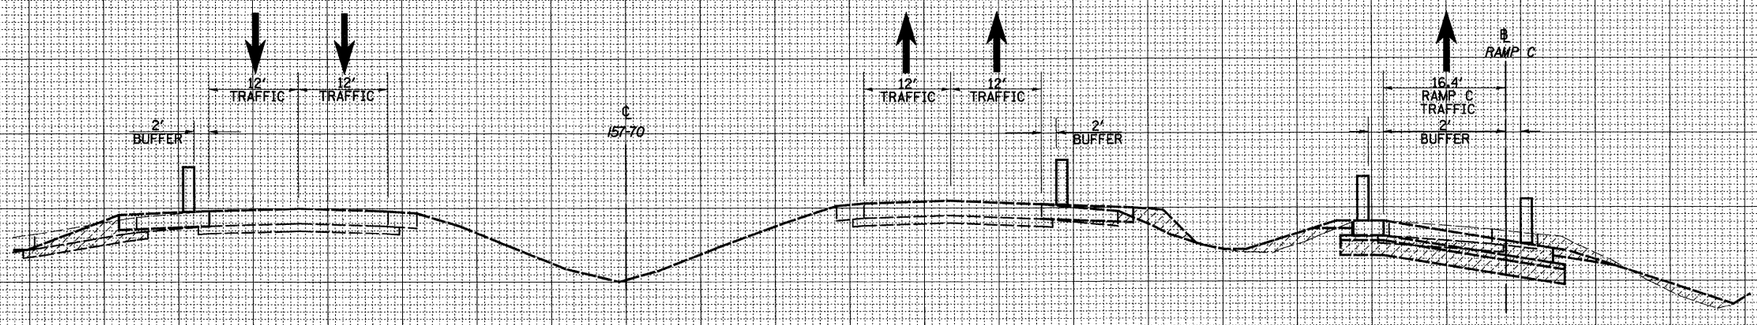



CUT=0 FILL=0

**2138+00.00**

ORIGINAL SURVEY — NOTE BOOK — NO.

SURVEYED — BY
PLOTTED — DATE
TOPSOIL AREAS
TEMP. ALT. AREAS
AREAS CHECKED

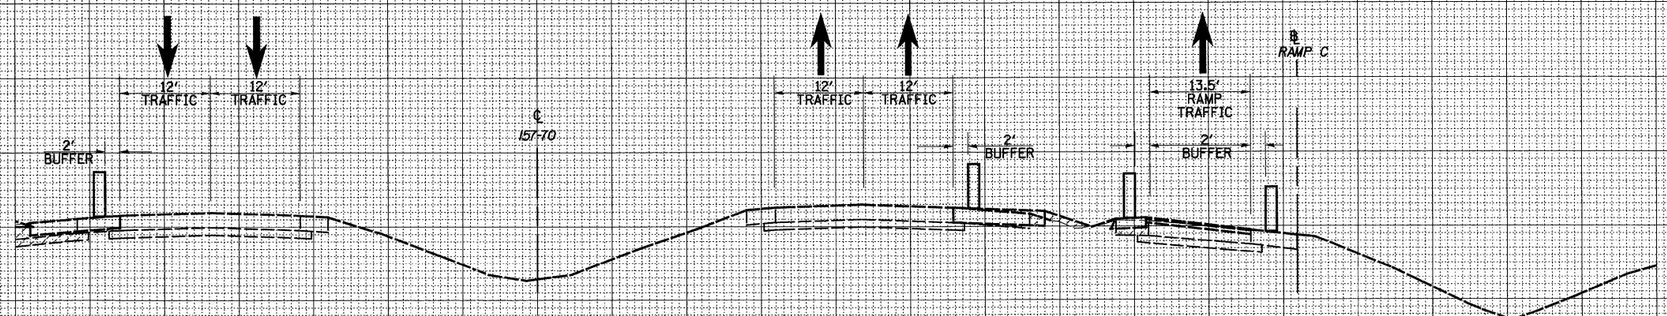


CUT=0 FILL=0

**2137+00.00**

150 140 130 120 110 100 90 80 70 60 50 40 30 20 10 0 10 20 30 40 50 60 70 80 90 100 110 120 130 140 150

| | | | |
|---|---|---|---|
| FILE NAME = S:\Projects\ARE-8887(57-7P)dgn\ML_Keller\sesht_mark01.PSLdgn | USER NAME = bseibel | DESIGNED - JWS | REVISED - |
| | | DRAWN - LEC | REVISED - |
| | PLOT SCALE = 20.0000 ' / IN. | CHECKED - BRM | REVISED - |
| | PLOT DATE = 3/11/2011 | DATE - 4-01-08 | REVISED - |

**STATE OF ILLINOIS**
**DEPARTMENT OF TRANSPORTATION**

**MAINTENANCE OF TRAFFIC – I57/70 (PRE-STAGE 1)**

SCALE: 1"=10' | SHEET NO. 10 OF 94 SHEETS | STA. 2137+00.00 TO STA. 2138+00.00

| F.A.I RTE. | SECTION | COUNTY | TOTAL SHEETS | SHEET NO. |
|---|---|---|---|---|
| 57/70 | (25-3,4)R | EFFINGHAM | 1098 | 720 |
| | | CONTRACT NO. 74299 | | |
| FED. ROAD DIST. NO. | ILLINOIS | FED. AID PROJECT | | |

150 140 130 120 110 100 90 80 70 60 50 40 30 20 10 0 10 20 30 40 50 60 70 80 90 100 110 120 130 140 150

LEGEND

- TEMPORARY PCC PAVEMENT
- REMOVAL
- DRUM
- TEMPORARY CONCRETE BARRIER
- DIRECTION OF TRAFFIC

595
590
585
580

12' TRAFFIC | 12' TRAFFIC | 2' BUFFER | ℄ 157-70 | 12' TRAFFIC | 12' TRAFFIC | 2' BUFFER

CUT=0 FILL=0

**2140+00.00**

595
590
585
580

12' TRAFFIC | 12' TRAFFIC | 2' BUFFER | ℄ 157-70 | 12' TRAFFIC | 12' TRAFFIC | 2' BUFFER

CUT=0 FILL=0

**2139+00.00**

150 140 130 120 110 100 90 80 70 60 50 40 30 20 10 0 10 20 30 40 50 60 70 80 90 100 110 120 130 140 150

| FINAL SURVEY | ORIGINAL SURVEY |
|---|---|
| NOTE BOOK | NOTE BOOK |
| NO. | NO. |
| SURVEYED | SURVEYED |
| PLOTTED | PLOTTED |
| TOPO MAP | TOPO MAP |
| AREAS | AREAS |
| CHECKED | CHECKED |
| BY | BY |
| DATE | DATE |

| | | | |
|---|---|---|---|
| FILE NAME = S:\Projects\1482-00072.57-70\dgn\VL_Keller\cnstr_maint01.PSLdgn | USER NAME = bseibel | DESIGNED - JWS | REVISED - |
| | | DRAWN - LEC | REVISED - |
| | PLOT SCALE = 20.0000 ' / IN. | CHECKED - BRM | REVISED - |
| | PLOT DATE = 3/11/2011 | DATE - 4-01-08 | REVISED - |

**STATE OF ILLINOIS**
**DEPARTMENT OF TRANSPORTATION**

**MAINTENANCE OF TRAFFIC – I57/70 (PRE-STAGE 1)**


SCALE: 1"=10' | SHEET NO. 11 OF 94 SHEETS | STA. 2139+00.00 TO STA. 2140+00.00

| F.A.I RTE. | SECTION | COUNTY | TOTAL SHEETS | SHEET NO. |
|---|---|---|---|---|
| 57/70 | (25-3,4)R | EFFINGHAM | 1098 | 721 |
| | | CONTRACT NO. 74299 | | |
| FED. ROAD DIST. NO. | ILLINOIS | FED. AID PROJECT | | |

150 140 130 120 110 100 90 80 70 60 50 40 30 20 10 0 10 20 30 40 50 60 70 80 90 100 110 120 130 140 150

LEGEND

- TEMPORARY PCC PAVEMENT
- REMOVAL
- DRUM
- TEMPORARY CONCRETE BARRIER
- DIRECTION OF TRAFFIC

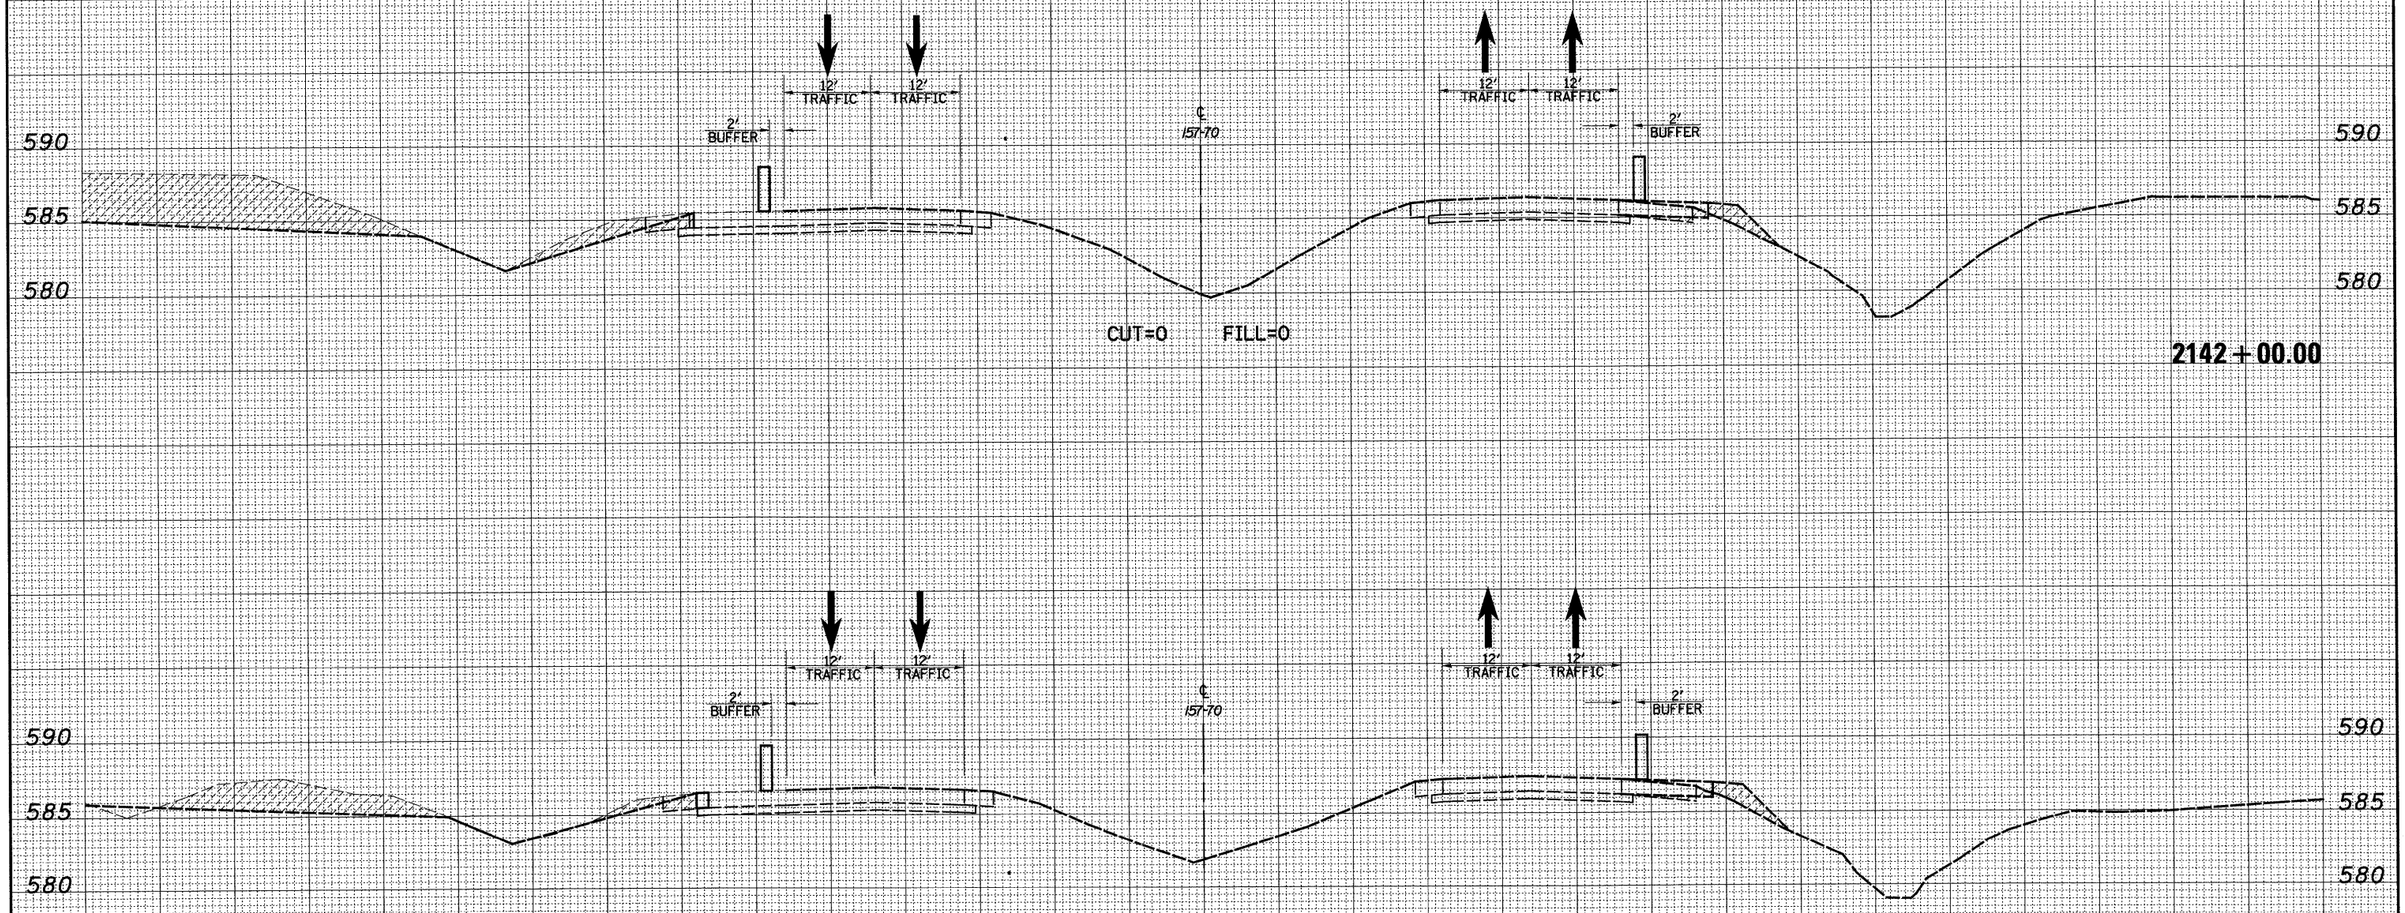


150 140 130 120 110 100 90 80 70 60 50 40 30 20 10 0 10 20 30 40 50 60 70 80 90 100 110 120 130 140 150

FINAL SURVEY — NOTE BOOK — NO. — SURVEYED — PLOTTED — TRACED — AREAS — DUPLICATE — AREAS CHECKED — BY — DATE

ORIGINAL SURVEY — NOTE BOOK — NO. — SURVEYED — PLOTTED — TRACED — AREAS — DUPLICATE — AREAS CHECKED — BY — DATE

| | | | |
|---|---|---|---|
| FILE NAME = S:\Projects\483-00172.57-70\dgn\ML_Sallo\sht_mnt01.FSL.dgn | USER NAME = bsebel | DESIGNED - JWS | REVISED - |
| | | DRAWN - LEC | REVISED - |
| | PLOT SCALE = 20.0000 ' / IN. | CHECKED - BRM | REVISED - |
| | PLOT DATE = 3/11/2011 | DATE - 4-01-08 | REVISED - |

**STATE OF ILLINOIS**
**DEPARTMENT OF TRANSPORTATION**

**MAINTENANCE OF TRAFFIC – I57/70 (PRE-STAGE 1)**

SCALE: 1"=10' | SHEET NO. 12 OF 94 SHEETS | STA. 2141+00.00 TO STA. 2142+00.00


| F.A.I RTE. | SECTION | COUNTY | TOTAL SHEETS | SHEET NO. |
|---|---|---|---|---|
| 57/70 | (25-3,4)R | EFFINGHAM | 1098 | 722 |
| | | CONTRACT NO. 74299 | | |
| FED. ROAD DIST. NO. | ILLINOIS | FED. AID PROJECT | | |

150 140 130 120 110 100 90 80 70 60 50 40 30 20 10 0 10 20 30 40 50 60 70 80 90 100 110 120 130 140 150

LEGEND

- TEMPORARY PCC PAVEMENT
- REMOVAL
- DRUM
- TEMPORARY CONCRETE BARRIER
- DIRECTION OF TRAFFIC

FINAL SURVEY — NOTE BOOK NO. — SURVEYED — PLOTTED — TEMPORARY AREAS — AREAS CHECKED — BY — DATE

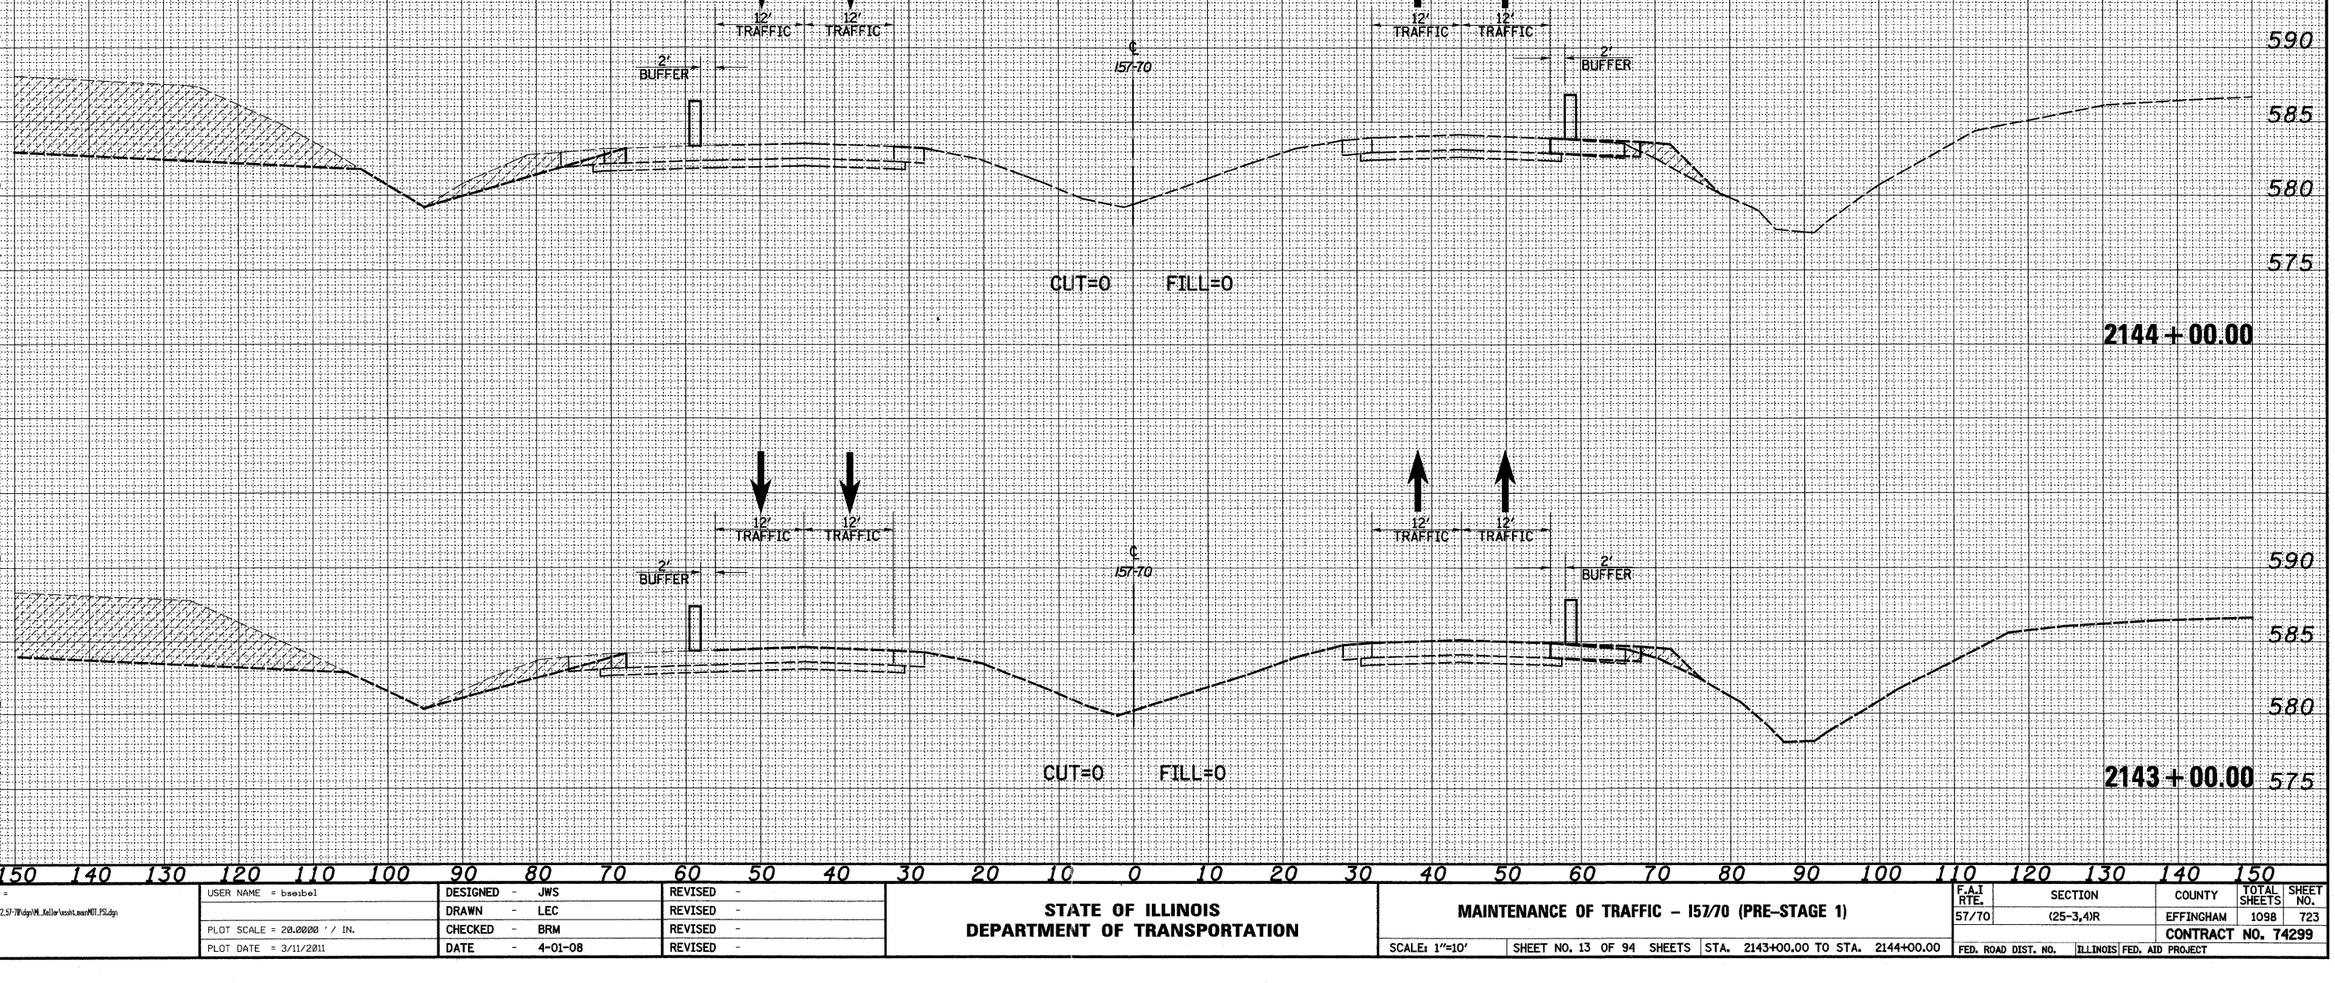


150 140 130 120 110 100 90 80 70 60 50 40 30 20 10 0 10 20 30 40 50 60 70 80 90 100 110 120 130 140 150


ORIGINAL SURVEY — NOTE BOOK NO. — SURVEYED — PLOTTED — TEMPORARY AREAS — AREAS CHECKED — BY — DATE

| | | | | | |
|---|---|---|---|---|---|
| FILE NAME = S:\Projects\MED-00072.57-7\Mdgn\M_Keller\roshi.nsarMOT_FSL.dgn | USER NAME = bseibel | DESIGNED - JWS | REVISED - | STATE OF ILLINOIS DEPARTMENT OF TRANSPORTATION | MAINTENANCE OF TRAFFIC – I57/70 (PRE-STAGE 1) |
| | | DRAWN - LEC | REVISED - | | |
| | PLOT SCALE = 20.0000 ' / IN. | CHECKED - BRM | REVISED - | | SCALE: 1"=10' \| SHEET NO. 13 OF 94 SHEETS \| STA. 2143+00.00 TO STA. 2144+00.00 |
| | PLOT DATE = 3/11/2011 | DATE - 4-01-08 | REVISED - | | |

| F.A.I RTE. | SECTION | COUNTY | TOTAL SHEETS | SHEET NO. |
|---|---|---|---|---|
| 57/70 | (25-3,4)R | EFFINGHAM | 1098 | 723 |
| | | CONTRACT NO. 74299 | | |
| FED. ROAD DIST. NO. | ILLINOIS | FED. AID PROJECT | | |


LEGEND

- TEMPORARY PCC PAVEMENT
- REMOVAL
- DRUM
- TEMPORARY CONCRETE BARRIER
- DIRECTION OF TRAFFIC

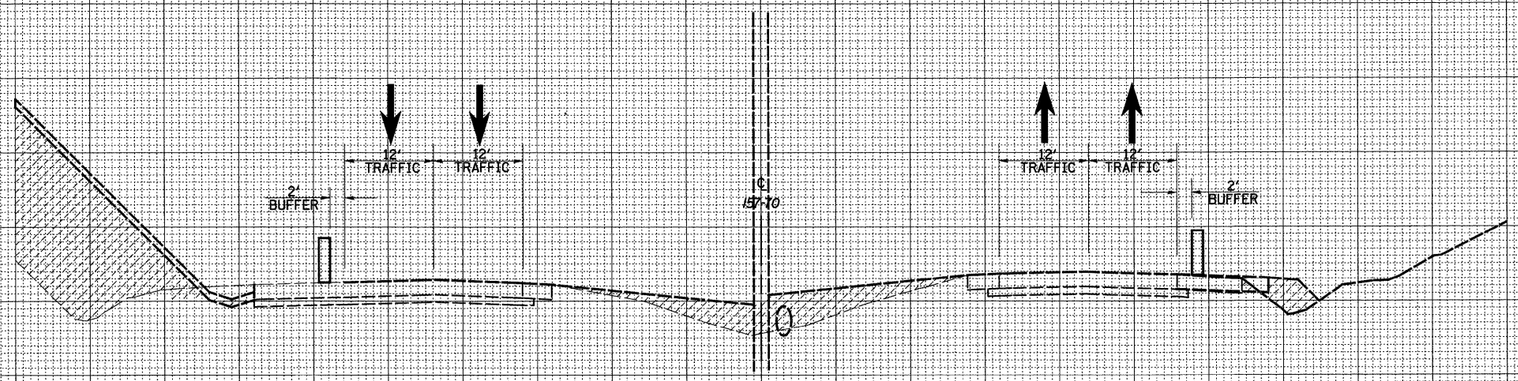


CUT=0 FILL=0

**2146+00.00**

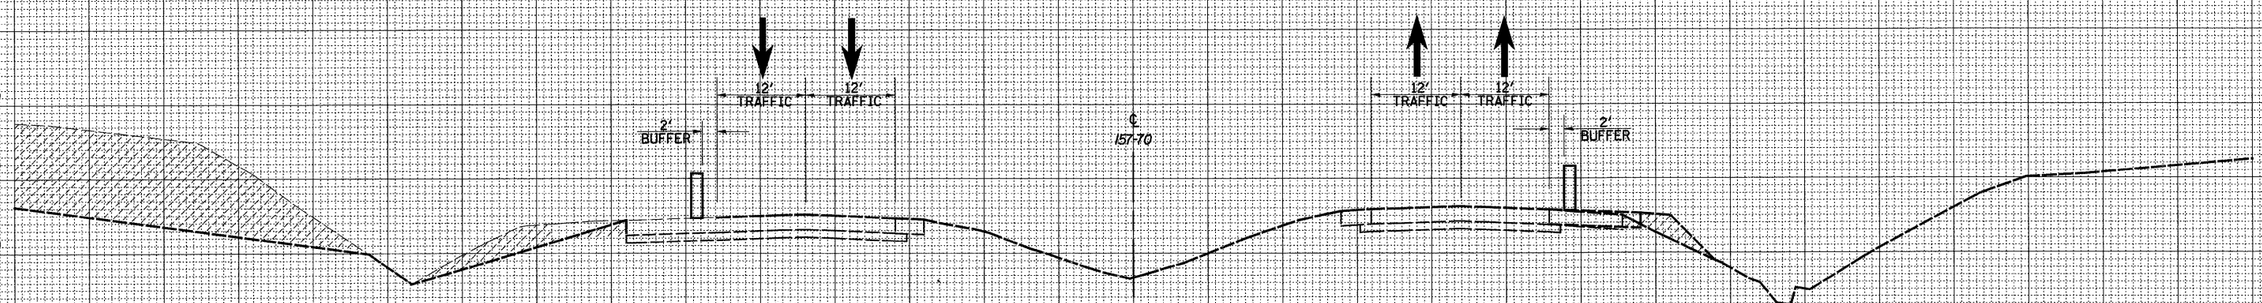


CUT=0 FILL=0

**2145+00.00**

FINAL SURVEY NOTE BOOK NO.

| BY | DATE |
|---|---|
| SURVEYED | |
| PLOTTED | |
| TYPED/LAYOUT | |
| AREAS | |
| AREAS CHECKED | |

ORIGINAL SURVEY NOTE BOOK NO.

| BY | DATE |
|---|---|
| SURVEYED | |
| PLOTTED | |
| TYPED/LAYOUT | |
| AREAS | |
| AREAS CHECKED | |

| | | | |
|---|---|---|---|
| FILE NAME = S:\Projects\NED-88072.57-7P\dgn\ML_Keller\cont.mau\MOT_PS1.dgn | USER NAME = bsmibel | DESIGNED - JWS | REVISED - |
| | | DRAWN - LEC | REVISED - |
| | PLOT SCALE = 20.0000 ' / IN. | CHECKED - BRM | REVISED - |
| | PLOT DATE = 3/11/2011 | DATE - 4-01-08 | REVISED - |

**STATE OF ILLINOIS**
**DEPARTMENT OF TRANSPORTATION**

**MAINTENANCE OF TRAFFIC – I57/70 (PRE-STAGE 1)**

SCALE: 1"=10' | SHEET NO. 14 OF 94 SHEETS | STA. 2145+00.00 TO STA. 2146+00.00

| F.A.I RTE. | SECTION | COUNTY | TOTAL SHEETS | SHEET NO. |
|---|---|---|---|---|
| 57/70 | (25-3,4)R | EFFINGHAM | 1098 | 724 |
| | | CONTRACT NO. 74299 | | |
| FED. ROAD DIST. NO. | ILLINOIS | FED. AID PROJECT | | |

150 140 130 120 110 100 90 80 70 60 50 40 30 20 10 0 10 20 30 40 50 60 70 80 90 100 110 120 130 140 150

LEGEND

- TEMPORARY PCC PAVEMENT
- REMOVAL
- DRUM
- TEMPORARY CONCRETE BARRIER
- DIRECTION OF TRAFFIC

595
590
585
580
575

12' TRAFFIC
12' TRAFFIC
2' BUFFER
℄ I57-70
12' TRAFFIC
12' TRAFFIC
2' BUFFER

CUT=0 FILL=0

**2148+00.00**

600
595
590
585
580
575

12' TRAFFIC
12' TRAFFIC
2' BUFFER
℄ I57-70
12' TRAFFIC
12' TRAFFIC
2' BUFFER

CUT=0 FILL=0

**2147+00.00**

150 140 130 120 110 100 90 80 70 60 50 40 30 20 10 0 10 20 30 40 50 60 70 80 90 100 110 120 130 140 150

FINAL SURVEY NOTE BOOK NO.
SURVEYED PLOTTED TOPSOIL AREAS AREAS CHECKED BY DATE

ORIGINAL SURVEY NOTE BOOK NO.
SURVEYED PLOTTED TOPSOIL AREAS AREAS CHECKED BY DATE

| | | | |
|---|---|---|---|
| FILE NAME = S:\Projects\483-88872.53-JW\dgn\ML_Keller\cnslt.mxe\MOT_PS1.dgn | USER NAME = bseibel | DESIGNED - JWS | REVISED - |
| | | DRAWN - LEC | REVISED - |
| | PLOT SCALE = 20.0000 ' / IN. | CHECKED - BRM | REVISED - |
| | PLOT DATE = 3/11/2011 | DATE - 4-01-08 | REVISED - |

**STATE OF ILLINOIS**
**DEPARTMENT OF TRANSPORTATION**

**MAINTENANCE OF TRAFFIC – I57/70 (PRE-STAGE 1)**


SCALE: 1"=10' | SHEET NO. 15 OF 94 SHEETS | STA. 2147+00.00 TO STA. 2148+00.00

| F.A.I RTE. | SECTION | COUNTY | TOTAL SHEETS | SHEET NO. |
|---|---|---|---|---|
| 57/70 | (25-3,4)R | EFFINGHAM | 1098 | 725 |
| | | CONTRACT NO. 74299 | | |
| FED. ROAD DIST. NO. | ILLINOIS | FED. AID PROJECT | | |

150 140 130 120 110 100 90 80 70 60 50 40 30 20 10 0 10 20 30 40 50 60 70 80 90 100 110 120 130 140 150

LEGEND

- TEMPORARY PCC PAVEMENT
- REMOVAL
- DRUM
- TEMPORARY CONCRETE BARRIER
- DIRECTION OF TRAFFIC

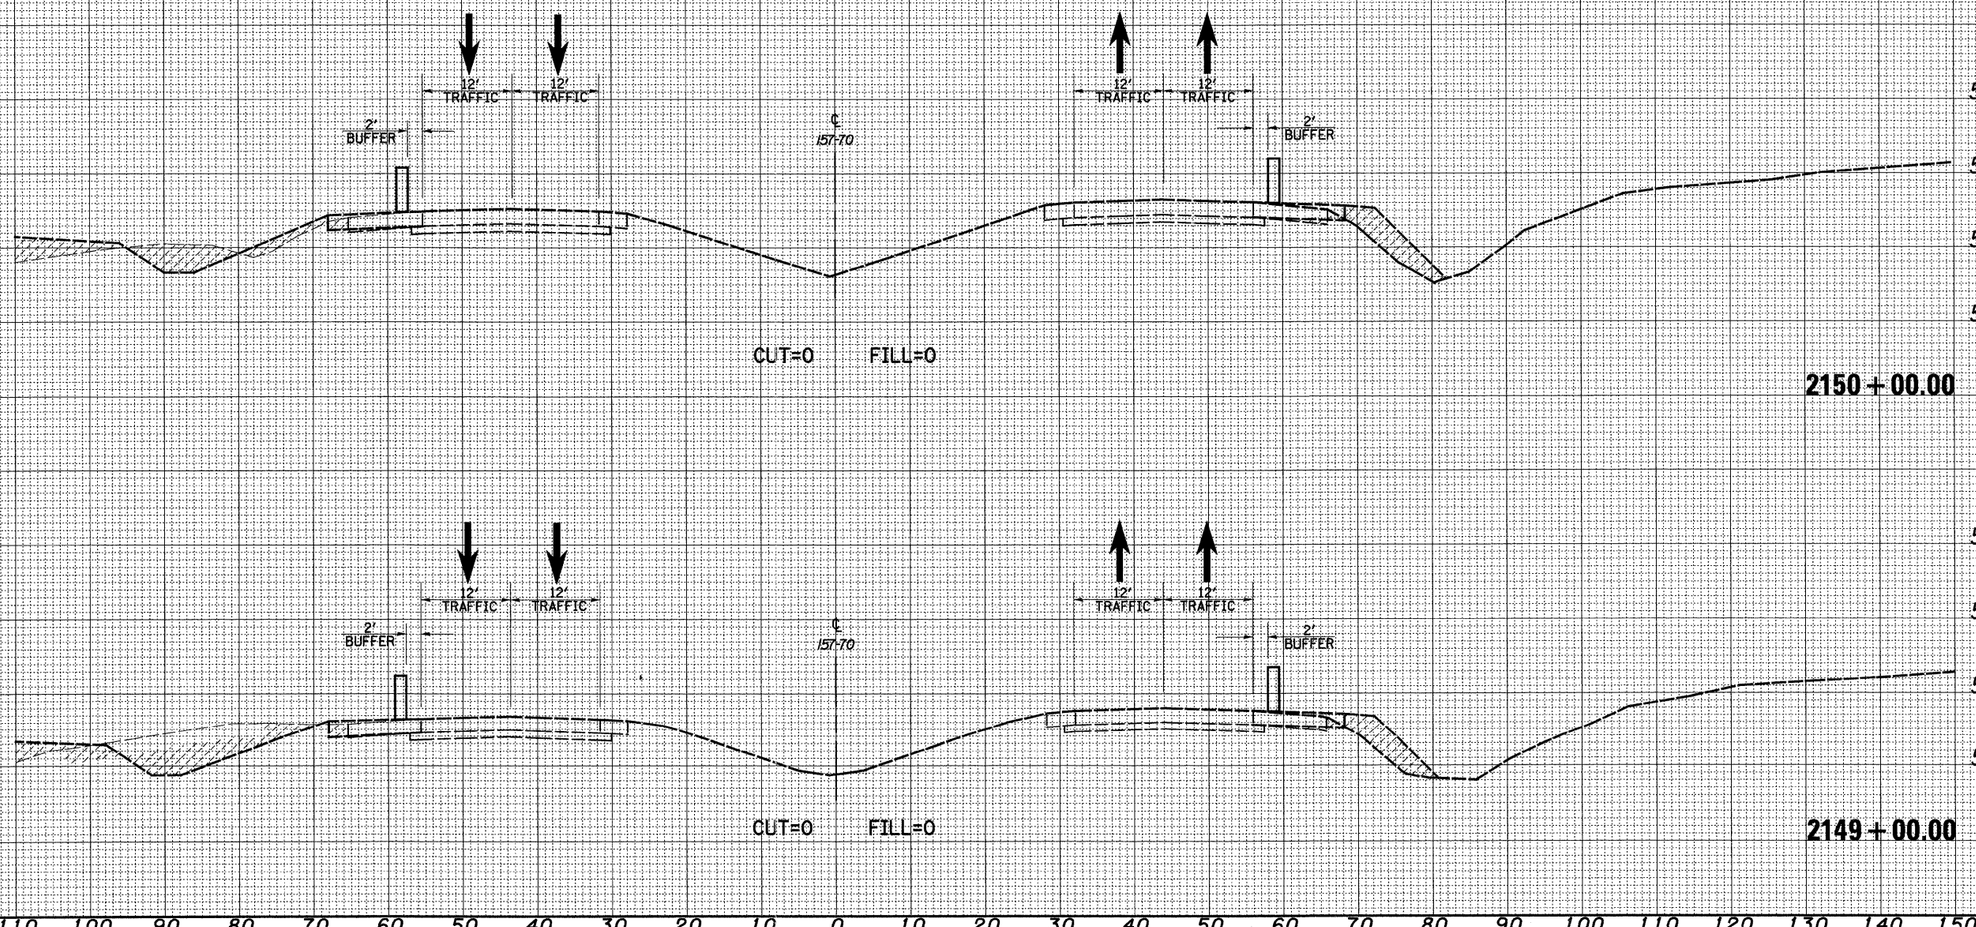


150 140 130 120 110 100 90 80 70 60 50 40 30 20 10 0 10 20 30 40 50 60 70 80 90 100 110 120 130 140 150

FINAL SURVEY — NOTE BOOK — NO. — SURVEYED — PLOTTED — TEMPLATE — AREAS — AREAS CHECKED — BY — DATE

ORIGINAL SURVEY — NOTE BOOK — NO. — SURVEYED — PLOTTED — TEMPLATE — AREAS — AREAS CHECKED — BY — DATE

| | | | |
|---|---|---|---|
| FILE NAME = S:\Projects\4B3-00072.53-70\dgn\MT_Kellie\mstn\mastMOT_PS.dgn | USER NAME = bseibel | DESIGNED - JWS | REVISED - |
| | | DRAWN - LEC | REVISED - |
| | PLOT SCALE = 20.0000 ' / IN. | CHECKED - BRM | REVISED - |
| | PLOT DATE = 3/11/2011 | DATE - 4-01-08 | REVISED - |

**STATE OF ILLINOIS**
**DEPARTMENT OF TRANSPORTATION**

**MAINTENANCE OF TRAFFIC – I57/70 (PRE-STAGE 1)**

SCALE: 1"=10' | SHEET NO. 16 OF 94 SHEETS | STA. 2149+00.00 TO STA. 2150+00.00


| F.A.I RTE. | SECTION | COUNTY | TOTAL SHEETS | SHEET NO. |
|---|---|---|---|---|
| 57/70 | (25-3,4)R | EFFINGHAM | 1098 | 726 |
| | | CONTRACT NO. 74299 | | |
| FED. ROAD DIST. NO. | ILLINOIS | FED. AID PROJECT | | |

150 140 130 120 110 100 90 80 70 60 50 40 30 20 10 0 10 20 30 40 50 60 70 80 90 100 110 120 130 140 150

LEGEND

- TEMPORARY PCC PAVEMENT
- REMOVAL
- DRUM
- TEMPORARY CONCRETE BARRIER
- DIRECTION OF TRAFFIC

| FINAL SURVEY | NOTE BOOK | NO. |
|---|---|---|
| SURVEYED | BY | |
| PLOTTED | | |
| TOPO LATE | | |
| AREAS | | |
| AREAS CHECKED | | DATE |

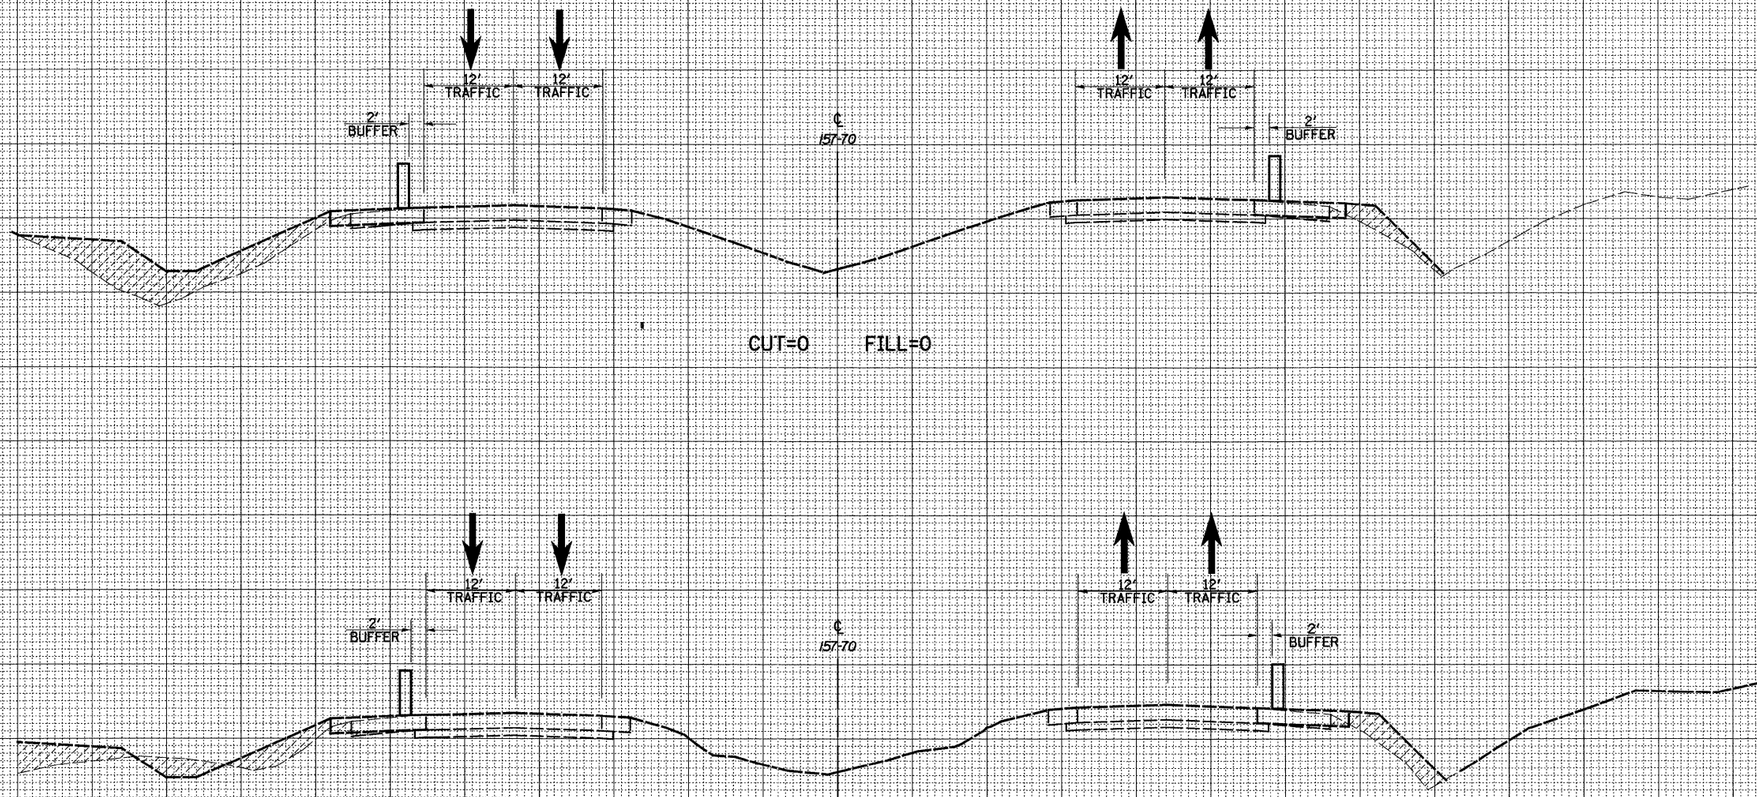


CUT=0 FILL=0 **2152+00.00**

CUT=0 FILL=0 **2151+00.00**

| ORIGINAL SURVEY | NOTE BOOK | NO. |
|---|---|---|
| SURVEYED | BY | |
| PLOTTED | | |
| TOPO LATE | | |
| AREAS | | |
| AREAS CHECKED | | DATE |

150 140 130 120 110 100 90 80 70 60 50 40 30 20 10 0 10 20 30 40 50 60 70 80 90 100 110 120 130 140 150

| | | | |
|---|---|---|---|
| FILE NAME = S:\Projects\4034807.57-70\dgn\ML_Keller\xsht_mnr057_PSI.dgn | USER NAME = bseibel | DESIGNED - JWS | REVISED - |
| | | DRAWN - LEC | REVISED - |
| | PLOT SCALE = 20.0000 ' / IN. | CHECKED - BRM | REVISED - |
| | PLOT DATE = 3/11/2011 | DATE - 4-01-08 | REVISED - |

**STATE OF ILLINOIS**
**DEPARTMENT OF TRANSPORTATION**

**MAINTENANCE OF TRAFFIC – I57/70 (PRE-STAGE 1)**

SCALE: 1"=10' | SHEET NO. 17 OF 94 SHEETS | STA. 2151+00.00 TO STA. 2152+00.00

| F.A.I RTE. | SECTION | COUNTY | TOTAL SHEETS | SHEET NO. |
|---|---|---|---|---|
| 57/70 | (25-3,4)R | EFFINGHAM | 1098 | 727 |
| | | CONTRACT NO. 74299 | | |
| FED. ROAD DIST. NO. | ILLINOIS | FED. AID PROJECT | | |


150 140 130 120 110 100 90 80 70 60 50 40 30 20 10 0 10 20 30 40 50 60 70 80 90 100 110 120 130 140 150

LEGEND

- TEMPORARY PCC PAVEMENT
- REMOVAL
- DRUM
- TEMPORARY CONCRETE BARRIER
- DIRECTION OF TRAFFIC

FINAL SURVEY — NOTE BOOK: — NO.

SURVEYED — BY — DATE
PLOTTED — BY — DATE
TOPSOIL SITE — BY — DATE
AREAS — BY — DATE
AREAS CHECKED — BY — DATE

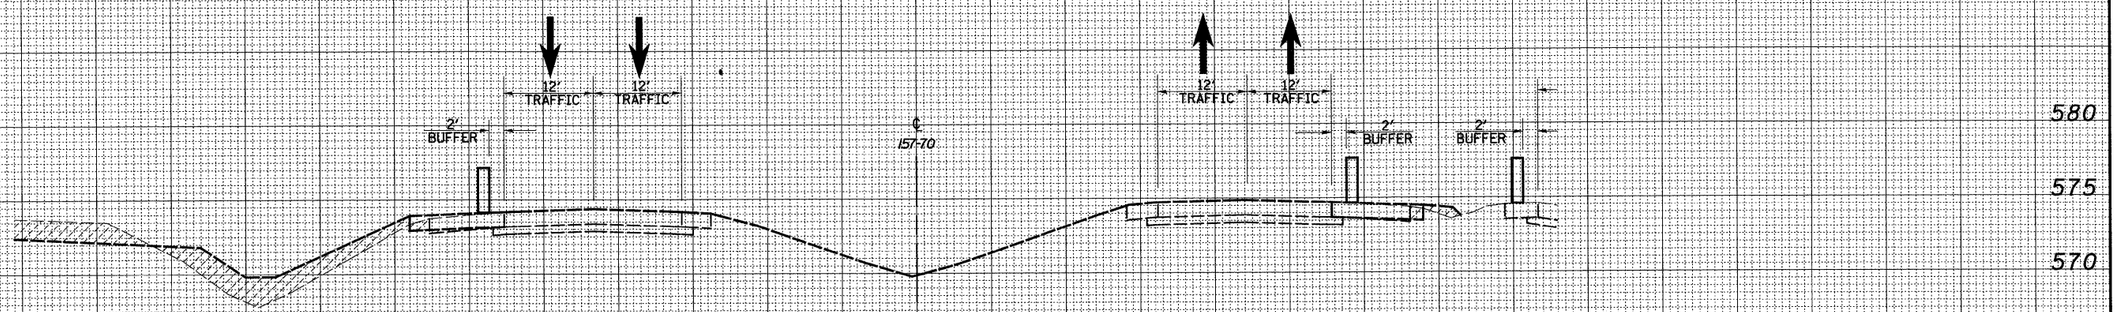


CUT=0 FILL=0

**2154+00.00**

FINAL SURVEY — NOTE BOOK: — NO.

SURVEYED — BY — DATE
PLOTTED — BY — DATE
TOPSOIL SITE — BY — DATE
AREAS — BY — DATE
AREAS CHECKED — BY — DATE




CUT=0 FILL=0

**2153+00.00**

150 140 130 120 110 100 90 80 70 60 50 40 30 20 10 0 10 20 30 40 50 60 70 80 90 100 110 120 130 140 150

| | | | |
|---|---|---|---|
| FILE NAME = S:\Projects\NEI\08072.57-70\dgn\ML_Keller\tmtbt_mmMOT PSL.dgn | USER NAME = bseibel | DESIGNED - JWS | REVISED - |
| | | DRAWN - LEC | REVISED - |
| | PLOT SCALE = 20.0000 ' / IN. | CHECKED - BRM | REVISED - |
| | PLOT DATE = 3/11/2011 | DATE - 4-01-08 | REVISED - |

**STATE OF ILLINOIS**
**DEPARTMENT OF TRANSPORTATION**


**MAINTENANCE OF TRAFFIC – I57/70 (PRE-STAGE 1)**

SCALE: 1"=10' | SHEET NO. 18 OF 94 SHEETS | STA. 2153+00.00 TO STA. 2154+00.00

| F.A.I RTE. | SECTION | COUNTY | TOTAL SHEETS | SHEET NO. |
|---|---|---|---|---|
| 57/70 | (25-3,4)R | EFFINGHAM | 1098 | 728 |
| | | CONTRACT NO. 74299 | | |
| FED. ROAD DIST. NO. | ILLINOIS | FED. AID PROJECT | | |


LEGEND

- TEMPORARY PCC PAVEMENT
- REMOVAL
- DRUM
- TEMPORARY CONCRETE BARRIER
- DIRECTION OF TRAFFIC

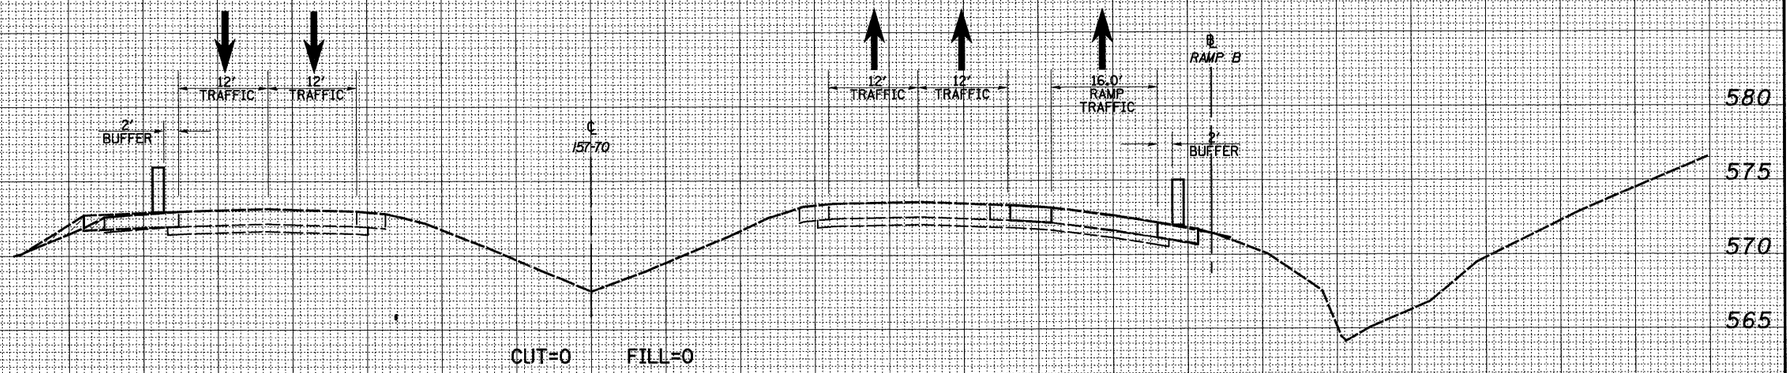


CUT=0 FILL=0

**2156+00.00**

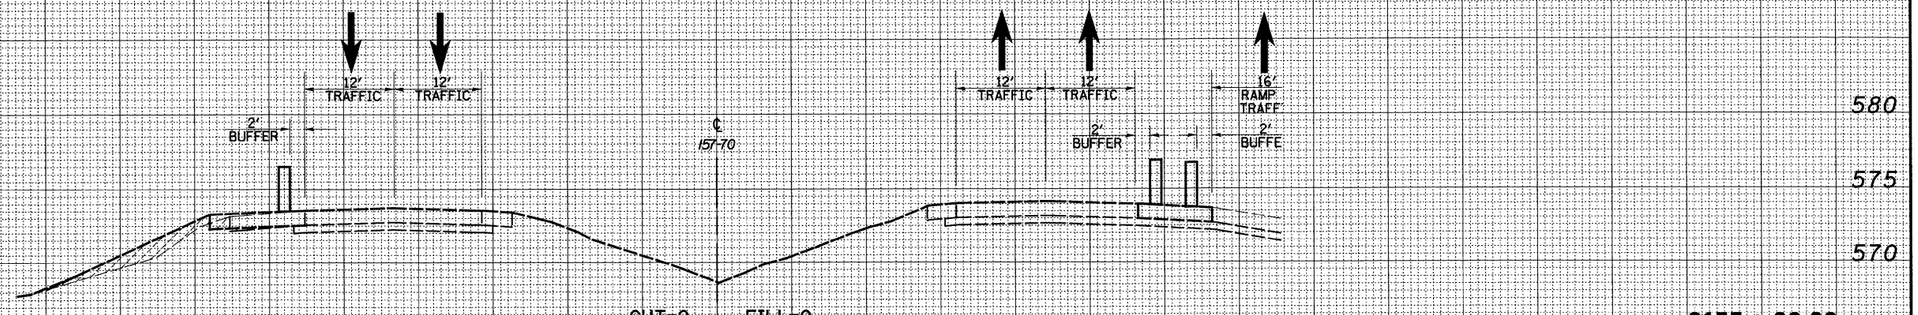


CUT=0 FILL=0

**2155+00.00**

FINAL SURVEY — NOTE BOOK — NO. — SURVEYED — PLOTTED — TOPSOIL SITE — AREAS — AREAS CHECKED — BY — DATE

ORIGINAL SURVEY — NOTE BOOK — NO. — SURVEYED — PLOTTED — TOPSOIL SITE — AREAS — AREAS CHECKED — BY — DATE

| | | | |
|---|---|---|---|
| FILE NAME = S:\Projects\HED-00072.57-70\dgn\Mt_Keller\estMt_maintMOT_PS1.dgn | USER NAME = bseibel | DESIGNED - JWS | REVISED - |
| | | DRAWN - LEC | REVISED - |
| | PLOT SCALE = 20.0000 ' / IN. | CHECKED - BRM | REVISED - |
| | PLOT DATE = 3/11/2011 | DATE - 4-01-08 | REVISED - |

**STATE OF ILLINOIS**
**DEPARTMENT OF TRAFFIC**

**MAINTENANCE OF TRAFFIC – I57/70 (PRE-STAGE 1)**


SCALE: 1"=10' | SHEET NO. 19 OF 94 SHEETS | STA. 2155+00.00 TO STA. 2156+00.00

| F.A.I RTE. | SECTION | COUNTY | TOTAL SHEETS | SHEET NO. |
|---|---|---|---|---|
| 57/70 | (25-3,4)R | EFFINGHAM | 1098 | 729 |
| | | CONTRACT NO. 74299 | | |
| FED. ROAD DIST. NO. | ILLINOIS | FED. AID PROJECT | | |

| FINAL SURVEY | BY | DATE |
|---|---|---|
| NOTE BOOK | SURVEYED | |
| NO. | PLOTTED | |
| | TOTALS | |
| | AREAS | |
| | AREAS CHECKED | |

LEGEND

- TEMPORARY PCC PAVEMENT
- REMOVAL
- DRUM
- TEMPORARY CONCRETE BARRIER
- DIRECTION OF TRAFFIC

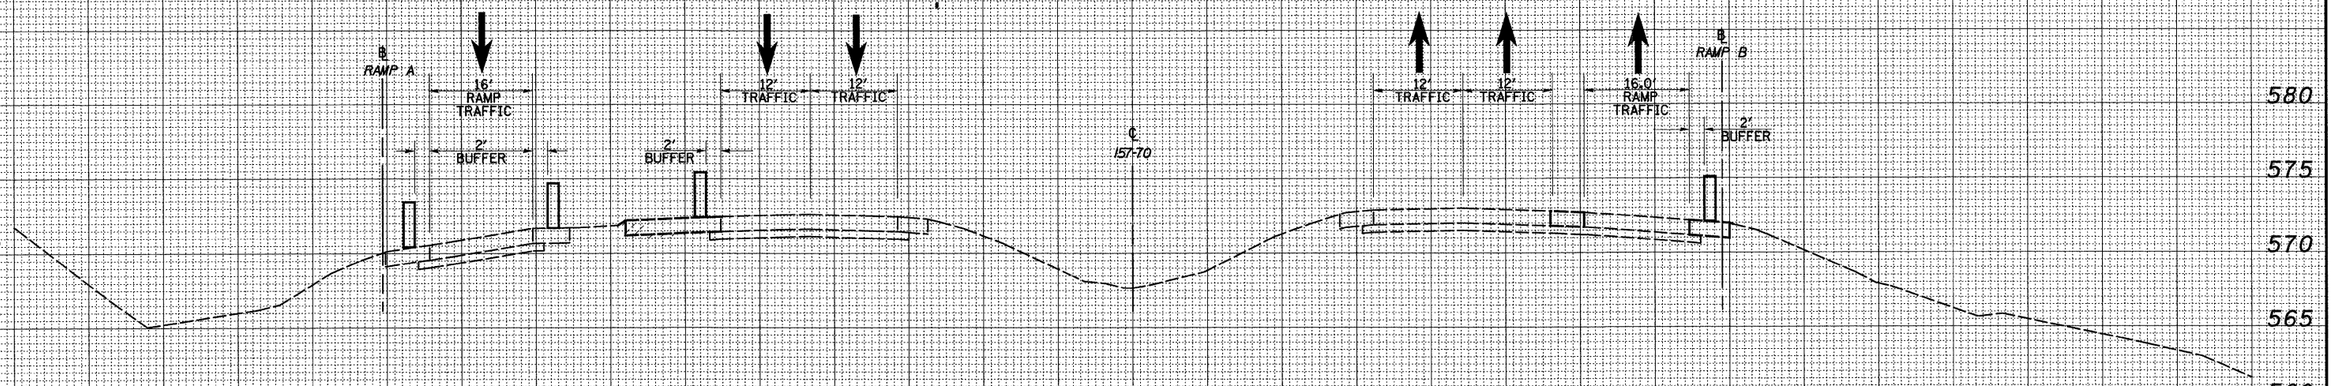


| ORIGINAL SURVEY | BY | DATE |
|---|---|---|
| NOTE BOOK | SURVEYED | |
| NO. | PLOTTED | |
| | TOTALS | |
| | AREAS | |
| | AREAS CHECKED | |

| | | | |
|---|---|---|---|
| FILE NAME = S:\Projects\HED-RM72.57-7P\dgn\M_faller\mstn_user\M57_PS.dgn | USER NAME = bseibel | DESIGNED - JWS | REVISED - |
| | | DRAWN - LEC | REVISED - |
| | PLOT SCALE = 20.0000 ' / IN. | CHECKED - BRM | REVISED - |
| | PLOT DATE = 3/11/2011 | DATE - 4-01-08 | REVISED - |

**STATE OF ILLINOIS**
**DEPARTMENT OF TRANSPORTATION**

**MAINTENANCE OF TRAFFIC – I57/70 (PRE-STAGE 1)**


SCALE: 1"=10' | SHEET NO. 20 OF 94 SHEETS | STA. 2156+57.79 TO STA. 2157+00.00

| F.A.I RTE. | SECTION | COUNTY | TOTAL SHEETS | SHEET NO. |
|---|---|---|---|---|
| 57/70 | (25-3,4)R | EFFINGHAM | 1098 | 730 |
| | | CONTRACT NO. 74299 | | |
| FED. ROAD DIST. NO. | ILLINOIS | FED. AID PROJECT | | |

| FINAL SURVEY | | BY | DATE |
|---|---|---|---|
| NOTE BOOK | SURVEYED | | |
| NO. | PLOTTED | | |
| | TRIANGULATE | | |
| | AREAS | | |
| | AREAS CHECKED | | |

LEGEND

- TEMPORARY PCC PAVEMENT
- REMOVAL
- DRUM
- TEMPORARY CONCRETE BARRIER
- DIRECTION OF TRAFFIC

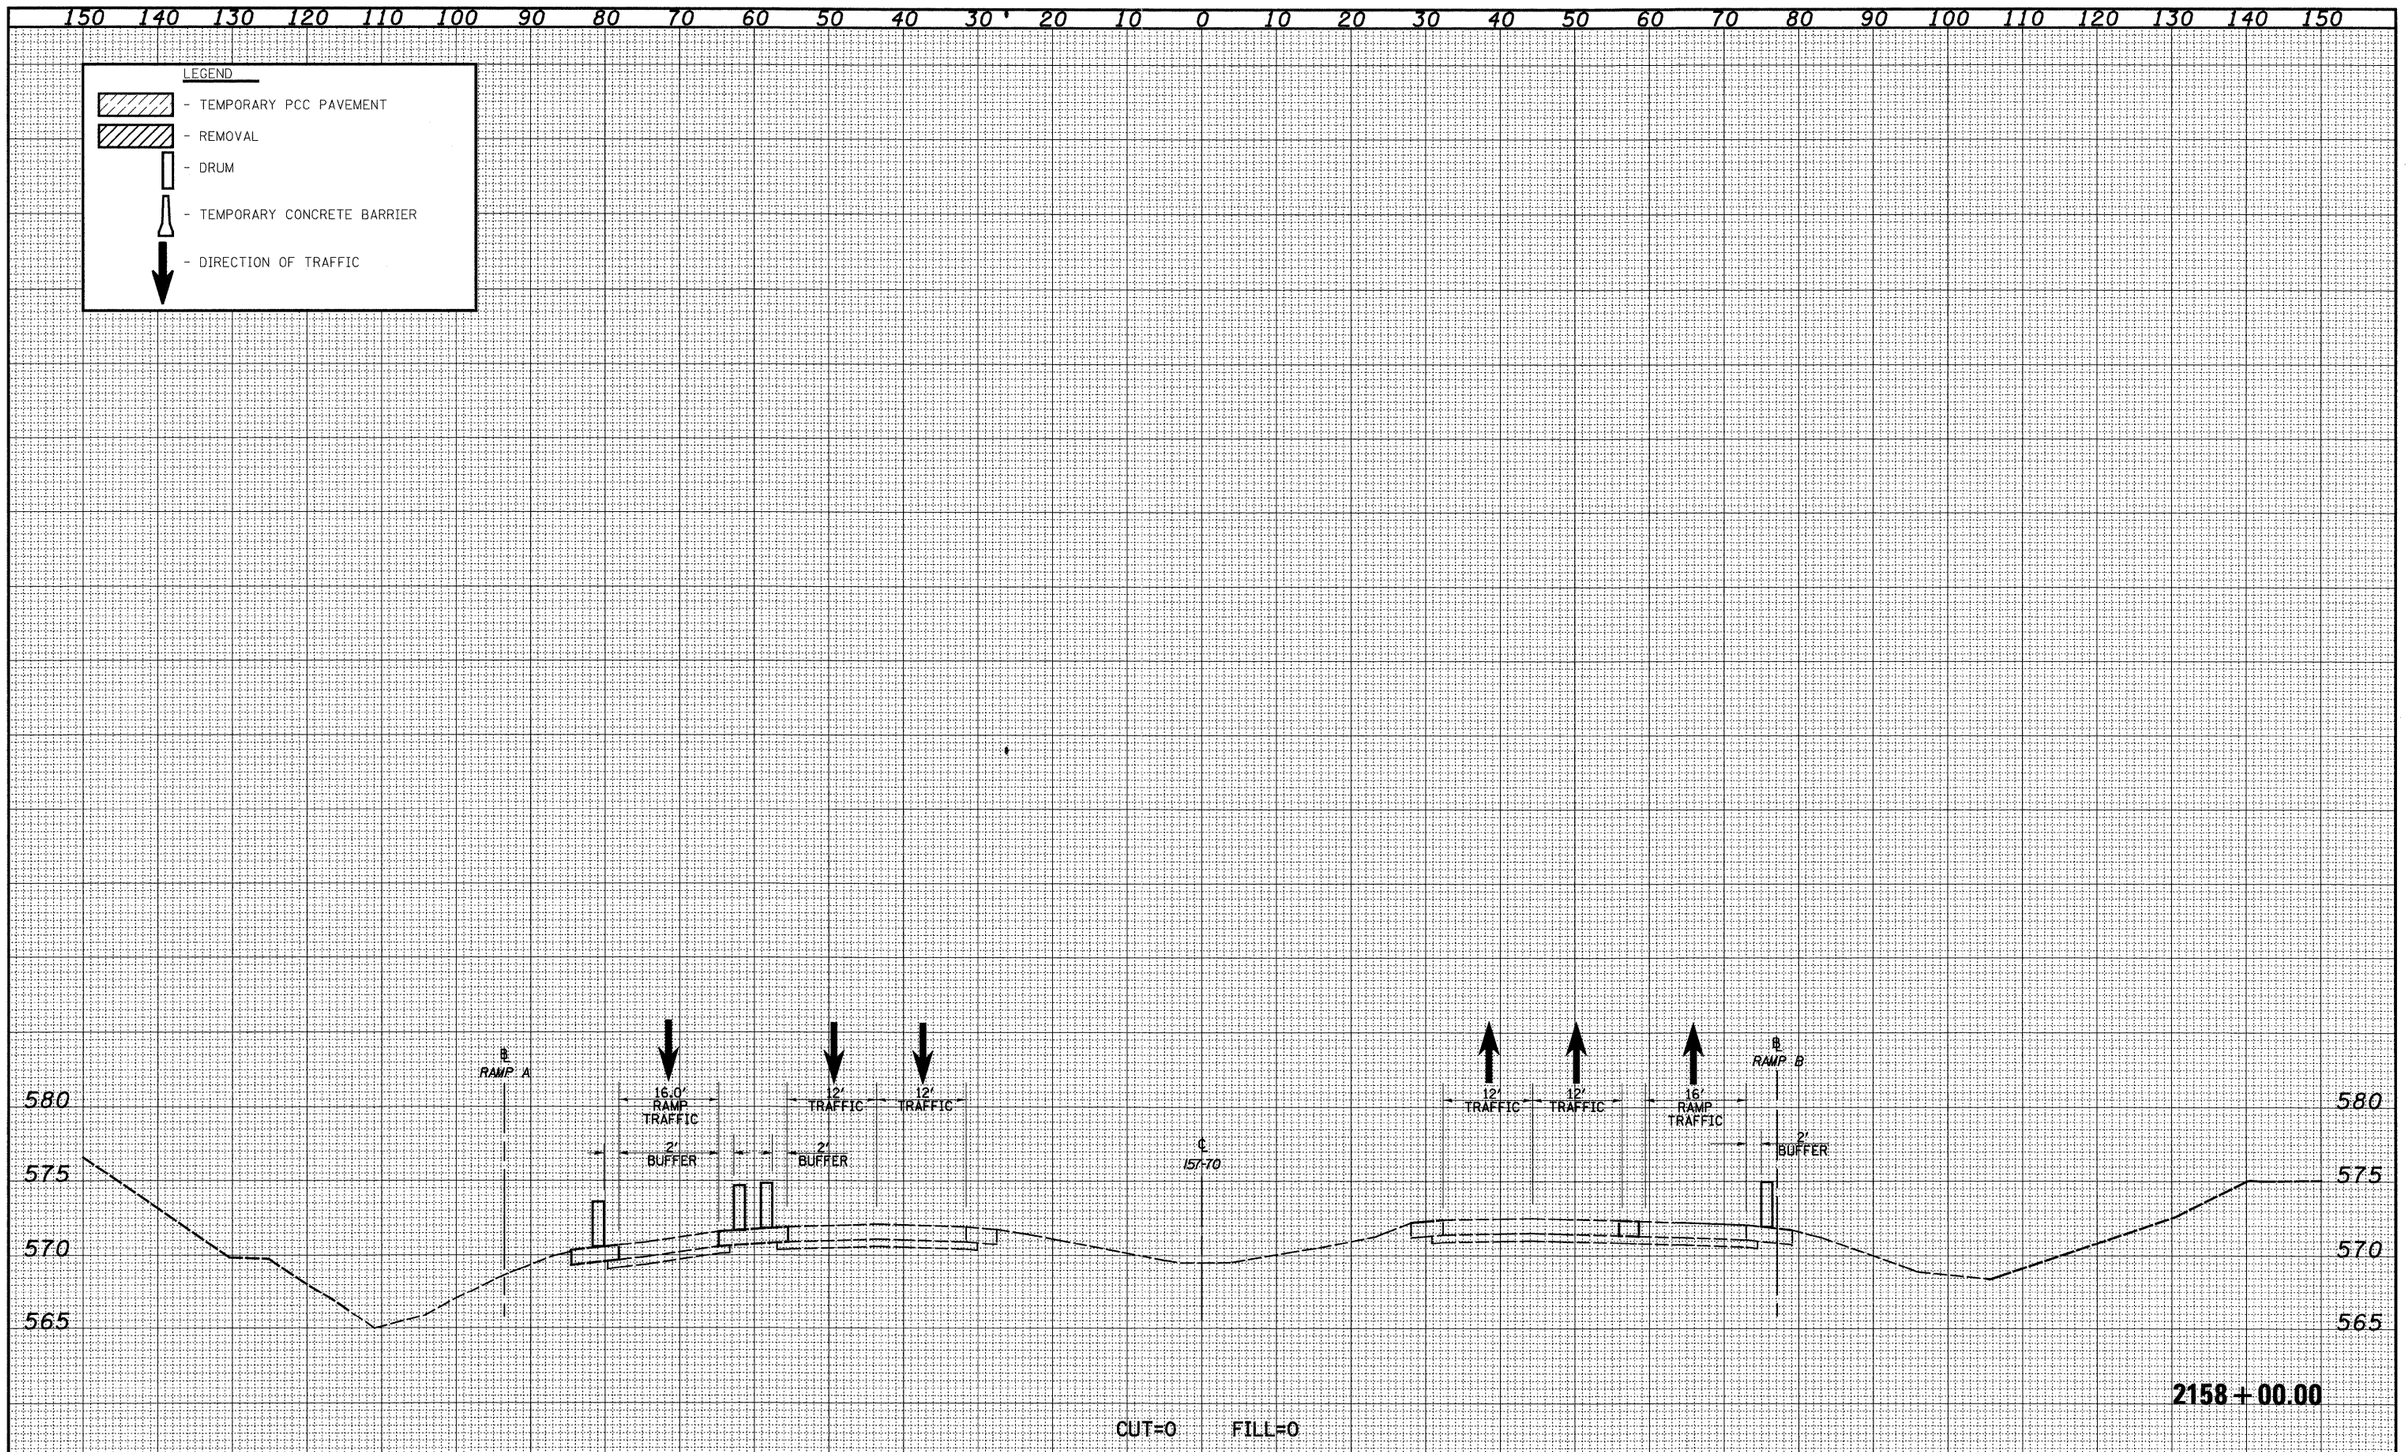


2158+00.00

CUT=0 FILL=0

| ORIGINAL SURVEY | | BY | DATE |
|---|---|---|---|
| NOTE BOOK | SURVEYED | | |
| NO. | PLOTTED | | |
| | TRIANGULATE | | |
| | AREAS | | |
| | AREAS CHECKED | | |

| | | | |
|---|---|---|---|
| FILE NAME = S:\Projects\403-R007.57-70\dgn\ML_keller\mstn\mast_sum90\PSI.dgn | USER NAME = bseibel | DESIGNED - JWS | REVISED - |
| | | DRAWN - LEC | REVISED - |
| | PLOT SCALE = 20.0000 ' / IN. | CHECKED - BRM | REVISED - |
| | PLOT DATE = 3/11/2011 | DATE - 4-01-08 | REVISED - |

**STATE OF ILLINOIS**
**DEPARTMENT OF TRANSPORTATION**

**MAINTENANCE OF TRAFFIC – I57/70 (PRE-STAGE 1)**


SCALE: 1"=10' | SHEET NO. 21 OF 94 SHEETS | STA. 2158+00.00 TO STA. 2158+00.00

| F.A.I RTE. | SECTION | COUNTY | TOTAL SHEETS | SHEET NO. |
|---|---|---|---|---|
| 57/70 | (25-3,4)R | EFFINGHAM | 1098 | 731 |
| | | CONTRACT NO. 74299 | | |
| FED. ROAD DIST. NO. | ILLINOIS | FED. AID PROJECT | | |

150 140 130 120 110 100 90 80 70 60 50 40 30 20 10 0 10 20 30 40 50 60 70 80 90 100 110 120 130 140 150


LEGEND

- TEMPORARY PCC PAVEMENT
- REMOVAL
- DRUM
- TEMPORARY CONCRETE BARRIER
- DIRECTION OF TRAFFIC

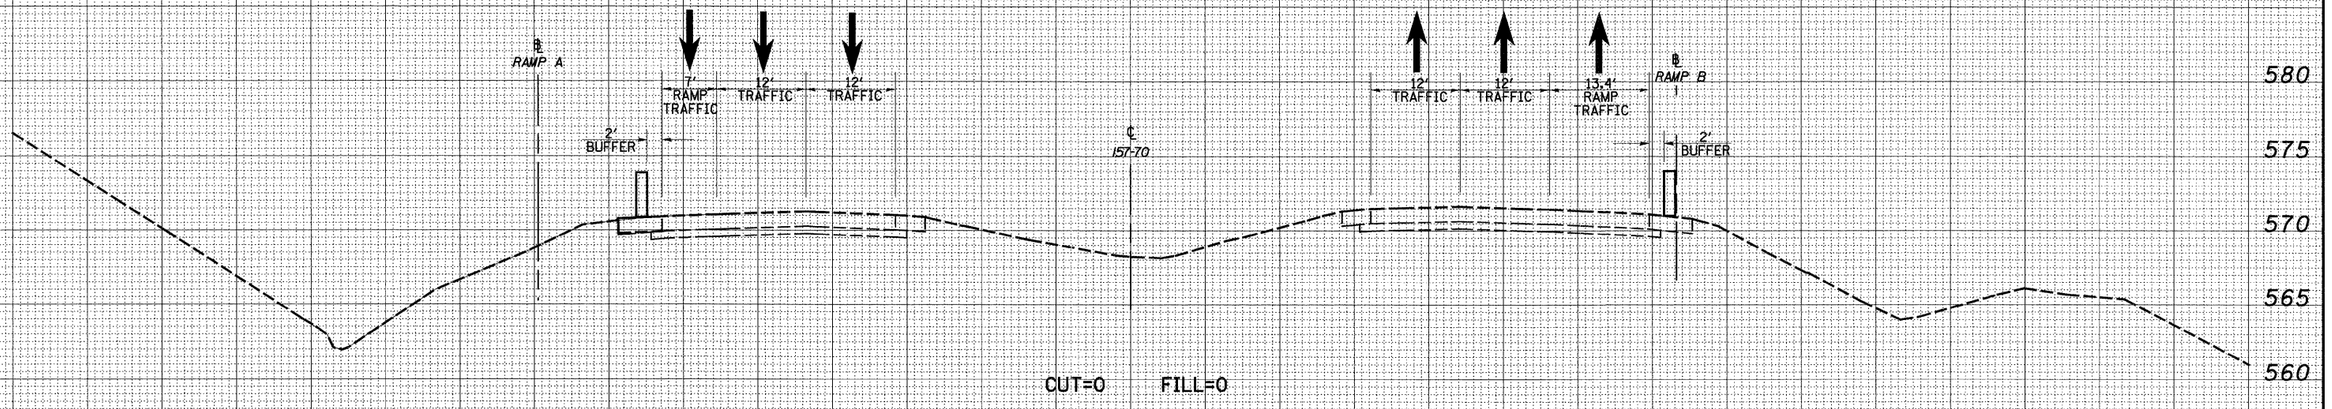


CUT=0 FILL=0

**2160+00.00**

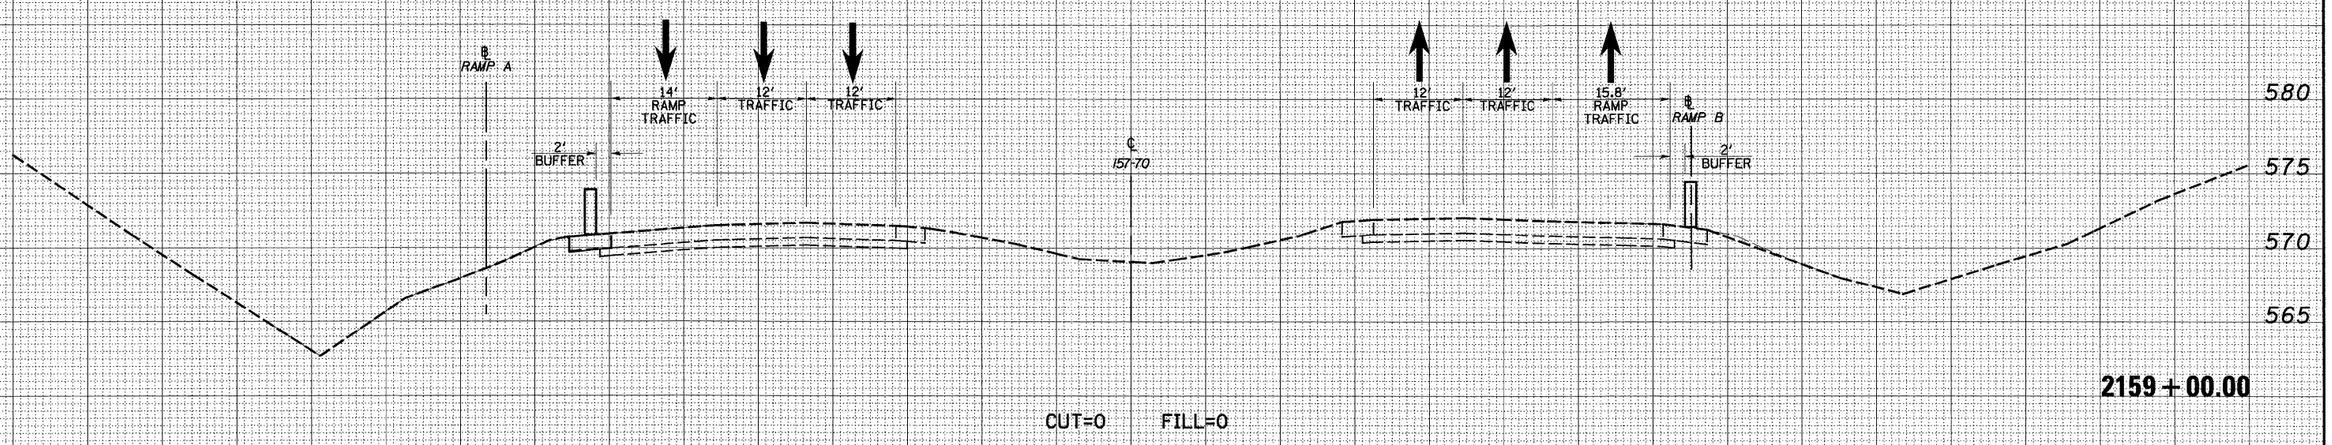


CUT=0 FILL=0

**2159+00.00**

150 140 130 120 110 100 90 80 70 60 50 40 30 20 10 0 10 20 30 40 50 60 70 80 90 100 110 120 130 140 150

FINAL SURVEY — NOTE BOOK — NO. — SURVEYED — PLOTTED — TYPED — AREAS — AREAS CHECKED — BY — DATE

ORIGINAL SURVEY — NOTE BOOK — NO. — SURVEYED — PLOTTED — TYPED — AREAS — AREAS CHECKED — BY — DATE

| | | | | |
|---|---|---|---|---|
| FILE NAME = S:\Projects\483-88072.57-70\dgn\ML_Keller\ms\tLaneNOT.PSI.dgn | USER NAME = bseibel | DESIGNED - JWS | REVISED - | STATE OF ILLINOIS DEPARTMENT OF TRANSPORTATION |
| | | DRAWN - LEC | REVISED - | |
| | PLOT SCALE = 20.0000 ' / IN. | CHECKED - BRM | REVISED - | |
| | PLOT DATE = 3/16/2011 | DATE - 4-01-08 | REVISED - | |

**MAINTENANCE OF TRAFFIC – I57/70 (PRE-STAGE 1)**


SCALE: 1"=10' | SHEET NO. 22 OF 94 SHEETS | STA. 2159+00.00 TO STA. 2160+00.00

| F.A.I RTE. | SECTION | COUNTY | TOTAL SHEETS | SHEET NO. |
|---|---|---|---|---|
| 57/70 | (25-3,4)R | EFFINGHAM | 1098 | 732 |
| | | CONTRACT NO. 74299 | | |
| FED. ROAD DIST. NO. | ILLINOIS | FED. AID PROJECT | | |

150 140 130 120 110 100 90 80 70 60 50 40 30 20 10 0 10 20 30 40 50 60 70 80 90 100 110 120 130 140 150

LEGEND

- TEMPORARY PCC PAVEMENT
- REMOVAL
- DRUM
- TEMPORARY CONCRETE BARRIER
- DIRECTION OF TRAFFIC

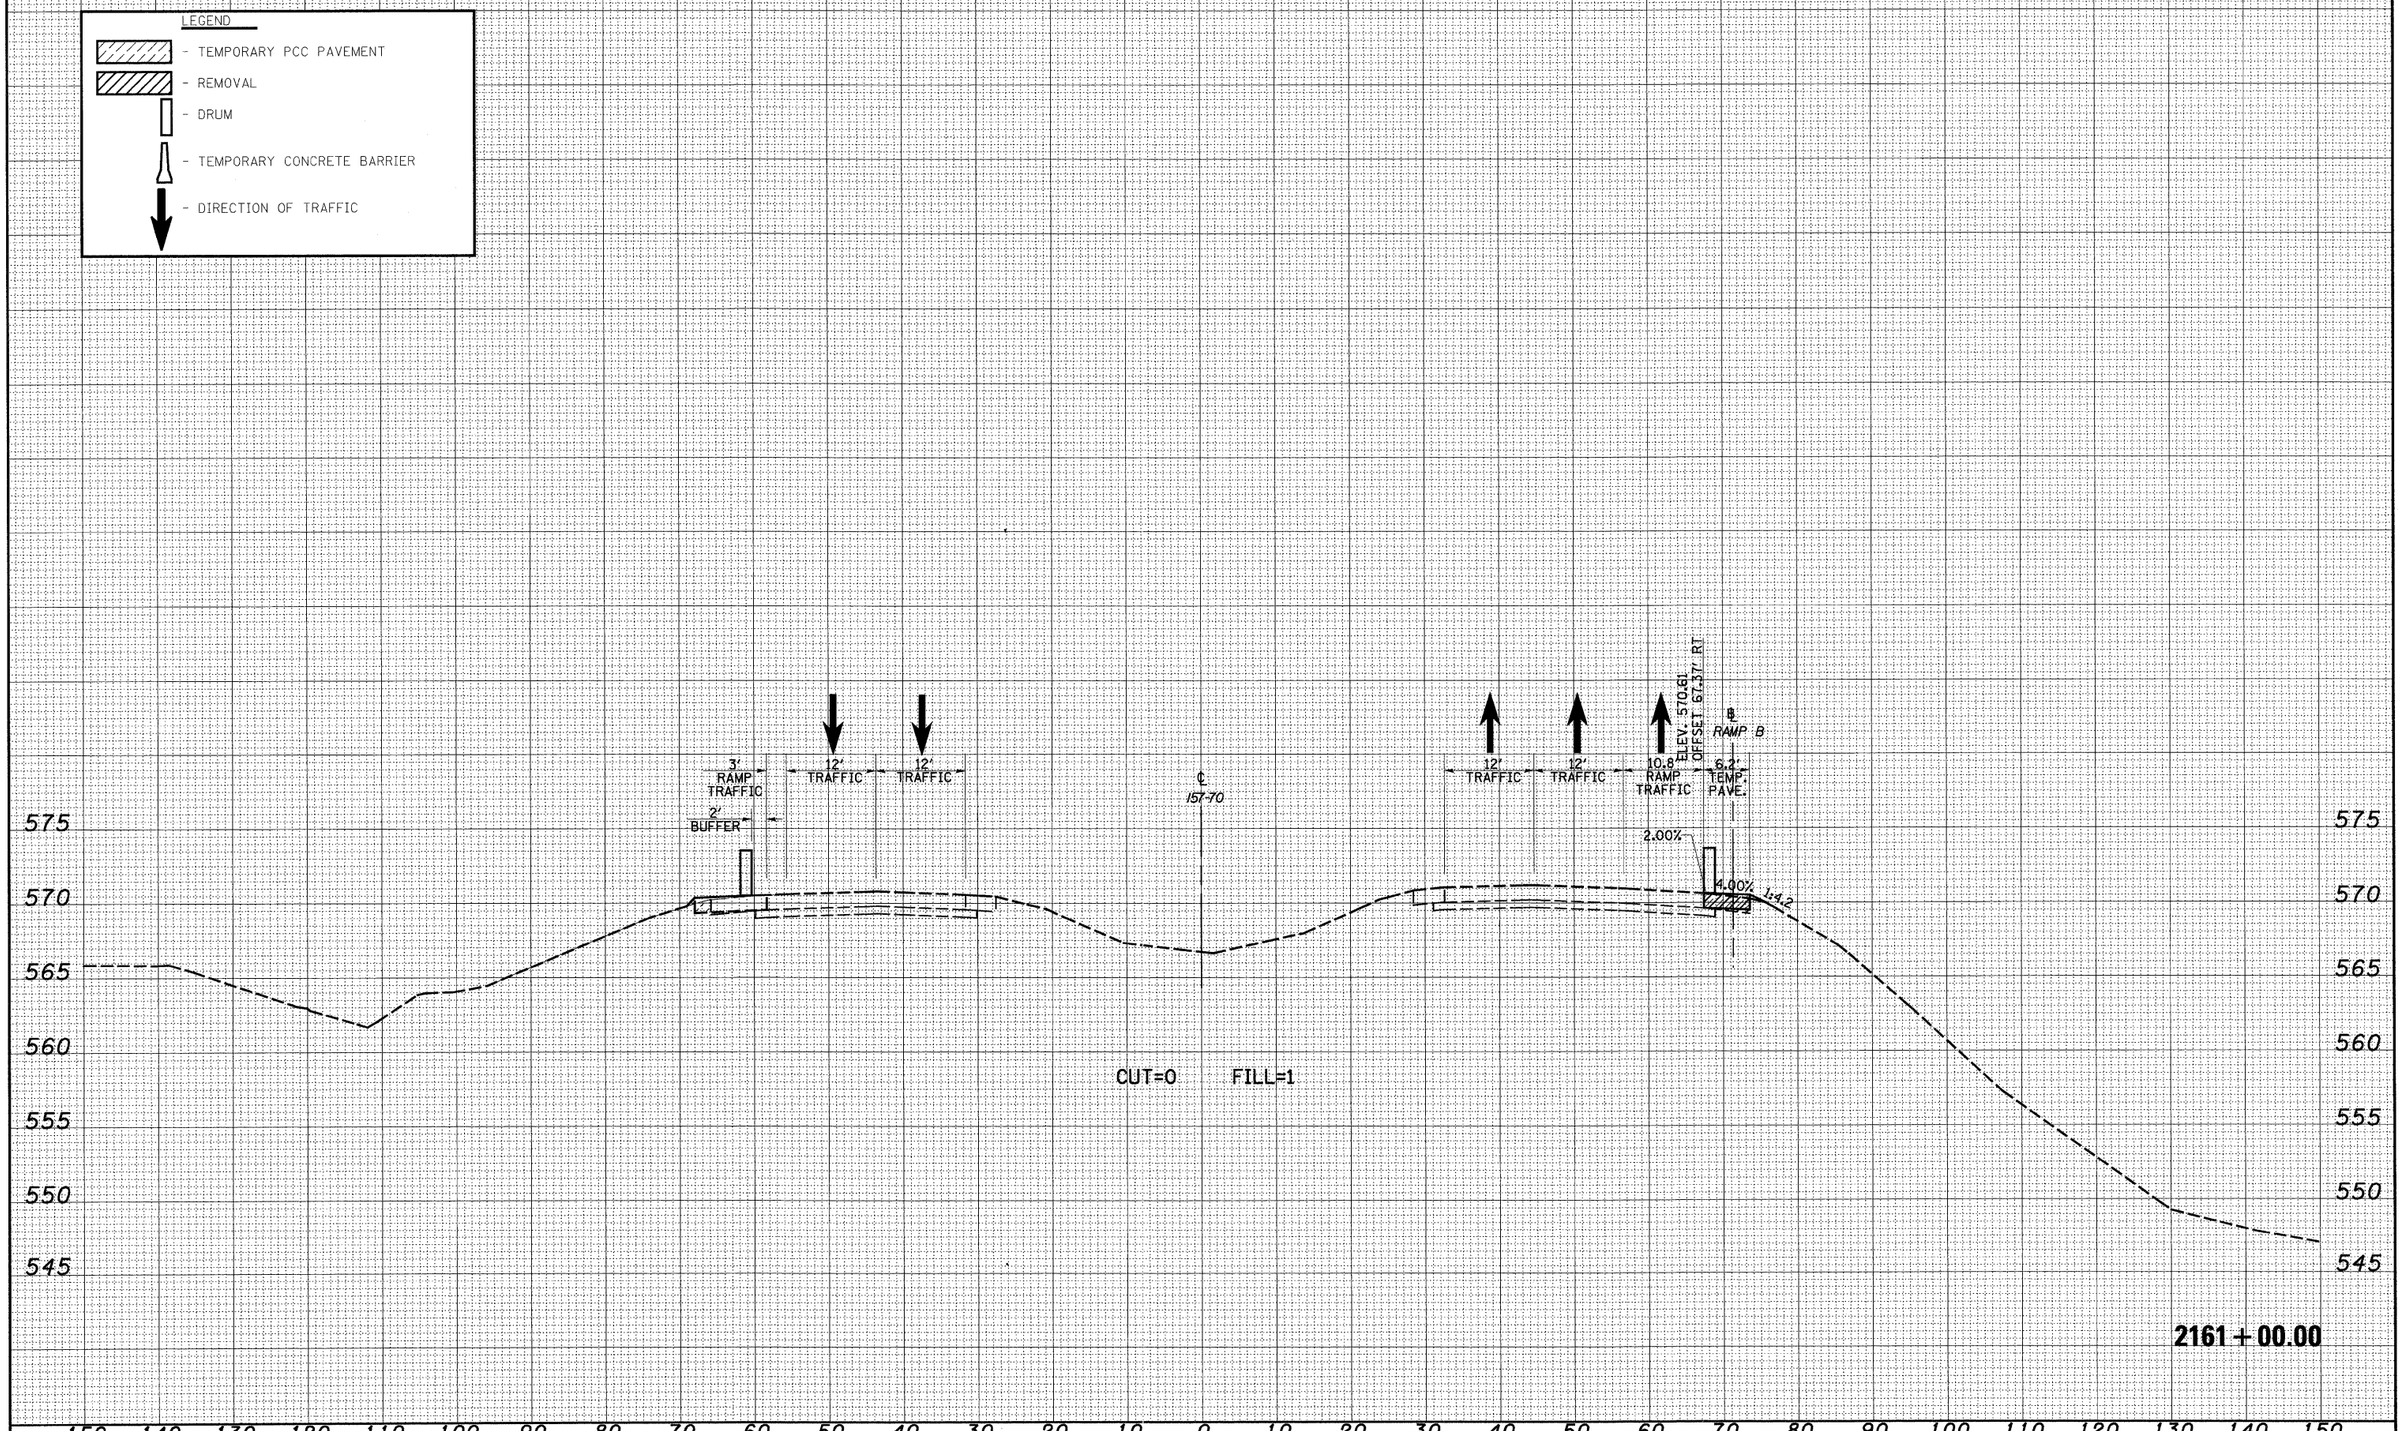


**2161+00.00**

150 140 130 120 110 100 90 80 70 60 50 40 30 20 10 0 10 20 30 40 50 60 70 80 90 100 110 120 130 140 150

FINAL SURVEY — NOTE BOOK — NO.
SURVEYED — PLOTTED — TEMPLATE AREAS — AREAS CHECKED — BY — DATE

ORIGINAL SURVEY — NOTE BOOK — NO.
SURVEYED — PLOTTED — TEMPLATE AREAS — AREAS CHECKED — BY — DATE

| | | | |
|---|---|---|---|
| FILE NAME = S:\Projects\483-00072.57-70\dgn\ML_Keller\cmlt_mar901_PSI.dgn | USER NAME = bseibel | DESIGNED - JWS | REVISED - |
| | | DRAWN - LEC | REVISED - |
| | PLOT SCALE = 20.0000 ' / IN. | CHECKED - BRM | REVISED - |
| | PLOT DATE = 3/16/2011 | DATE - 4-01-08 | REVISED - |

**STATE OF ILLINOIS**
**DEPARTMENT OF TRANSPORTATION**


**MAINTENANCE OF TRAFFIC – I57/70 (PRE-STAGE 1)**

SCALE: 1"=10' | SHEET NO. 23 OF 94 SHEETS | STA. 2161+00.00 TO STA. 2161+00.00

| F.A.I RTE. | SECTION | COUNTY | TOTAL SHEETS | SHEET NO. |
|---|---|---|---|---|
| 57/70 | (25-3,4)R | EFFINGHAM | 1098 | 733 |
| | | CONTRACT NO. 74299 | | |
| FED. ROAD DIST. NO. | ILLINOIS | FED. AID PROJECT | | |

LEGEND

- TEMPORARY PCC PAVEMENT
- REMOVAL
- DRUM
- TEMPORARY CONCRETE BARRIER
- DIRECTION OF TRAFFIC

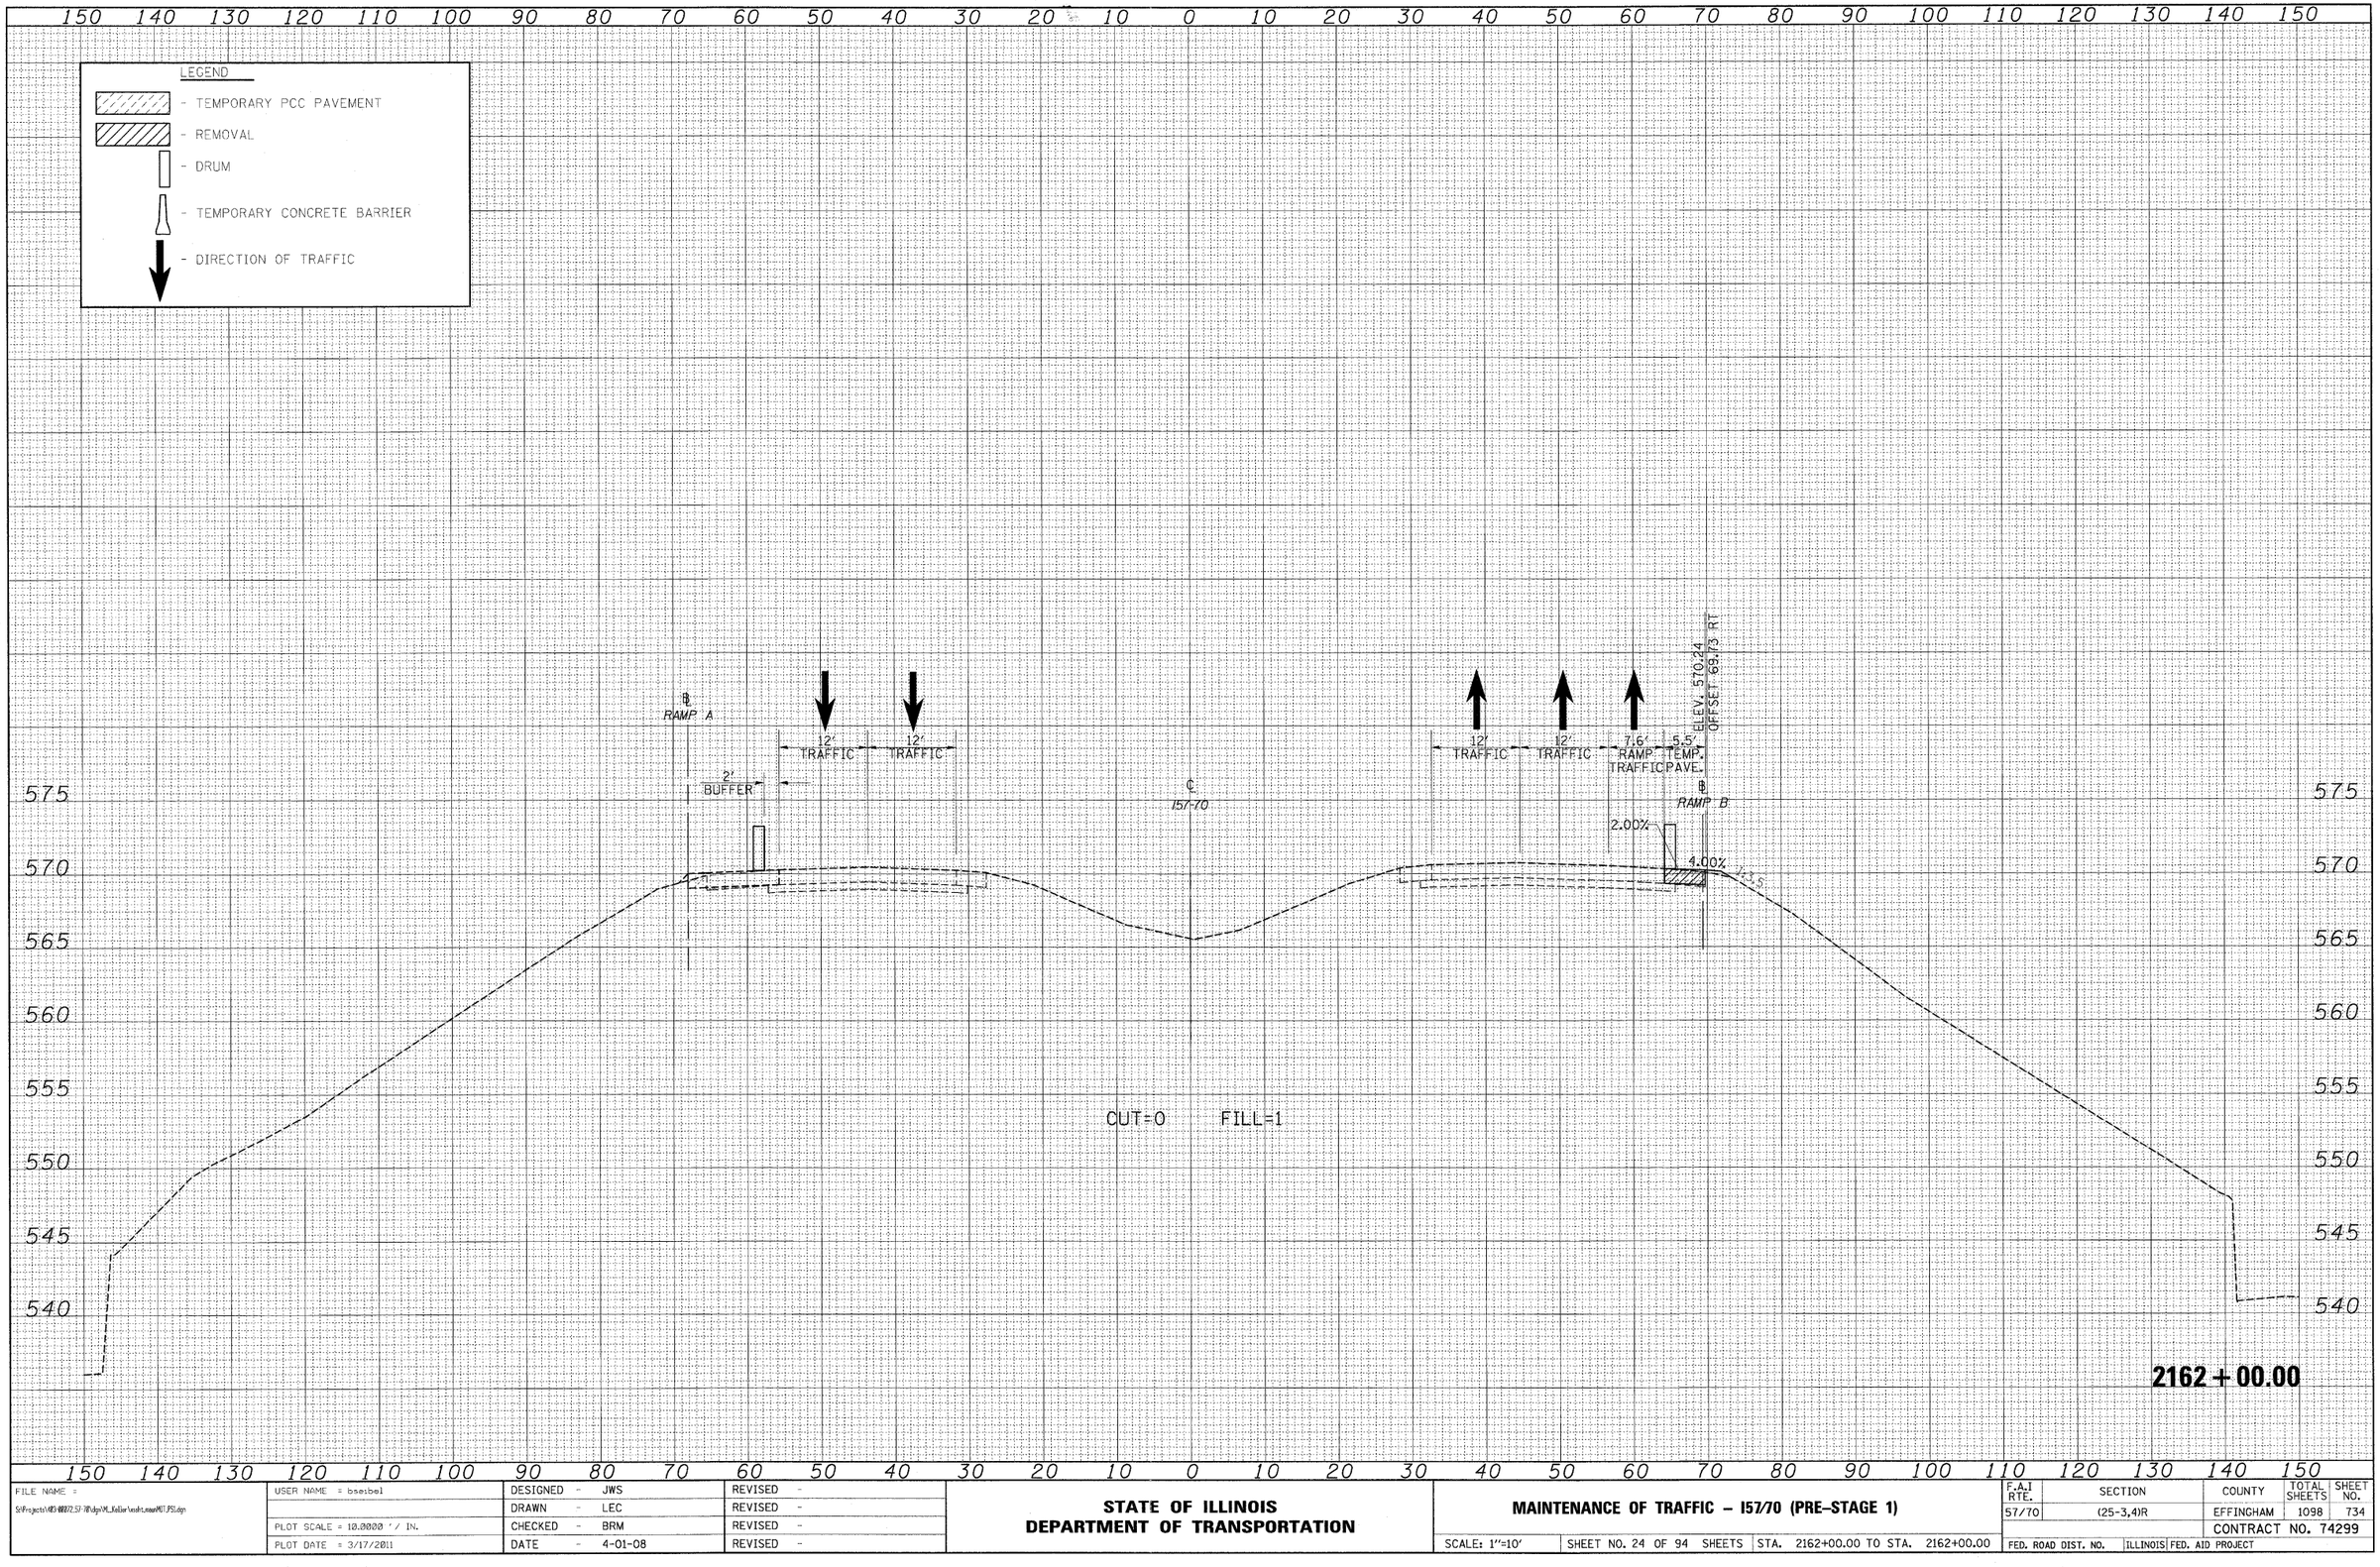


FINAL SURVEY — NOTE BOOK — NO.
SURVEYED — PLOTTED — TEMPLATE — AREAS — AREAS CHECKED
BY — DATE

ORIGINAL SURVEY — NOTE BOOK — NO.
SURVEYED — PLOTTED — TEMPLATE — AREAS — AREAS CHECKED
BY — DATE

| | | | |
|---|---|---|---|
| FILE NAME = S:\Projects\VE3-08072.57-TP\dgn\ML_Keller\mstt_exam\MOT_PS1.dgn | USER NAME = bseibel | DESIGNED - JWS | REVISED - |
| | | DRAWN - LEC | REVISED - |
| | PLOT SCALE = 10.0000 ' / IN. | CHECKED - BRM | REVISED - |
| | PLOT DATE = 3/17/2011 | DATE - 4-01-08 | REVISED - |

**STATE OF ILLINOIS**
**DEPARTMENT OF TRANSPORTATION**

**MAINTENANCE OF TRAFFIC – I57/70 (PRE-STAGE 1)**

SCALE: 1"=10' | SHEET NO. 24 OF 94 SHEETS | STA. 2162+00.00 TO STA. 2162+00.00


| F.A.I RTE. | SECTION | COUNTY | TOTAL SHEETS | SHEET NO. |
|---|---|---|---|---|
| 57/70 | (25-3,4)R | EFFINGHAM | 1098 | 734 |
| | | CONTRACT NO. 74299 | | |
| FED. ROAD DIST. NO. | ILLINOIS | FED. AID PROJECT | | |

LEGEND

- TEMPORARY PCC PAVEMENT
- REMOVAL
- DRUM
- TEMPORARY CONCRETE BARRIER
- DIRECTION OF TRAFFIC

FINAL SURVEY
NOTE BOOK
NO.
SURVEYED
PLOTTED
TEMPLATE
AREAS
AREAS CHECKED
BY
DATE

ORIGINAL SURVEY
NOTE BOOK
NO.
SURVEYED
PLOTTED
TEMPLATE
AREAS
AREAS CHECKED
BY
DATE

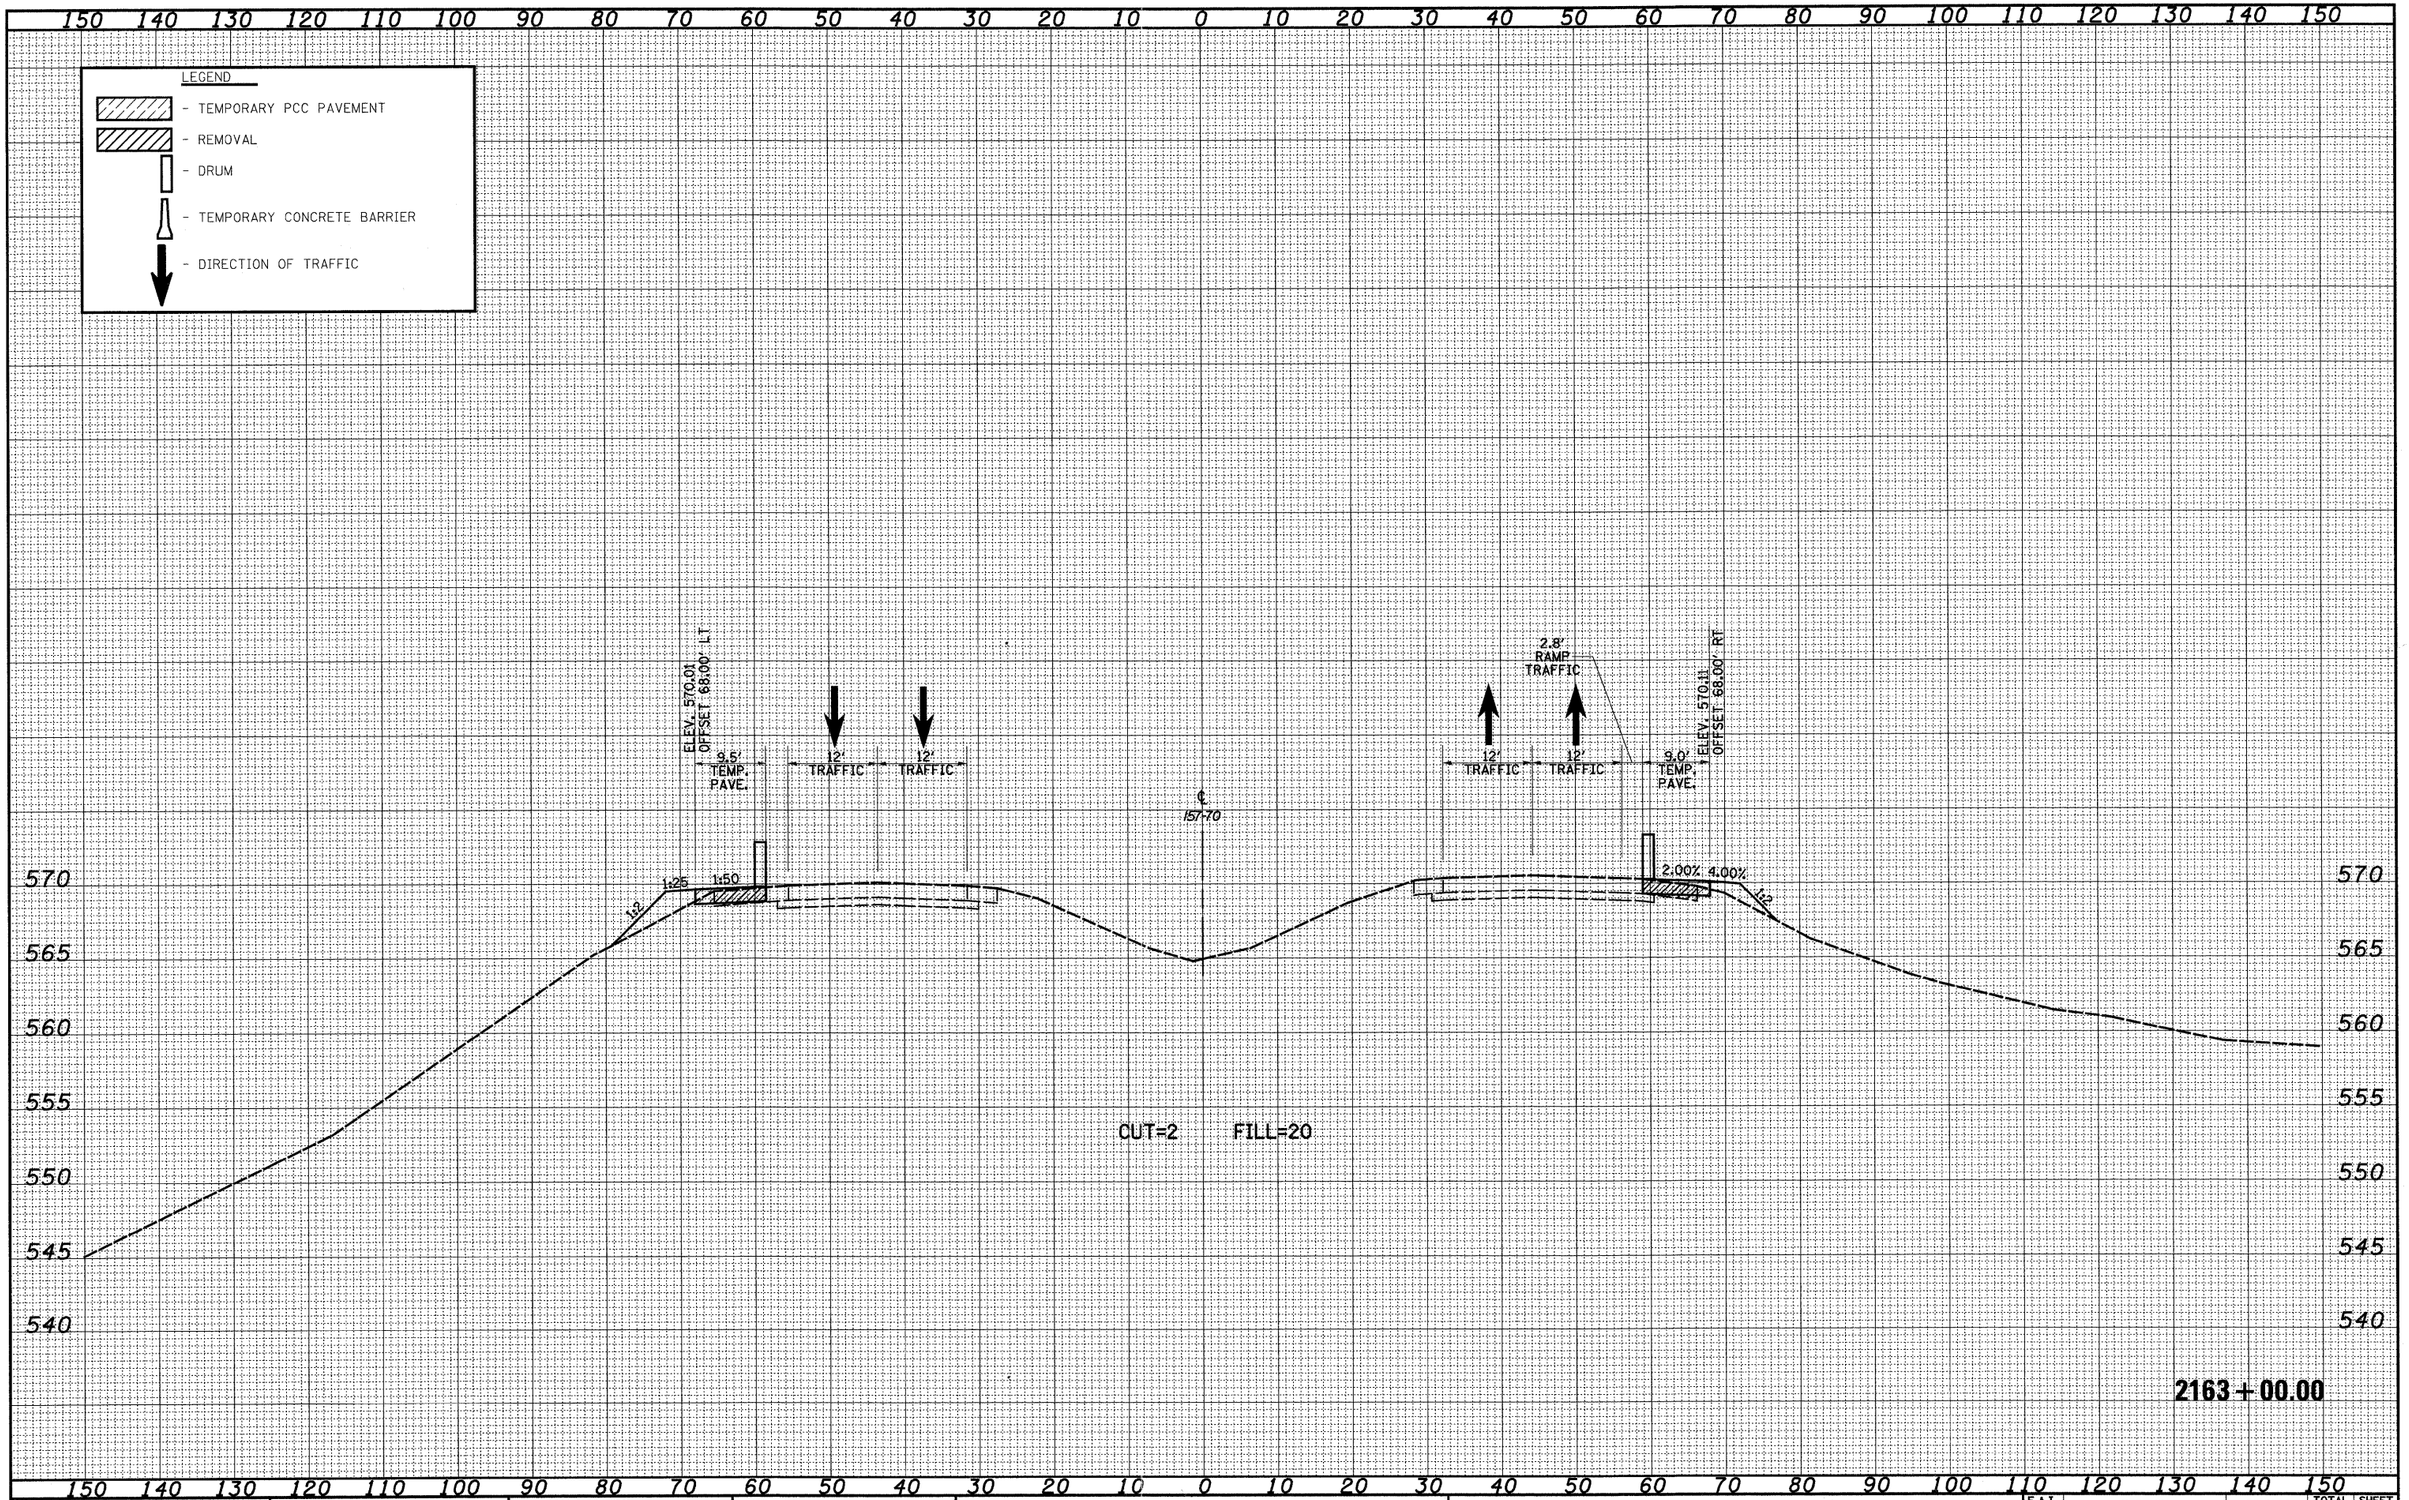



| | | | | | |
|---|---|---|---|---|---|
| FILE NAME = S:\Projects\NB3-08072.57-7\Bdgn\PL_Keller\sstt.nam%01_PS.dgn | USER NAME = bseibel | DESIGNED - JWS | REVISED - | STATE OF ILLINOIS DEPARTMENT OF TRANSPORTATION | MAINTENANCE OF TRAFFIC – I57/70 (PRE-STAGE 1) |
| | | DRAWN - LEC | REVISED - | | |
| | PLOT SCALE = 20.0000 ' / IN. | CHECKED - BRM | REVISED - | | |
| | PLOT DATE = 3/11/2011 | DATE - 4-01-08 | REVISED - | | SCALE: 1"=10' \| SHEET NO. 25 OF 94 SHEETS \| STA. 2163+00.00 TO STA. 2163+00.00 |

| F.A.I RTE. | SECTION | COUNTY | TOTAL SHEETS | SHEET NO. |
|---|---|---|---|---|
| 57/70 | (25-3,4)R | EFFINGHAM | 1098 | 735 |
| | | CONTRACT NO. 74299 | | |
| FED. ROAD DIST. NO. | ILLINOIS | FED. AID PROJECT | | |

LEGEND

- TEMPORARY PCC PAVEMENT
- REMOVAL
- DRUM
- TEMPORARY CONCRETE BARRIER
- DIRECTION OF TRAFFIC

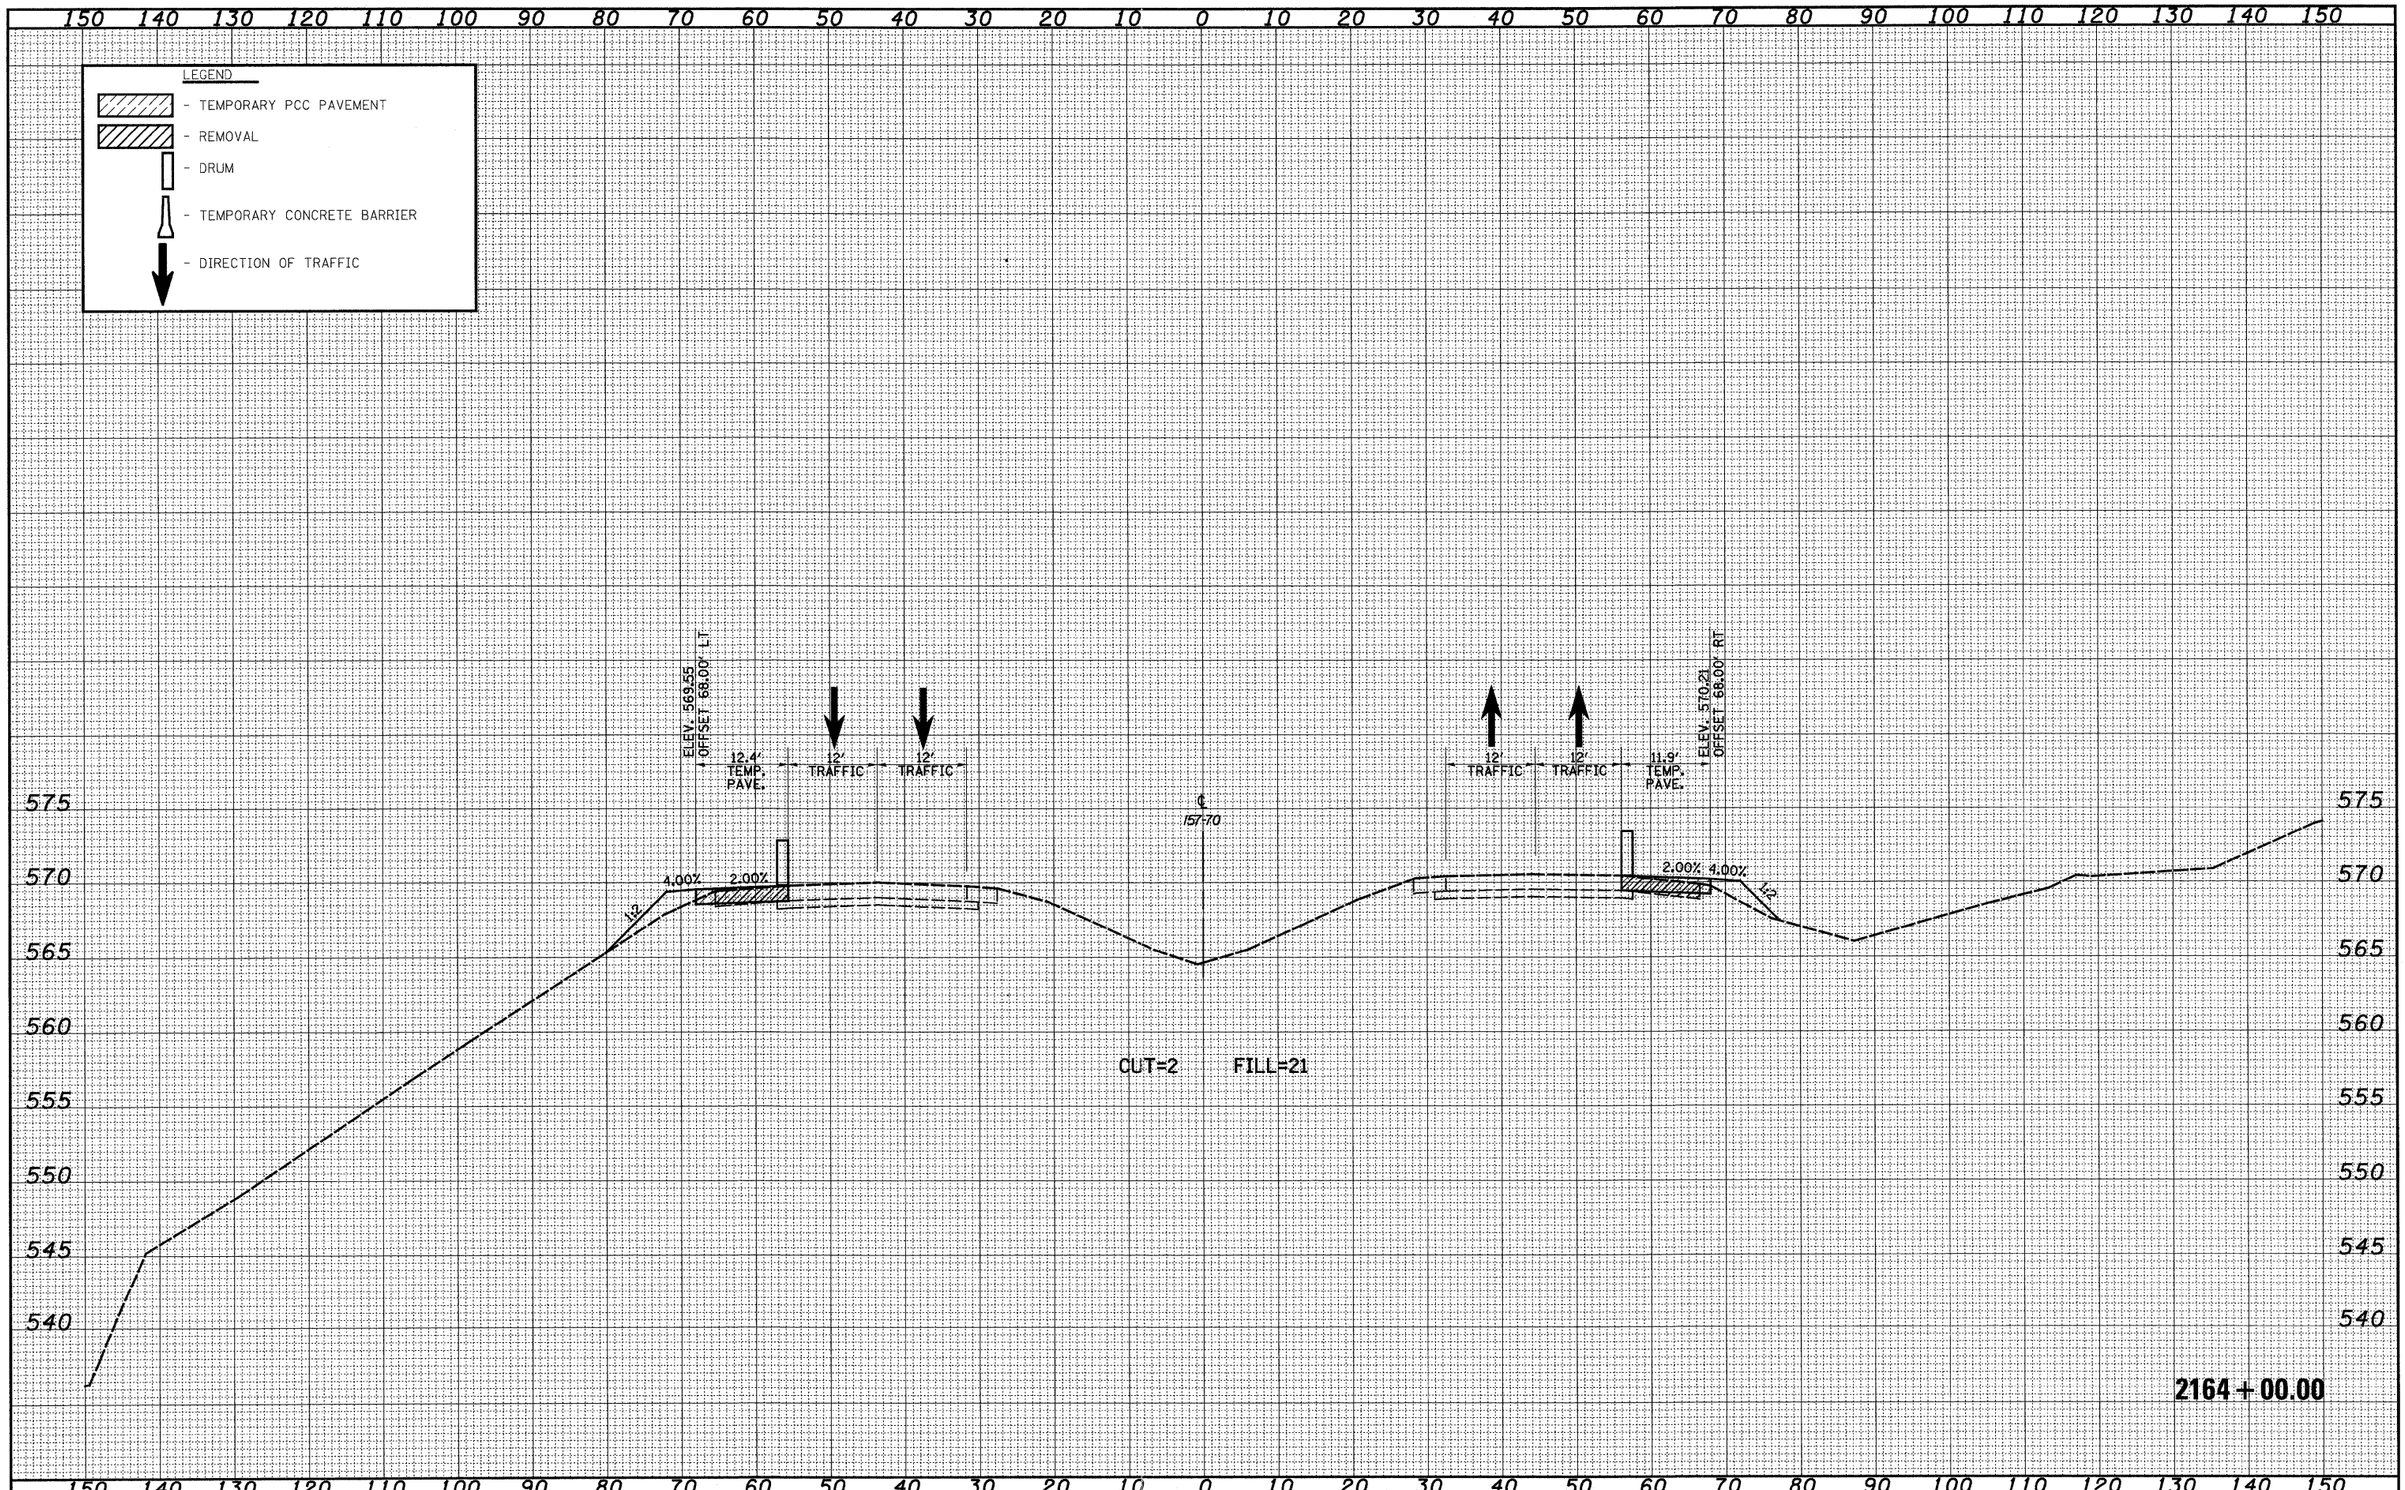



| ORIGINAL SURVEY | NOTE BOOK | NO. | SURVEYED | PLOTTED | TEMP. GRADE | AREAS | AREAS CHECKED | BY | DATE |
|---|---|---|---|---|---|---|---|---|---|
| FINAL SURVEY | NOTE BOOK | NO. | SURVEYED | PLOTTED | TEMP. GRADE | AREAS | AREAS CHECKED | BY | DATE |

| | | | | |
|---|---|---|---|---|
| FILE NAME = S:\Projects\483-88072.57-70\dgn\MT_Rollie\cadd\maintMT157_PS1.dgn | USER NAME = bseibel | DESIGNED - JWS | REVISED - | STATE OF ILLINOIS DEPARTMENT OF TRANSPORTATION |
| | | DRAWN - LEC | REVISED - | |
| | PLOT SCALE = 20.0000 ' / IN. | CHECKED - BRM | REVISED - | |
| | PLOT DATE = 3/11/2011 | DATE - 4-01-08 | REVISED - | |

**MAINTENANCE OF TRAFFIC – I57/70 (PRE-STAGE 1)**

SCALE: 1"=10' | SHEET NO. 26 OF 94 SHEETS | STA. 2164+00.00 TO STA. 2164+00.00

| F.A.I RTE. | SECTION | COUNTY | TOTAL SHEETS | SHEET NO. |
|---|---|---|---|---|
| 57/70 | (25-3,4)R | EFFINGHAM | 1098 | 736 |
| | | CONTRACT NO. 74299 | | |
| FED. ROAD DIST. NO. | ILLINOIS | FED. AID PROJECT | | |

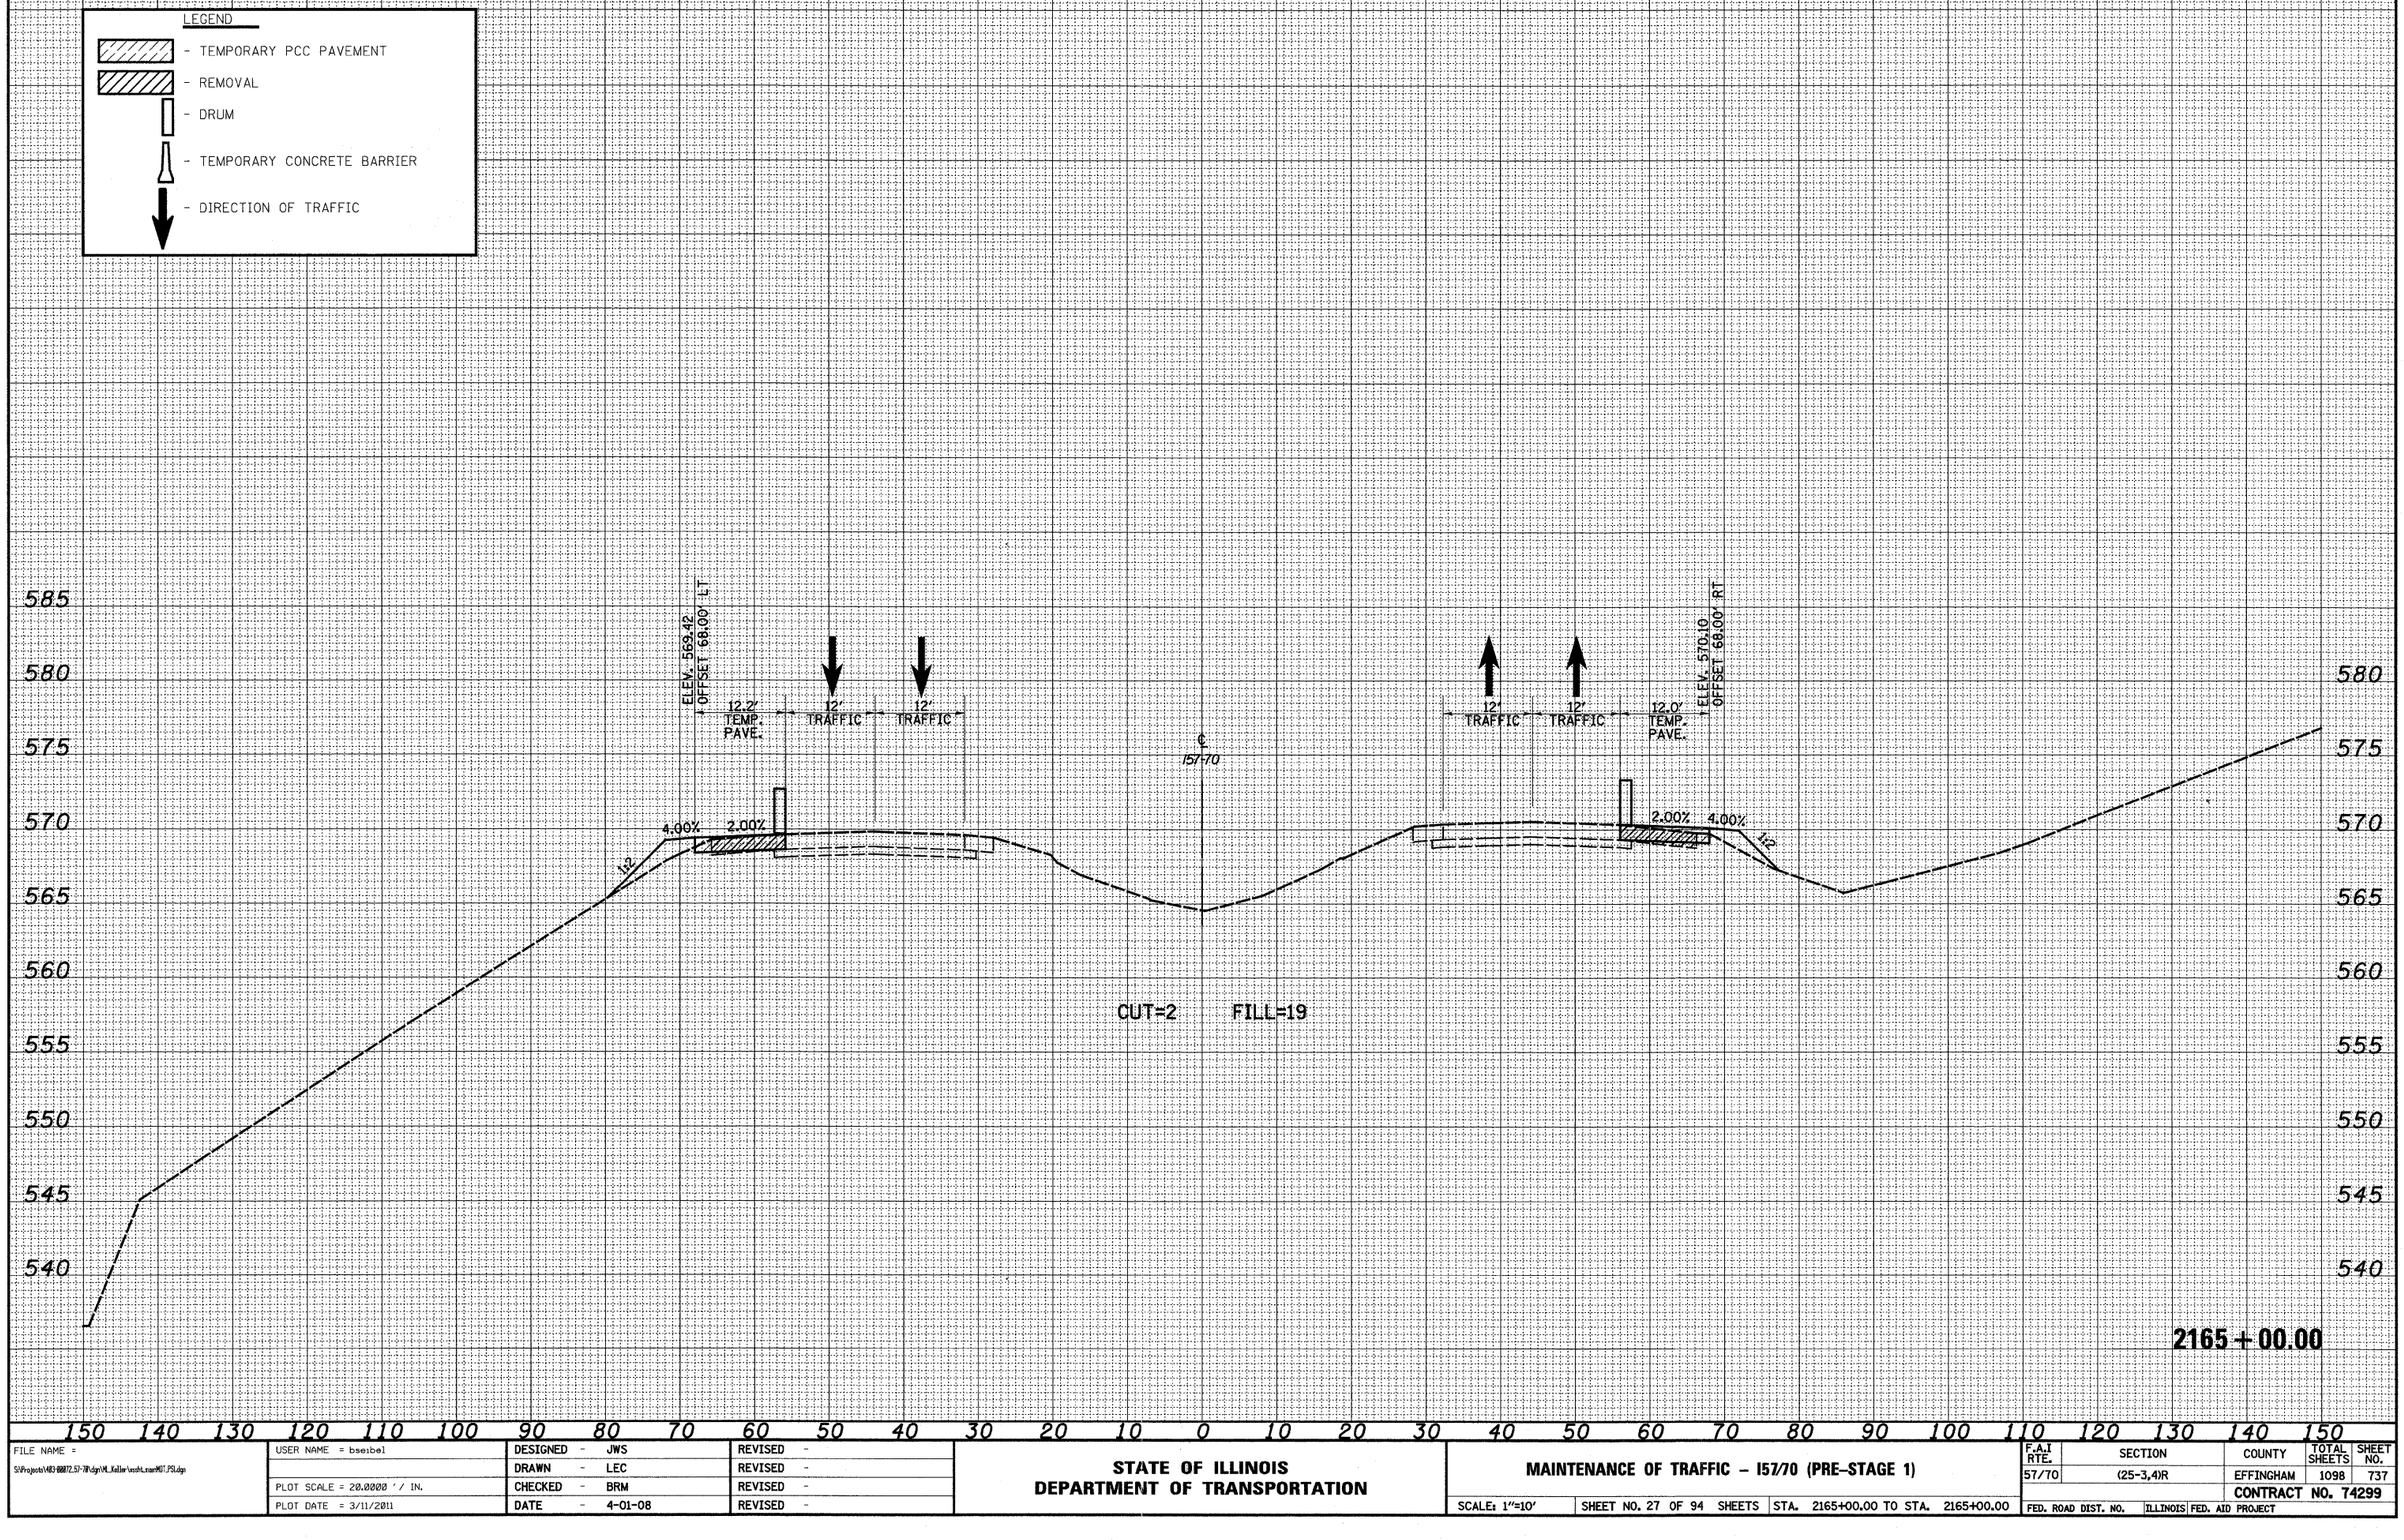


FINAL SURVEY — NOTE BOOK — NO.

SURVEYED — BY — DATE
PLOTTED — BY — DATE
TOTAL AREA — BY — DATE
AREAS — BY — DATE
AREAS CHECKED — BY — DATE

ORIGINAL SURVEY — NOTE BOOK — NO.

SURVEYED — BY — DATE
PLOTTED — BY — DATE
TOTAL AREA — BY — DATE
AREAS — BY — DATE
AREAS CHECKED — BY — DATE


| | | | |
|---|---|---|---|
| FILE NAME = S:\Projects\483-68872.57-7R\dgn\M_Keller\mstn_mar967_PSI.dgn | USER NAME = bseibel | DESIGNED - JWS | REVISED - |
| | | DRAWN - LEC | REVISED - |
| | PLOT SCALE = 20.0000 ' / IN. | CHECKED - BRM | REVISED - |
| | PLOT DATE = 3/11/2011 | DATE - 4-01-08 | REVISED - |

**STATE OF ILLINOIS**
**DEPARTMENT OF TRANSPORTATION**

**MAINTENANCE OF TRAFFIC – I57/70 (PRE-STAGE 1)**

SCALE: 1"=10' | SHEET NO. 27 OF 94 SHEETS | STA. 2165+00.00 TO STA. 2165+00.00

| F.A.I RTE. | SECTION | COUNTY | TOTAL SHEETS | SHEET NO. |
|---|---|---|---|---|
| 57/70 | (25-3,4)R | EFFINGHAM | 1098 | 737 |
| | | CONTRACT NO. 74299 | | |
| FED. ROAD DIST. NO. | ILLINOIS | FED. AID PROJECT | | |

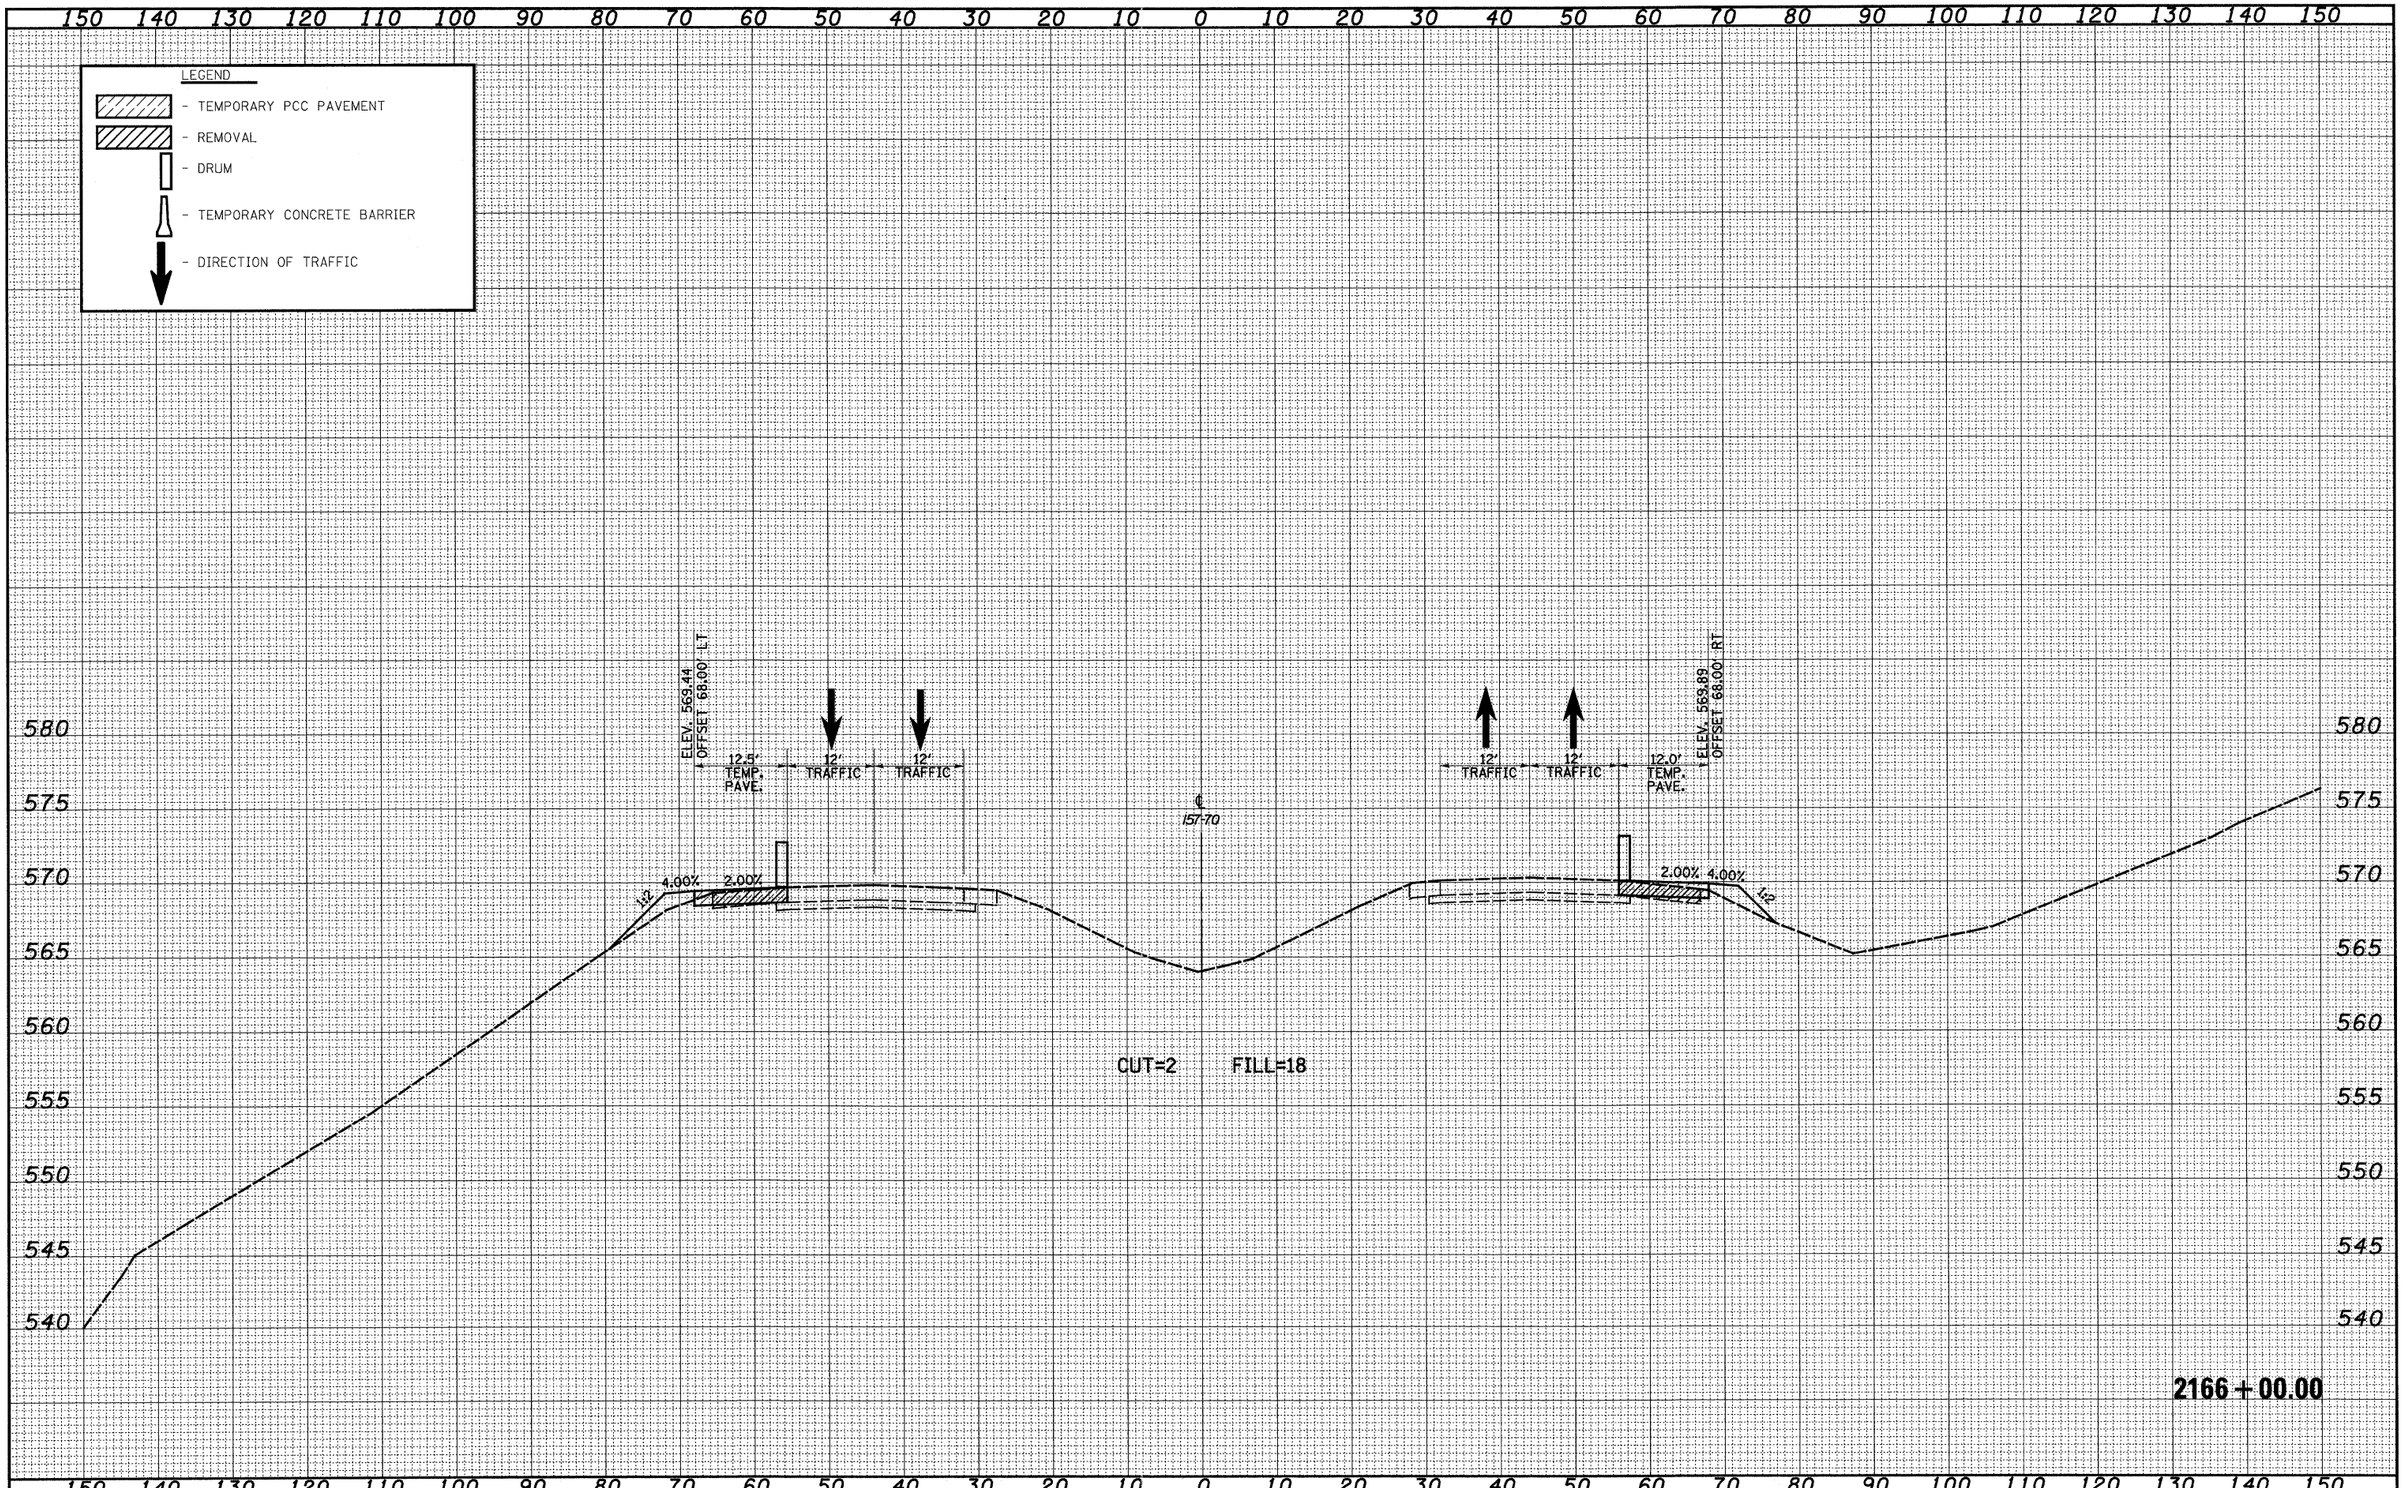


| FINAL SURVEY | SURVEYED | BY | DATE |
|---|---|---|---|
| NOTE BOOK | PLOTTED | | |
| NO. | TOPO SITE AREAS | | |
| | AREAS CHECKED | | |

| ORIGINAL SURVEY | SURVEYED | BY | DATE |
|---|---|---|---|
| NOTE BOOK | PLOTTED | | |
| NO. | TOPO SITE AREAS | | |
| | AREAS CHECKED | | |

| | | | |
|---|---|---|---|
| FILE NAME = S:\Projects\HED-8807(2.57-70)dgn\ML_Keller\cadd_mast\MOT_PS1.dgn | USER NAME = bseibel | DESIGNED - JWS | REVISED - |
| | | DRAWN - LEC | REVISED - |
| | PLOT SCALE = 20.0000 ' / IN. | CHECKED - BRM | REVISED - |
| | PLOT DATE = 3/11/2011 | DATE - 4-01-08 | REVISED - |

**STATE OF ILLINOIS**
**DEPARTMENT OF TRANSPORTATION**

**MAINTENANCE OF TRAFFIC – I57/70 (PRE-STAGE 1)**


SCALE: 1"=10' | SHEET NO. 28 OF 94 SHEETS | STA. 2166+00.00 TO STA. 2166+00.00

| F.A.I RTE. | SECTION | COUNTY | TOTAL SHEETS | SHEET NO. |
|---|---|---|---|---|
| 57/70 | (25-3,4)R | EFFINGHAM | 1098 | 738 |
| | | CONTRACT NO. 74299 | | |
| FED. ROAD DIST. NO. | ILLINOIS | FED. AID PROJECT | | |

| FINAL SURVEY | SURVEYED | BY |
|---|---|---|
| NOTE BOOK | PLOTTED | |
| NO. | TRIANGULATE | |
| | AREAS | |
| | AREAS CHECKED | DATE |

LEGEND

- TEMPORARY PCC PAVEMENT
- REMOVAL
- DRUM
- TEMPORARY CONCRETE BARRIER
- DIRECTION OF TRAFFIC

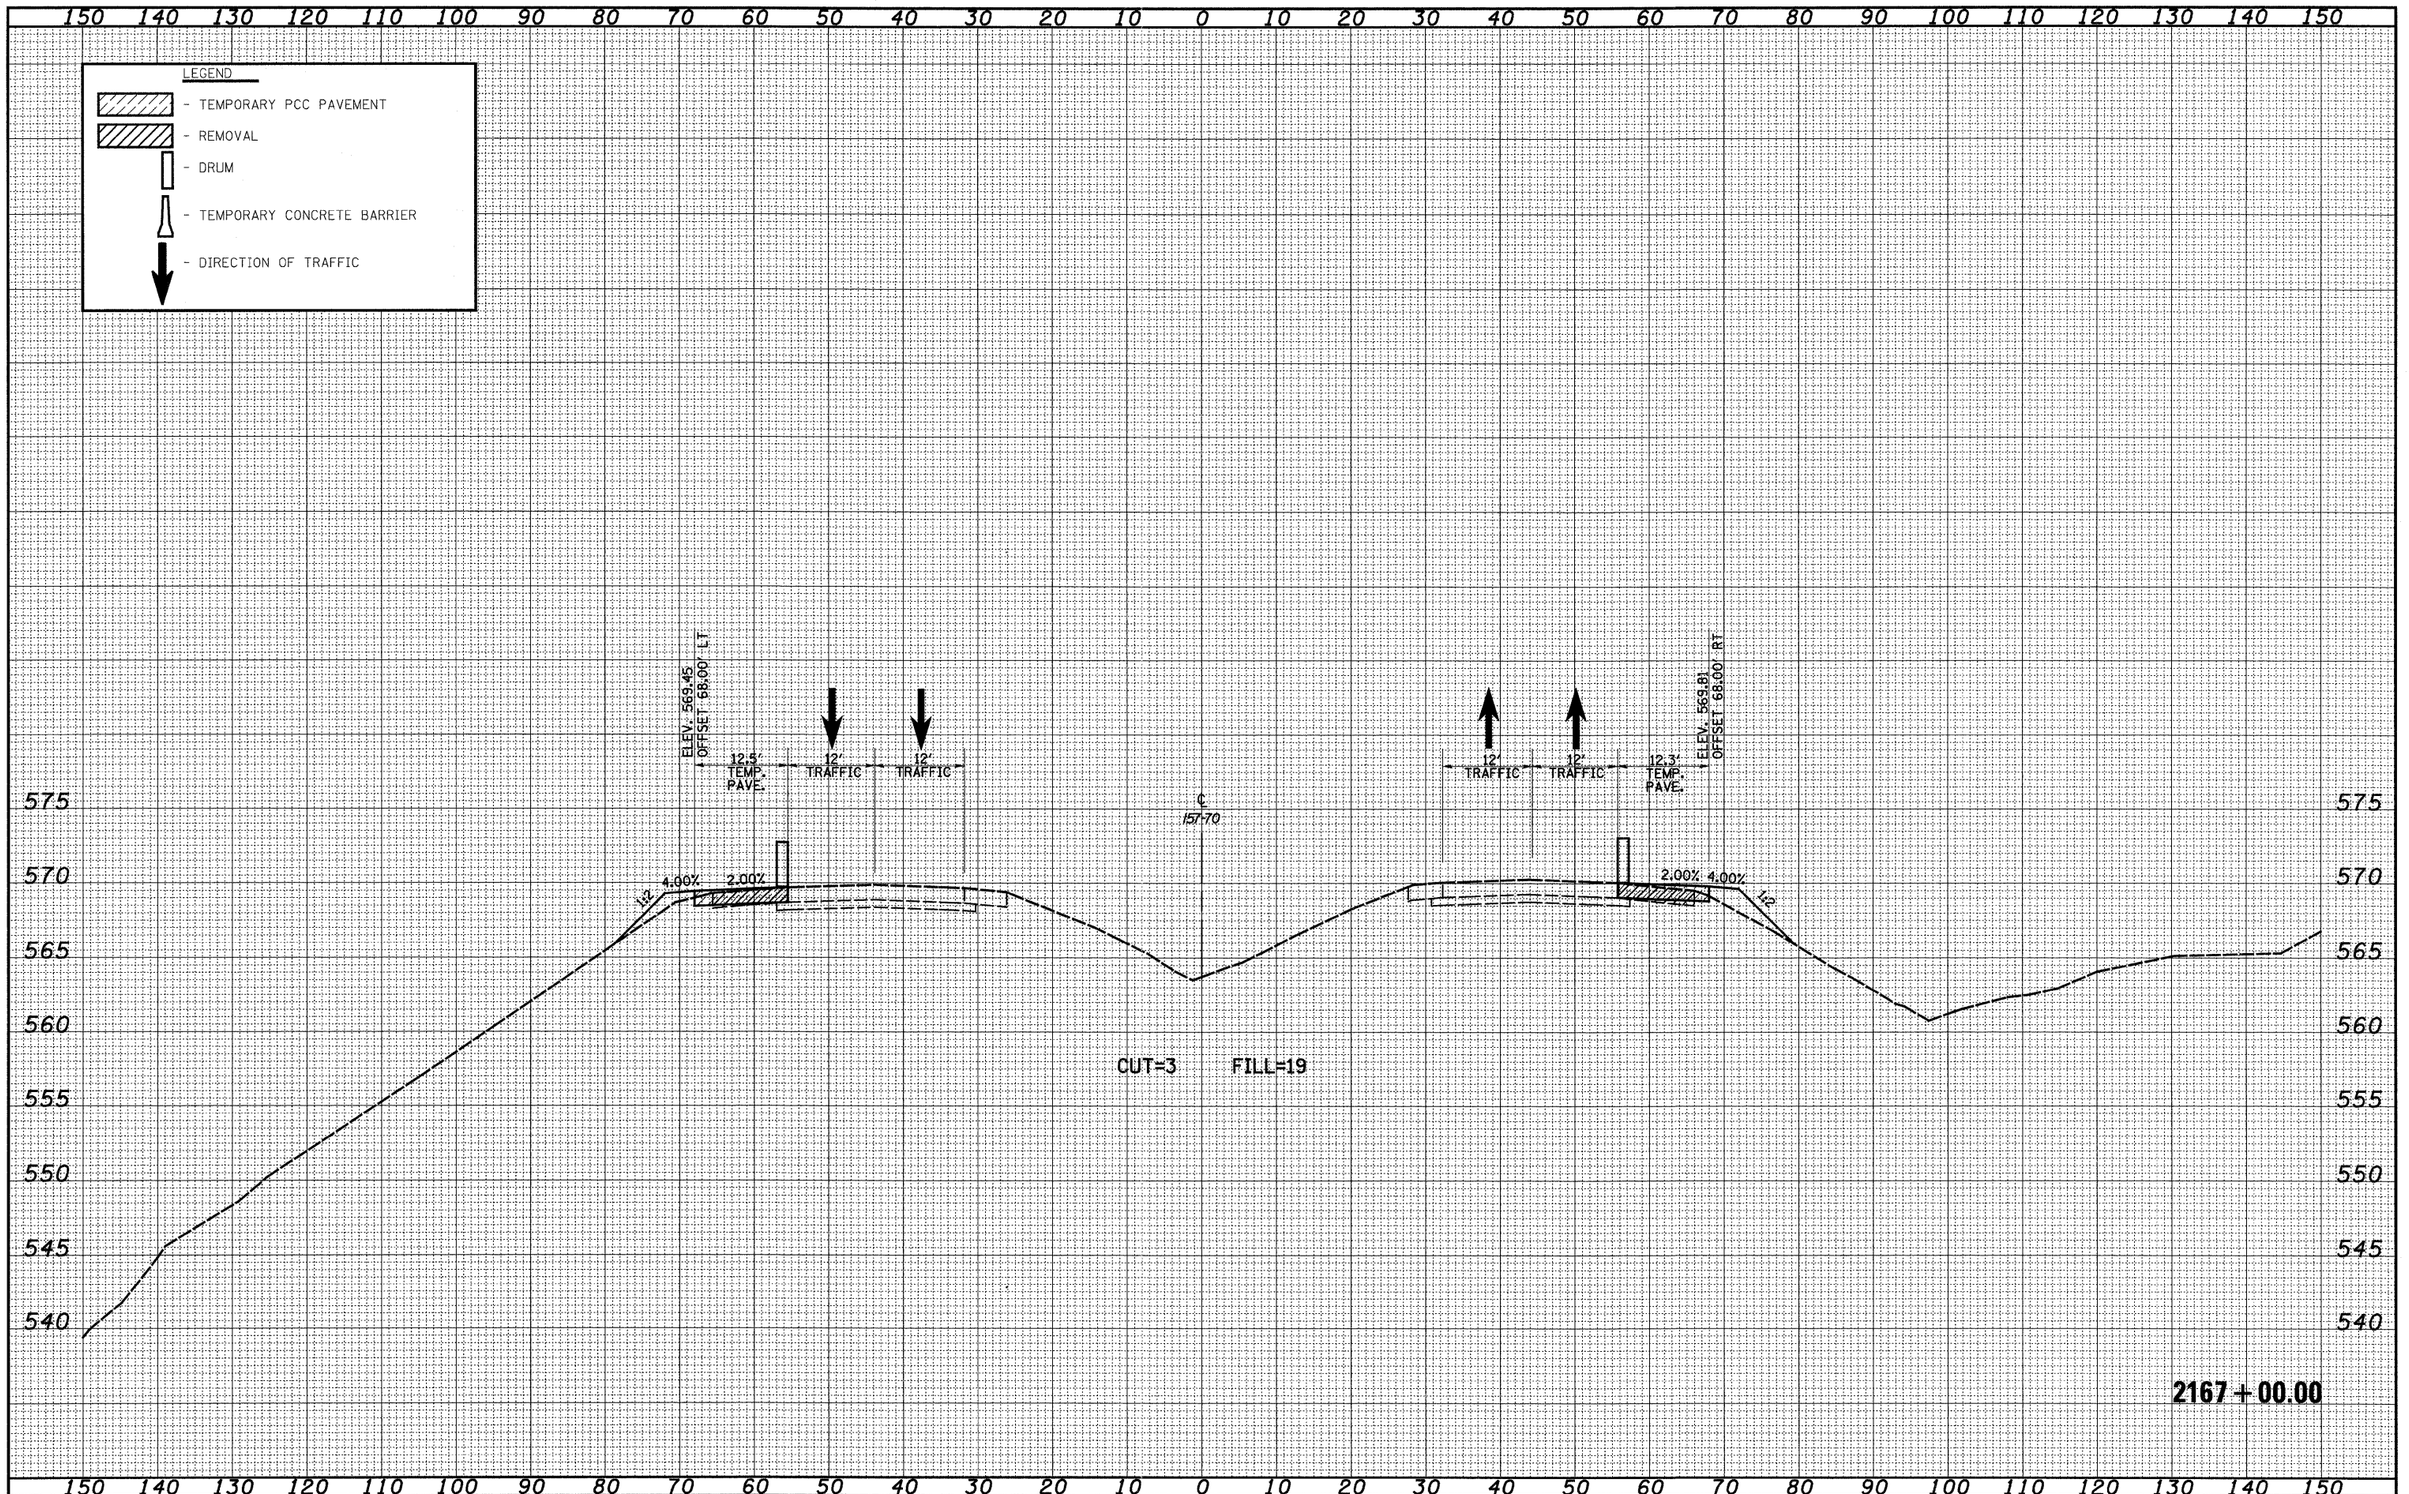


| ORIGINAL SURVEY | SURVEYED | BY |
|---|---|---|
| NOTE BOOK | PLOTTED | |
| NO. | TRIANGULATE | |
| | AREAS | |
| | AREAS CHECKED | DATE |

| | | | |
|---|---|---|---|
| FILE NAME = S:\Projects\483-R007.57-70\dgn\ML_Keller\mstt_mnrMOT_PS1.dgn | USER NAME = bseibel | DESIGNED - JWS | REVISED - |
| | | DRAWN - LEC | REVISED - |
| | PLOT SCALE = 20.0000 ' / IN. | CHECKED - BRM | REVISED - |
| | PLOT DATE = 3/11/2011 | DATE - 4-01-08 | REVISED - |

**STATE OF ILLINOIS**
**DEPARTMENT OF TRANSPORTATION**

**MAINTENANCE OF TRAFFIC – I57/70 (PRE-STAGE 1)**

SCALE: 1"=10' | SHEET NO. 29 OF 94 SHEETS | STA. 2167+00.00 TO STA. 2167+00.00

| F.A.I RTE. | SECTION | COUNTY | TOTAL SHEETS | SHEET NO. |
|---|---|---|---|---|
| 57/70 | (25-3,4)R | EFFINGHAM | 1098 | 739 |
| | | CONTRACT NO. 74299 | | |
| FED. ROAD DIST. NO. | ILLINOIS | FED. AID PROJECT | | |

150 140 130 120 110 100 90 80 70 60 50 40 30 20 10 0 10 20 30 40 50 60 70 80 90 100 110 120 130 140 150

LEGEND

- TEMPORARY PCC PAVEMENT
- REMOVAL
- DRUM
- TEMPORARY CONCRETE BARRIER
- DIRECTION OF TRAFFIC

FINAL SURVEY — NOTE BOOK — NO. — BY — DATE
SURVEYED
PLOTTED
TEMPLATE
AREAS
AREAS CHECKED

ORIGINAL SURVEY — NOTE BOOK — NO. — BY — DATE
SURVEYED
PLOTTED
TEMPLATE
AREAS
AREAS CHECKED

575
570
565
560
555
550
545
540

ELEV. 569.48
OFFSET 68.00' LT

12.3' TEMP. PAVE. | 12' TRAFFIC | 12' TRAFFIC

℄ 157-70

4.00% 2.00%

12' TRAFFIC | 12' TRAFFIC | 12.1' TEMP. PAVE.

ELEV. 569.86
OFFSET 68.00' RT

2.00% 4.00%

CUT=3 FILL=21

2168+00.00

150 140 130 120 110 100 90 80 70 60 50 40 30 20 10 0 10 20 30 40 50 60 70 80 90 100 110 120 130 140 150


| | | | |
|---|---|---|---|
| FILE NAME = S:\Projects\NED-88072.57-7P\dgn\MT_Keller\cmbt_mast\MOT_PS1.dgn | USER NAME = bse:bel | DESIGNED - JWS | REVISED - |
| | | DRAWN - LEC | REVISED - |
| | PLOT SCALE = 20.0000 ' / IN. | CHECKED - BRM | REVISED - |
| | PLOT DATE = 3/11/2011 | DATE - 4-01-08 | REVISED - |

**STATE OF ILLINOIS**
**DEPARTMENT OF TRANSPORTATION**

**MAINTENANCE OF TRAFFIC – I57/70 (PRE-STAGE 1)**

SCALE: 1"=10' | SHEET NO. 30 OF 94 SHEETS | STA. 2168+00.00 TO STA. 2168+00.00

| F.A.I RTE. | SECTION | COUNTY | TOTAL SHEETS | SHEET NO. |
|---|---|---|---|---|
| 57/70 | (25-3,4)R | EFFINGHAM | 1098 | 740 |
| | | CONTRACT NO. 74299 | | |
| FED. ROAD DIST. NO. | ILLINOIS | FED. AID PROJECT | | |

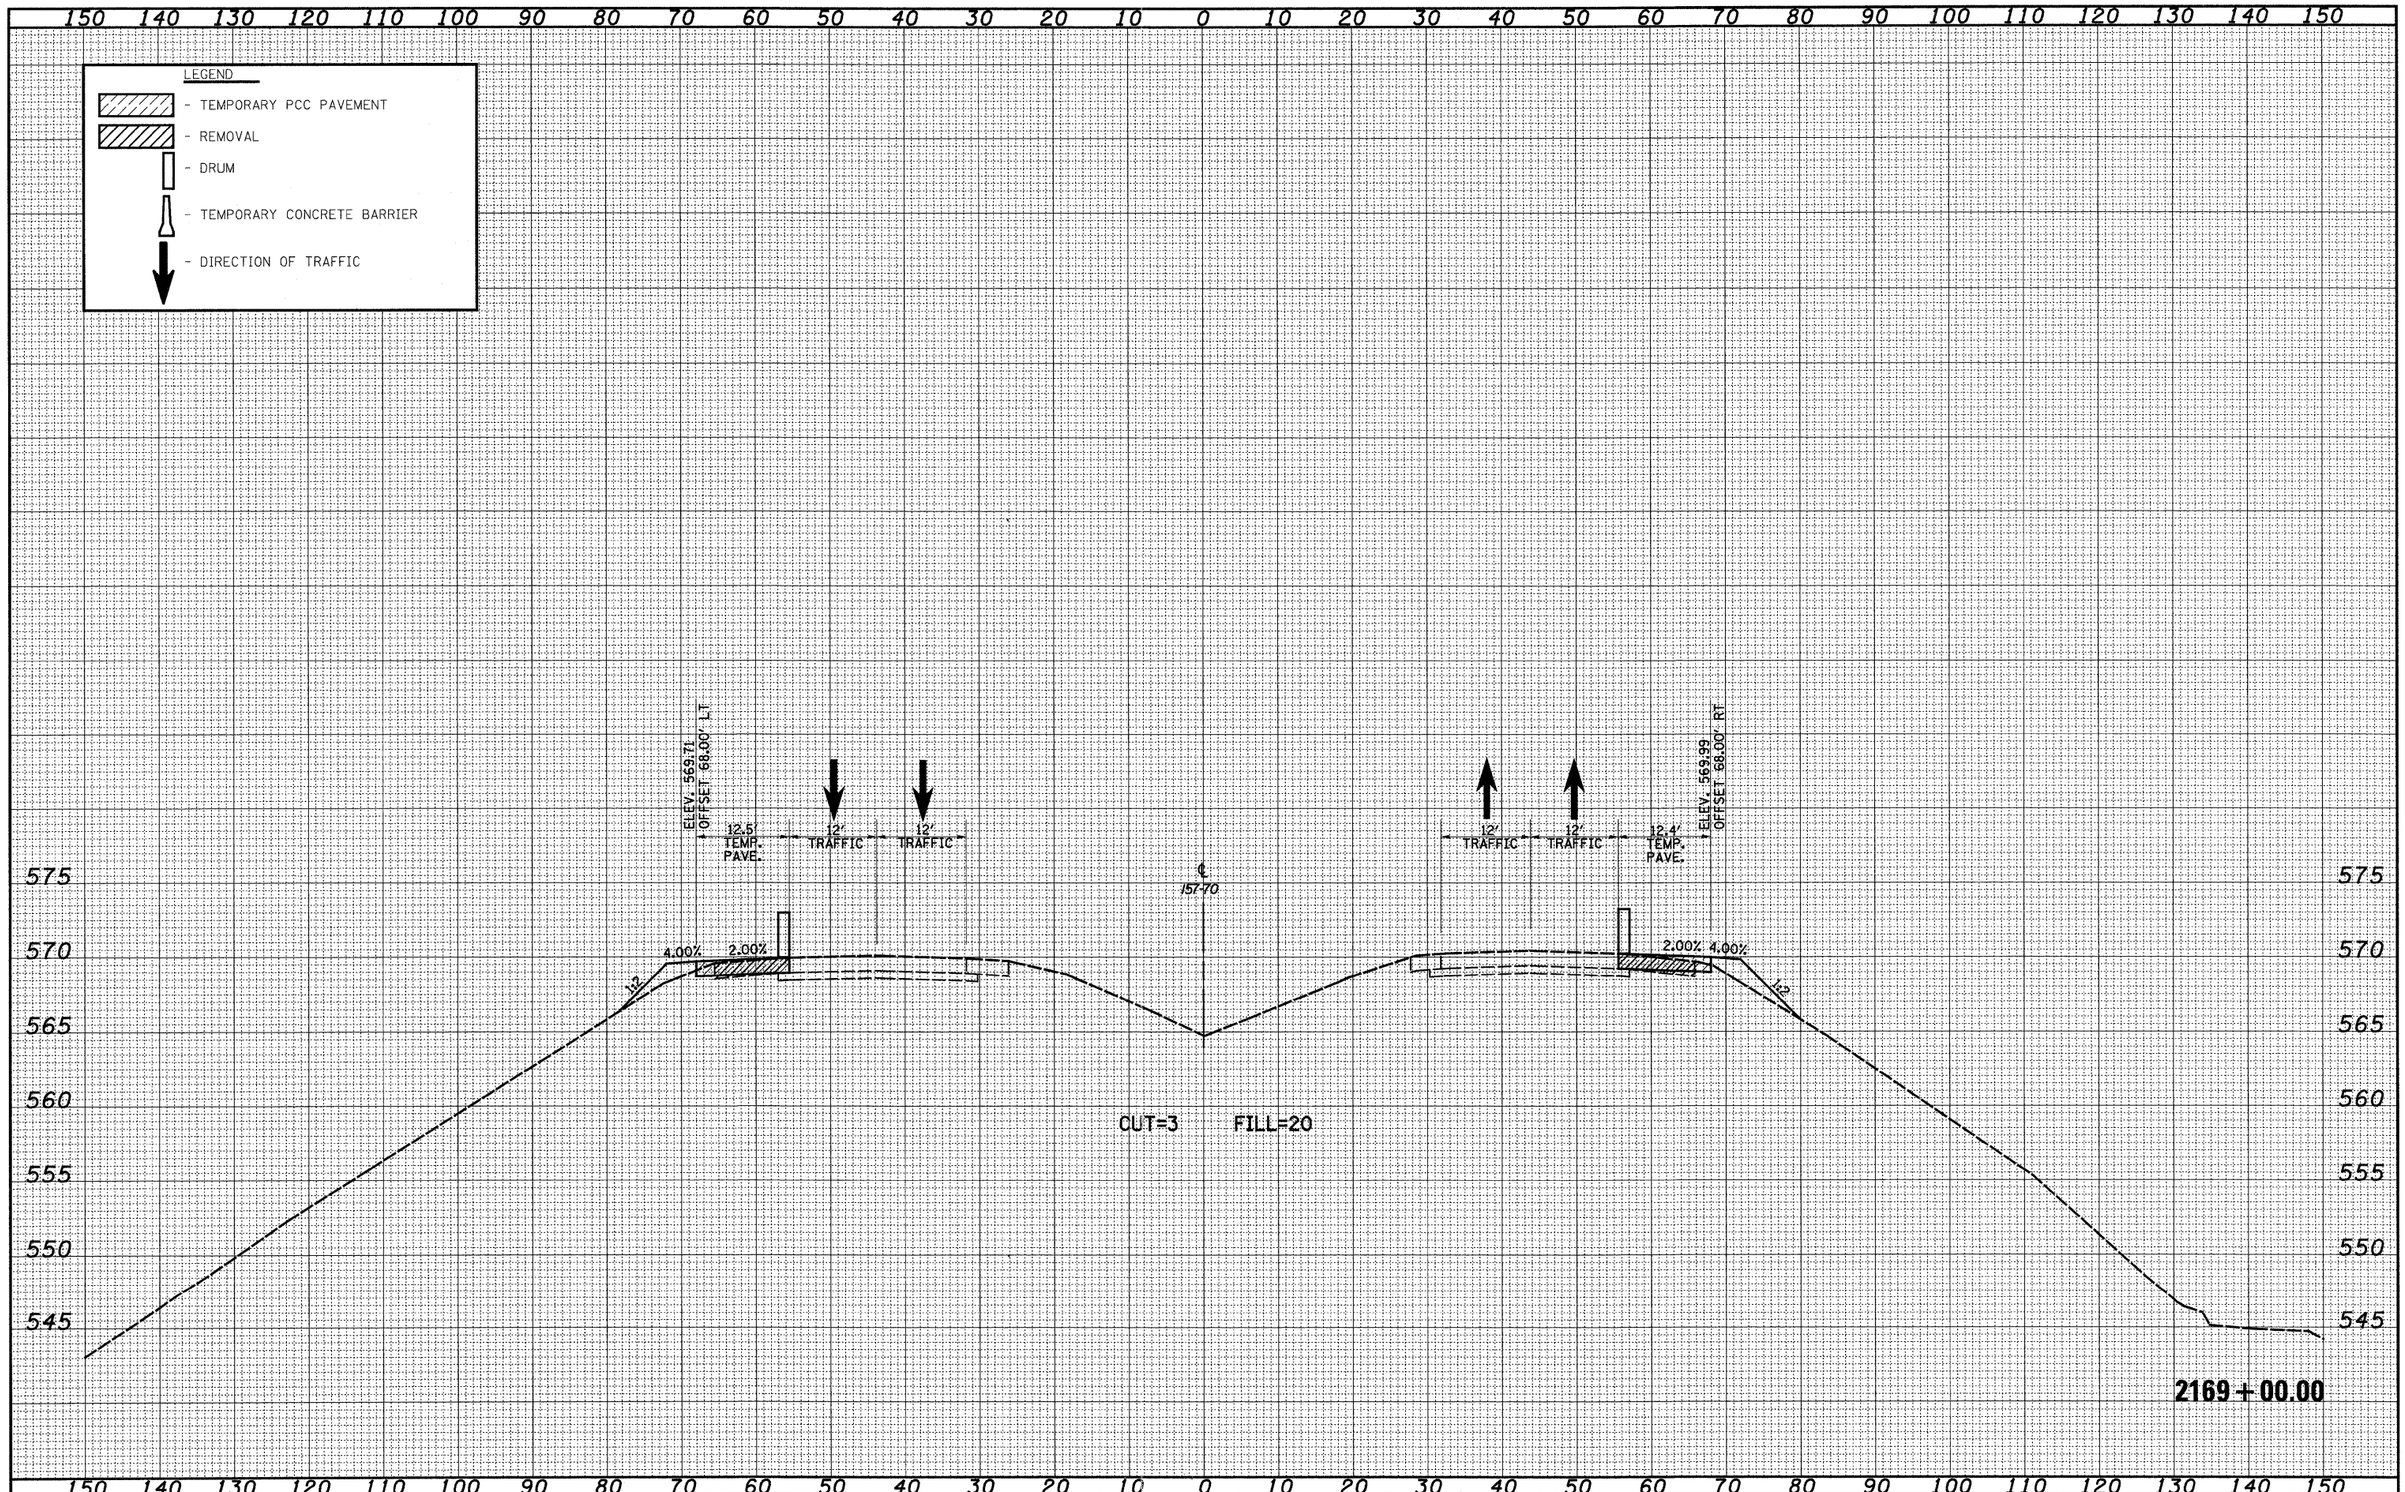


| FINAL SURVEY | NOTE BOOK | NO. | SURVEYED | PLOTTED | TEMPLATE | AREAS | AREAS CHECKED | BY | DATE |
|---|---|---|---|---|---|---|---|---|---|
| | | | | | | | | | |

| ORIGINAL SURVEY | NOTE BOOK | NO. | SURVEYED | PLOTTED | TEMPLATE | AREAS | AREAS CHECKED | BY | DATE |
|---|---|---|---|---|---|---|---|---|---|
| | | | | | | | | | |

| FILE NAME = | USER NAME = bseibel | DESIGNED - JWS | REVISED - |
|---|---|---|---|
| S:\Projects\NB3-88172.57-7W\dgn\M_Keller\cadd_mast\MT_FSL.dgn | | DRAWN - LEC | REVISED - |
| | PLOT SCALE = 20.0000 ' / IN. | CHECKED - BRM | REVISED - |
| | PLOT DATE = 3/11/2011 | DATE - 4-01-08 | REVISED - |

**STATE OF ILLINOIS**
**DEPARTMENT OF TRANSPORTATION**

**MAINTENANCE OF TRAFFIC – I57/70 (PRE-STAGE 1)**

SCALE: 1"=10' | SHEET NO. 31 OF 94 SHEETS | STA. 2169+00.00 TO STA. 2169+00.00

| F.A.I RTE. | SECTION | COUNTY | TOTAL SHEETS | SHEET NO. |
|---|---|---|---|---|
| 57/70 | (25-3,4)R | EFFINGHAM | 1098 | 741 |
| | | CONTRACT NO. 74299 | | |
| FED. ROAD DIST. NO. | ILLINOIS | FED. AID PROJECT | | |

150 140 130 120 110 100 90 80 70 60 50 40 30 20 10 0 10 20 30 40 50 60 70 80 90 100 110 120 130 140 150

LEGEND

- TEMPORARY PCC PAVEMENT
- REMOVAL
- DRUM
- TEMPORARY CONCRETE BARRIER
- DIRECTION OF TRAFFIC

ELEV. 569.89
OFFSET 68.00' LT

12.5' TEMP. PAVE. | 12' TRAFFIC | 12' TRAFFIC

℄ 157-70

12' TRAFFIC | 12' TRAFFIC | 12.1' TEMP. PAVE.

ELEV. 570.19
OFFSET 68.00' RT

4.00% 2.00% 2.00% 4.00%

1:2 1:2

575 570 565 560 555 550 545

CUT=3 FILL=20

2170+00.00

150 140 130 120 110 100 90 80 70 60 50 40 30 20 10 0 10 20 30 40 50 60 70 80 90 100 110 120 130 140 150

FINAL SURVEY
NOTE BOOK
NO.
SURVEYED
PLOTTED
TEMPLATE
AREAS
AREAS CHECKED
BY
DATE

ORIGINAL SURVEY
NOTE BOOK
NO.
SURVEYED
PLOTTED
TEMPLATE
AREAS
AREAS CHECKED
BY
DATE

FILE NAME = S:\Projects\NB1 8887.57-7P\dgn\M_Kolle\cnstt_sectNOT_FSL.dgn

USER NAME = bsenbel
PLOT SCALE = 20.0000 ' / IN.
PLOT DATE = 3/11/2011

DESIGNED - JWS
DRAWN - LEC
CHECKED - BRM
DATE - 4-01-08

REVISED -
REVISED -
REVISED -
REVISED -

**STATE OF ILLINOIS**
**DEPARTMENT OF TRANSPORTATION**


**MAINTENANCE OF TRAFFIC – I57/70 (PRE-STAGE 1)**

SCALE: 1"=10' | SHEET NO. 32 OF 94 SHEETS | STA. 2170+00.00 TO STA. 2170+00.00

| F.A.I RTE. | SECTION | COUNTY | TOTAL SHEETS | SHEET NO. |
|---|---|---|---|---|
| 57/70 | (25-3,4)R | EFFINGHAM | 1098 | 742 |
| | | CONTRACT NO. 74299 | | |
| FED. ROAD DIST. NO. | ILLINOIS | FED. AID PROJECT | | |

LEGEND

- TEMPORARY PCC PAVEMENT
- REMOVAL
- DRUM
- TEMPORARY CONCRETE BARRIER
- DIRECTION OF TRAFFIC

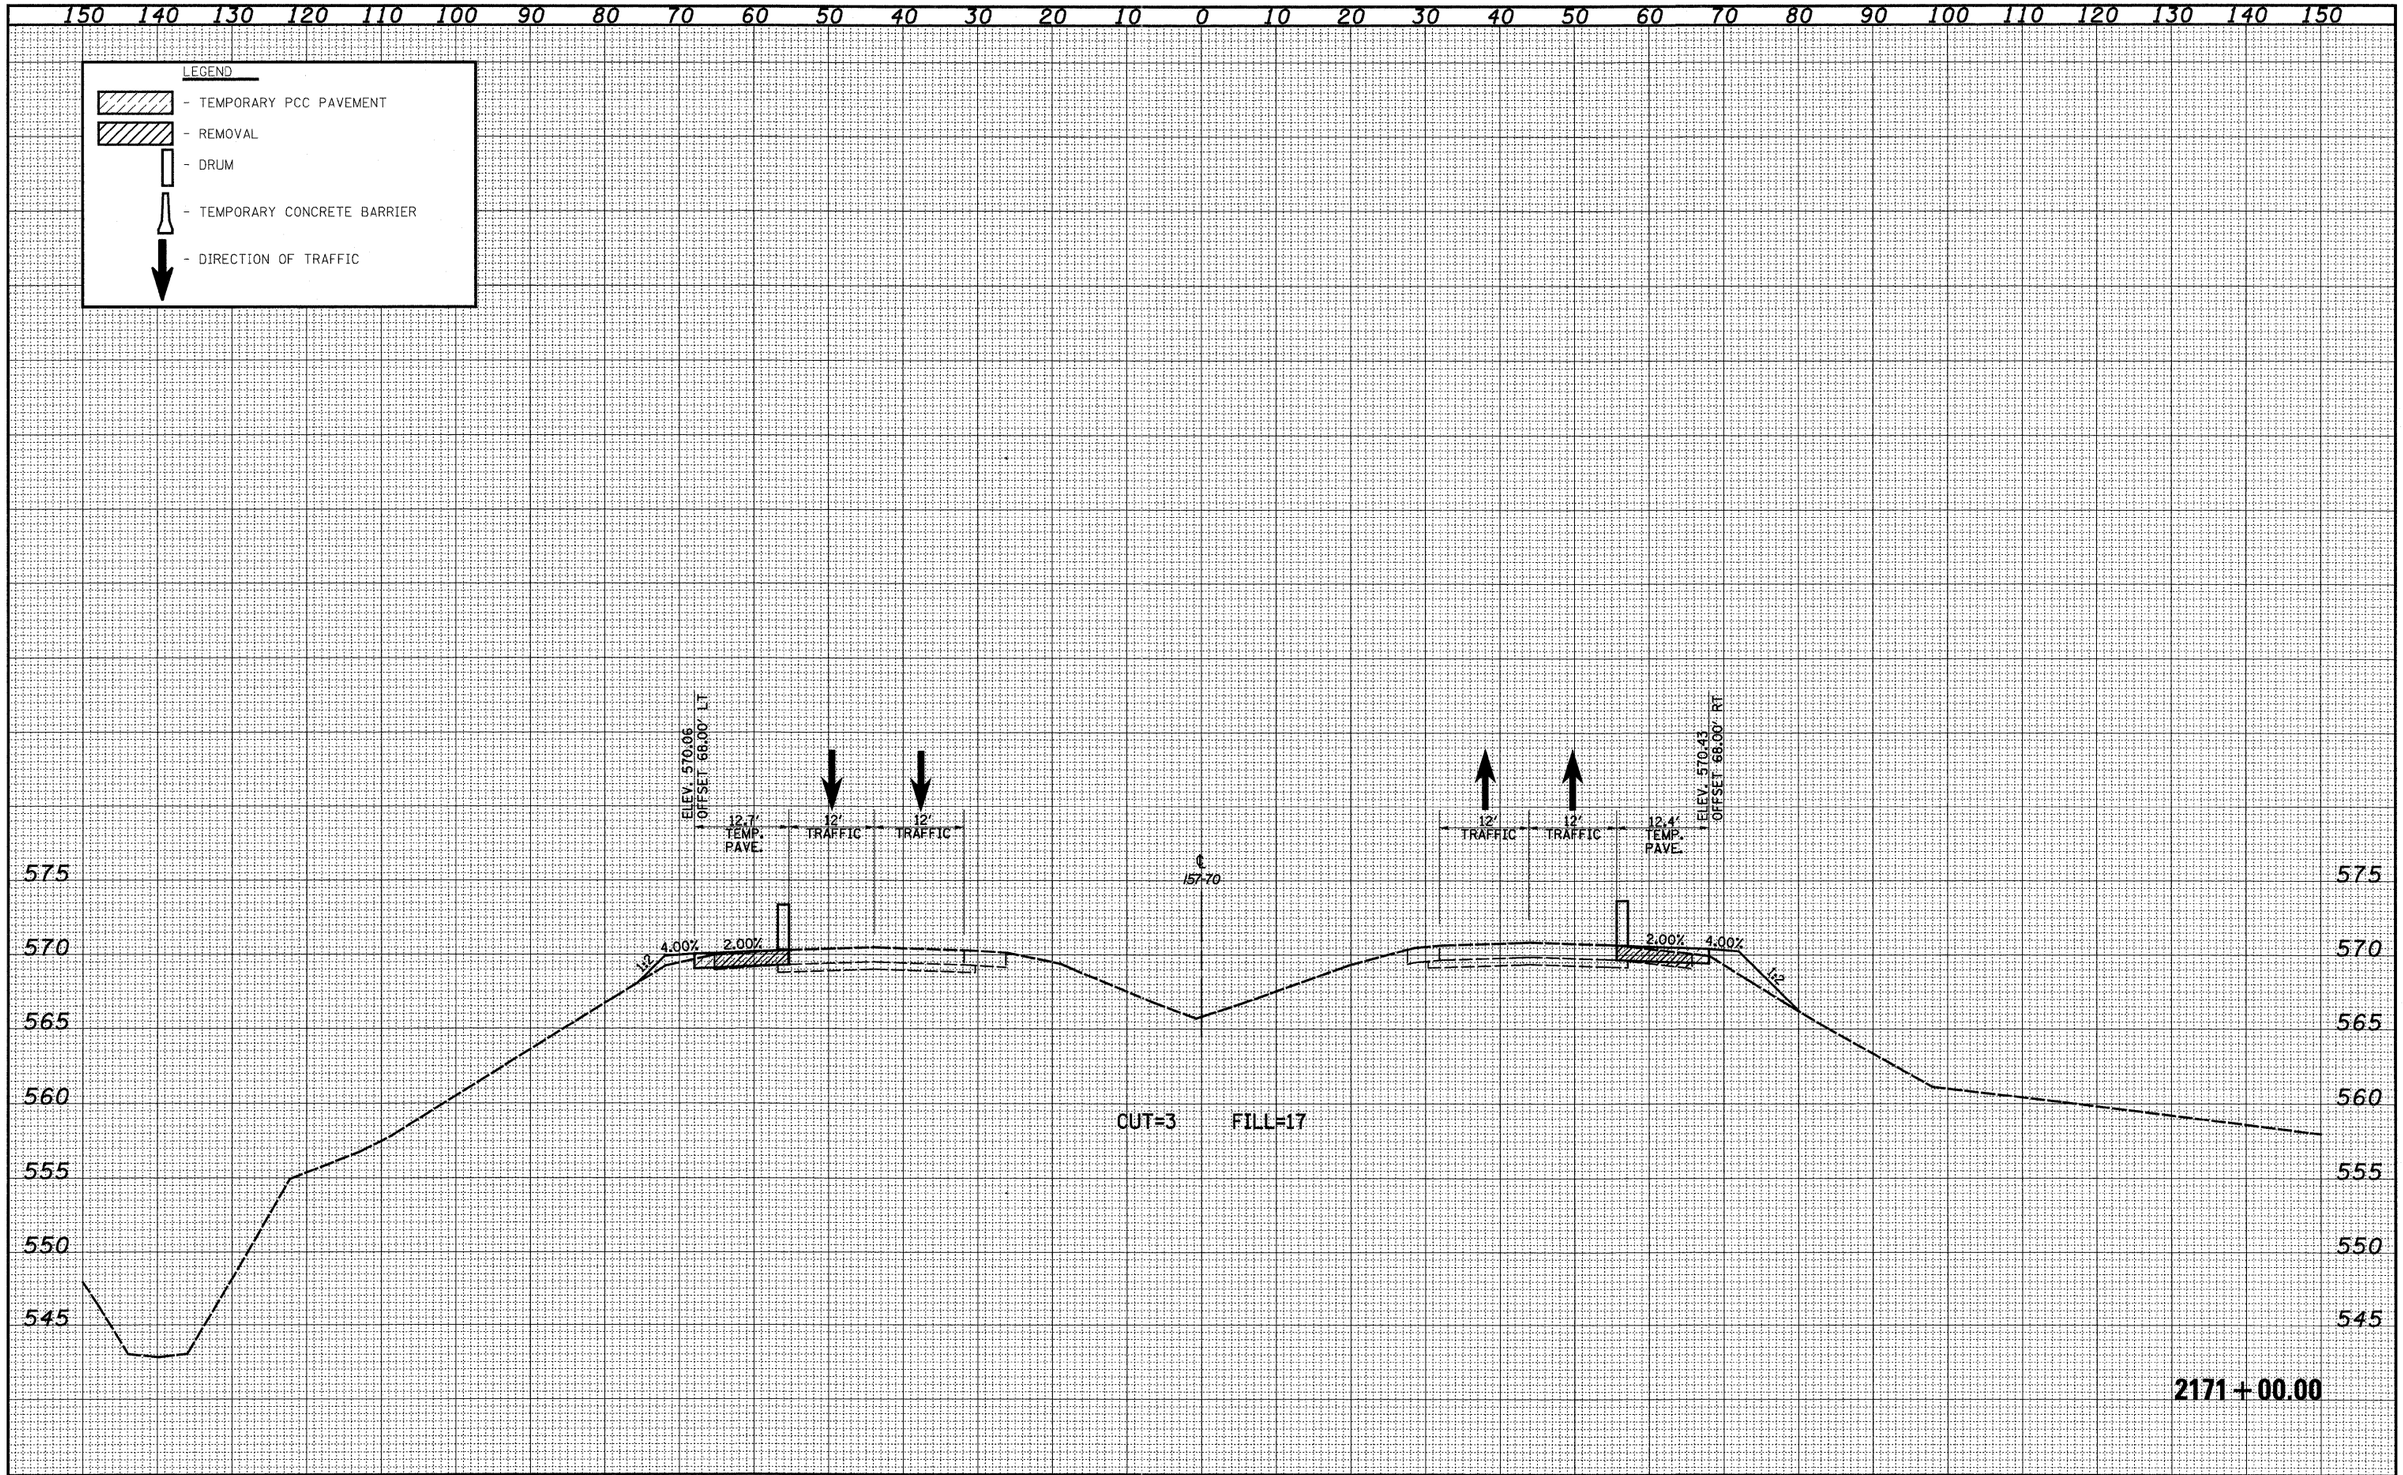


| ORIGINAL SURVEY | BY | DATE |
|---|---|---|
| SURVEYED | | |
| PLOTTED | | |
| TRIANGULATE | | |
| NOTE BOOK AREAS | | |
| NO. AREAS CHECKED | | |

| FINAL SURVEY | BY | DATE |
|---|---|---|
| SURVEYED | | |
| PLOTTED | | |
| TRIANGULATE | | |
| NOTE BOOK AREAS | | |
| NO. AREAS CHECKED | | |

| | | | |
|---|---|---|---|
| FILE NAME = S:\Projects\4603-0007\2.5-PW\dgn\ML_Keller\roshLoaerP01.PSL.dgn | USER NAME = bseibel | DESIGNED - JWS | REVISED - |
| | | DRAWN - LEC | REVISED - |
| | PLOT SCALE = 20.0000 ' / IN. | CHECKED - BRM | REVISED - |
| | PLOT DATE = 3/11/2011 | DATE - 4-01-08 | REVISED - |


**STATE OF ILLINOIS**
**DEPARTMENT OF TRANSPORTATION**

**MAINTENANCE OF TRAFFIC – I57/70 (PRE-STAGE 1)**

SCALE: 1"=10' | SHEET NO. 33 OF 94 SHEETS | STA. 2171+00.00 TO STA. 2171+00.00

| F.A.I RTE. | SECTION | COUNTY | TOTAL SHEETS | SHEET NO. |
|---|---|---|---|---|
| 57/70 | (25-3,4)R | EFFINGHAM | 1098 | 743 |
| | | CONTRACT NO. 74299 | | |
| FED. ROAD DIST. NO. | ILLINOIS | FED. AID PROJECT | | |

| FINAL SURVEY | NO. | NOTE BOOK | SURVEYED | PLOTTED | TEMPLATE | AREAS | AREAS CHECKED | BY | DATE |
|---|---|---|---|---|---|---|---|---|---|
| | | | | | | | | | |

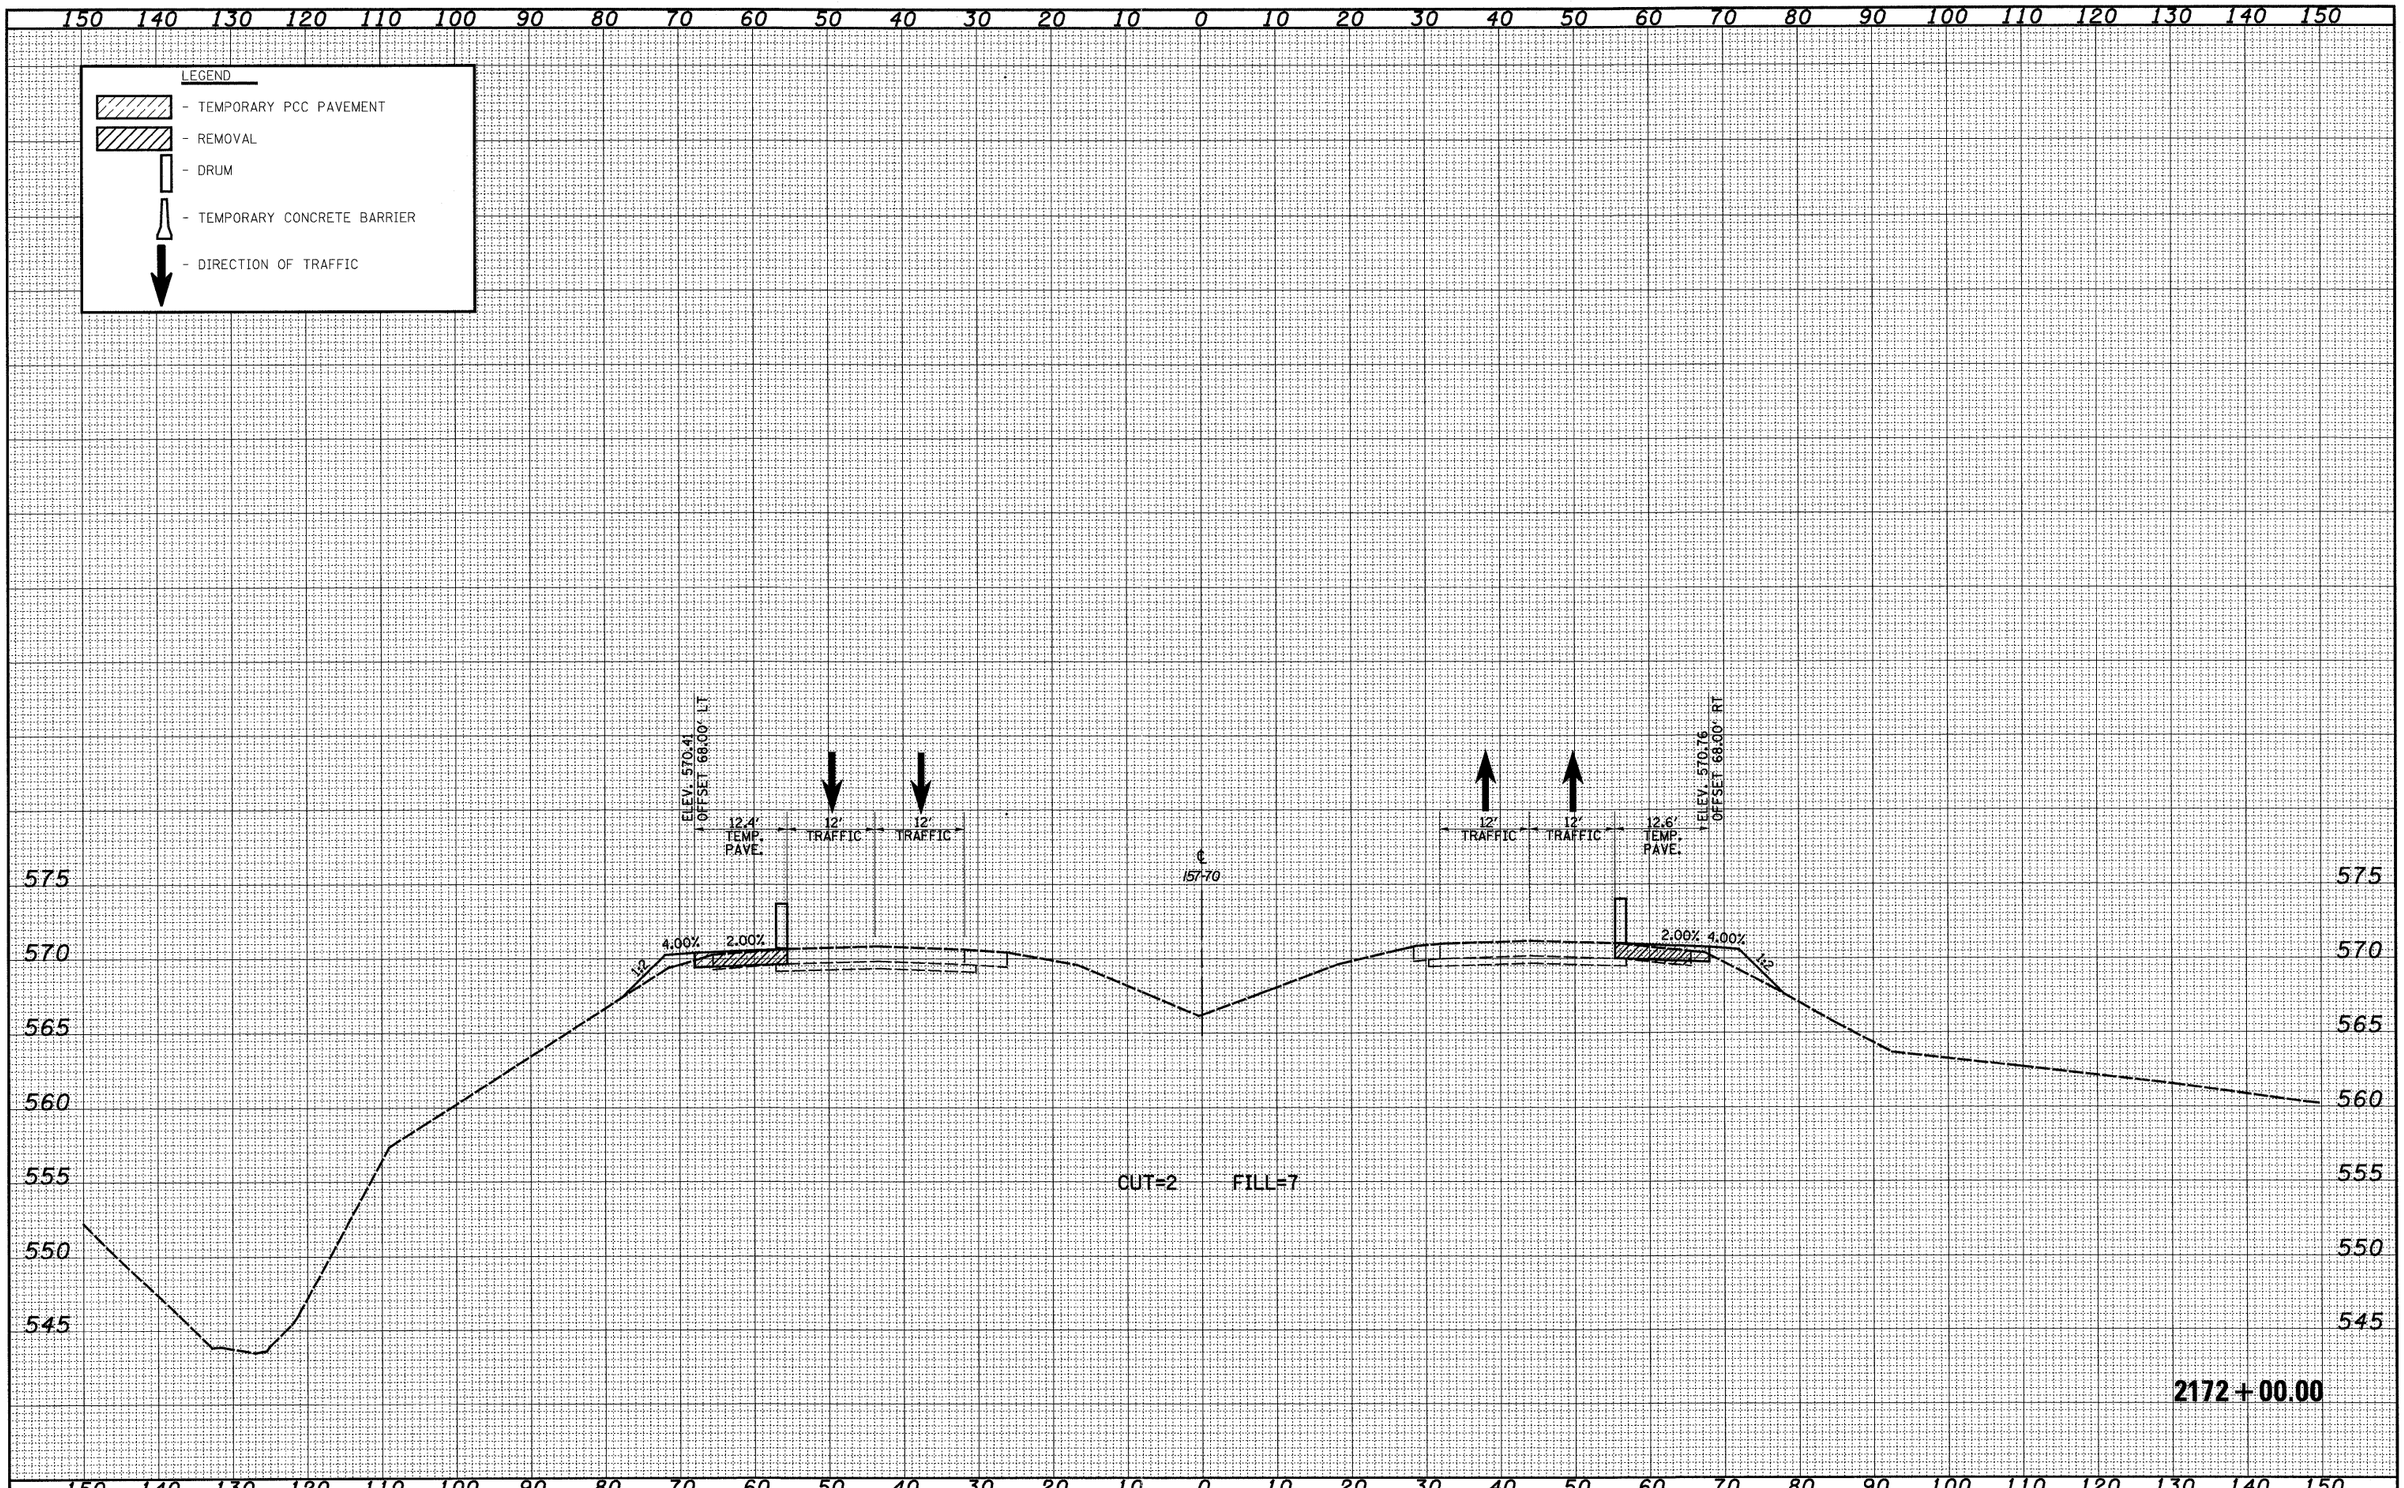


| ORIGINAL SURVEY | NO. | NOTE BOOK | SURVEYED | PLOTTED | TEMPLATE | AREAS | AREAS CHECKED | BY | DATE |
|---|---|---|---|---|---|---|---|---|---|
| | | | | | | | | | |

| | | | | |
|---|---|---|---|---|
| FILE NAME = S:\Projects\HBG-0007(257-7P\dgn\ML_Keller\cadd\mainMRT_PSI.dgn | USER NAME = bseibel | DESIGNED - JWS | REVISED - | **STATE OF ILLINOIS DEPARTMENT OF TRANSPORTATION** |
| | | DRAWN - LEC | REVISED - | |
| | PLOT SCALE = 20.0000 ' / IN. | CHECKED - BRM | REVISED - | |
| | PLOT DATE = 3/11/2011 | DATE - 4-01-08 | REVISED - | |


**MAINTENANCE OF TRAFFIC – I57/70 (PRE-STAGE 1)**

SCALE: 1"=10' | SHEET NO. 34 OF 94 SHEETS | STA. 2172+00.00 TO STA. 2172+00.00

| F.A.I RTE. | SECTION | COUNTY | TOTAL SHEETS | SHEET NO. |
|---|---|---|---|---|
| 57/70 | (25-3,4)R | EFFINGHAM | 1098 | 744 |
| | | CONTRACT NO. 74299 | | |
| FED. ROAD DIST. NO. | ILLINOIS | FED. AID PROJECT | | |

LEGEND

- TEMPORARY PCC PAVEMENT
- REMOVAL
- DRUM
- TEMPORARY CONCRETE BARRIER
- DIRECTION OF TRAFFIC

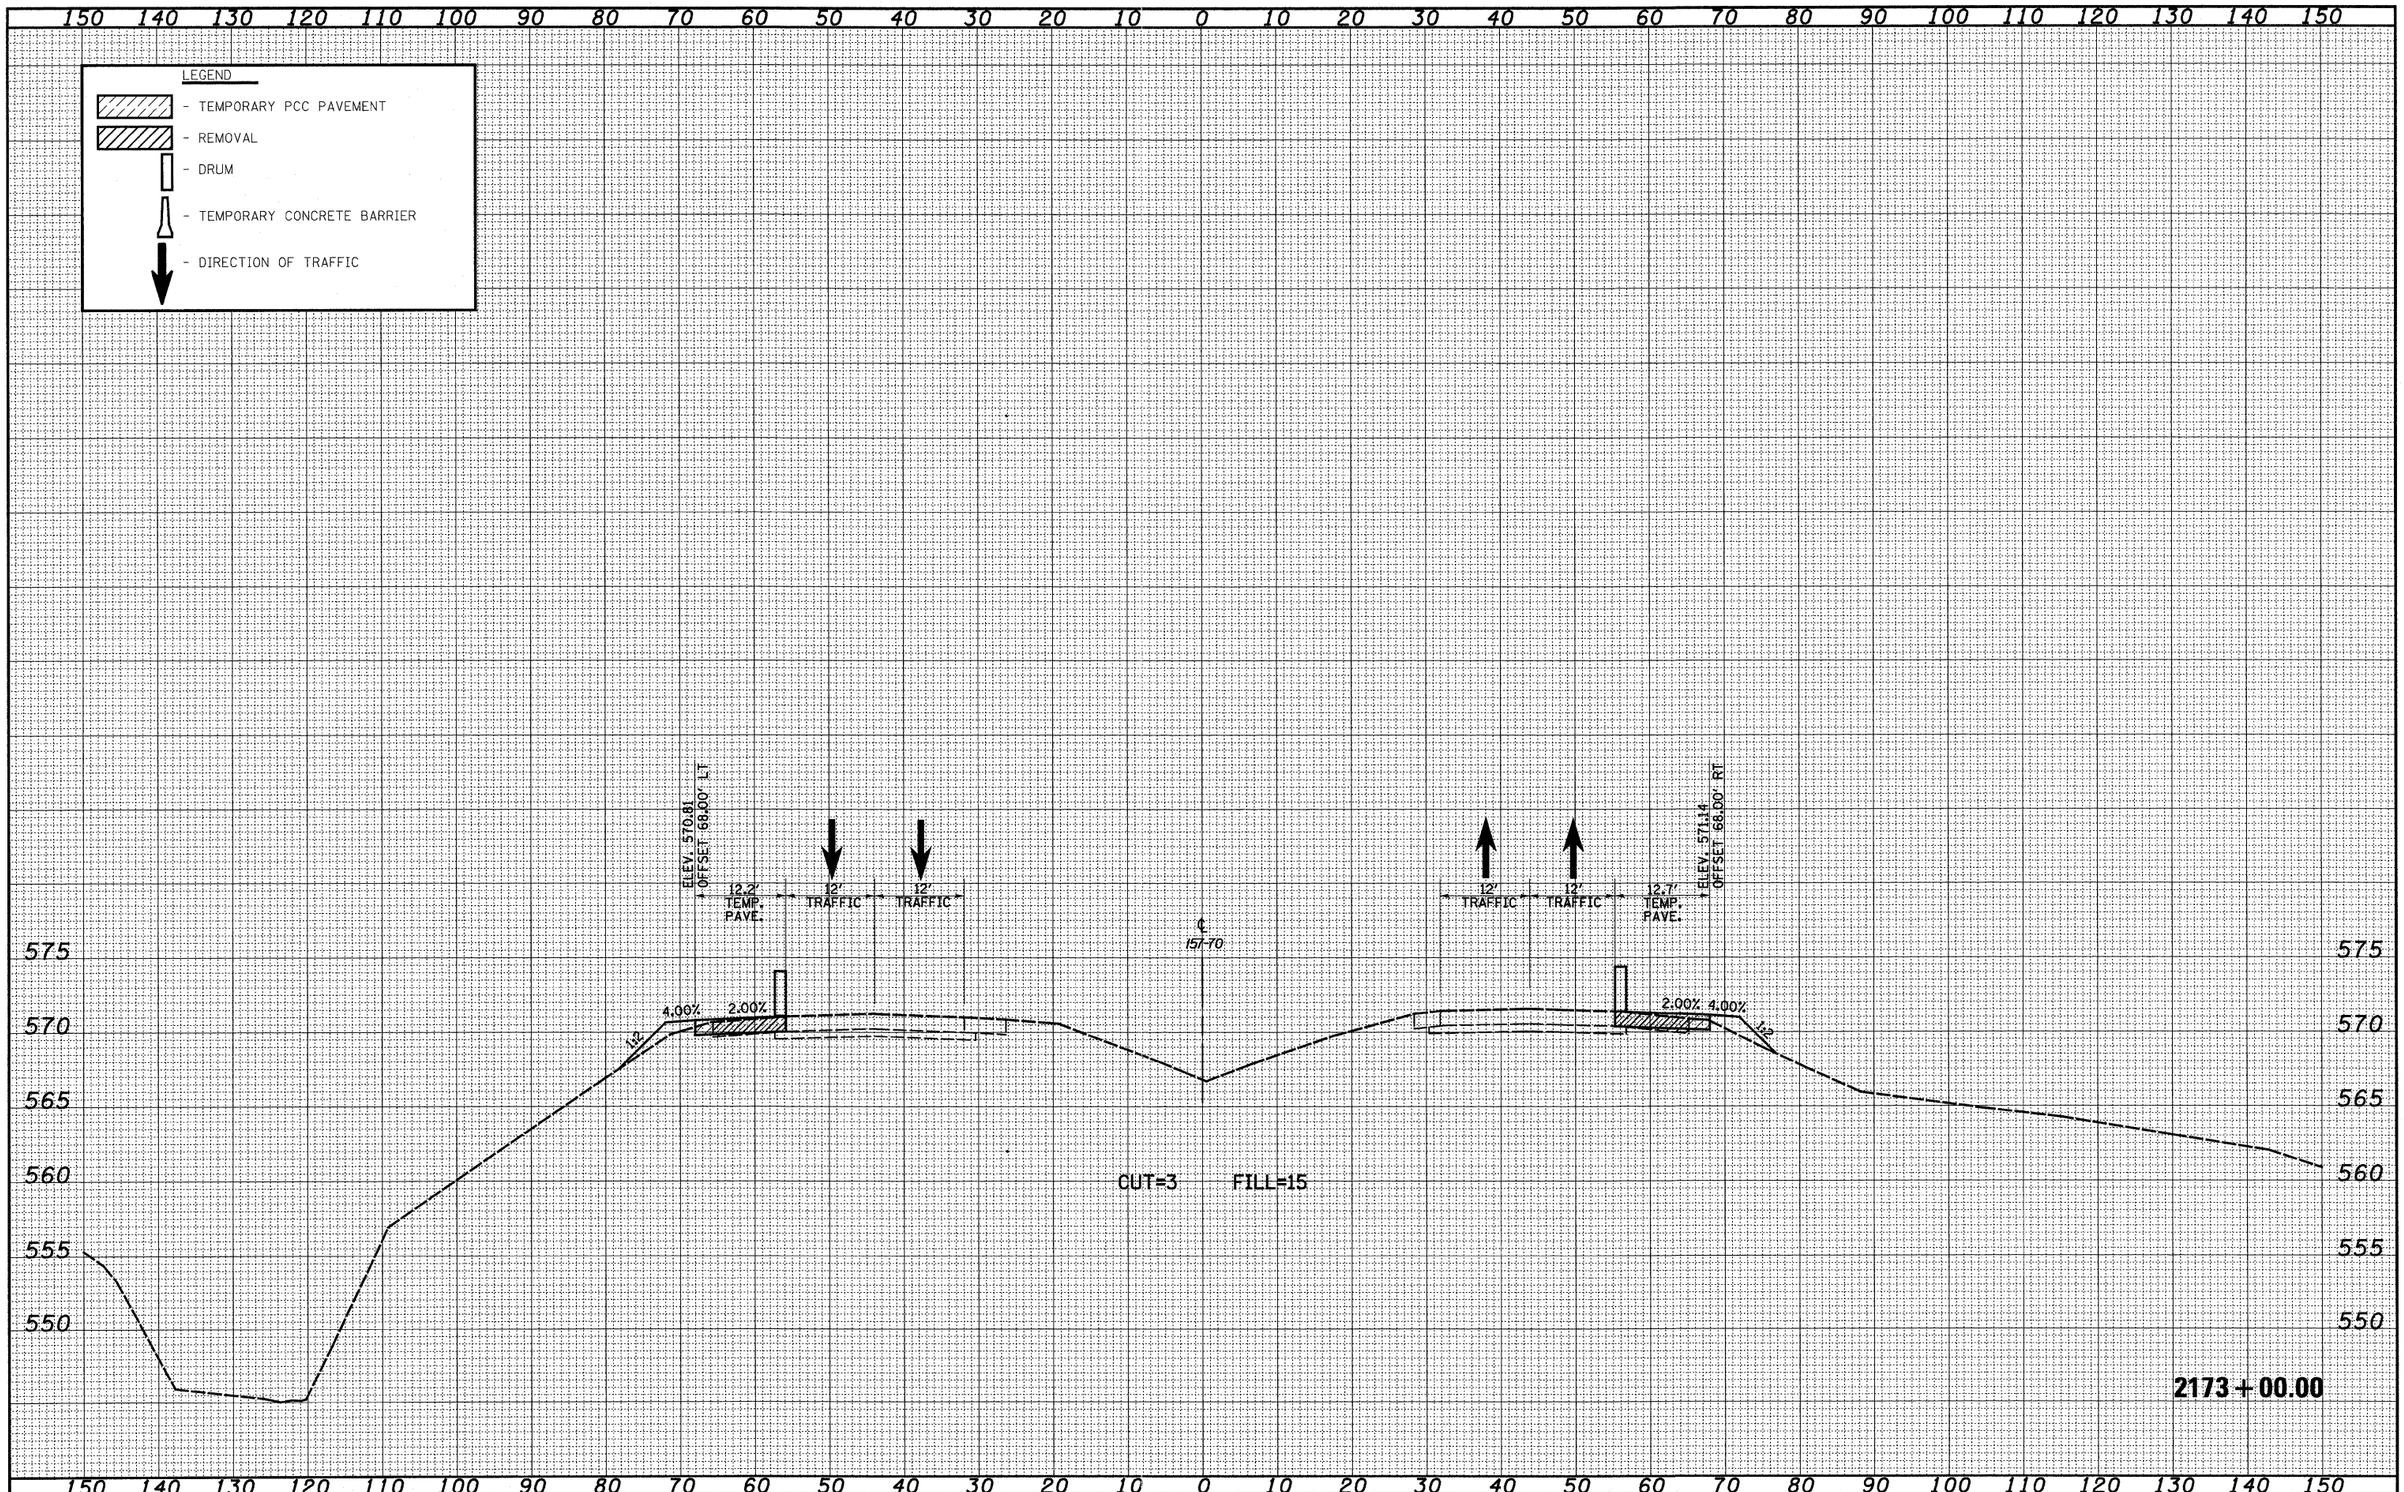


| FINAL SURVEY | BY | DATE |
|---|---|---|
| NOTE BOOK | | |
| NO. | | |

SURVEYED
PLOTTED
TOPSOIL SITE
AREAS
AREAS CHECKED

| ORIGINAL SURVEY | BY | DATE |
|---|---|---|
| NOTE BOOK | | |
| NO. | | |

SURVEYED
PLOTTED
TOPSOIL SITE
AREAS
AREAS CHECKED

| | | | |
|---|---|---|---|
| FILE NAME = S:\Projects\HED-0002\2.57-7P\dgn\ML_Kellie\ssht_marM07.PSLdgn | USER NAME = bseibel | DESIGNED - JWS | REVISED - |
| | | DRAWN - LEC | REVISED - |
| | PLOT SCALE = 20.0000 ' / IN. | CHECKED - BRM | REVISED - |
| | PLOT DATE = 3/11/2011 | DATE - 4-01-08 | REVISED - |

**STATE OF ILLINOIS**
**DEPARTMENT OF TRANSPORTATION**


**MAINTENANCE OF TRAFFIC – I57/70 (PRE-STAGE 1)**

SCALE: 1"=10' | SHEET NO. 35 OF 94 SHEETS | STA. 2173+00.00 TO STA. 2173+00.00

| F.A.I RTE. | SECTION | COUNTY | TOTAL SHEETS | SHEET NO. |
|---|---|---|---|---|
| 57/70 | (25-3,4)R | EFFINGHAM | 1098 | 745 |
| | | CONTRACT NO. 74299 | | |
| FED. ROAD DIST. NO. | ILLINOIS | FED. AID PROJECT | | |

LEGEND

- TEMPORARY PCC PAVEMENT
- REMOVAL
- DRUM
- TEMPORARY CONCRETE BARRIER
- DIRECTION OF TRAFFIC

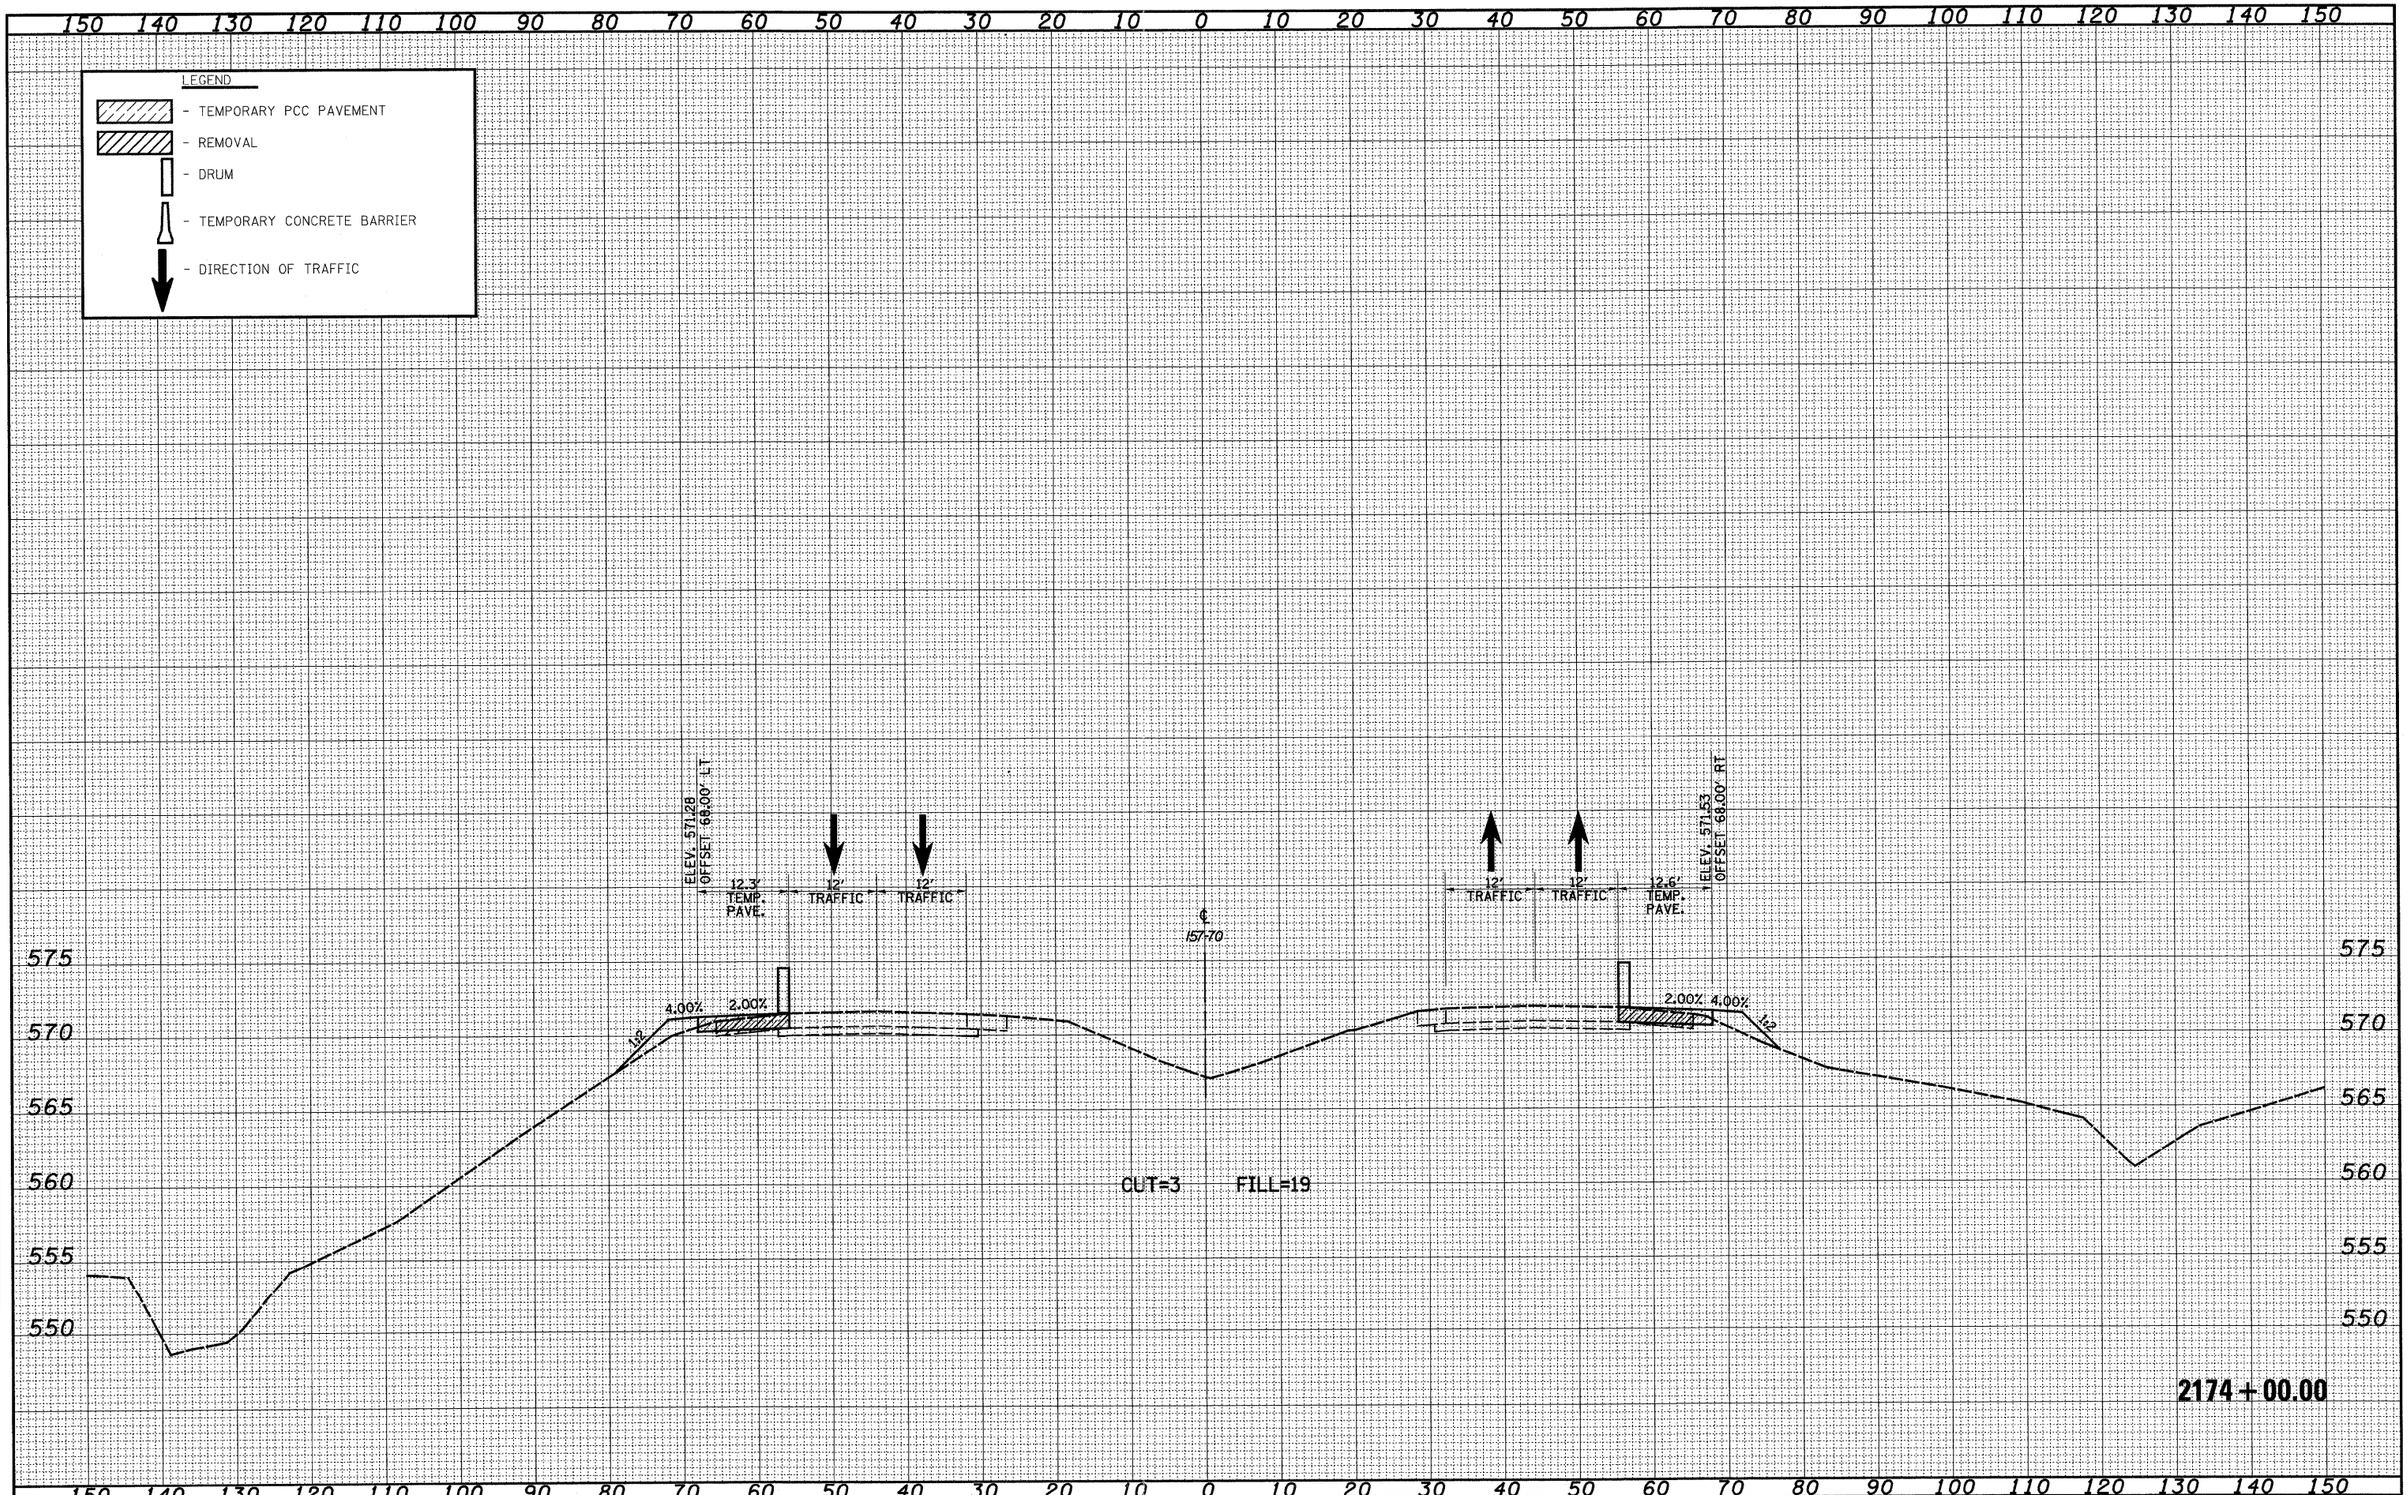


| ORIGINAL SURVEY | BY | DATE |
|---|---|---|
| SURVEYED | | |
| PLOTTED | | |
| NOTE BOOK | | |
| AREAS | | |
| NO. | AREAS CHECKED | |

| FINAL SURVEY | BY | DATE |
|---|---|---|
| SURVEYED | | |
| PLOTTED | | |
| NOTE BOOK | | |
| AREAS | | |
| NO. | AREAS CHECKED | |


| | | | |
|---|---|---|---|
| FILE NAME = S:\Projects\HED 00072.57-70\dgn\ML_Sallie\sashtmaintMOT.PSLdgn | USER NAME = bse;bel | DESIGNED - JWS | REVISED - |
| | | DRAWN - LEC | REVISED - |
| | PLOT SCALE = 20.0000 ' / IN. | CHECKED - BRM | REVISED - |
| | PLOT DATE = 3/11/2011 | DATE - 4-01-08 | REVISED - |

**STATE OF ILLINOIS**
**DEPARTMENT OF TRANSPORTATION**

**MAINTENANCE OF TRAFFIC – 157/70 (PRE-STAGE 1)**

SCALE: 1"=10' | SHEET NO. 36 OF 94 SHEETS | STA. 2174+00.00 TO STA. 2174+00.00

| F.A.I RTE. | SECTION | COUNTY | TOTAL SHEETS | SHEET NO. |
|---|---|---|---|---|
| 57/70 | (25-3,4)R | EFFINGHAM | 1098 | 746 |
| | | CONTRACT NO. 74299 | | |
| FED. ROAD DIST. NO. | ILLINOIS | FED. AID PROJECT | | |

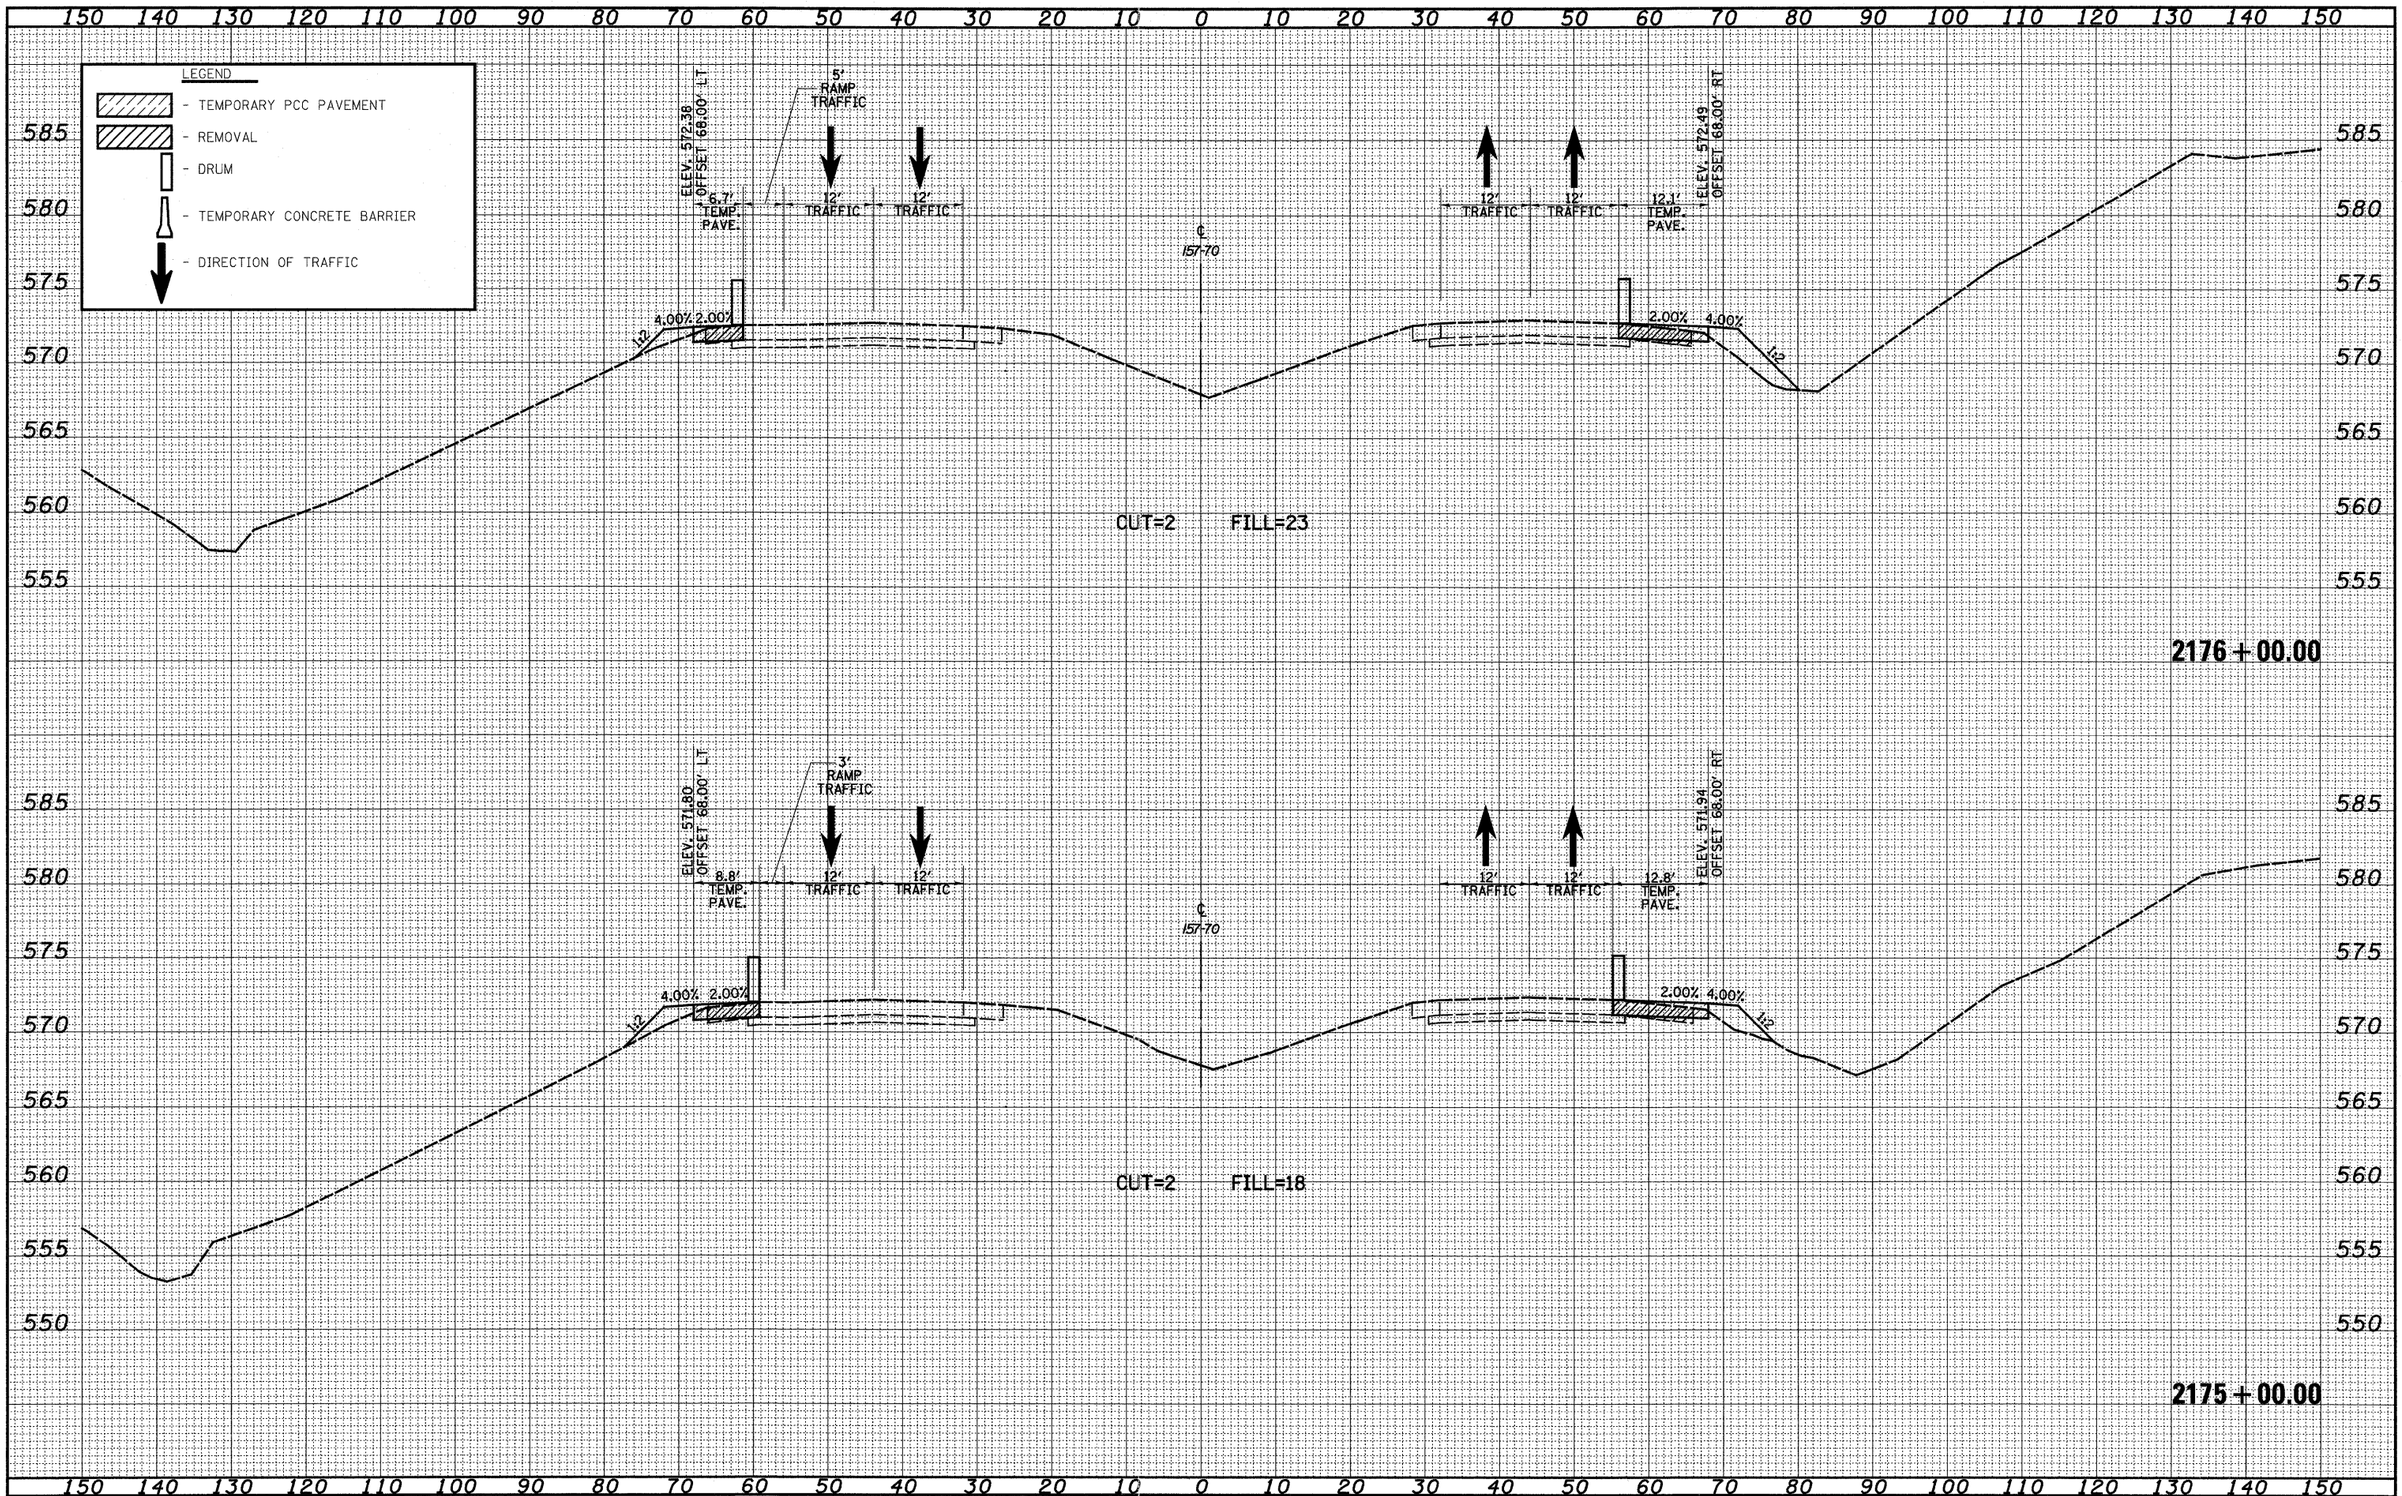


| FINAL SURVEY | NOTE BOOK | NO. | BY | DATE |
|---|---|---|---|---|
| SURVEYED | | | | |
| PLOTTED | | | | |
| TOPSOIL ATE | | | | |
| AREAS | | | | |
| AREAS CHECKED | | | | |

| ORIGINAL SURVEY | NOTE BOOK | NO. | BY | DATE |
|---|---|---|---|---|
| SURVEYED | | | | |
| PLOTTED | | | | |
| TOPSOIL ATE | | | | |
| AREAS | | | | |
| AREAS CHECKED | | | | |

| | | | |
|---|---|---|---|
| FILE NAME = S:\Projects\MED-00072,57-70\dgn\ML_Keller\sesk1.marMOT_PS.dgn | USER NAME = bseibel | DESIGNED - JWS | REVISED - |
| | | DRAWN - LEC | REVISED - |
| | PLOT SCALE = 20.0000 ' / IN. | CHECKED - BRM | REVISED - |
| | PLOT DATE = 3/11/2011 | DATE - 4-01-08 | REVISED - |

**STATE OF ILLINOIS**
**DEPARTMENT OF TRANSPORTATION**


**MAINTENANCE OF TRAFFIC – I57/70 (PRE-STAGE 1)**

SCALE: 1"=10' | SHEET NO. 37 OF 94 SHEETS | STA. 2175+00.00 TO STA. 2176+00.00

| F.A.I RTE. | SECTION | COUNTY | TOTAL SHEETS | SHEET NO. |
|---|---|---|---|---|
| 57/70 | (25-3,4)R | EFFINGHAM | 1098 | 747 |
| | | CONTRACT NO. 74299 | | |
| FED. ROAD DIST. NO. | ILLINOIS | FED. AID PROJECT | | |

LEGEND

- TEMPORARY PCC PAVEMENT
- REMOVAL
- DRUM
- TEMPORARY CONCRETE BARRIER
- DIRECTION OF TRAFFIC

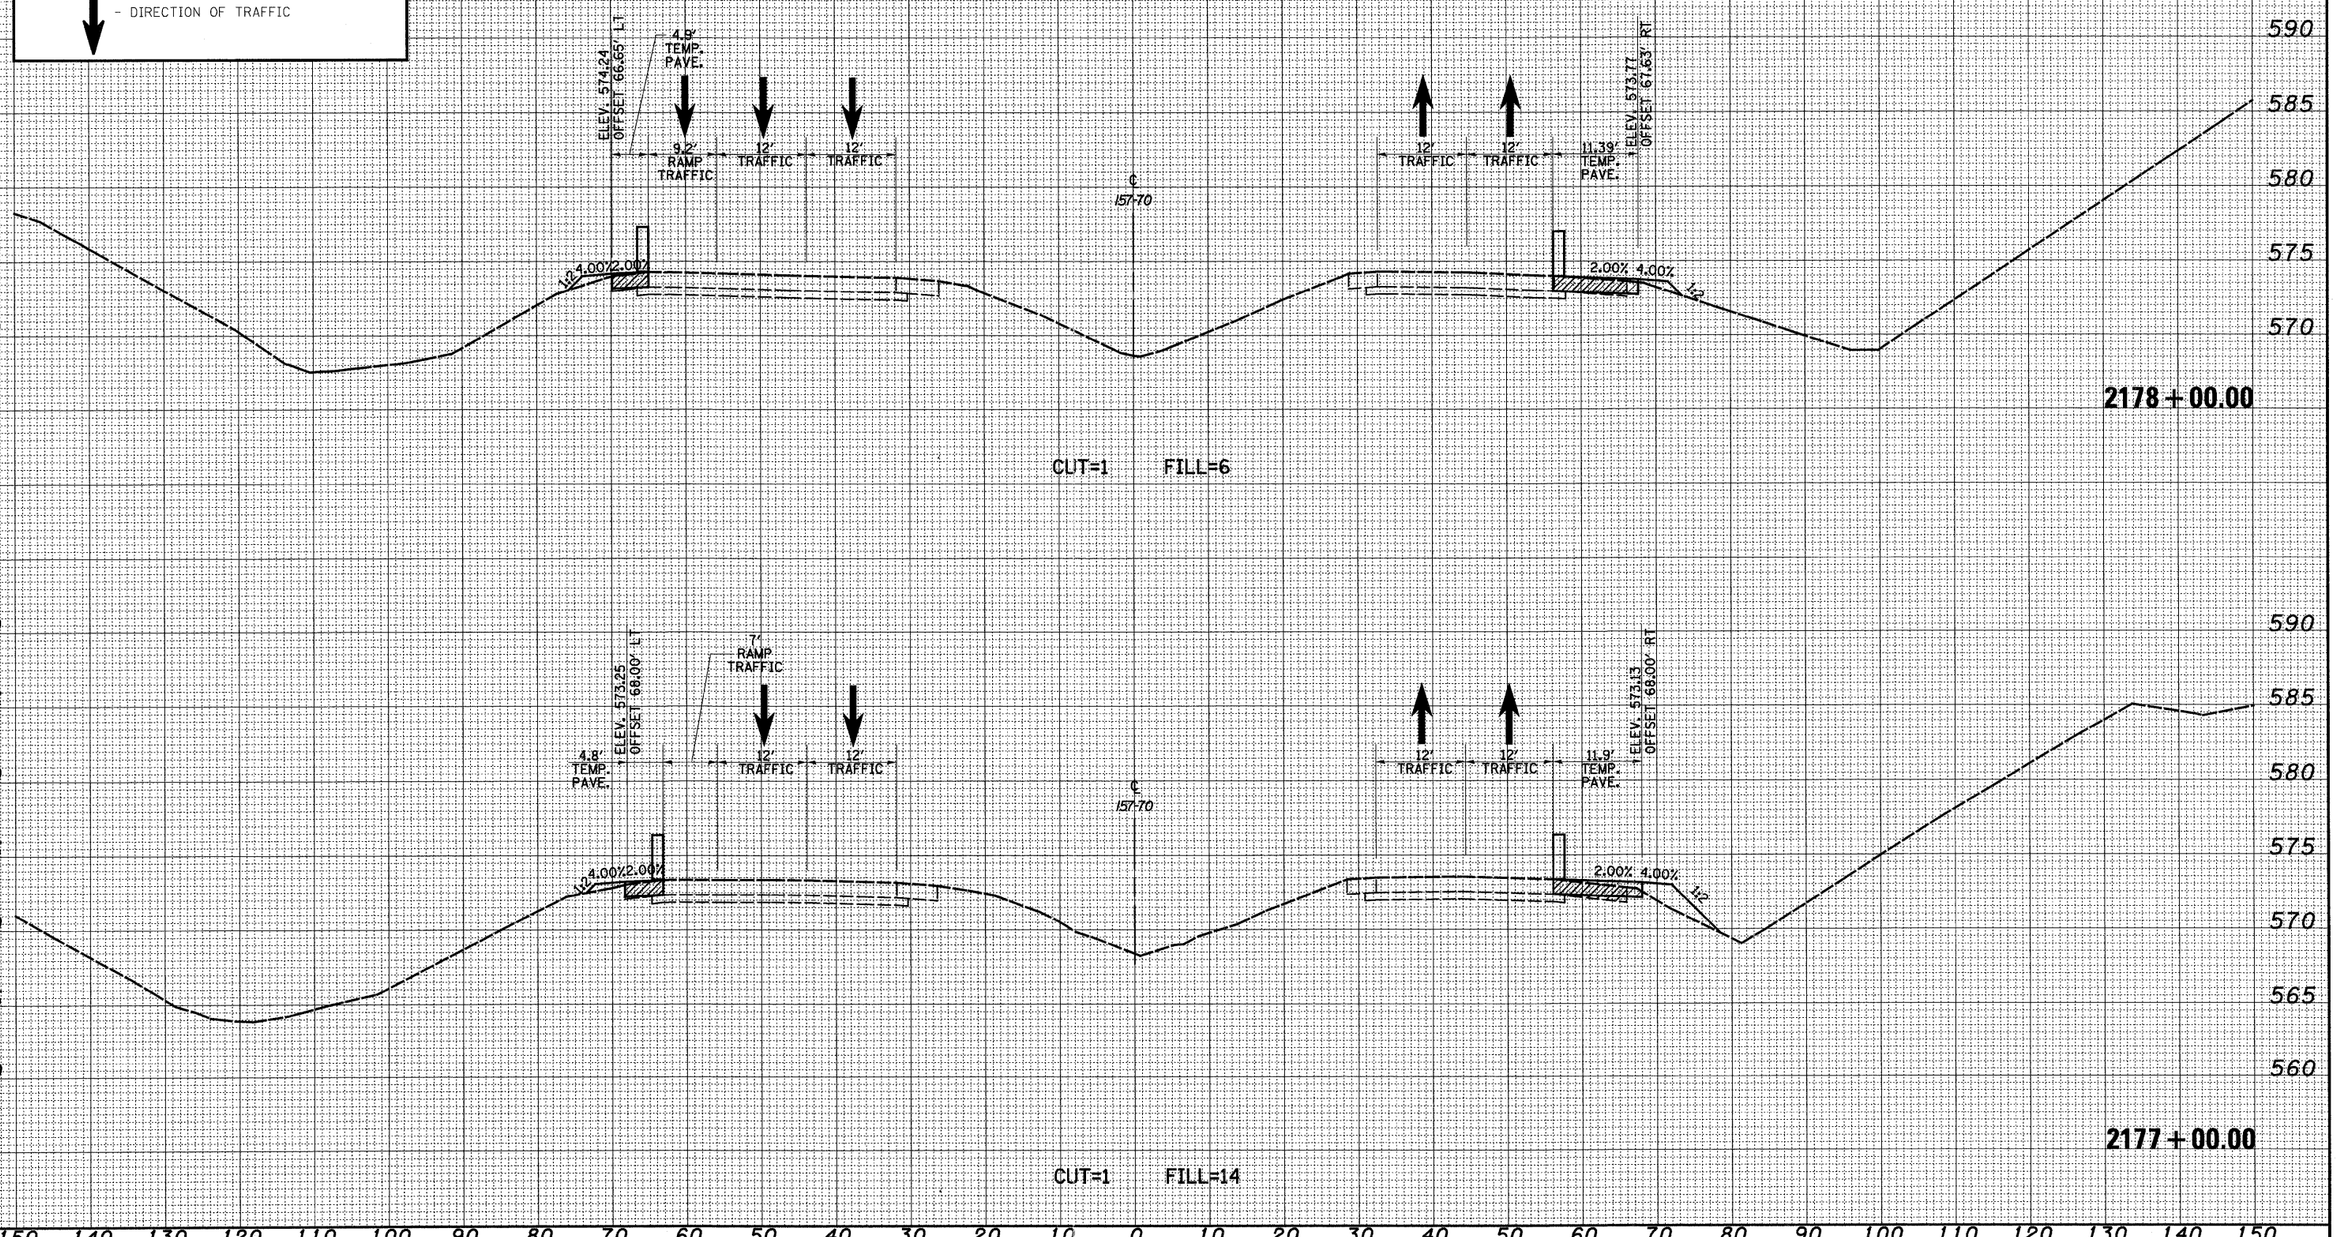


| | | | | | | | | | | | |
|---|---|---|---|---|---|---|---|---|---|---|---|
| FILE NAME = S:\Projects\HED-00072.57-70\dgn\ML_Keller\xsht_mnr901.FSL.dgn | USER NAME = bseibel | DESIGNED - JWS | REVISED - | STATE OF ILLINOIS DEPARTMENT OF TRANSPORTATION | MAINTENANCE OF TRAFFIC – I57/70 (PRE-STAGE 1) | | | F.A.I RTE. | SECTION | COUNTY | TOTAL SHEETS | SHEET NO. |
| | | DRAWN - LEC | REVISED - | | | | | 57/70 | (25-3,4)R | EFFINGHAM | 1098 | 748 |
| | PLOT SCALE = 20.0000 ' / IN. | CHECKED - BRM | REVISED - | | | | | | | CONTRACT NO. 74299 | | |
| | PLOT DATE = 3/11/2011 | DATE - 4-01-08 | REVISED - | | SCALE: 1"=10' | SHEET NO. 38 OF 94 SHEETS | STA. 2177+00.00 TO STA. 2178+00.00 | FED. ROAD DIST. NO. | ILLINOIS | FED. AID PROJECT | | |


ORIGINAL SURVEY — NOTE BOOK — NO. — SURVEYED — PLOTTED — TOTAL A.C. AREAS — AREAS CHECKED — BY — DATE

FINAL SURVEY — NOTE BOOK — NO. — SURVEYED — PLOTTED — TOTAL A.C. AREAS — AREAS CHECKED — BY — DATE

150 140 130 120 110 100 90 80 70 60 50 40 30 20 10 0 10 20 30 40 50 60 70 80 90 100 110 120 130 140 150

LEGEND

- TEMPORARY PCC PAVEMENT
- REMOVAL
- DRUM
- TEMPORARY CONCRETE BARRIER
- DIRECTION OF TRAFFIC

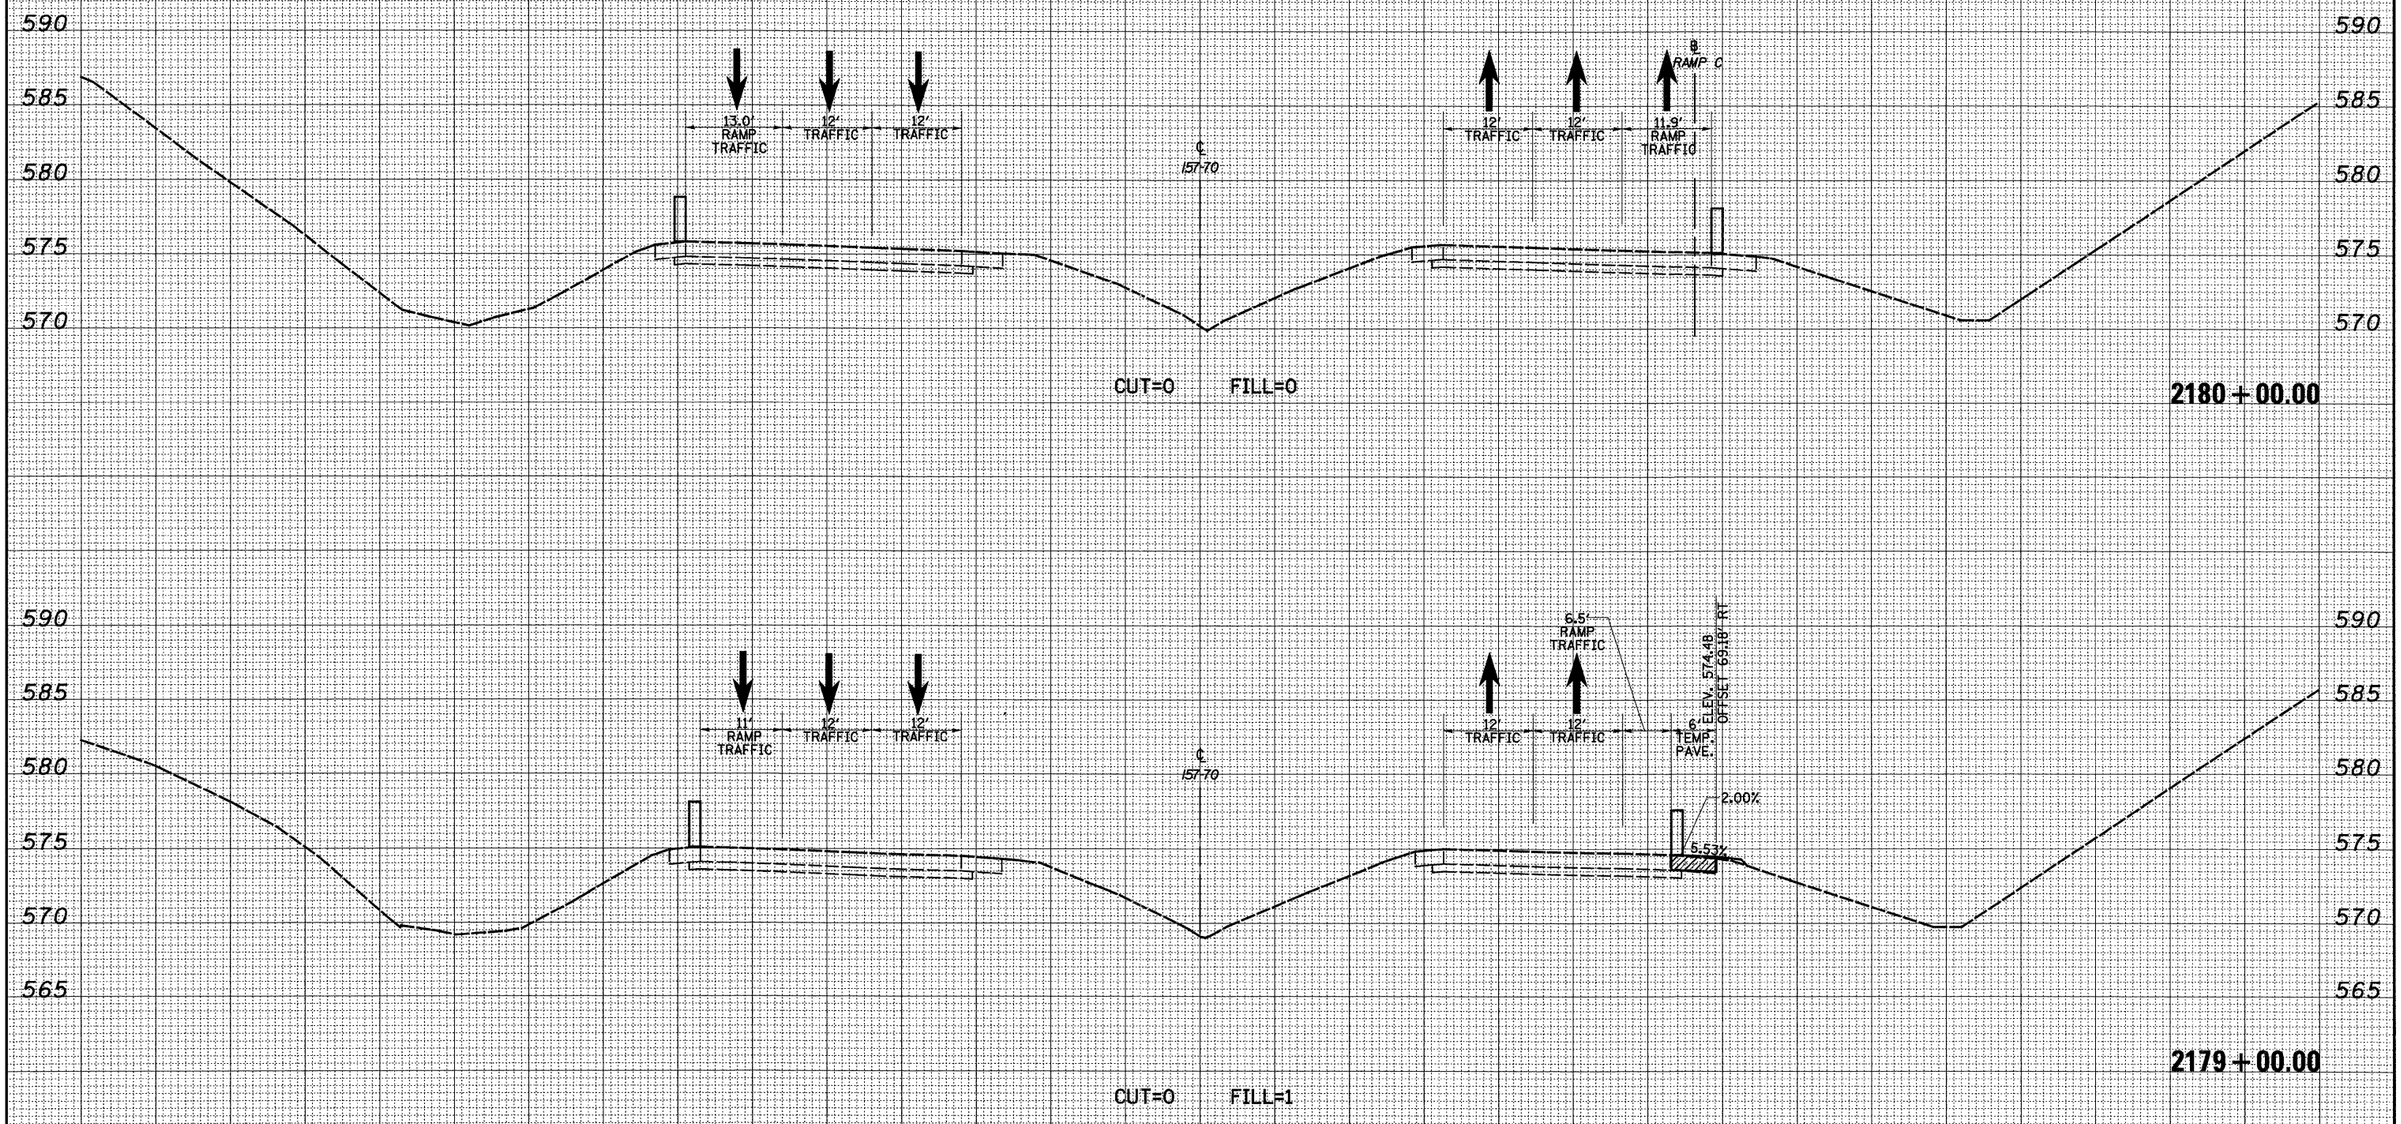


CUT=0 FILL=0

**2180+00.00**

CUT=0 FILL=1

**2179+00.00**

| | | | |
|---|---|---|---|
| FILE NAME = S:\Projects\483-00077.57-70\Adgn\ML_Keller\mstn\Layout\MOT_PSL.dgn | USER NAME = bse:bel | DESIGNED - JWS | REVISED - |
| | | DRAWN - LEC | REVISED - |
| | PLOT SCALE = 20.0000 ' / IN. | CHECKED - BRM | REVISED - |
| | PLOT DATE = 3/11/2011 | DATE - 4-01-08 | REVISED - |

**STATE OF ILLINOIS**
**DEPARTMENT OF TRANSPORTATION**

**MAINTENANCE OF TRAFFIC – I57/70 (PRE-STAGE 1)**

SCALE: 1"=10' | SHEET NO. 39 OF 94 SHEETS | STA. 2179+00.00 TO STA. 2180+00.00


| F.A.I RTE. | SECTION | COUNTY | TOTAL SHEETS | SHEET NO. |
|---|---|---|---|---|
| 57/70 | (25-3,4)R | EFFINGHAM | 1098 | 749 |
| | | CONTRACT NO. 74299 | | |
| FED. ROAD DIST. NO. | ILLINOIS | FED. AID PROJECT | | |

| ORIGINAL SURVEY | SURVEYED | BY | DATE |
|---|---|---|---|
| NOTE BOOK | PLOTTED | | |
| NO. | TRIANGULATE AREAS | | |
| | CHECKED AREAS | | |

| FINAL SURVEY | SURVEYED | BY | DATE |
|---|---|---|---|
| NOTE BOOK | PLOTTED | | |
| NO. | TRIANGULATE AREAS | | |
| | CHECKED AREAS | | |

LEGEND

- TEMPORARY PCC PAVEMENT
- REMOVAL
- DRUM
- TEMPORARY CONCRETE BARRIER
- DIRECTION OF TRAFFIC

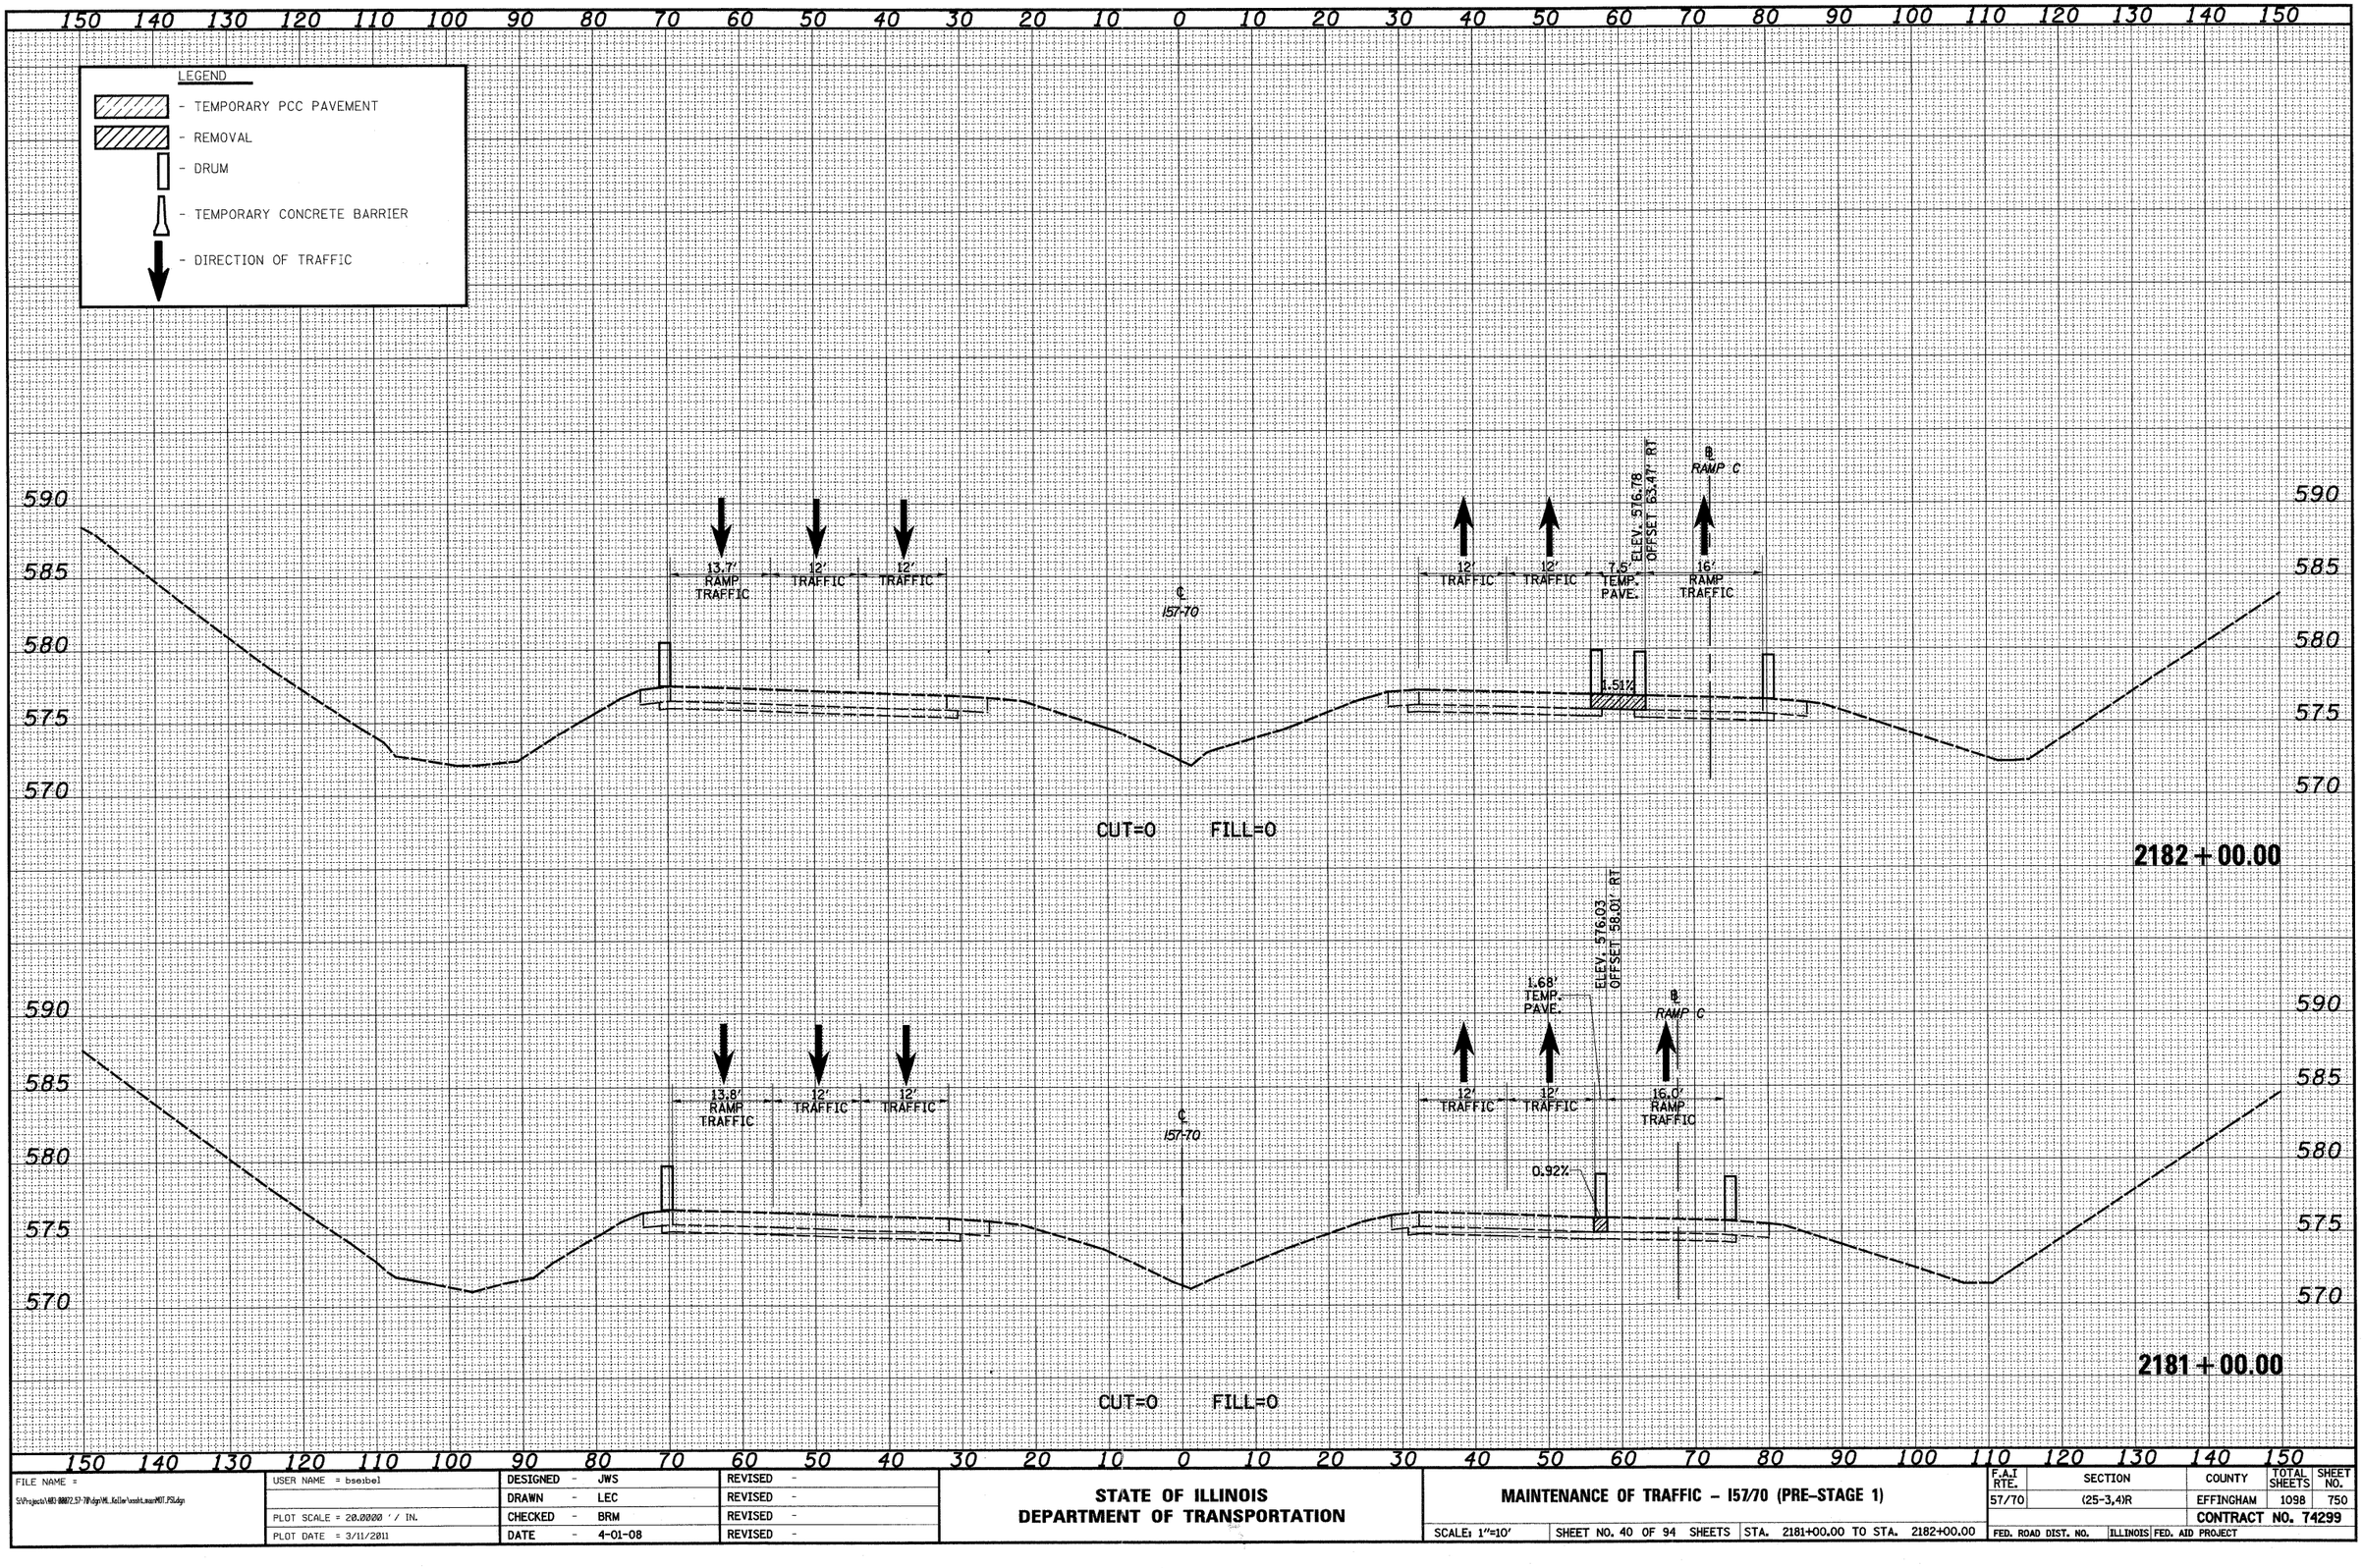


| | | | | | |
|---|---|---|---|---|---|
| FILE NAME = S:\Projects\483 88872.57-70\dgn\ML_Kellie\sosht_maint01.PSLdgn | USER NAME = bsebel | DESIGNED - JWS | REVISED - | STATE OF ILLINOIS DEPARTMENT OF TRANSPORTATION | MAINTENANCE OF TRAFFIC – I57/70 (PRE-STAGE 1) |
| | | DRAWN - LEC | REVISED - | | |
| | PLOT SCALE = 20.0000 ' / IN. | CHECKED - BRM | REVISED - | | |
| | PLOT DATE = 3/11/2011 | DATE - 4-01-08 | REVISED - | | SCALE: 1"=10' \| SHEET NO. 40 OF 94 SHEETS \| STA. 2181+00.00 TO STA. 2182+00.00 |


| F.A.I RTE. | SECTION | COUNTY | TOTAL SHEETS | SHEET NO. |
|---|---|---|---|---|
| 57/70 | (25-3,4)R | EFFINGHAM | 1098 | 750 |
| | | CONTRACT NO. 74299 | | |
| FED. ROAD DIST. NO. | ILLINOIS | FED. AID PROJECT | | |

ORIGINAL SURVEY — NOTE BOOK — NO. — SURVEYED — PLOTTED — TEMPLATE AREAS — AREAS CHECKED — BY — DATE

FINAL SURVEY — NOTE BOOK — NO. — SURVEYED — PLOTTED — TEMPLATE AREAS — AREAS CHECKED — BY — DATE

LEGEND

- TEMPORARY PCC PAVEMENT
- REMOVAL
- DRUM
- TEMPORARY CONCRETE BARRIER
- DIRECTION OF TRAFFIC

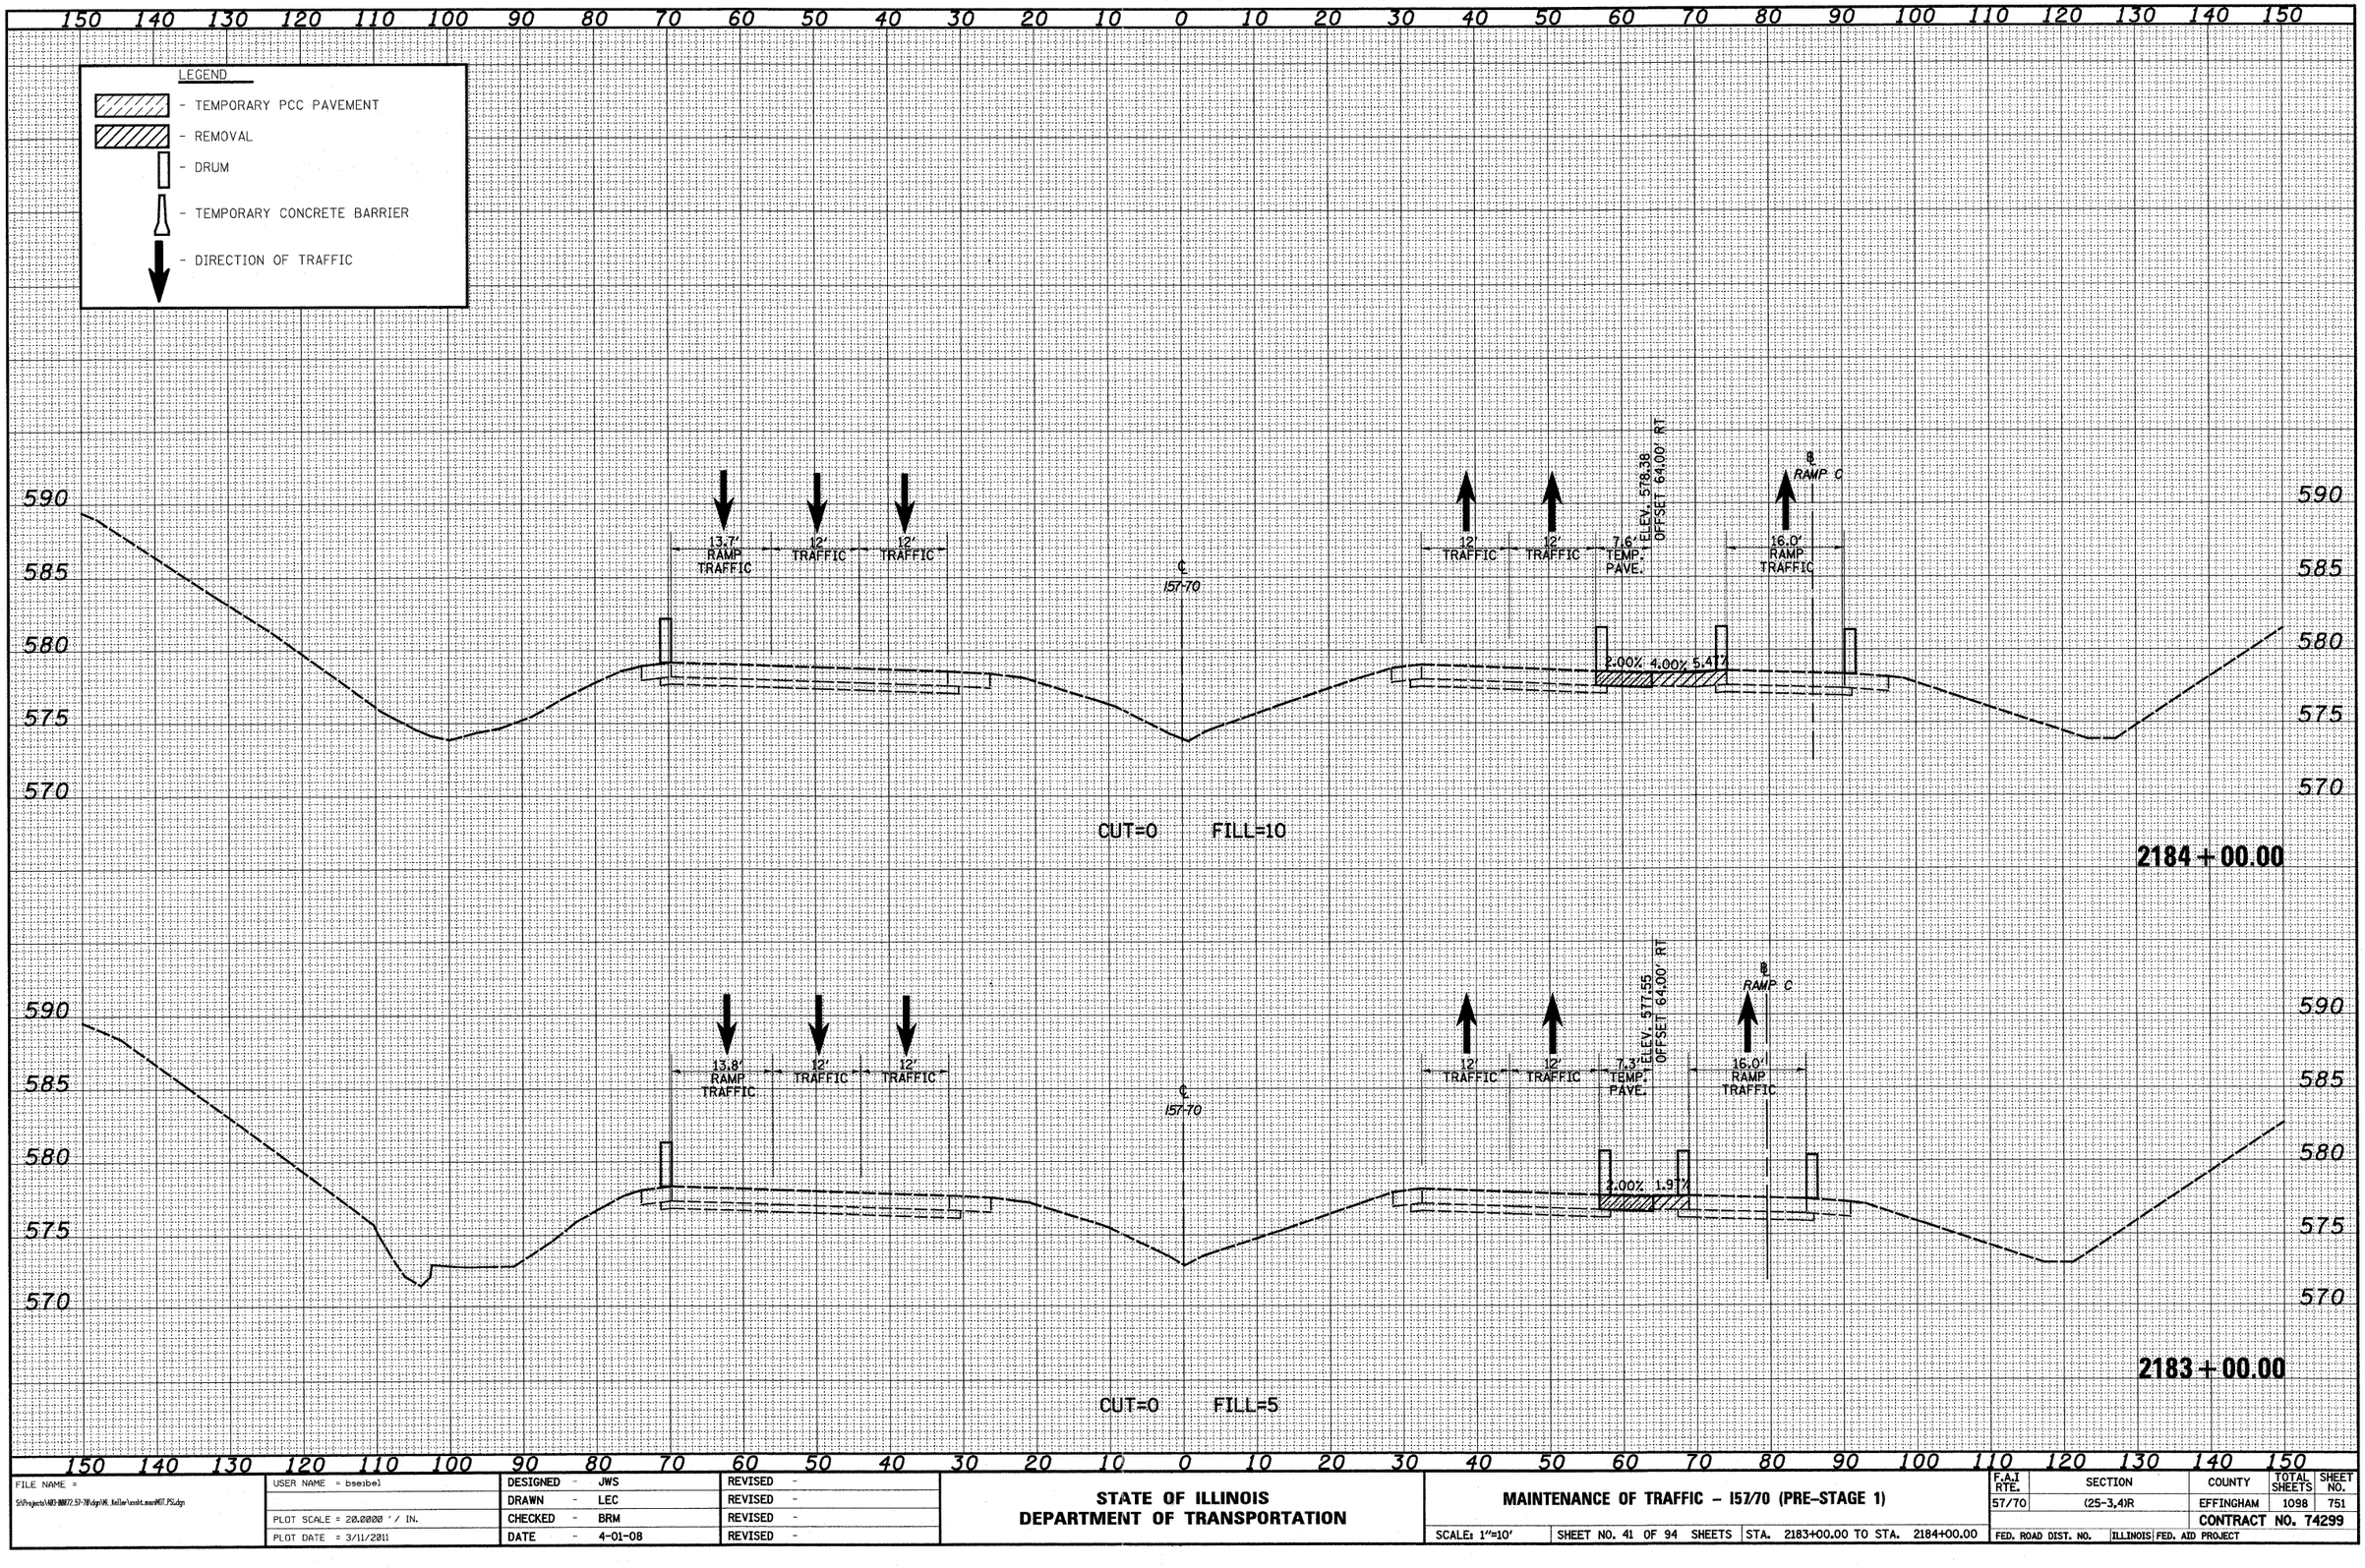


FINAL SURVEY — NOTE BOOK — NO. — SURVEYED — PLOTTED — TRACED — AREAS — AREAS CHECKED — BY — DATE

ORIGINAL SURVEY — NOTE BOOK — NO. — SURVEYED — PLOTTED — TRACED — AREAS — AREAS CHECKED — BY — DATE

| | | | |
|---|---|---|---|
| FILE NAME = S:\Projects\MDI-8807(.57-70)dgn\M_Keller\mnlt_mainMGT_PSL.dgn | USER NAME = bseibel | DESIGNED - JWS | REVISED - |
| | | DRAWN - LEC | REVISED - |
| | PLOT SCALE = 20.0000 ' / IN. | CHECKED - BRM | REVISED - |
| | PLOT DATE = 3/11/2011 | DATE - 4-01-08 | REVISED - |

**STATE OF ILLINOIS**
**DEPARTMENT OF TRANSPORTATION**

**MAINTENANCE OF TRAFFIC – I57/70 (PRE-STAGE 1)**

SCALE: 1"=10' | SHEET NO. 41 OF 94 SHEETS | STA. 2183+00.00 TO STA. 2184+00.00


| F.A.I RTE. | SECTION | COUNTY | TOTAL SHEETS | SHEET NO. |
|---|---|---|---|---|
| 57/70 | (25-3,4)R | EFFINGHAM | 1098 | 751 |
| | | CONTRACT NO. 74299 | | |
| FED. ROAD DIST. NO. | ILLINOIS | FED. AID PROJECT | | |

150 140 130 120 110 100 90 80 70 60 50 40 30 20 10 0 10 20 30 40 50 60 70 80 90 100 110 120 130 140 150

LEGEND

- TEMPORARY PCC PAVEMENT
- REMOVAL
- DRUM
- TEMPORARY CONCRETE BARRIER
- DIRECTION OF TRAFFIC

| FINAL SURVEY | NOTE BOOK | NO. |
|---|---|---|
| SURVEYED | | BY |
| PLOTTED | | DATE |
| TOPSOIL SITE | | |
| AREAS | | |
| AREAS CHECKED | | |

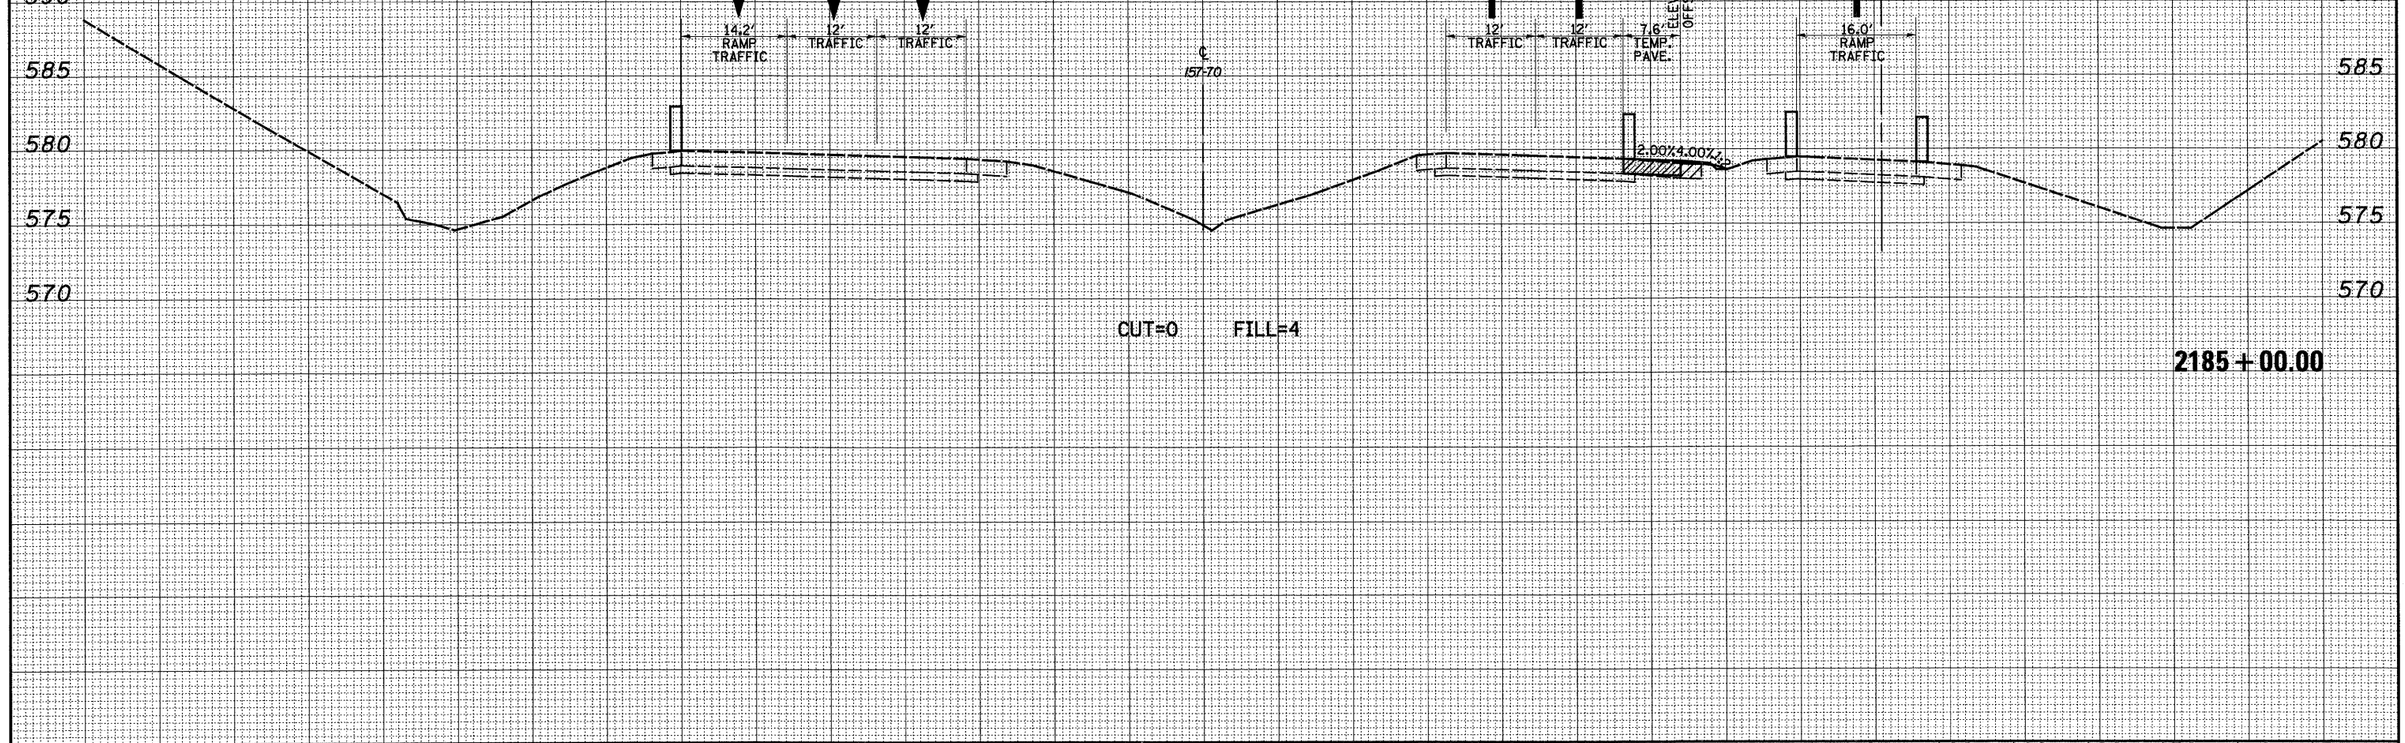


| ORIGINAL SURVEY | NOTE BOOK | NO. |
|---|---|---|
| SURVEYED | | BY |
| PLOTTED | | DATE |
| TOPSOIL SITE | | |
| AREAS | | |
| AREAS CHECKED | | |

| | | | |
|---|---|---|---|
| FILE NAME = S:\Projects\483-88072.57-70\dgn\VK_keller\cnskt.sam901_FSL.dgn | USER NAME = bsaibel | DESIGNED - JWS | REVISED - |
| | | DRAWN - LEC | REVISED - |
| | PLOT SCALE = 20.0000 ' / IN. | CHECKED - BRM | REVISED - |
| | PLOT DATE = 3/11/2011 | DATE - 4-01-08 | REVISED - |

**STATE OF ILLINOIS**
**DEPARTMENT OF TRANSPORTATION**

**MAINTENANCE OF TRAFFIC – I57/70 (PRE-STAGE 1)**


SCALE: 1"=10' | SHEET NO. 42 OF 94 SHEETS | STA. 2185+00.00 TO STA. 2185+00.00

| F.A.I RTE. | SECTION | COUNTY | TOTAL SHEETS | SHEET NO. |
|---|---|---|---|---|
| 57/70 | (25-3,4)R | EFFINGHAM | 1098 | 752 |
| | | CONTRACT NO. 74299 | | |
| FED. ROAD DIST. NO. | ILLINOIS | FED. AID PROJECT | | |

150 140 130 120 110 100 90 80 70 60 50 40 30 20 10 0 10 20 30 40 50 60 70 80 90 100 110 120 130 140 150


LEGEND

- TEMPORARY PCC PAVEMENT
- REMOVAL
- DRUM
- TEMPORARY CONCRETE BARRIER
- DIRECTION OF TRAFFIC

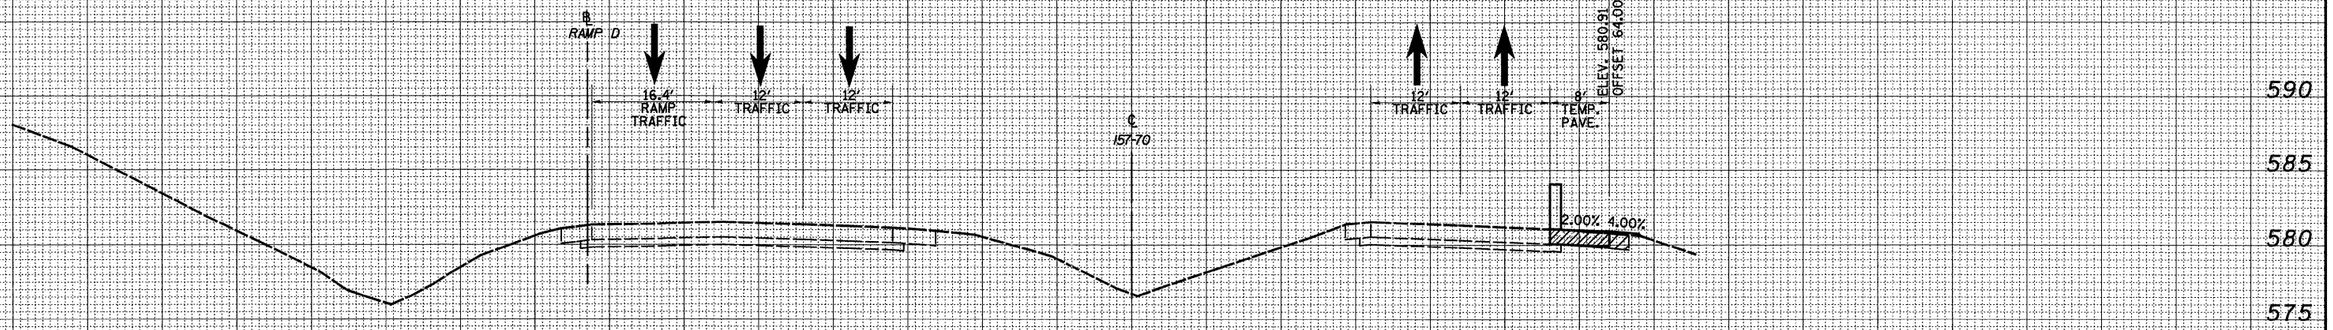


**2187+00.00**

CUT=0 FILL=4

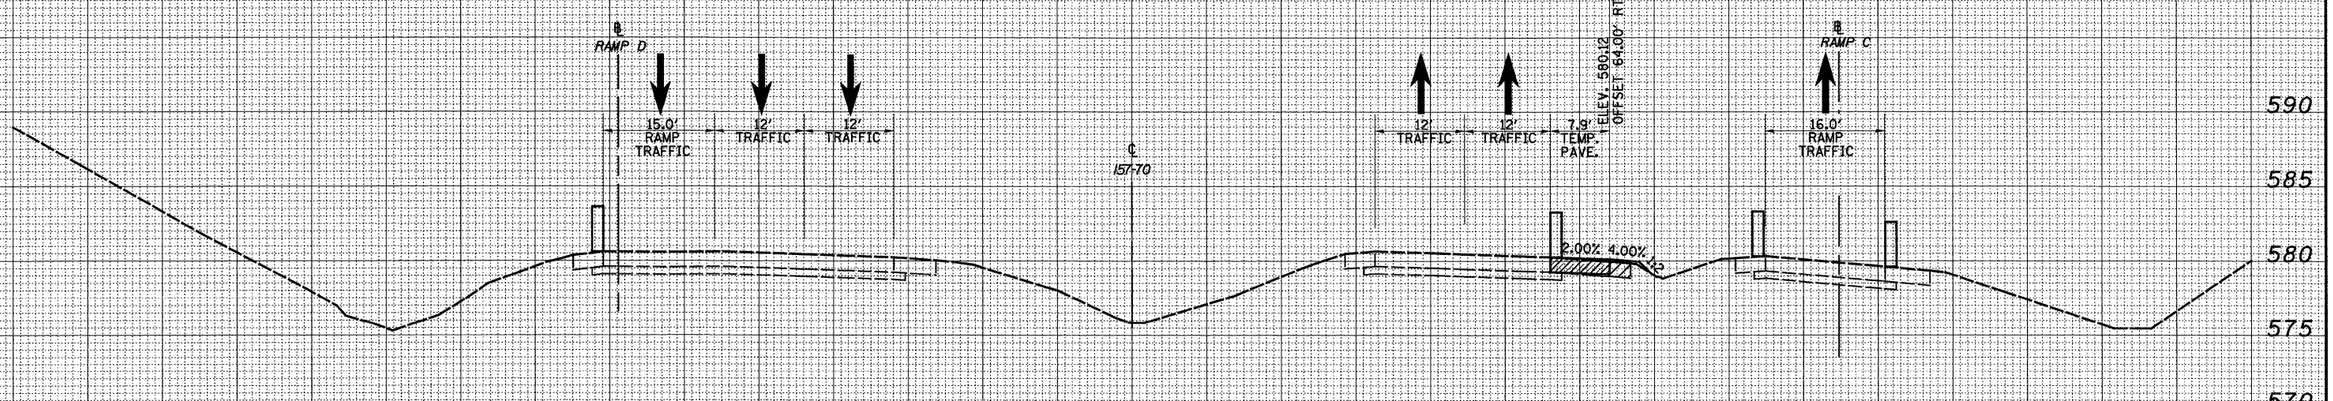


**2186+00.00**

CUT=0 FILL=4

150 140 130 120 110 100 90 80 70 60 50 40 30 20 10 0 10 20 30 40 50 60 70 80 90 100 110 120 130 140 150

| | | | |
|---|---|---|---|
| FILE NAME = S:\Projects\483-R007.57-70\dgn\ML_Keller\mstk_maint07_PSI.dgn | USER NAME = bseibel | DESIGNED - JWS | REVISED - |
| | | DRAWN - LEC | REVISED - |
| | PLOT SCALE = 20.0000 ' / IN. | CHECKED - BRM | REVISED - |
| | PLOT DATE = 3/11/2011 | DATE - 4-01-08 | REVISED - |

**STATE OF ILLINOIS**
**DEPARTMENT OF TRANSPORTATION**

**MAINTENANCE OF TRAFFIC – I57/70 (PRE-STAGE 1)**

SCALE: 1"=10' | SHEET NO. 43 OF 94 SHEETS | STA. 2186+00.00 TO STA. 2187+00.00

| F.A.I RTE. | SECTION | COUNTY | TOTAL SHEETS | SHEET NO. |
|---|---|---|---|---|
| 57/70 | (25-3,4)R | EFFINGHAM | 1098 | 753 |
| | | CONTRACT NO. 74299 | | |
| FED. ROAD DIST. NO. | ILLINOIS | FED. AID PROJECT | | |


| FINAL SURVEY | NOTE BOOK | NO. |
|---|---|---|
| SURVEYED | BY | |
| PLOTTED | | |
| TYPICALS | DATE | |
| AREAS | | |
| AREAS CHECKED | | |

| ORIGINAL SURVEY | NOTE BOOK | NO. |
|---|---|---|
| SURVEYED | BY | |
| PLOTTED | | |
| TYPICALS | DATE | |
| AREAS | | |
| AREAS CHECKED | | |

150 140 130 120 110 100 90 80 70 60 50 40 30 20 10 0 10 20 30 40 50 60 70 80 90 100 110 120 130 140 150


LEGEND

- TEMPORARY PCC PAVEMENT
- REMOVAL
- DRUM
- TEMPORARY CONCRETE BARRIER
- DIRECTION OF TRAFFIC

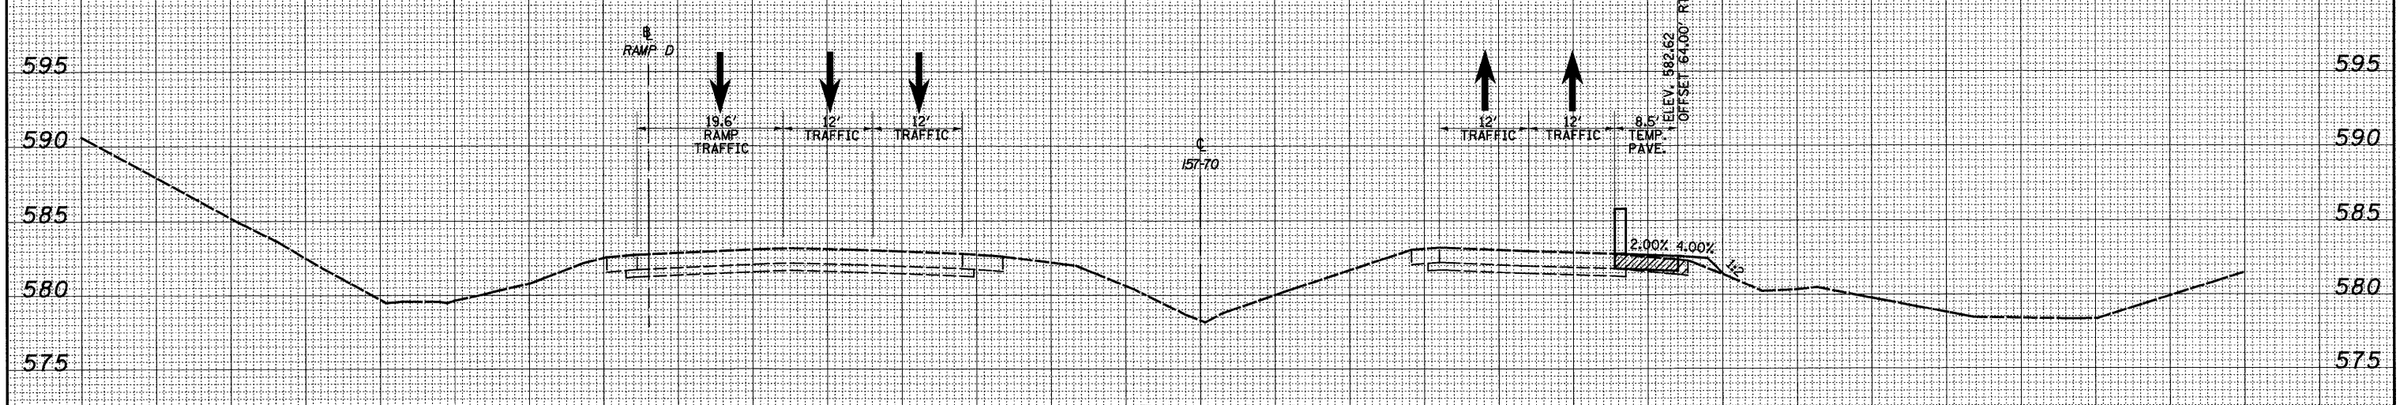


CUT=0 FILL=5

**2189+00.00**

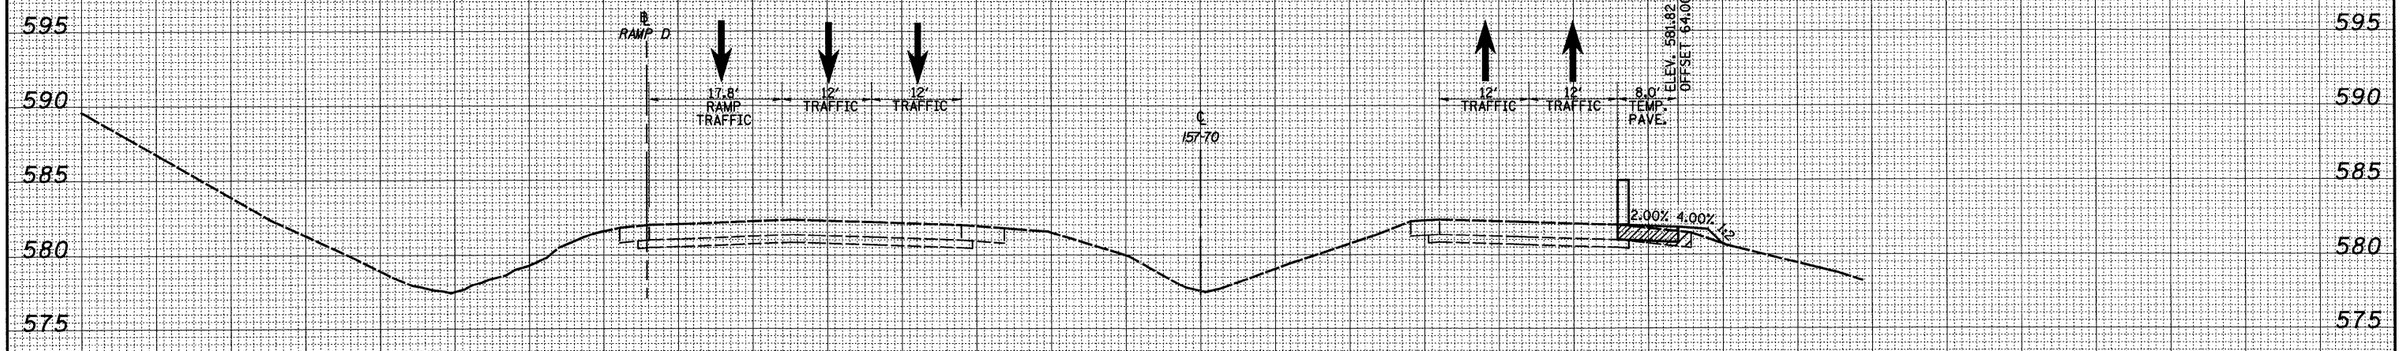


**2188+00.00**

CUT=0 FILL=5

150 140 130 120 110 100 90 80 70 60 50 40 30 20 10 0 10 20 30 40 50 60 70 80 90 100 110 120 130 140 150

FINAL SURVEY — NOTE BOOK — NO. — SURVEYED — PLOTTED — PLOT DATE — AREAS — AREAS — BY — DATE — CHECKED

ORIGINAL SURVEY — NOTE BOOK — NO. — SURVEYED — PLOTTED — PLOT DATE — AREAS — AREAS — BY — DATE — CHECKED

| | | | |
|---|---|---|---|
| FILE NAME = S:\Projects\485-00072.57-70\dgn\MT_Keller\mstt.mar901.PSLdgn | USER NAME = bseibel | DESIGNED - JWS | REVISED - |
| | | DRAWN - LEC | REVISED - |
| | PLOT SCALE = 20.0000 ' / IN. | CHECKED - BRM | REVISED - |
| | PLOT DATE = 3/11/2011 | DATE - 4-01-08 | REVISED - |

**STATE OF ILLINOIS**
**DEPARTMENT OF TRANSPORTATION**


**MAINTENANCE OF TRAFFIC – I57/70 (PRE-STAGE 1)**

SCALE: 1"=10' | SHEET NO. 44 OF 94 SHEETS | STA. 2188+00.00 TO STA. 2189+00.00

| F.A.I RTE. | SECTION | COUNTY | TOTAL SHEETS | SHEET NO. |
|---|---|---|---|---|
| 57/70 | (25-3,4)R | EFFINGHAM | 1098 | 754 |
| | | CONTRACT NO. 74299 | | |
| FED. ROAD DIST. NO. | ILLINOIS | FED. AID PROJECT | | |

LEGEND

- TEMPORARY PCC PAVEMENT
- REMOVAL
- DRUM
- TEMPORARY CONCRETE BARRIER
- DIRECTION OF TRAFFIC

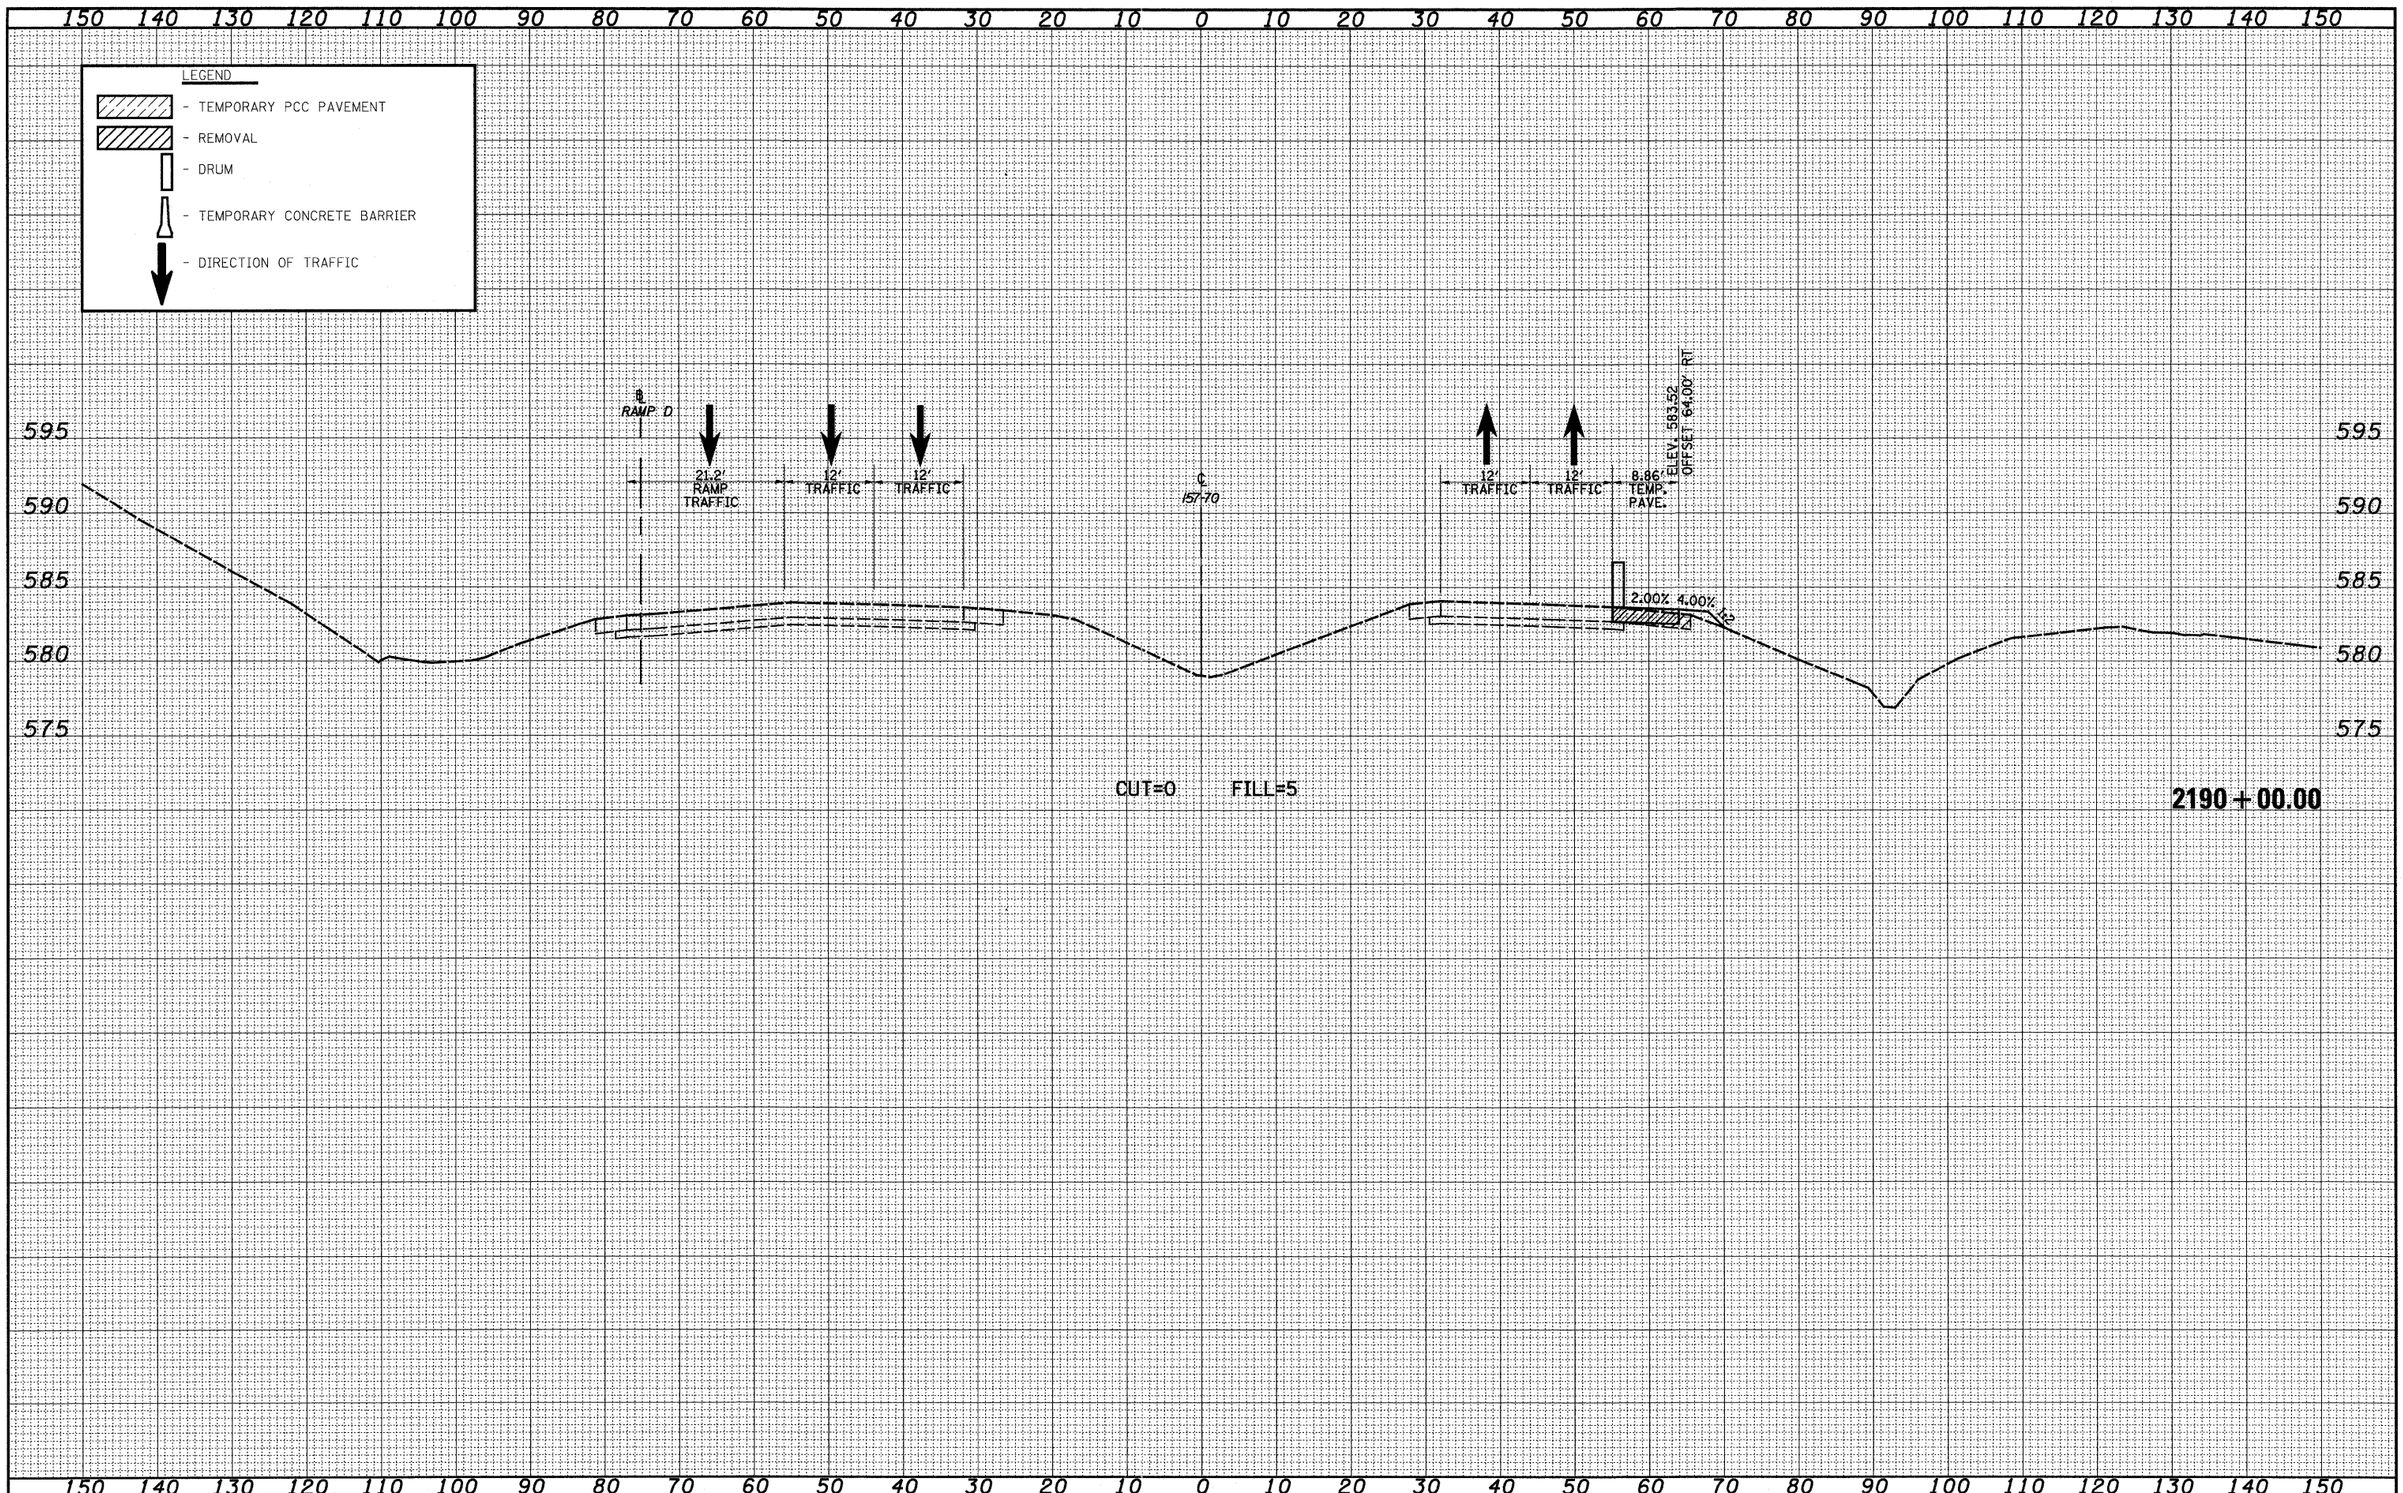


CUT=0 FILL=5

**2190+00.00**

| FINAL SURVEY | BY | DATE |
|---|---|---|
| SURVEYED | | |
| PLOTTED | | |
| NOTE BOOK | | |
| NO. | AREAS | |
| | AREAS CHECKED | |

| ORIGINAL SURVEY | BY | DATE |
|---|---|---|
| SURVEYED | | |
| PLOTTED | | |
| NOTE BOOK | | |
| NO. | AREAS | |
| | AREAS CHECKED | |

| | | | |
|---|---|---|---|
| FILE NAME = S:\Projects\HED-8872.57-TP\dgn\ML_Keller\mstN_maintMOT_PS1.dgn | USER NAME = bseibel | DESIGNED - JWS | REVISED - |
| | | DRAWN - LEC | REVISED - |
| | PLOT SCALE = 20.0000 ' / IN. | CHECKED - BRM | REVISED - |
| | PLOT DATE = 3/11/2011 | DATE - 4-01-08 | REVISED - |

**STATE OF ILLINOIS**
**DEPARTMENT OF TRANSPORTATION**

**MAINTENANCE OF TRAFFIC – I57/70 (PRE-STAGE 1)**


SCALE: 1"=10' | SHEET NO. 45 OF 94 SHEETS | STA. 2190+00.00 TO STA. 2190+00.00

| F.A.I RTE. | SECTION | COUNTY | TOTAL SHEETS | SHEET NO. |
|---|---|---|---|---|
| 57/70 | (25-3,4)R | EFFINGHAM | 1098 | 755 |
| | | CONTRACT NO. 74299 | | |
| FED. ROAD DIST. NO. | ILLINOIS | FED. AID PROJECT | | |

150 140 130 120 110 100 90 80 70 60 50 40 30 20 10 0 10 20 30 40 50 60 70 80 90 100 110 120 130 140 150

LEGEND

- TEMPORARY PCC PAVEMENT
- REMOVAL
- DRUM
- TEMPORARY CONCRETE BARRIER
- DIRECTION OF TRAFFIC

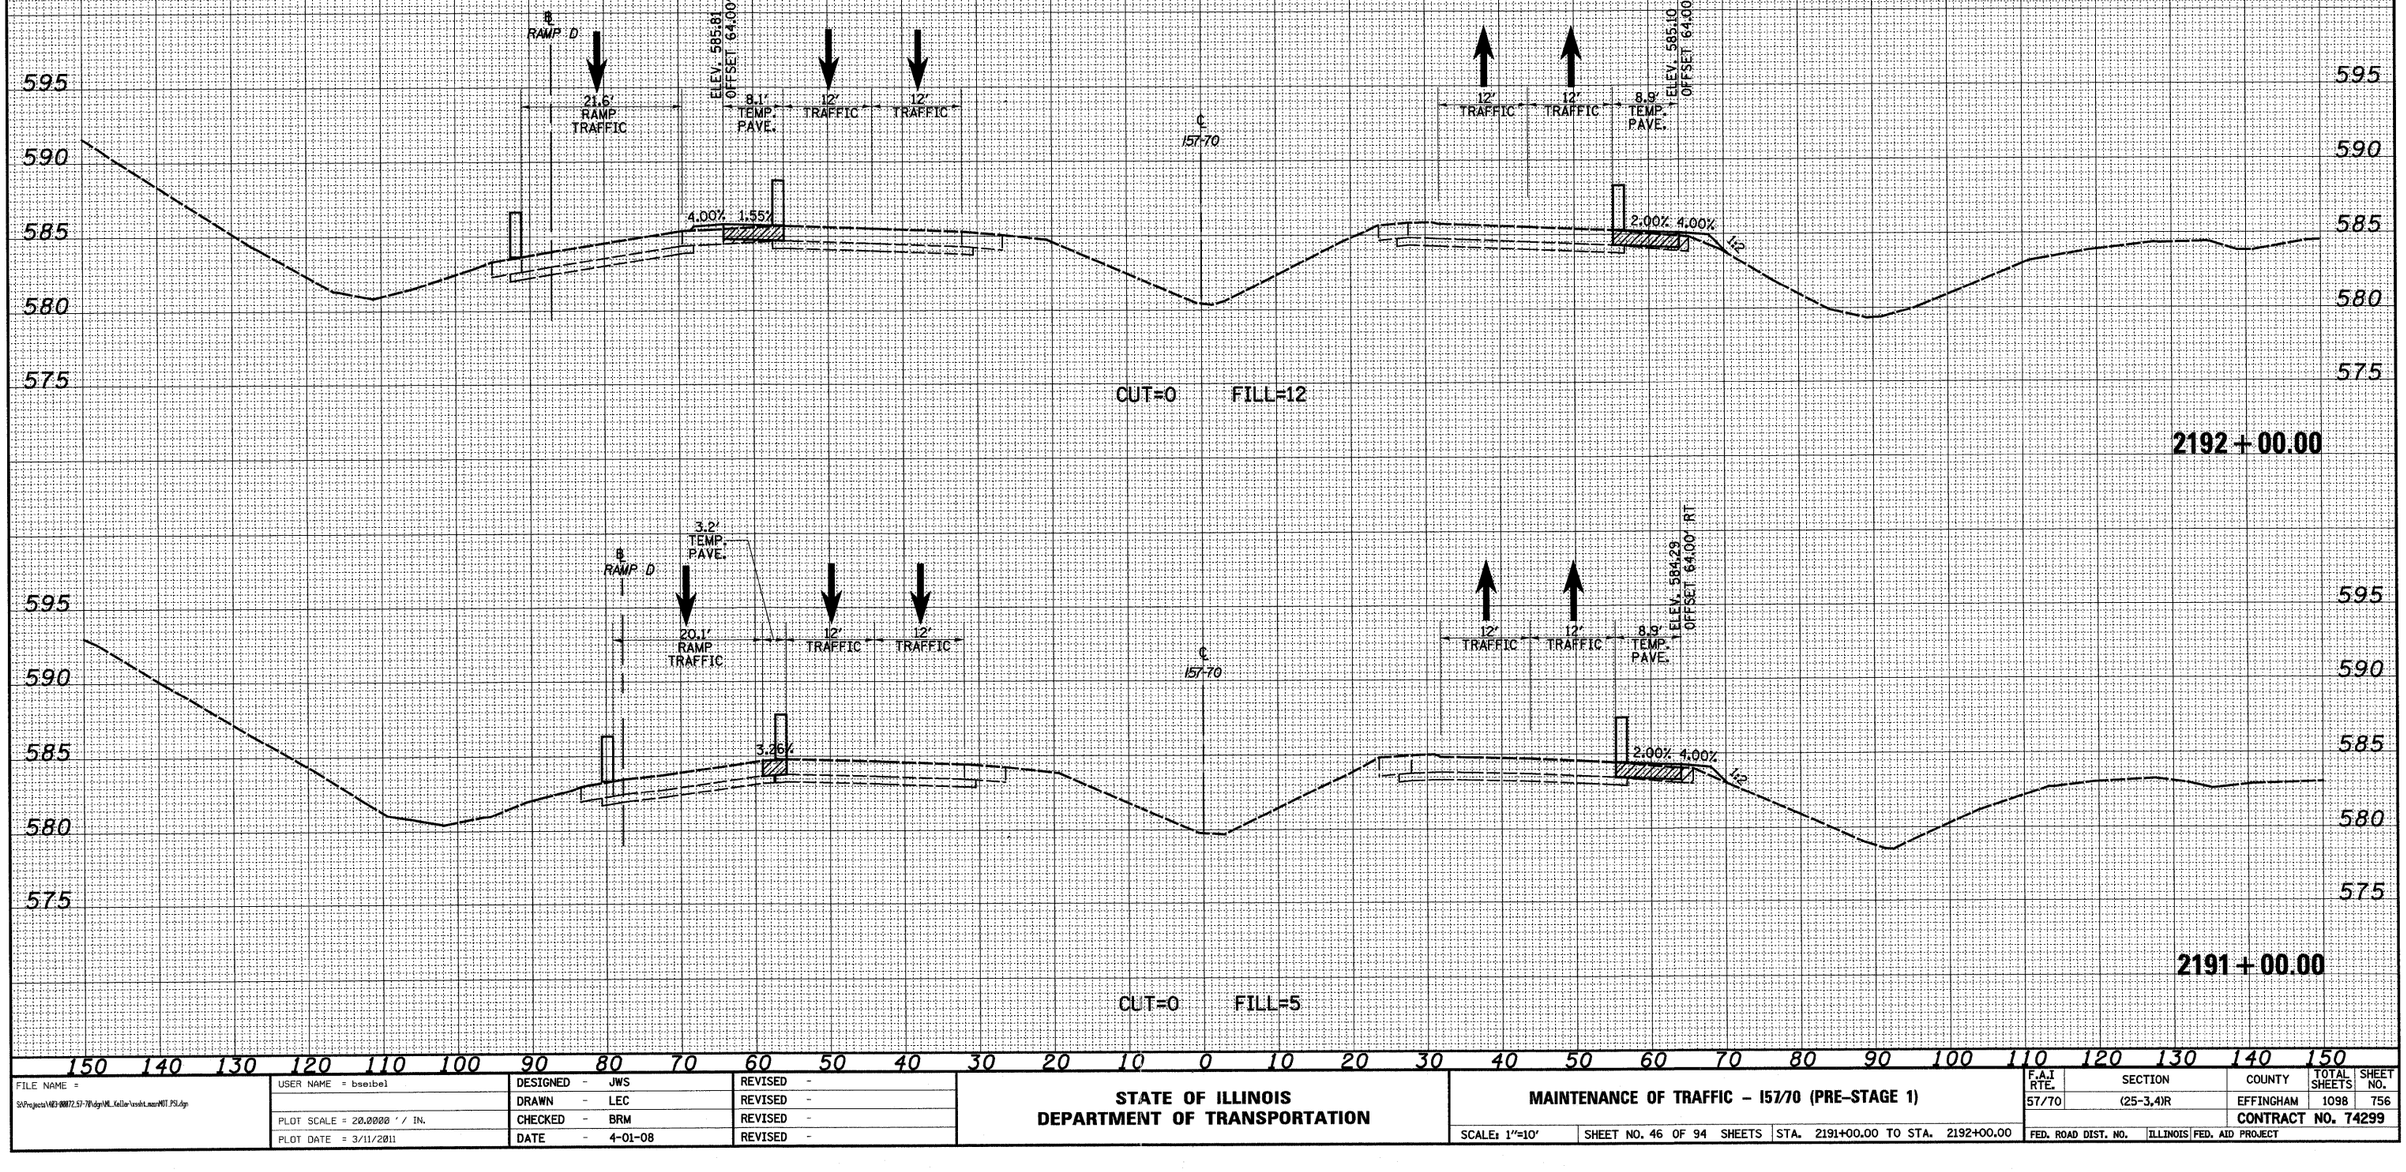


FINAL SURVEY — NOTE BOOK — NO. — SURVEYED — PLOTTED — ISSUE DATE — AREAS — AREAS CHECKED — BY — DATE

ORIGINAL SURVEY — NOTE BOOK — NO. — SURVEYED — PLOTTED — ISSUE DATE — AREAS — AREAS CHECKED — BY — DATE

| | | | |
|---|---|---|---|
| FILE NAME = S:\Projects\4801-00072.57-70\dgn\ML_Keller\mnt1_maint01_PSL.dgn | USER NAME = bseibel | DESIGNED - JWS | REVISED - |
| | | DRAWN - LEC | REVISED - |
| | PLOT SCALE = 20.0000 ' / IN. | CHECKED - BRM | REVISED - |
| | PLOT DATE = 3/11/2011 | DATE - 4-01-08 | REVISED - |

**STATE OF ILLINOIS**
**DEPARTMENT OF TRANSPORTATION**

**MAINTENANCE OF TRAFFIC – I57/70 (PRE-STAGE 1)**

SCALE: 1"=10' | SHEET NO. 46 OF 94 SHEETS | STA. 2191+00.00 TO STA. 2192+00.00

| F.A.I RTE. | SECTION | COUNTY | TOTAL SHEETS | SHEET NO. |
|---|---|---|---|---|
| 57/70 | (25-3,4)R | EFFINGHAM | 1098 | 756 |
| | | CONTRACT NO. 74299 | | |
| FED. ROAD DIST. NO. | ILLINOIS | FED. AID PROJECT | | |

| FINAL SURVEY | NOTE BOOK | NO. |
|---|---|---|
| | SURVEYED | |
| | PLOTTED | |
| | TEMPLATE | |
| | AREAS | |
| | AREAS CHECKED | |

| BY | DATE |
|---|---|
| | |
| | |
| | |
| | |
| | |

| ORIGINAL SURVEY | NOTE BOOK | NO. |
|---|---|---|
| | SURVEYED | |
| | PLOTTED | |
| | TEMPLATE | |
| | AREAS | |
| | AREAS CHECKED | |

| BY | DATE |
|---|---|
| | |
| | |
| | |
| | |
| | |

150 140 130 120 110 100 90 80 70 60 50 40 30 20 10 0 10 20 30 40 50 60 70 80 90 100 110 120 130 140 150

LEGEND

- TEMPORARY PCC PAVEMENT
- REMOVAL
- DRUM
- TEMPORARY CONCRETE BARRIER
- DIRECTION OF TRAFFIC

595
590
585
580

ELEV. 587.25
OFFSET 64.00' LT
8.3' TEMP. PAVE.
12' TRAFFIC
12' TRAFFIC
℄ 157-70
12' TRAFFIC
12' TRAFFIC
8.8' TEMP. PAVE.
ELEV. 586.65
OFFSET 64.00' RT
4.00% 1.39%
1:2
2.00% 4.00%
1:2

CUT=0 FILL=8

**2194+00.00**

ELEV. 586.56
OFFSET 64.00' LT
8.2' TEMP. PAVE.
12' TRAFFIC
12' TRAFFIC
℄ 157-70
12' TRAFFIC
12' TRAFFIC
8.4' TEMP. PAVE.
ELEV. 585.89
OFFSET 64.00' RT
4.00% 1.63%
1:2
2.00% 4.00%
1:2

595
590
585
580

**2193+00.00**

CUT=0 FILL=13

150 140 130 120 110 100 90 80 70 60 50 40 30 20 10 0 10 20 30 40 50 60 70 80 90 100 110 120 130 140 150

| | | | |
|---|---|---|---|
| FILE NAME = S:\Projects\NED-88072.57-7P\dgn\M_Fallin\cnsht_maintMET_PSI.dgn | USER NAME = bseibel | DESIGNED - JWS | REVISED - |
| | | DRAWN - LEC | REVISED - |
| | PLOT SCALE = 20.0000 ' / IN. | CHECKED - BRM | REVISED - |
| | PLOT DATE = 3/11/2011 | DATE - 4-01-08 | REVISED - |

**STATE OF ILLINOIS**
**DEPARTMENT OF TRANSPORTATION**


**MAINTENANCE OF TRAFFIC – I57/70 (PRE-STAGE 1)**

SCALE: 1"=10' | SHEET NO. 47 OF 94 SHEETS | STA. 2193+00.00 TO STA. 2194+00.00

| F.A.I RTE. | SECTION | COUNTY | TOTAL SHEETS | SHEET NO. |
|---|---|---|---|---|
| 57/70 | (25-3,4)R | EFFINGHAM | 1098 | 757 |
| | | CONTRACT NO. 74299 | | |
| FED. ROAD DIST. NO. | ILLINOIS | FED. AID PROJECT | | |

LEGEND

- TEMPORARY PCC PAVEMENT
- REMOVAL
- DRUM
- TEMPORARY CONCRETE BARRIER
- DIRECTION OF TRAFFIC

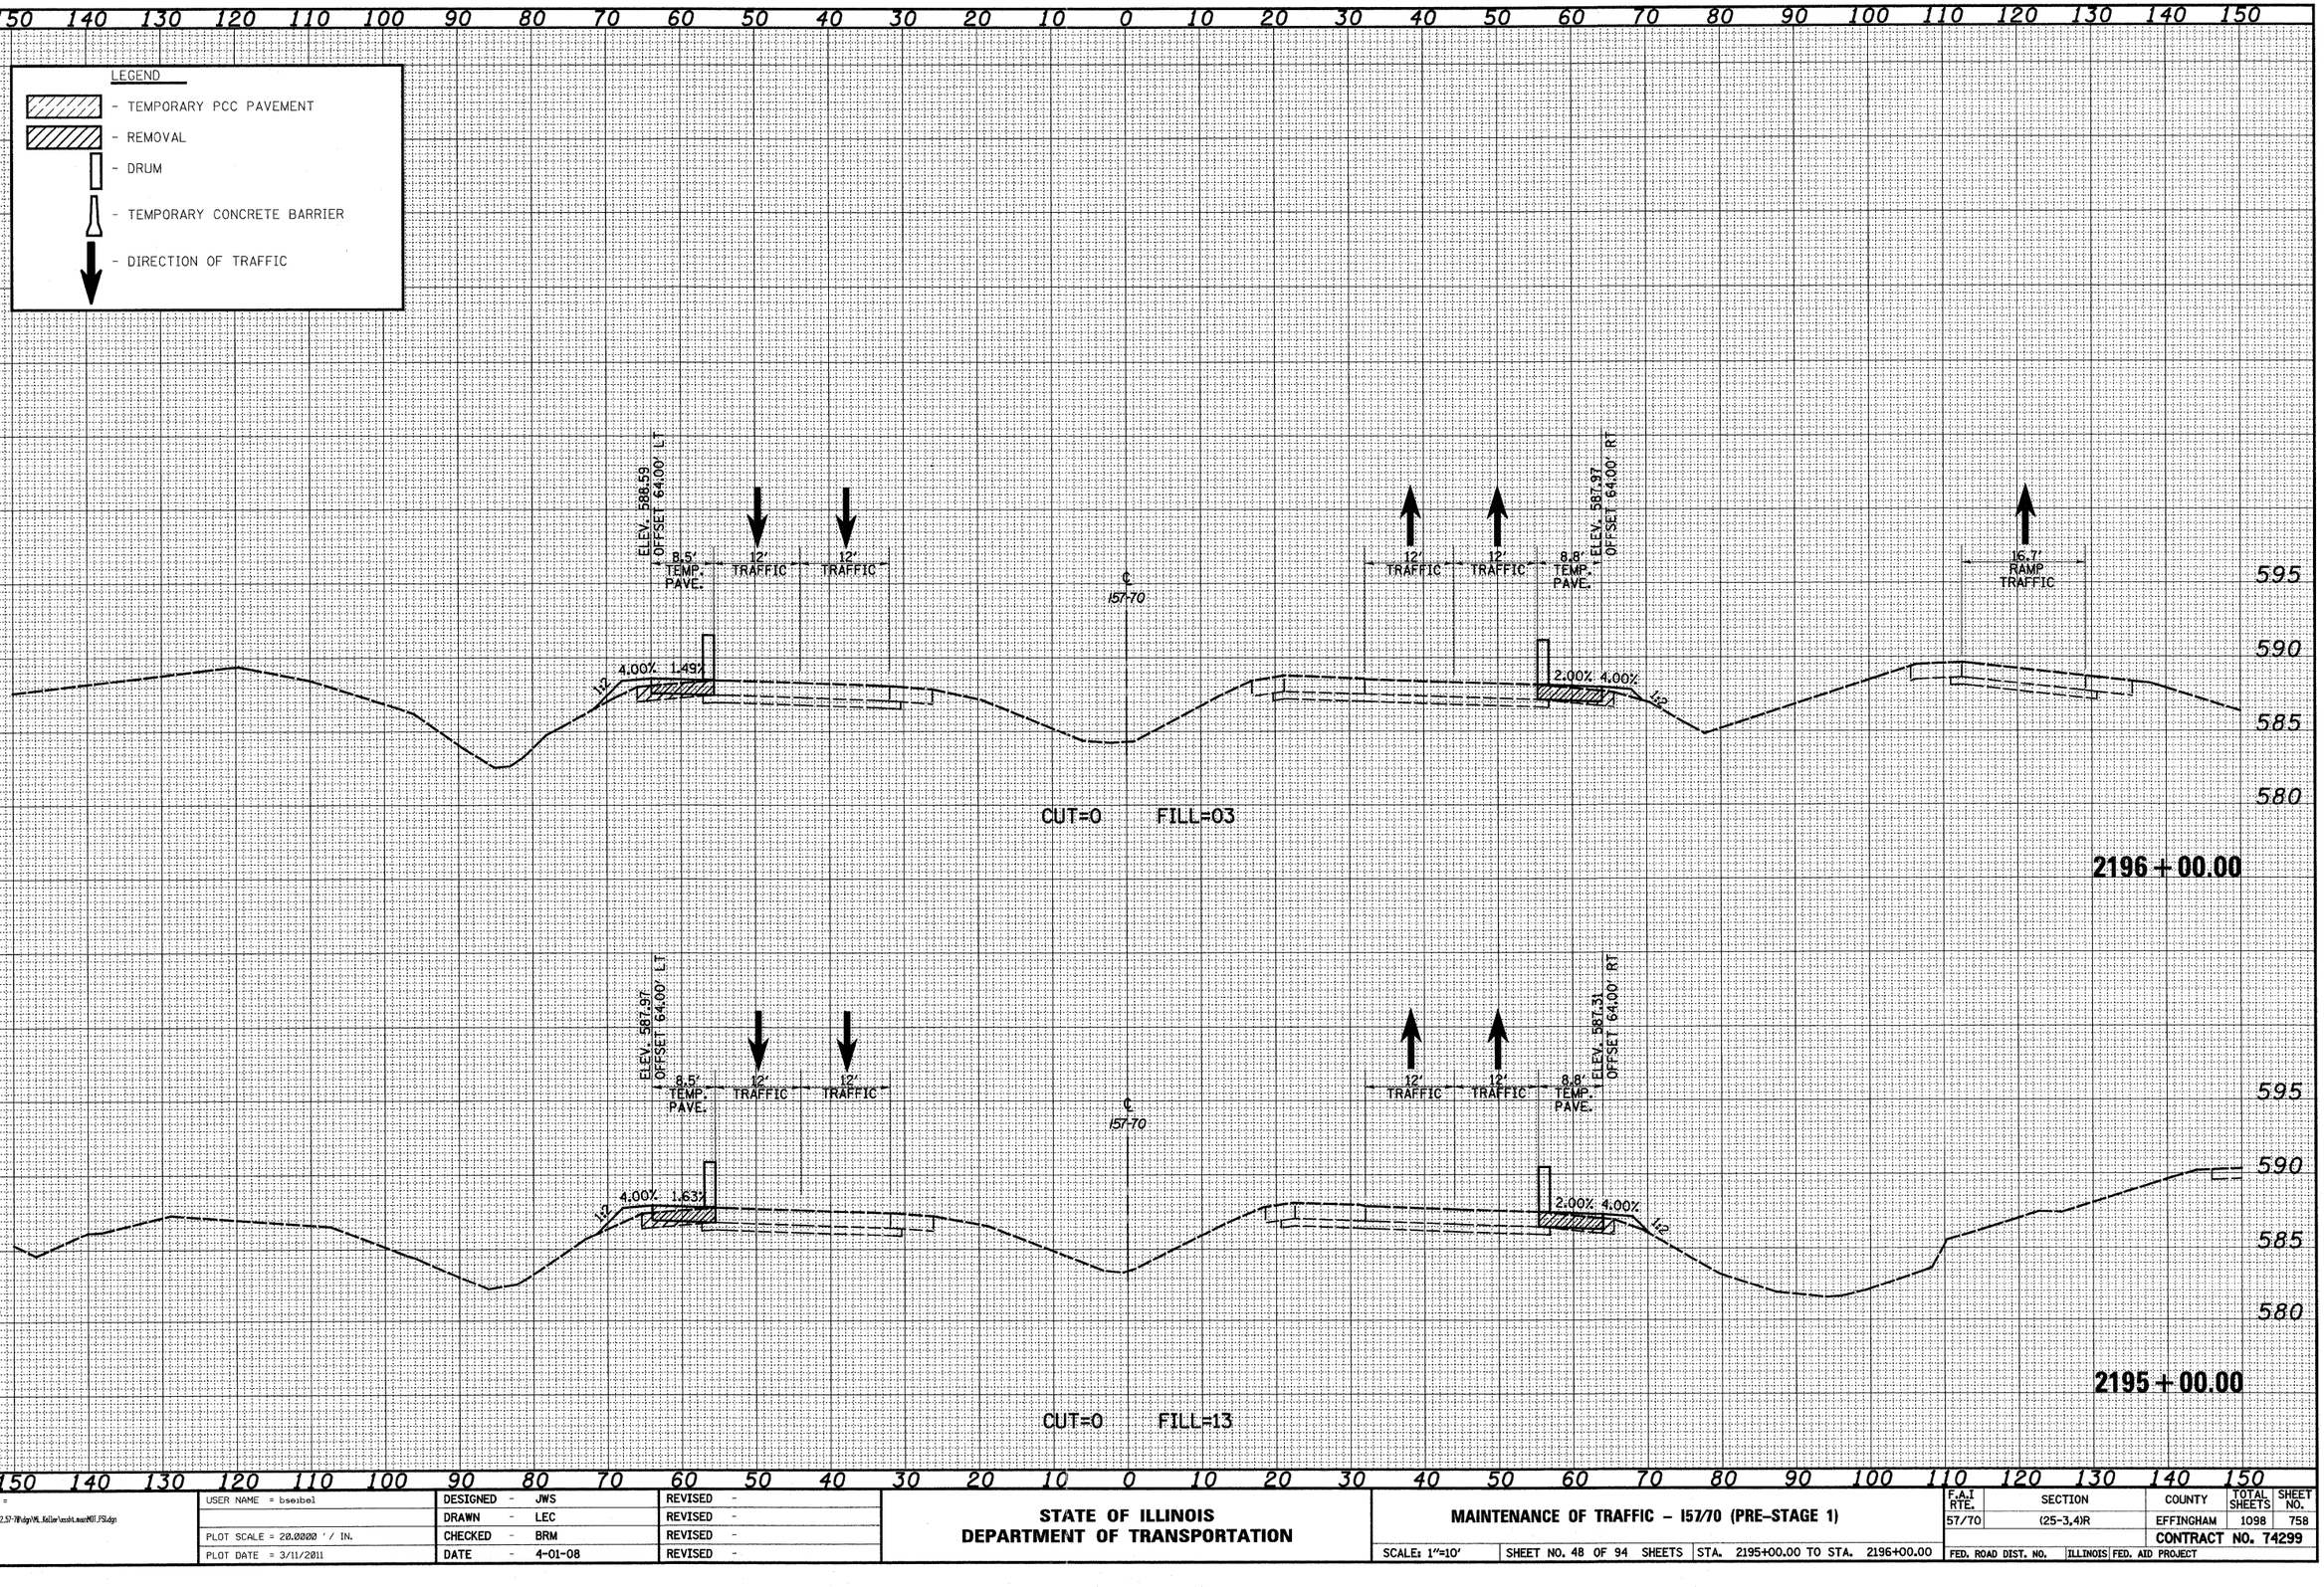


FINAL SURVEY — NOTE BOOK — NO.
SURVEYED — PLOTTED — TRACED — AREAS — AREAS CHECKED
BY — DATE

ORIGINAL SURVEY — NOTE BOOK — NO.
SURVEYED — PLOTTED — TRACED — AREAS — AREAS CHECKED
BY — DATE

| | | | | |
|---|---|---|---|---|
| FILE NAME = S:\Projects\MED 88072.57-70\dgn\ML_Keller\mslt_sset901.FSI.dgn | USER NAME = bseibel | DESIGNED - JWS | REVISED - | |
| | | DRAWN - LEC | REVISED - | |
| | PLOT SCALE = 20.0000 ' / IN. | CHECKED - BRM | REVISED - | |
| | PLOT DATE = 3/11/2011 | DATE - 4-01-08 | REVISED - | |

**STATE OF ILLINOIS**
**DEPARTMENT OF TRANSPORTATION**

**MAINTENANCE OF TRAFFIC – I57/70 (PRE-STAGE 1)**


SCALE: 1"=10' | SHEET NO. 48 OF 94 SHEETS | STA. 2195+00.00 TO STA. 2196+00.00

| F.A.I RTE. | SECTION | COUNTY | TOTAL SHEETS | SHEET NO. |
|---|---|---|---|---|
| 57/70 | (25-3,4)R | EFFINGHAM | 1098 | 758 |
| | | CONTRACT NO. 74299 | | |
| FED. ROAD DIST. NO. | ILLINOIS | FED. AID PROJECT | | |

150 140 130 120 110 100 90 80 70 60 50 40 30 20 10 0 10 20 30 40 50 60 70 80 90 100 110 120 130 140 150


LEGEND

- TEMPORARY PCC PAVEMENT
- REMOVAL
- DRUM
- TEMPORARY CONCRETE BARRIER
- DIRECTION OF TRAFFIC

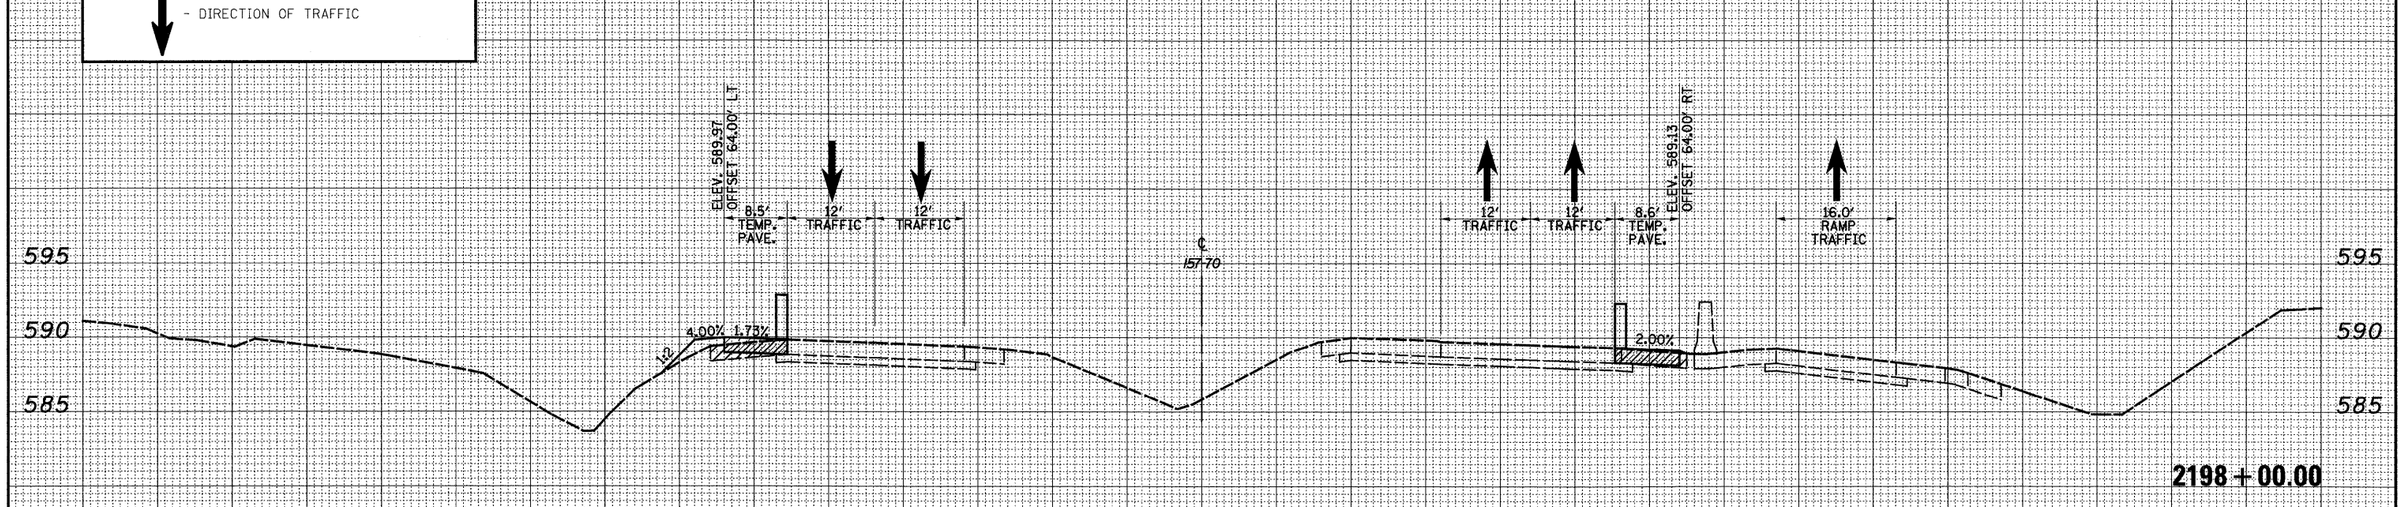


2198 + 00.00

CUT=0 FILL=10

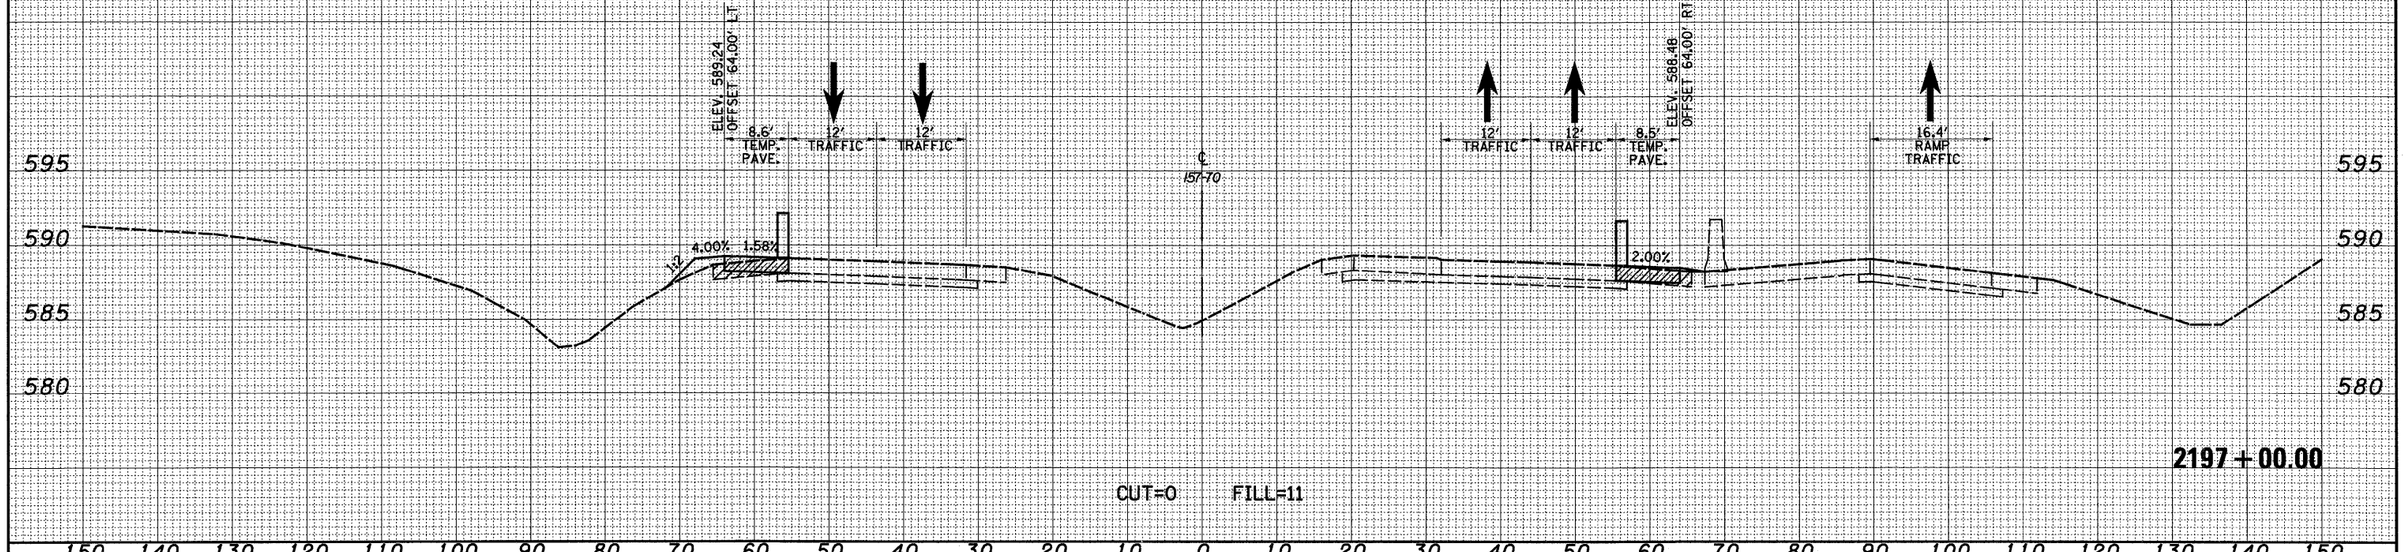


2197 + 00.00

CUT=0 FILL=11

150 140 130 120 110 100 90 80 70 60 50 40 30 20 10 0 10 20 30 40 50 60 70 80 90 100 110 120 130 140 150

FINAL SURVEY NOTE BOOK NO.

| BY | DATE |
|---|---|
| SURVEYED | |
| PLOTTED | |
| TOTAL AREAS | |
| AREAS CHECKED | |

ORIGINAL SURVEY NOTE BOOK NO.

| BY | DATE |
|---|---|
| SURVEYED | |
| PLOTTED | |
| TOTAL AREAS | |
| AREAS CHECKED | |

| | | | |
|---|---|---|---|
| FILE NAME = S:\Projects\4803807Z.53-70\dgn\ML_Keller\roslt_nav907.PSLdgn | USER NAME = bseibel | DESIGNED - JWS | REVISED - |
| | | DRAWN - LEC | REVISED - |
| | PLOT SCALE = 20.0000 ' / IN. | CHECKED - BRM | REVISED - |
| | PLOT DATE = 3/11/2011 | DATE - 4-01-08 | REVISED - |

**STATE OF ILLINOIS**
**DEPARTMENT OF TRANSPORTATION**


**MAINTENANCE OF TRAFFIC – I57/70 (PRE-STAGE 1)**

SCALE: 1"=10' | SHEET NO. 49 OF 94 SHEETS | STA. 2197+00.00 TO STA. 2198+00.00

| F.A.I RTE. | SECTION | COUNTY | TOTAL SHEETS | SHEET NO. |
|---|---|---|---|---|
| 57/70 | (25-3,4)R | EFFINGHAM | 1098 | 759 |
| | | CONTRACT NO. 74299 | | |
| FED. ROAD DIST. NO. | ILLINOIS | FED. AID PROJECT | | |

LEGEND

- TEMPORARY PCC PAVEMENT
- REMOVAL
- DRUM
- TEMPORARY CONCRETE BARRIER
- DIRECTION OF TRAFFIC

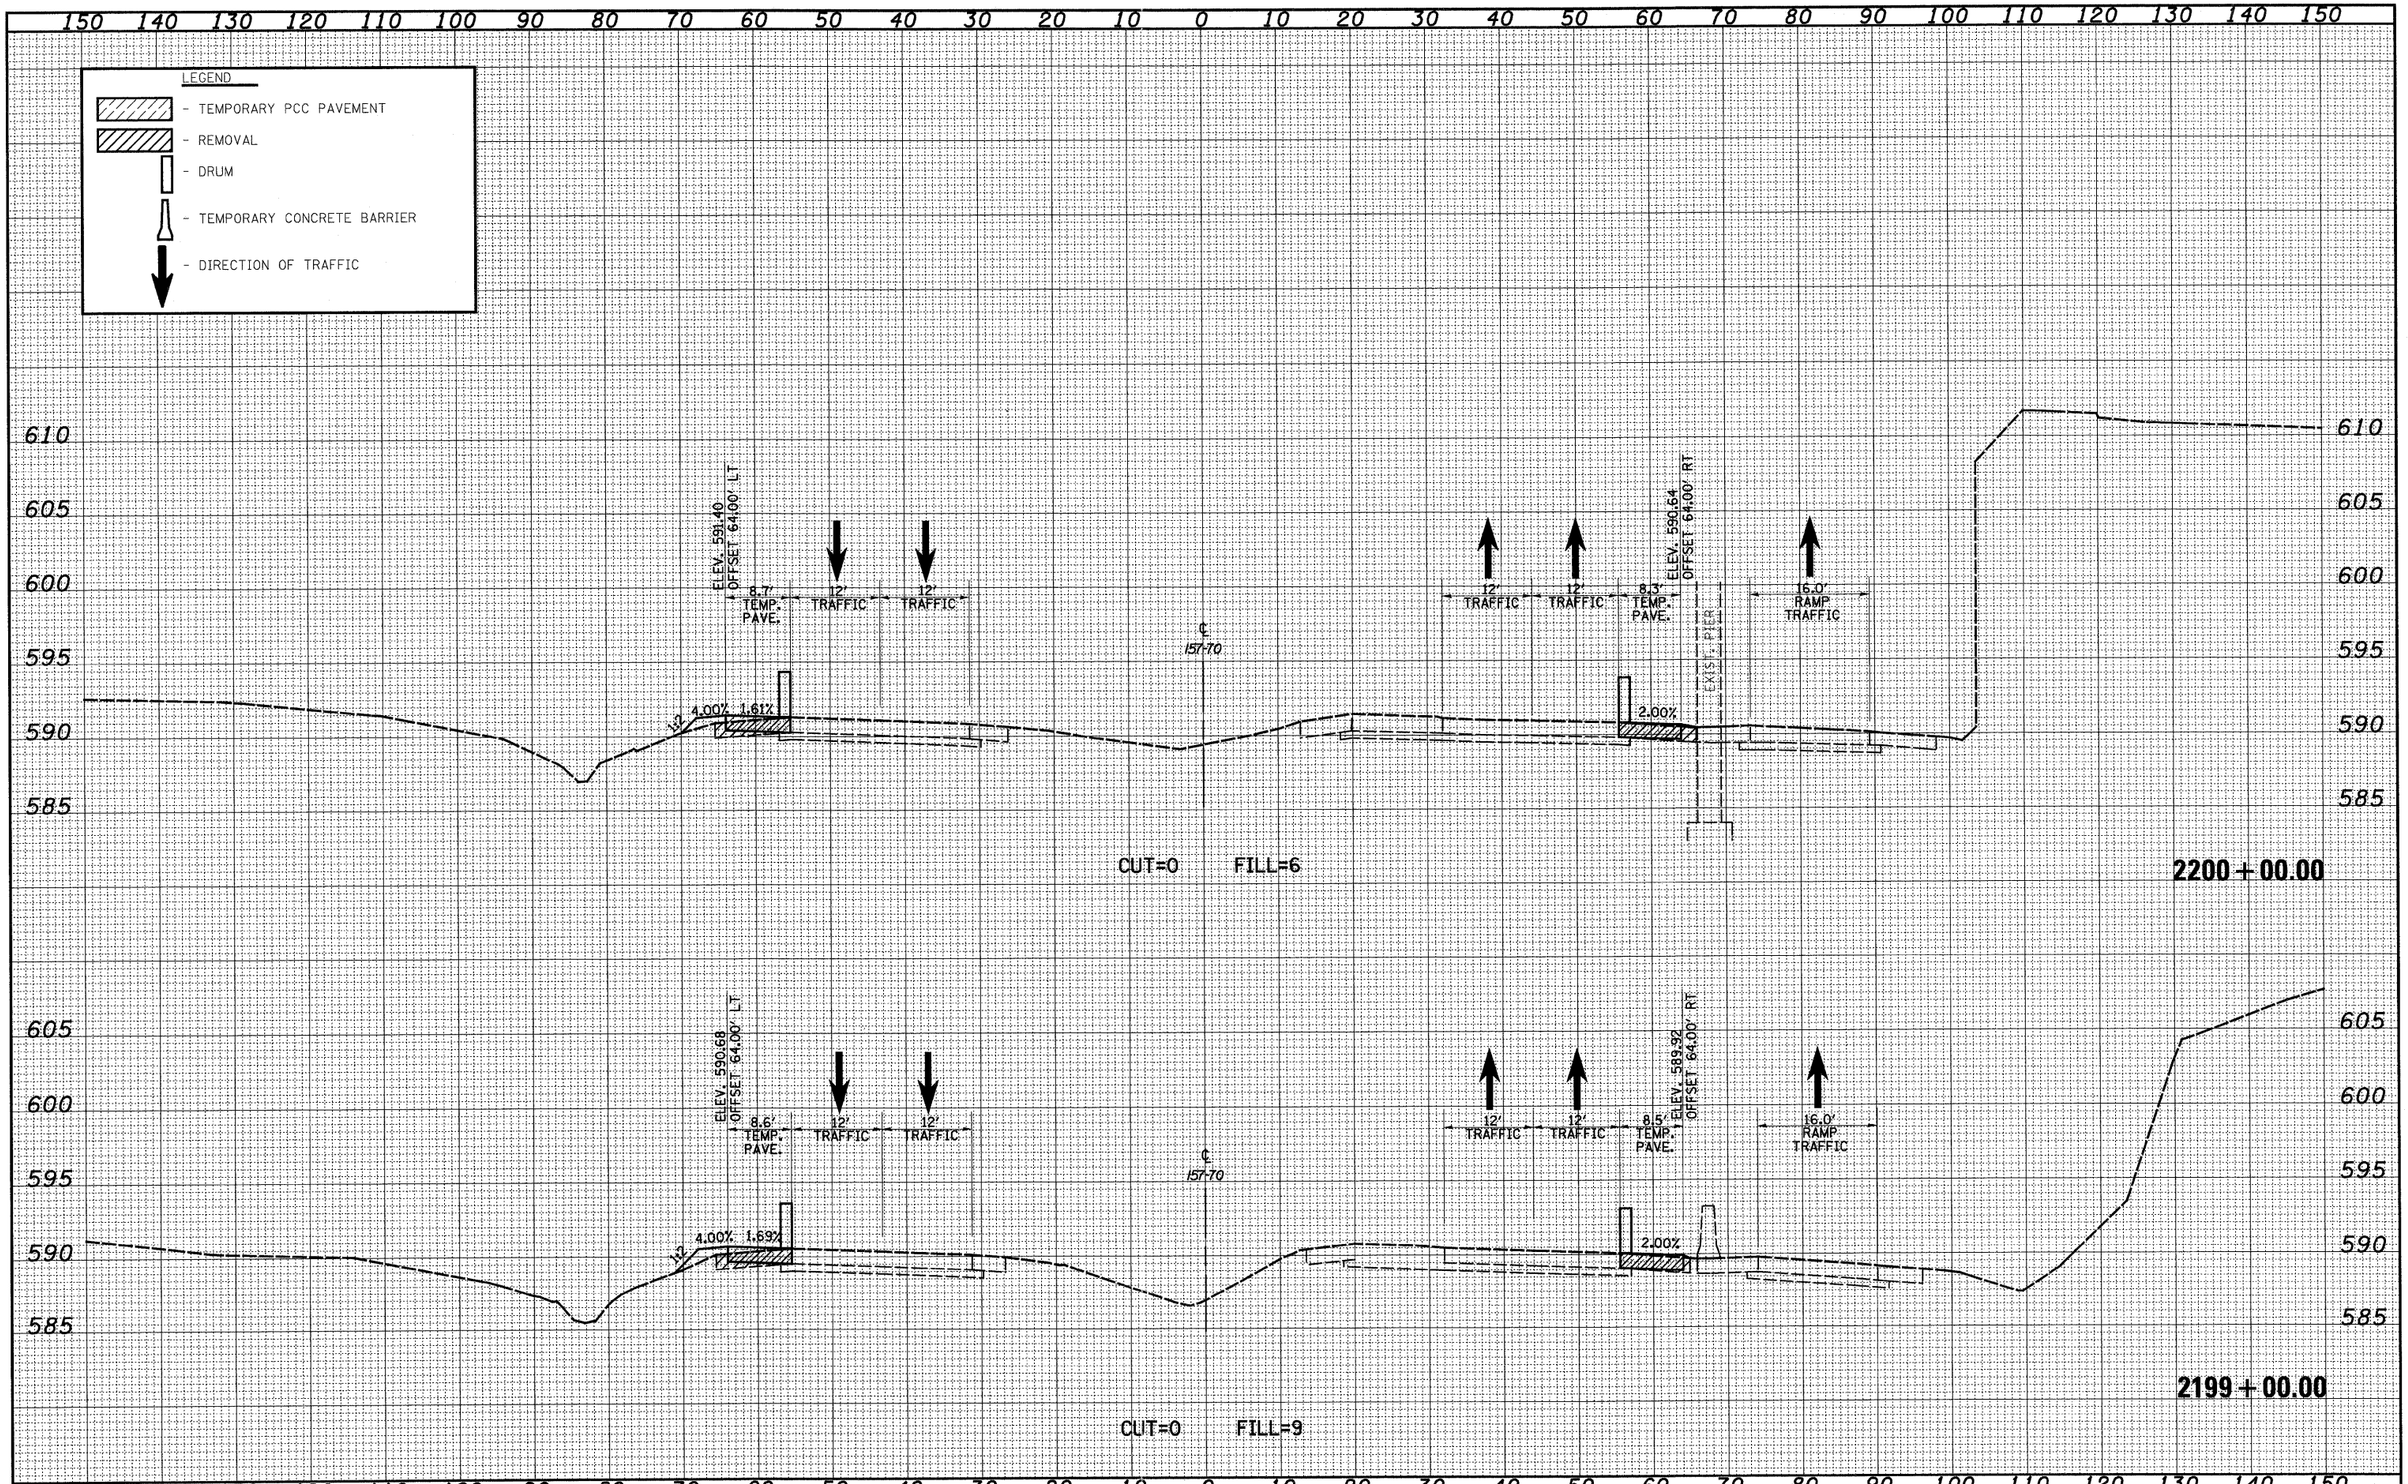


| FINAL SURVEY | NOTE BOOK | NO. | BY | DATE |
|---|---|---|---|---|
| | SURVEYED | | | |
| | PLOTTED | | | |
| | TEMPLATE | | | |
| | AREAS | | | |
| | AREAS CHECKED | | | |

| ORIGINAL SURVEY | NOTE BOOK | NO. | BY | DATE |
|---|---|---|---|---|
| | SURVEYED | | | |
| | PLOTTED | | | |
| | TEMPLATE | | | |
| | AREAS | | | |
| | AREAS CHECKED | | | |

| | | | |
|---|---|---|---|
| FILE NAME = S:\Projects\HED-0007(257-7P\dgn\ML_Keller\sesht.maerMOT_PSI.dgn | USER NAME = bsobel | DESIGNED - JWS | REVISED - |
| | | DRAWN - LEC | REVISED - |
| | PLOT SCALE = 20.0000 ' / IN. | CHECKED - BRM | REVISED - |
| | PLOT DATE = 3/11/2011 | DATE - 4-01-08 | REVISED - |

**STATE OF ILLINOIS**
**DEPARTMENT OF TRANSPORTATION**

**MAINTENANCE OF TRAFFIC – 157/70 (PRE-STAGE 1)**

SCALE: 1"=10' | SHEET NO. 50 OF 94 SHEETS | STA. 2199+00.00 TO STA. 2200+00.00

| F.A.I RTE. | SECTION | COUNTY | TOTAL SHEETS | SHEET NO. |
|---|---|---|---|---|
| 57/70 | (25-3,4)R | EFFINGHAM | 1098 | 760 |
| | | CONTRACT NO. 74299 | | |
| FED. ROAD DIST. NO. | ILLINOIS | FED. AID PROJECT | | |

| FINAL SURVEY | NOTE BOOK | NO. |
|---|---|---|
| SURVEYED | PLOTTED | AREAS |
| PLOTTED | TYPED | AREAS CHECKED |
| TYPED | AREAS | |
| BY | | |
| DATE | | |

| ORIGINAL SURVEY | NOTE BOOK | NO. |
|---|---|---|
| SURVEYED | PLOTTED | AREAS |
| PLOTTED | TYPED | AREAS CHECKED |
| TYPED | AREAS | |
| BY | | |
| DATE | | |

150 140 130 120 110 100 90 80 70 60 50 40 30 20 10 0 10 20 30 40 50 60 70 80 90 100 110 120 130 140 150

610 605 600 595 590 585

ELEV. 593.02
OFFSET 64.00' LT

9.1' TEMP. PAVE. | 12' TRAFFIC | 12' TRAFFIC

4.00% 1.70%

℄ I57-70

12' TRAFFIC | 12' TRAFFIC | 8.0' TEMP. PAVE. | 16.0' RAMP TRAFFIC

2.00%

ELEV. 592.35
OFFSET 64.00' RT

LEGEND

- TEMPORARY PCC PAVEMENT
- REMOVAL
- DRUM
- TEMPORARY CONCRETE BARRIER
- DIRECTION OF TRAFFIC

CUT=0 FILL=6

**2202+00.00**

150 140 130 120 110 100 90 80 70 60 50 40 30 20 10 0 10 20 30 40 50 60 70 80 90 100 110 120 130 140 150


| | | | |
|---|---|---|---|
| FILE NAME = S:\Projects\483-88072.57-78\dgn\ML_Keller\mskt_mainMOT_FS.dgn | USER NAME = bsmibel | DESIGNED - JWS | REVISED - |
| | | DRAWN - LEC | REVISED - |
| | PLOT SCALE = 20.0000 ' / IN. | CHECKED - BRM | REVISED - |
| | PLOT DATE = 3/11/2011 | DATE - 4-01-08 | REVISED - |

**STATE OF ILLINOIS**
**DEPARTMENT OF TRANSPORTATION**

**MAINTENANCE OF TRAFFIC – I57/70 (PRE-STAGE 1)**

SCALE: 1"=10' | SHEET NO. 51 OF 94 SHEETS | STA. 2202+00.00 TO STA. 2202+00.00

| F.A.I RTE. | SECTION | COUNTY | TOTAL SHEETS | SHEET NO. |
|---|---|---|---|---|
| 57/70 | (25-3,4)R | EFFINGHAM | 1098 | 761 |
| | | CONTRACT NO. 74299 | | |
| FED. ROAD DIST. NO. | ILLINOIS | FED. AID PROJECT | | |

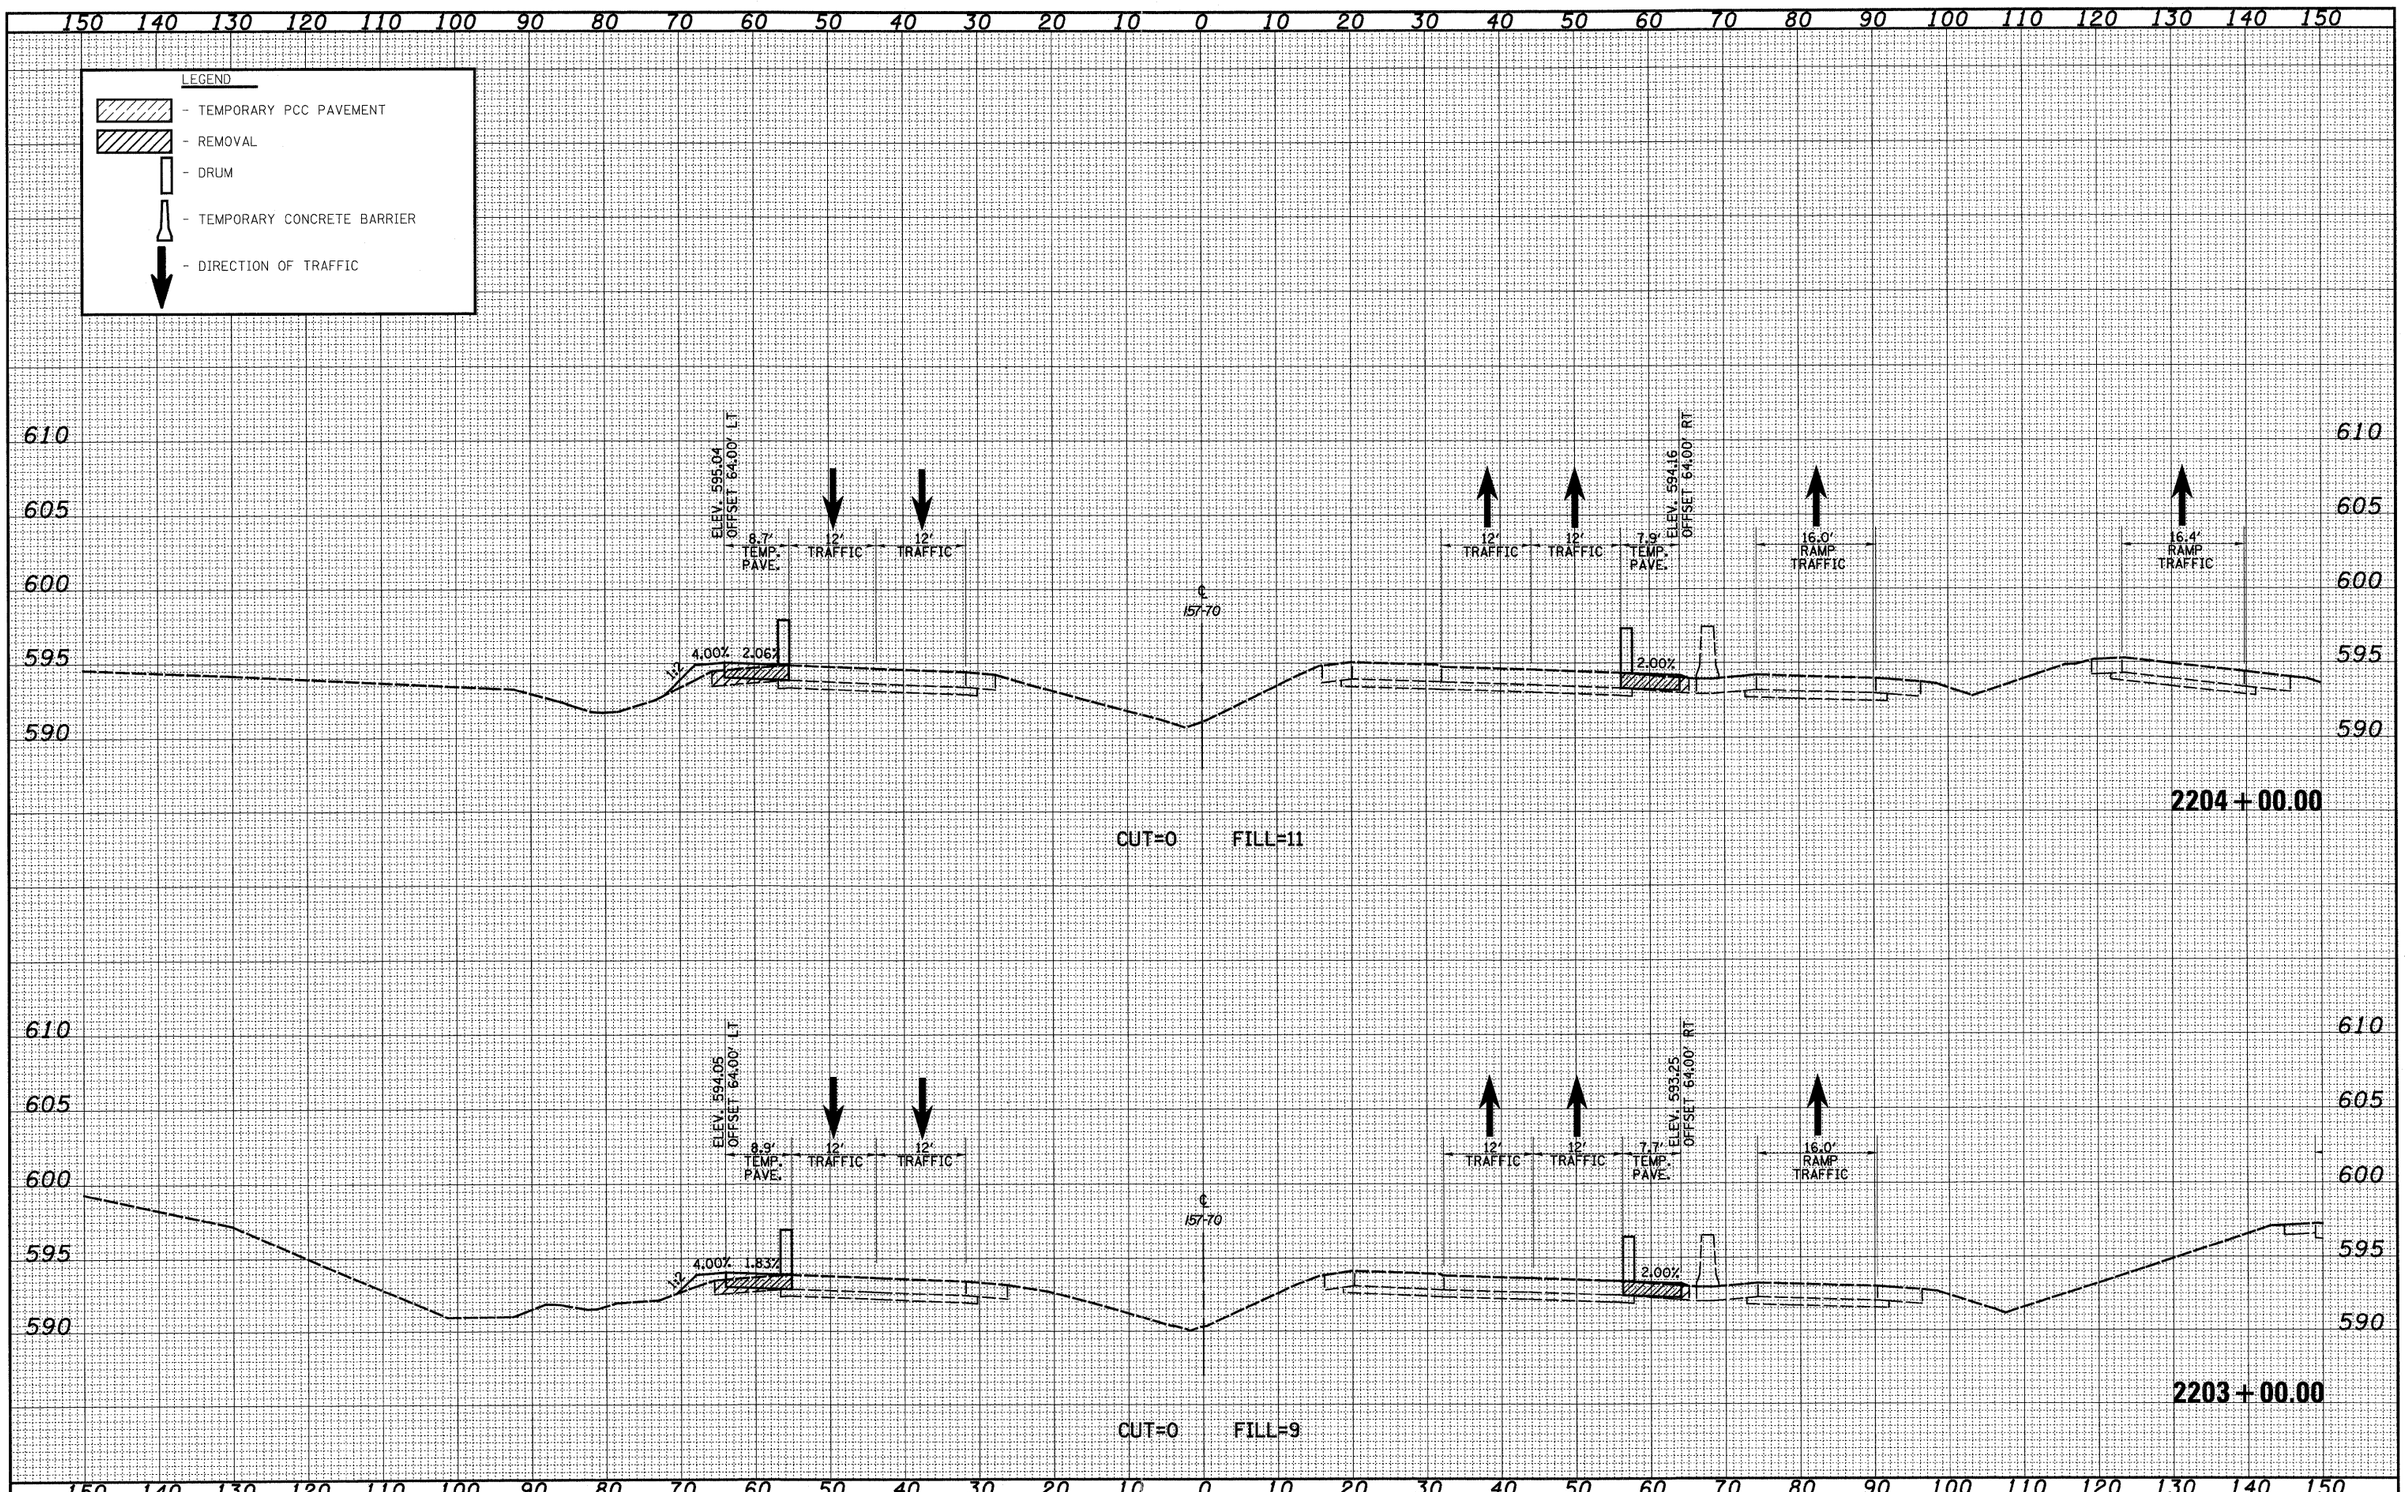


FINAL SURVEY — NOTE BOOK NO. — SURVEYED — PLOTTED — TEMPLATE — AREAS — AREAS CHECKED — BY — DATE

ORIGINAL SURVEY — NOTE BOOK NO. — SURVEYED — PLOTTED — TEMPLATE — AREAS — AREAS CHECKED — BY — DATE

| | | | |
|---|---|---|---|
| FILE NAME = S:\Projects\MED 00072.57-70\dgn\ML_Keller\roshi.marMT_FS.dgn | USER NAME = baeibel | DESIGNED - JWS | REVISED - |
| | | DRAWN - LEC | REVISED - |
| | PLOT SCALE = 20.0000 ' / IN. | CHECKED - BRM | REVISED - |
| | PLOT DATE = 3/11/2011 | DATE - 4-01-08 | REVISED - |

**STATE OF ILLINOIS**
**DEPARTMENT OF TRANSPORTATION**

**MAINTENANCE OF TRAFFIC – I57/70 (PRE-STAGE 1)**

SCALE: 1"=10' | SHEET NO. 52 OF 94 SHEETS | STA. 2203+00.00 TO STA. 2204+00.00


| F.A.I RTE. | SECTION | COUNTY | TOTAL SHEETS | SHEET NO. |
|---|---|---|---|---|
| 57/70 | (25-3,4)R | EFFINGHAM | 1098 | 762 |
| | | CONTRACT NO. 74299 | | |
| FED. ROAD DIST. NO. | ILLINOIS | FED. AID PROJECT | | |

LEGEND

- TEMPORARY PCC PAVEMENT
- REMOVAL
- DRUM
- TEMPORARY CONCRETE BARRIER
- DIRECTION OF TRAFFIC

FINAL SURVEY | NOTE BOOK | NO. | SURVEYED | PLOTTED | DRAWN | TRACED | AREAS | AREAS CHECKED | BY | DATE

ORIGINAL SURVEY | NOTE BOOK | NO. | SURVEYED | PLOTTED | DRAWN | TRACED | AREAS | AREAS CHECKED | BY | DATE

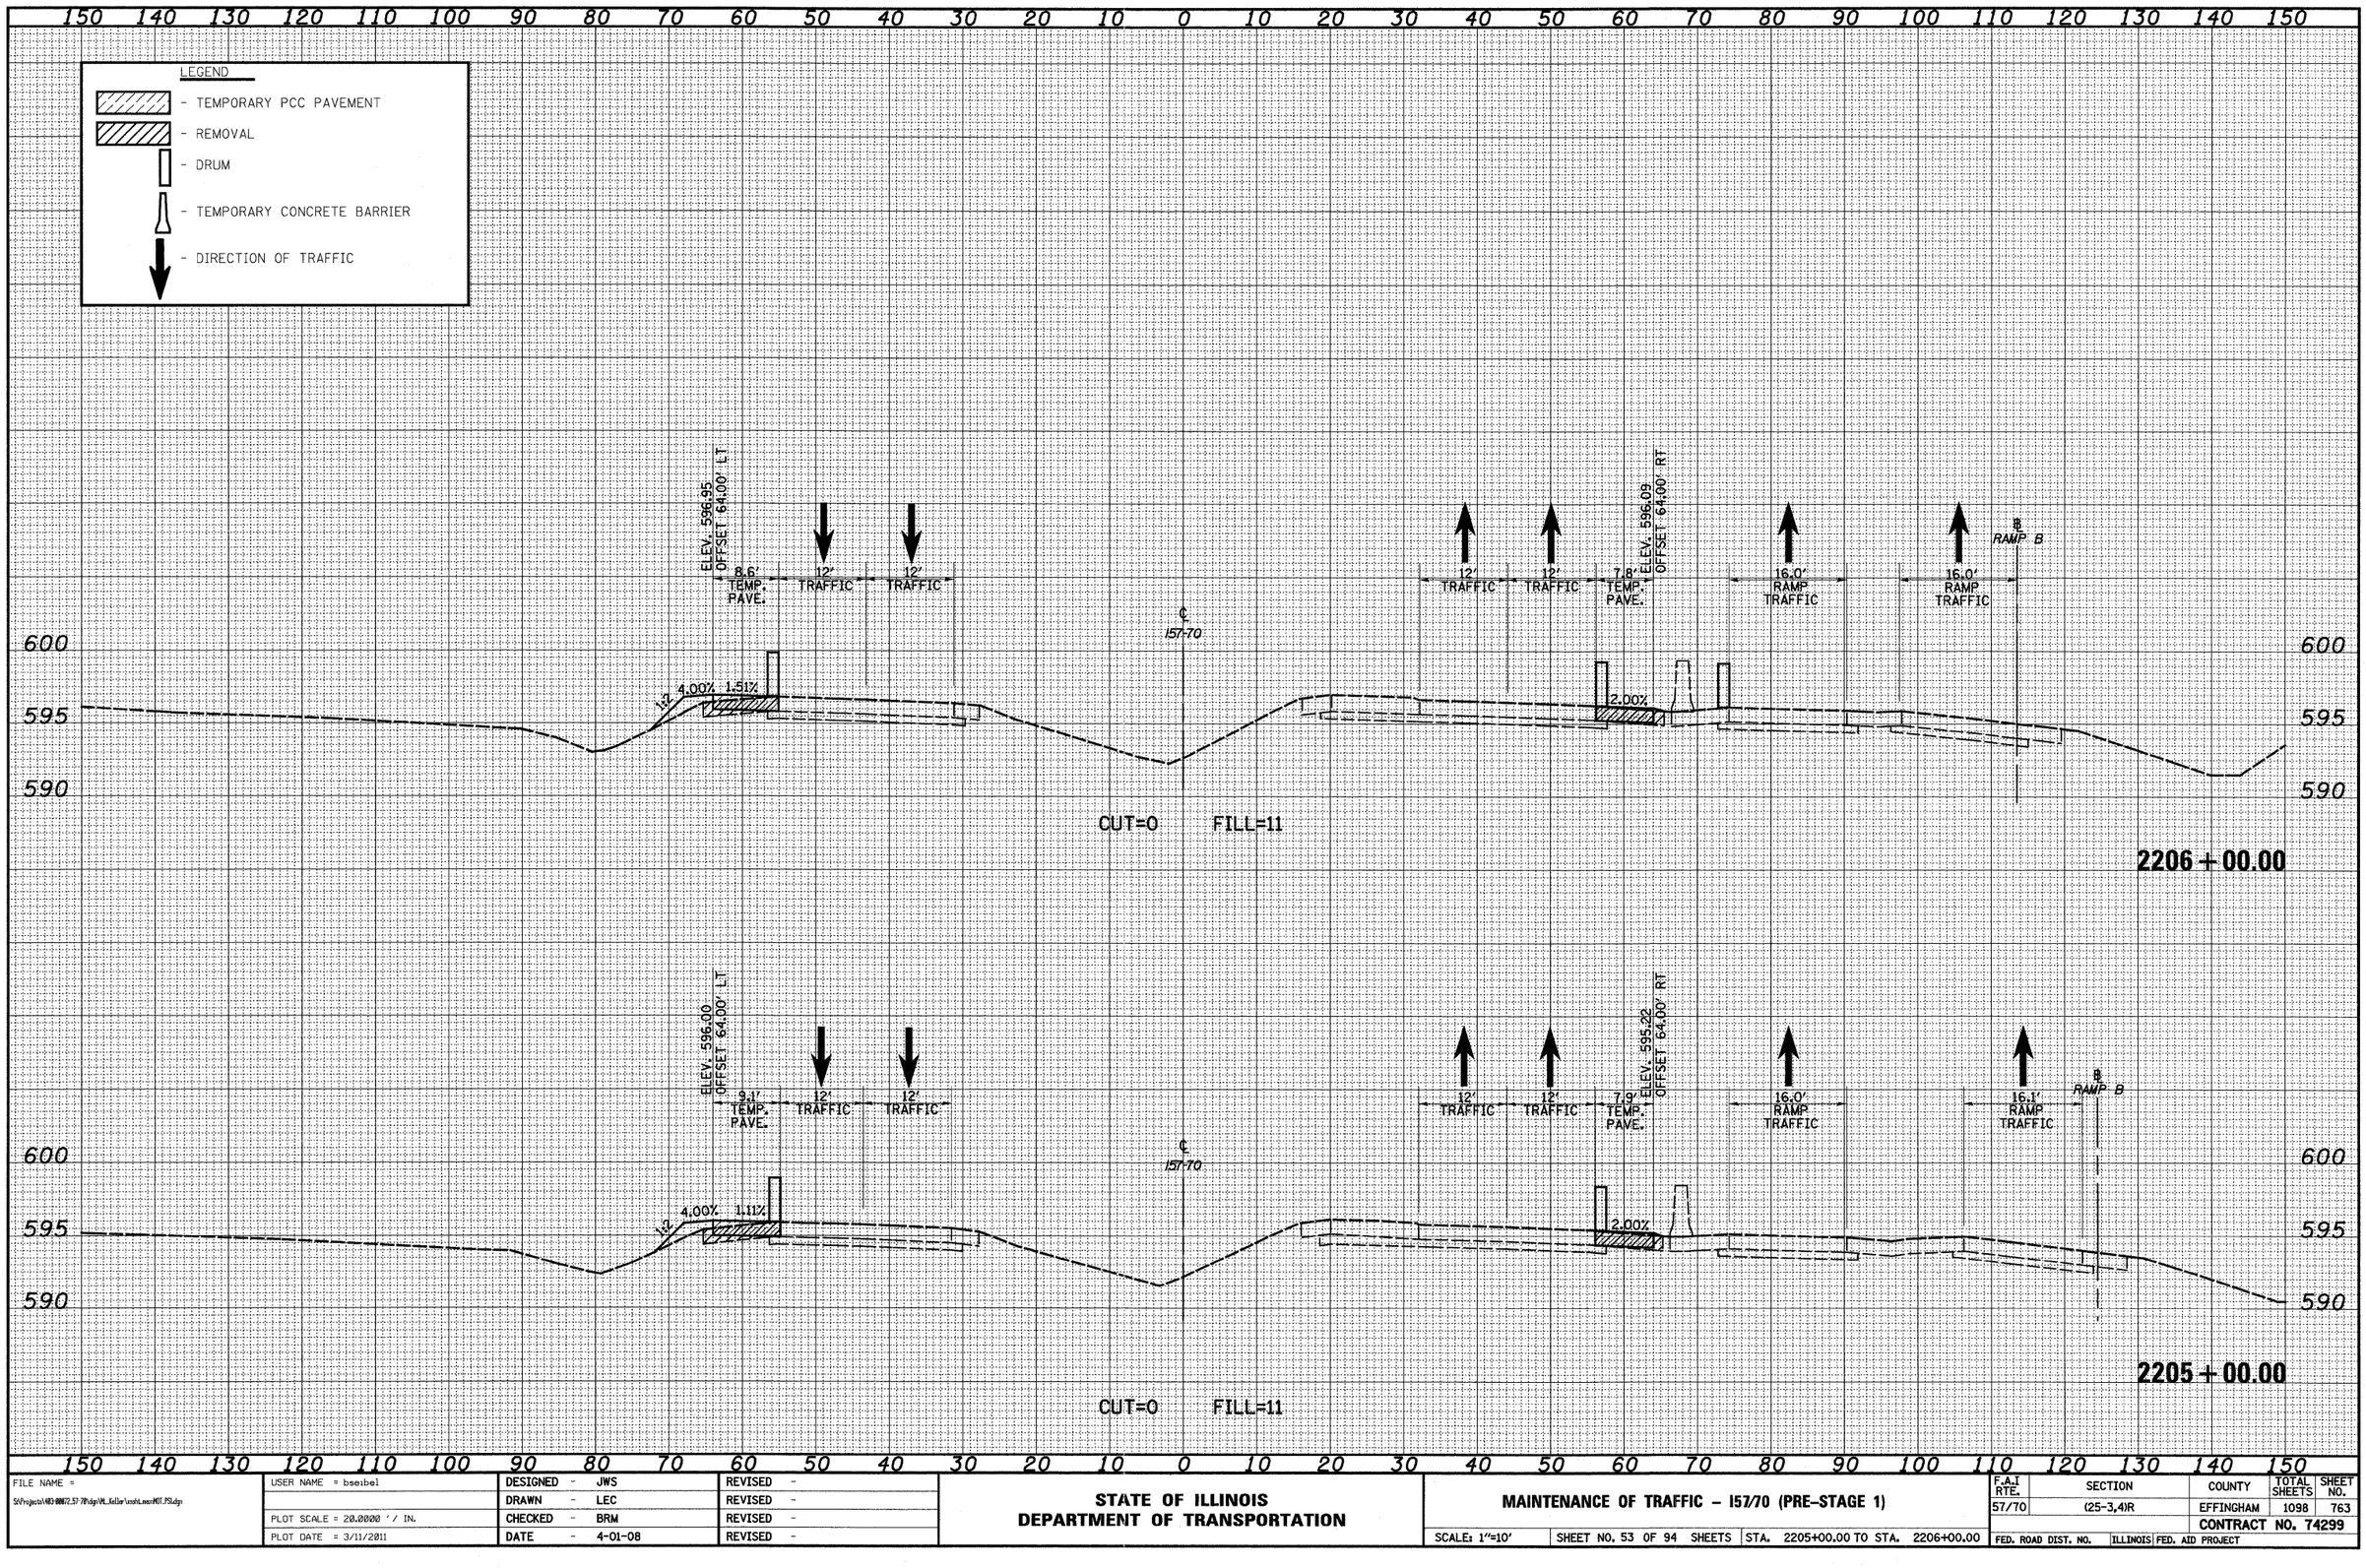



| | | | | | |
|---|---|---|---|---|---|
| FILE NAME = S:\Projects\483-00072.57-70\Bdgn\Mt_Keller\roshLmaintMOT.PSLdgn | USER NAME = bseibel | DESIGNED - JWS | REVISED - | STATE OF ILLINOIS DEPARTMENT OF TRANSPORTATION | MAINTENANCE OF TRAFFIC – I57/70 (PRE-STAGE 1) |
| | | DRAWN - LEC | REVISED - | | |
| | PLOT SCALE = 20.0000 ' / IN. | CHECKED - BRM | REVISED - | | SCALE: 1"=10' \| SHEET NO. 53 OF 94 SHEETS \| STA. 2205+00.00 TO STA. 2206+00.00 |
| | PLOT DATE = 3/11/2011 | DATE - 4-01-08 | REVISED - | | |

| F.A.I RTE. | SECTION | COUNTY | TOTAL SHEETS | SHEET NO. |
|---|---|---|---|---|
| 57/70 | (25-3,4)R | EFFINGHAM | 1098 | 763 |
| | | CONTRACT NO. 74299 | | |
| FED. ROAD DIST. NO. | ILLINOIS | FED. AID PROJECT | | |

| FINAL SURVEY | SURVEYED | BY | DATE |
|---|---|---|---|
| NOTE BOOK | PLOTTED | | |
| NO. | TEMPLATE AREAS | | |
| | AREAS CHECKED | | |

LEGEND

- TEMPORARY PCC PAVEMENT
- REMOVAL
- DRUM
- TEMPORARY CONCRETE BARRIER
- DIRECTION OF TRAFFIC

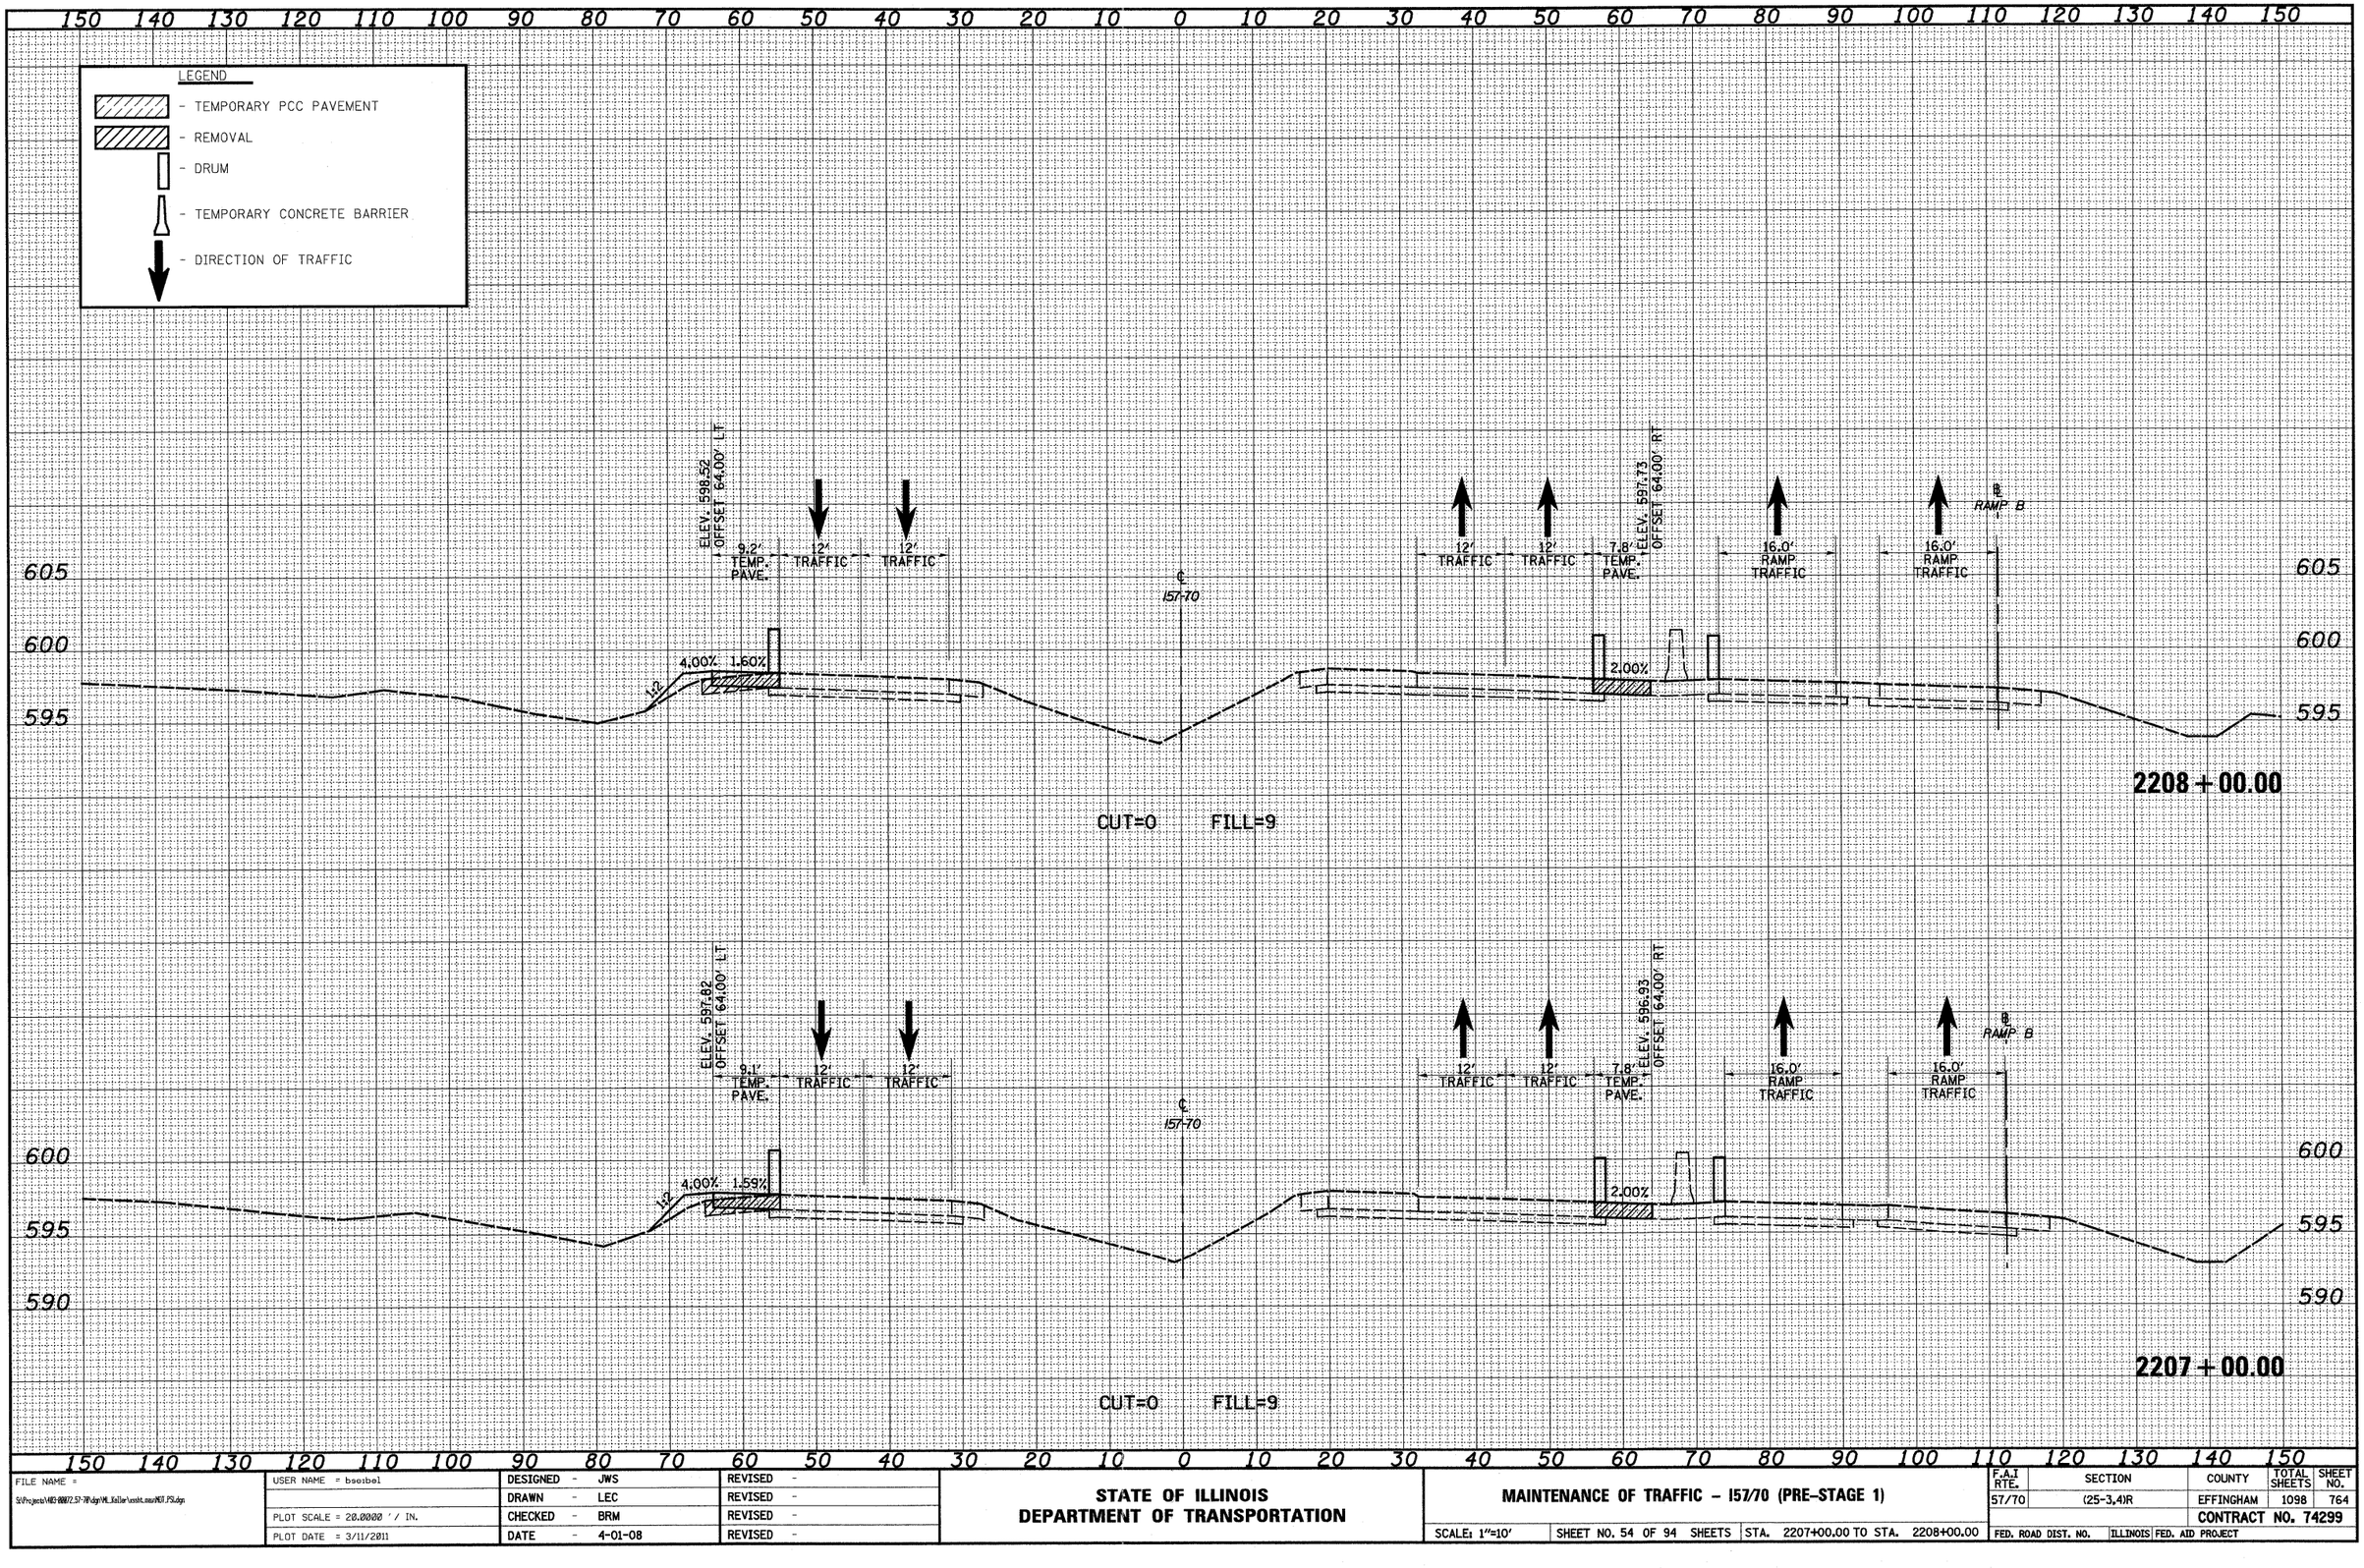


| ORIGINAL SURVEY | SURVEYED | BY | DATE |
|---|---|---|---|
| NOTE BOOK | PLOTTED | | |
| NO. | TEMPLATE AREAS | | |
| | AREAS CHECKED | | |

| | | | |
|---|---|---|---|
| FILE NAME = S:\Projects\MED-88072.57-7R\dgn\ML_Keller\cnstr_maint\MAINT.PS.dgn | USER NAME = bsoibel | DESIGNED - JWS | REVISED - |
| | | DRAWN - LEC | REVISED - |
| | PLOT SCALE = 20.0000 ' / IN. | CHECKED - BRM | REVISED - |
| | PLOT DATE = 3/11/2011 | DATE - 4-01-08 | REVISED - |

**STATE OF ILLINOIS**
**DEPARTMENT OF TRANSPORTATION**


**MAINTENANCE OF TRAFFIC – I57/70 (PRE-STAGE 1)**

SCALE: 1"=10' | SHEET NO. 54 OF 94 SHEETS | STA. 2207+00.00 TO STA. 2208+00.00

| F.A.I RTE. | SECTION | COUNTY | TOTAL SHEETS | SHEET NO. |
|---|---|---|---|---|
| 57/70 | (25-3,4)R | EFFINGHAM | 1098 | 764 |
| | | CONTRACT NO. 74299 | | |
| FED. ROAD DIST. NO. | ILLINOIS | FED. AID PROJECT | | |

LEGEND

- TEMPORARY PCC PAVEMENT
- REMOVAL
- DRUM
- TEMPORARY CONCRETE BARRIER
- DIRECTION OF TRAFFIC

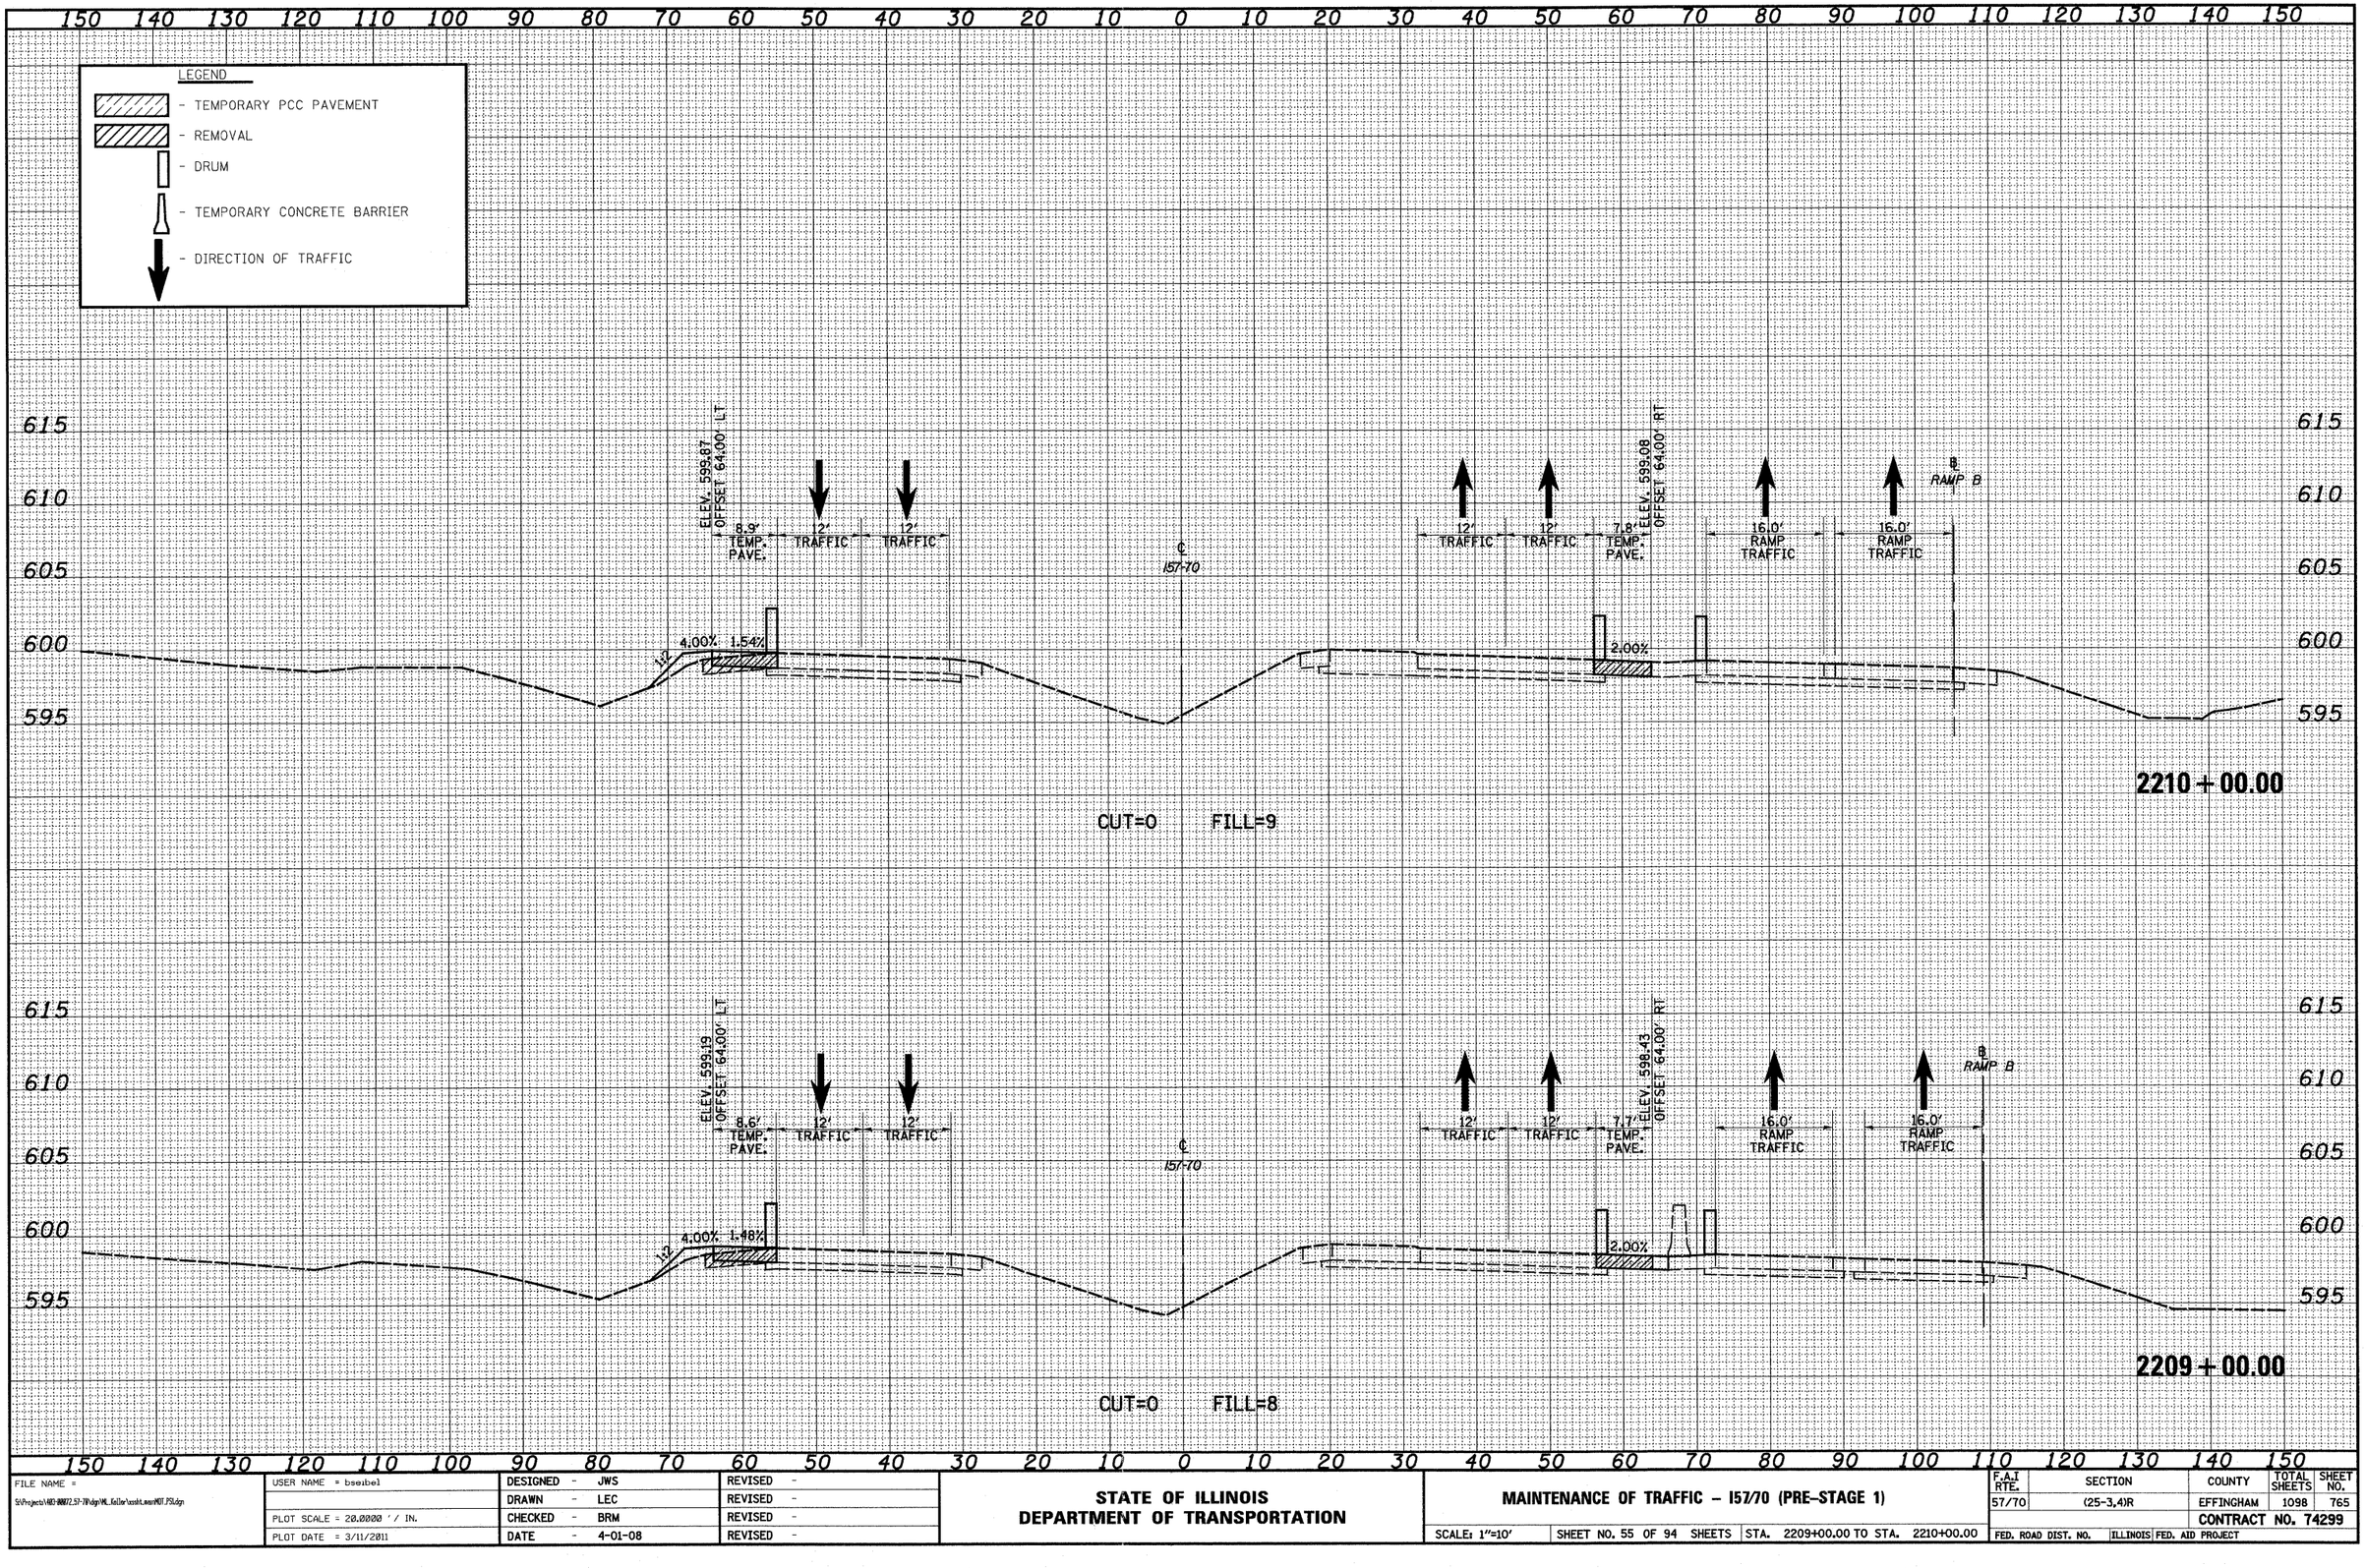


| FILE NAME = S:\Projects\MED-80072.57-7\dgn\ML_falle\sht_maint_maint01.PSLdgn | USER NAME = bsaibel | DESIGNED - JWS | REVISED - |
|---|---|---|---|
| | | DRAWN - LEC | REVISED - |
| | PLOT SCALE = 20.0000 ' / IN. | CHECKED - BRM | REVISED - |
| | PLOT DATE = 3/11/2011 | DATE - 4-01-08 | REVISED - |

**STATE OF ILLINOIS**
**DEPARTMENT OF TRANSPORTATION**

**MAINTENANCE OF TRAFFIC – I57/70 (PRE-STAGE 1)**

SCALE: 1"=10' | SHEET NO. 55 OF 94 SHEETS | STA. 2209+00.00 TO STA. 2210+00.00

| F.A.I RTE. | SECTION | COUNTY | TOTAL SHEETS | SHEET NO. |
|---|---|---|---|---|
| 57/70 | (25-3,4)R | EFFINGHAM | 1098 | 765 |
| | | CONTRACT NO. 74299 | | |
| FED. ROAD DIST. NO. | ILLINOIS | FED. AID PROJECT | | |

FINAL SURVEY — NOTE BOOK — NO. — SURVEYED — PLOTTED — TRACED — AREAS — AREAS CHECKED — BY — DATE


ORIGINAL SURVEY — NOTE BOOK — NO. — SURVEYED — PLOTTED — TRACED — AREAS — AREAS CHECKED — BY — DATE

| FINAL SURVEY | NOTE BOOK | NO. |
|---|---|---|
| SURVEYED | | |
| PLOTTED | | |
| TOTAL AREA | | |
| AREAS | | |
| AREAS CHECKED | | |

| BY | DATE |
|---|---|
| | |
| | |
| | |
| | |
| | |
| | |

LEGEND

- TEMPORARY PCC PAVEMENT
- REMOVAL
- DRUM
- TEMPORARY CONCRETE BARRIER
- DIRECTION OF TRAFFIC

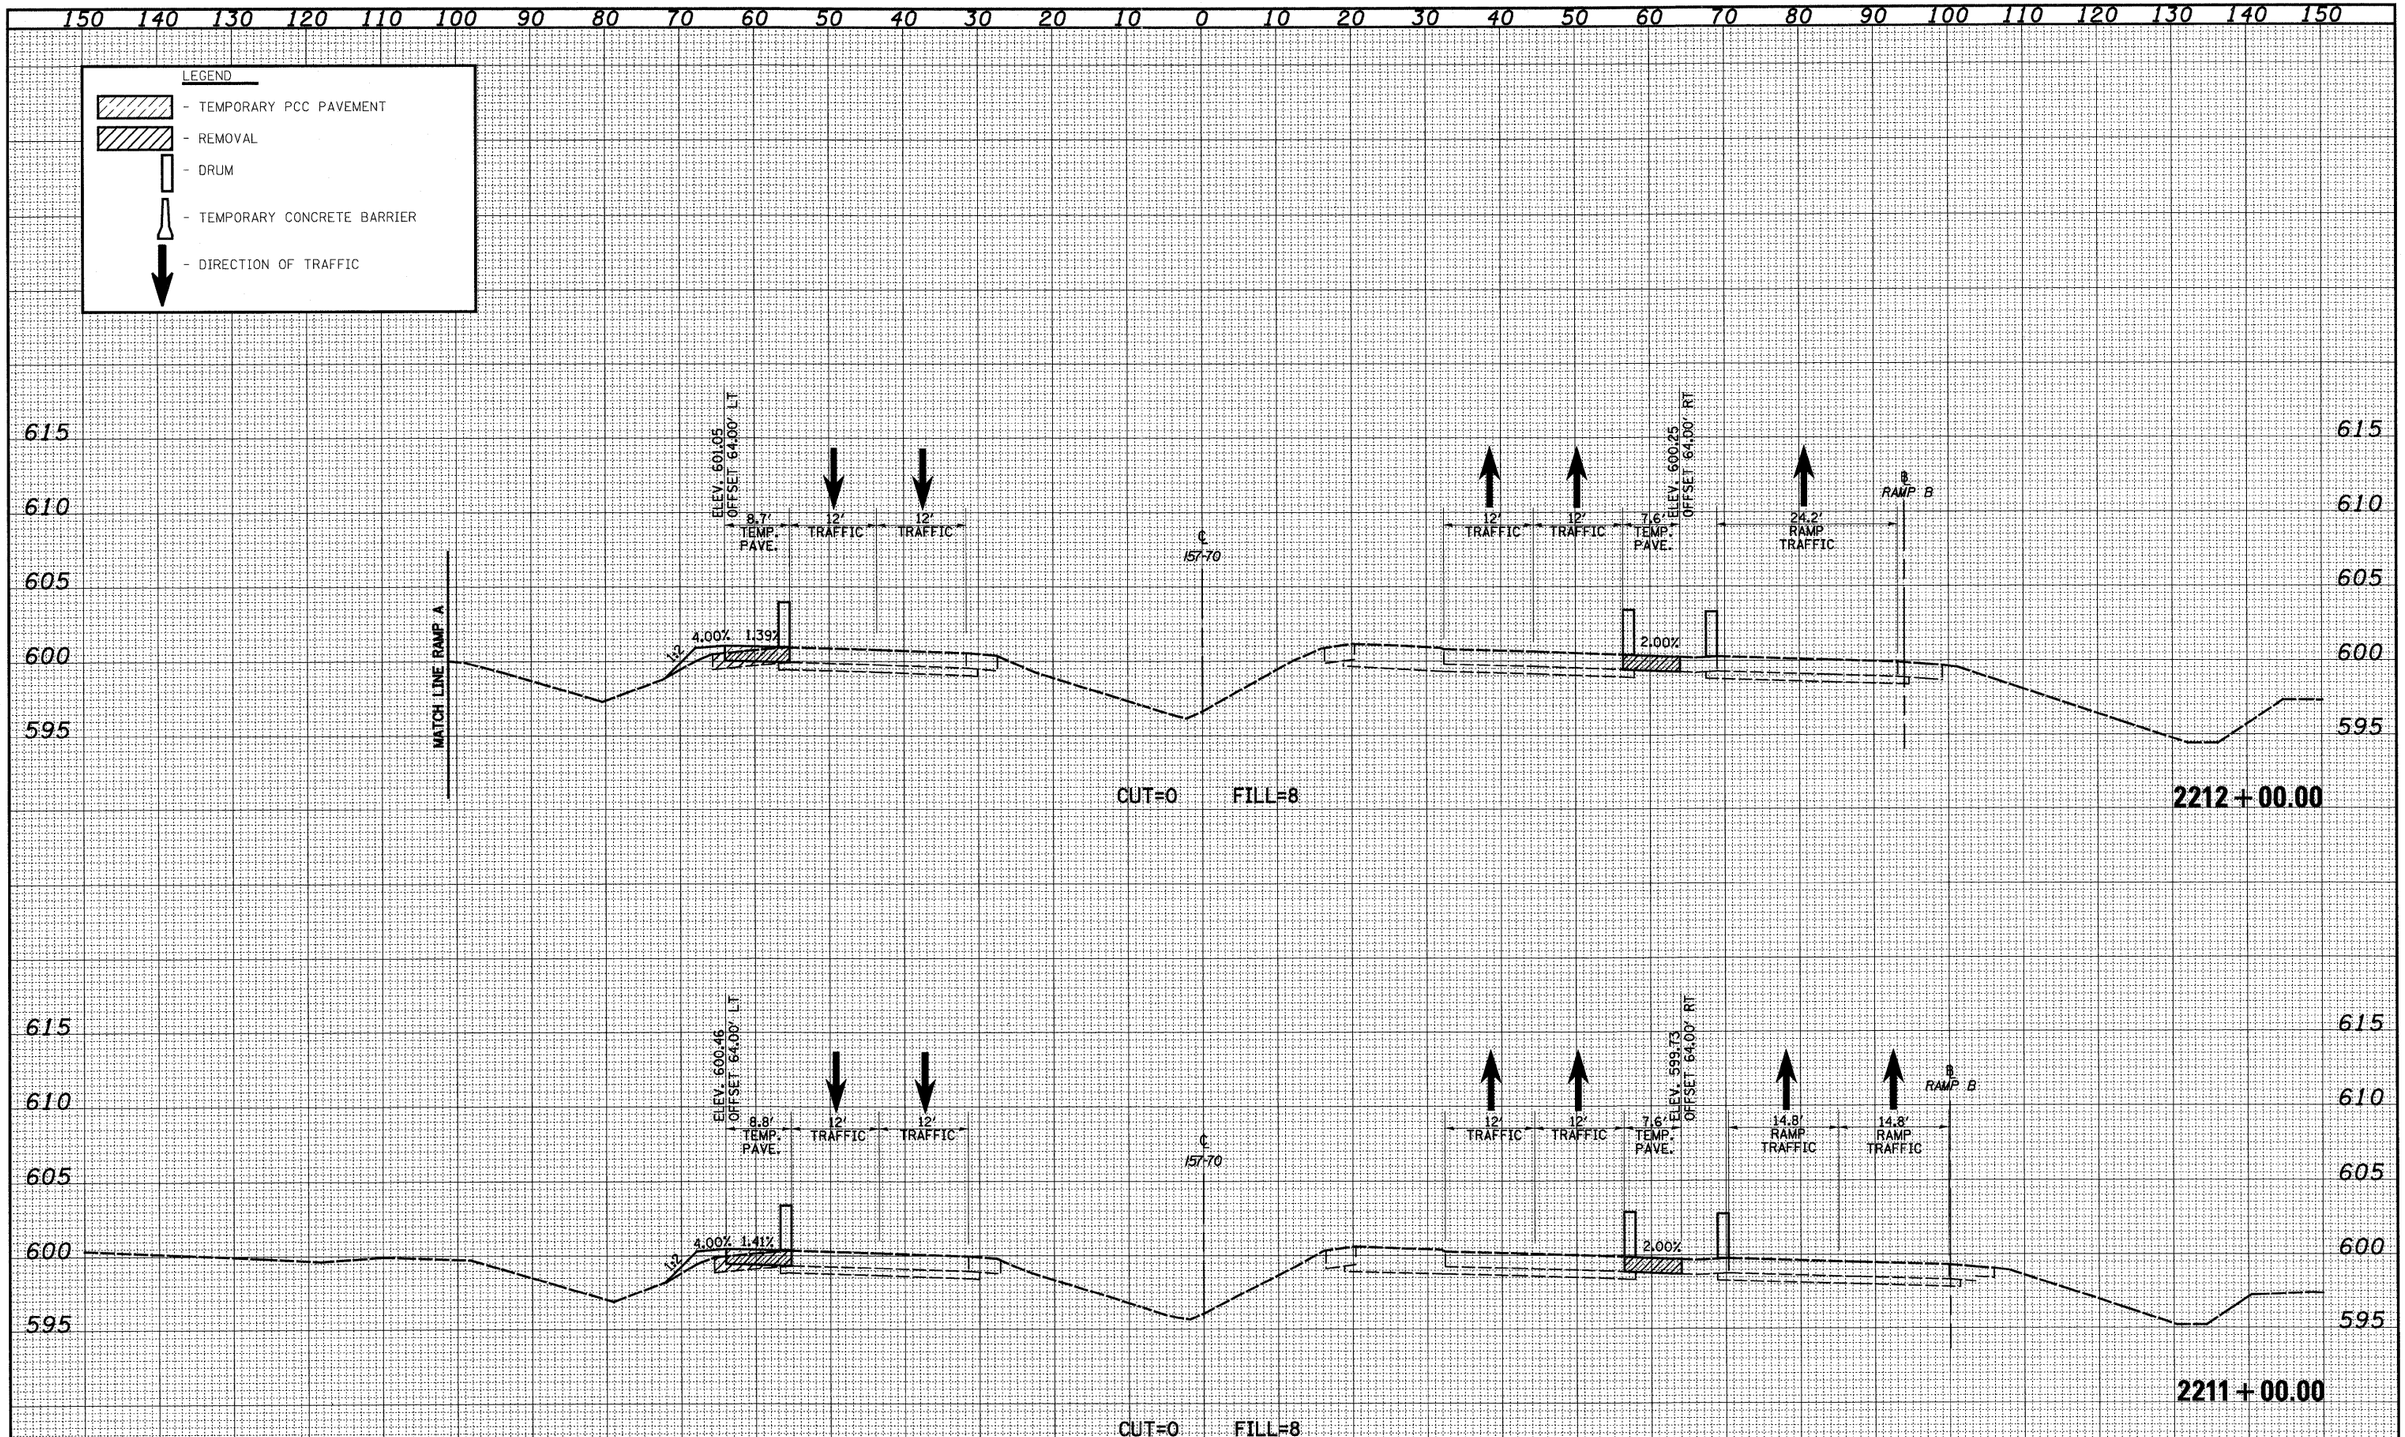


| ORIGINAL SURVEY | NOTE BOOK | NO. |
|---|---|---|
| SURVEYED | | |
| PLOTTED | | |
| TOTAL AREA | | |
| AREAS | | |
| AREAS CHECKED | | |

| BY | DATE |
|---|---|
| | |
| | |
| | |
| | |
| | |
| | |

| | | | |
|---|---|---|---|
| FILE NAME = S:\Projects\4B3-88872.57-7R\dgn\M_Keller\cnskt_mast901_PS.dgn | USER NAME = bseibel | DESIGNED - JWS | REVISED - |
| | | DRAWN - LEC | REVISED - |
| | PLOT SCALE = 20.0000 ' / IN. | CHECKED - BRM | REVISED - |
| | PLOT DATE = 3/11/2011 | DATE - 4-01-08 | REVISED - |

**STATE OF ILLINOIS**
**DEPARTMENT OF TRANSPORTATION**


**MAINTENANCE OF TRAFFIC – I57/70 (PRE-STAGE 1)**

SCALE: 1"=10' | SHEET NO. 56 OF 94 SHEETS | STA. 2211+00.00 TO STA. 2212+00.00

| F.A.I RTE. | SECTION | COUNTY | TOTAL SHEETS | SHEET NO. |
|---|---|---|---|---|
| 57/70 | (25-3,4)R | EFFINGHAM | 1098 | 766 |
| | | CONTRACT NO. 74299 | | |
| FED. ROAD DIST. NO. | ILLINOIS | FED. AID PROJECT | | |


LEGEND

- TEMPORARY PCC PAVEMENT
- REMOVAL
- DRUM
- TEMPORARY CONCRETE BARRIER
- DIRECTION OF TRAFFIC

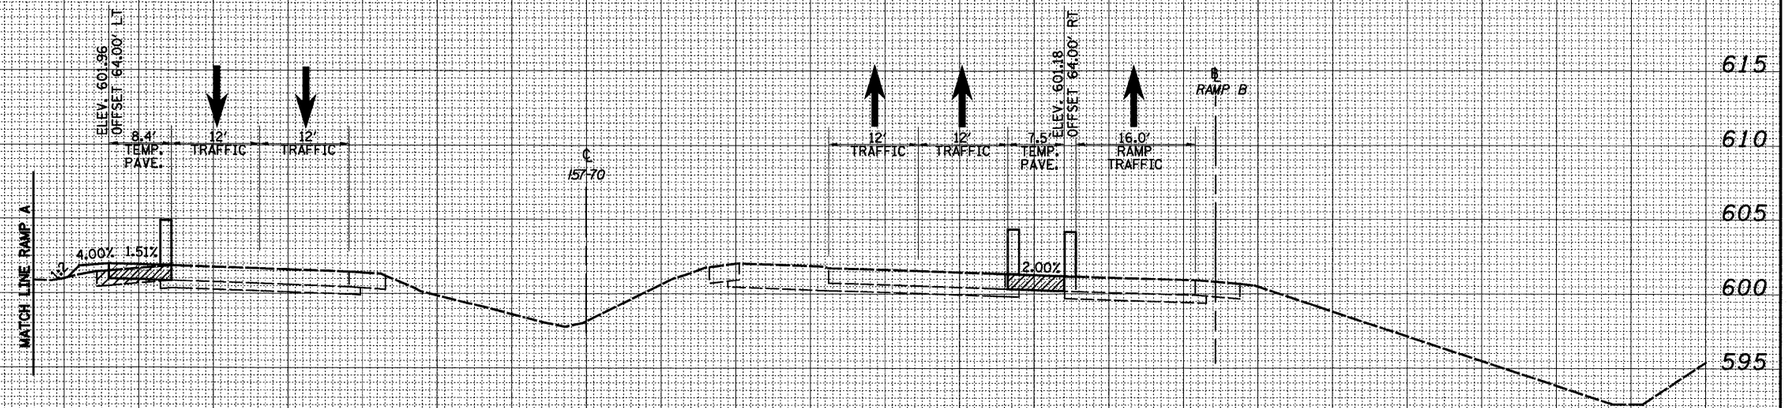


CUT=0 FILL=6

**2214+00.00**

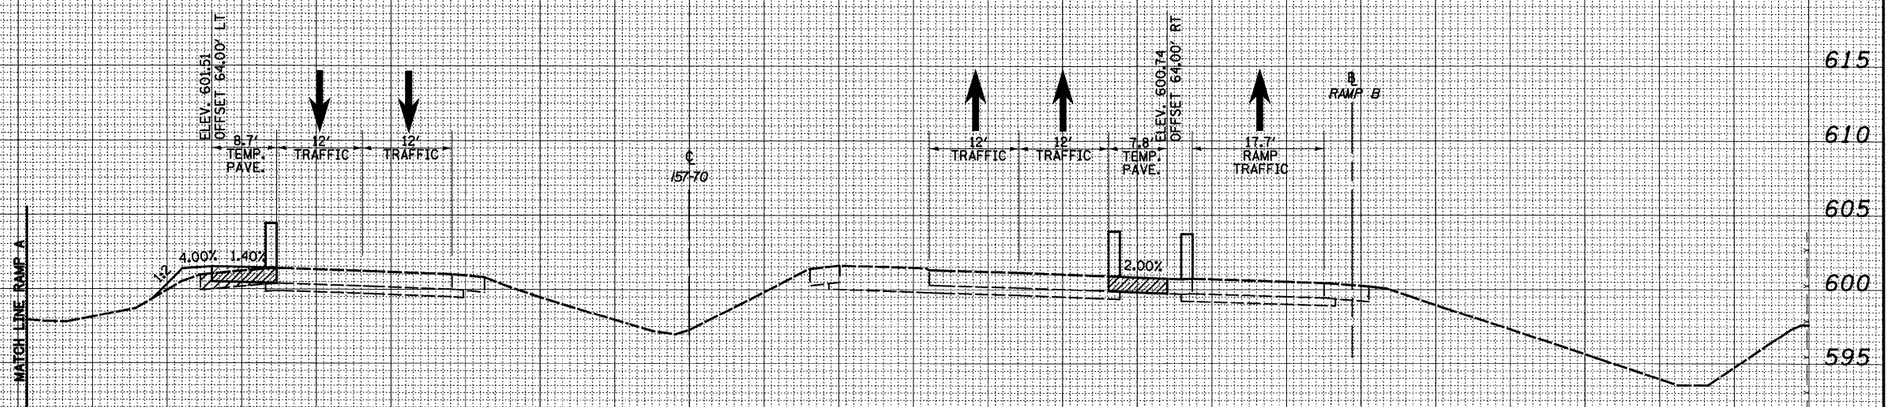


CUT=0 FILL=8

**2213+00.00**

| | | | | | |
|---|---|---|---|---|---|
| FILE NAME = S:\Projects\4823-88872.57-TP\dgn\ML_Keller\mstt_maintMOT_PSI.dgn | USER NAME = bseibel | DESIGNED - JWS | REVISED - | **STATE OF ILLINOIS DEPARTMENT OF TRANSPORTATION** | **MAINTENANCE OF TRAFFIC – I57/70 (PRE-STAGE 1)** |
| | | DRAWN - LEC | REVISED - | | |
| | PLOT SCALE = 20.0000 ' / IN. | CHECKED - BRM | REVISED - | | SCALE: 1"=10' \| SHEET NO. 57 OF 94 SHEETS \| STA. 2213+00.00 TO STA. 2214+00.00 |
| | PLOT DATE = 3/11/2011 | DATE - 4-01-08 | REVISED - | | |

| F.A.I RTE. | SECTION | COUNTY | TOTAL SHEETS | SHEET NO. |
|---|---|---|---|---|
| 57/70 | (25-3,4)R | EFFINGHAM | 1098 | 767 |
| | | CONTRACT NO. 74299 | | |
| FED. ROAD DIST. NO. | ILLINOIS | FED. AID PROJECT | | |


| FINAL SURVEY | BY | DATE |
|---|---|---|
| NOTE BOOK | SURVEYED | |
| NO. | PLOTTED | |
| | TOPSOIL AT E. AREAS | |
| | AREAS CHECKED | |

| ORIGINAL SURVEY | BY | DATE |
|---|---|---|
| NOTE BOOK | SURVEYED | |
| NO. | PLOTTED | |
| | TOPSOIL AT E. AREAS | |
| | AREAS CHECKED | |

| FINAL SURVEY | NOTE BOOK | NO. |
|---|---|---|
| | SURVEYED | BY |
| | PLOTTED | DATE |
| | TRIANGULATE | |
| | AREAS | |
| | AREAS CHECKED | |

LEGEND

- TEMPORARY PCC PAVEMENT
- REMOVAL
- DRUM
- TEMPORARY CONCRETE BARRIER
- DIRECTION OF TRAFFIC

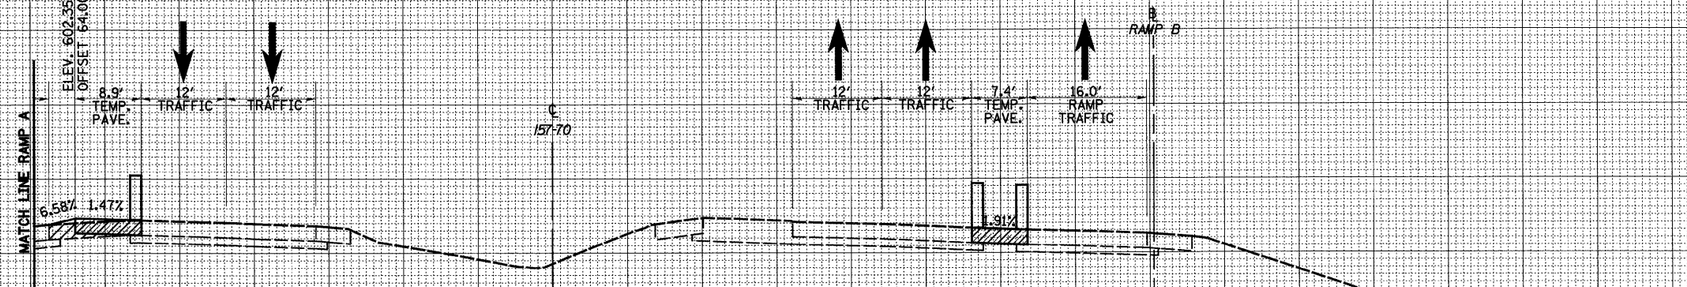


605 600 595 590

CUT=0 FILL=6

**2215+00.00**

| ORIGINAL SURVEY | NOTE BOOK | NO. |
|---|---|---|
| | SURVEYED | BY |
| | PLOTTED | DATE |
| | TRIANGULATE | |
| | AREAS | |
| | AREAS CHECKED | |

| | | | |
|---|---|---|---|
| FILE NAME = S:\Projects\NED-88072.57-70\dgn\ML_Keller\cnst_maint01.PSLdgn | USER NAME = bseibel | DESIGNED - JWS | REVISED - |
| | | DRAWN - LEC | REVISED - |
| | PLOT SCALE = 20.0000 ' / IN. | CHECKED - BRM | REVISED - |
| | PLOT DATE = 3/11/2011 | DATE - 4-01-08 | REVISED - |

**STATE OF ILLINOIS**
**DEPARTMENT OF TRANSPORTATION**


**MAINTENANCE OF TRAFFIC – I57/70 (PRE-STAGE 1)**

SCALE: 1"=10' | SHEET NO. 58 OF 94 SHEETS | STA. 2215+00.00 TO STA. 2215+00.00

| F.A.I RTE. | SECTION | COUNTY | TOTAL SHEETS | SHEET NO. |
|---|---|---|---|---|
| 57/70 | (25-3,4)R | EFFINGHAM | 1098 | 768 |
| | | CONTRACT NO. 74299 | | |
| FED. ROAD DIST. NO. | ILLINOIS | FED. AID PROJECT | | |

LEGEND

- TEMPORARY PCC PAVEMENT
- REMOVAL
- DRUM
- TEMPORARY CONCRETE BARRIER
- DIRECTION OF TRAFFIC

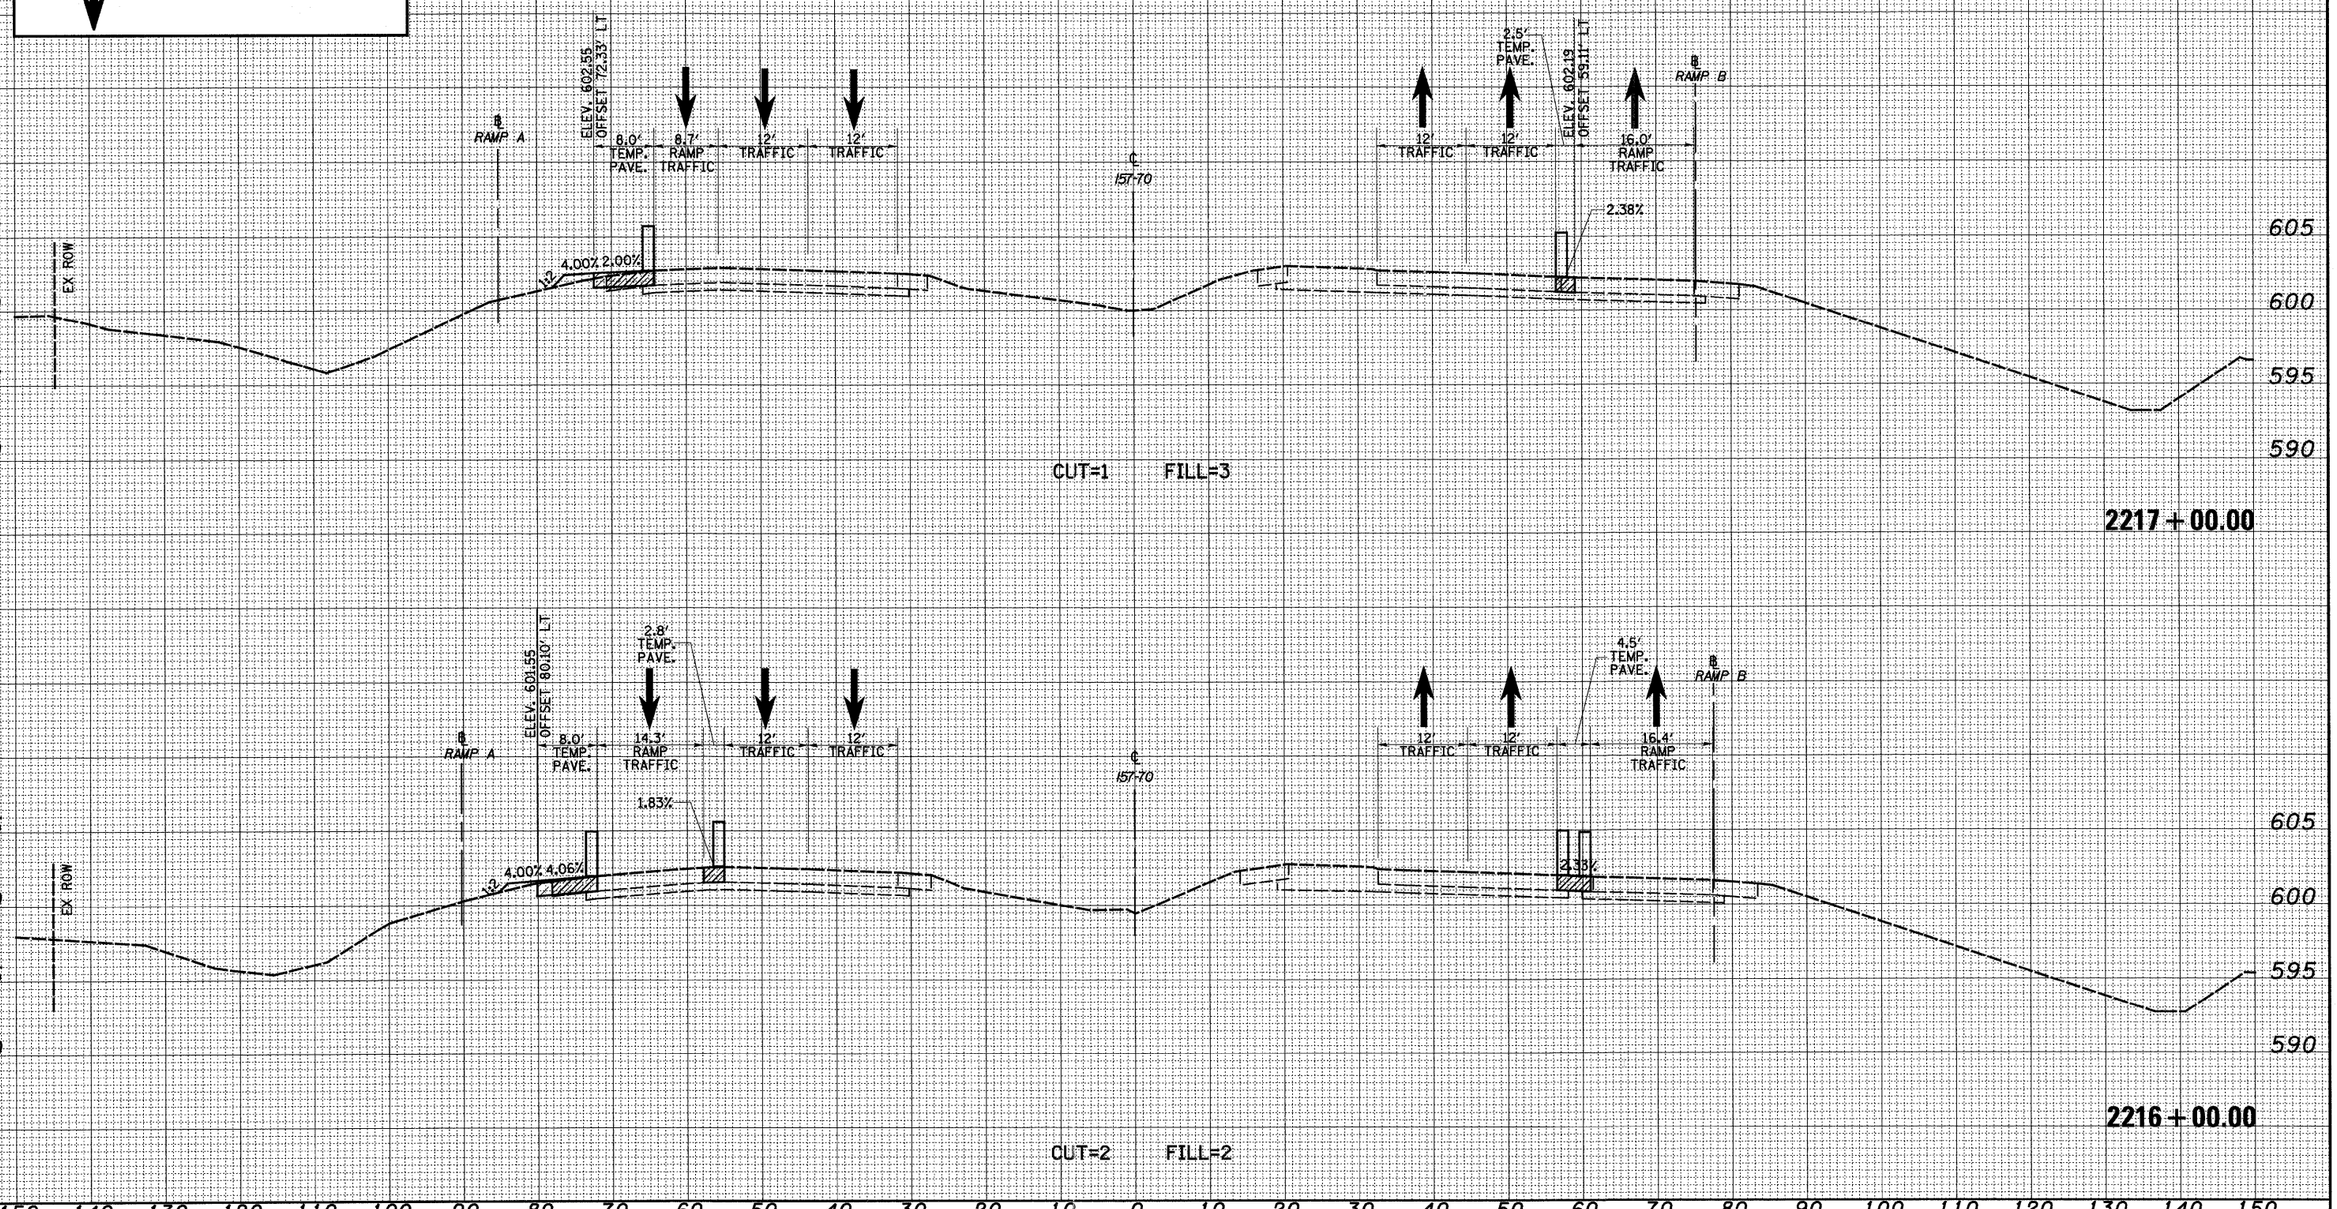


| | | | |
|---|---|---|---|
| FILE NAME = S:\Projects\483-88872_57-70\dgn\Mt_Keller\const_maint\MOT_PS1.dgn | USER NAME = bseibel | DESIGNED - JWS | REVISED - |
| | | DRAWN - LEC | REVISED - |
| | PLOT SCALE = 20.0000 ' / IN. | CHECKED - BRM | REVISED - |
| | PLOT DATE = 3/11/2011 | DATE - 4-01-08 | REVISED - |

**STATE OF ILLINOIS**
**DEPARTMENT OF TRANSPORTATION**

**MAINTENANCE OF TRAFFIC – I57/70 (PRE-STAGE 1)**

SCALE: 1"=10' | SHEET NO. 59 OF 94 SHEETS | STA. 2216+00.00 TO STA. 2217+00.00


| F.A.I RTE. | SECTION | COUNTY | TOTAL SHEETS | SHEET NO. |
|---|---|---|---|---|
| 57/70 | (25-3,4)R | EFFINGHAM | 1098 | 769 |
| | | CONTRACT NO. 74299 | | |
| FED. ROAD DIST. NO. | ILLINOIS | FED. AID PROJECT | | |

FINAL SURVEY — NOTE BOOK — NO. — SURVEYED — PLOTTED — TYPED — AREAS — AREAS CHECKED — BY — DATE

ORIGINAL SURVEY — NOTE BOOK — NO. — SURVEYED — PLOTTED — TYPED — AREAS — AREAS CHECKED — BY — DATE

LEGEND

- TEMPORARY PCC PAVEMENT
- REMOVAL
- DRUM
- TEMPORARY CONCRETE BARRIER
- DIRECTION OF TRAFFIC

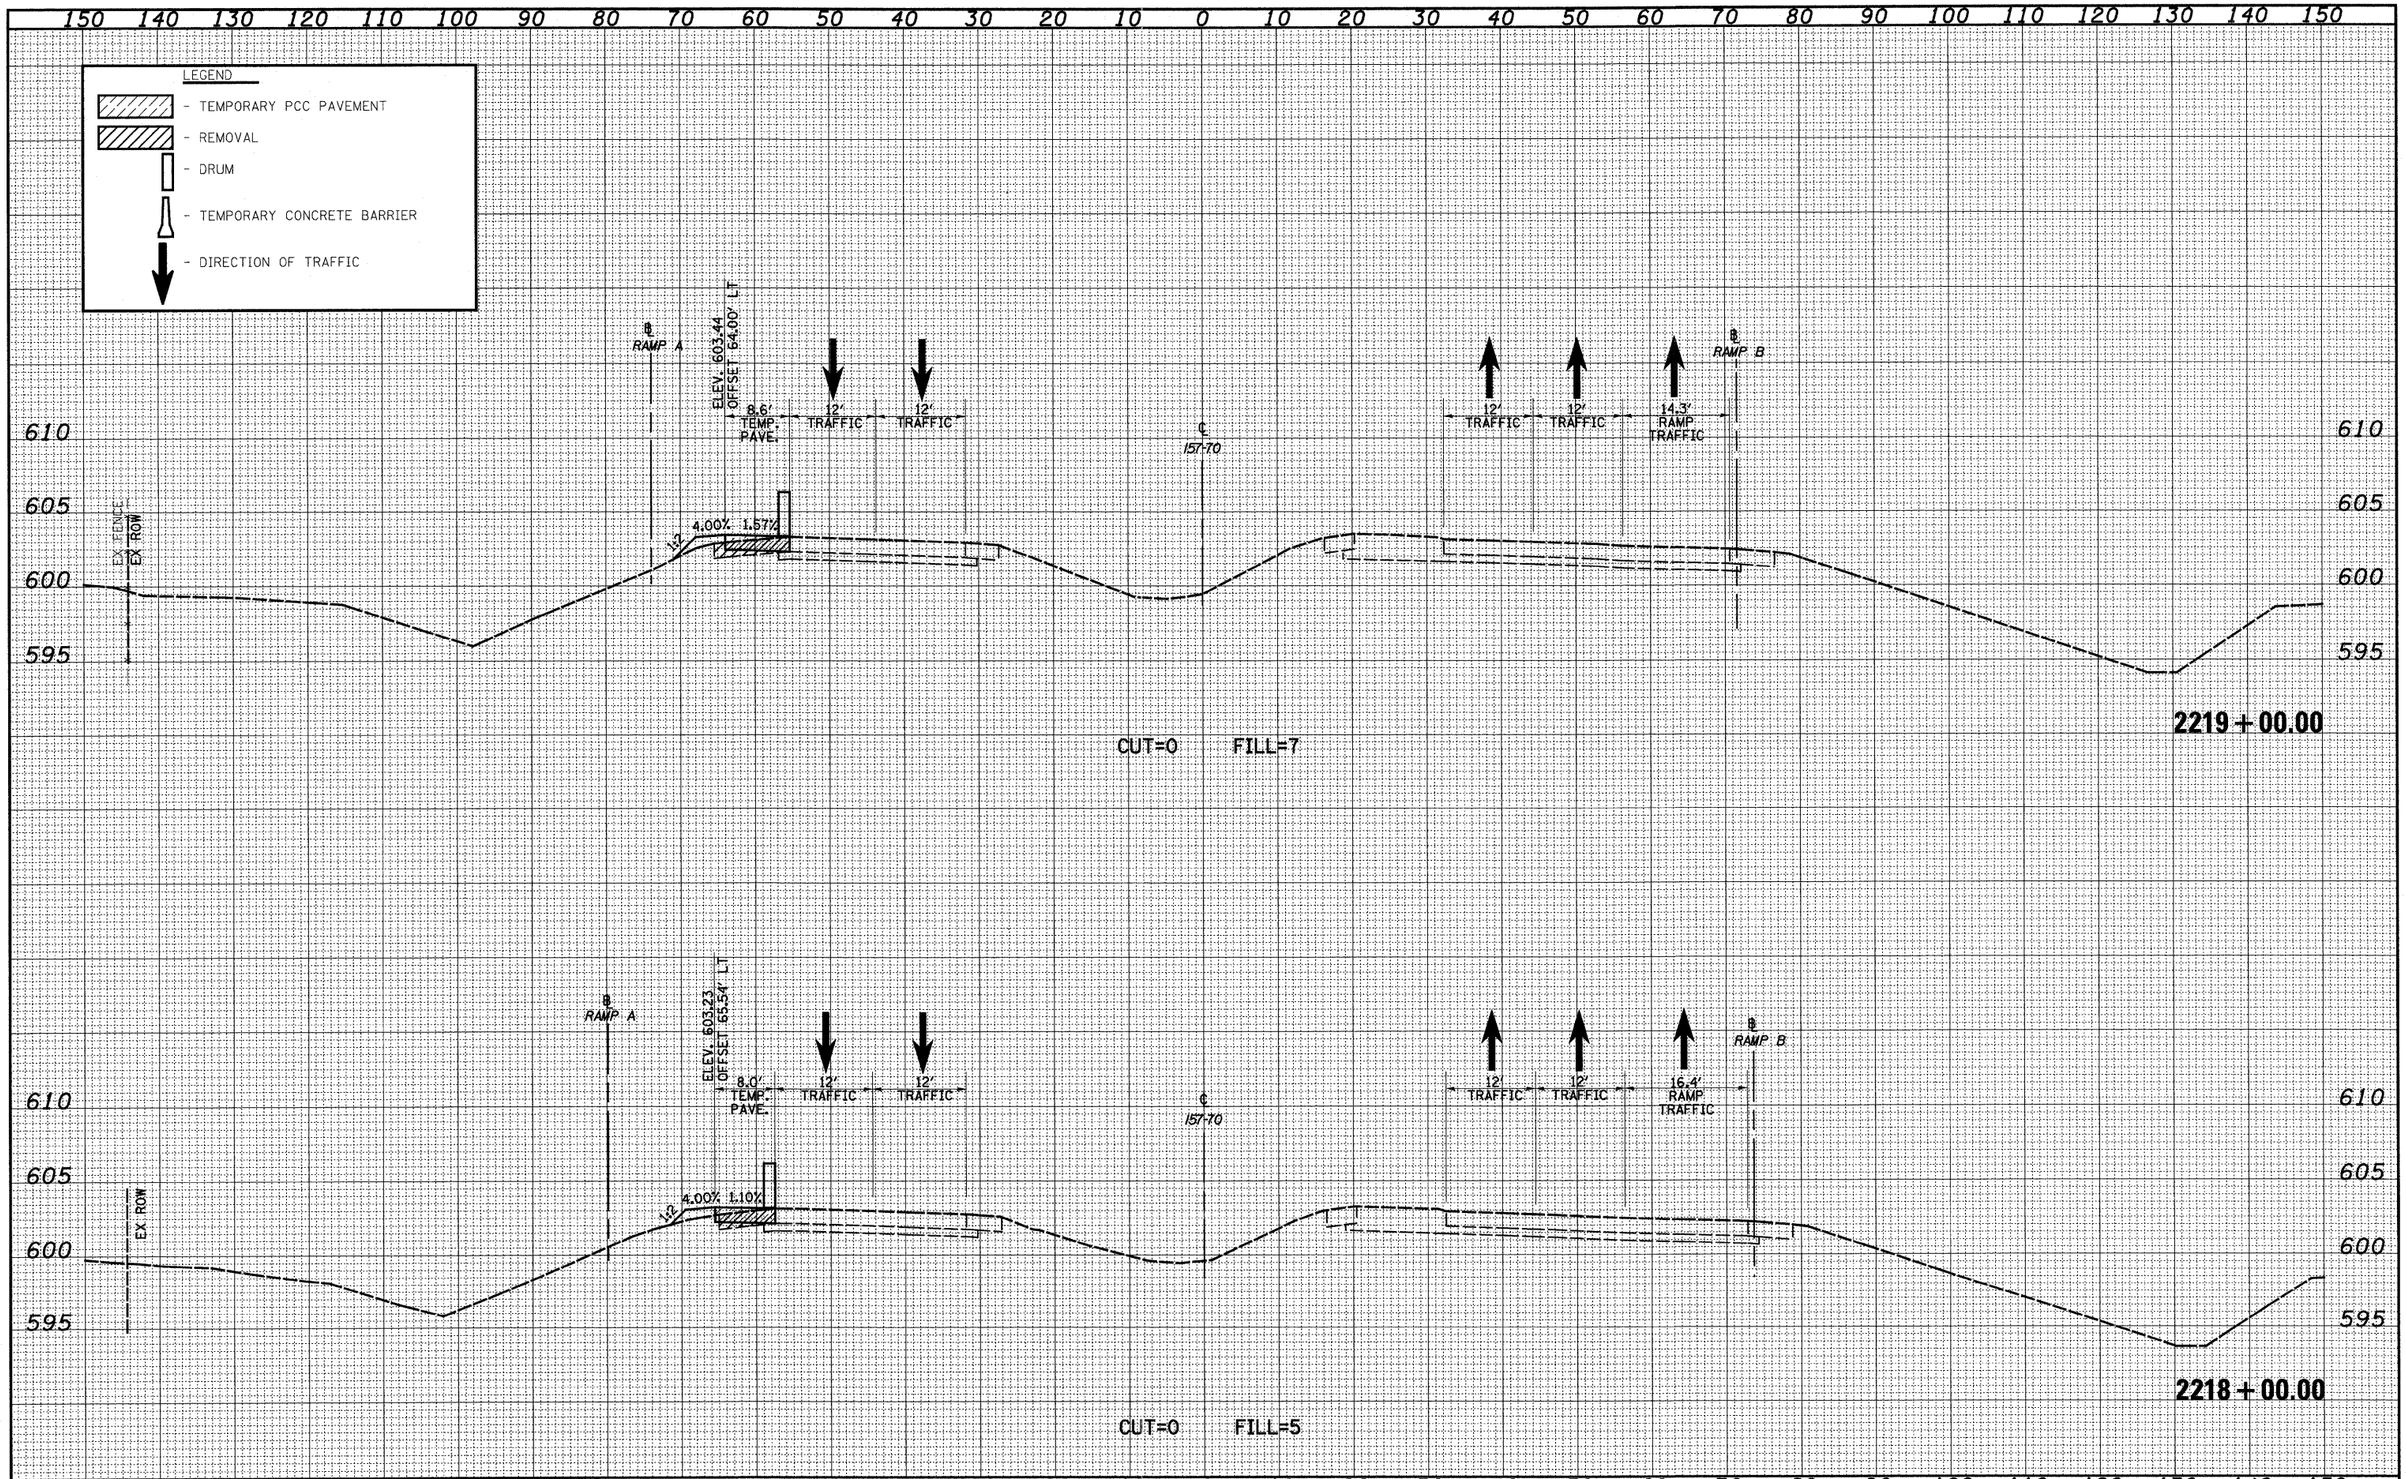


FINAL SURVEY — NOTE BOOK — NO. — SURVEYED — PLOTTED — TEMP. EASE. AREAS — AREAS CHECKED — BY — DATE

ORIGINAL SURVEY — NOTE BOOK — NO. — SURVEYED — PLOTTED — TEMP. EASE. AREAS — AREAS CHECKED — BY — DATE

| | | | |
|---|---|---|---|
| FILE NAME = S:\Projects\4B3-88072.57-7P\dgn\PK_Keller\roadst.nasrMOT_PSI.dgn | USER NAME = bseibel | DESIGNED - JWS | REVISED - |
| | | DRAWN - LEC | REVISED - |
| | PLOT SCALE = 20.0000 ' / IN. | CHECKED - BRM | REVISED - |
| | PLOT DATE = 3/11/2011 | DATE - 4-01-08 | REVISED - |

**STATE OF ILLINOIS**
**DEPARTMENT OF TRANSPORTATION**


**MAINTENANCE OF TRAFFIC – I57/70 (PRE-STAGE 1)**

SCALE: 1"=10' | SHEET NO. 60 OF 94 SHEETS | STA. 2218+00.00 TO STA. 2219+00.00

| F.A.I RTE. | SECTION | COUNTY | TOTAL SHEETS | SHEET NO. |
|---|---|---|---|---|
| 57/70 | (25-3,4)R | EFFINGHAM | 1098 | 770 |
| | | CONTRACT NO. 74299 | | |
| FED. ROAD DIST. NO. | ILLINOIS | FED. AID PROJECT | | |

LEGEND

- TEMPORARY PCC PAVEMENT
- REMOVAL
- DRUM
- TEMPORARY CONCRETE BARRIER
- DIRECTION OF TRAFFIC

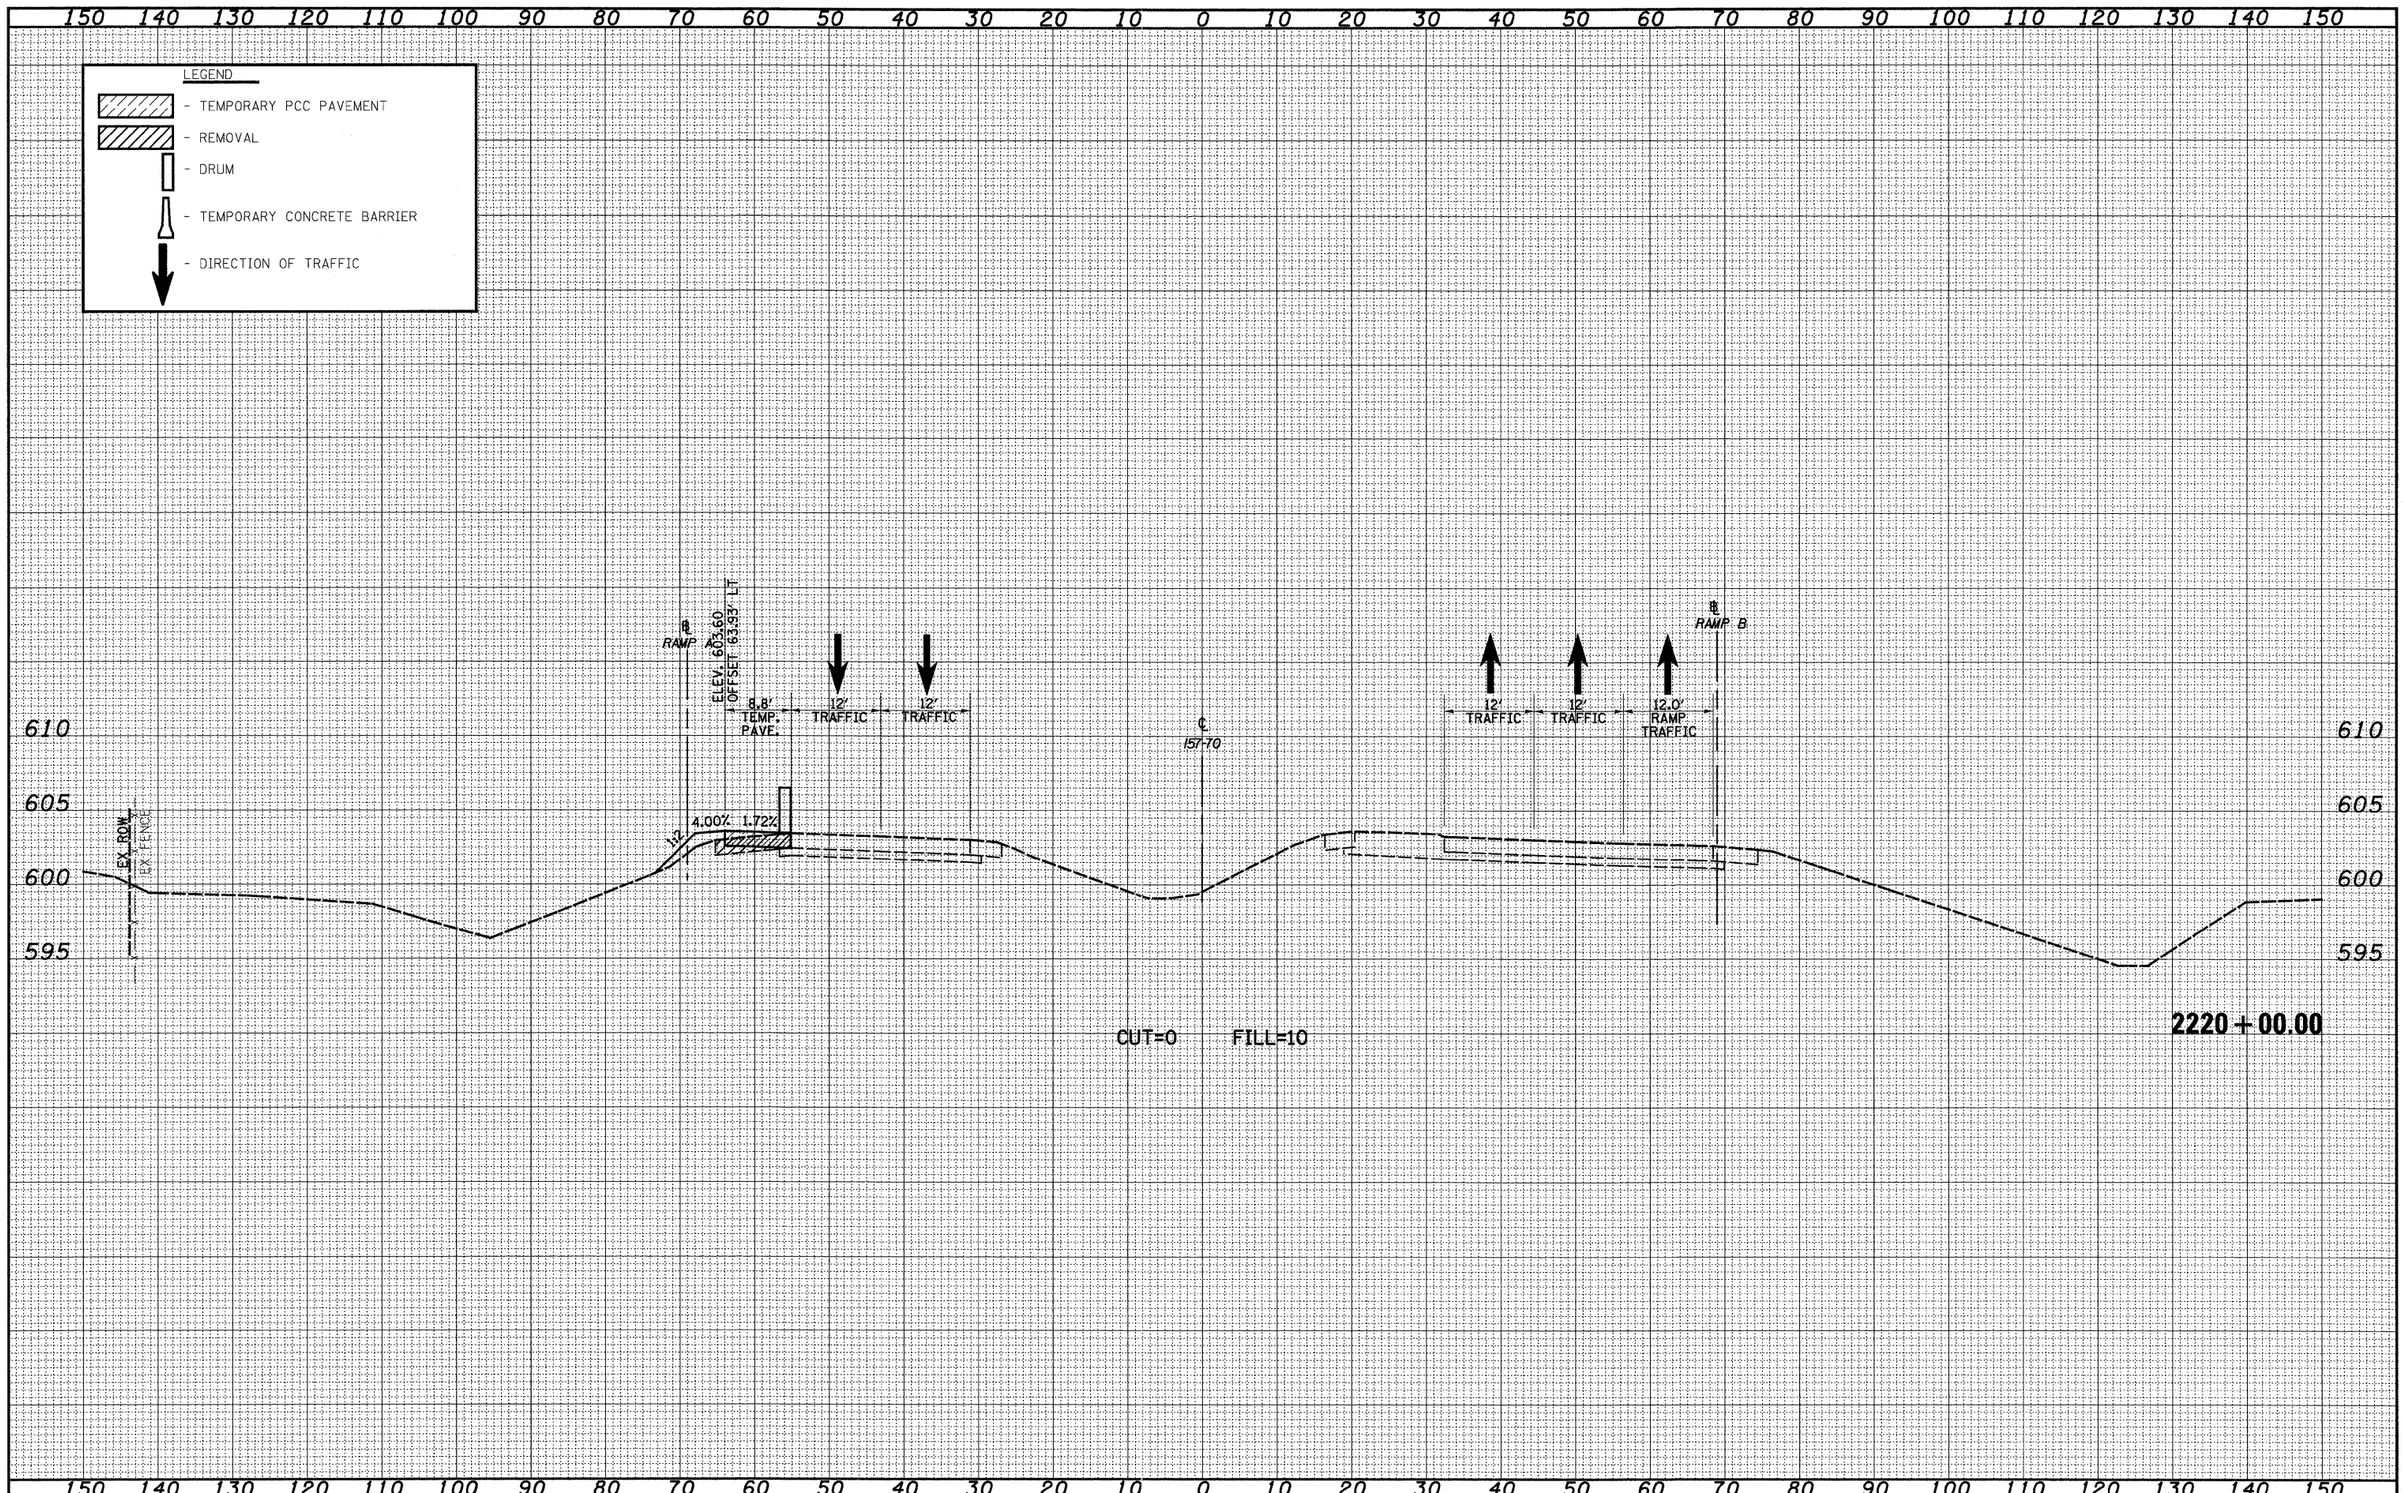


| FINAL SURVEY | BY | DATE |
|---|---|---|
| NOTE BOOK | SURVEYED | |
| NO. | PLOTTED | |
| | TRIANGULATE | |
| | AREAS | |
| | AREAS CHECKED | |

| ORIGINAL SURVEY | BY | DATE |
|---|---|---|
| NOTE BOOK | SURVEYED | |
| NO. | PLOTTED | |
| | TRIANGULATE | |
| | AREAS | |
| | AREAS CHECKED | |

| | | | |
|---|---|---|---|
| FILE NAME = S:\Projects\4803-00017.57-70\dgn\ML_Keller\cost_mar07_PS1.dgn | USER NAME = bseibel | DESIGNED - JWS | REVISED - |
| | | DRAWN - LEC | REVISED - |
| | PLOT SCALE = 20.0000 ' / IN. | CHECKED - BRM | REVISED - |
| | PLOT DATE = 3/11/2011 | DATE - 4-01-08 | REVISED - |

**STATE OF ILLINOIS**
**DEPARTMENT OF TRANSPORTATION**

**MAINTENANCE OF TRAFFIC – I57/70 (PRE-STAGE 1)**

SCALE: 1"=10' | SHEET NO. 61 OF 94 SHEETS | STA. 2220+00.00 TO STA. 2220+00.00


| F.A.I RTE. | SECTION | COUNTY | TOTAL SHEETS | SHEET NO. |
|---|---|---|---|---|
| 57/70 | (25-3,4)R | EFFINGHAM | 1098 | 771 |
| | | CONTRACT NO. 74299 | | |
| FED. ROAD DIST. NO. | ILLINOIS | FED. AID PROJECT | | |

150 140 130 120 110 100 90 80 70 60 50 40 30 20 10 0 10 20 30 40 50 60 70 80 90 100 110 120 130 140 150

LEGEND

- TEMPORARY PCC PAVEMENT
- REMOVAL
- DRUM
- TEMPORARY CONCRETE BARRIER
- DIRECTION OF TRAFFIC

| FINAL SURVEY | NOTE BOOK | NO. |
|---|---|---|
| SURVEYED | BY | |
| PLOTTED | | |
| TYPED | DATE | |
| AREAS | | |
| AREAS CHECKED | | |

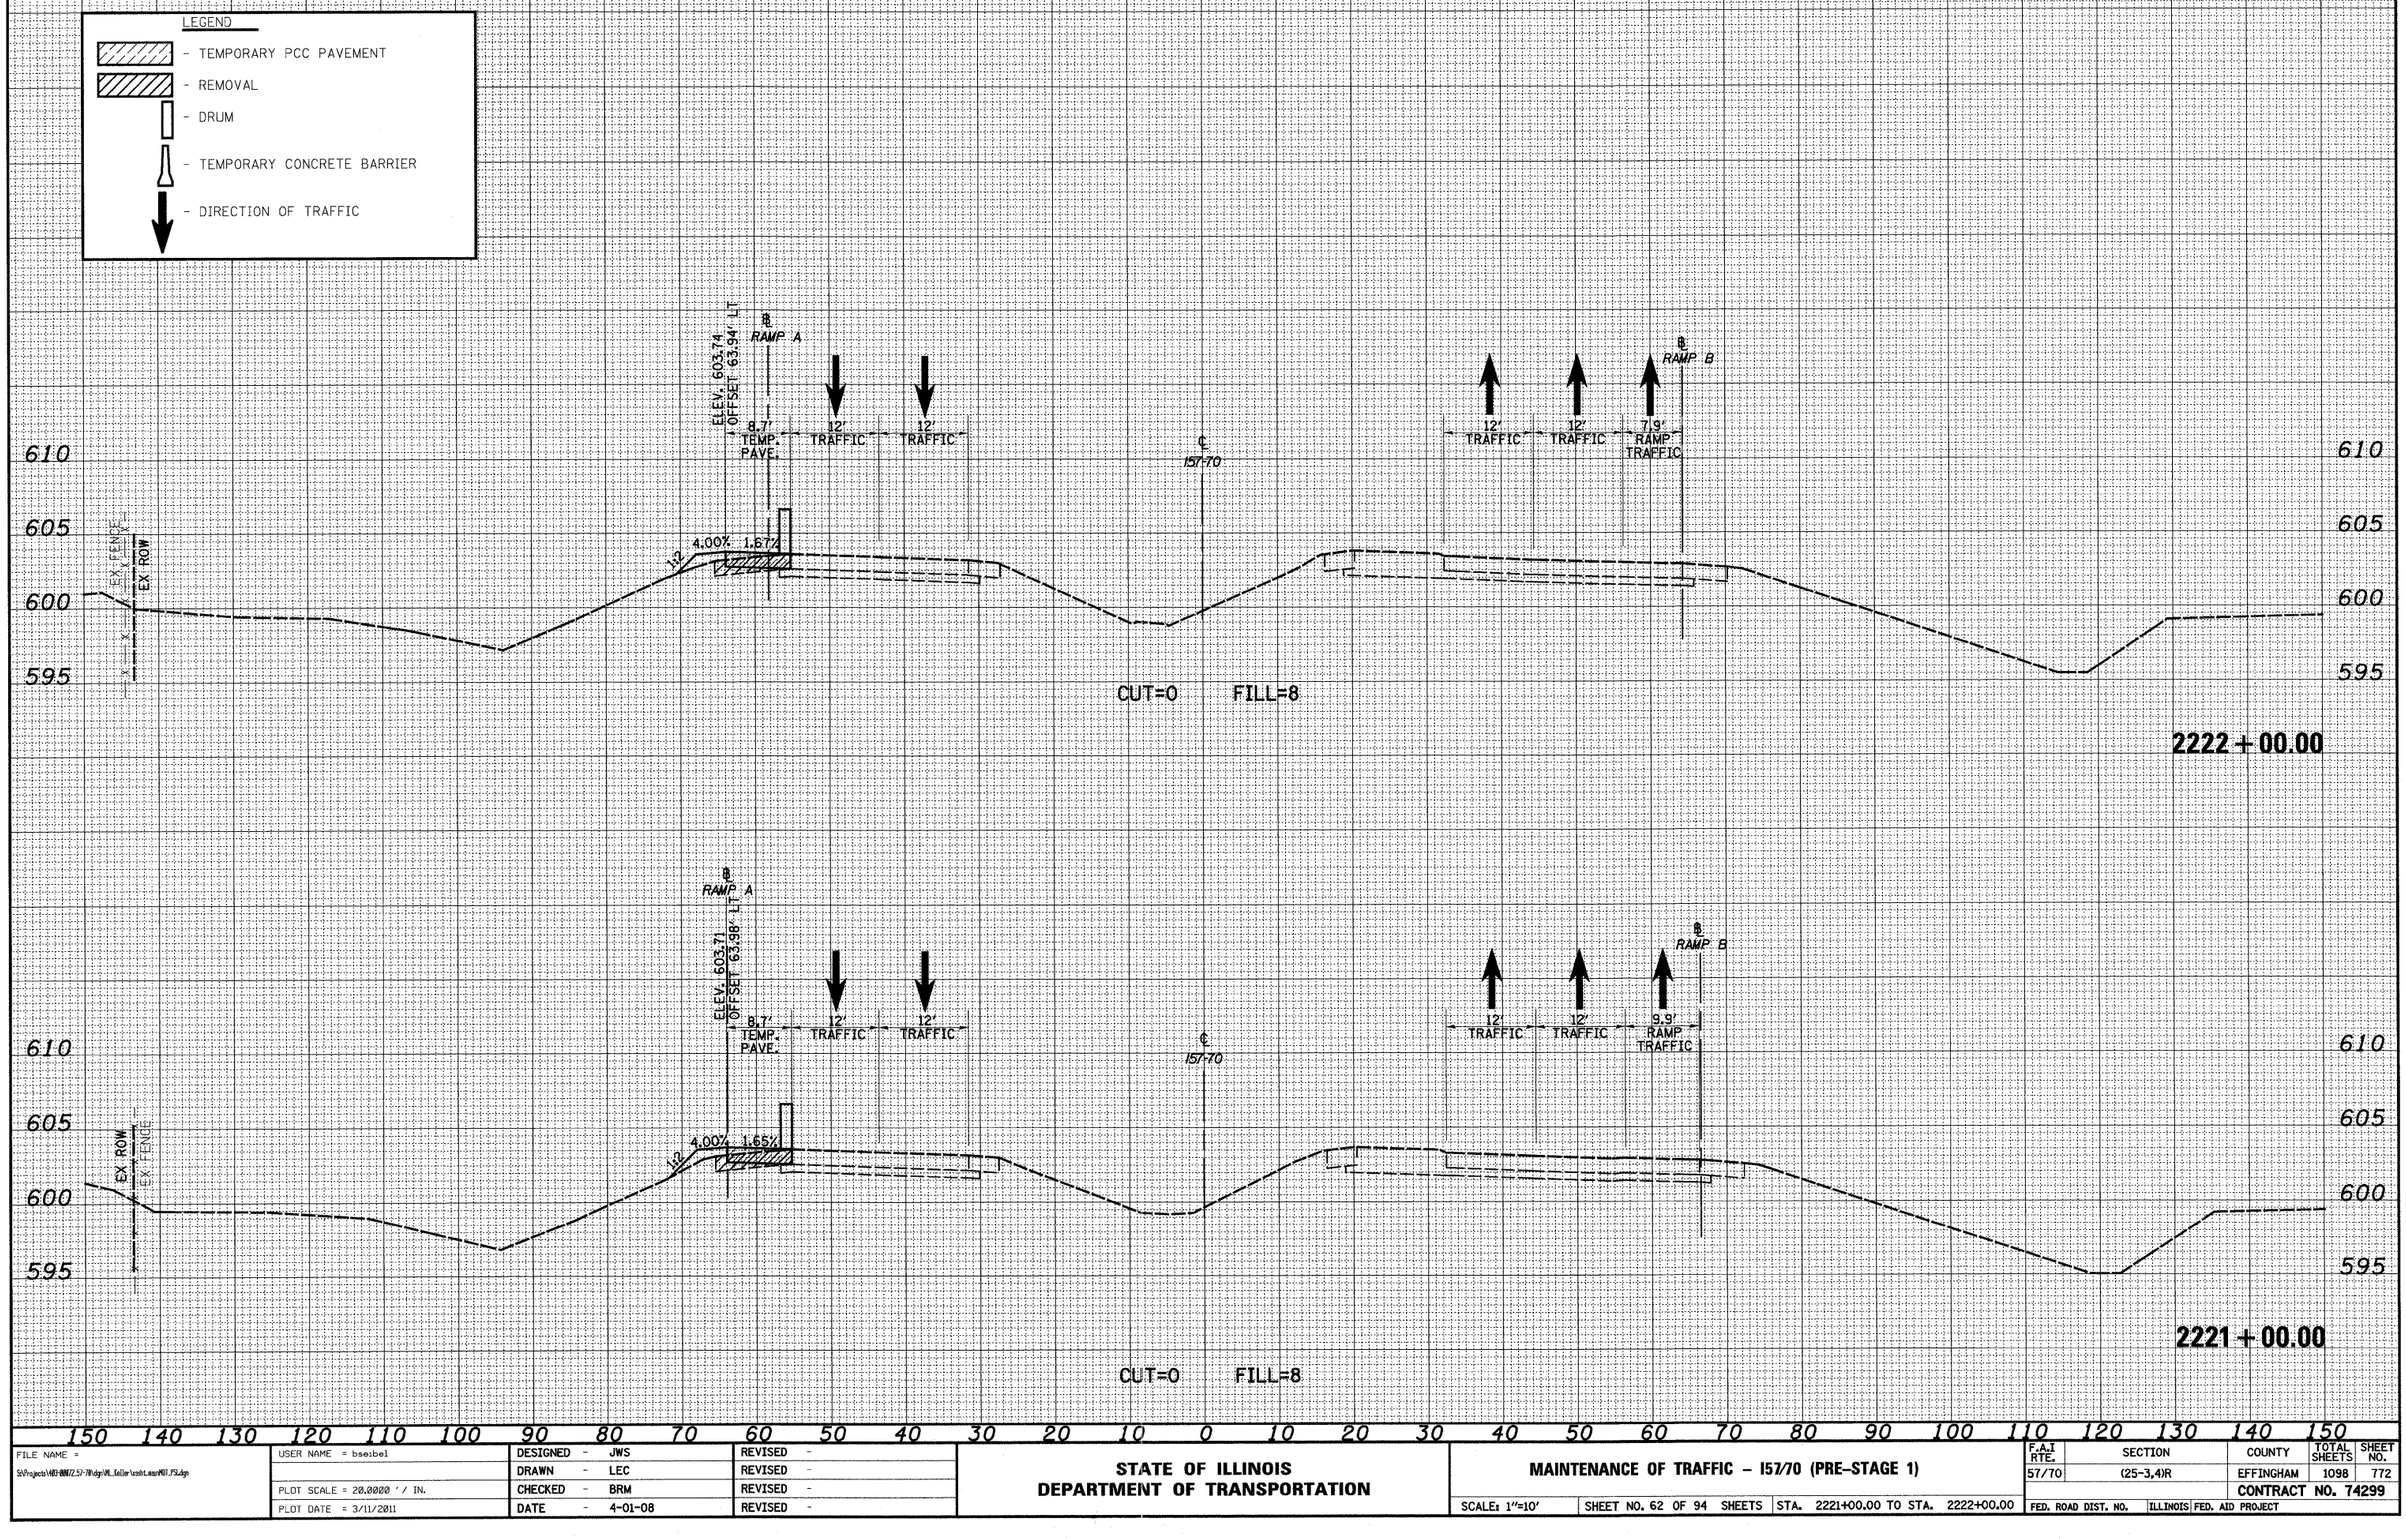


| ORIGINAL SURVEY | NOTE BOOK | NO. |
|---|---|---|
| SURVEYED | BY | |
| PLOTTED | | |
| TYPED | DATE | |
| AREAS | | |
| AREAS CHECKED | | |

| | | | |
|---|---|---|---|
| FILE NAME = S:\Projects\VE01-08\72.57-7\Rdgn\VK_Editor\cnsht_maint\VK01_PSL.dgn | USER NAME = bseibel | DESIGNED - JWS | REVISED - |
| | | DRAWN - LEC | REVISED - |
| | PLOT SCALE = 20.0000 ' / IN. | CHECKED - BRM | REVISED - |
| | PLOT DATE = 3/11/2011 | DATE - 4-01-08 | REVISED - |

**STATE OF ILLINOIS**
**DEPARTMENT OF TRANSPORTATION**

**MAINTENANCE OF TRAFFIC – I57/70 (PRE-STAGE 1)**

SCALE: 1"=10' | SHEET NO. 62 OF 94 SHEETS | STA. 2221+00.00 TO STA. 2222+00.00


| F.A.I RTE. | SECTION | COUNTY | TOTAL SHEETS | SHEET NO. |
|---|---|---|---|---|
| 57/70 | (25-3,4)R | EFFINGHAM | 1098 | 772 |
| | | CONTRACT NO. 74299 | | |
| FED. ROAD DIST. NO. | ILLINOIS | FED. AID PROJECT | | |

150 140 130 120 110 100 90 80 70 60 50 40 30 20 10 0 10 20 30 40 50 60 70 80 90 100 110 120 130 140 150

LEGEND

- TEMPORARY PCC PAVEMENT
- REMOVAL
- DRUM
- TEMPORARY CONCRETE BARRIER
- DIRECTION OF TRAFFIC

FINAL SURVEY — NOTE BOOK — NO. — BY — DATE — SURVEYED — PLOTTED — TERRAIN ATE — AREAS — AREAS CHECKED

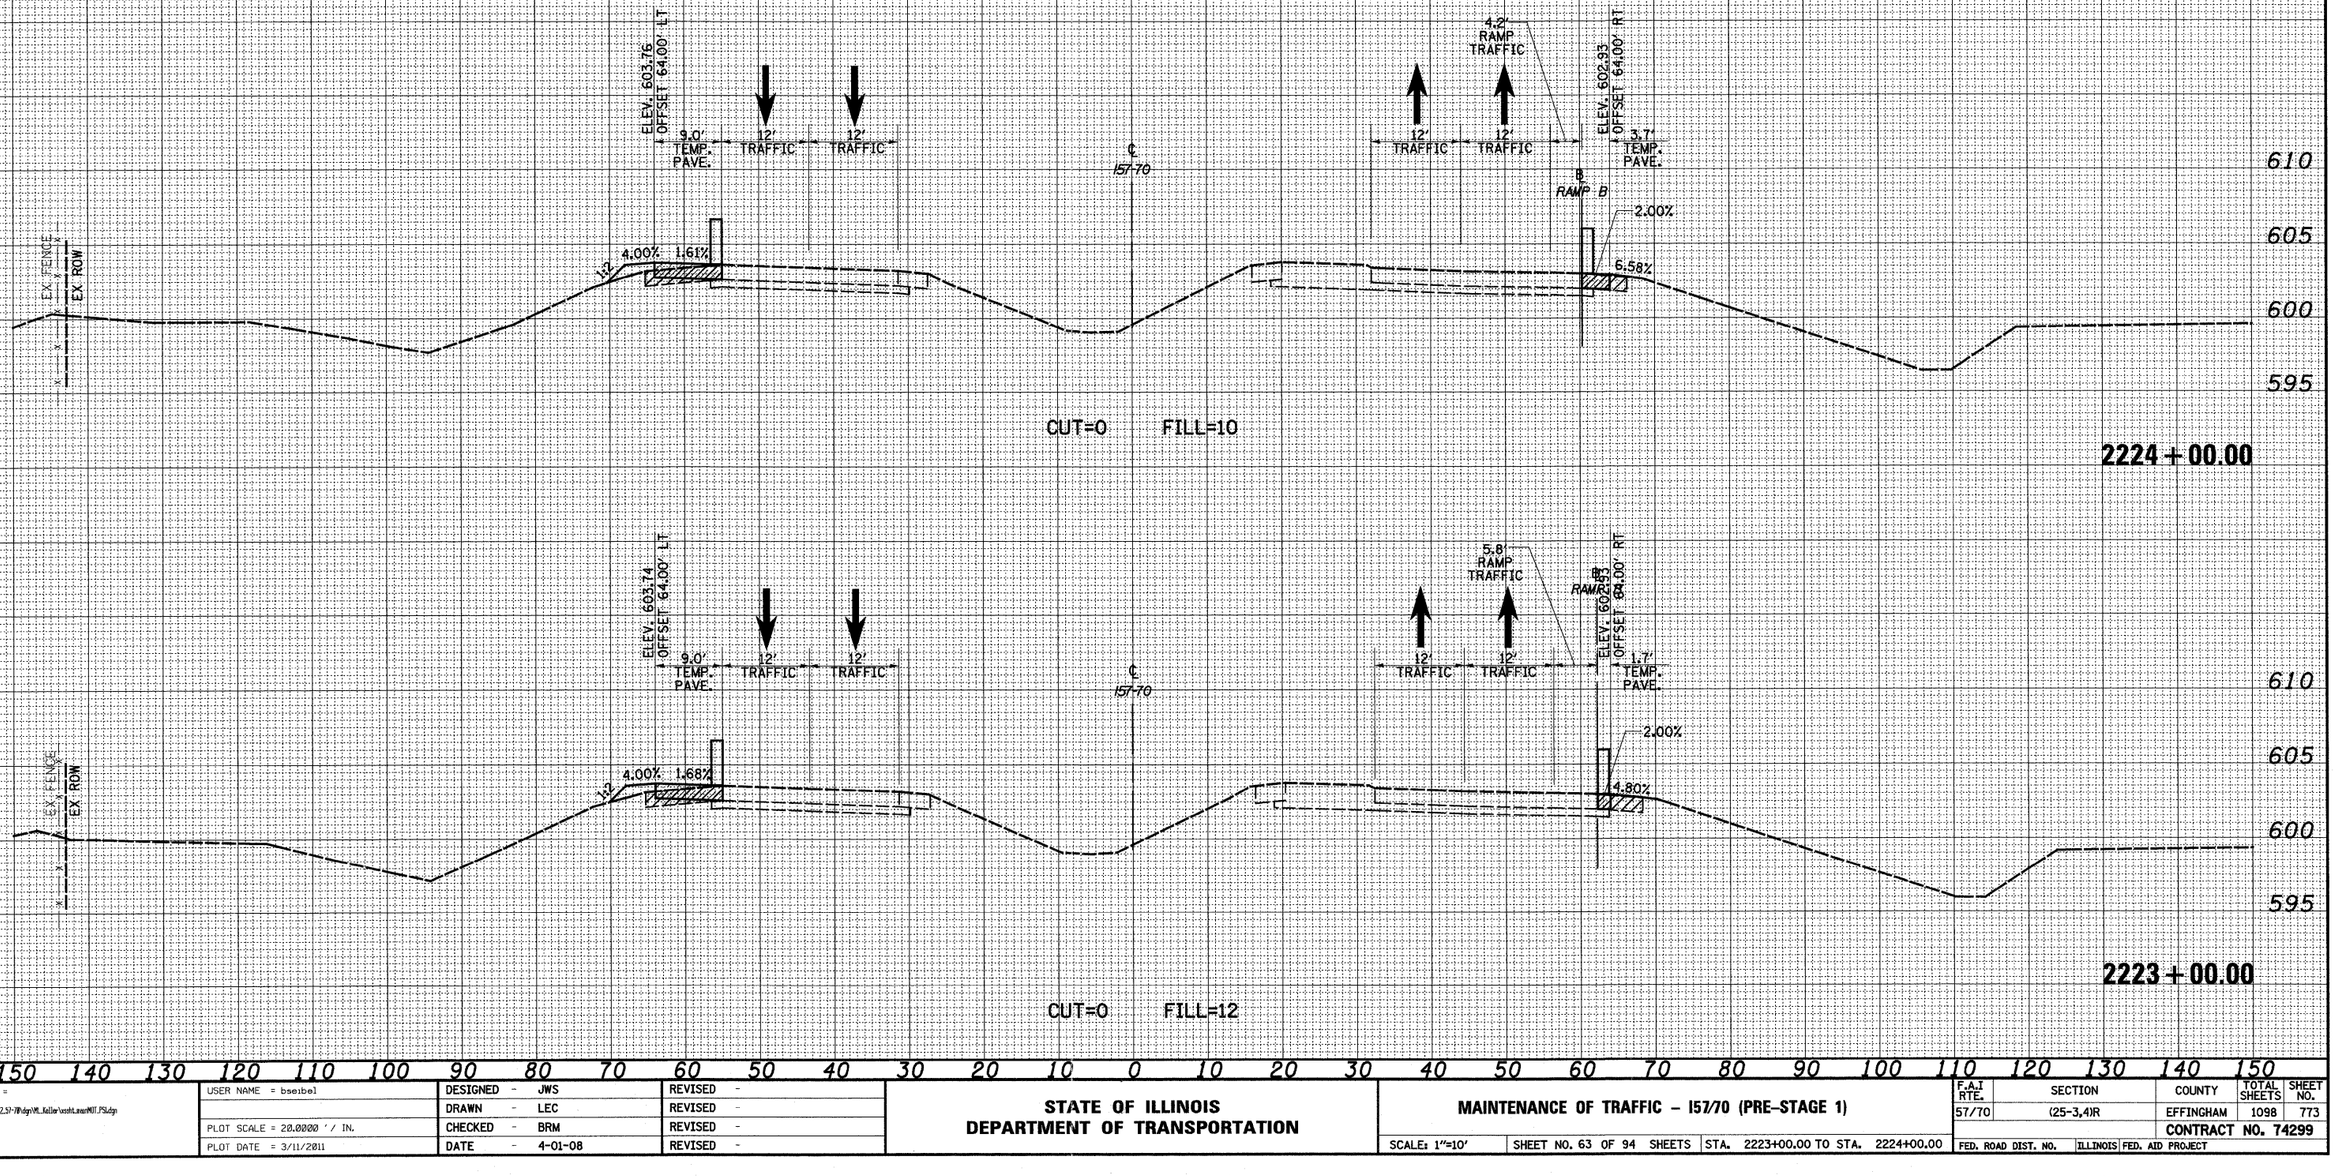


ORIGINAL SURVEY — NOTE BOOK — NO. — BY — DATE — SURVEYED — PLOTTED — TERRAIN ATE — AREAS — AREAS CHECKED

| | | | | |
|---|---|---|---|---|
| FILE NAME = S:\Projects\NEI-8888(Z,57-70\dgn\MT_Keller\cost_sheet\MOT_PSL.dgn | USER NAME = bseibel | DESIGNED - JWS | REVISED - | STATE OF ILLINOIS DEPARTMENT OF TRANSPORTATION |
| | | DRAWN - LEC | REVISED - | |
| | PLOT SCALE = 20.0000 ' / IN. | CHECKED - BRM | REVISED - | |
| | PLOT DATE = 3/11/2011 | DATE - 4-01-08 | REVISED - | |

**MAINTENANCE OF TRAFFIC – I57/70 (PRE-STAGE 1)**

SCALE: 1"=10' | SHEET NO. 63 OF 94 SHEETS | STA. 2223+00.00 TO STA. 2224+00.00

| F.A.I RTE. | SECTION | COUNTY | TOTAL SHEETS | SHEET NO. |
|---|---|---|---|---|
| 57/70 | (25-3,4)R | EFFINGHAM | 1098 | 773 |
| | | CONTRACT NO. 74299 | | |
| FED. ROAD DIST. NO. | ILLINOIS | FED. AID PROJECT | | |

LEGEND

- TEMPORARY PCC PAVEMENT
- REMOVAL
- DRUM
- TEMPORARY CONCRETE BARRIER
- DIRECTION OF TRAFFIC

150 140 130 120 110 100 90 80 70 60 50 40 30 20 10 0 10 20 30 40 50 60 70 80 90 100 110 120 130 140 150

610 605 600 595

ELEV. 603.78
OFFSET 64.00' LT

8.9' TEMP. PAVE. | 12' TRAFFIC | 12' TRAFFIC

℄ I57-70

12' TRAFFIC | 12' TRAFFIC | 8.1' TEMP. PAVE.

ELEV. 602.86
OFFSET 64.00' RT

℄ RAMP B

EX. FENCE
EX. ROW

4.00% 1.66% 4.00% 2.00% 4.00%

CUT=0 FILL=12

**2226+00.00**

ELEV. 603.77
OFFSET 64.00' LT

8.7' TEMP. PAVE. | 12' TRAFFIC | 12' TRAFFIC

℄ I57-70

12' TRAFFIC | 12' TRAFFIC | 2.3' RAMP TRAFFIC | 5.6' TEMP. PAVE.

ELEV. 602.90
OFFSET 64.00' RT

℄ RAMP B

EX. FENCE
EX. ROW

4.00% 1.61% 4.00% 2.00% 4.00%

CUT=0 FILL=10

**2225+00.00**

150 140 130 120 110 100 90 80 70 60 50 40 30 20 10 0 10 20 30 40 50 60 70 80 90 100 110 120 130 140 150

FINAL SURVEY — NOTE BOOK — NO. — SURVEYED — PLOTTED — TEMPLATE — AREAS — AREAS CHECKED — BY — DATE

ORIGINAL SURVEY — NOTE BOOK — NO. — SURVEYED — PLOTTED — TEMPLATE — AREAS — AREAS CHECKED — BY — DATE

| | | | |
|---|---|---|---|
| FILE NAME = S:\Projects\4801-00\72.57-7P\dgn\PK_Exhibit\exhibit_maintPH1_PSL.dgn | USER NAME = bseibel | DESIGNED - JWS | REVISED - |
| | | DRAWN - LEC | REVISED - |
| | PLOT SCALE = 20.0000 ' / IN. | CHECKED - BRM | REVISED - |
| | PLOT DATE = 3/11/2011 | DATE - 4-01-08 | REVISED - |

**STATE OF ILLINOIS**
**DEPARTMENT OF TRANSPORTATION**


**MAINTENANCE OF TRAFFIC – I57/70 (PRE-STAGE 1)**

SCALE: 1"=10' | SHEET NO. 64 OF 94 SHEETS | STA. 2225+00.00 TO STA. 2226+00.00

| F.A.I RTE. | SECTION | COUNTY | TOTAL SHEETS | SHEET NO. |
|---|---|---|---|---|
| 57/70 | (25-3,4)R | EFFINGHAM | 1098 | 774 |
| | | CONTRACT NO. 74299 | | |
| FED. ROAD DIST. NO. | ILLINOIS | FED. AID PROJECT | | |

LEGEND

- TEMPORARY PCC PAVEMENT
- REMOVAL
- DRUM
- TEMPORARY CONCRETE BARRIER
- DIRECTION OF TRAFFIC

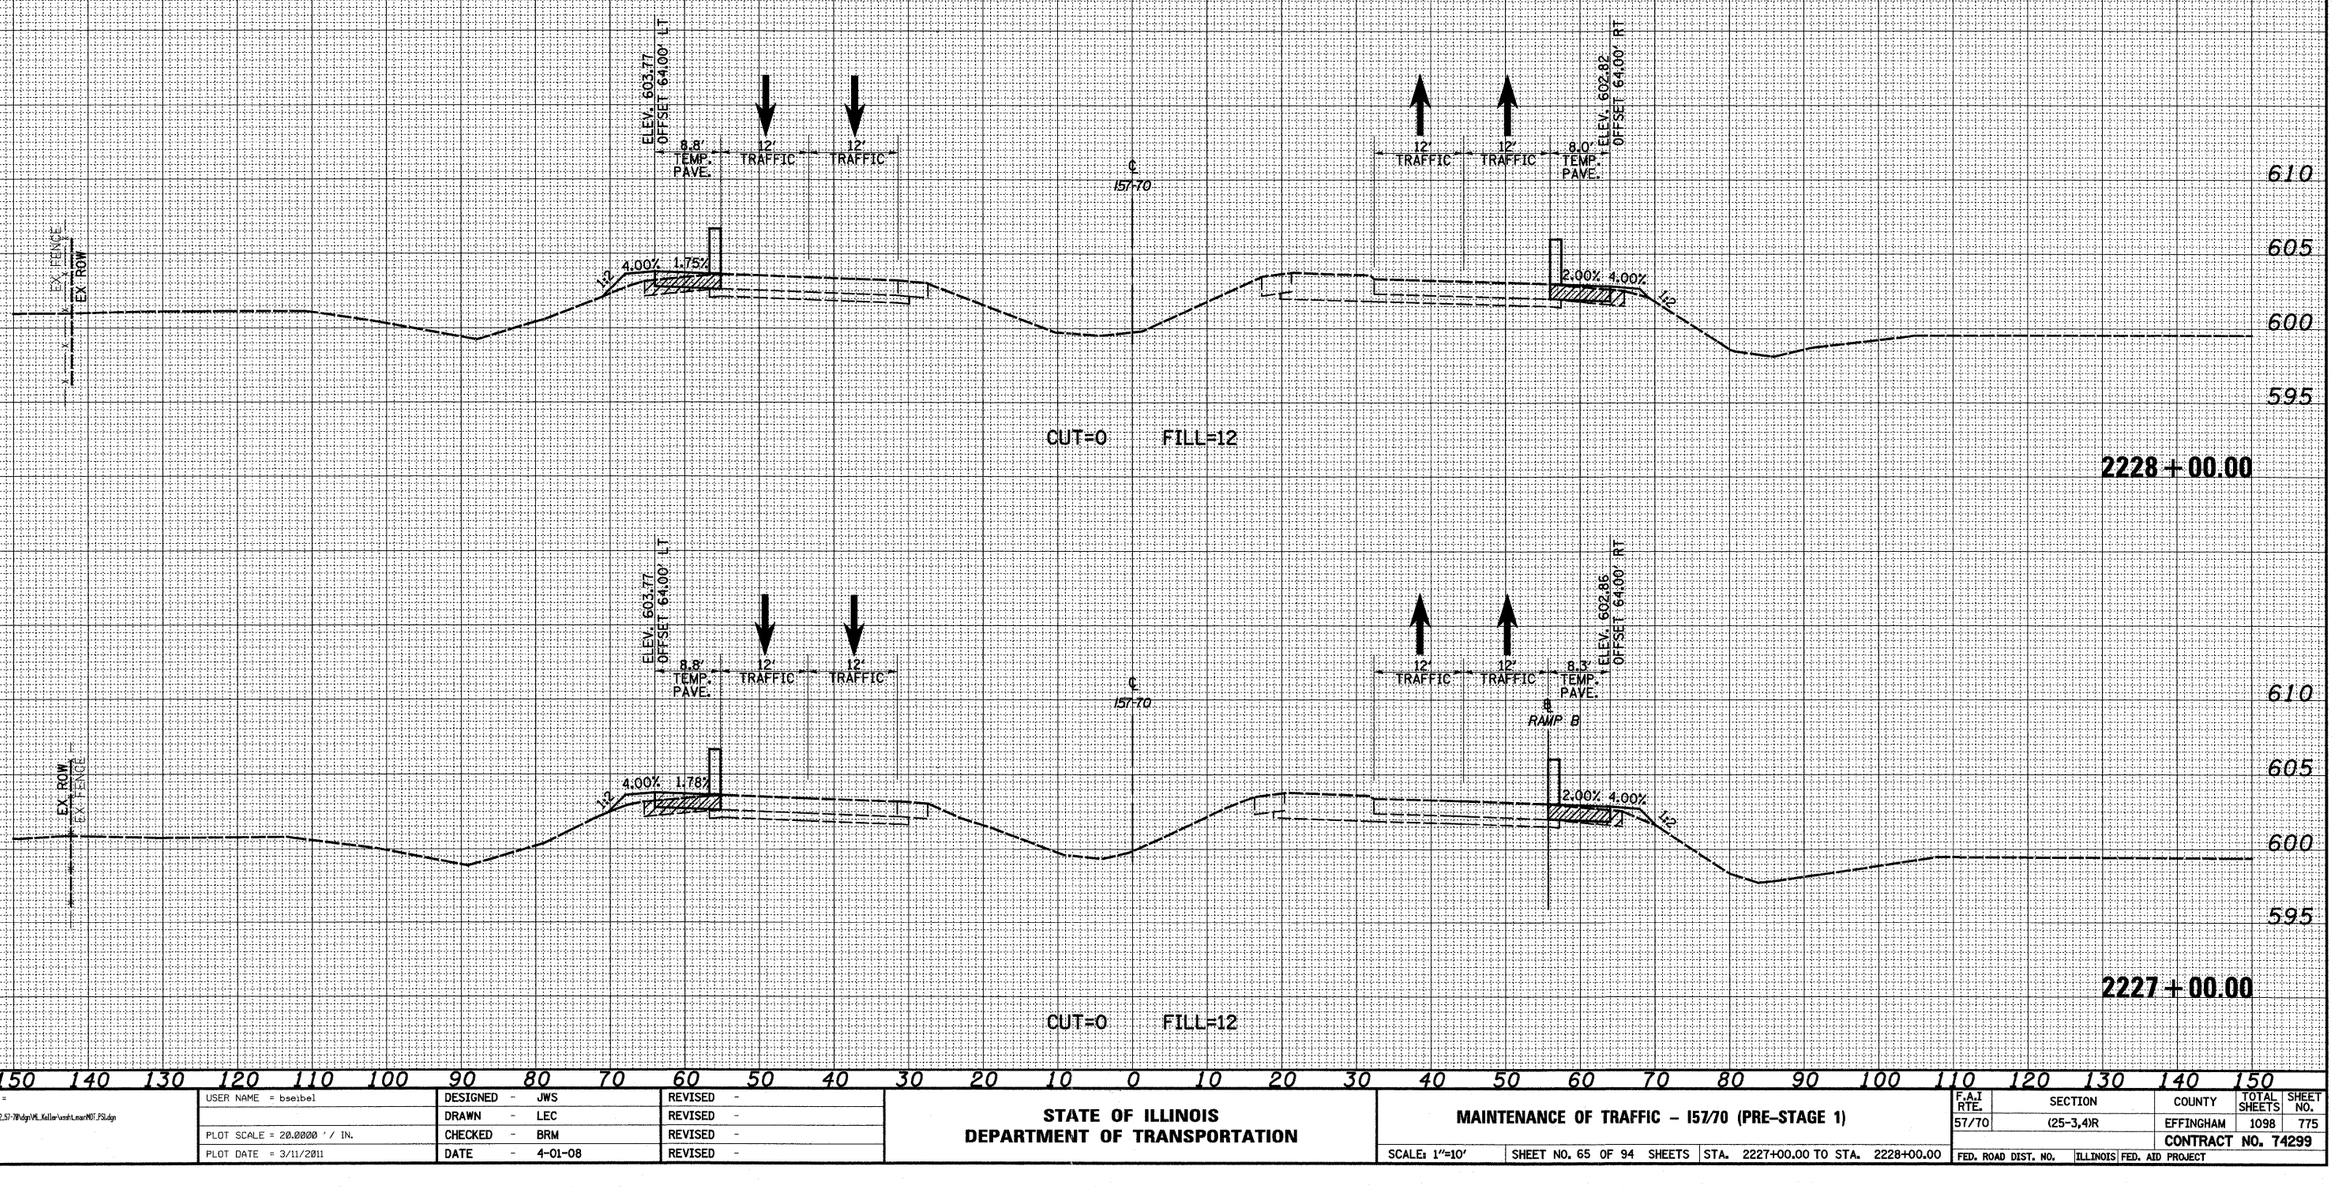


| FINAL SURVEY | BY | DATE |
|---|---|---|
| NOTE BOOK | SURVEYED | |
| NO. | PLOTTED | |
| | TRANSLATE | |
| | AREAS | |
| | AREAS CHECKED | |

| ORIGINAL SURVEY | BY | DATE |
|---|---|---|
| NOTE BOOK | SURVEYED | |
| NO. | PLOTTED | |
| | TRANSLATE | |
| | AREAS | |
| | AREAS CHECKED | |


| | | | |
|---|---|---|---|
| FILE NAME = S:\Projects\4B3-B0072.57-70\dgn\ML_Keller\mnt_maint07_PS1.dgn | USER NAME = bseibel | DESIGNED - JWS | REVISED - |
| | | DRAWN - LEC | REVISED - |
| | PLOT SCALE = 20.0000 ' / IN. | CHECKED - BRM | REVISED - |
| | PLOT DATE = 3/11/2011 | DATE - 4-01-08 | REVISED - |

**STATE OF ILLINOIS**
**DEPARTMENT OF TRANSPORTATION**

**MAINTENANCE OF TRAFFIC – I57/70 (PRE-STAGE 1)**

SCALE: 1"=10' | SHEET NO. 65 OF 94 SHEETS | STA. 2227+00.00 TO STA. 2228+00.00

| F.A.I RTE. | SECTION | COUNTY | TOTAL SHEETS | SHEET NO. |
|---|---|---|---|---|
| 57/70 | (25-3,4)R | EFFINGHAM | 1098 | 775 |
| | | CONTRACT NO. 74299 | | |
| FED. ROAD DIST. NO. | ILLINOIS | FED. AID PROJECT | | |

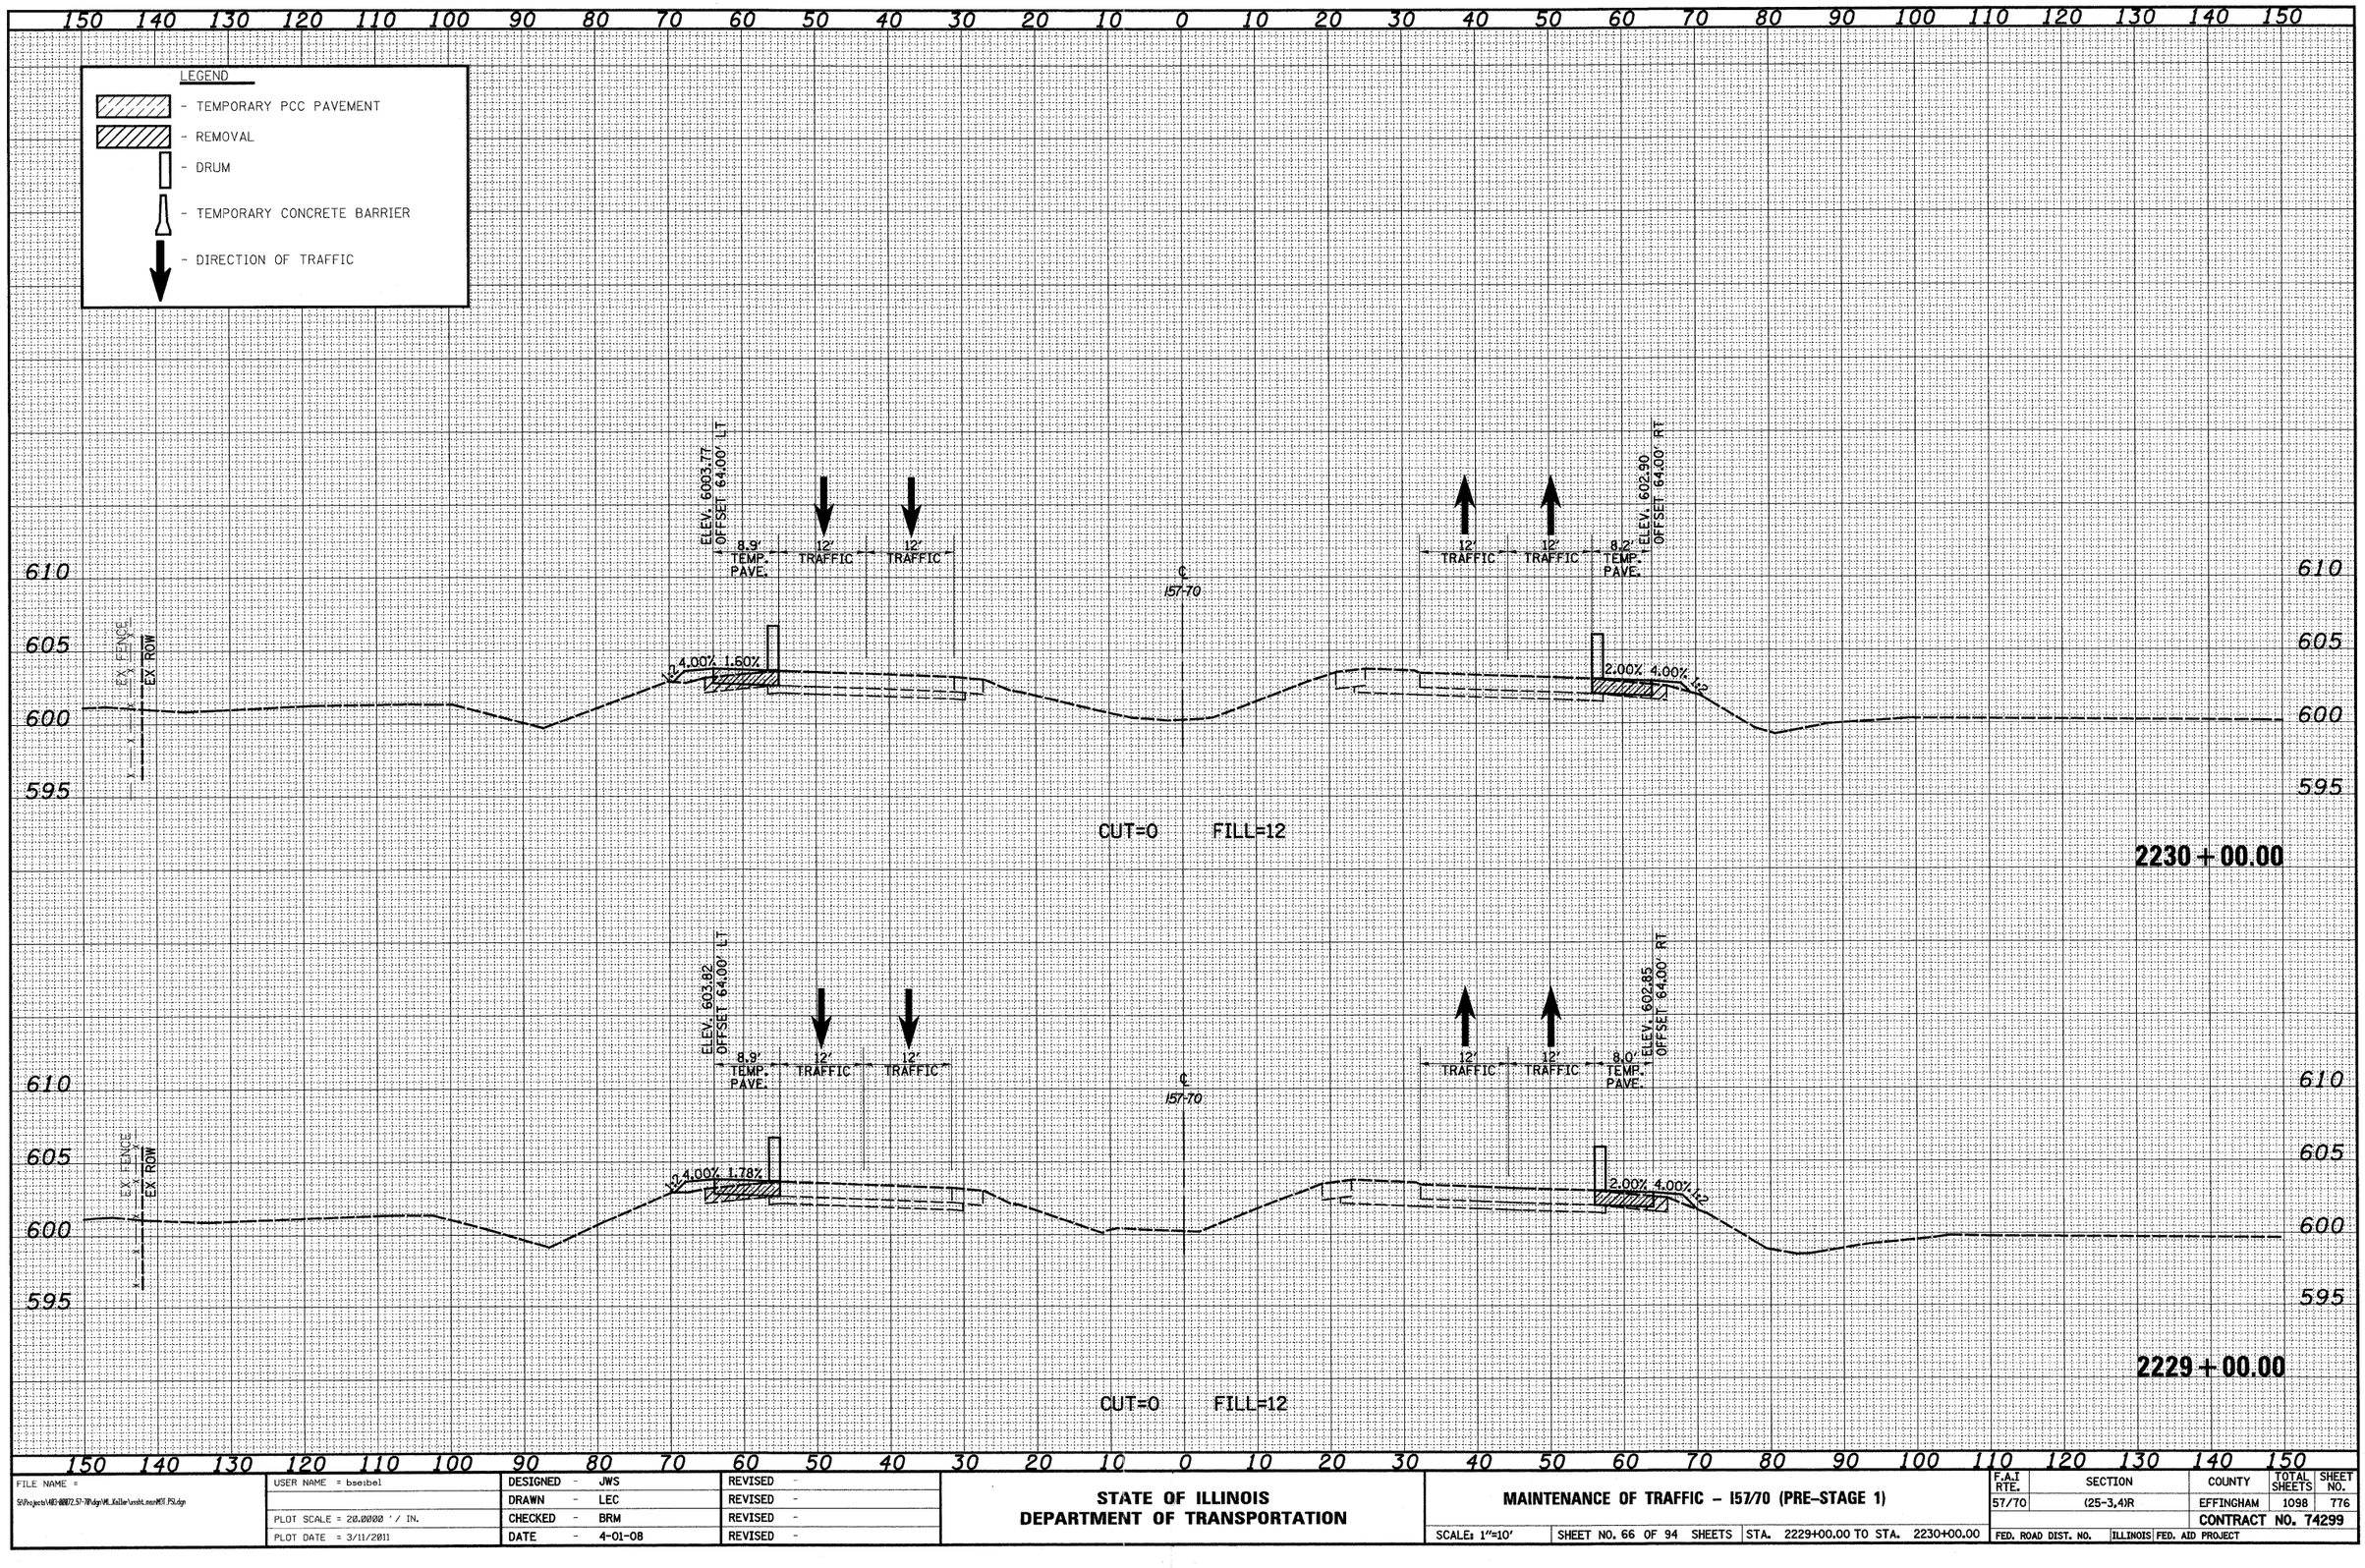


FINAL SURVEY | NOTE BOOK | NO. | SURVEYED | PLOTTED | TEMPLATE | AREAS | AREAS CHECKED | BY | DATE

ORIGINAL SURVEY | NOTE BOOK | NO. | SURVEYED | PLOTTED | TEMPLATE | AREAS | AREAS CHECKED | BY | DATE

| | | | |
|---|---|---|---|
| FILE NAME = S:\Projects\4B2-00072.57-70\dgn\ML_Keller\mnht_mnrl01.PSLdgn | USER NAME = bseibel | DESIGNED - JWS | REVISED - |
| | | DRAWN - LEC | REVISED - |
| | PLOT SCALE = 20.0000 ' / IN. | CHECKED - BRM | REVISED - |
| | PLOT DATE = 3/11/2011 | DATE - 4-01-08 | REVISED - |

**STATE OF ILLINOIS**
**DEPARTMENT OF TRANSPORTATION**

**MAINTENANCE OF TRAFFIC – I57/70 (PRE-STAGE 1)**

SCALE: 1"=10' | SHEET NO. 66 OF 94 SHEETS | STA. 2229+00.00 TO STA. 2230+00.00

| F.A.I RTE. | SECTION | COUNTY | TOTAL SHEETS | SHEET NO. |
|---|---|---|---|---|
| 57/70 | (25-3,4)R | EFFINGHAM | 1098 | 776 |
| | | CONTRACT NO. 74299 | | |
| FED. ROAD DIST. NO. | ILLINOIS | FED. AID PROJECT | | |


150 140 130 120 110 100 90 80 70 60 50 40 30 20 10 0 10 20 30 40 50 60 70 80 90 100 110 120 130 140 150

LEGEND

- TEMPORARY PCC PAVEMENT
- REMOVAL
- DRUM
- TEMPORARY CONCRETE BARRIER
- DIRECTION OF TRAFFIC

FINAL SURVEY NOTE BOOK NO.

SURVEYED PLOTTED TRIANGULATE AREAS AREAS CHECKED BY DATE

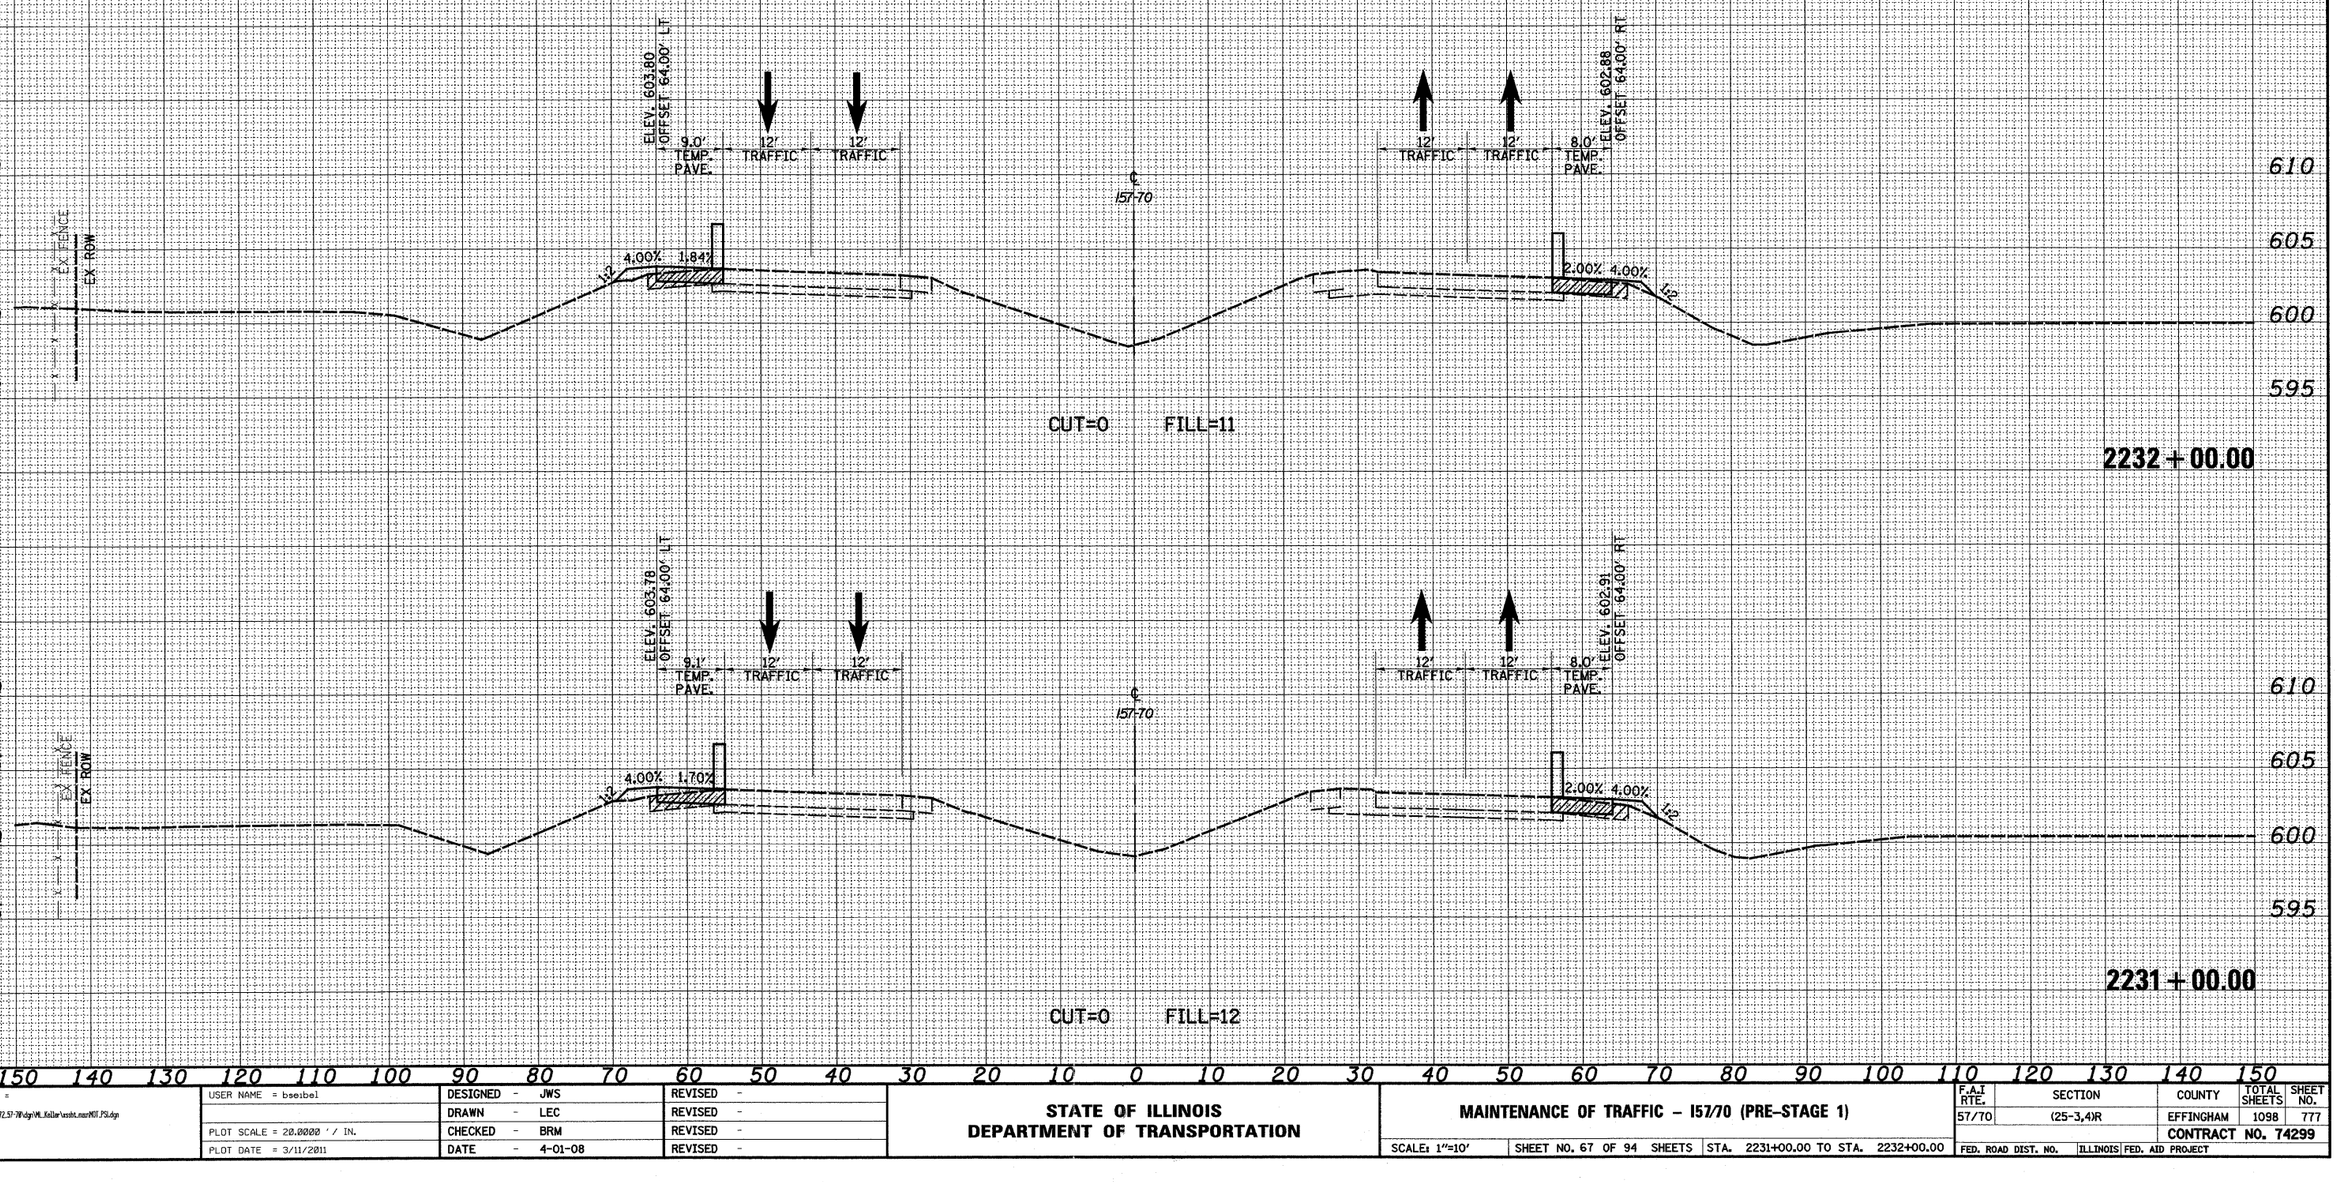


ORIGINAL SURVEY NOTE BOOK NO.

SURVEYED PLOTTED TRIANGULATE AREAS AREAS CHECKED BY DATE

150 140 130 120 110 100 90 80 70 60 50 40 30 20 10 0 10 20 30 40 50 60 70 80 90 100 110 120 130 140 150


| | | | | | |
|---|---|---|---|---|---|
| FILE NAME = S:\Projects\HED\80072.57-JW\dgn\ML_Kellie\sesht_marM01_PSL.dgn | USER NAME = bseibel | DESIGNED - JWS | REVISED - | STATE OF ILLINOIS DEPARTMENT OF TRANSPORTATION | MAINTENANCE OF TRAFFIC – I57/70 (PRE-STAGE 1) |
| | | DRAWN - LEC | REVISED - | | |
| | PLOT SCALE = 20.0000 ' / IN. | CHECKED - BRM | REVISED - | | SCALE: 1"=10' \| SHEET NO. 67 OF 94 SHEETS \| STA. 2231+00.00 TO STA. 2232+00.00 |
| | PLOT DATE = 3/11/2011 | DATE - 4-01-08 | REVISED - | | |

| F.A.I RTE. | SECTION | COUNTY | TOTAL SHEETS | SHEET NO. |
|---|---|---|---|---|
| 57/70 | (25-3,4)R | EFFINGHAM | 1098 | 777 |
| | | CONTRACT NO. 74299 | | |
| FED. ROAD DIST. NO. | ILLINOIS | FED. AID PROJECT | | |

150 140 130 120 110 100 90 80 70 60 50 40 30 20 10 0 10 20 30 40 50 60 70 80 90 100 110 120 130 140 150


LEGEND

- TEMPORARY PCC PAVEMENT
- REMOVAL
- DRUM
- TEMPORARY CONCRETE BARRIER
- DIRECTION OF TRAFFIC

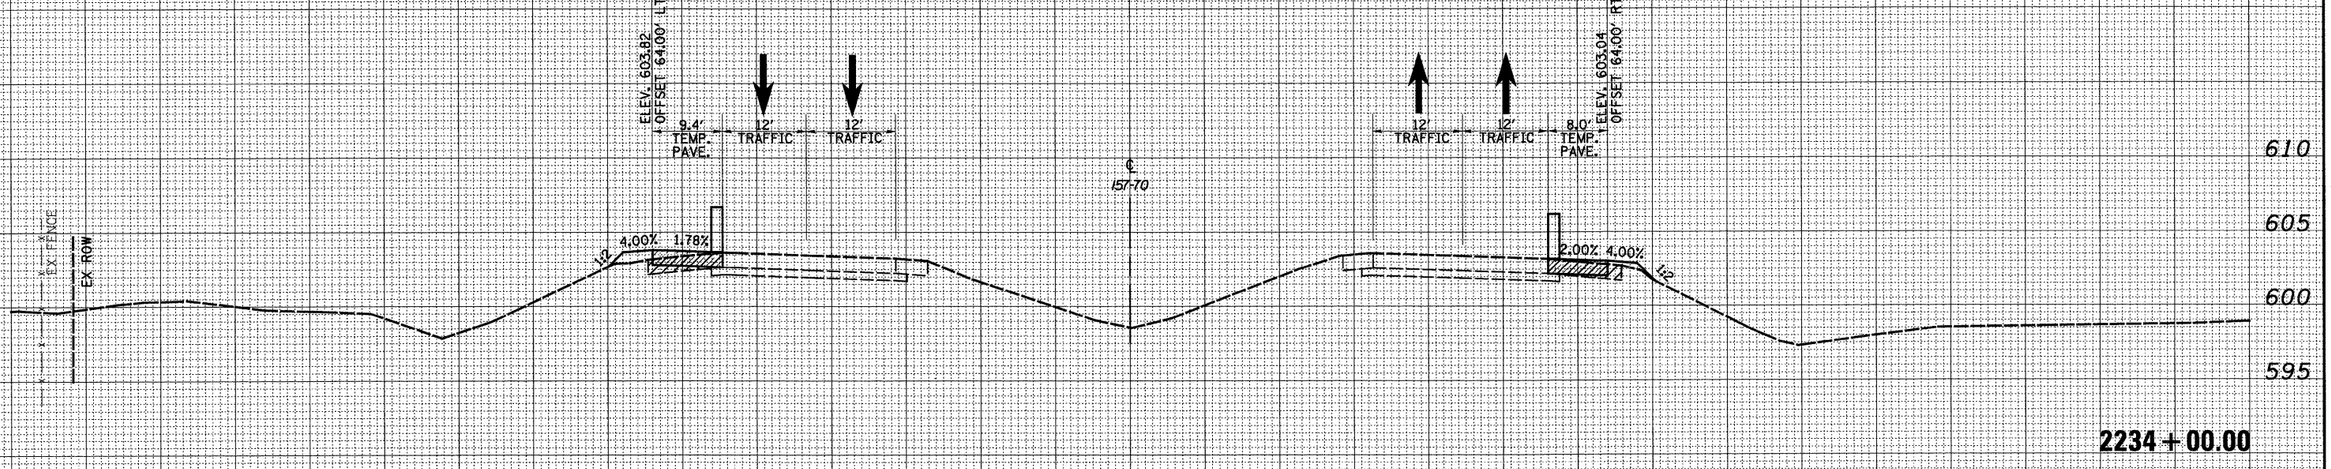


2234 + 00.00

CUT=0 FILL=11

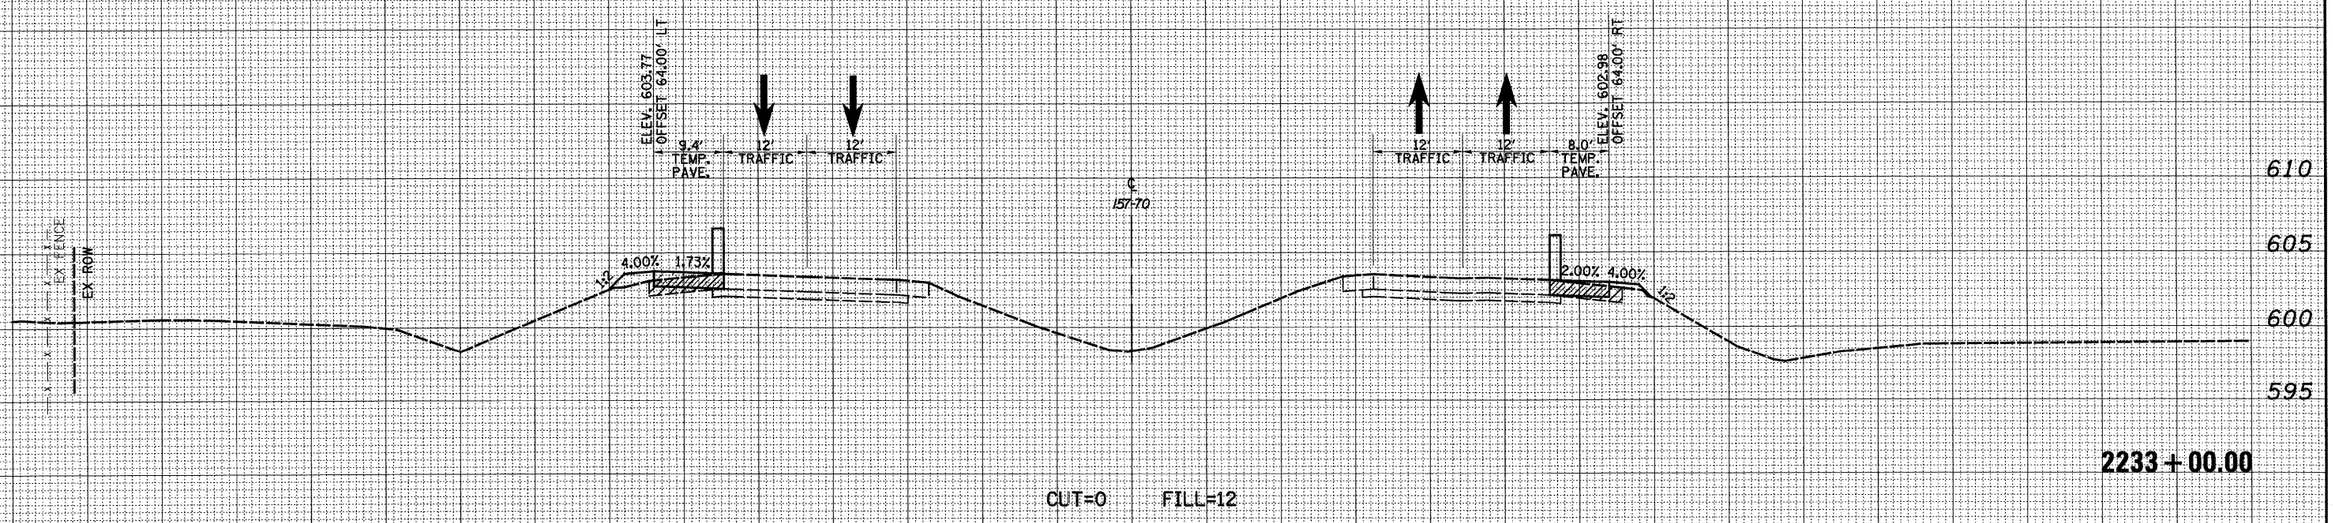


2233 + 00.00

CUT=0 FILL=12

150 140 130 120 110 100 90 80 70 60 50 40 30 20 10 0 10 20 30 40 50 60 70 80 90 100 110 120 130 140 150

FINAL SURVEY — NOTE BOOK — NO. — BY — DATE
SURVEYED — PLOTTED — TOTAL AREA — AREAS CHECKED

ORIGINAL SURVEY — NOTE BOOK — NO. — BY — DATE
SURVEYED — PLOTTED — TOTAL AREA — AREAS CHECKED

| | | | | | |
|---|---|---|---|---|---|
| FILE NAME = S:\Projects\HED-8007.57-7P\dgn\M_faller\cadd_mswMOT_PSL.dgn | USER NAME = bse;bel | DESIGNED - JWS | REVISED - | STATE OF ILLINOIS DEPARTMENT OF TRANSPORTATION | MAINTENANCE OF TRAFFIC – 157/70 (PRE-STAGE 1) |
| | | DRAWN - LEC | REVISED - | | |
| | PLOT SCALE = 20.0000 ' / IN. | CHECKED - BRM | REVISED - | | |
| | PLOT DATE = 3/11/2011 | DATE - 4-01-08 | REVISED - | | SCALE: 1"=10' \| SHEET NO. 68 OF 94 SHEETS \| STA. 2233+00.00 TO STA. 2234+00.00 |

| F.A.I RTE. | SECTION | COUNTY | TOTAL SHEETS | SHEET NO. |
|---|---|---|---|---|
| 57/70 | (25-3,4)R | EFFINGHAM | 1098 | 778 |
| | | CONTRACT NO. 74299 | | |
| FED. ROAD DIST. NO. | ILLINOIS | FED. AID PROJECT | | |

150 140 130 120 110 100 90 80 70 60 50 40 30 20 10 0 10 20 30 40 50 60 70 80 90 100 110 120 130 140 150

LEGEND

- TEMPORARY PCC PAVEMENT
- REMOVAL
- DRUM
- TEMPORARY CONCRETE BARRIER
- DIRECTION OF TRAFFIC

610 605 600 595

ELEV. 603.78
OFFSET 64.00' LT

9.3' TEMP. PAVE. | 12' TRAFFIC | 12' TRAFFIC

4.00% 1.68%

X X X EX. FENCE

EX. ROW

℄ I57-70

12' TRAFFIC | 12' TRAFFIC | 8.0' TEMP. PAVE.

2.00% 4.00%

ELEV. 602.96
OFFSET 64.00' RT

610 605 600 595

**2236+00.00**

CUT=0 FILL=12

ELEV. 603.81
OFFSET 64.00' LT

9.0' TEMP. PAVE. | 12' TRAFFIC | 12' TRAFFIC

4.00% 1.63%

X X X EX. FENCE

EX. ROW

℄ I57-70

12' TRAFFIC | 12' TRAFFIC | 8.0' TEMP. PAVE.

2.00% 4.00%

ELEV. 603.01
OFFSET 64.00' RT

610 605 600 595

**2235+00.00**

CUT=0 FILL=12

150 140 130 120 110 100 90 80 70 60 50 40 30 20 10 0 10 20 30 40 50 60 70 80 90 100 110 120 130 140 150

FINAL SURVEY / ORIGINAL SURVEY

NOTE BOOK | NO. | BY | DATE

SURVEYED | PLOTTED | TRACED | AREAS | AREAS CHECKED

FILE NAME = S:\Projects\483-00072.53-7R\dgn\ML_Keller\roshi_roar807_PSI.dgn

USER NAME = bseibel

PLOT SCALE = 20.0000 ' / IN.

PLOT DATE = 3/11/2011

| | | |
|---|---|---|
| DESIGNED - JWS | DRAWN - LEC | CHECKED - BRM |
| DATE - 4-01-08 | | |
| REVISED - | REVISED - | REVISED - |
| REVISED - | | |

**STATE OF ILLINOIS**
**DEPARTMENT OF TRANSPORTATION**

**MAINTENANCE OF TRAFFIC – I57/70 (PRE-STAGE 1)**

SCALE: 1"=10' | SHEET NO. 69 OF 94 SHEETS | STA. 2235+00.00 TO STA. 2236+00.00

| F.A.I RTE. | SECTION | COUNTY | TOTAL SHEETS | SHEET NO. |
|---|---|---|---|---|
| 57/70 | (25-3,4)R | EFFINGHAM | 1098 | 779 |
| | | CONTRACT NO. 74299 | | |
| FED. ROAD DIST. NO. | ILLINOIS | FED. AID PROJECT | | |

150 140 130 120 110 100 90 80 70 60 50 40 30 20 10 0 10 20 30 40 50 60 70 80 90 100 110 120 130 140 150

LEGEND

- TEMPORARY PCC PAVEMENT
- REMOVAL
- DRUM
- TEMPORARY CONCRETE BARRIER
- DIRECTION OF TRAFFIC

FINAL SURVEY NOTE BOOK

SURVEYED BY
PLOTTED DATE
TOPSOIL AREAS
AREAS CHECKED
NO.

610
605
600
595

ELEV. 603.71
OFFSET 64.00' LT

9.1' TEMP. PAVE. | 12' TRAFFIC | 12' TRAFFIC

4.00% 1.65%

1:2

EX. FENCE
EX. ROW

℄
157-70

12' TRAFFIC | 12' TRAFFIC | 8.0' TEMP. PAVE.

2.00% 4.00%

1:2

ELEV. 602.96
OFFSET 64.00' RT

CUT=0 FILL=12

**2238+00.00**

ORIGINAL SURVEY NOTE BOOK

SURVEYED BY
PLOTTED DATE
TOPSOIL AREAS
AREAS CHECKED
NO.

610
605
600
595

ELEV. 603.74
OFFSET 64.00' LT

9.1' TEMP. PAVE. | 12' TRAFFIC | 12' TRAFFIC

4.00% 1.63%

1:2

EX. FENCE
EX. ROW

℄
157-70

12' TRAFFIC | 12' TRAFFIC | 8.0' TEMP. PAVE.

2.00% 4.00%

1:2

ELEV. 602.96
OFFSET 64.00' RT

CUT=0 FILL=12

**2237+00.00**

150 140 130 120 110 100 90 80 70 60 50 40 30 20 10 0 10 20 30 40 50 60 70 80 90 100 110 120 130 140 150

| | | | |
|---|---|---|---|
| FILE NAME = S:\Projects\HRS-R007Z\57-70\dgn\ML_Kellie\sssht_nar70T.PSLdgn | USER NAME = bseibel | DESIGNED - JWS | REVISED - |
| | | DRAWN - LEC | REVISED - |
| | PLOT SCALE = 20.0000 ' / IN. | CHECKED - BRM | REVISED - |
| | PLOT DATE = 3/11/2011 | DATE - 4-01-08 | REVISED - |

**STATE OF ILLINOIS**
**DEPARTMENT OF TRANSPORTATION**

**MAINTENANCE OF TRAFFIC – I57/70 (PRE-STAGE 1)**

SCALE: 1"=10' | SHEET NO. 70 OF 94 SHEETS | STA. 2237+00.00 TO STA. 2238+00.00


| F.A.I RTE. | SECTION | COUNTY | TOTAL SHEETS | SHEET NO. |
|---|---|---|---|---|
| 57/70 | (25-3,4)R | EFFINGHAM | 1098 | 780 |
| | | CONTRACT NO. 74299 | | |
| FED. ROAD DIST. NO. | ILLINOIS | FED. AID PROJECT | | |

150 140 130 120 110 100 90 80 70 60 50 40 30 20 10 0 10 20 30 40 50 60 70 80 90 100 110 120 130 140 150

LEGEND

- TEMPORARY PCC PAVEMENT
- REMOVAL
- DRUM
- TEMPORARY CONCRETE BARRIER
- DIRECTION OF TRAFFIC

FINAL SURVEY — NOTE BOOK — NO. — SURVEYED — PLOTTED — TOPSOIL — AREAS — AREAS CHECKED — BY — DATE

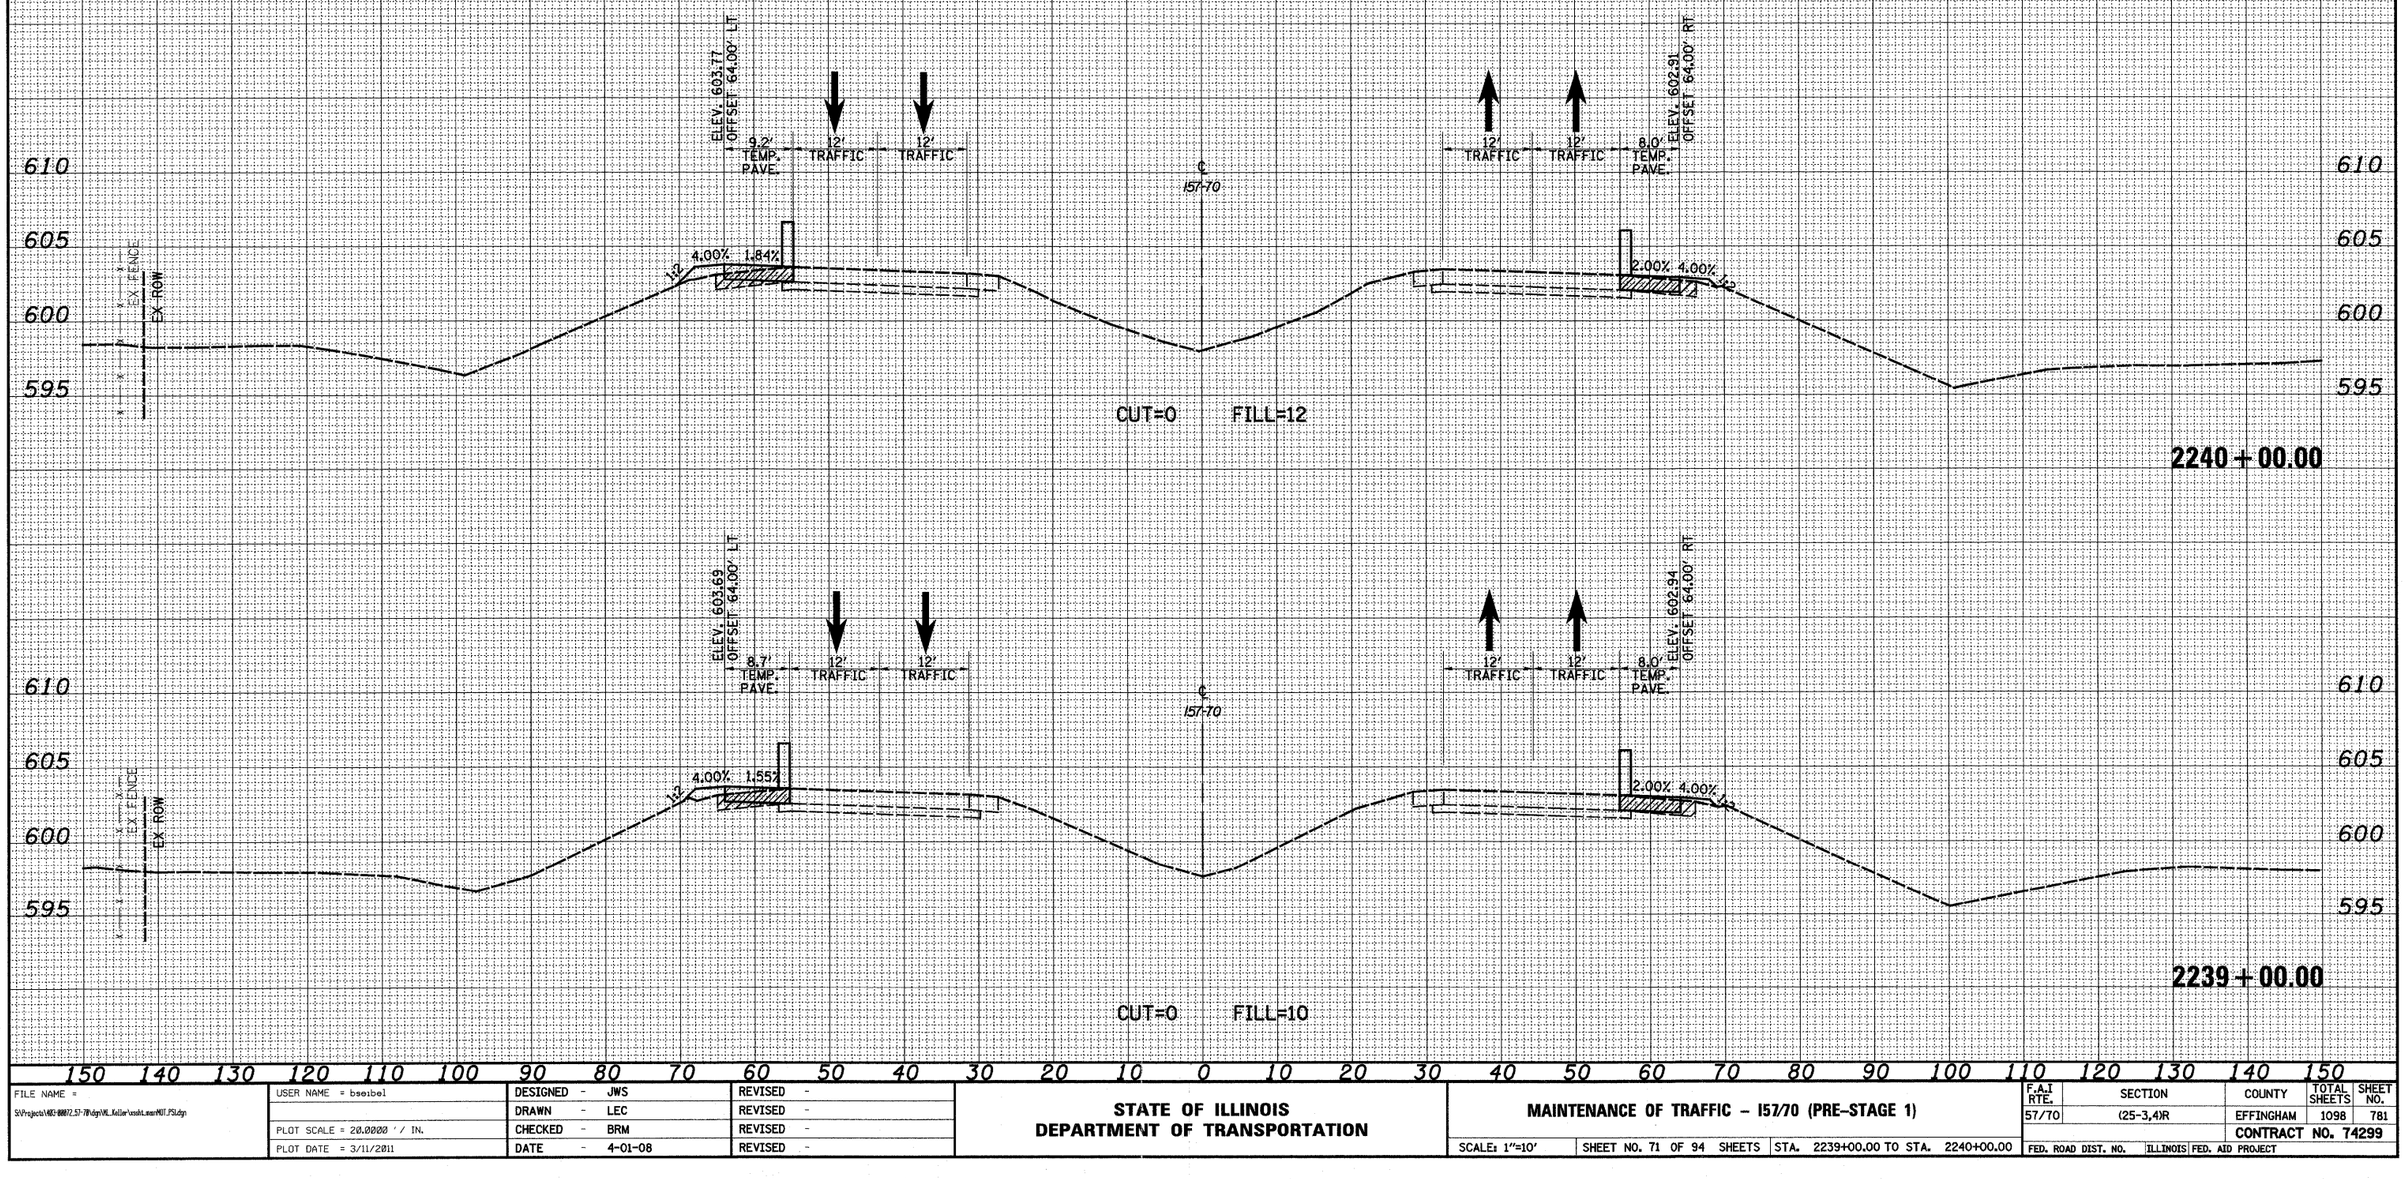


ORIGINAL SURVEY — NOTE BOOK — NO. — SURVEYED — PLOTTED — TOPSOIL — AREAS — AREAS CHECKED — BY — DATE

150 140 130 120 110 100 90 80 70 60 50 40 30 20 10 0 10 20 30 40 50 60 70 80 90 100 110 120 130 140 150

| | | | |
|---|---|---|---|
| FILE NAME = S:\Projects\483-00072.57-70\dgn\ML_Keller\sosht_maintNOT.PSI.dgn | USER NAME = bseibel | DESIGNED - JWS | REVISED - |
| | | DRAWN - LEC | REVISED - |
| | PLOT SCALE = 20.0000 ' / IN. | CHECKED - BRM | REVISED - |
| | PLOT DATE = 3/11/2011 | DATE - 4-01-08 | REVISED - |

**STATE OF ILLINOIS**
**DEPARTMENT OF TRANSPORTATION**

**MAINTENANCE OF TRAFFIC – 157/70 (PRE-STAGE 1)**


SCALE: 1"=10' | SHEET NO. 71 OF 94 SHEETS | STA. 2239+00.00 TO STA. 2240+00.00


| F.A.I RTE. | SECTION | COUNTY | TOTAL SHEETS | SHEET NO. |
|---|---|---|---|---|
| 57/70 | (25-3,4)R | EFFINGHAM | 1098 | 781 |
| | | CONTRACT NO. 74299 | | |
| FED. ROAD DIST. NO. | ILLINOIS | FED. AID PROJECT | | |

150 140 130 120 110 100 90 80 70 60 50 40 30 20 10 0 10 20 30 40 50 60 70 80 90 100 110 120 130 140 150

LEGEND

- TEMPORARY PCC PAVEMENT
- REMOVAL
- DRUM
- TEMPORARY CONCRETE BARRIER
- DIRECTION OF TRAFFIC

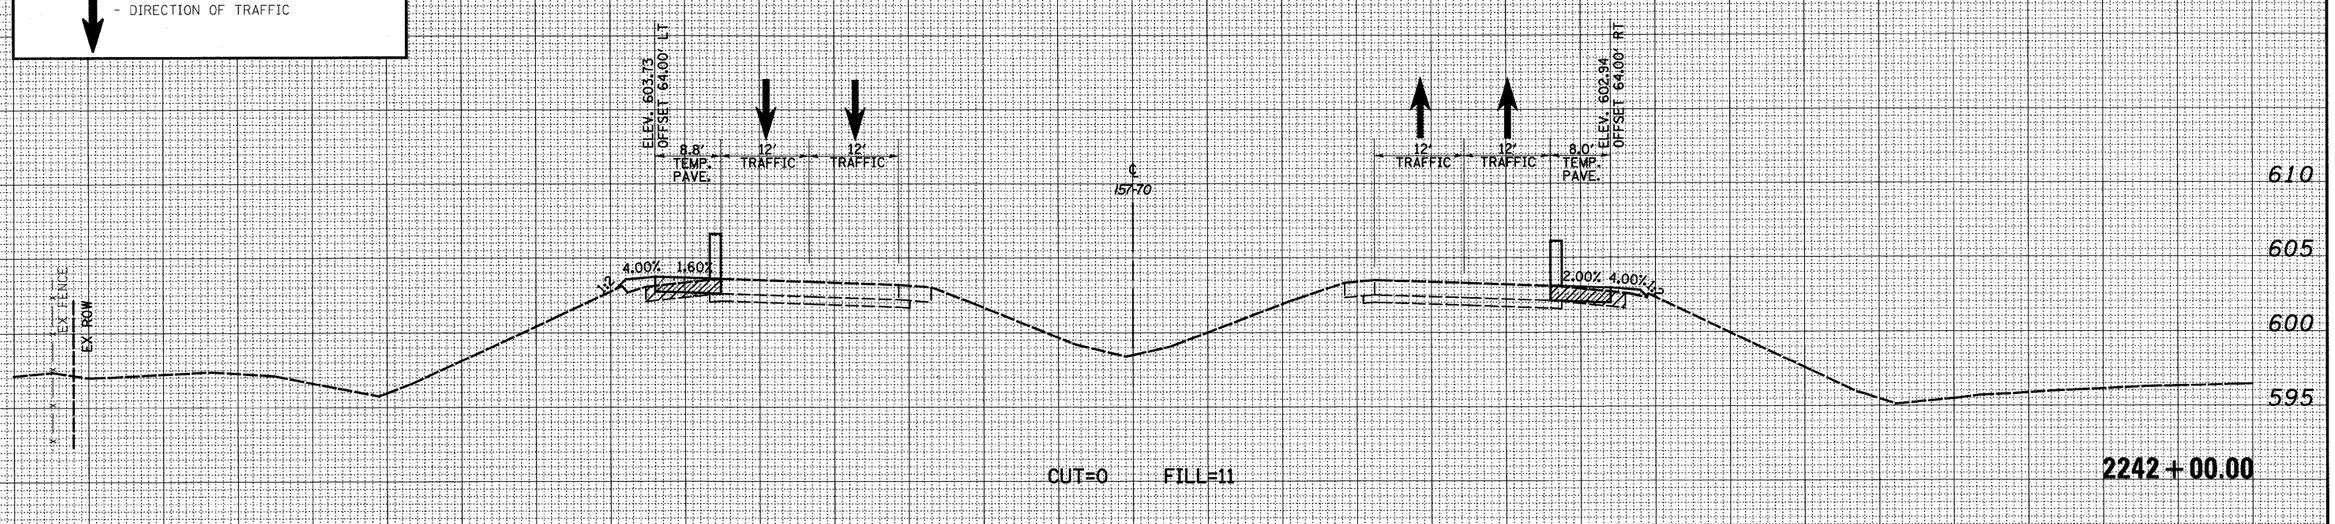

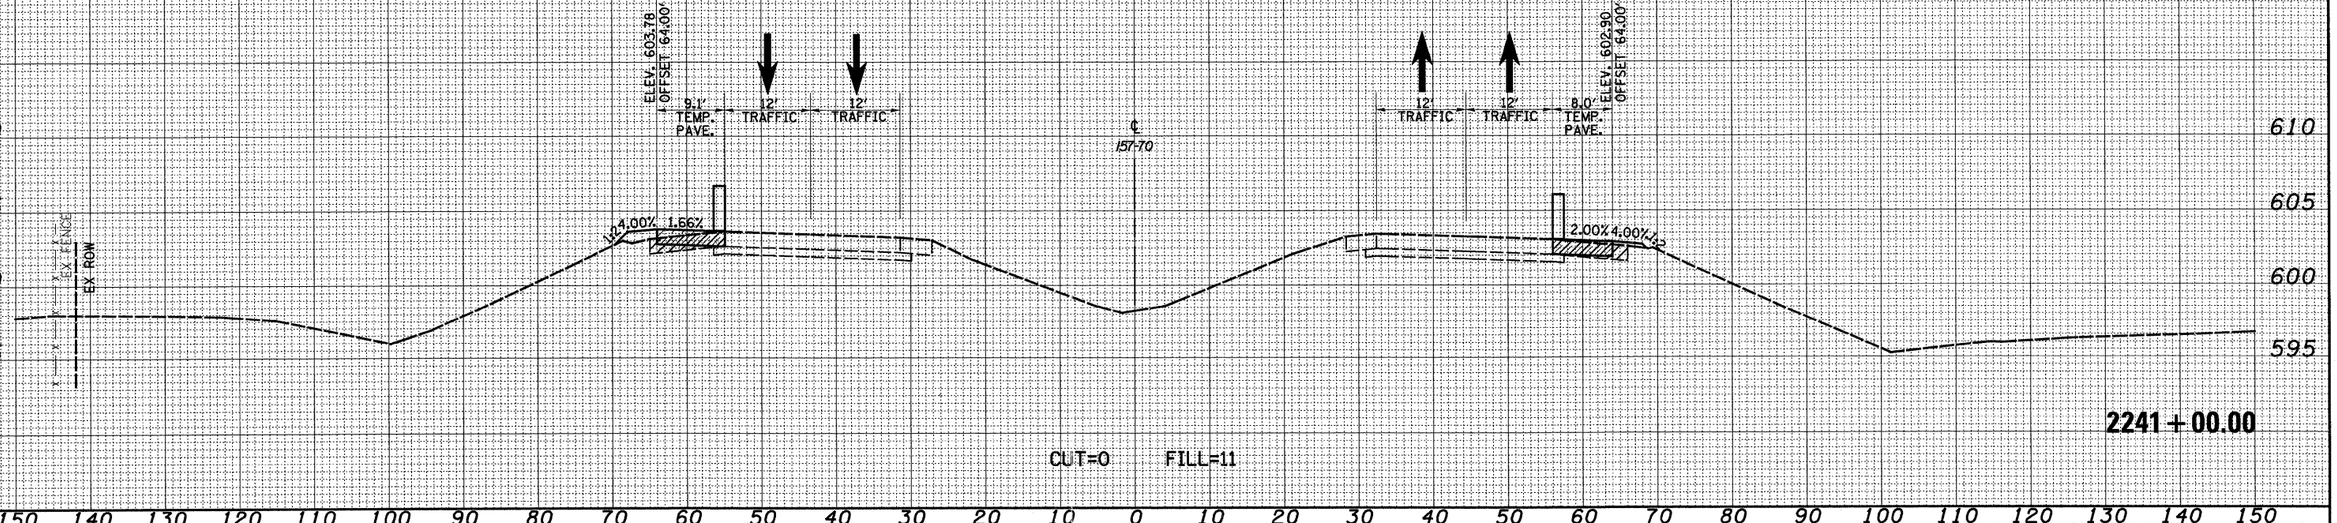
150 140 130 120 110 100 90 80 70 60 50 40 30 20 10 0 10 20 30 40 50 60 70 80 90 100 110 120 130 140 150

FINAL SURVEY — NOTE BOOK — NO. — SURVEYED — PLOTTED — TEMPLATE — AREAS — BY — DATE — AREAS CHECKED

ORIGINAL SURVEY — NOTE BOOK — NO. — SURVEYED — PLOTTED — TEMPLATE — AREAS — BY — DATE — AREAS CHECKED

| | | | |
|---|---|---|---|
| FILE NAME = S:\Projects\VED-88072.57-7\dgn\ML_Keller\mnht_east\MOT_PSL.dgn | USER NAME = bseibel | DESIGNED - JWS | REVISED - |
| | | DRAWN - LEC | REVISED - |
| | PLOT SCALE = 20.0000 ' / IN. | CHECKED - BRM | REVISED - |
| | PLOT DATE = 3/11/2011 | DATE - 4-01-08 | REVISED - |

**STATE OF ILLINOIS**
**DEPARTMENT OF TRANSPORTATION**


**MAINTENANCE OF TRAFFIC – I57/70 (PRE-STAGE 1)**

SCALE: 1"=10' | SHEET NO. 72 OF 94 SHEETS | STA. 2241+00.00 TO STA. 2242+00.00

| F.A.I RTE. | SECTION | COUNTY | TOTAL SHEETS | SHEET NO. |
|---|---|---|---|---|
| 57/70 | (25-3,4)R | EFFINGHAM | 1098 | 782 |
| | | CONTRACT NO. 74299 | | |
| FED. ROAD DIST. NO. | ILLINOIS | FED. AID PROJECT | | |

LEGEND

- TEMPORARY PCC PAVEMENT
- REMOVAL
- DRUM
- TEMPORARY CONCRETE BARRIER
- DIRECTION OF TRAFFIC

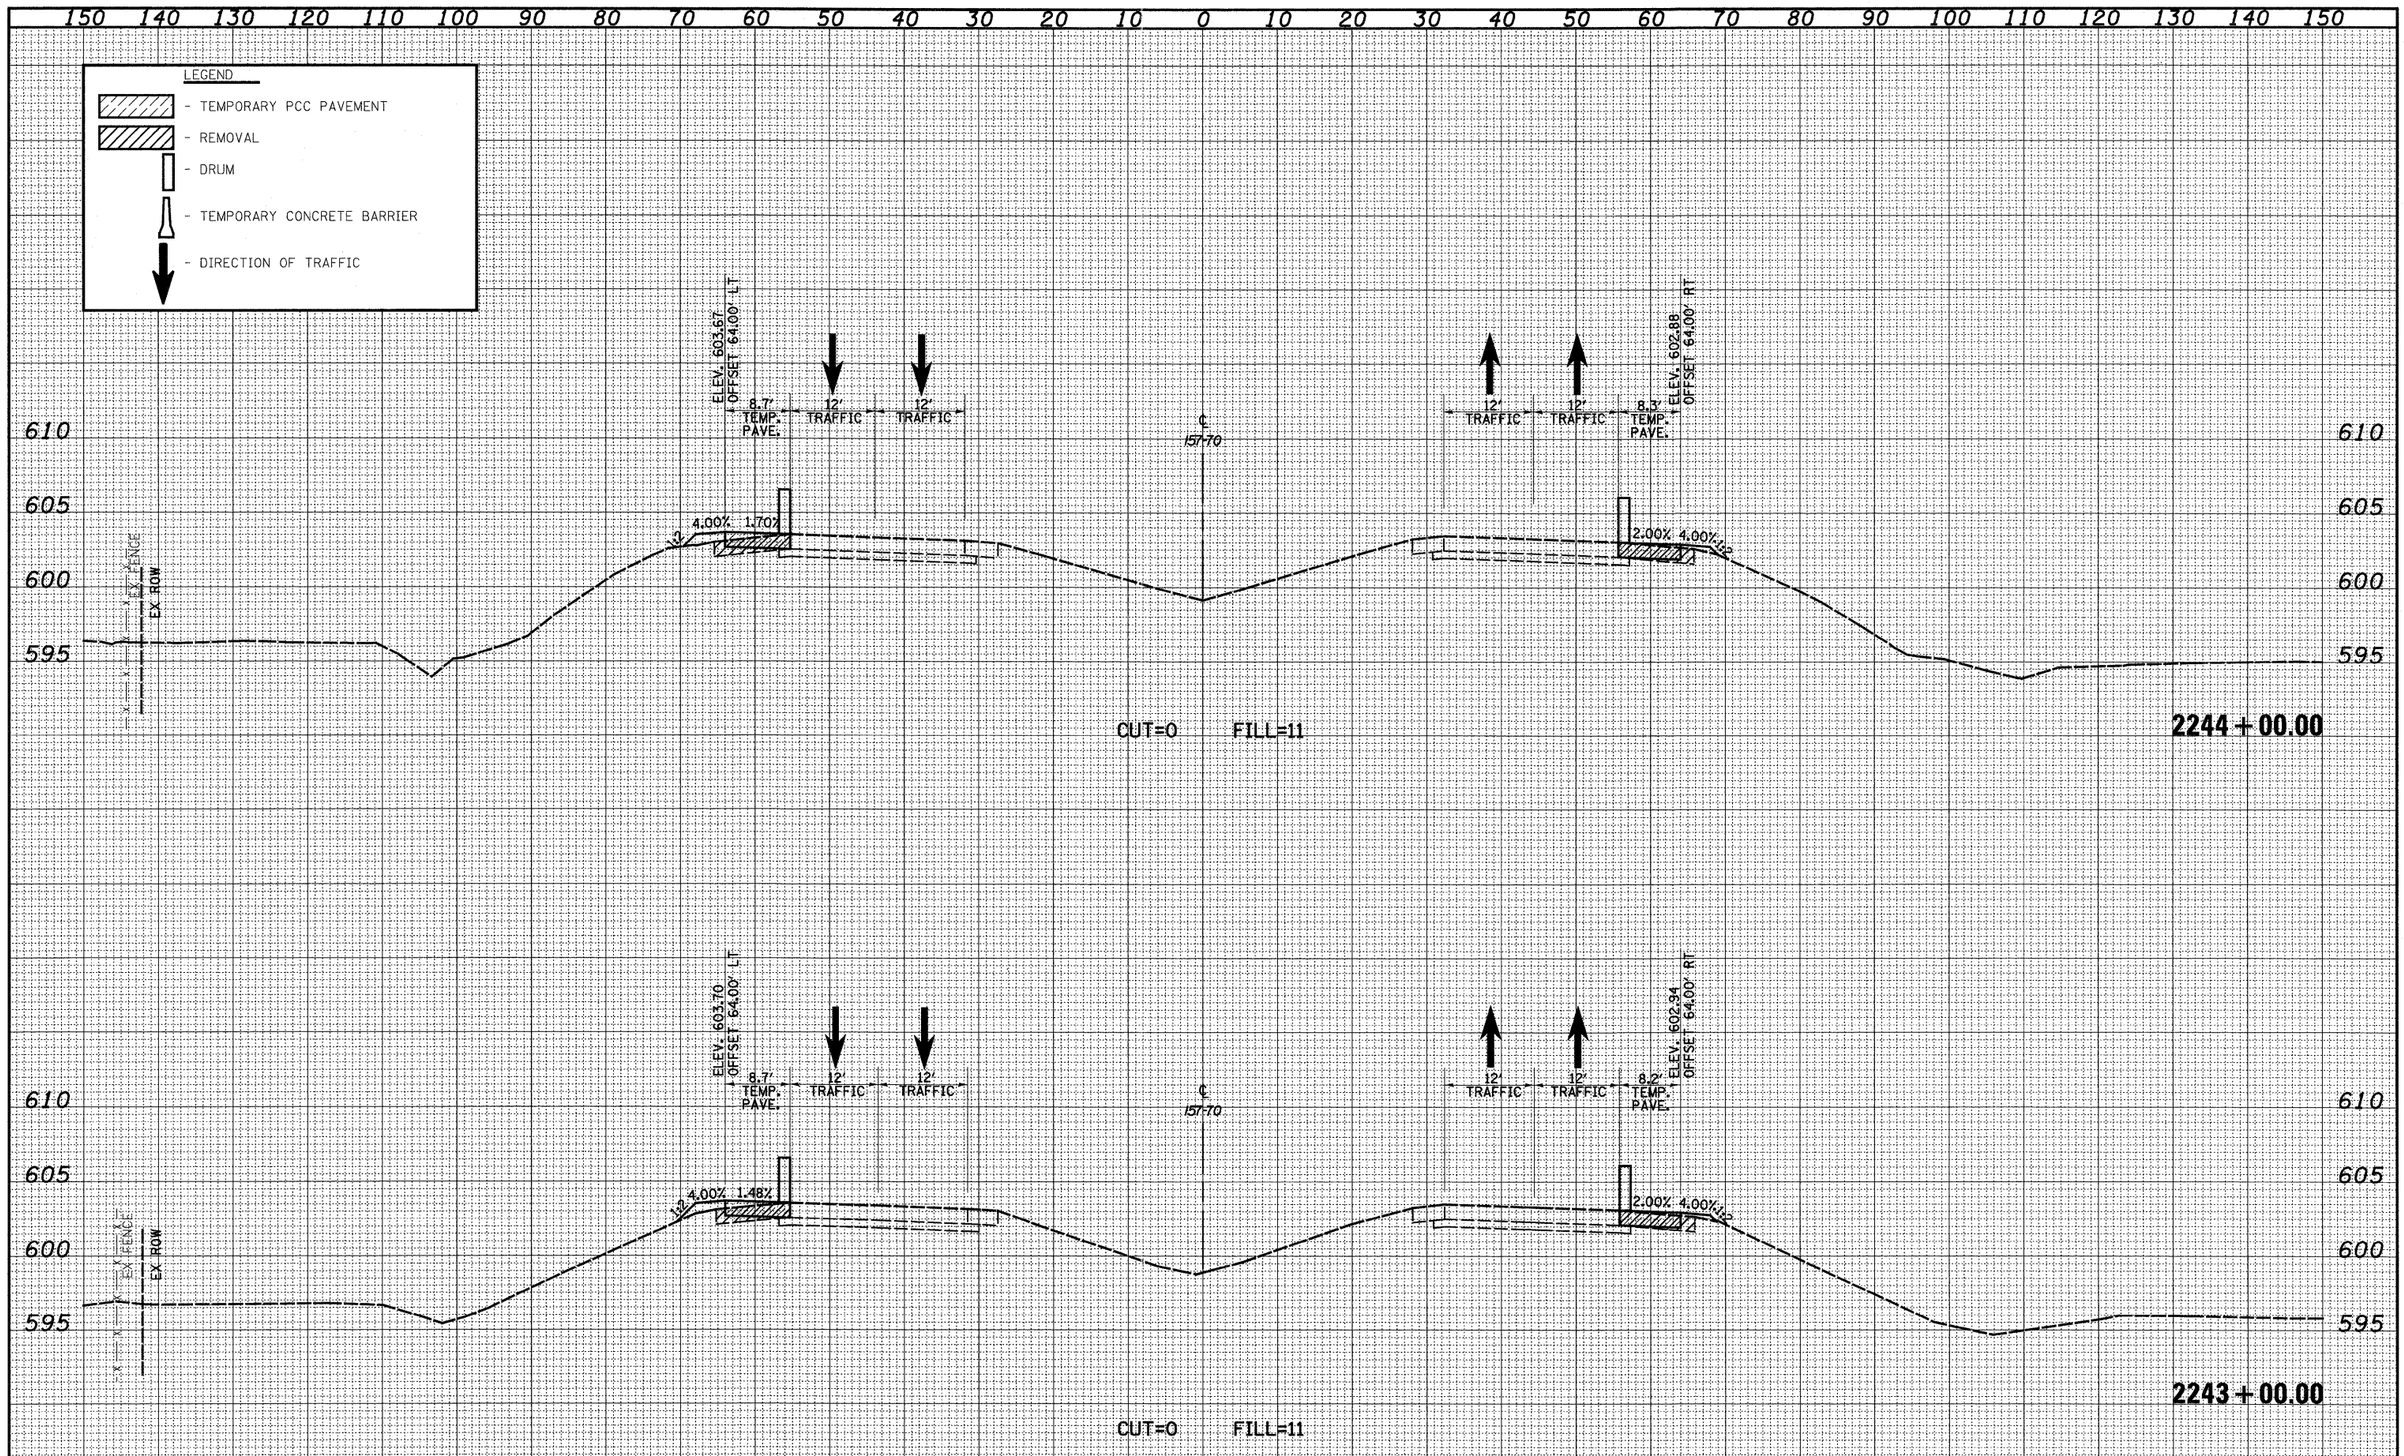


| FINAL SURVEY | NOTE BOOK | NO. | SURVEYED | PLOTTED | TOPSOIL SITE | AREAS | AREAS CHECKED | BY | DATE |
|---|---|---|---|---|---|---|---|---|---|
| | | | | | | | | | |

| ORIGINAL SURVEY | NOTE BOOK | NO. | SURVEYED | PLOTTED | TOPSOIL SITE | AREAS | AREAS CHECKED | BY | DATE |
|---|---|---|---|---|---|---|---|---|---|
| | | | | | | | | | |

| | | | |
|---|---|---|---|
| FILE NAME = S:\Projects\483-00072.57-70\dgn\ML_Keller\sesht_nearNOT_PSI.dgn | USER NAME = bseibel | DESIGNED - JWS | REVISED - |
| | | DRAWN - LEC | REVISED - |
| | PLOT SCALE = 20.0000 ' / IN. | CHECKED - BRM | REVISED - |
| | PLOT DATE = 3/11/2011 | DATE - 4-01-08 | REVISED - |

**STATE OF ILLINOIS**
**DEPARTMENT OF TRANSPORTATION**

**MAINTENANCE OF TRAFFIC – I57/70 (PRE-STAGE 1)**


SCALE: 1"=10' | SHEET NO. 73 OF 94 SHEETS | STA. 2243+00.00 TO STA. 2244+00.00

| F.A.I RTE. | SECTION | COUNTY | TOTAL SHEETS | SHEET NO. |
|---|---|---|---|---|
| 57/70 | (25-3,4)R | EFFINGHAM | 1098 | 783 |
| | | CONTRACT NO. 74299 | | |
| FED. ROAD DIST. NO. | ILLINOIS | FED. AID PROJECT | | |

150 140 130 120 110 100 90 80 70 60 50 40 30 20 10 0 10 20 30 40 50 60 70 80 90 100 110 120 130 140 150

LEGEND

- TEMPORARY PCC PAVEMENT
- REMOVAL
- DRUM
- TEMPORARY CONCRETE BARRIER
- DIRECTION OF TRAFFIC

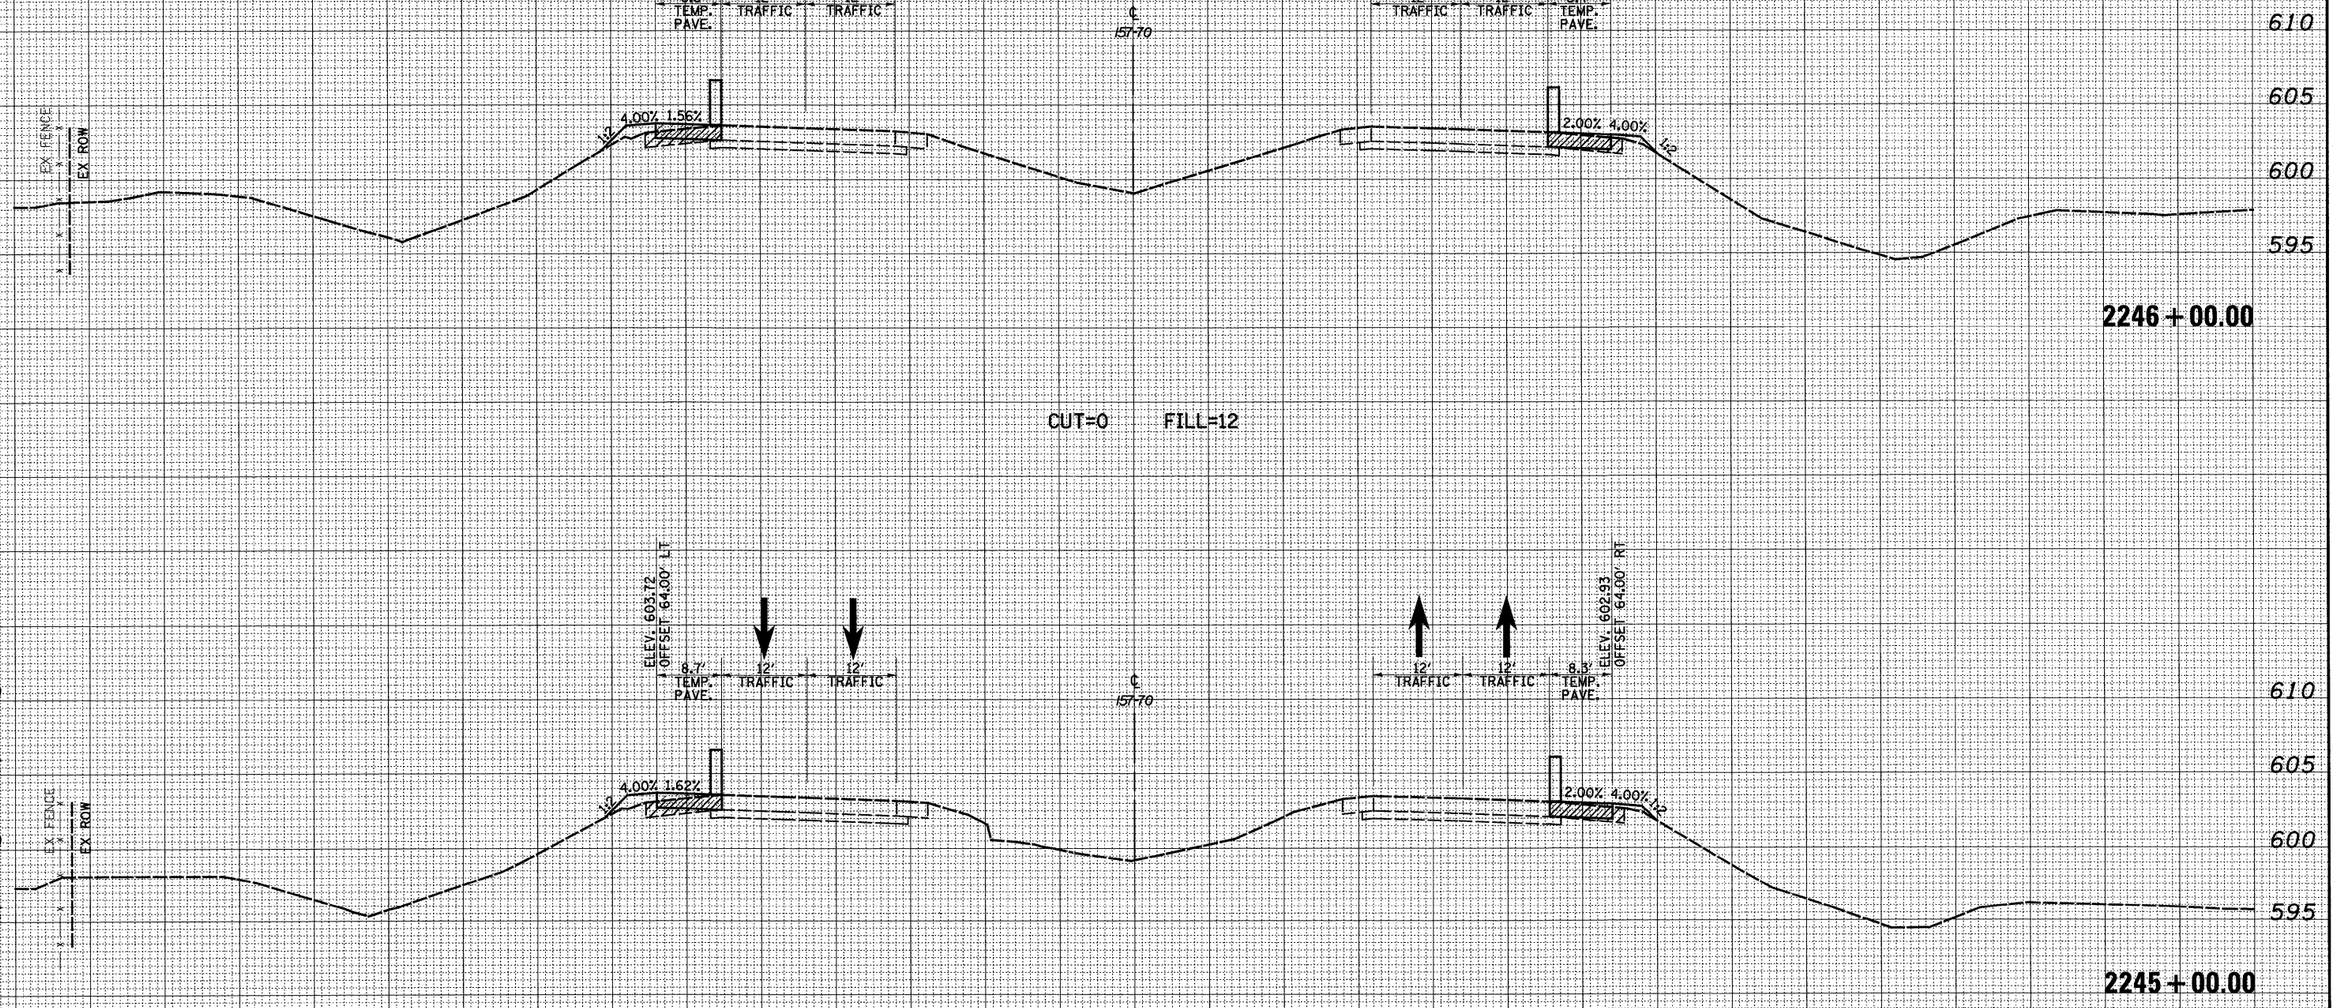


| FINAL SURVEY | BY | DATE |
|---|---|---|
| SURVEYED | | |
| PLOTTED | | |
| NOTE BOOK | | |
| NO. | AREAS CHECKED | |

| ORIGINAL SURVEY | BY | DATE |
|---|---|---|
| SURVEYED | | |
| PLOTTED | | |
| NOTE BOOK | | |
| NO. | AREAS CHECKED | |

| | | | |
|---|---|---|---|
| FILE NAME = S:\Projects\483-88872.57-78\dgn\ML_Keller\mstr.rear\MOT_PSL.dgn | USER NAME = bseibel | DESIGNED - JWS | REVISED - |
| | | DRAWN - LEC | REVISED - |
| | PLOT SCALE = 20.0000 ' / IN. | CHECKED - BRM | REVISED - |
| | PLOT DATE = 3/11/2011 | DATE - 4-01-08 | REVISED - |

**STATE OF ILLINOIS**
**DEPARTMENT OF TRANSPORTATION**

**MAINTENANCE OF TRAFFIC – I57/70 (PRE-STAGE 1)**

SCALE: 1"=10' | SHEET NO. 74 OF 94 SHEETS | STA. 2245+00.00 TO STA. 2246+00.00


| F.A.I RTE. | SECTION | COUNTY | TOTAL SHEETS | SHEET NO. |
|---|---|---|---|---|
| 57/70 | (25-3,4)R | EFFINGHAM | 1098 | 784 |
| | | CONTRACT NO. 74299 | | |
| FED. ROAD DIST. NO. | ILLINOIS | FED. AID PROJECT | | |

150 140 130 120 110 100 90 80 70 60 50 40 30 20 10 0 10 20 30 40 50 60 70 80 90 100 110 120 130 140 150

LEGEND

- TEMPORARY PCC PAVEMENT
- REMOVAL
- DRUM
- TEMPORARY CONCRETE BARRIER
- DIRECTION OF TRAFFIC

| FINAL SURVEY | NOTE BOOK | NO. |
|---|---|---|
| SURVEYED | BY | |
| PLOTTED | | |
| TOPO MAP | | |
| AREAS | | CHECKED |
| | | DATE |

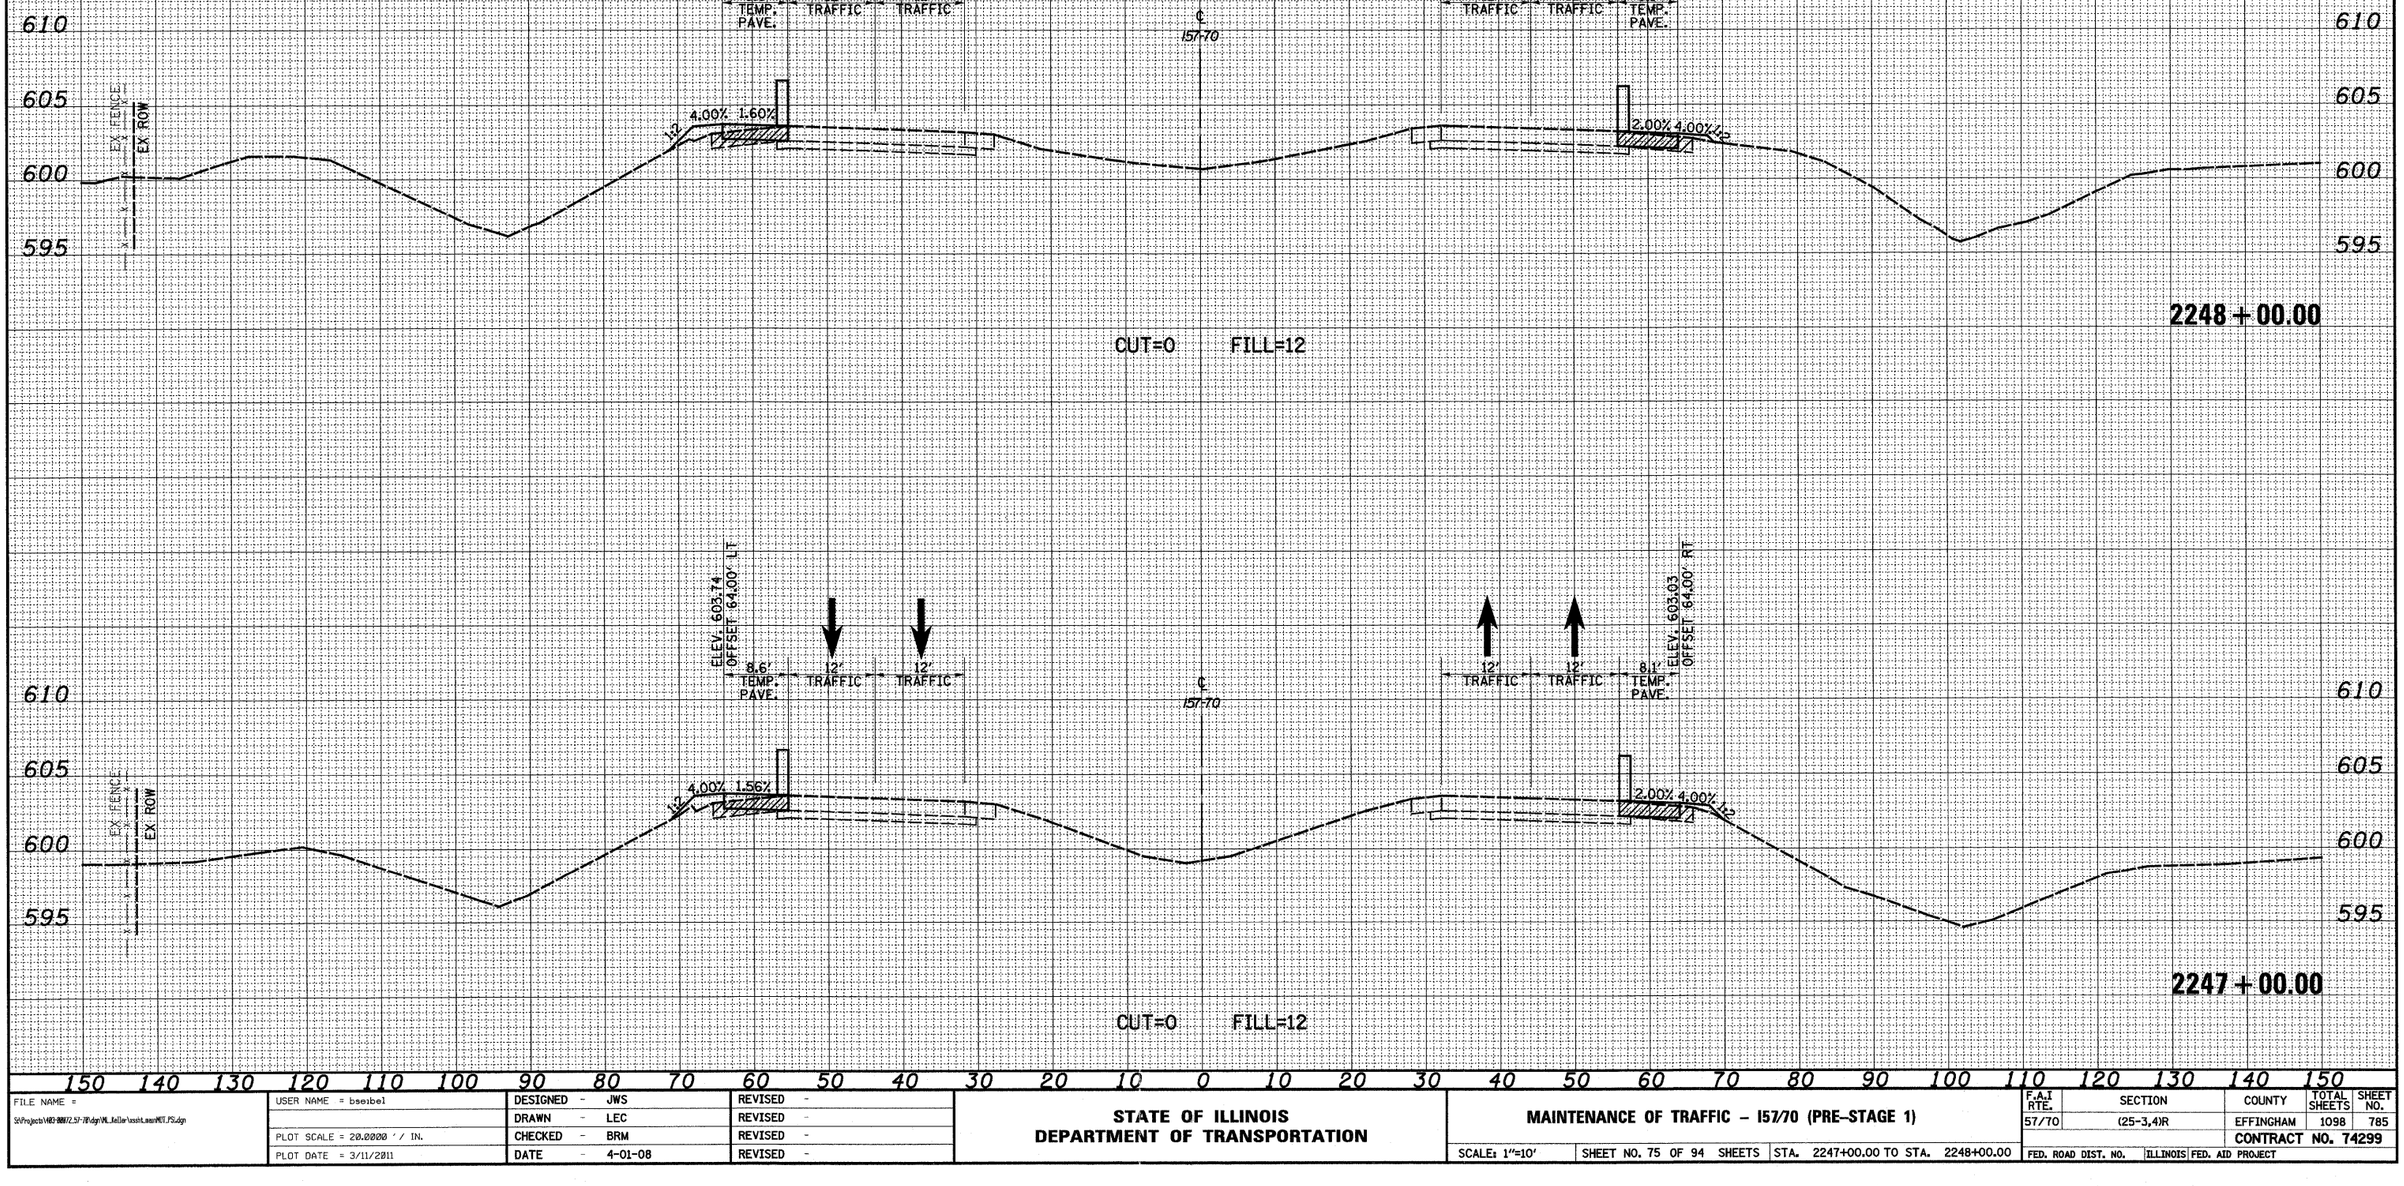


| ORIGINAL SURVEY | NOTE BOOK | NO. |
|---|---|---|
| SURVEYED | BY | |
| PLOTTED | | |
| TOPO MAP | | |
| AREAS | | CHECKED |
| | | DATE |

| | | | |
|---|---|---|---|
| FILE NAME = S:\Projects\MED-0007(57-7)\dgn\ML_Kelle\sssht_base\MT_FS.dgn | USER NAME = bseibel | DESIGNED - JWS | REVISED - |
| | | DRAWN - LEC | REVISED - |
| | PLOT SCALE = 20.0000 ' / IN. | CHECKED - BRM | REVISED - |
| | PLOT DATE = 3/11/2011 | DATE - 4-01-08 | REVISED - |

**STATE OF ILLINOIS**
**DEPARTMENT OF TRANSPORTATION**

**MAINTENANCE OF TRAFFIC – I57/70 (PRE-STAGE 1)**


SCALE: 1"=10' | SHEET NO. 75 OF 94 SHEETS | STA. 2247+00.00 TO STA. 2248+00.00

| F.A.I RTE. | SECTION | COUNTY | TOTAL SHEETS | SHEET NO. |
|---|---|---|---|---|
| 57/70 | (25-3,4)R | EFFINGHAM | 1098 | 785 |
| | | CONTRACT NO. 74299 | | |
| FED. ROAD DIST. NO. | ILLINOIS | FED. AID PROJECT | | |

150 140 130 120 110 100 90 80 70 60 50 40 30 20 10 0 10 20 30 40 50 60 70 80 90 100 110 120 130 140 150

LEGEND

- TEMPORARY PCC PAVEMENT
- REMOVAL
- DRUM
- TEMPORARY CONCRETE BARRIER
- DIRECTION OF TRAFFIC

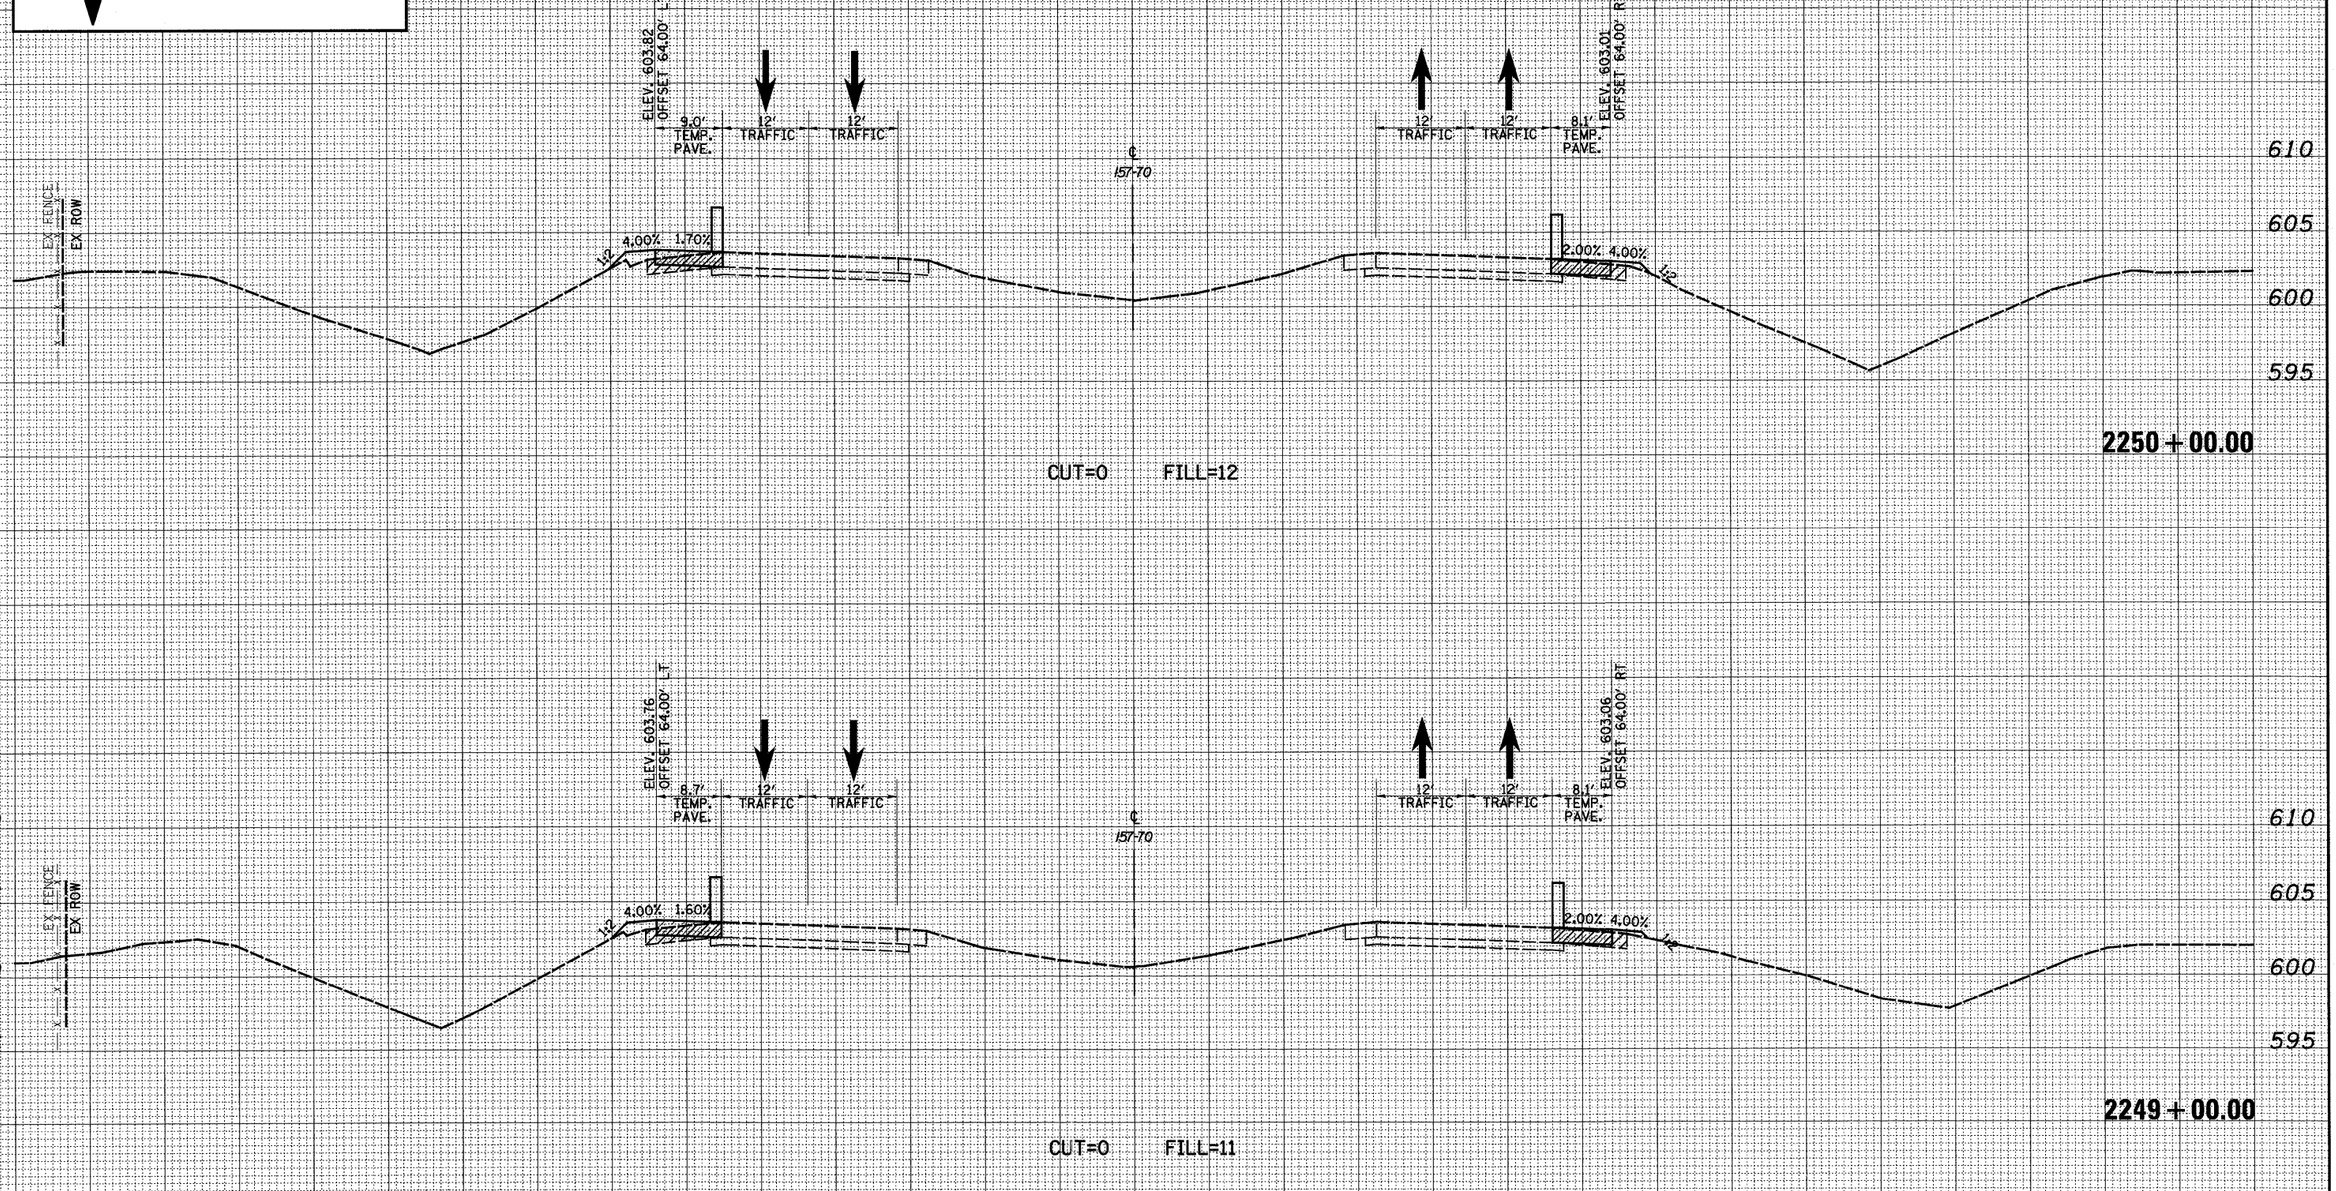


| ORIGINAL SURVEY | BY | DATE |
|---|---|---|
| SURVEYED | | |
| PLOTTED | | |
| TOTAL AREA | | |
| NOTE BOOK | AREAS | |
| NO. | AREAS CHECKED | |

| FINAL SURVEY | BY | DATE |
|---|---|---|
| SURVEYED | | |
| PLOTTED | | |
| TOTAL AREA | | |
| NOTE BOOK | AREAS | |
| NO. | AREAS CHECKED | |

| | | | |
|---|---|---|---|
| FILE NAME = S:\Projects\4803-00072.57-7P\dgn\M_fa01le\mnht_maintMT1_PSI.dgn | USER NAME = bseibel | DESIGNED - JWS | REVISED - |
| | | DRAWN - LEC | REVISED - |
| | PLOT SCALE = 20.0000 ' / IN. | CHECKED - BRM | REVISED - |
| | PLOT DATE = 3/11/2011 | DATE - 4-01-08 | REVISED - |

**STATE OF ILLINOIS**
**DEPARTMENT OF TRANSPORTATION**

**MAINTENANCE OF TRAFFIC - 157/70 (PRE-STAGE 1)**


SCALE: | SHEET NO. 76 OF 94 SHEETS | STA. 2249+00.00 TO STA. 2250+00.00

| F.A.I RTE. | SECTION | COUNTY | TOTAL SHEETS | SHEET NO. |
|---|---|---|---|---|
| 57/70 | (25-3,4)R | EFFINGHAM | 1098 | 786 |
| | | CONTRACT NO. 74299 | | |
| FED. ROAD DIST. NO. | ILLINOIS | FED. AID PROJECT | | |

150 140 130 120 110 100 90 80 70 60 50 40 30 20 10 0 10 20 30 40 50 60 70 80 90 100 110 120 130 140 150

LEGEND

- TEMPORARY PCC PAVEMENT
- REMOVAL
- DRUM
- TEMPORARY CONCRETE BARRIER
- DIRECTION OF TRAFFIC

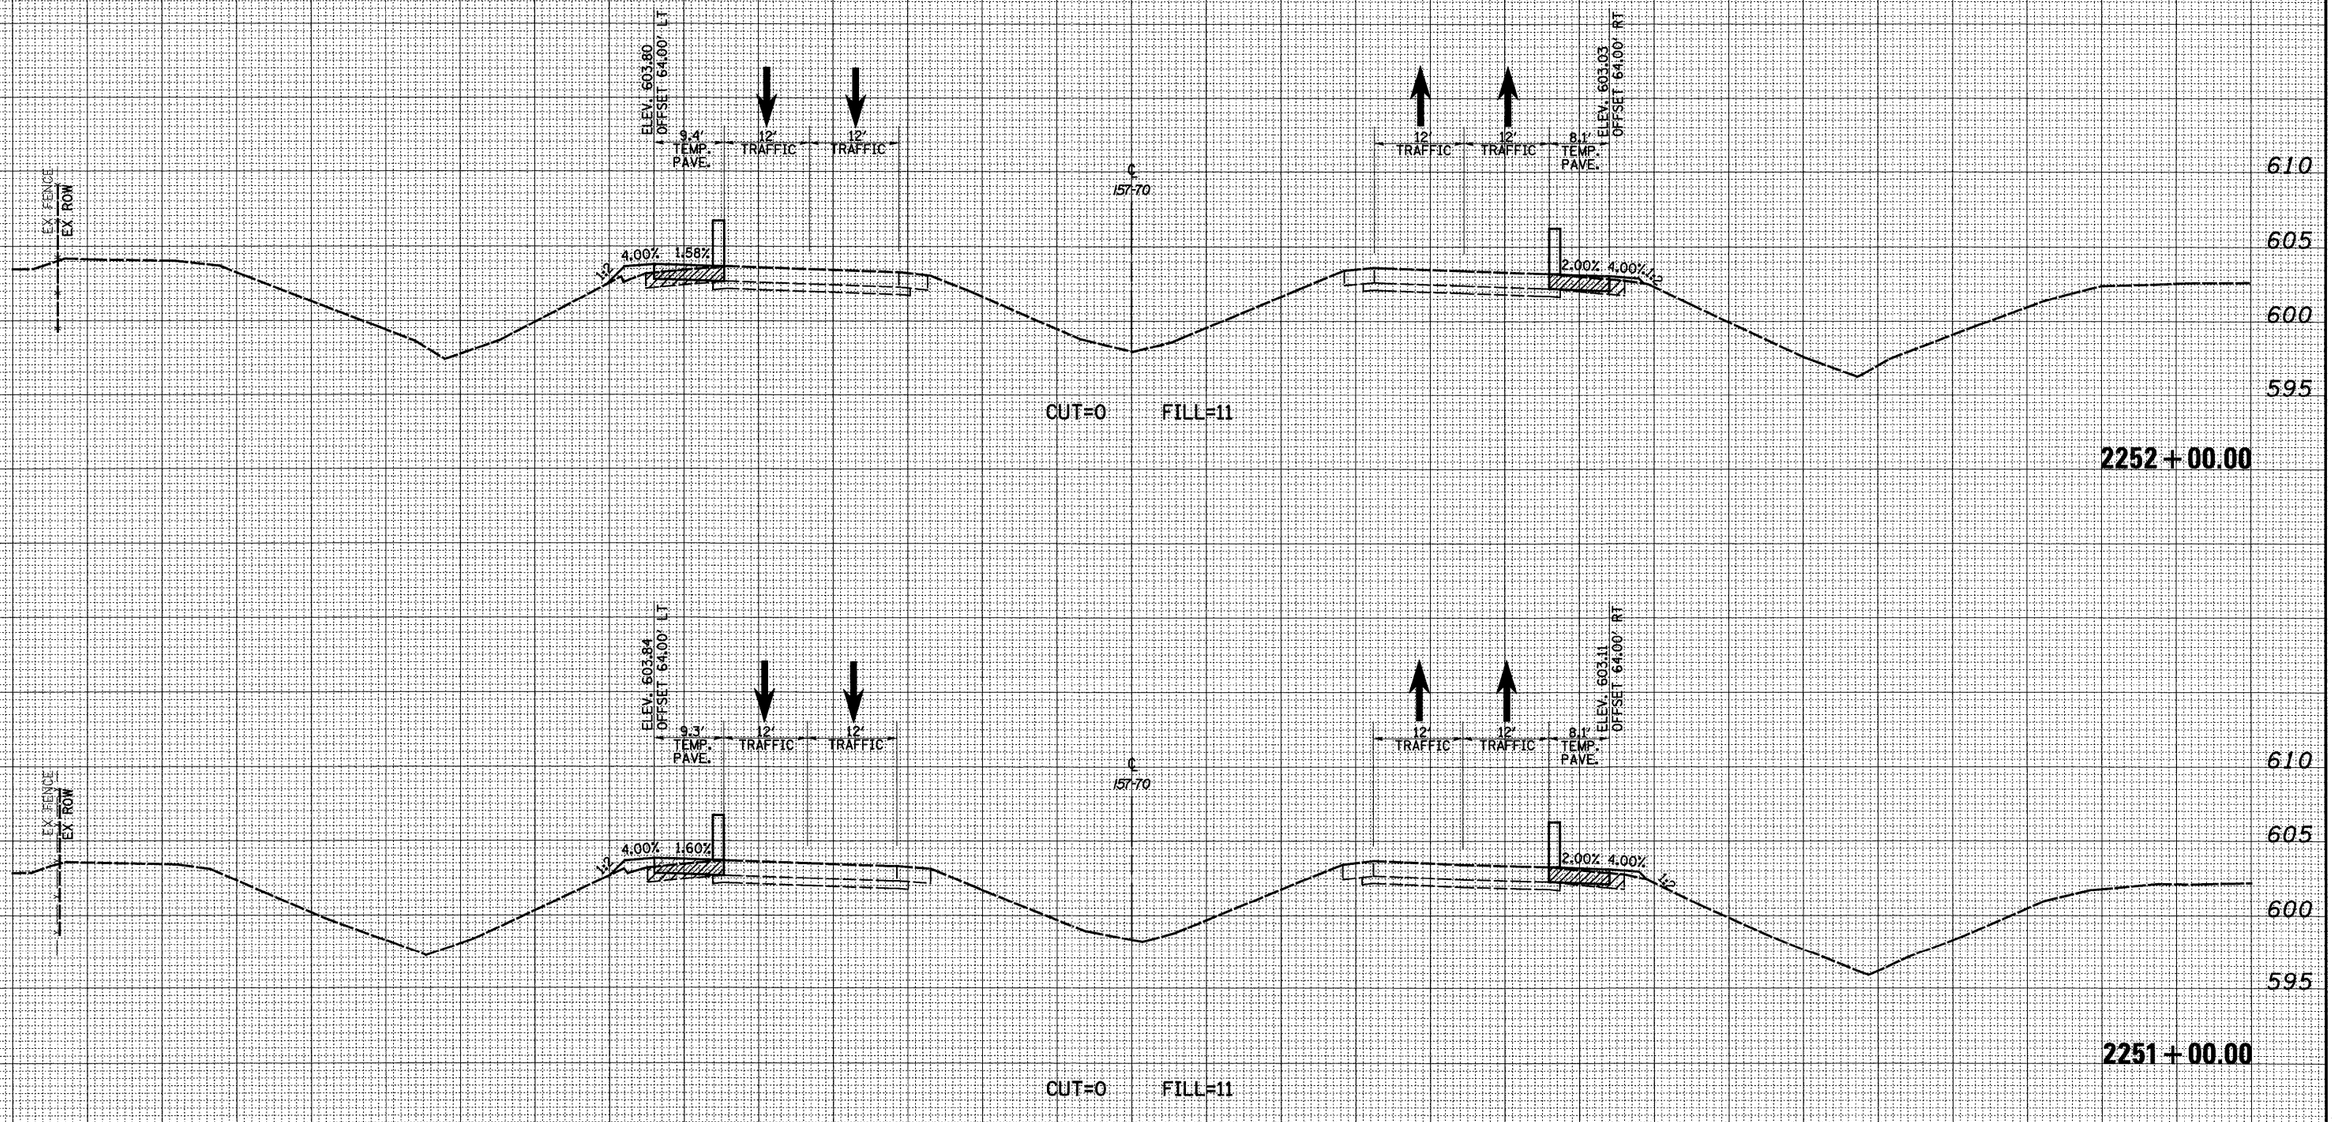


| FINAL SURVEY | BY | DATE |
|---|---|---|
| SURVEYED | | |
| PLOTTED | | |
| NOTE BOOK | | |
| AREAS | | |
| AREAS CHECKED | | |
| NO. | | |

| ORIGINAL SURVEY | BY | DATE |
|---|---|---|
| SURVEYED | | |
| PLOTTED | | |
| NOTE BOOK | | |
| AREAS | | |
| AREAS CHECKED | | |
| NO. | | |


150 140 130 120 110 100 90 80 70 60 50 40 30 20 10 0 10 20 30 40 50 60 70 80 90 100 110 120 130 140 150

| | | | | | |
|---|---|---|---|---|---|
| FILE NAME = S:\Projects\14003-00002\2.57-70\dgn\ML_Keller\cnstrct_exam\I57L_PSL.dgn | USER NAME = bseibel | DESIGNED - JWS | REVISED - | STATE OF ILLINOIS DEPARTMENT OF TRANSPORTATION | MAINTENANCE OF TRAFFIC – I57/70 (PRE-STAGE 1) |
| | | DRAWN - LEC | REVISED - | | |
| | PLOT SCALE = 20.0000 ' / IN. | CHECKED - BRM | REVISED - | | SCALE: 1"=10' \| SHEET NO. 77 OF 94 SHEETS \| STA. 2251+00.00 TO STA. 2252+00.00 |
| | PLOT DATE = 3/11/2011 | DATE - 4-01-08 | REVISED - | | |

| F.A.I RTE. | SECTION | COUNTY | TOTAL SHEETS | SHEET NO. |
|---|---|---|---|---|
| 57/70 | (25-3,4)R | EFFINGHAM | 1098 | 787 |
| | | CONTRACT NO. 74299 | | |
| FED. ROAD DIST. NO. | ILLINOIS | FED. AID PROJECT | | |

LEGEND

- TEMPORARY PCC PAVEMENT
- REMOVAL
- DRUM
- TEMPORARY CONCRETE BARRIER
- DIRECTION OF TRAFFIC

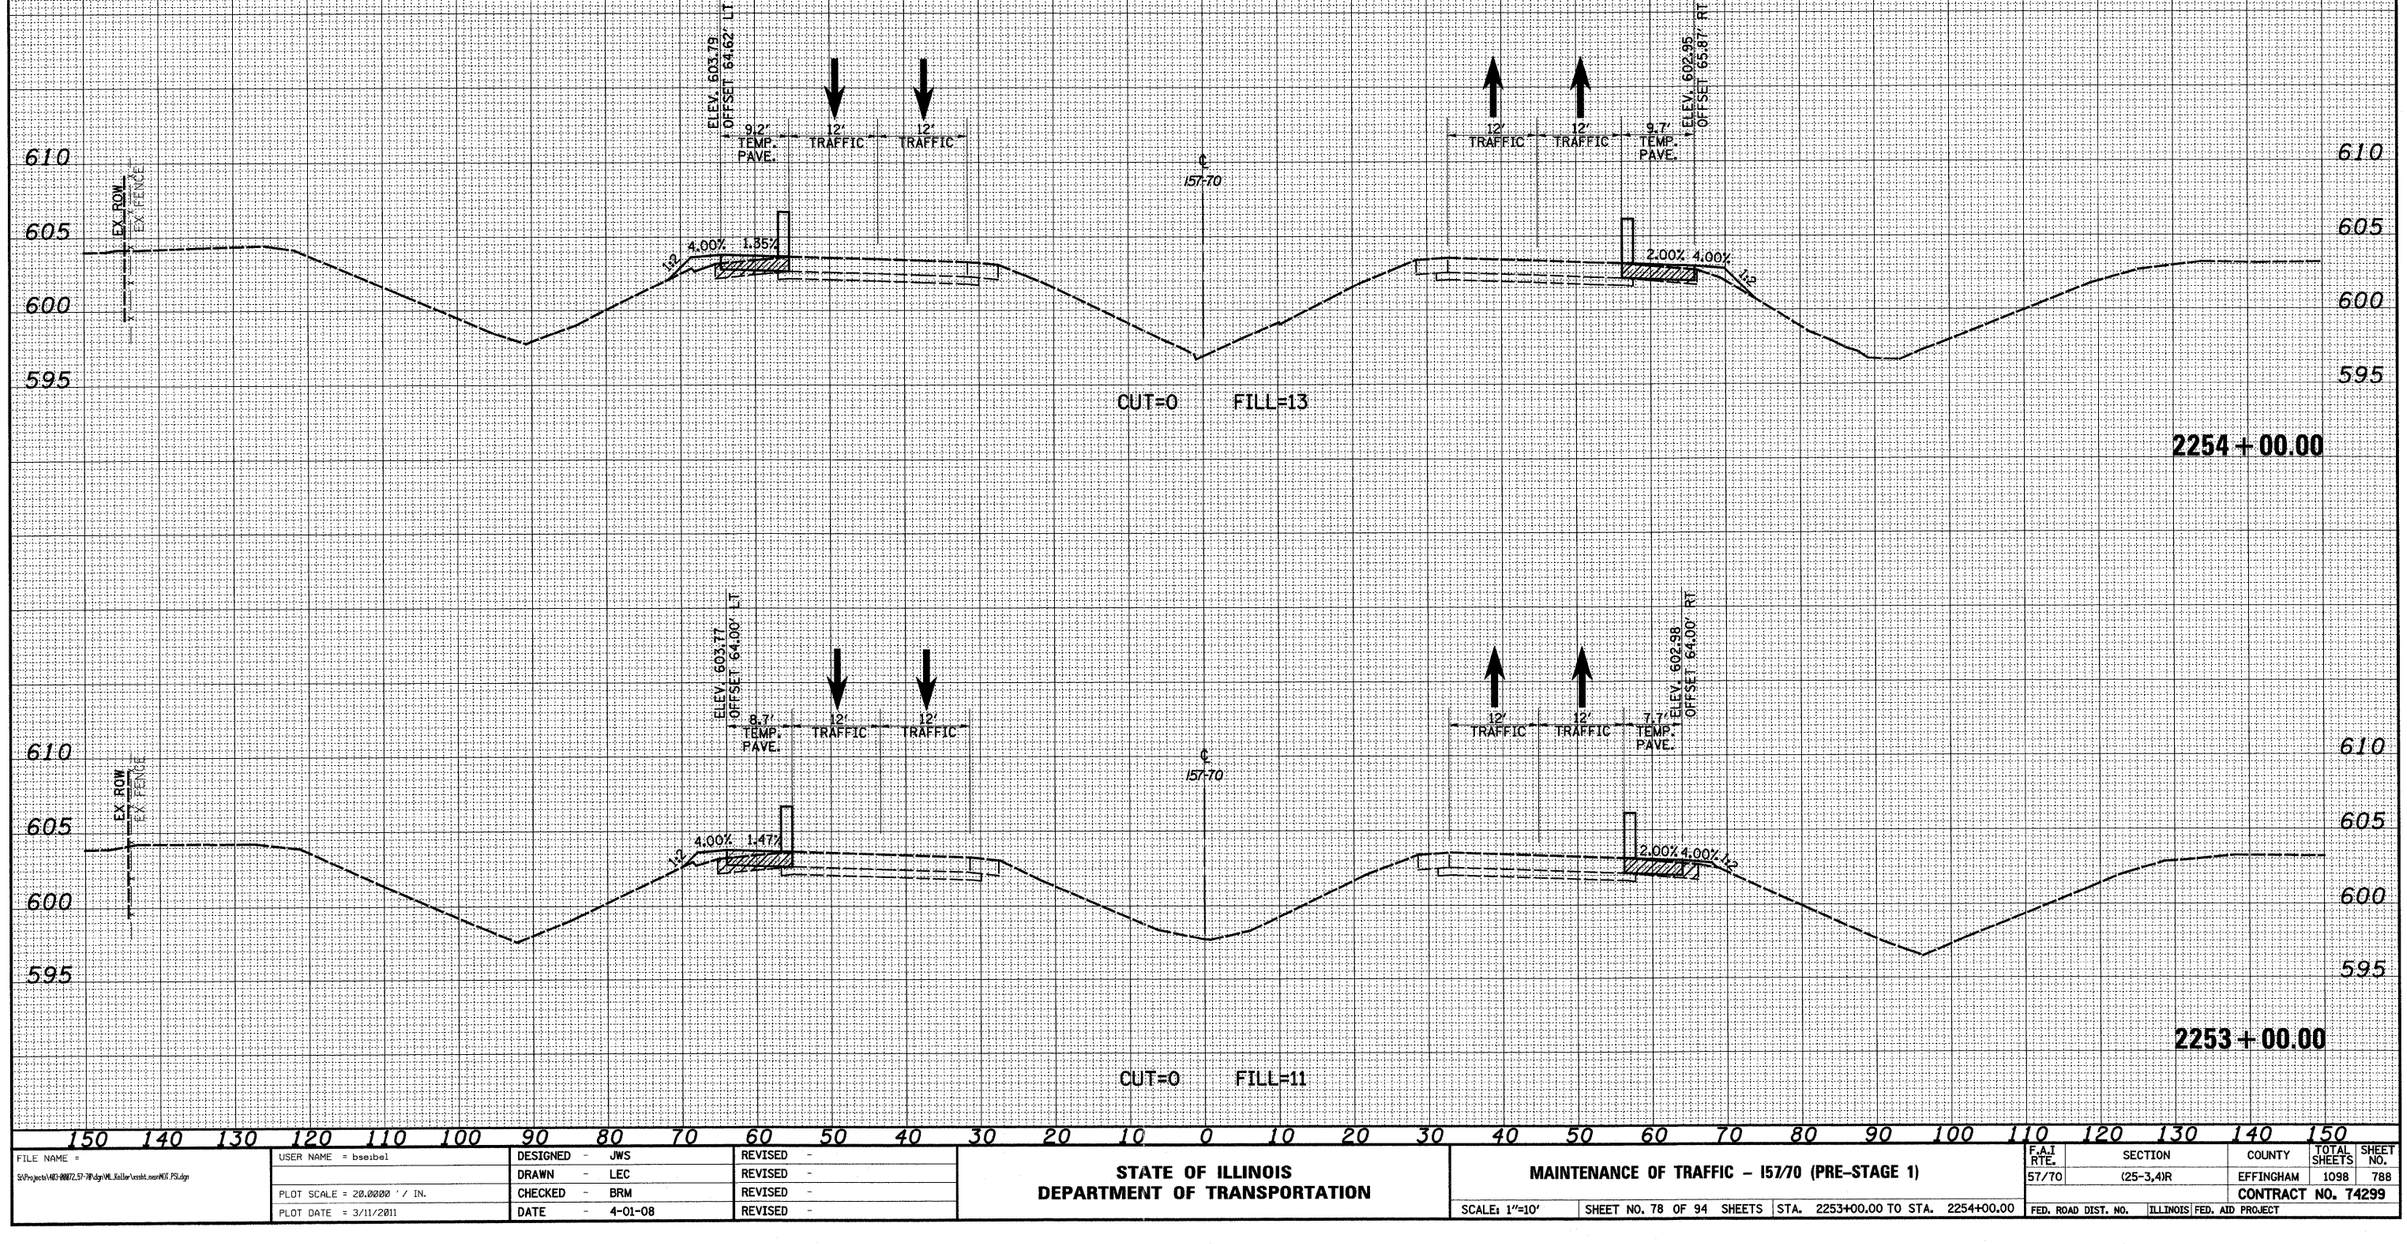


| FILE NAME = | USER NAME = bseibel | DESIGNED - JWS | REVISED - |
|---|---|---|---|
| S:\Projects\HED-00072.57-7R\dgn\ML_Kellie\contst_sourceNGS_FSL.dgn | | DRAWN - LEC | REVISED - |
| | PLOT SCALE = 20.0000 ' / IN. | CHECKED - BRM | REVISED - |
| | PLOT DATE = 3/11/2011 | DATE - 4-01-08 | REVISED - |

**STATE OF ILLINOIS**
**DEPARTMENT OF TRANSPORTATION**

**MAINTENANCE OF TRAFFIC – I57/70 (PRE-STAGE 1)**

SCALE: 1"=10' | SHEET NO. 78 OF 94 SHEETS | STA. 2253+00.00 TO STA. 2254+00.00

| F.A.I RTE. | SECTION | COUNTY | TOTAL SHEETS | SHEET NO. |
|---|---|---|---|---|
| 57/70 | (25-3,4)R | EFFINGHAM | 1098 | 788 |
| | | CONTRACT NO. 74299 | | |
| FED. ROAD DIST. NO. | ILLINOIS | FED. AID PROJECT | | |

FINAL SURVEY — NOTE BOOK — NO. — SURVEYED — PLOTTED — TEMPLATE — AREAS — AREAS CHECKED — BY — DATE


ORIGINAL SURVEY — NOTE BOOK — NO. — SURVEYED — PLOTTED — TEMPLATE — AREAS — AREAS CHECKED — BY — DATE

150 140 130 120 110 100 90 80 70 60 50 40 30 20 10 0 10 20 30 40 50 60 70 80 90 100 110 120 130 140 150

LEGEND

- TEMPORARY PCC PAVEMENT
- REMOVAL
- DRUM
- TEMPORARY CONCRETE BARRIER
- DIRECTION OF TRAFFIC

| FINAL SURVEY | NOTE BOOK | NO. |
|---|---|---|
| SURVEYED | BY | |
| PLOTTED | | |
| TOPSOIL & TEMP. SEED AREAS | | |
| AREAS CHECKED | DATE | |

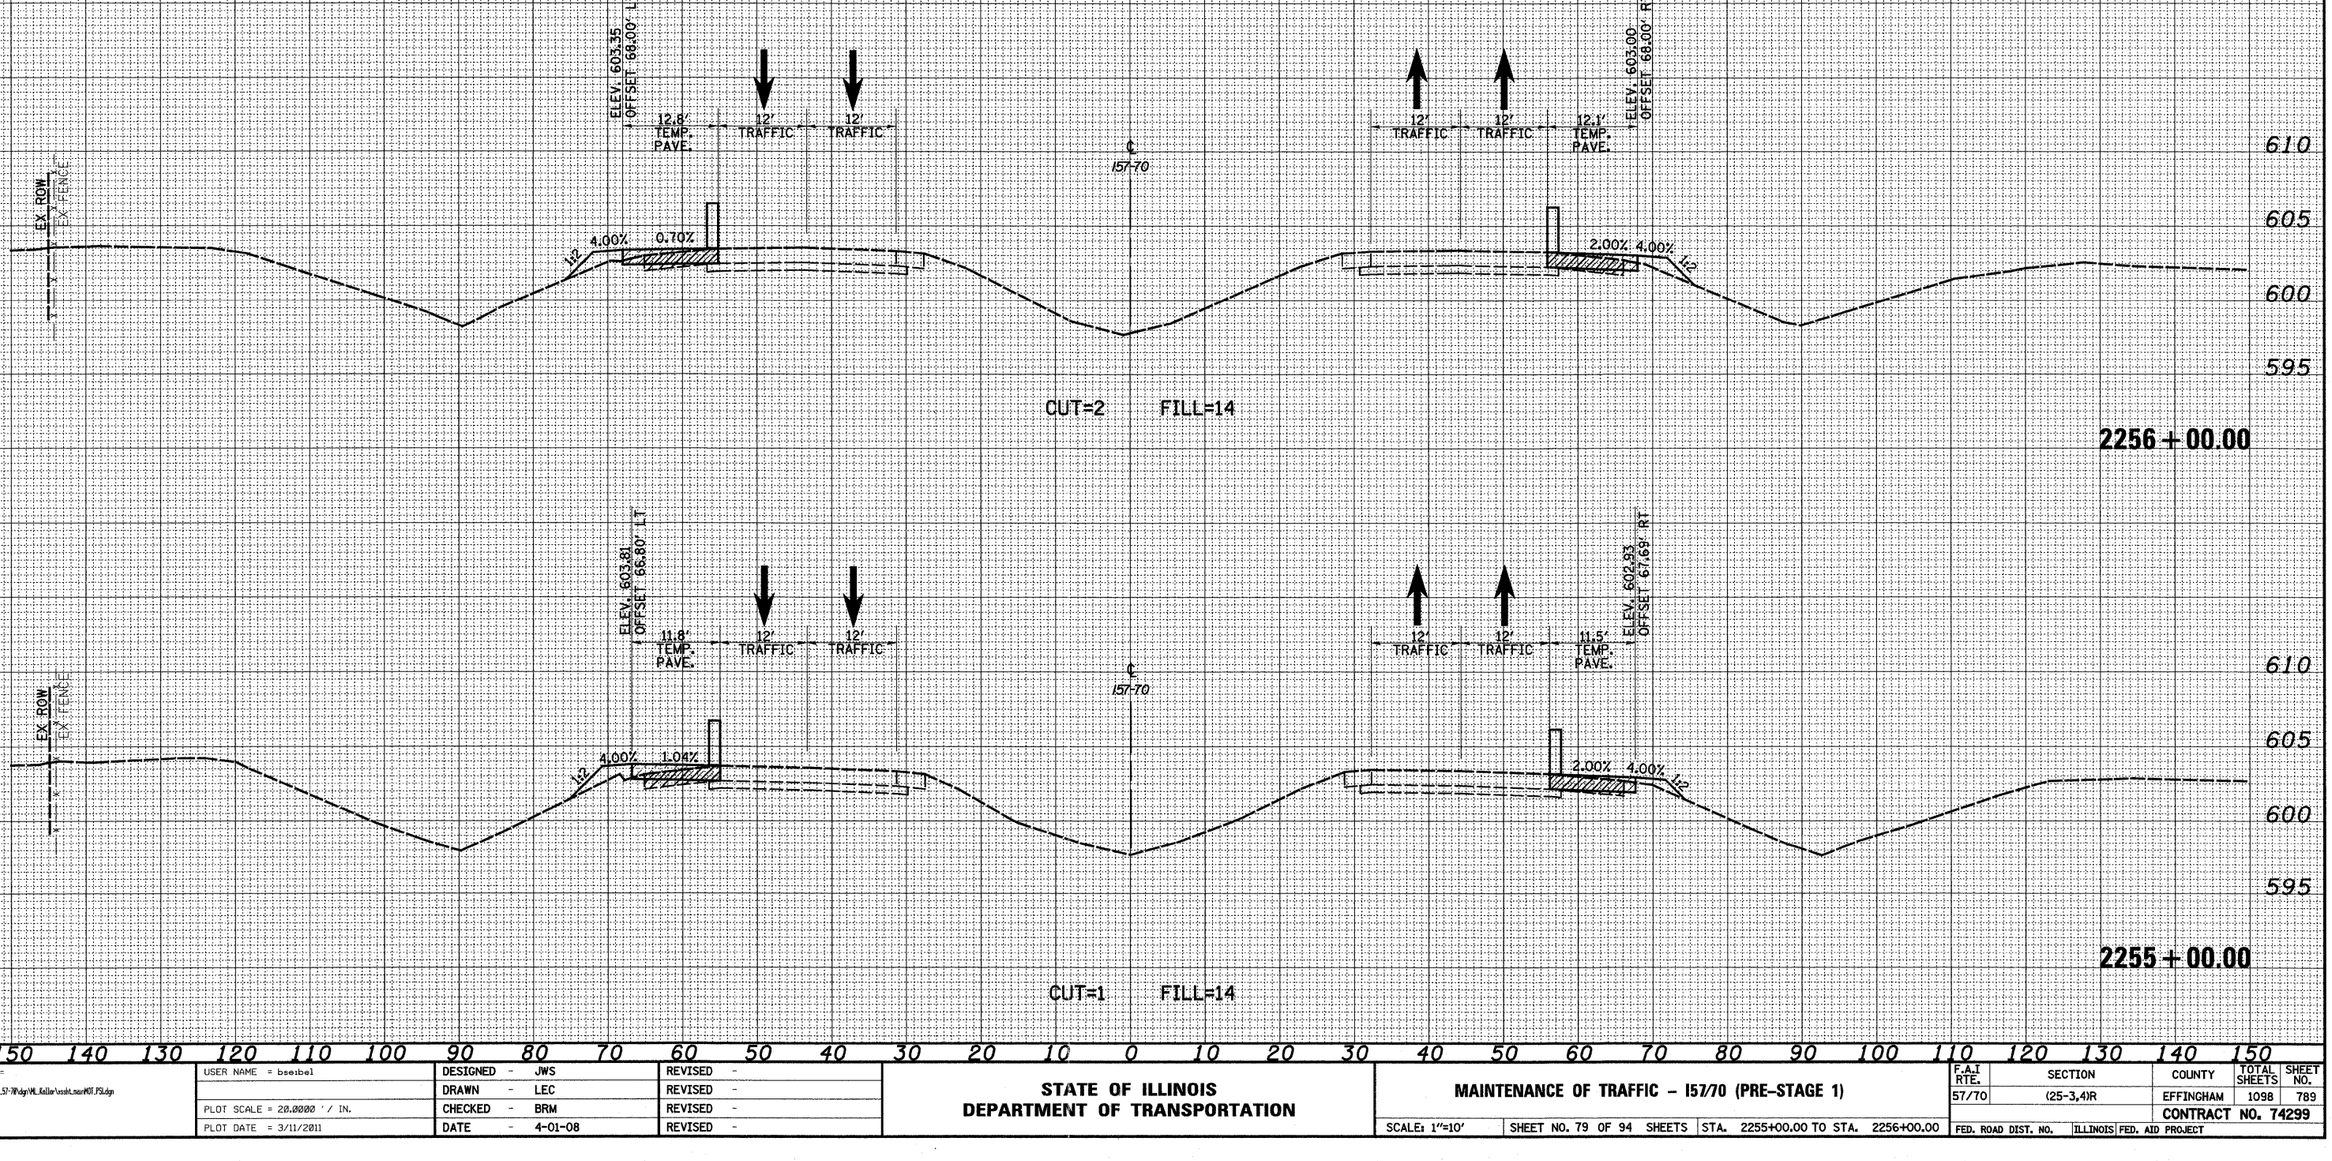


| ORIGINAL SURVEY | NOTE BOOK | NO. |
|---|---|---|
| SURVEYED | BY | |
| PLOTTED | | |
| TOPSOIL & TEMP. SEED AREAS | | |
| AREAS CHECKED | DATE | |

| | | | |
|---|---|---|---|
| FILE NAME = S:\Projects\HED-0007(57-7P)dgn\ML_Keller\cssht_nav901.PSLdgn | USER NAME = bseibel | DESIGNED - JWS | REVISED - |
| | | DRAWN - LEC | REVISED - |
| | PLOT SCALE = 20.0000 ' / IN. | CHECKED - BRM | REVISED - |
| | PLOT DATE = 3/11/2011 | DATE - 4-01-08 | REVISED - |

**STATE OF ILLINOIS**
**DEPARTMENT OF TRANSPORTATION**

**MAINTENANCE OF TRAFFIC – I57/70 (PRE-STAGE 1)**

SCALE: 1"=10' | SHEET NO. 79 OF 94 SHEETS | STA. 2255+00.00 TO STA. 2256+00.00

| F.A.I RTE. | SECTION | COUNTY | TOTAL SHEETS | SHEET NO. |
|---|---|---|---|---|
| 57/70 | (25-3,4)R | EFFINGHAM | 1098 | 789 |
| | | CONTRACT NO. 74299 | | |
| FED. ROAD DIST. NO. | ILLINOIS | FED. AID PROJECT | | |


150 140 130 120 110 100 90 80 70 60 50 40 30 20 10 0 10 20 30 40 50 60 70 80 90 100 110 120 130 140 150

LEGEND

- TEMPORARY PCC PAVEMENT
- REMOVAL
- DRUM
- TEMPORARY CONCRETE BARRIER
- DIRECTION OF TRAFFIC

FINAL SURVEY

| NOTE BOOK | BY | DATE |
|---|---|---|
| NO. | SURVEYED | |
| | PLOTTED | |
| | TEMPLATE | |
| | AREAS | |
| | AREAS CHECKED | |

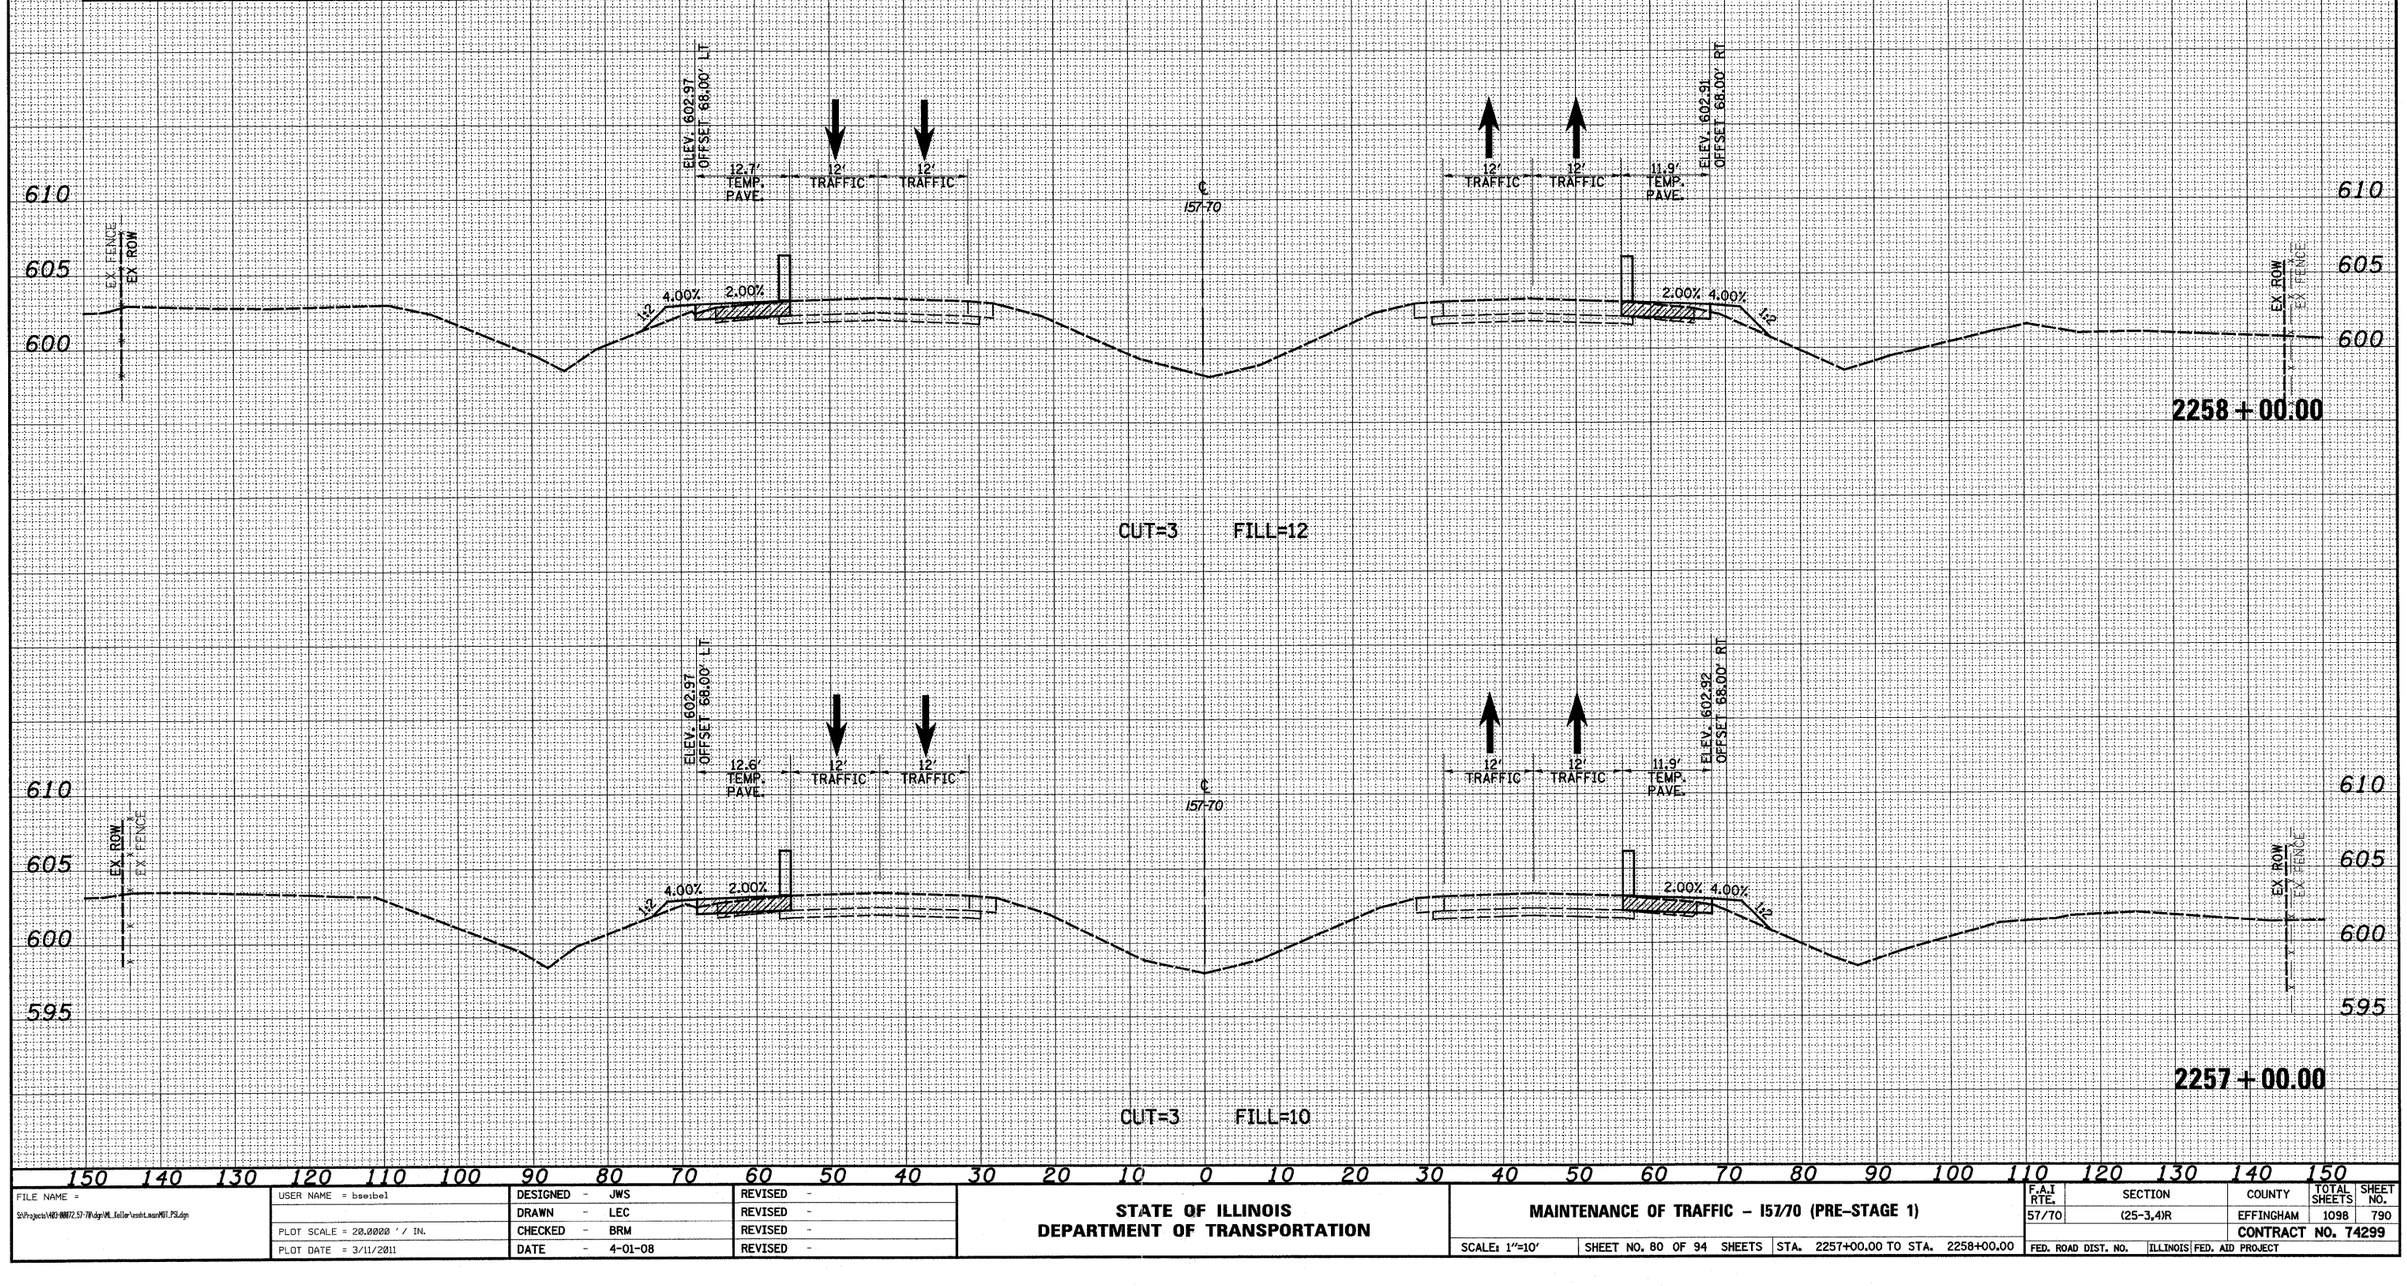


ORIGINAL SURVEY

| NOTE BOOK | BY | DATE |
|---|---|---|
| NO. | SURVEYED | |
| | PLOTTED | |
| | TEMPLATE | |
| | AREAS | |
| | AREAS CHECKED | |

| | | | |
|---|---|---|---|
| FILE NAME = S:\Projects\4801-88072.57-7\Kdgn\PK_Keller\roadx\LaserMill_PSL.dgn | USER NAME = bseibel | DESIGNED - JWS | REVISED - |
| | | DRAWN - LEC | REVISED - |
| | PLOT SCALE = 20.0000 ' / IN. | CHECKED - BRM | REVISED - |
| | PLOT DATE = 3/11/2011 | DATE - 4-01-08 | REVISED - |

**STATE OF ILLINOIS**
**DEPARTMENT OF TRANSPORTATION**

**MAINTENANCE OF TRAFFIC – 157/70 (PRE-STAGE 1)**

SCALE: 1"=10' | SHEET NO. 80 OF 94 SHEETS | STA. 2257+00.00 TO STA. 2258+00.00


| F.A.I RTE. | SECTION | COUNTY | TOTAL SHEETS | SHEET NO. |
|---|---|---|---|---|
| 57/70 | (25-3,4)R | EFFINGHAM | 1098 | 790 |
| | | CONTRACT NO. 74299 | | |
| FED. ROAD DIST. NO. | ILLINOIS | FED. AID PROJECT | | |

150 140 130 120 110 100 90 80 70 60 50 40 30 20 10 0 10 20 30 40 50 60 70 80 90 100 110 120 130 140 150

LEGEND

- TEMPORARY PCC PAVEMENT
- REMOVAL
- DRUM
- TEMPORARY CONCRETE BARRIER
- DIRECTION OF TRAFFIC

| FINAL SURVEY | NOTE BOOK | NO. |
|---|---|---|
| SURVEYED | BY | |
| PLOTTED | | |
| TOPSOIL | | |
| AREAS | | |
| AREAS CHECKED | | DATE |

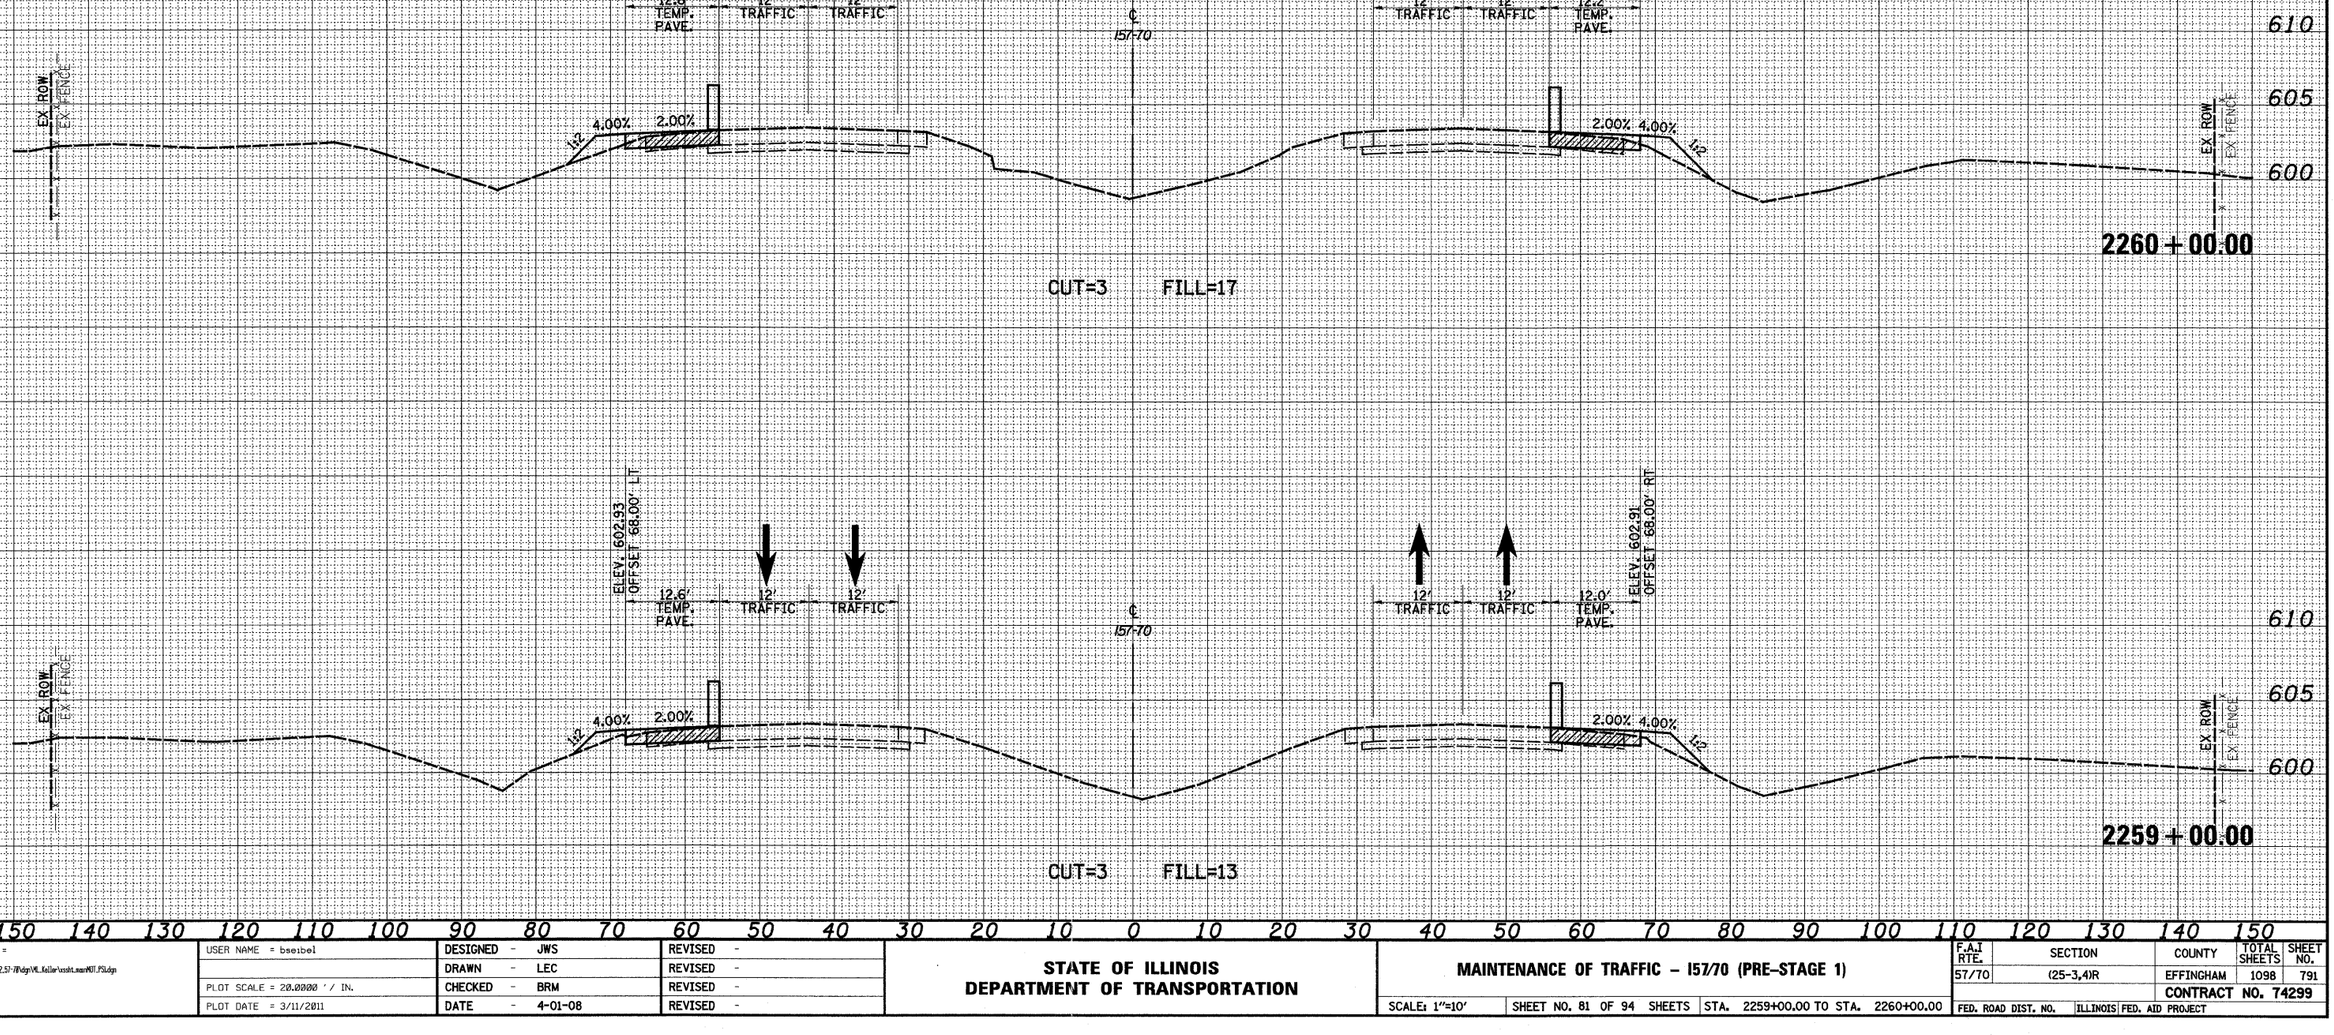


| ORIGINAL SURVEY | NOTE BOOK | NO. |
|---|---|---|
| SURVEYED | BY | |
| PLOTTED | | |
| TOPSOIL | | |
| AREAS | | |
| AREAS CHECKED | | DATE |

150 140 130 120 110 100 90 80 70 60 50 40 30 20 10 0 10 20 30 40 50 60 70 80 90 100 110 120 130 140 150

| | | | |
|---|---|---|---|
| FILE NAME = S:\Projects\HSD-00072.57-7\Bdgn\ML_Keller\xsht_mainMOT_PSI.dgn | USER NAME = bseibel | DESIGNED - JWS | REVISED - |
| | | DRAWN - LEC | REVISED - |
| | PLOT SCALE = 20.0000 ' / IN. | CHECKED - BRM | REVISED - |
| | PLOT DATE = 3/11/2011 | DATE - 4-01-08 | REVISED - |

**STATE OF ILLINOIS**
**DEPARTMENT OF TRANSPORTATION**


**MAINTENANCE OF TRAFFIC – I57/70 (PRE-STAGE 1)**

SCALE: 1"=10' | SHEET NO. 81 OF 94 SHEETS | STA. 2259+00.00 TO STA. 2260+00.00


| F.A.I RTE. | SECTION | COUNTY | TOTAL SHEETS | SHEET NO. |
|---|---|---|---|---|
| 57/70 | (25-3,4)R | EFFINGHAM | 1098 | 791 |
| | | CONTRACT NO. 74299 | | |
| FED. ROAD DIST. NO. | ILLINOIS | FED. AID PROJECT | | |

LEGEND

- TEMPORARY PCC PAVEMENT
- REMOVAL
- DRUM
- TEMPORARY CONCRETE BARRIER
- DIRECTION OF TRAFFIC

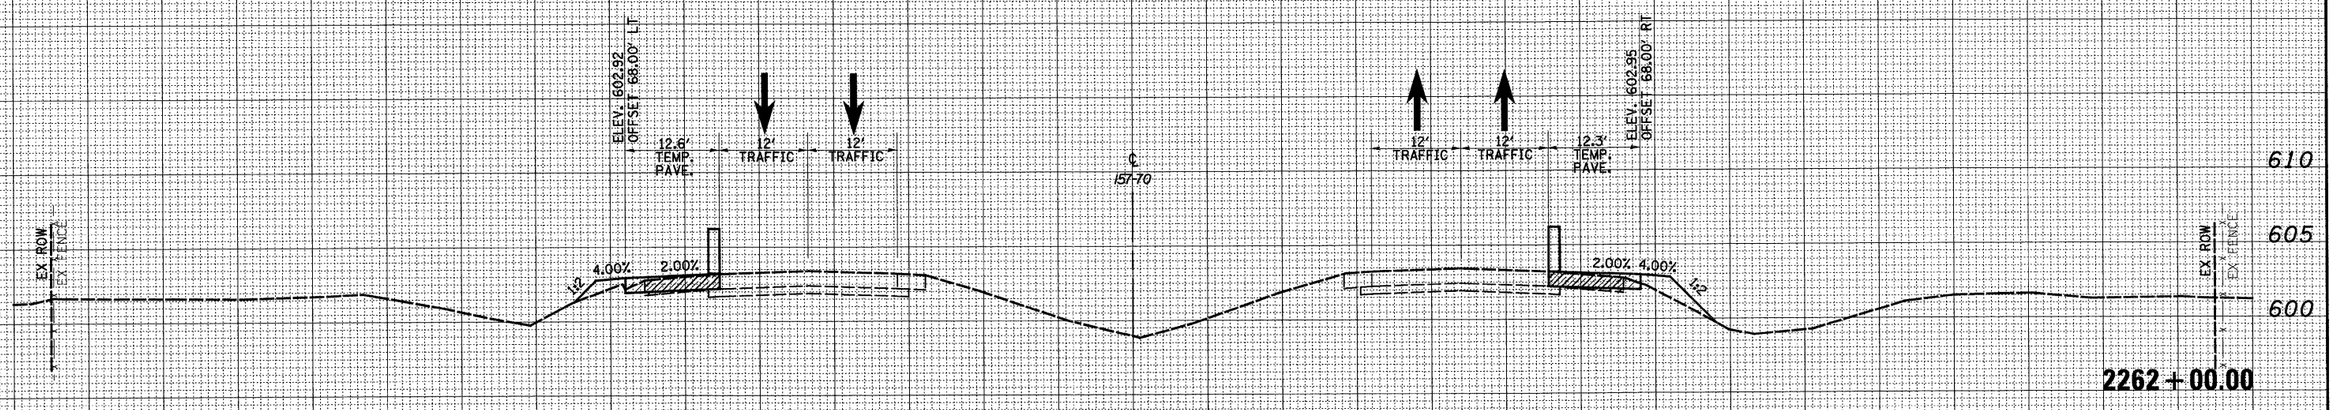


CUT=3 FILL=14

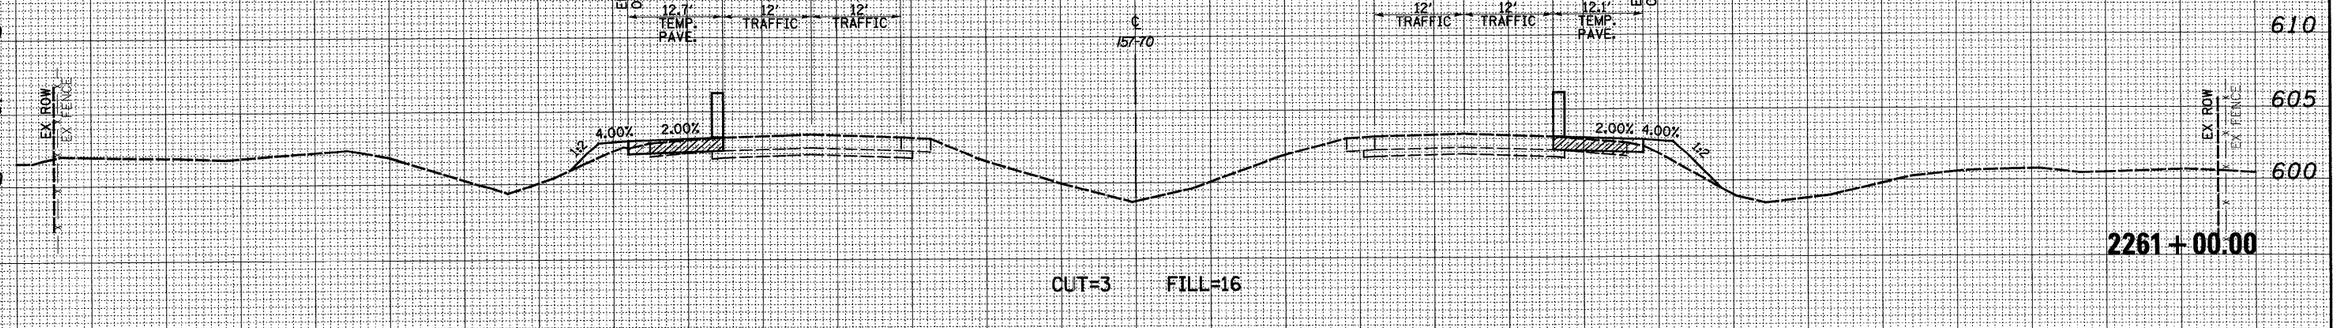


CUT=3 FILL=16

| | | | |
|---|---|---|---|
| FILE NAME = S:\Projects\MED-88872.57-7R\dgn\PL_Keller\sht_cast907_PSL.dgn | USER NAME = bsoibel | DESIGNED - JWS | REVISED - |
| | | DRAWN - LEC | REVISED - |
| | PLOT SCALE = 20.0000 ' / IN. | CHECKED - BRM | REVISED - |
| | PLOT DATE = 3/11/2011 | DATE - 4-01-08 | REVISED - |

**STATE OF ILLINOIS**
**DEPARTMENT OF TRANSPORTATION**

**MAINTENANCE OF TRAFFIC – 157/70 (PRE-STAGE 1)**

SCALE: 1"=10' | SHEET NO. 82 OF 94 SHEETS | STA. 2261+00.00 TO STA. 2262+00.00

| F.A.I RTE. | SECTION | COUNTY | TOTAL SHEETS | SHEET NO. |
|---|---|---|---|---|
| 57/70 | (25-3,4)R | EFFINGHAM | 1098 | 792 |
| | | CONTRACT NO. 74299 | | |
| FED. ROAD DIST. NO. | ILLINOIS | FED. AID PROJECT | | |

| FINAL SURVEY | NOTE BOOK | NO. |
|---|---|---|
| SURVEYED | | BY |
| PLOTTED | | |
| TEMPLATE | | |
| AREAS | | |
| AREAS CHECKED | | DATE |


| ORIGINAL SURVEY | NOTE BOOK | NO. |
|---|---|---|
| SURVEYED | | BY |
| PLOTTED | | |
| TEMPLATE | | |
| AREAS | | |
| AREAS CHECKED | | DATE |

| FINAL SURVEY | NOTE BOOK | NO. |
|---|---|---|
| SURVEYED | | |
| PLOTTED | | |
| TEMPLATE | | |
| AREAS | | |
| AREAS CHECKED | | |

| BY | DATE |
|---|---|
| | |
| | |
| | |
| | |
| | |

LEGEND

- TEMPORARY PCC PAVEMENT
- REMOVAL
- DRUM
- TEMPORARY CONCRETE BARRIER
- DIRECTION OF TRAFFIC

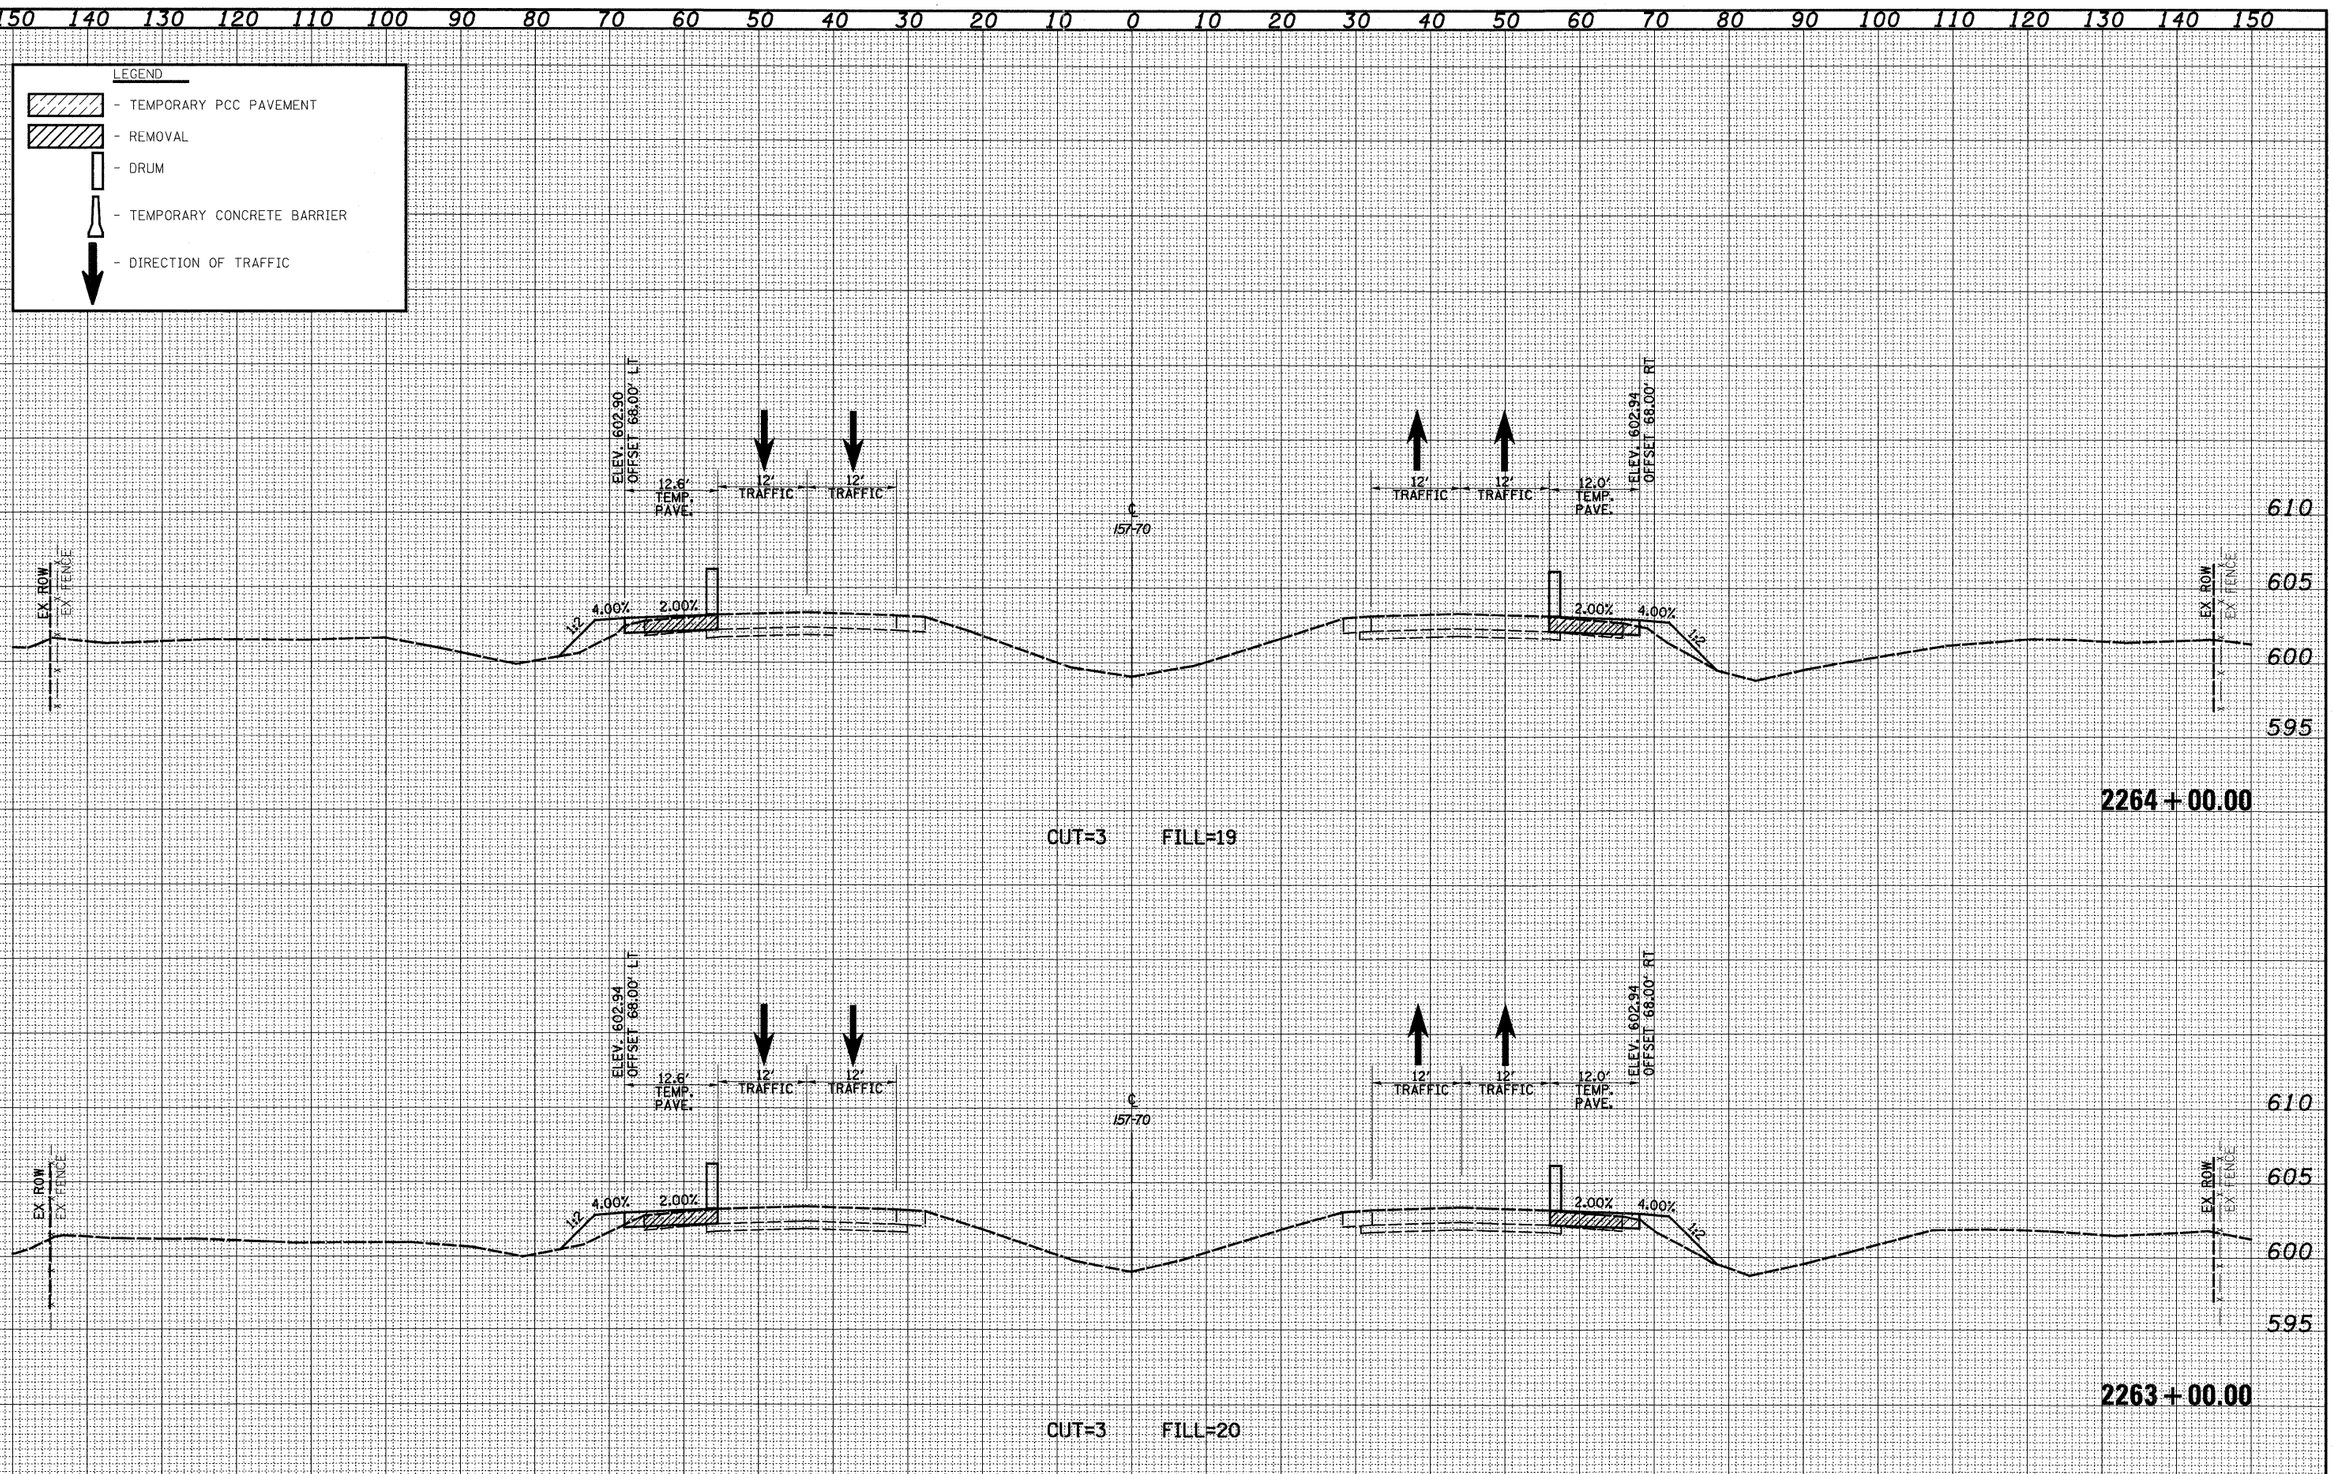


| ORIGINAL SURVEY | NOTE BOOK | NO. |
|---|---|---|
| SURVEYED | | |
| PLOTTED | | |
| TEMPLATE | | |
| AREAS | | |
| AREAS CHECKED | | |

| BY | DATE |
|---|---|
| | |
| | |
| | |
| | |
| | |

| | | | | | |
|---|---|---|---|---|---|
| FILE NAME = S:\Projects\1483-00072.57-7P\dgn\ML_Keller\roshl_eaxrMGT.PSL.dgn | USER NAME = bseibel | DESIGNED - JWS | REVISED - | STATE OF ILLINOIS DEPARTMENT OF TRANSPORTATION | MAINTENANCE OF TRAFFIC – I57/70 (PRE-STAGE 1) |
| | | DRAWN - LEC | REVISED - | | |
| | PLOT SCALE = 20.0000 ' / IN. | CHECKED - BRM | REVISED - | | SCALE: 1"=10' \| SHEET NO. 83 OF 94 SHEETS \| STA. 2263+00.00 TO STA. 2264+00.00 |
| | PLOT DATE = 3/11/2011 | DATE - 4-01-08 | REVISED - | | |

| F.A.I RTE. | SECTION | COUNTY | TOTAL SHEETS | SHEET NO. |
|---|---|---|---|---|
| 57/70 | (25-3,4)R | EFFINGHAM | 1098 | 793 |
| | | CONTRACT NO. 74299 | | |
| FED. ROAD DIST. NO. | ILLINOIS | FED. AID PROJECT | | |

150 140 130 120 110 100 90 80 70 60 50 40 30 20 10 0 10 20 30 40 50 60 70 80 90 100 110 120 130 140 150

LEGEND

- TEMPORARY PCC PAVEMENT
- REMOVAL
- DRUM
- TEMPORARY CONCRETE BARRIER
- DIRECTION OF TRAFFIC

| FINAL SURVEY | NOTE BOOK | NO. |
|---|---|---|
| SURVEYED | BY | DATE |
| PLOTTED | | |
| TRANSMITTED | | |
| AREAS | | |
| AREAS CHECKED | | |

610
605
600
595

ELEV. 602.47
OFFSET 68.00' LT
12.6' TEMP. PAVE.
12' TRAFFIC
12' TRAFFIC
EX. ROW
EX. FENCE
4.00%
2.00%
1:2
℄ 157-70
12' TRAFFIC
12' TRAFFIC
12.0' TEMP. PAVE.
ELEV. 602.94
OFFSET 68.00' RT

CUT=3 FILL=14

**2266+00.00**

ELEV. 602.68
OFFSET 68.00' LT
12.6' TEMP. PAVE.
12' TRAFFIC
12' TRAFFIC
EX. ROW
EX. FENCE
4.00%
2.00%
1:2
℄ 157-70
12' TRAFFIC
12' TRAFFIC
12.0' TEMP. PAVE.
ELEV. 602.94
OFFSET 68.00' RT

| ORIGINAL SURVEY | NOTE BOOK | NO. |
|---|---|---|
| SURVEYED | BY | DATE |
| PLOTTED | | |
| TRANSMITTED | | |
| AREAS | | |
| AREAS CHECKED | | |

CUT=3 FILL=15

**2265+00.00**

150 140 130 120 110 100 90 80 70 60 50 40 30 20 10 0 10 20 30 40 50 60 70 80 90 100 110 120 130 140 150

| | | | |
|---|---|---|---|
| FILE NAME = S:\Projects\NED-8807(57-7P\dgn\M_Keller\sect_maintMOT_PS1.dgn | USER NAME = bseibel | DESIGNED - JWS | REVISED - |
| | | DRAWN - LEC | REVISED - |
| | PLOT SCALE = 20.0000 ' / IN. | CHECKED - BRM | REVISED - |
| | PLOT DATE = 3/11/2011 | DATE - 4-01-08 | REVISED - |

**STATE OF ILLINOIS**
**DEPARTMENT OF TRANSPORTATION**


**MAINTENANCE OF TRAFFIC – I57/70 (PRE-STAGE 1)**

SCALE: 1"=10' | SHEET NO. 84 OF 94 SHEETS | STA. 2265+00.00 TO STA. 2266+00.00

| F.A.I RTE. | SECTION | COUNTY | TOTAL SHEETS | SHEET NO. |
|---|---|---|---|---|
| 57/70 | (25-3,4)R | EFFINGHAM | 1098 | 794 |
| | | CONTRACT NO. 74299 | | |
| FED. ROAD DIST. NO. | ILLINOIS | FED. AID PROJECT | | |

LEGEND

- TEMPORARY PCC PAVEMENT
- REMOVAL
- DRUM
- TEMPORARY CONCRETE BARRIER
- DIRECTION OF TRAFFIC

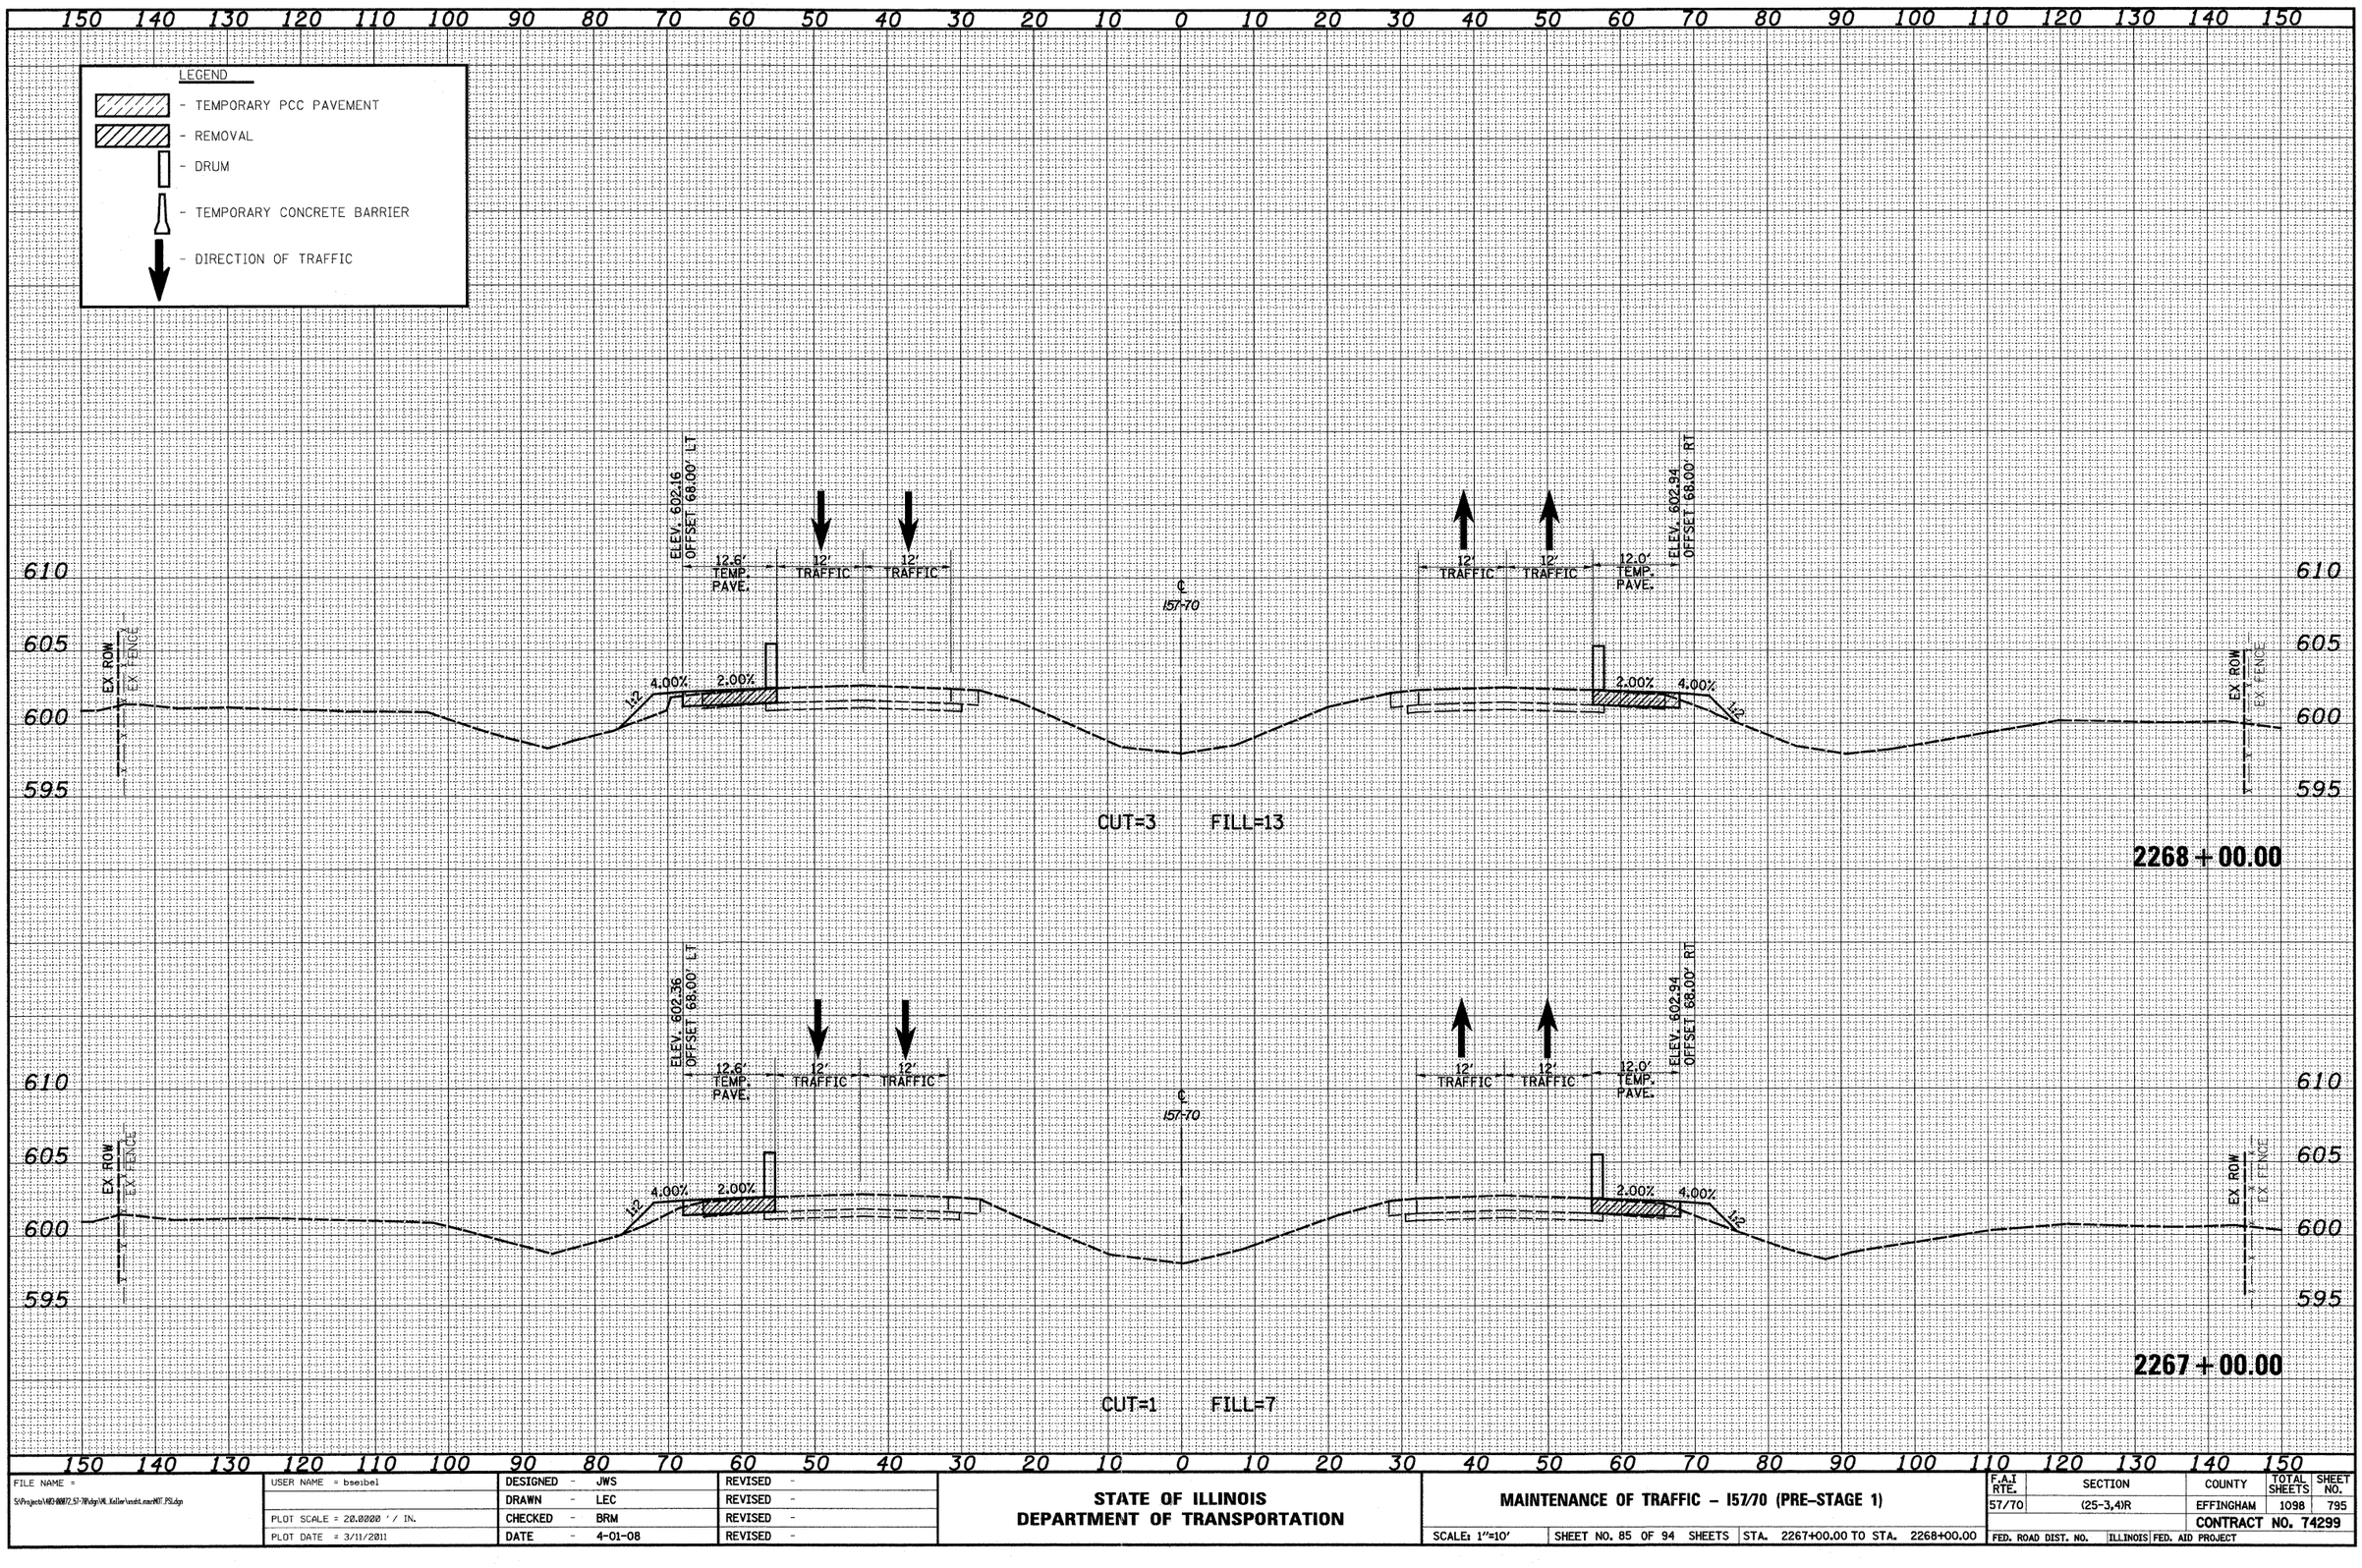


| FINAL SURVEY | BY | DATE |
|---|---|---|
| NOTE BOOK | | |
| NO. | | |
| SURVEYED | | |
| PLOTTED | | |
| TEMPLATE | | |
| AREAS | | |
| AREAS CHECKED | | |

| ORIGINAL SURVEY | BY | DATE |
|---|---|---|
| NOTE BOOK | | |
| NO. | | |
| SURVEYED | | |
| PLOTTED | | |
| TEMPLATE | | |
| AREAS | | |
| AREAS CHECKED | | |

| | | | |
|---|---|---|---|
| FILE NAME = S:\Projects\ARS-0007(2,57-70)dgn\ML Keller\mstn\mstn_exerMOT_PS.dgn | USER NAME = bseibel | DESIGNED - JWS | REVISED - |
| | | DRAWN - LEC | REVISED - |
| | PLOT SCALE = 20.0000 ' / IN. | CHECKED - BRM | REVISED - |
| | PLOT DATE = 3/11/2011 | DATE - 4-01-08 | REVISED - |

**STATE OF ILLINOIS**
**DEPARTMENT OF TRANSPORTATION**

**MAINTENANCE OF TRAFFIC – I57/70 (PRE-STAGE 1)**

SCALE: 1"=10' | SHEET NO. 85 OF 94 SHEETS | STA. 2267+00.00 TO STA. 2268+00.00

| F.A.I RTE. | SECTION | COUNTY | TOTAL SHEETS | SHEET NO. |
|---|---|---|---|---|
| 57/70 | (25-3,4)R | EFFINGHAM | 1098 | 795 |
| | | CONTRACT NO. 74299 | | |
| FED. ROAD DIST. NO. | ILLINOIS | FED. AID PROJECT | | |

150 140 130 120 110 100 90 80 70 60 50 40 30 20 10 0 10 20 30 40 50 60 70 80 90 100 110 120 130 140 150

LEGEND

- TEMPORARY PCC PAVEMENT
- REMOVAL
- DRUM
- TEMPORARY CONCRETE BARRIER
- DIRECTION OF TRAFFIC

620 615 610 605 600 595

EX FENCE

ELEV. 601.37'
OFFSET 68.00' LT

12.6' TEMP. PAVE.

12' TRAFFIC

12' TRAFFIC

℄ 157-70

12' TRAFFIC

12' TRAFFIC

12.0' TEMP. PAVE.

ELEV. 602.94
OFFSET 68.00' RT

EX FENCE

1:2 4.00% 2.00% 2.00% 4.00% 1:2

**2270 + 00.00**

CUT=4 FILL=8

EX ROW

EX FENCE

ELEV. 601.91
OFFSET 68.00' LT

12.6' TEMP. PAVE.

12' TRAFFIC

12' TRAFFIC

℄ 157-70

12' TRAFFIC

12' TRAFFIC

12.0' TEMP. PAVE.

ELEV. 602.94
OFFSET 68.00' RT

EX FENCE

1:2 4.00% 2.00% 2.00% 4.00% 1:2

**2269 + 00.00**

CUT=3 FILL=12

150 140 130 120 110 100 90 80 70 60 50 40 30 20 10 0 10 20 30 40 50 60 70 80 90 100 110 120 130 140 150

FINAL SURVEY — NOTE BOOK — NO. — BY — DATE — SURVEYED — PLOTTED — DRAWN — TRACED — AREAS — AREAS CHECKED


ORIGINAL SURVEY — NOTE BOOK — NO. — BY — DATE — SURVEYED — PLOTTED — DRAWN — TRACED — AREAS — AREAS CHECKED

| | | | | | |
|---|---|---|---|---|---|
| FILE NAME = S:\Projects\MED-00072.57-7P\dgn\PL_Keller\sht01.nav\PLOT_PS.dgn | USER NAME = bseibel | DESIGNED - JWS | REVISED - | STATE OF ILLINOIS DEPARTMENT OF TRANSPORTATION | MAINTENANCE OF TRAFFIC – 157/70 (PRE-STAGE 1) |
| | | DRAWN - LEC | REVISED - | | |
| | PLOT SCALE = 20.0000 ' / IN. | CHECKED - BRM | REVISED - | | SCALE: 1"=10' \| SHEET NO. 86 OF 94 SHEETS \| STA. 2269+00.00 TO STA. 2270+00.00 |
| | PLOT DATE = 3/11/2011 | DATE - 4-01-08 | REVISED - | | |

| F.A.I RTE. | SECTION | COUNTY | TOTAL SHEETS | SHEET NO. |
|---|---|---|---|---|
| 57/70 | (25-3,4)R | EFFINGHAM | 1098 | 796 |
| | | CONTRACT NO. 74299 | | |
| FED. ROAD DIST. NO. | ILLINOIS | FED. AID PROJECT | | |

LEGEND

- TEMPORARY PCC PAVEMENT
- REMOVAL
- DRUM
- TEMPORARY CONCRETE BARRIER
- DIRECTION OF TRAFFIC

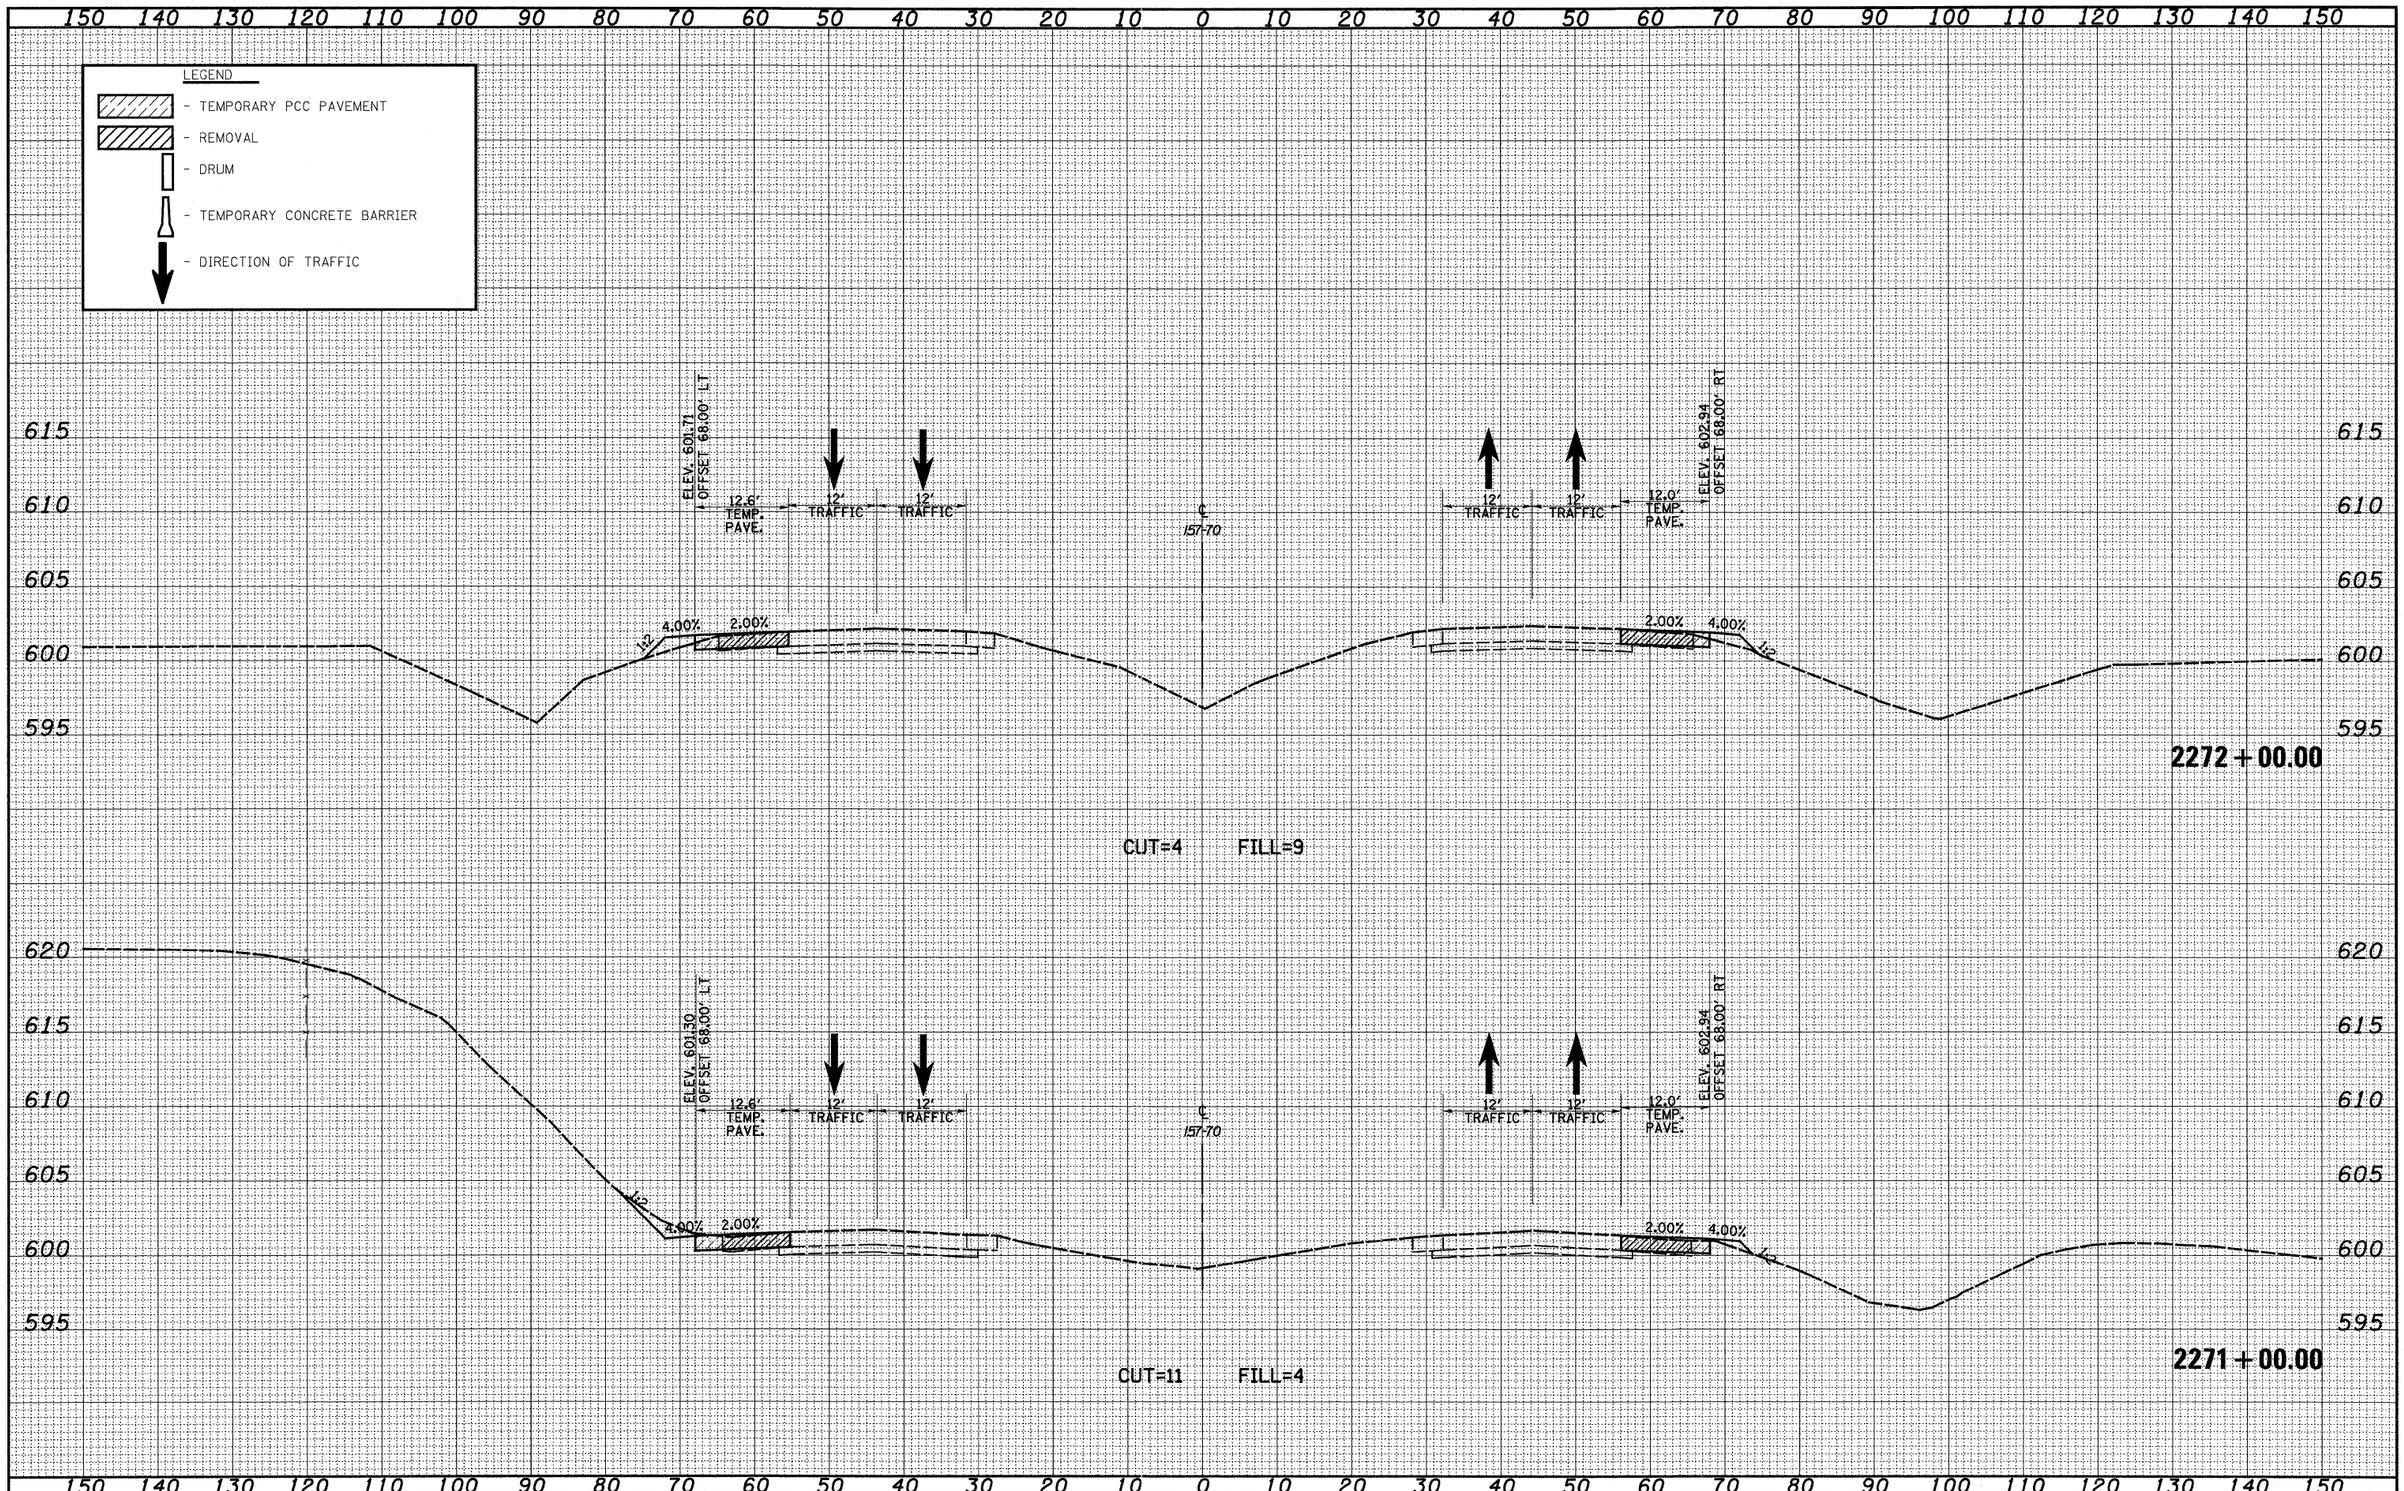


FINAL SURVEY — NOTE BOOK — NO. — SURVEYED — PLOTTED — TOTAL AREAS — AREAS CHECKED — BY — DATE

ORIGINAL SURVEY — NOTE BOOK — NO. — SURVEYED — PLOTTED — TOTAL AREAS — AREAS CHECKED — BY — DATE

| | | | |
|---|---|---|---|
| FILE NAME = S:\Projects\483-88072.53-70\dgn\ML_Keller\xsshtmaar057.PSI.dgn | USER NAME = bsetbel | DESIGNED - JWS | REVISED - |
| | | DRAWN - LEC | REVISED - |
| | PLOT SCALE = 20.0000 ' / IN. | CHECKED - BRM | REVISED - |
| | PLOT DATE = 3/11/2011 | DATE - 4-01-08 | REVISED - |

**STATE OF ILLINOIS**
**DEPARTMENT OF TRANSPORTATION**

**MAINTENANCE OF TRAFFIC – I57/70 (PRE-STAGE 1)**


SCALE: 1"=10' | SHEET NO. 87 OF 94 SHEETS | STA. 2271+00.00 TO STA. 2272+00.00

| F.A.I RTE. | SECTION | COUNTY | TOTAL SHEETS | SHEET NO. |
|---|---|---|---|---|
| 57/70 | (25-3,4)R | EFFINGHAM | 1098 | 797 |
| | | CONTRACT NO. 74299 | | |
| FED. ROAD DIST. NO. | ILLINOIS | FED. AID PROJECT | | |

150 140 130 120 110 100 90 80 70 60 50 40 30 20 10 0 10 20 30 40 50 60 70 80 90 100 110 120 130 140 150

LEGEND

- TEMPORARY PCC PAVEMENT
- REMOVAL
- DRUM
- TEMPORARY CONCRETE BARRIER
- DIRECTION OF TRAFFIC

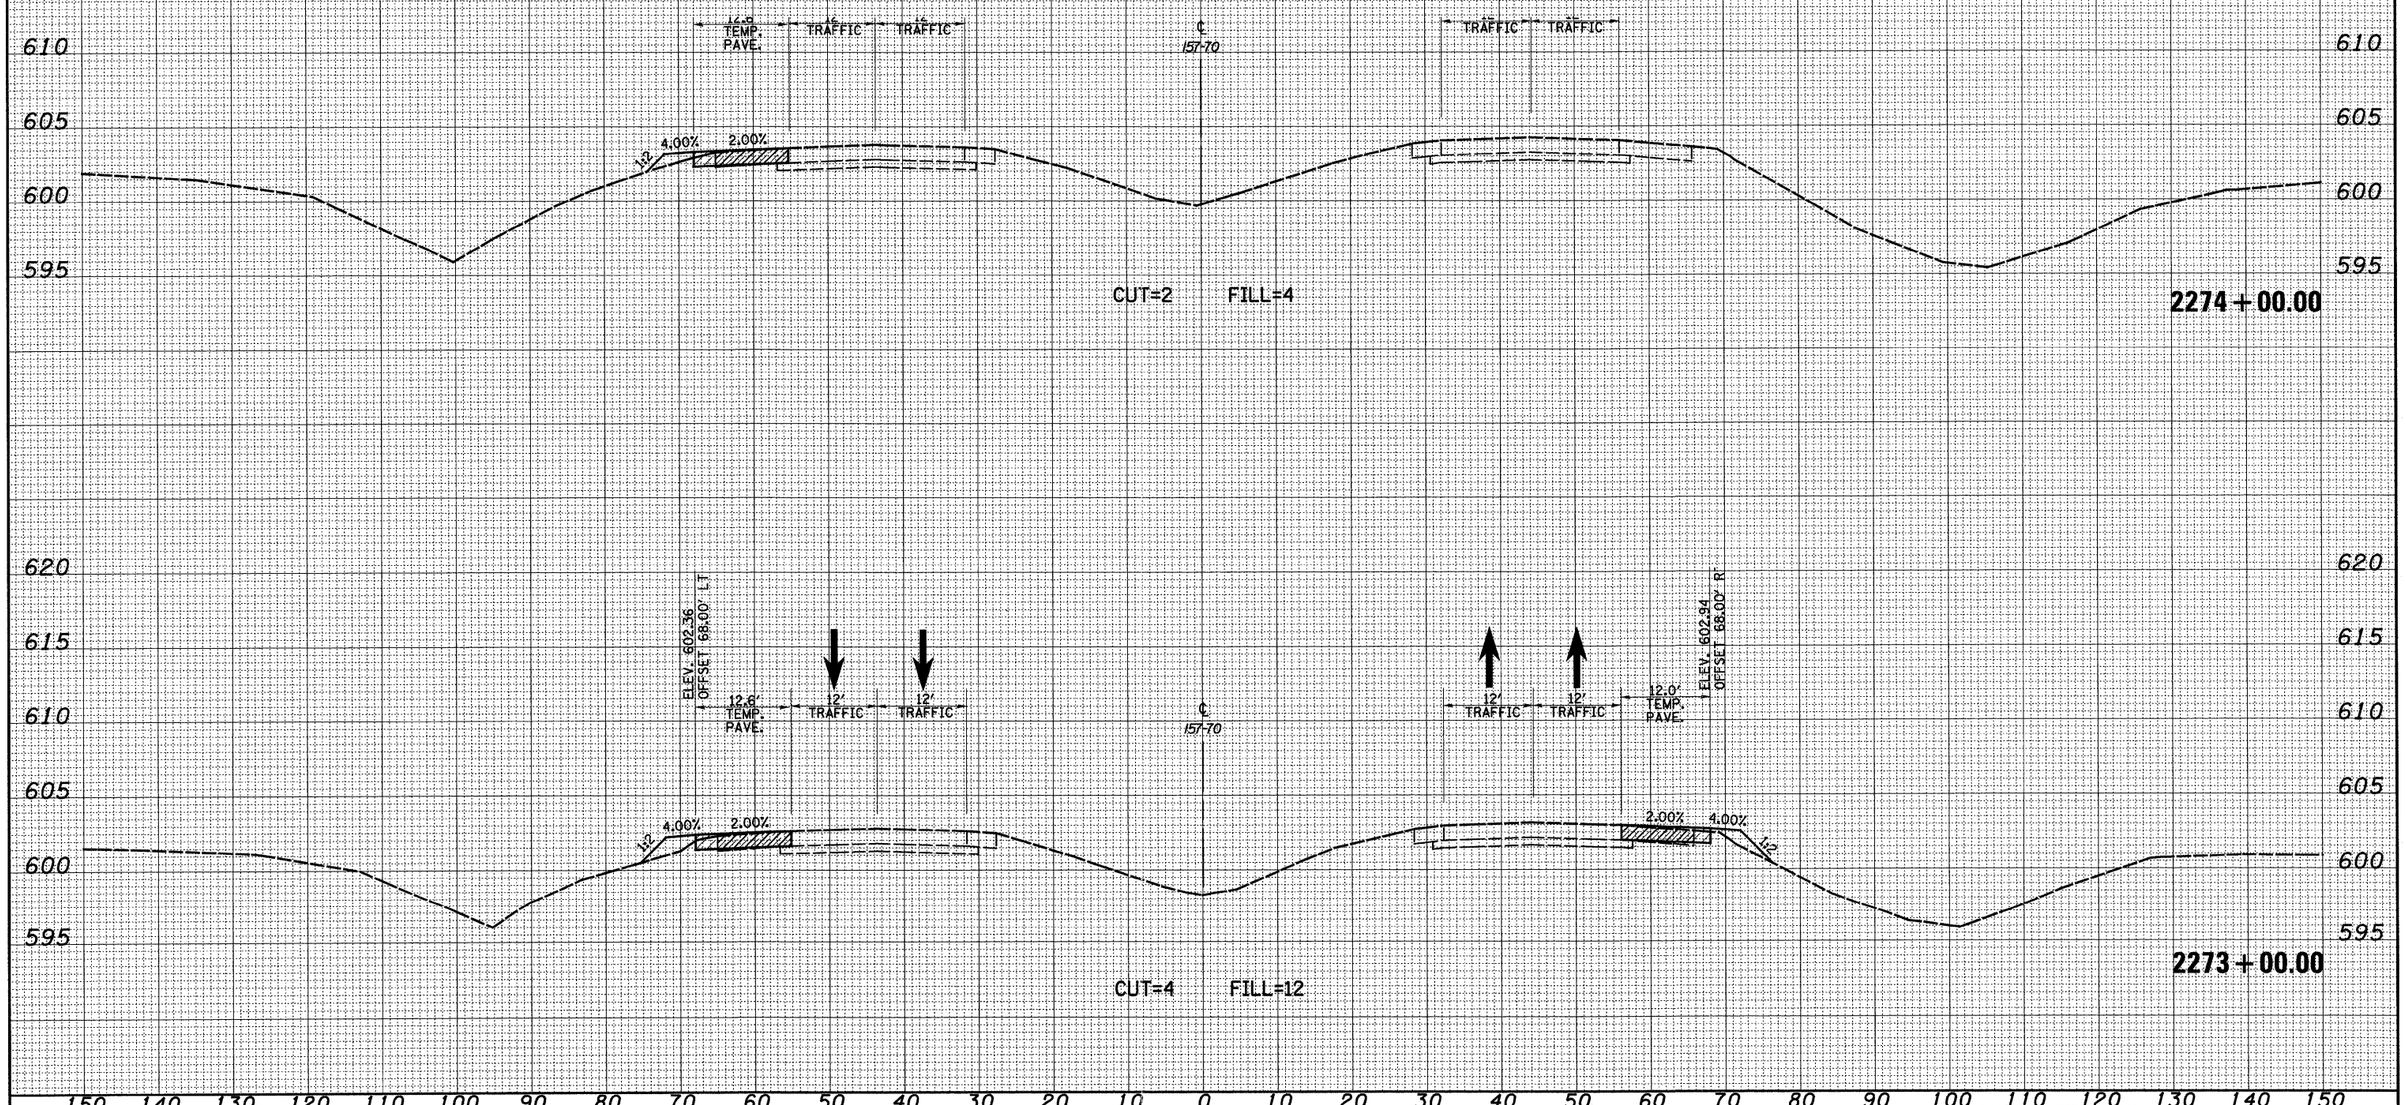


| FINAL SURVEY | BY | DATE |
|---|---|---|
| NOTE BOOK | SURVEYED | |
| NO. | PLOTTED | |
| | TEMPLATE | |
| | AREAS | |
| | AREAS CHECKED | |

| ORIGINAL SURVEY | BY | DATE |
|---|---|---|
| NOTE BOOK | SURVEYED | |
| NO. | PLOTTED | |
| | TEMPLATE | |
| | AREAS | |
| | AREAS CHECKED | |

| | | | |
|---|---|---|---|
| FILE NAME = S:\Projects\4802-00072.57-70\dgn\ML_Kolle\mnkt_mnrMOT_PSE.dgn | USER NAME = bseibel | DESIGNED - JWS | REVISED - |
| | | DRAWN - LEC | REVISED - |
| | PLOT SCALE = 20.0000 ' / IN. | CHECKED - BRM | REVISED - |
| | PLOT DATE = 3/11/2011 | DATE - 4-01-08 | REVISED - |

**STATE OF ILLINOIS**
**DEPARTMENT OF TRANSPORTATION**

**MAINTENANCE OF TRAFFIC – I57/70 (PRE-STAGE 1)**


SCALE: 1"=10' | SHEET NO. 88 OF 94 SHEETS | STA. 2273+00.00 TO STA. 2274+00.00

| F.A.I RTE. | SECTION | COUNTY | TOTAL SHEETS | SHEET NO. |
|---|---|---|---|---|
| 57/70 | (25-3,4)R | EFFINGHAM | 1098 | 798 |
| | | CONTRACT NO. 74299 | | |
| FED. ROAD DIST. NO. | ILLINOIS | FED. AID PROJECT | | |

150 140 130 120 110 100 90 80 70 60 50 40 30 20 10 0 10 20 30 40 50 60 70 80 90 100 110 120 130 140 150

LEGEND

- TEMPORARY PCC PAVEMENT
- REMOVAL
- DRUM
- TEMPORARY CONCRETE BARRIER
- DIRECTION OF TRAFFIC

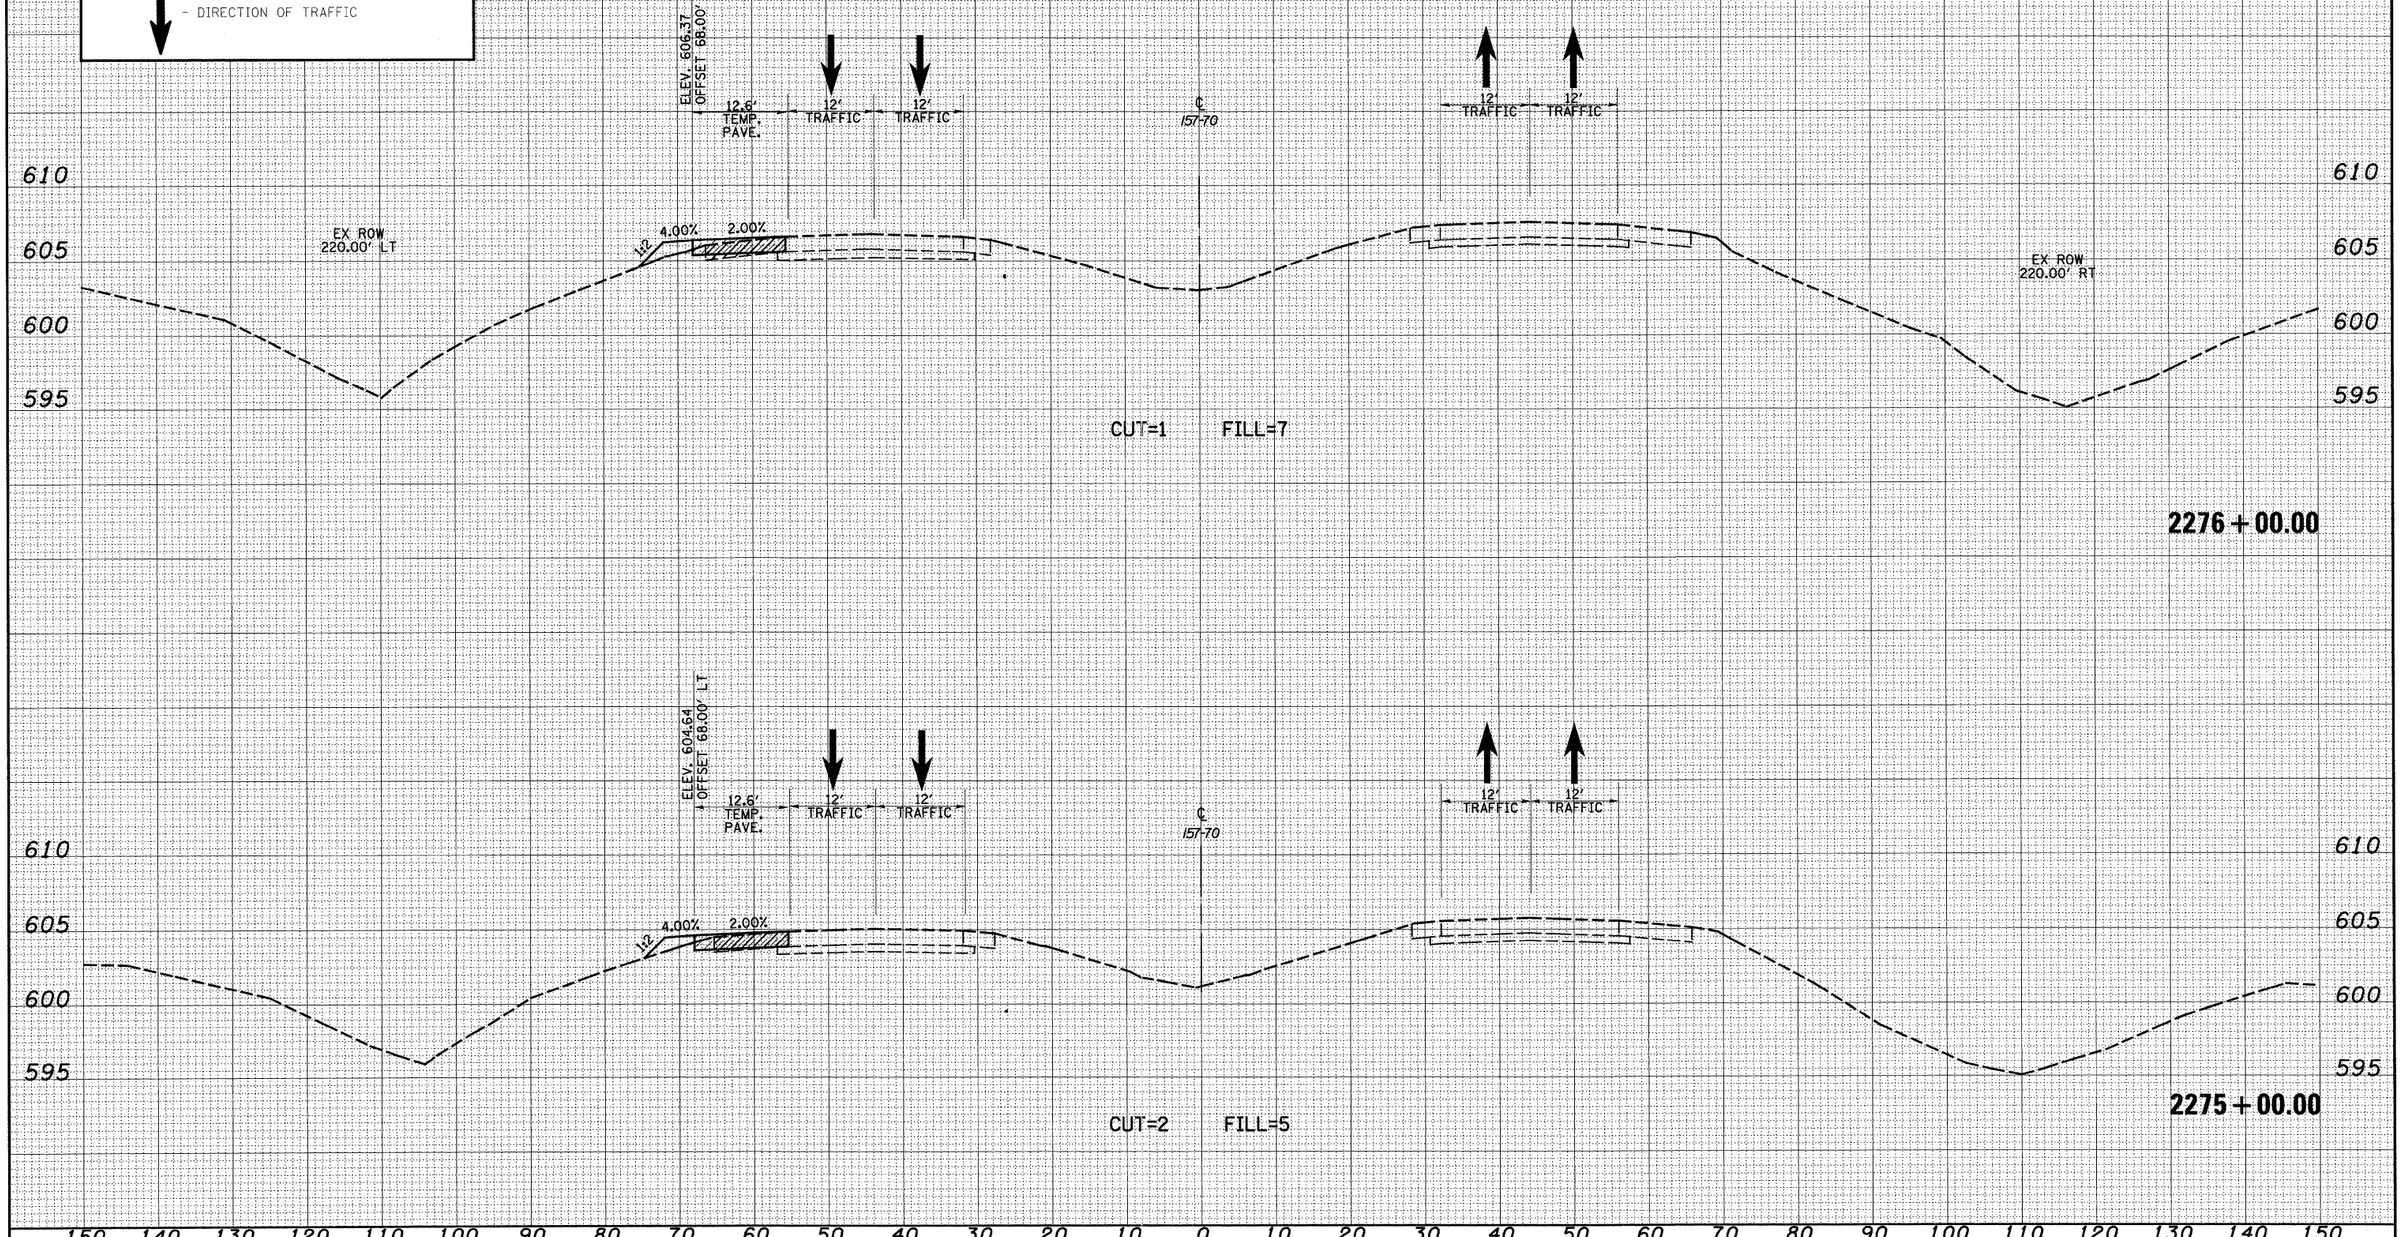


150 140 130 120 110 100 90 80 70 60 50 40 30 20 10 0 10 20 30 40 50 60 70 80 90 100 110 120 130 140 150

FINAL SURVEY — NOTE BOOK — NO. — SURVEYED — PLOTTED — TEMPLATE — AREAS — AREAS CHECKED — BY — DATE

ORIGINAL SURVEY — NOTE BOOK — NO. — SURVEYED — PLOTTED — TEMPLATE — AREAS — AREAS CHECKED — BY — DATE

| | | | |
|---|---|---|---|
| FILE NAME = S:\Projects\HED-00077.57-70\dgn\MT_Keller\mstt.new\901.PSLdgn | USER NAME = bseibel | DESIGNED - JWS | REVISED - |
| | | DRAWN - LEC | REVISED - |
| | PLOT SCALE = 20.0000 ' / IN. | CHECKED - BRM | REVISED - |
| | PLOT DATE = 3/16/2011 | DATE - 4-01-08 | REVISED - |

**STATE OF ILLINOIS**
**DEPARTMENT OF TRANSPORTATION**


**MAINTENANCE OF TRAFFIC – I57/70 (PRE-STAGE 1)**

SCALE: 1"=10' | SHEET NO. 89 OF 94 SHEETS | STA. 2275+00.00 TO STA. 2276+00.00

| F.A.I RTE. | SECTION | COUNTY | TOTAL SHEETS | SHEET NO. |
|---|---|---|---|---|
| 57/70 | (25-3,4)R | EFFINGHAM | 1098 | 799 |
| | | CONTRACT NO. 74299 | | |
| FED. ROAD DIST. NO. | ILLINOIS | FED. AID PROJECT | | |

LEGEND

- TEMPORARY PCC PAVEMENT
- REMOVAL
- DRUM
- TEMPORARY CONCRETE BARRIER
- DIRECTION OF TRAFFIC

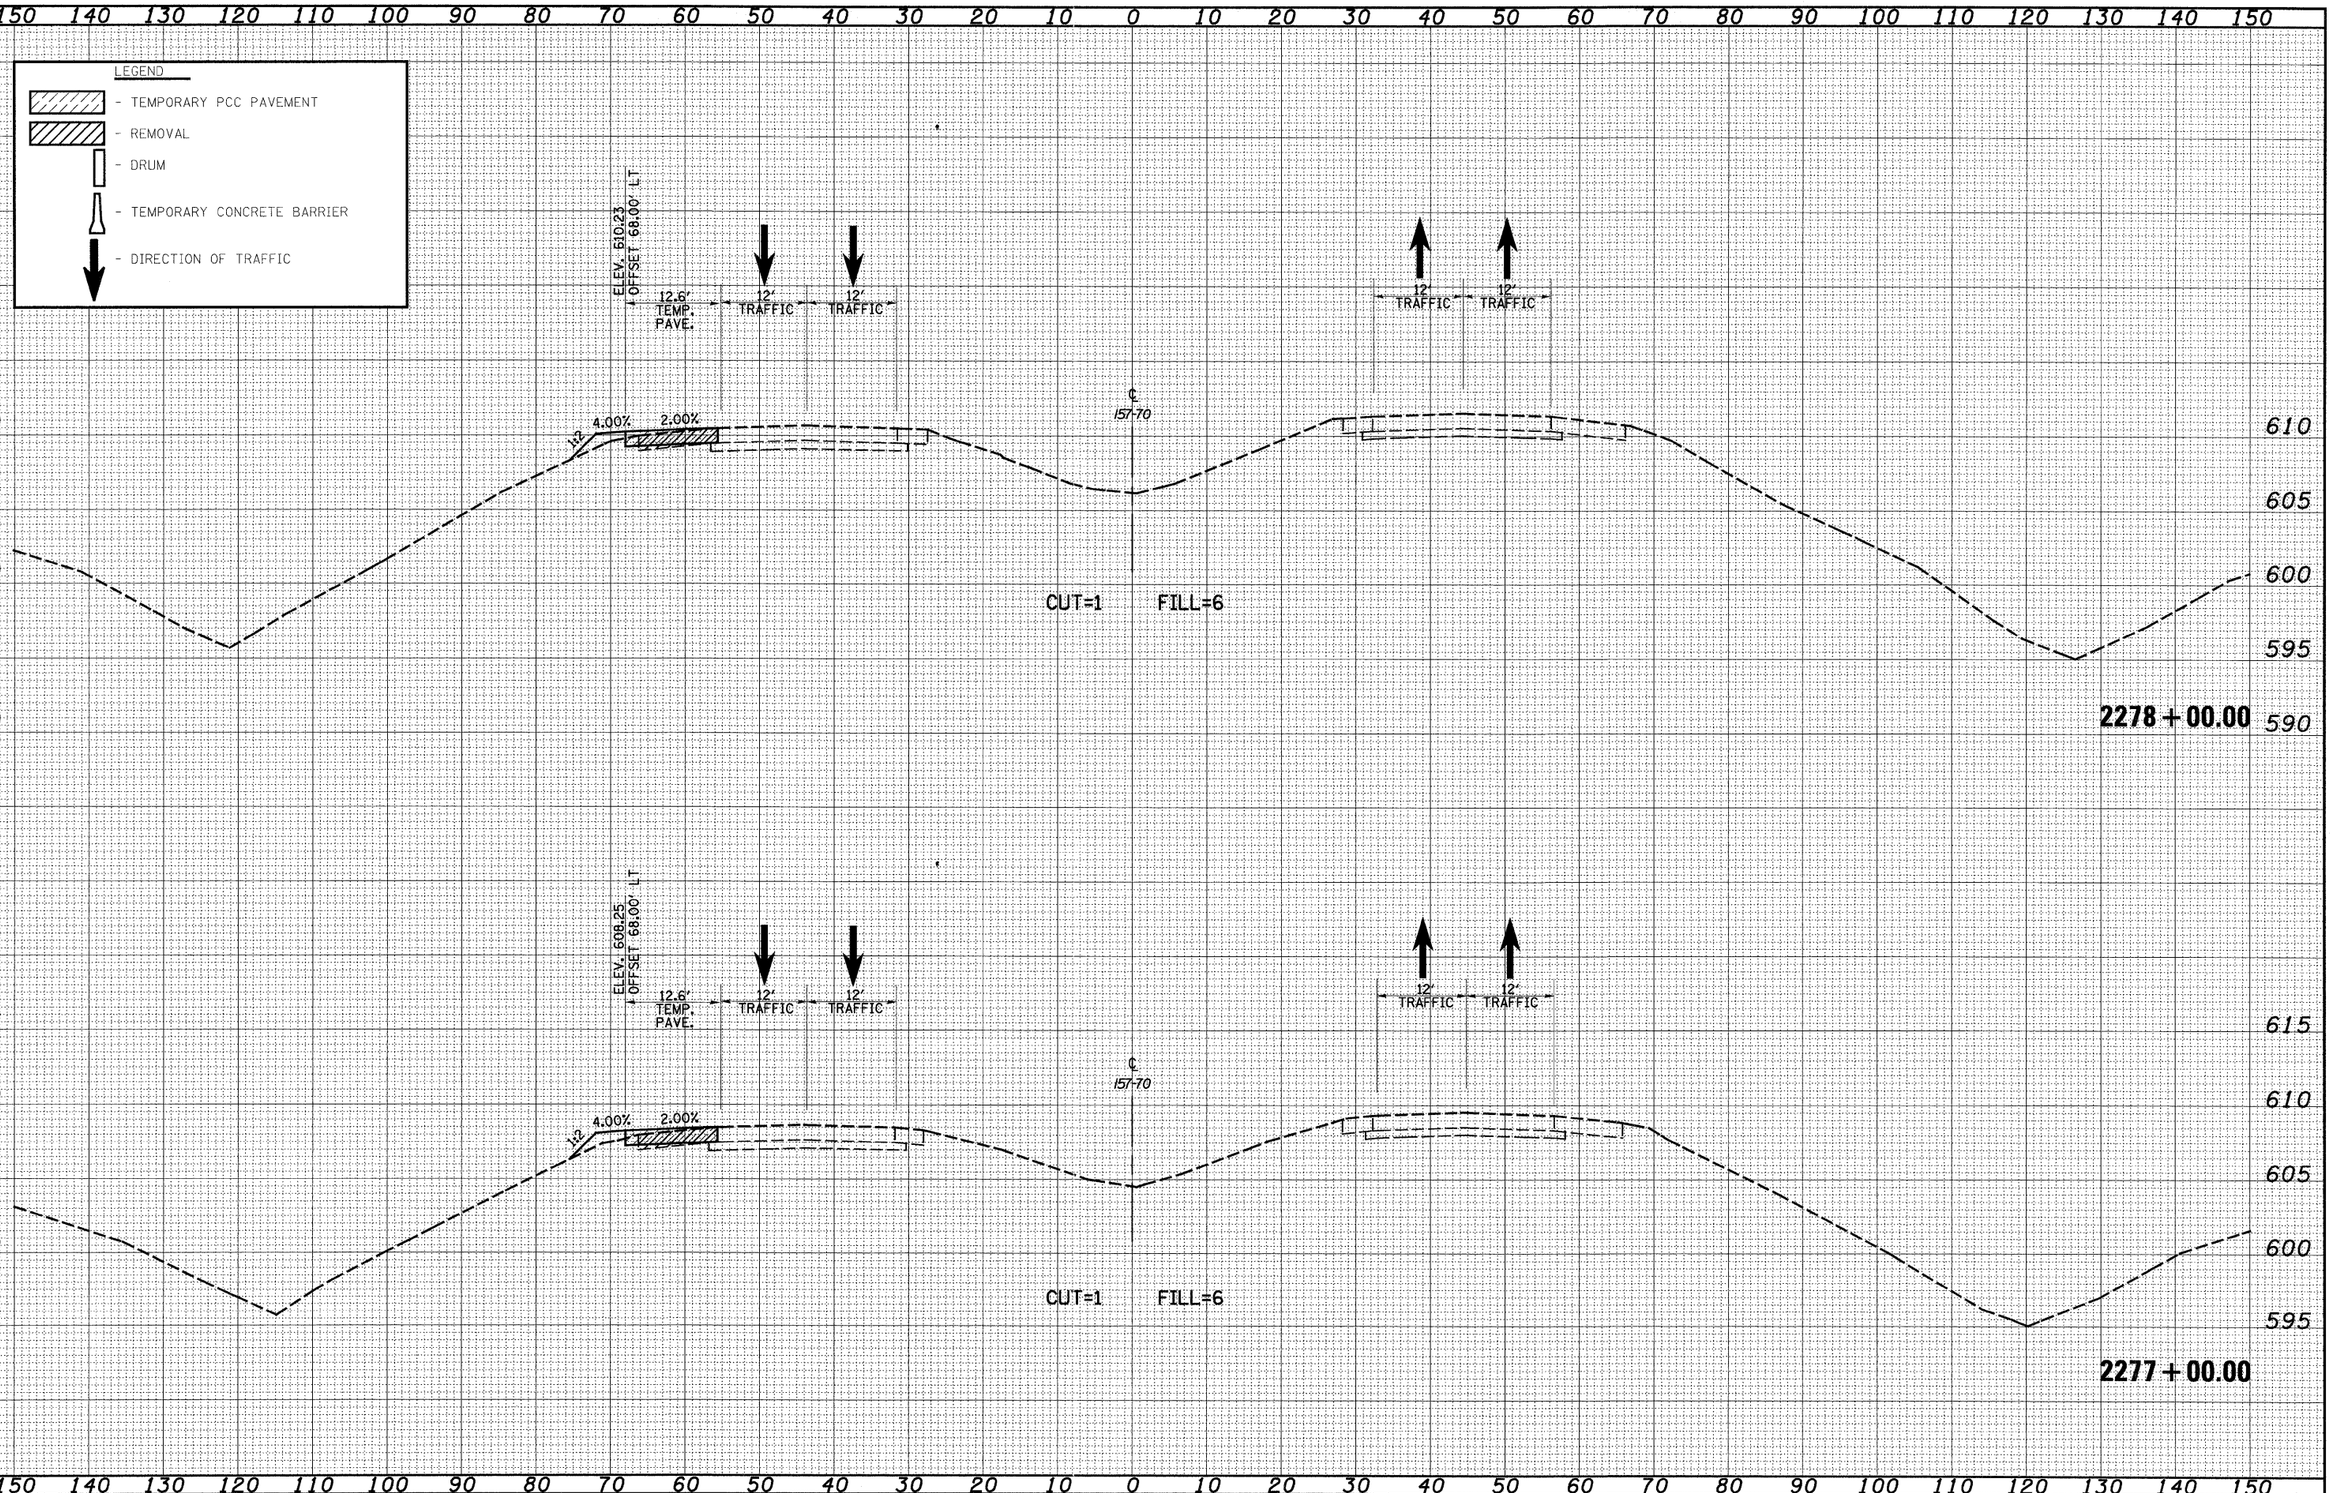


| FINAL SURVEY | NOTE BOOK | NO. |
|---|---|---|
| SURVEYED | PLOTTED | TOTAL AREAS |
| BY | DATE | AREAS CHECKED |

| ORIGINAL SURVEY | NOTE BOOK | NO. |
|---|---|---|
| SURVEYED | PLOTTED | TOTAL AREAS |
| BY | DATE | AREAS CHECKED |

| | | | |
|---|---|---|---|
| FILE NAME = S:\Projects\483-0007\2.57-70\dgn\Mt_Kelle~1\ms\tLaura\MOT_PS1.dgn | USER NAME = bseibel | DESIGNED - JWS | REVISED - |
| | | DRAWN - LEC | REVISED - |
| | PLOT SCALE = 20.0000 ' / IN. | CHECKED - BRM | REVISED - |
| | PLOT DATE = 3/16/2011 | DATE - 4-01-08 | REVISED - |

**STATE OF ILLINOIS**
**DEPARTMENT OF TRANSPORTATION**

**MAINTENANCE OF TRAFFIC – 157/70 (PRE-STAGE 1)**

SCALE: 1"=10' | SHEET NO. 90 OF 94 SHEETS | STA. 2277+00.00 TO STA. 2278+00.00

| F.A.I RTE. | SECTION | COUNTY | TOTAL SHEETS | SHEET NO. |
|---|---|---|---|---|
| 57/70 | (25-3,4)R | EFFINGHAM | 1098 | 800 |
| | | CONTRACT NO. 74299 | | |
| FED. ROAD DIST. NO. | ILLINOIS | FED. AID PROJECT | | |