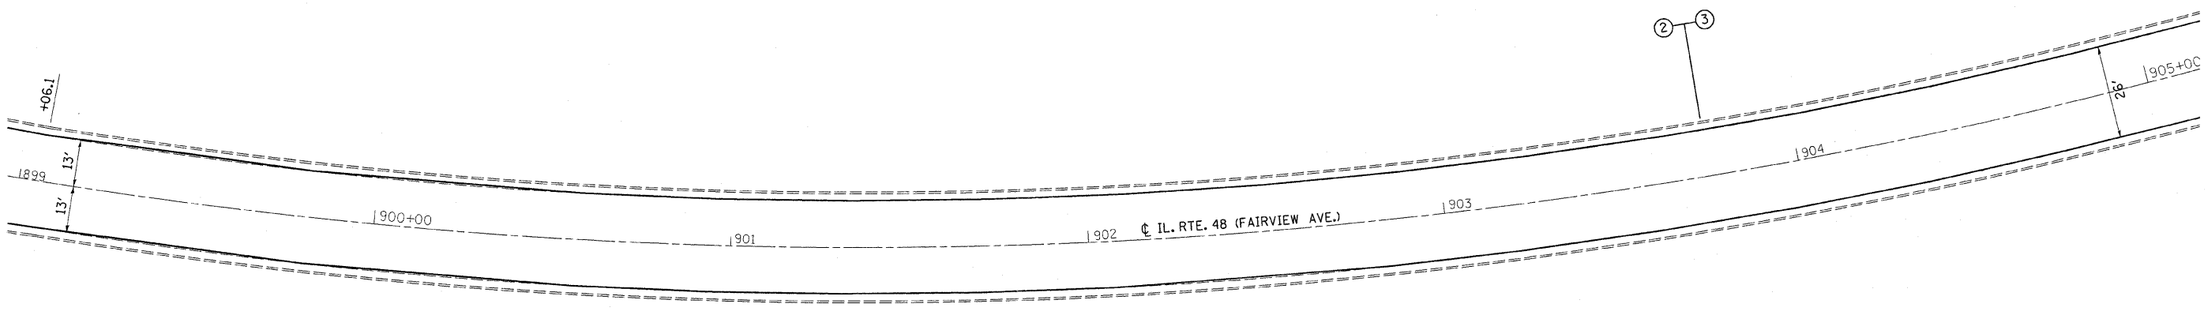

FILE NAME =	USER NAME = swartzrw	DESIGNED -	REVISED -	STATE OF ILLINOIS DEPARTMENT OF TRANSPORTATION	PLAN SHEET	F.A.P. RTE.	SECTION	COUNTY	TOTAL SHEETS	SHEET NO.
c:\pw_work\pwidot\swartzrw\d0212489\d774500-sht-plan.dgn		DRAWN -	REVISED -			716	(127R,RS-2)(130R-2,RS-1)	MACON	98	38
	PLOT SCALE = 20.0000 ' / in.	CHECKED -	REVISED -					CONTRACT NO. 74500		
	PLOT DATE = 10/13/2011	DATE -	REVISED -		SCALE: 20 / SHEET NO. 3 OF 18 SHEETS / STA. 899+00 TO STA. 905+00			ILLINOIS FED. AID PROJECT		