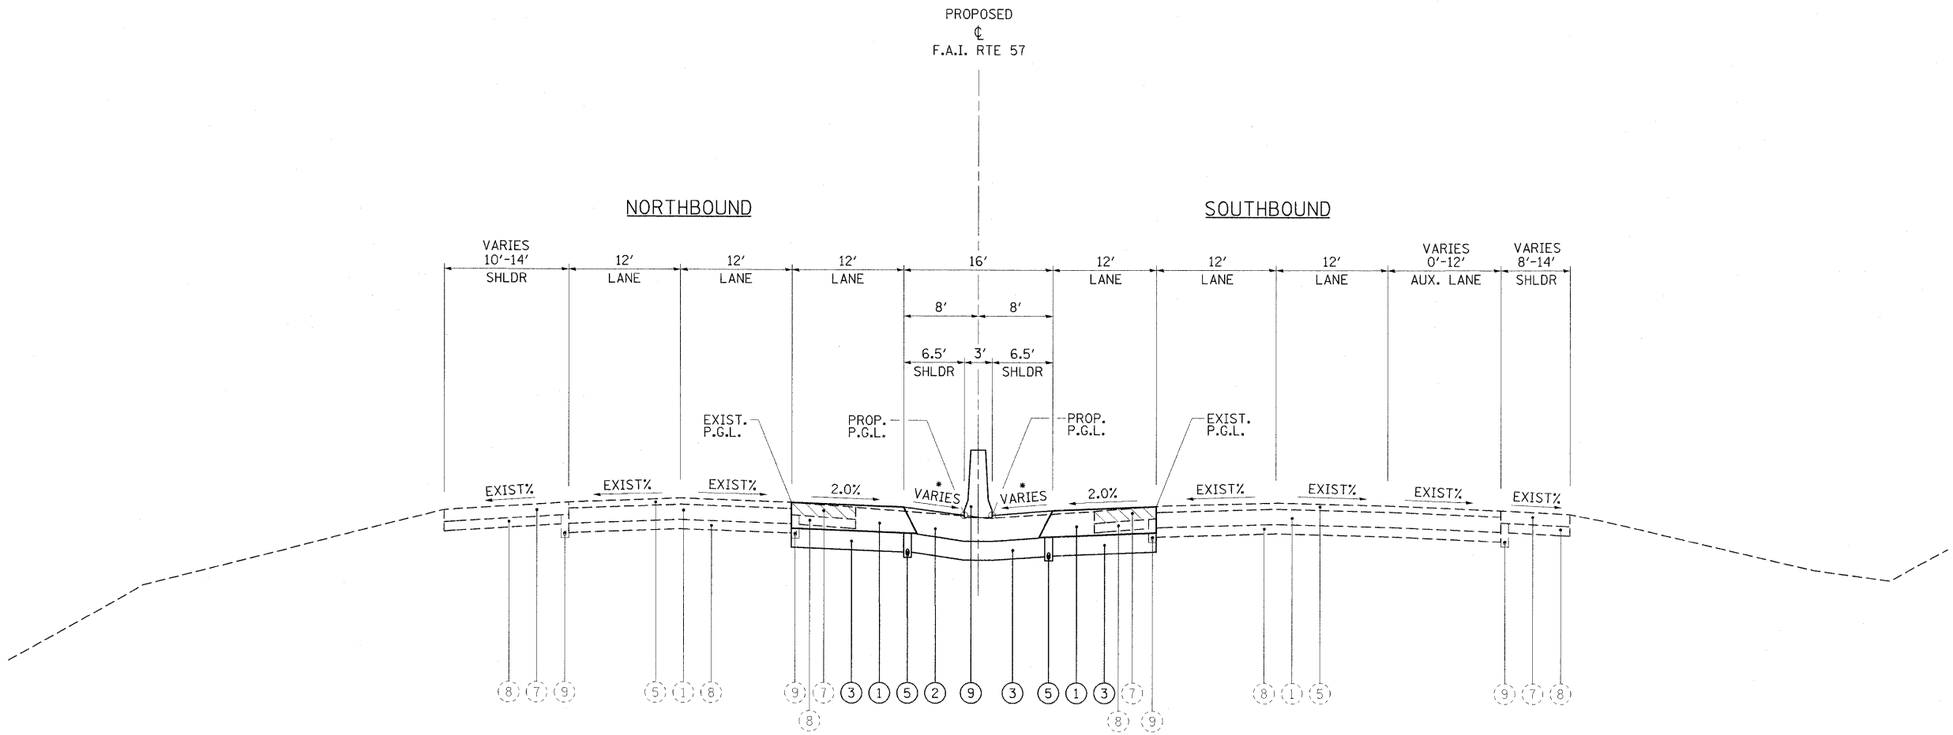

F.A.I. 57 (I-57) - TYPICAL #9

STA. 1542+30.00 TO STA. 1553+00.00

NOTES:

1. EXISTING INSIDE PIPE UNDERDRAINS, OUTLET PIPES, AND HEADWALLS TO BE REMOVED. COST INCLUDED IN EARTH EXCAVATION.
2. SEE SHEET 3 FOR MIXTURE REQUIREMENTS.

* SEE MEDIAN PROFILE AND CROSS SECTIONS

PAVED SHOULDER REMOVAL

EXISTING LEGEND

- (1) EXISTING 10" PCC PAVEMENT
- (5) EXISTING HMA SURFACE, 4"
- (7) EXISTING HMA SHOULDER, 8"
- (8) EXISTING AGGREGATE BASE
- (9) EXISTING PIPE UNDERDRAINS, 4"

PROPOSED LEGEND

- (1) HOT-MIX ASPHALT PAVEMENT (FULL-DEPTH), 16¾"
- (2) HOT-MIX ASPHALT SHOULDERS, 16¾"
- (3) SUBBASE GRANULAR MATERIAL, TYPE A, 12"
- (5) PIPE UNDERDRAINS, 4"
- (9) CONCRETE BARRIER, DOUBLE FACE, 42 INCH HEIGHT

FILE NAME = ...\D978182-sht-typical-I57_009.dgn	USER NAME = Rob Heady	DESIGNED - KEU	REVISED -	STATE OF ILLINOIS DEPARTMENT OF TRANSPORTATION	TYPICAL SECTION INTERSTATE 57
		DRAWN - RJE	REVISED -		
	PLOT SCALE = 8.0000 ' / IN.	CHECKED - BJD	REVISED -		
	PLOT DATE = 10/7/2011	DATE - 10/07/11	REVISED -		SCALE: SHEET NO. OF SHEETS STA. TO STA.

F.A. RTE.	SECTION	COUNTY	TOTAL SHEETS	SHEET NO.
*	(X1-6-2)HBK-2, HB-1,2; (IX-1)R-1	WILLIAMSON	968	31
* F.A.I. 57 AND F.A.P. 331		CONTRACT NO. 78182		
	ILLINOIS FED. AID PROJECT			