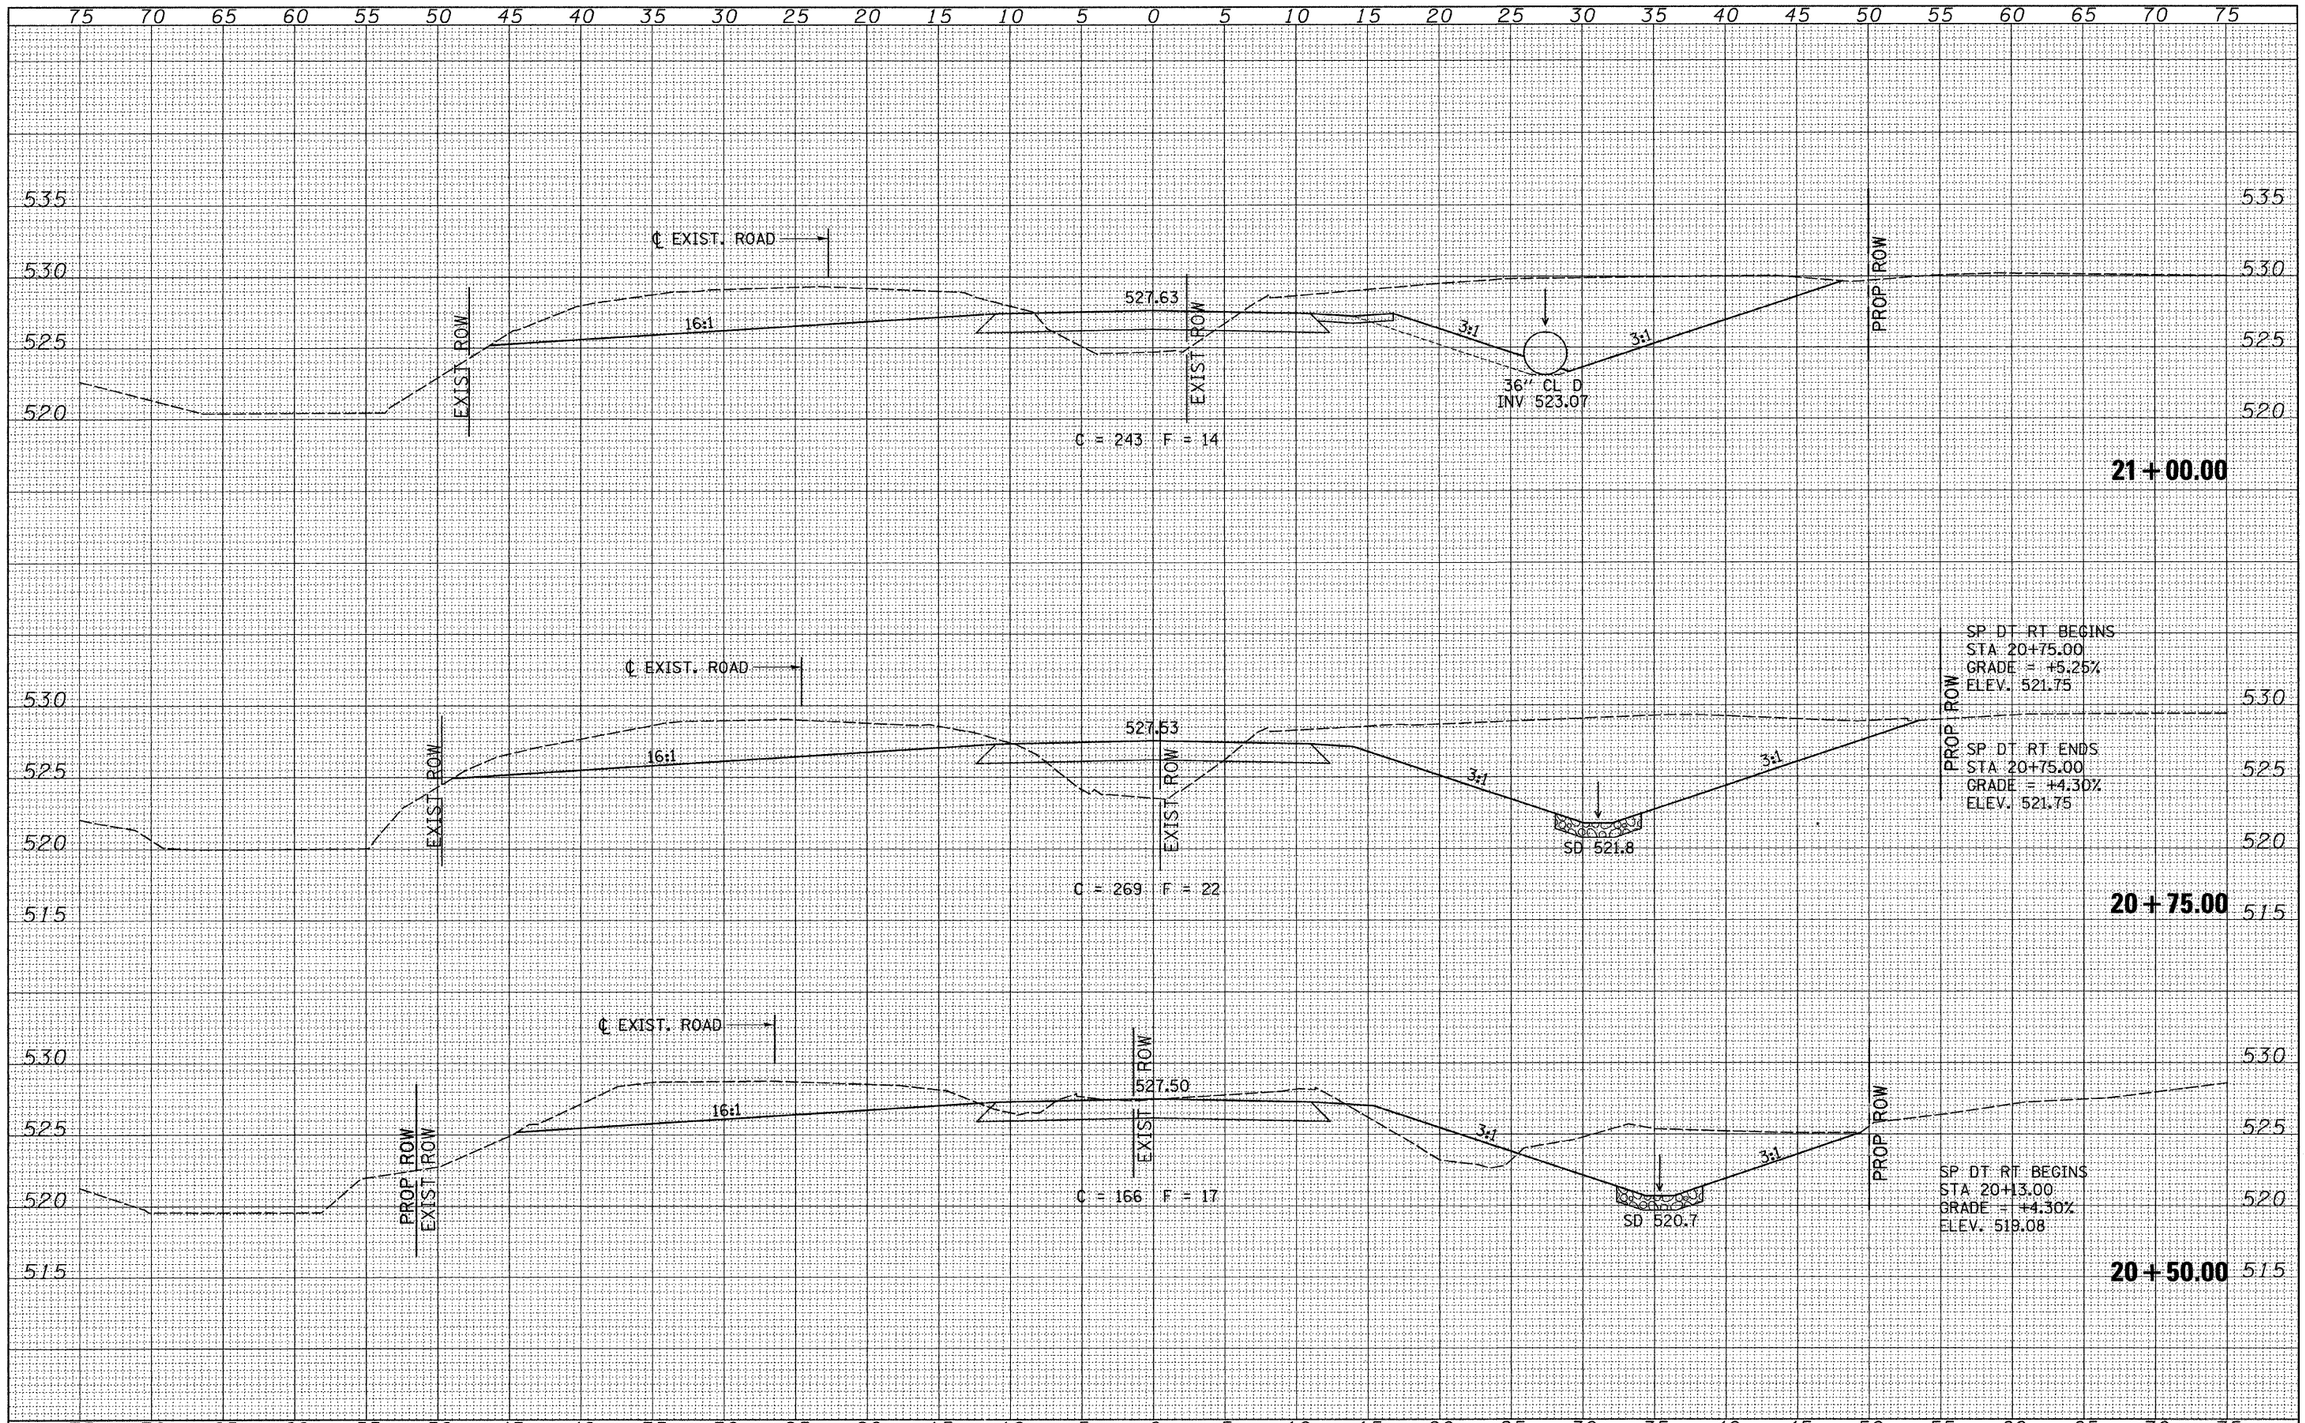

FILE NAME = V:\Bridge\2698-Pike\2698xsecshts.dgn	USER NAME = cthomas	DESIGNED -	REVISED -
		DRAWN -	REVISED -
	PLOT SCALE = 5.0000 ' / IN.	CHECKED -	REVISED -
	PLOT DATE = 3/28/2011	DATE -	REVISED -

PIKE COUNTY
COUNTY HIGHWAY 13
OVER BREWSTER CREEK

CROSS SECTIONS

SCALE: 1"=5' | SHEET NO. 7 OF 13 SHEETS | STA. 20+50.00 TO STA. 21+00.00

F.A.S. RTE.	SECTION	COUNTY	TOTAL SHEETS	SHEET NO.
597	09-00083-00-BR	PIKE	26	20

CONTRACT NO. 93550

FED. ROAD DIST. NO. 7 | ILLINOIS | FED. AID PROJECT BRS-0597(103)

FINAL SURVEY		BY	DATE
NOTE BOOK	SURVEYED		
	PLOTTED		
	TEMPLATE		
	AREAS		
NO.	AREAS CHECKED		

ORIGINAL SURVEY		BY	DATE
NOTE BOOK	SURVEYED		
	PLOTTED		
	TEMPLATE		
	AREAS		
NO.	AREAS CHECKED		