NOTES:

1. CONTRACTOR MUST COORDINATE TRAFFIC CONTROL WITH ADJOINING CONTRACT 62589. MARKINGS AND TRAFFIC CONTROL DEVICES MUST BE ADJUSTED AS NECESSARY TO MEET CONTRACT 62589 LANE REQUIREMENTS. MOT FOR THIS CONTRACT IS SHOWN FOR INFORMATION ONLY. CONTRACTOR SHOULD FIELD VERIFY TEMPORARY MARKINGS OF ADJOINING CONTRACTS. NB AND SB DIRECTIONS OF TRAFFIC IN CONTRACT 62589 ARE INDEPENDENTLY STAGED.

2. TEMPORARY BARRIER WALL BETWEEN STA. 4421+87 AND STA. 4424+76 (NORTHBOUND) AND STA. 3421+39 AND STA. 3433+60 (SOUTHBOUND) SHOULD BE ADJUSTED TO ALLOW FOR CONSTRUCTION OF TEMPORARY PAVEMENT ALONG LOCAL LANE SHOULDER. TEMPORARY IMPACT ATTENUATOR AT STA. 4421+87 SHOULD BE RELOCATED AS NECESSARY FOR THIS WORK. IDOT HIGHWAY STANDARD 701402 SHALL BE APPLIED.

3. ALL MARKINGS SHOWN ON THIS SHEET ARE EPOXY.

F.A.I. RTE.	SECTION	COUNTY	TOTAL SHEETS	SHEET NO.
90/94	2021-922PT.1-AC	COOK	460	67
STA.	TO STA.			
FED. ROAD DIST. NO. 1	ILLINOIS	FED. AID PROJECT		

62693

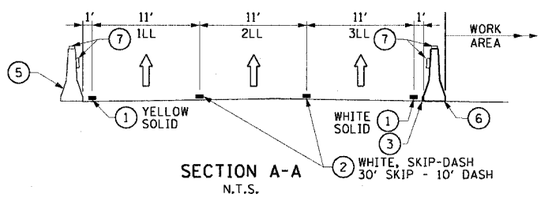

SECTION A-A
N.T.S.

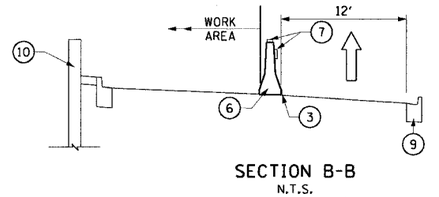

SECTION B-B
N.T.S.

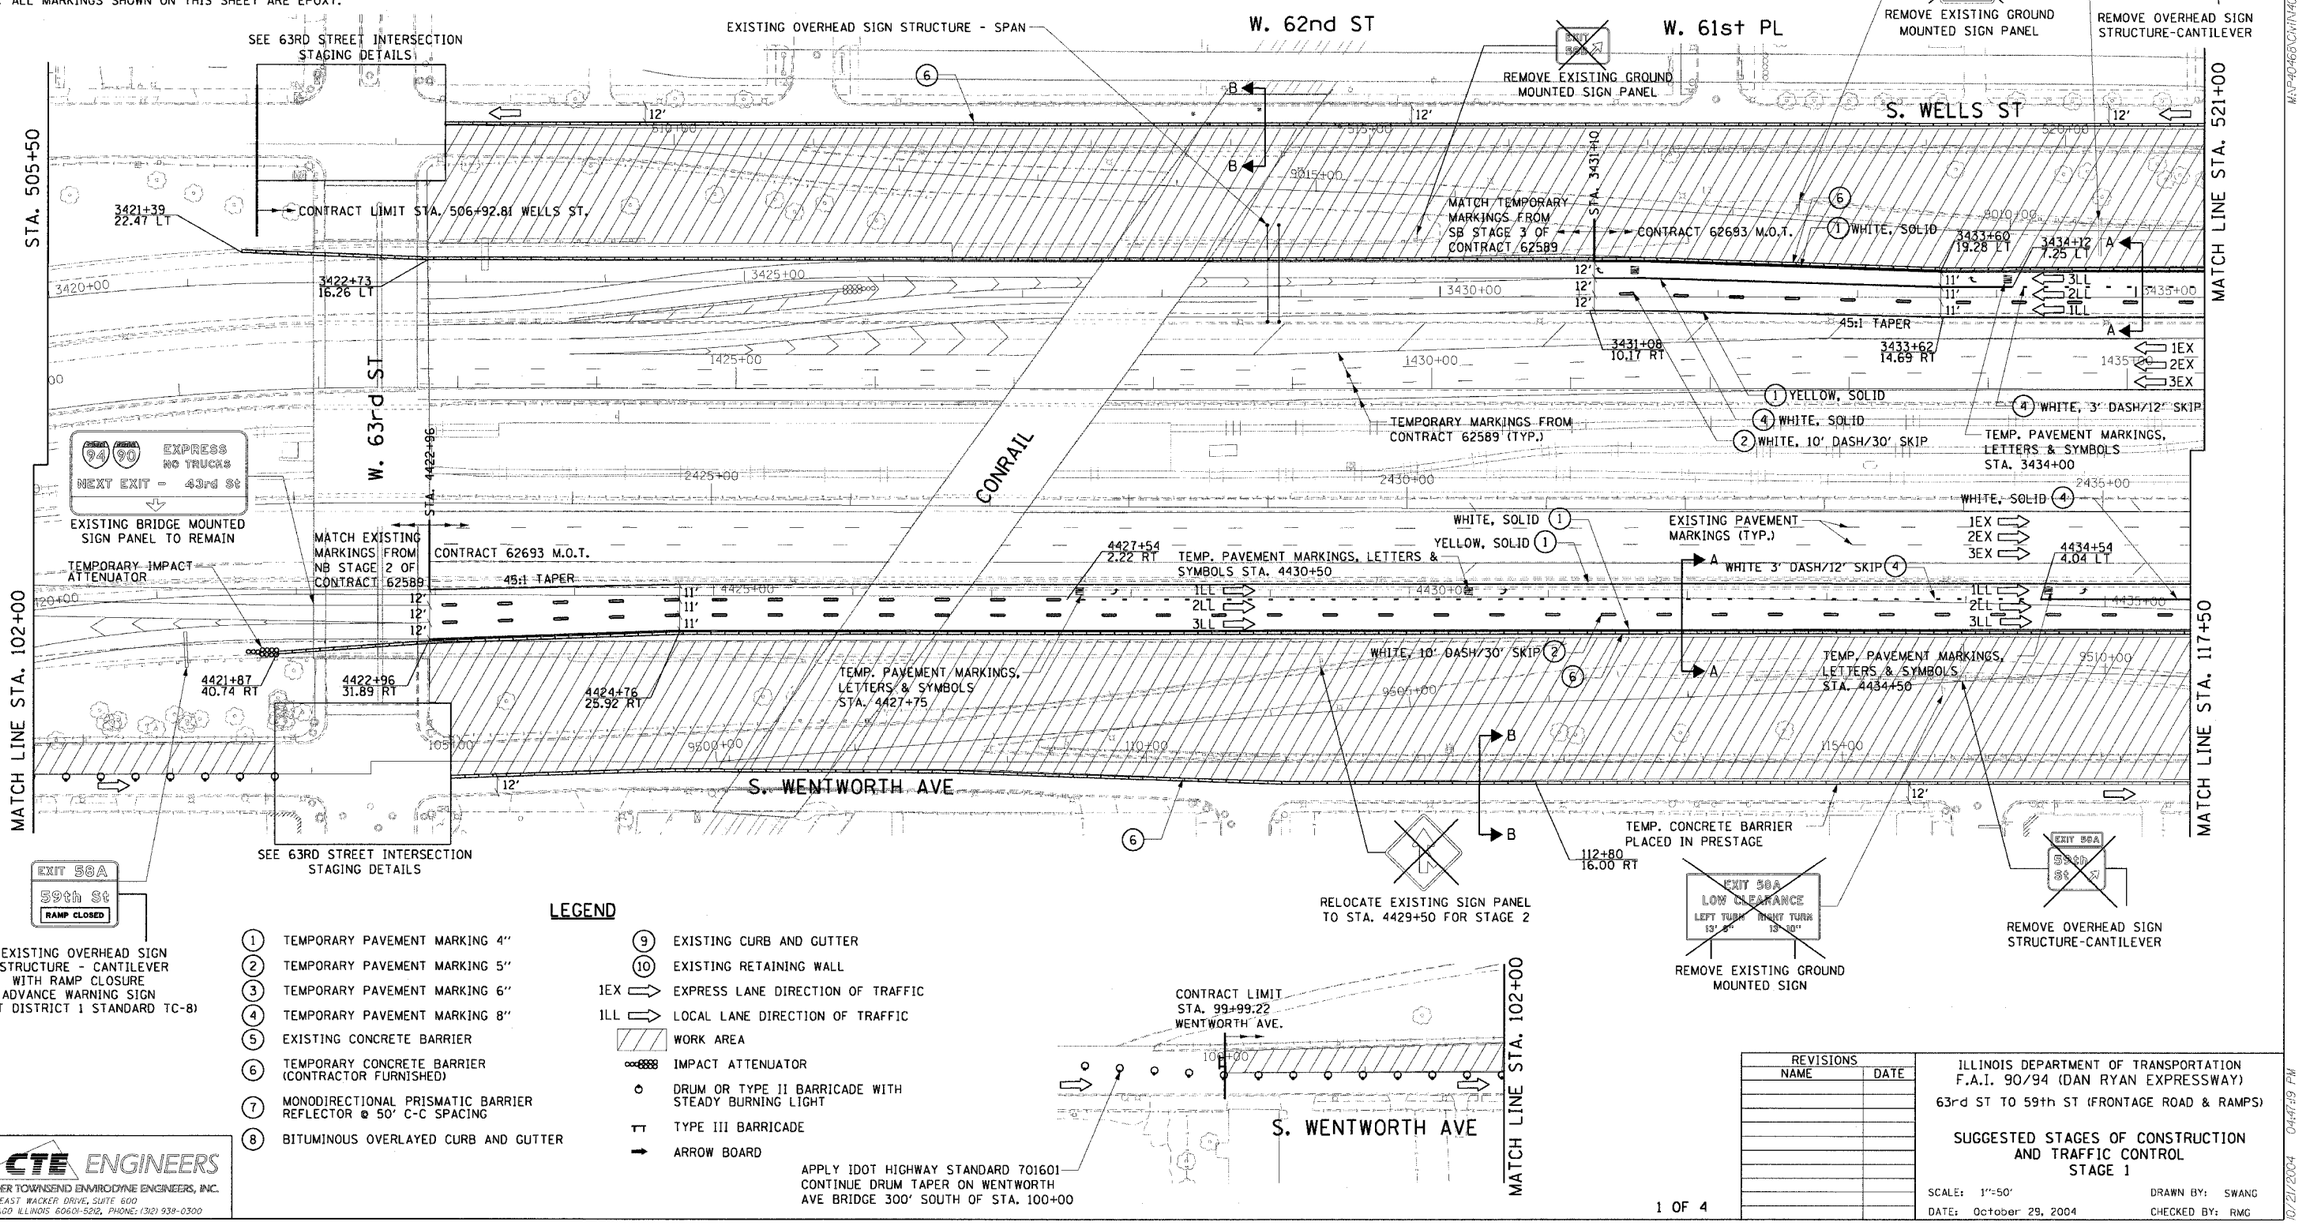

LEGEND

1	TEMPORARY PAVEMENT MARKING 4"
2	TEMPORARY PAVEMENT MARKING 5"
3	TEMPORARY PAVEMENT MARKING 6"
4	TEMPORARY PAVEMENT MARKING 8"
5	EXISTING CONCRETE BARRIER
6	TEMPORARY CONCRETE BARRIER (CONTRACTOR FURNISHED)
7	MONODIRECTIONAL PRISMATIC BARRIER REFLECTOR @ 50' C-C SPACING
8	BITUMINOUS OVERLAYED CURB AND GUTTER
9	EXISTING CURB AND GUTTER
10	EXISTING RETAINING WALL
1EX ⇨	EXPRESS LANE DIRECTION OF TRAFFIC
1LL ⇨	LOCAL LANE DIRECTION OF TRAFFIC
	WORK AREA
	IMPACT ATTENUATOR
	DRUM OR TYPE II BARRICADE WITH STEADY BURNING LIGHT
	TYPE III BARRICADE
➡	ARROW BOARD

APPLY IDOT HIGHWAY STANDARD 701601 CONTINUE DRUM TAPER ON WENTWORTH AVE BRIDGE 300' SOUTH OF STA. 100+00

CTE ENGINEERS
CONSOER TOWNSEND ENVIRODYNE ENGINEERS, INC.
303 EAST WACKER DRIVE, SUITE 600
CHICAGO ILLINOIS 60601-5212, PHONE: (312) 938-0300

REVISIONS NAME	DATE

ILLINOIS DEPARTMENT OF TRANSPORTATION
F.A.I. 90/94 (DAN RYAN EXPRESSWAY)
63rd ST TO 59th ST (FRONTAGE ROAD & RAMPS)

SUGGESTED STAGES OF CONSTRUCTION AND TRAFFIC CONTROL
STAGE 1

SCALE: 1"=50' DRAWN BY: SWANG
DATE: October 29, 2004 CHECKED BY: RMG

M:\P40466\Civil\4C-Cntrl9\SHT\MOT-Stg1.dgn\MT09C0042A.SHT 10/21/2004 04:47:19 PM