| F.A.I. RTE. | SECTION | COUNTY | TOTAL SHEETS | SHEET NO. |
|---|---|---|---|---|
| 90/94 | 2004-065TS | COOK | 62 | 26 |
| STA. | | TO STA. | | |
| FED. ROAD DIST. NO. 1 | ILLINOIS | FED. AID PROJECT | | |

62804

## NOTES:

1. SEE DRAWINGS E-1 AND E-2 FOR CDOT ELECTRICAL GENERAL NOTES, SYMBOLS, AND ABBREVIATIONS.
2. EXISTING CDOT LIGHTING CONTROLLER MUST REMAIN IN OPERATION UNTIL THE PROPOSED LIGHTING CONTROLLER IS INSTALLED, TESTED, AND APPROVED. SEE DRAWING E-12 FOR PROPOSED LIGHTING CONTROLLER LOCATION.
3. REMOVE THE EXISTING SERVICE FEED CABLES FROM THE EXISTING CDOT LIGHTING CONTROLLER BACK TO THE EXISTING SERVICE LOCATION SHOWN ON THIS DRAWING. THIS WORK IS INCLUDED IN THE "REMOVE EXISTING LIGHTING CONTROLLER AND SALVAGE" PAY ITEM.
4. DISCONNECT EXISTING LIGHTING CIRCUIT CABLES LOCATED IN THE BASE OF THE EXISTING LIGHTING CONTROLLER CABINET, PULL BACK TO EXISTING MANHOLE, AND COIL FOR REUSE.
5. CONTRACTOR IS RESPONSIBLE FOR THE MAINTENANCE OF THE EXISTING LIGHTING SYSTEMS SHOWN ON THIS DRAWING. NO LIGHTING EQUIPMENT MAY BE REMOVED UNTIL SUCH TIME AS THE TEMPORARY LIGHTING EQUIPMENT IS INSTALLED, TESTED, AND ACCEPTED.
6. COORDINATE ALL ELECTRICAL WORK WITH CIVIL WORK, TRAFFIC SIGNAL WORK, SUGGESTED STAGES OF CONSTRUCTION, TRAFFIC CONTROL PLANS, AND IDOT CONTRACT NO. 62586.
7. LIGHTING UNITS AND FOUNDATIONS FOR FRONTAGE ROAD LIGHTING WILL BE REMOVED BY OTHERS UNDER IDOT CONTRACT NO. 62807.

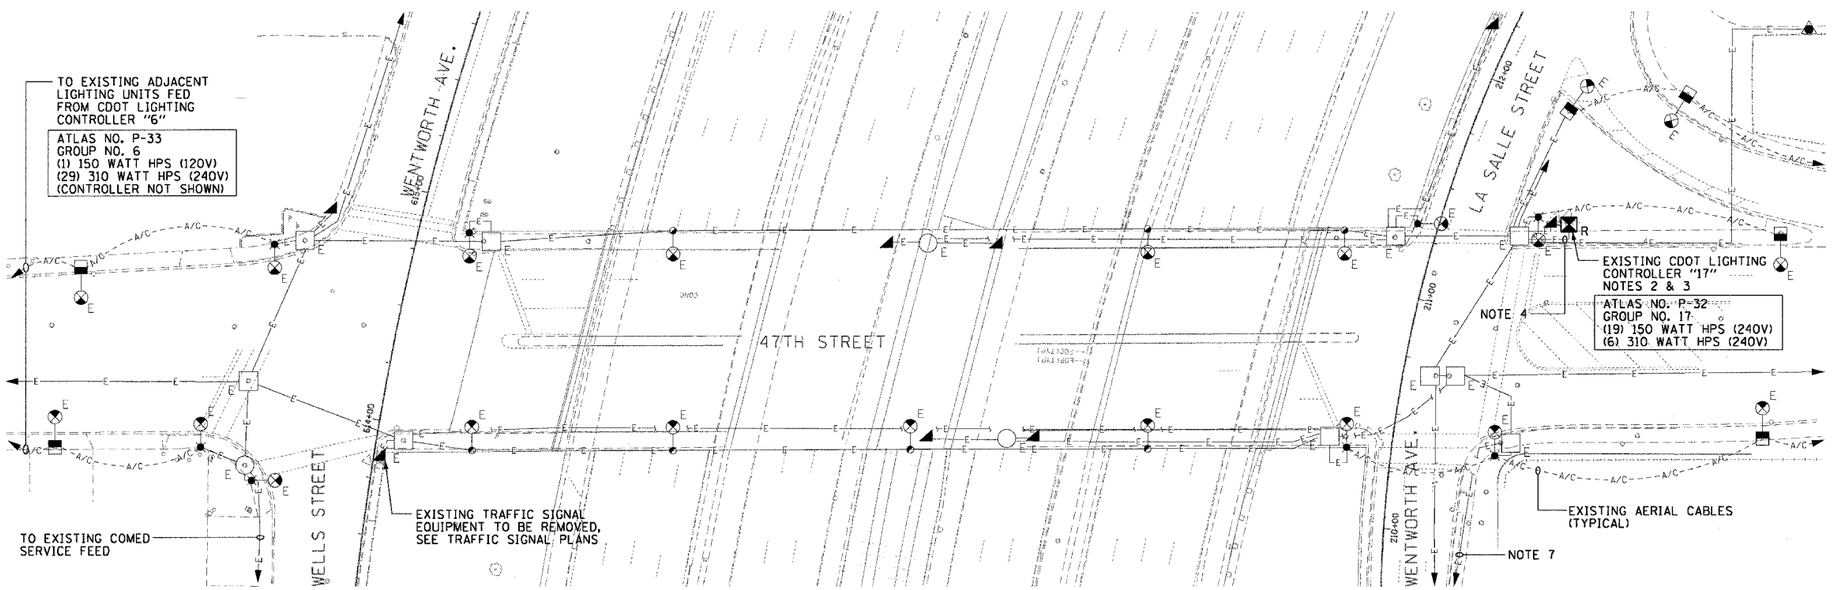


EXISTING CONDITIONS
(NOTES 5 & 6)

0 50' 100'
1" = 30'

E-11

| REVISIONS | |
|---|---|
| NAME | DATE |
| | |

ILLINOIS DEPARTMENT OF TRANSPORTATION
F.A.I. 90/94 (DAN RYAN EXPRESSWAY)
TRAFFIC SIGNALS AT 47TH STREET WITH WENTWORTH AVENUE - LASALLE STREET AND WELLS STREET - WENTWORTH AVENUE

47TH STREET BRIDGE
EXISTING CONDITIONS AND DEMOLITION

SCALE: 1"=30' DRAWN BY: HAR
DATE: October 29, 2004 CHECKED BY: WDS

CTE ENGINEERS
CONSOER TOWNSEND ENVIRODYNE ENGINEERS, INC.
303 EAST WACKER DRIVE, SUITE 600
CHICAGO ILLINOIS 60601-5212, PHONE: (312) 938-0300

m:\p40468\elect\14-cnt-5\sht\contract 3b\0\e09b1001\2a.sht
10/27/2004 08:54:32 AM