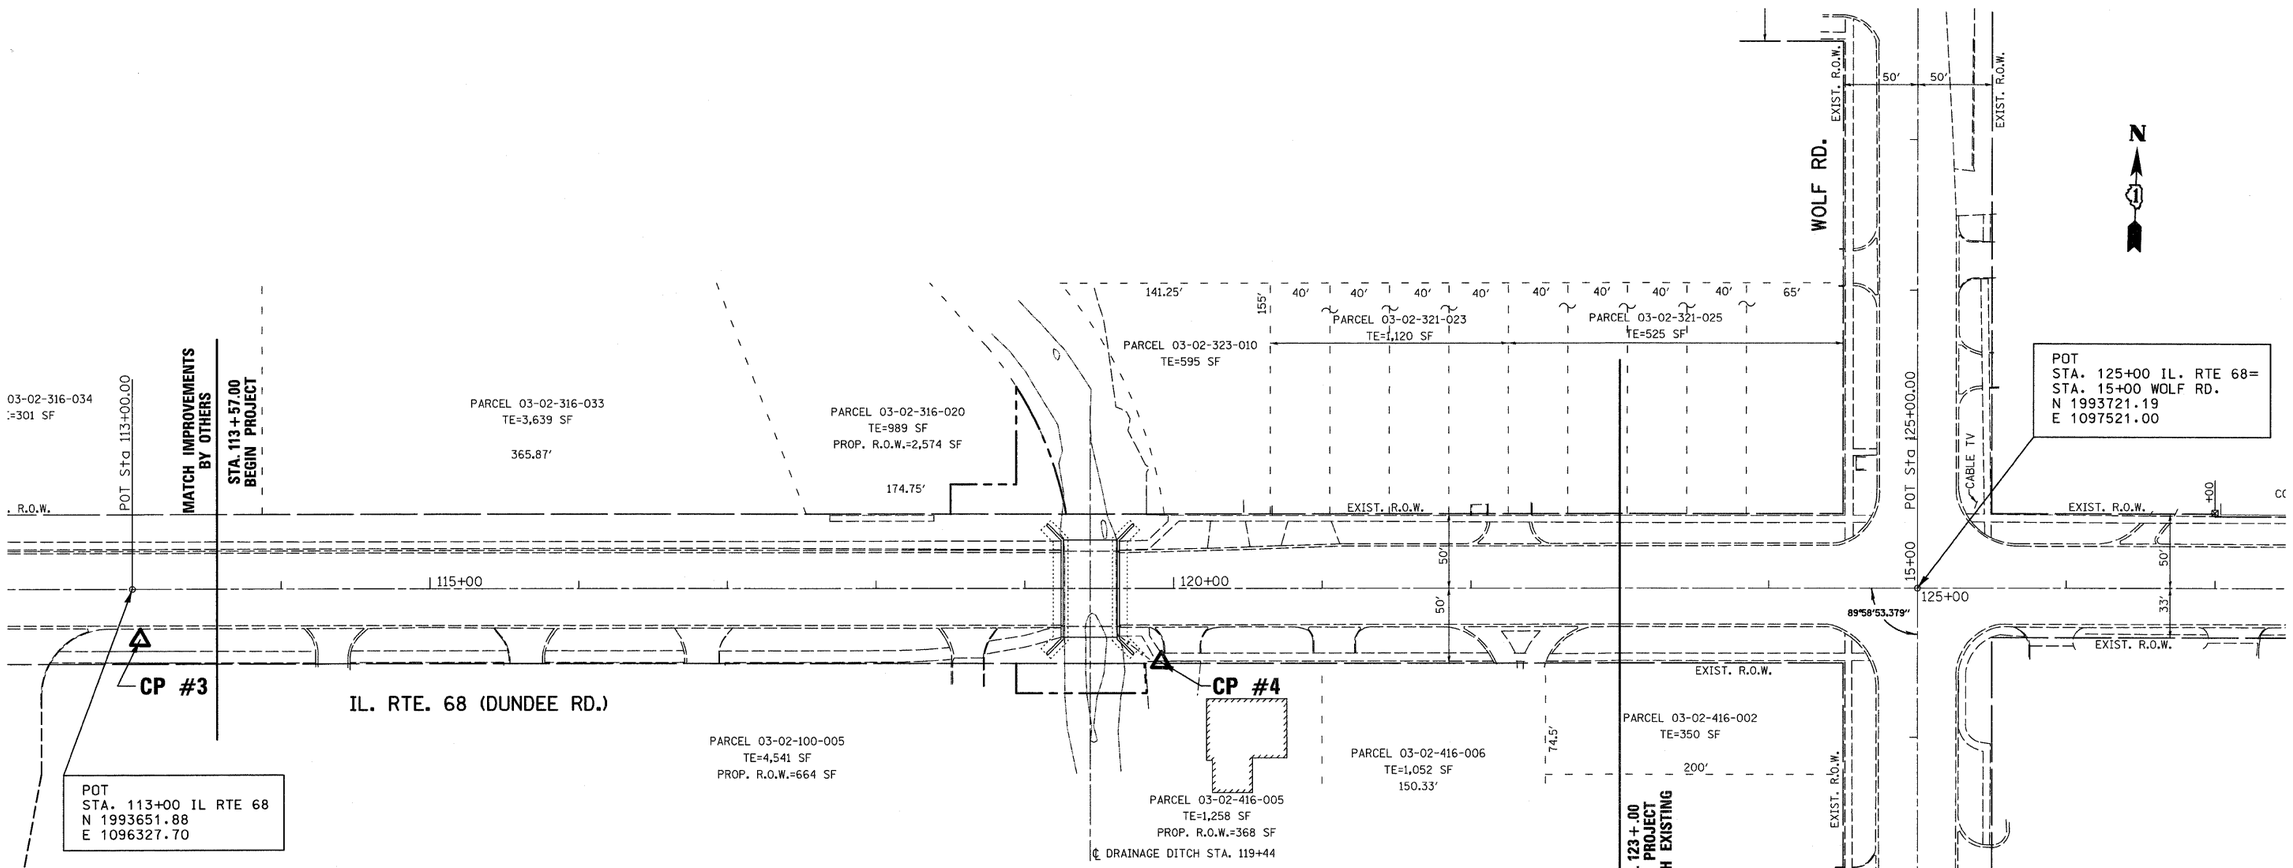

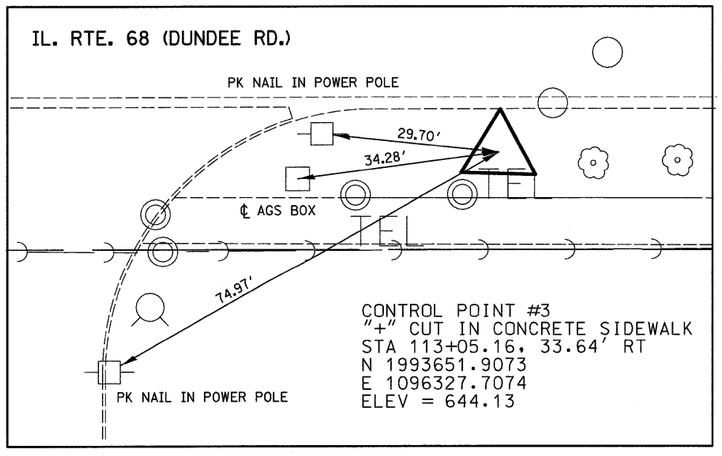

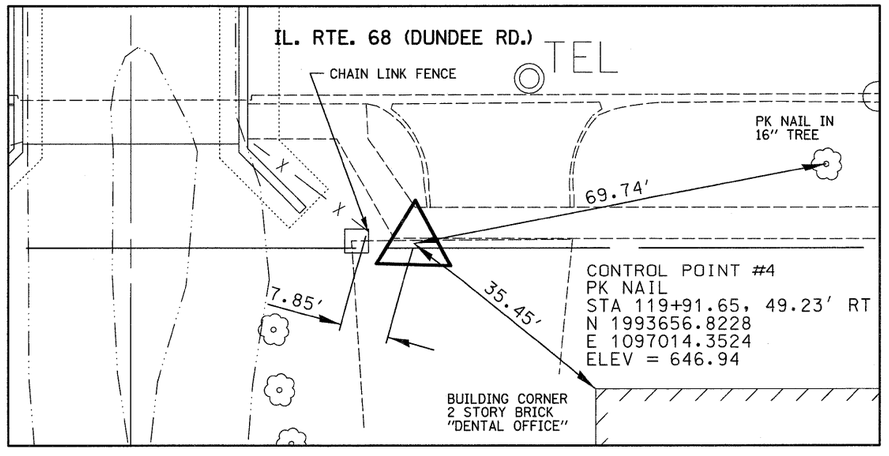

Applied Technologies

FILE NAME = #FILE#	USER NAME = RDS	DESIGNED - JDD	REVISED -	STATE OF ILLINOIS DEPARTMENT OF TRANSPORTATION	ALIGNMENT, TIES AND BENCHMARKS IL ROUTE 68 (DUNDEE ROAD) OVER WHEELING DRAINAGE DITCH	F.A.P RTE.	SECTION	COUNTY	TOTAL SHEETS	SHEET NO.
		DRAWN - RDS	REVISED -			343	98-B	COOK	65	12
	PLOT SCALE = 1"=50'	CHECKED -	REVISED -					CONTRACT NO. 60H20		
	PLOT DATE = 11-12-10	DATE - 11-12-10	REVISED -		SCALE: 1"=50' SHEET NO. OF SHEETS STA. 113+57.00 TO STA. 123+00.00	FED. ROAD DIST. NO.	ILLINOIS	FED. AID PROJECT		