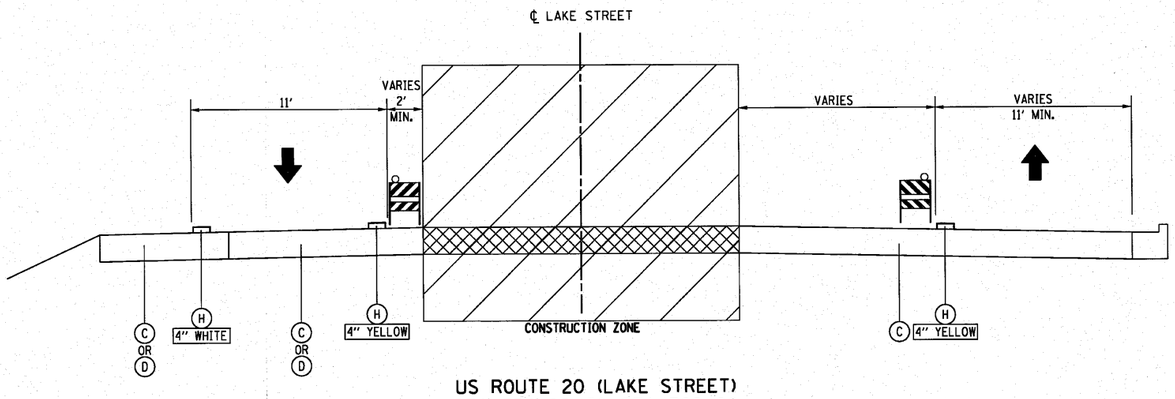

US ROUTE 20 (LAKE STREET)
STA. 354+00 TO STA. 362+00
STA. 375+00 TO STA. 384+60
MAINTENANCE OF TRAFFIC
STAGE III
TYPICAL SECTION

1

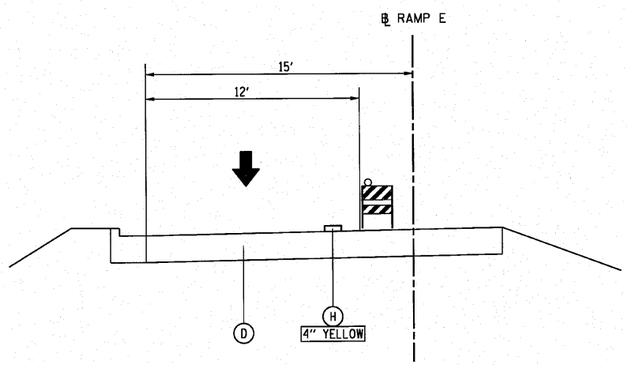

RAMP "E"
STA. 2+00 TO STA. 5+00
MAINTENANCE OF TRAFFIC
STAGE III
TYPICAL SECTION

2

LEGEND

- (A) EXISTING PAVEMENT
- (B) PROPOSED PAVEMENT CONSTRUCTED IN PRESTAGE
- (C) PROPOSED PAVEMENT CONSTRUCTED IN STAGE I
- (D) PROPOSED PAVEMENT CONSTRUCTED IN STAGE II
- (E) TEMPORARY PAVEMENT CONSTRUCTED IN PRESTAGE
- (F) TEMPORARY PAVEMENT CONSTRUCTED IN STAGE III
- (G) EXISTING/PROPOSED PAVEMENT MARKING (TYP.)
- (H) TEMPORARY PAVEMENT MARKING (TYP.)
- (I) TEMPORARY CONCRETE MEDIAN BARRIER

FILE NAME = *FILEL*	USER NAME = *USER*	DESIGNED -	REVISED -	STATE OF ILLINOIS DEPARTMENT OF TRANSPORTATION	MAINTENANCE OF TRAFFIC TYPICAL SECTION STAGE III	F.A.U. RTE.	SECTION	COUNTY	TOTAL SHEETS	SHEET NO.
		DRAWN - BLV	REVISED -			3537	(4Y&22-3)R-2	DUPAGE	284	65
	PLOT SCALE = *SCALE*	CHECKED - SRG	REVISED -					CONTRACT NO. 62093		
	PLOT DATE = *DATE*	DATE - 1/18/10	REVISED -		SCALE: N.T.S. / SHEET NO. 65 OF SHEETS / STA. / TO STA.	FED. ROAD DIST. NO.	ILLINOIS	FED. AID PROJECT		