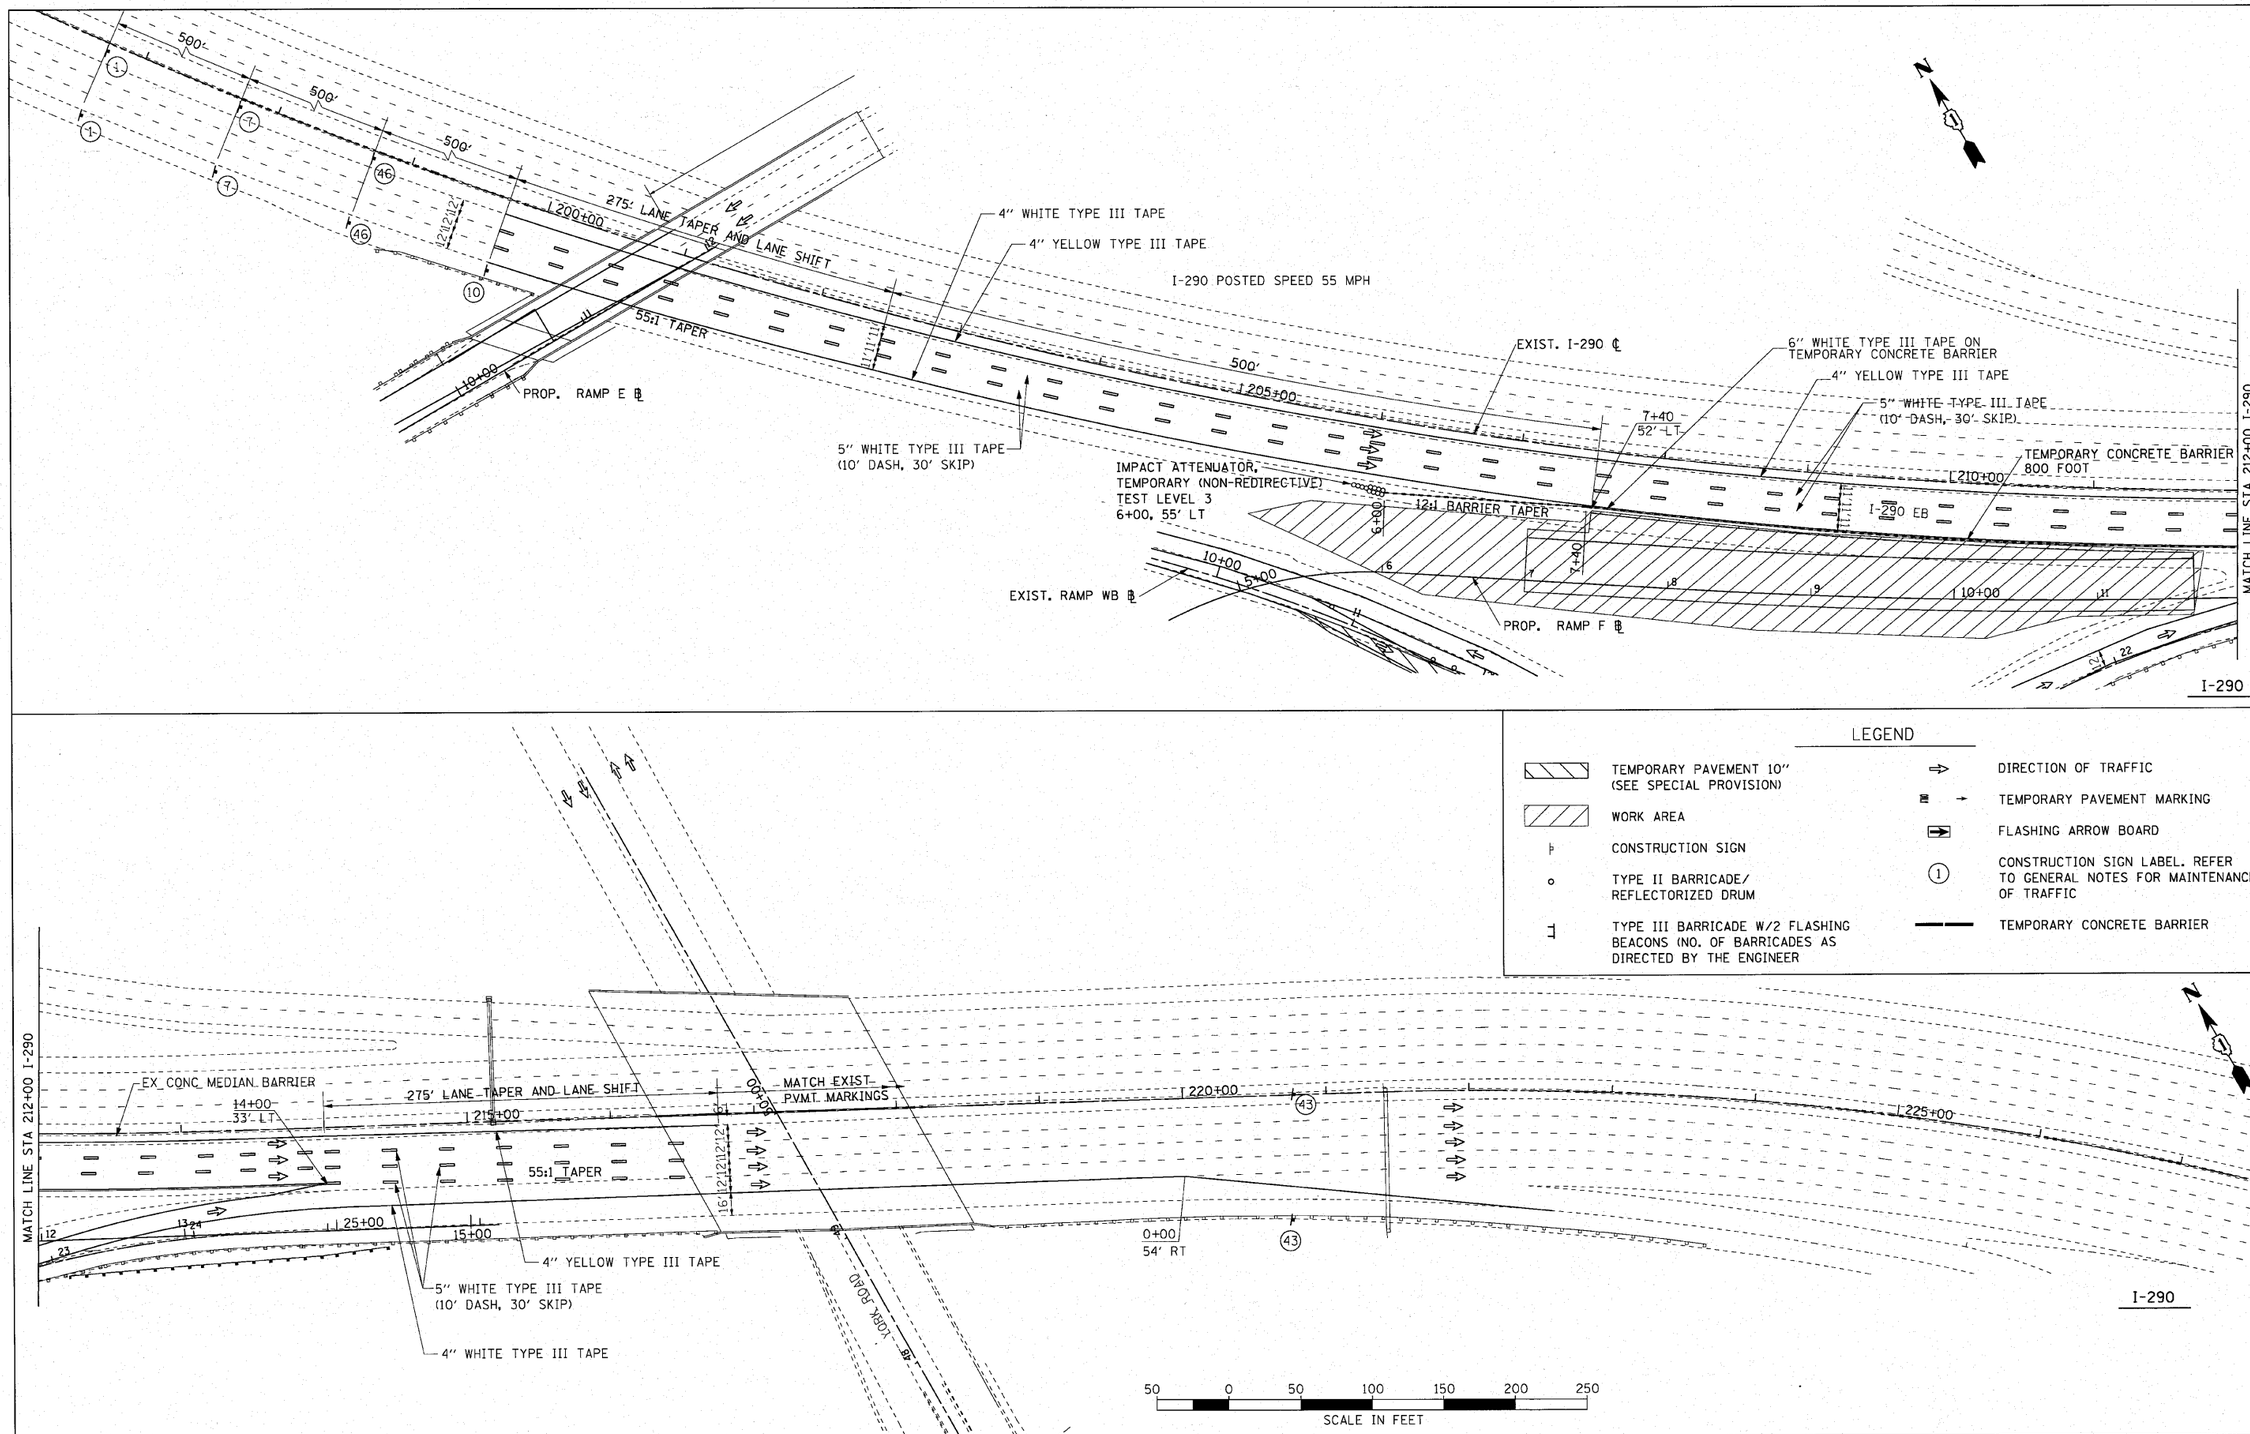

FILE NAME = 001_MOT.dgn	USER NAME = IDOT(eng)	DESIGNED -	REVISED -
		DRAWN - BLV	REVISED -
	PLOT SCALE = 50.0000 ' / in.	CHECKED - SRG	REVISED -
	PLOT DATE = 3/23/2010	DATE - 1/18/10	REVISED -

STATE OF ILLINOIS
DEPARTMENT OF TRANSPORTATION

I-290
MAINTENANCE OF TRAFFIC STAGE I

SCALE: 1"=50' | SHEET NO. 74 OF SHEETS | STA. TO STA.

F.A.U. RTE.	SECTION	COUNTY	TOTAL SHEETS	SHEET NO.
3537	(4Y&22-3)R-2	DUPAGE	268	74
		CONTRACT NO. 62093		
FED. ROAD DIST. NO.	ILLINOIS	FED. AID PROJECT		