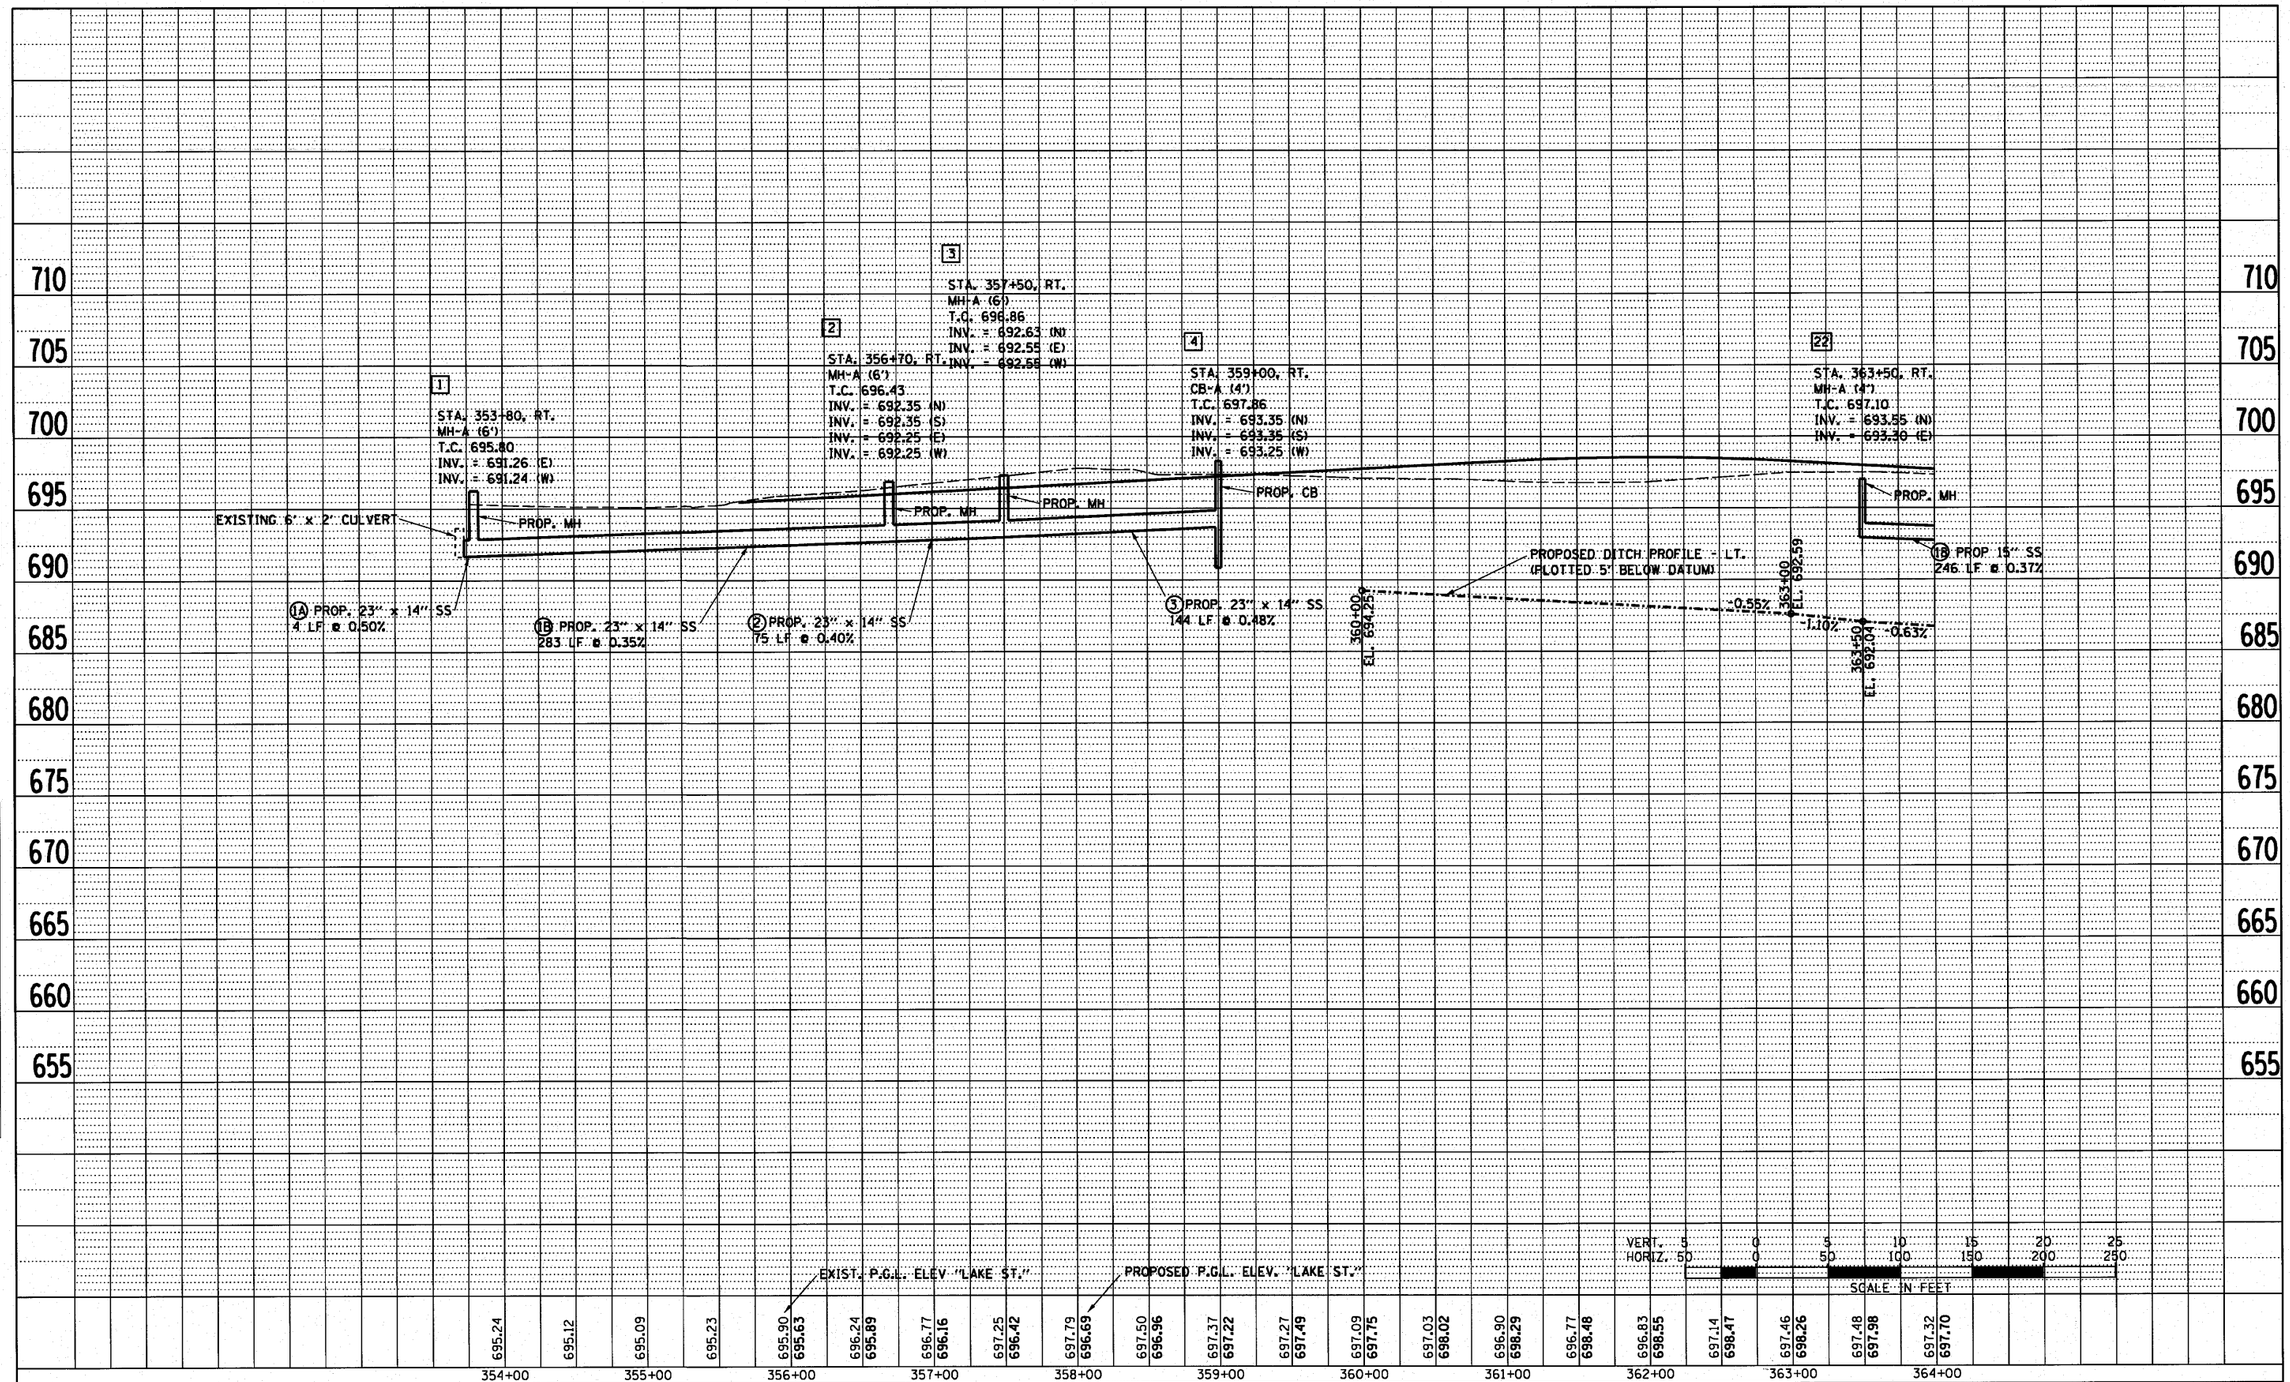

PLAN
NOTE BOOK NO. ____
SURVEYED
PLOTTED
ROADWAY CHECKED
RT. OF WAY CHECKED
ADD FILE NAME
BY
DATE

PROFILE
NOTE BOOK NO. ____
SURVEYED
PLOTTED
PROJECT CHECKED
BM NOTED
STRUCTURE NOTATNS CHKD
BY
DATE

FILE NAME = DU_profile.dgn	USER NAME = $USER$	DESIGNED -	REVISED -
$FILEL$		DRAWN - PRH	REVISED -
	PLOT SCALE = 1':50'	CHECKED - SRG	REVISED -
	PLOT DATE = $DATE$	DATE - 1/18/10	REVISED -

STATE OF ILLINOIS
DEPARTMENT OF TRANSPORTATION

LAKE STREET
DRAINAGE & UTILITY PROFILE

SCALE: AS NOTED | SHEET NO. 102 OF SHEETS | STA. 355+65 TO STA. 364+00

F.A.U. RTE.	SECTION	COUNTY	TOTAL SHEETS	SHEET NO.
3537	(4Y & 22-3)R-2	DUPAGE	284	102
		CONTRACT NO. 62093		
FED. ROAD DIST. NO.	ILLINOIS	FED. AID PROJECT		