Ⓐ 40+90.2, 4.8' RT.
Ⓑ 41+90.2, 6.0' LT.
Ⓒ 41+90.0, 6.0' RT.
Ⓓ 43+65.0, 6.0' LT.
Ⓕ 43+94.0, ℄
Ⓖ 45+25.0, 6.0' LT.
Ⓗ 46+13, 32.5' LT.

NOTE:
LOCATIONS SUBJECT TO ADJUSTMENT AS DIRECTED BY THE ENGINEER

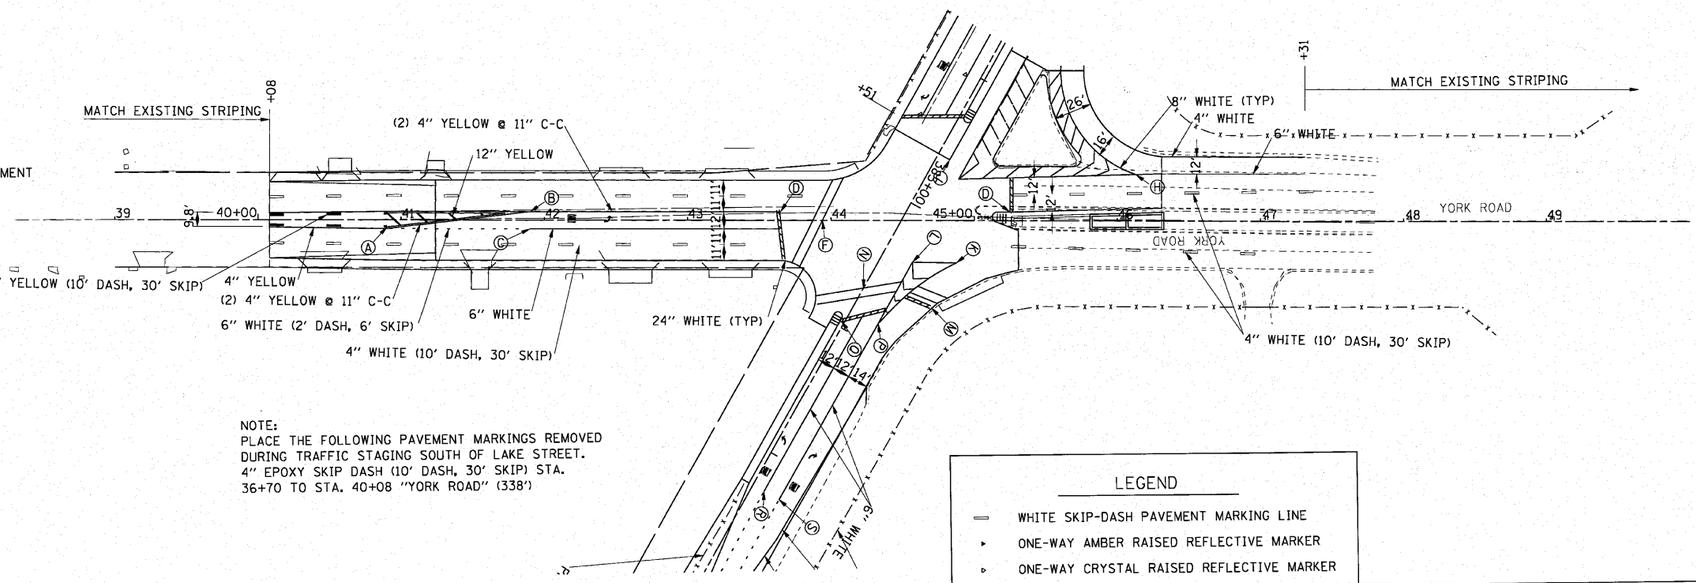

Scale: 1" = 50'

NOTE:
PLACE THE FOLLOWING PAVEMENT MARKINGS REMOVED DURING TRAFFIC STAGING SOUTH OF LAKE STREET.
4" EPOXY SKIP DASH (10' DASH, 30' SKIP) STA. 36+70 TO STA. 40+08 "YORK ROAD" (338')

PROPOSED YORK ROAD

LEGEND

- WHITE SKIP-DASH PAVEMENT MARKING LINE
- ONE-WAY AMBER RAISED REFLECTIVE MARKER
- ONE-WAY CRYSTAL RAISED REFLECTIVE MARKER
- TWO-WAY AMBER RAISED REFLECTIVE MARKER
- LETTER & SYMBOLS

50 0 50 100 150 200 250
SCALE IN FEET

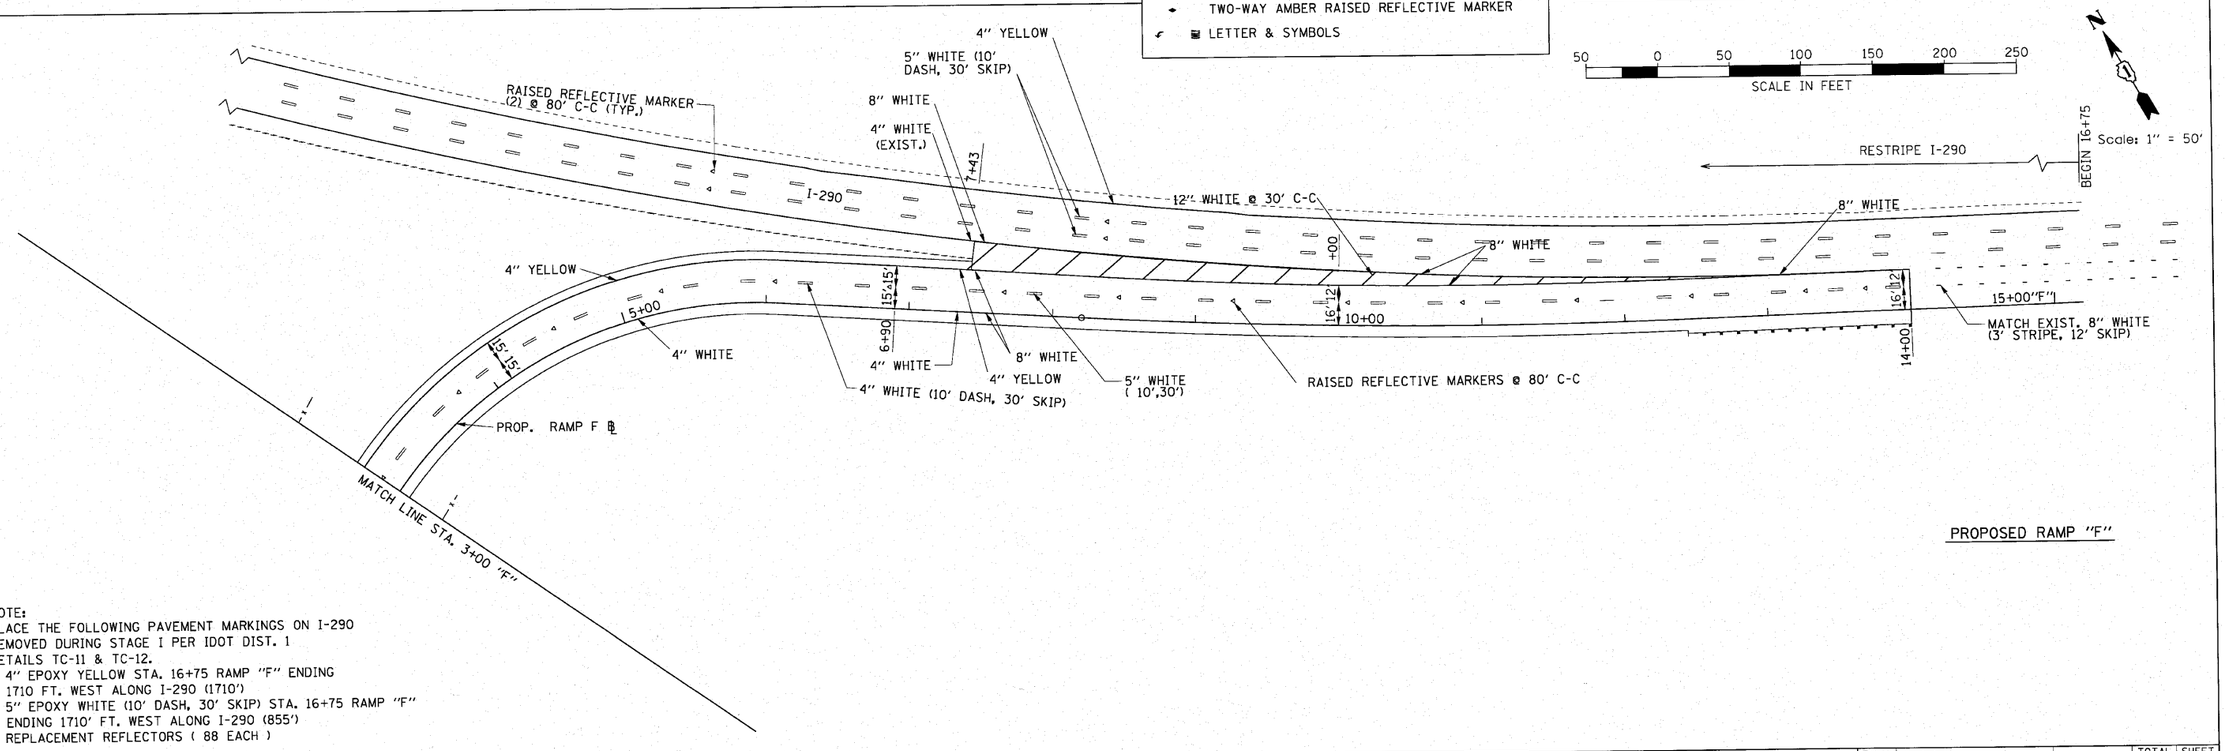

PROPOSED RAMP "F"

NOTE:
PLACE THE FOLLOWING PAVEMENT MARKINGS ON I-290 REMOVED DURING STAGE I PER IDOT DIST. 1 DETAILS TC-11 & TC-12.
- 4" EPOXY YELLOW STA. 16+75 RAMP "F" ENDING 1710 FT. WEST ALONG I-290 (1710')
- 5" EPOXY WHITE (10' DASH, 30' SKIP) STA. 16+75 RAMP "F" ENDING 1710' FT. WEST ALONG I-290 (855')
- REPLACEMENT REFLECTORS (88 EACH)

FILE NAME = 201_pvmt_mark.dgn	USER NAME = Matt Rampfer IDOT V8	DESIGNED -	REVISED -
		DRAWN - BLV	REVISED -
	PLOT SCALE = 50.0000 ' / in.	CHECKED - SRG	REVISED -
	PLOT DATE = 4/23/2010	DATE - 1/18/10	REVISED -

STATE OF ILLINOIS
DEPARTMENT OF TRANSPORTATION

PAVEMENT MARKING & LANDSCAPING PLAN
YORK ROAD AND RAMP "F"

SCALE: 1"=50' | SHEET NO. 117 OF SHEETS | STA. TO STA.

F.A.U. RTE.	SECTION	COUNTY	TOTAL SHEETS	SHEET NO.
3537	(4Y & 22-3)R-2	DUPAGE	284	117
		CONTRACT NO. 62093		

FED. ROAD DIST. NO. | ILLINOIS | FED. AID PROJECT