F.A.I RTE.	SECTION	COUNTY	TOTAL SHEETS	SHEET NO.
190	0102.1 S	COOK	107	6
FED. ROAD DIST. NO.	ILLINOIS	FED. AID PROJECT		

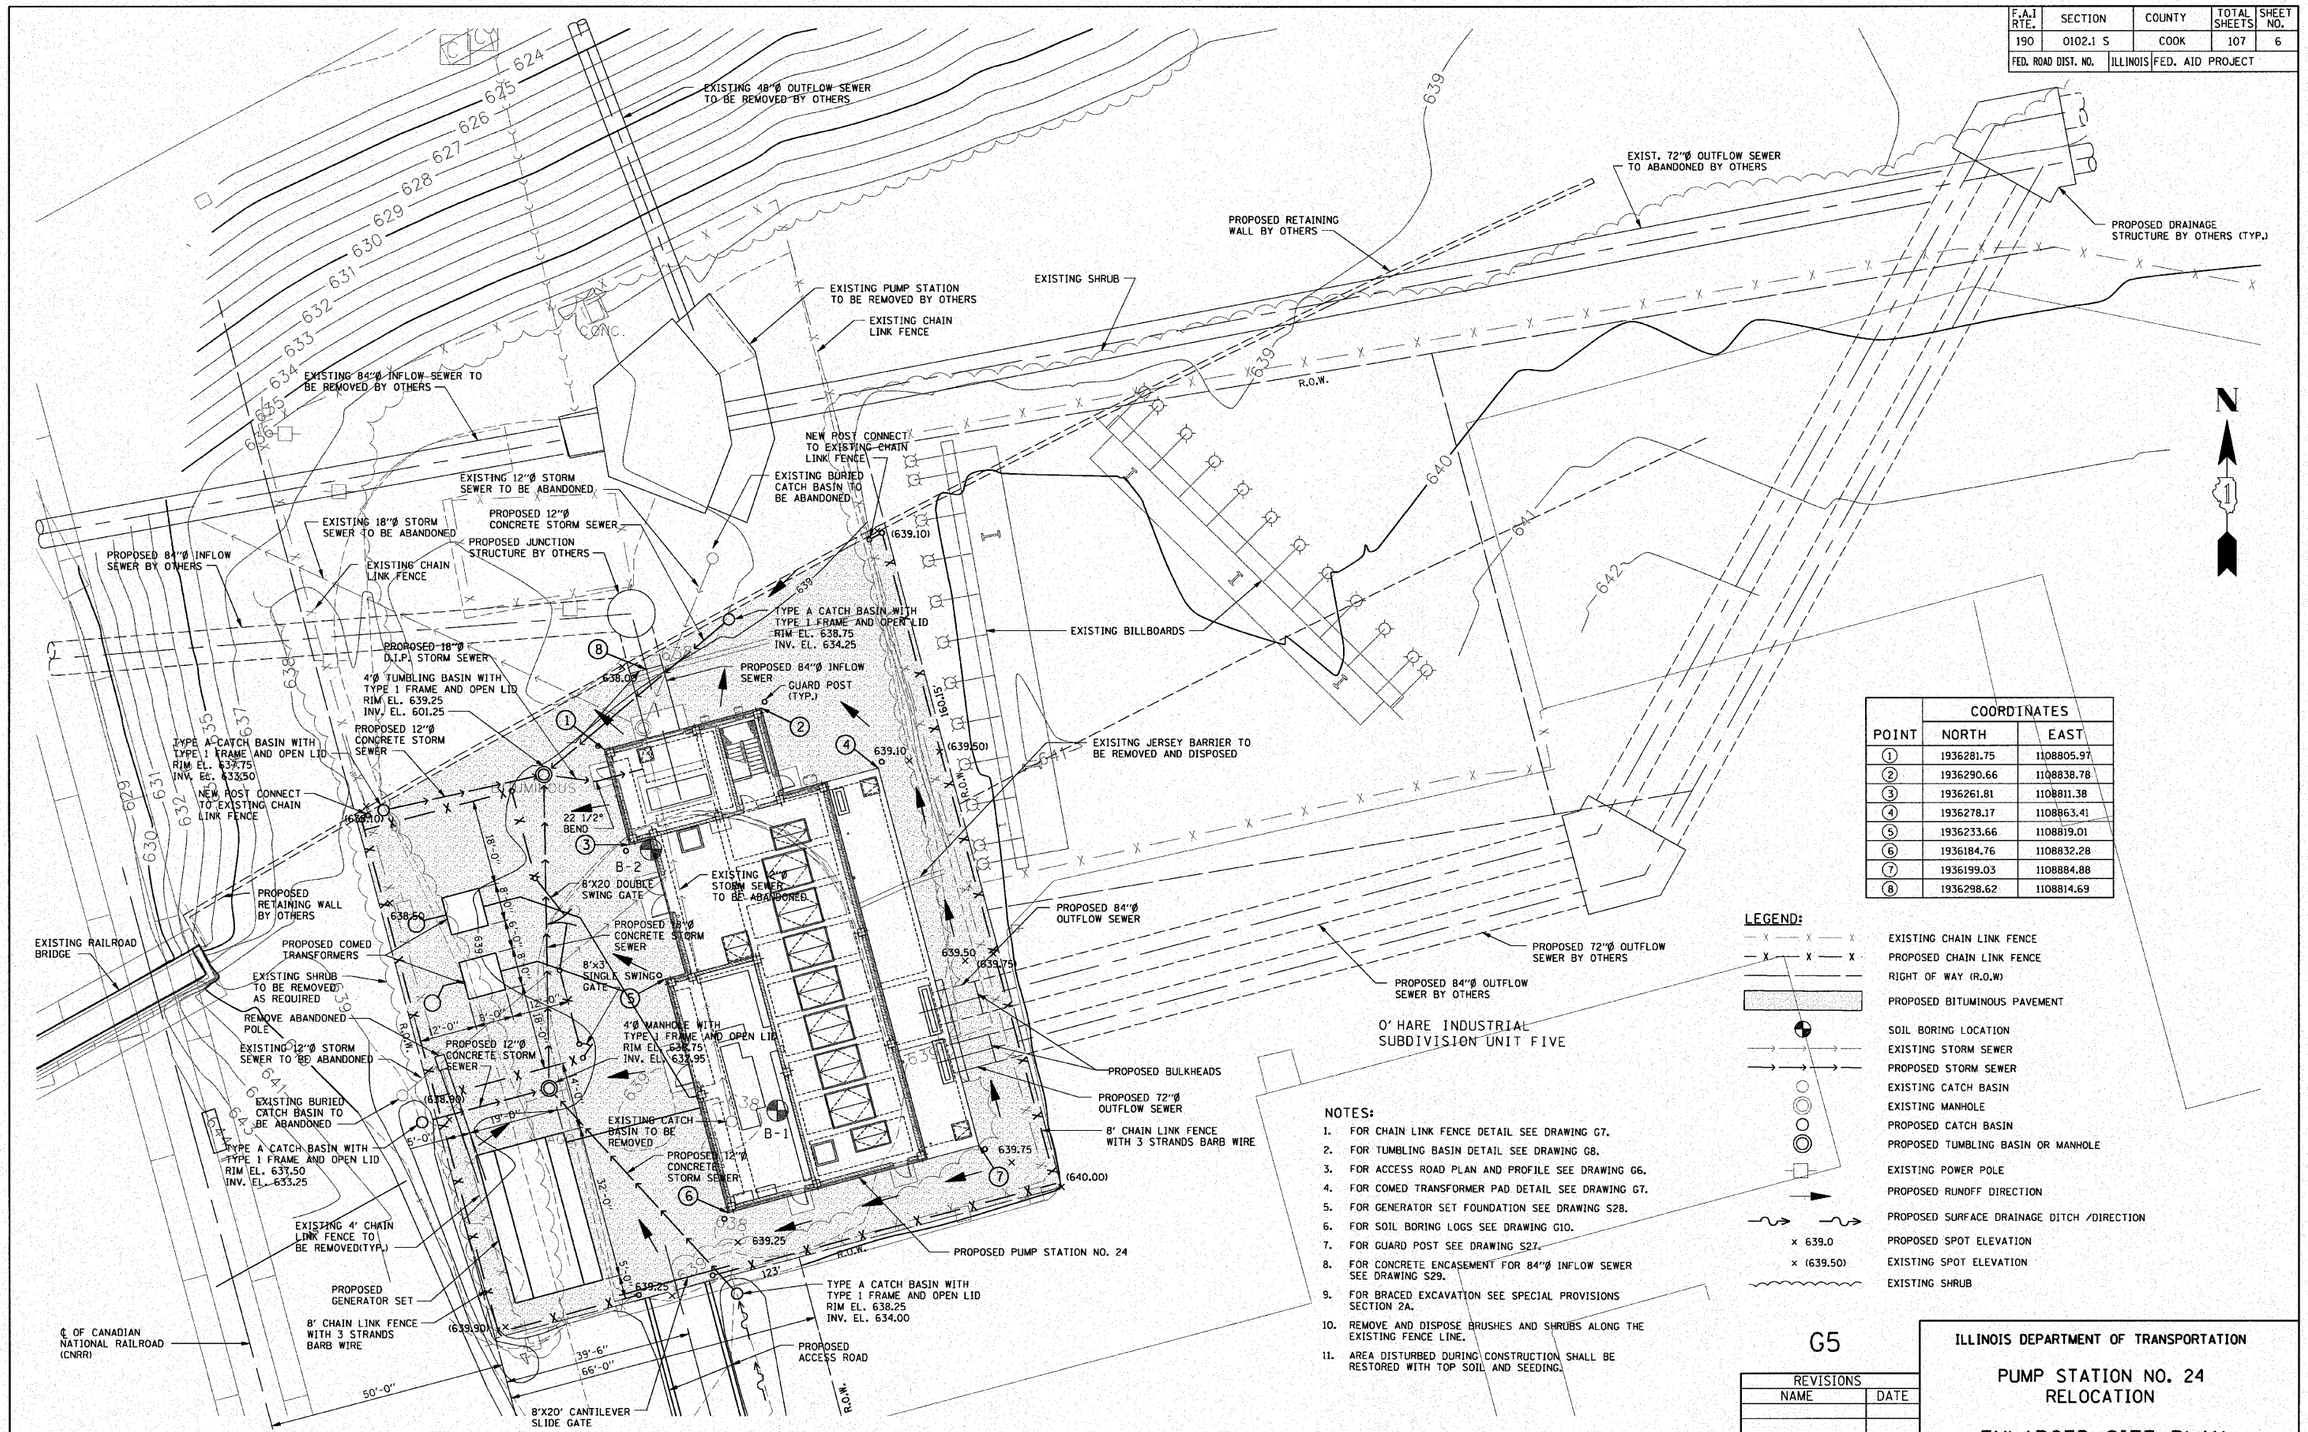

POINT	COORDINATES NORTH	COORDINATES EAST
1	1936281.75	1108805.97
2	1936290.66	1108838.78
3	1936261.81	1108811.38
4	1936278.17	1108863.41
5	1936233.66	1108819.01
6	1936184.76	1108832.28
7	1936199.03	1108884.88
8	1936298.62	1108814.69

LEGEND:

- EXISTING CHAIN LINK FENCE
- PROPOSED CHAIN LINK FENCE
- RIGHT OF WAY (R.O.W)
- PROPOSED BITUMINOUS PAVEMENT
- SOIL BORING LOCATION
- EXISTING STORM SEWER
- PROPOSED STORM SEWER
- EXISTING CATCH BASIN
- EXISTING MANHOLE
- PROPOSED CATCH BASIN
- PROPOSED TUMBLING BASIN OR MANHOLE
- EXISTING POWER POLE
- PROPOSED RUNOFF DIRECTION
- PROPOSED SURFACE DRAINAGE DITCH /DIRECTION
- × 639.0 PROPOSED SPOT ELEVATION
- × (639.50) EXISTING SPOT ELEVATION
- EXISTING SHRUB

NOTES:

1. FOR CHAIN LINK FENCE DETAIL SEE DRAWING G7.
2. FOR TUMBLING BASIN DETAIL SEE DRAWING G8.
3. FOR ACCESS ROAD PLAN AND PROFILE SEE DRAWING G6.
4. FOR COMED TRANSFORMER PAD DETAIL SEE DRAWING G7.
5. FOR GENERATOR SET FOUNDATION SEE DRAWING S28.
6. FOR SOIL BORING LOGS SEE DRAWING G10.
7. FOR GUARD POST SEE DRAWING S27.
8. FOR CONCRETE ENCASEMENT FOR 84"Ø INFLOW SEWER SEE DRAWING S29.
9. FOR BRACED EXCAVATION SEE SPECIAL PROVISIONS SECTION 2A.
10. REMOVE AND DISPOSE BRUSHES AND SHRUBS ALONG THE EXISTING FENCE LINE.
11. AREA DISTURBED DURING CONSTRUCTION SHALL BE RESTORED WITH TOP SOIL AND SEEDING.

SCALE: 0 5 10 15 30 45

DONOHUE & ASSOCIATES

G5

REVISIONS NAME	DATE

ILLINOIS DEPARTMENT OF TRANSPORTATION

PUMP STATION NO. 24 RELOCATION

ENLARGED SITE PLAN

SCALE: AS SHOWN DRAWN BY: HFF

DATE: 11-22-10 CHECKED BY: KHC