F.A.I RTE.	SECTION	COUNTY	TOTAL SHEETS	SHEET NO.
190	0102.1 S	COOK	107	16
FED. ROAD DIST. NO.	ILLINOIS	FED. AID PROJECT		

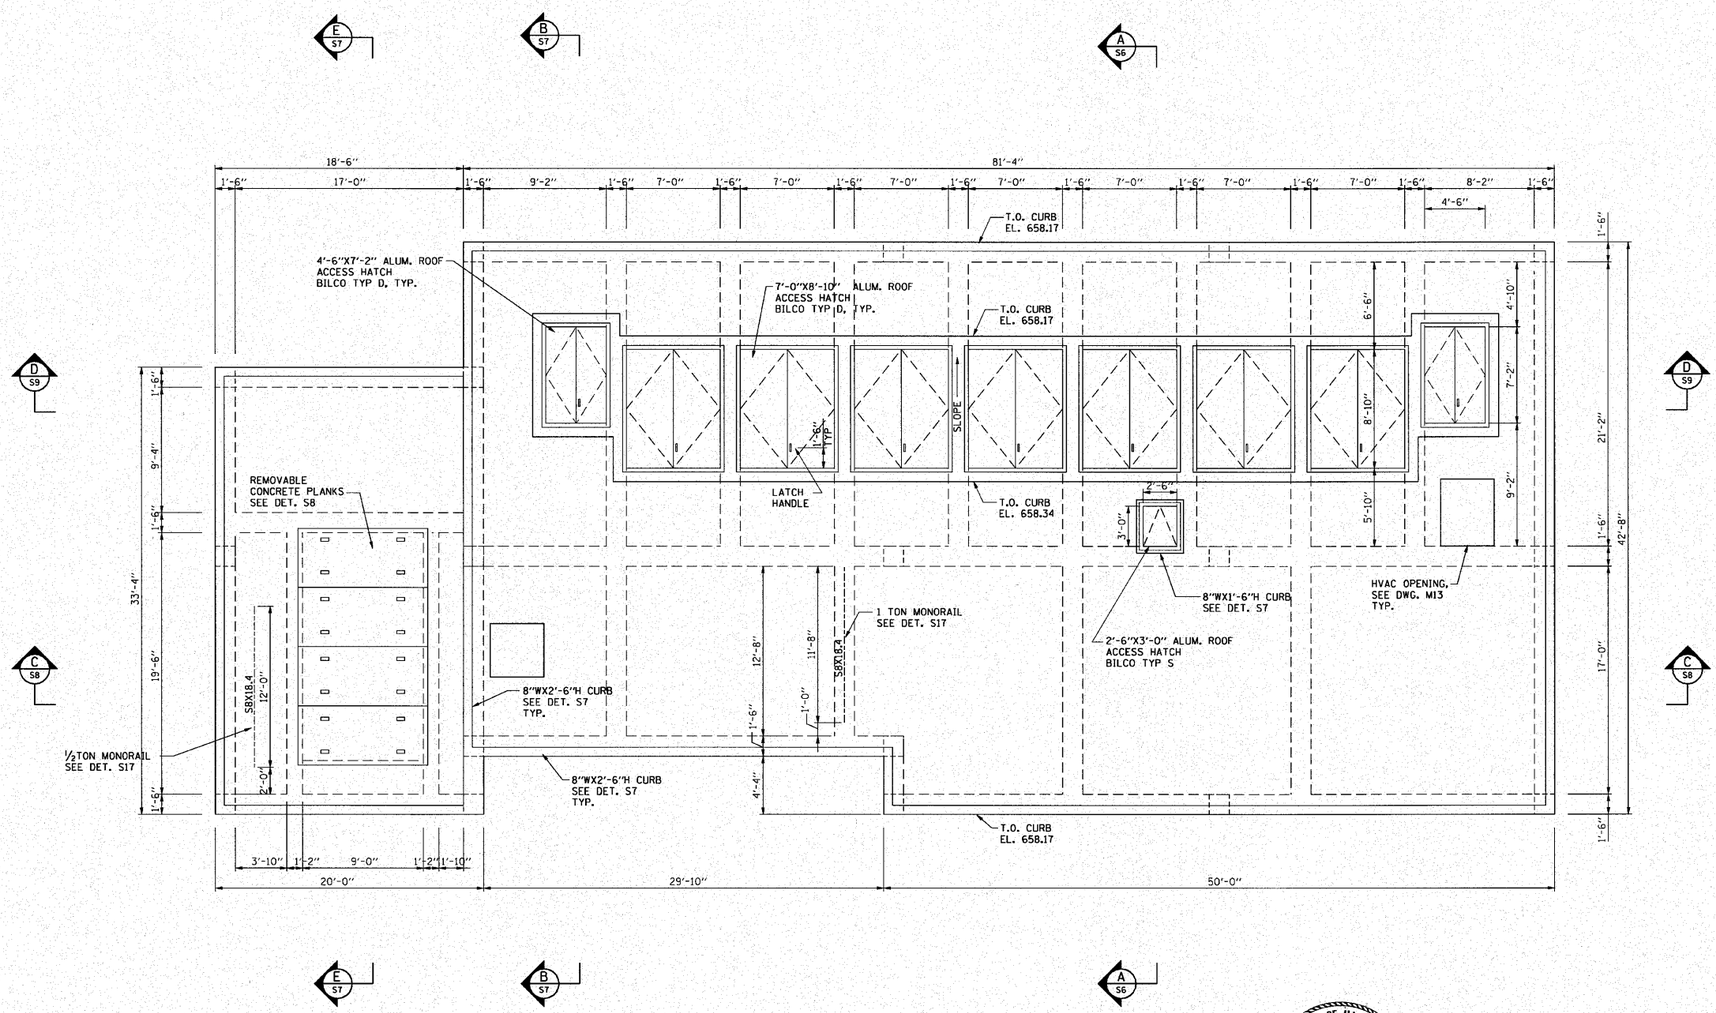

PLAN @ EL. 655.67

A X-X

STATE OF ILLINOIS
PHILIP J. ENGLEBERT 81-4066
LICENSED STRUCTURAL ENGINEER
10/28/10

S5

SCALE: 0 4 8 12

REVISIONS	
NAME	DATE

ILLINOIS DEPARTMENT OF TRANSPORTATION

PUMP STATION NO. 24 RELOCATION

STRUCTURAL PLAN

SCALE: AS SHOWN DRAWN BY: FL

DATE: 11-22-10 CHECKED BY: PJE

DONOHUE & ASSOCIATES