F.A.I RTE.	SECTION	COUNTY	TOTAL SHEETS	SHEET NO.
190	0102.1 S	COOK	107	20
FED. ROAD DIST. NO.	ILLINOIS	FED. AID PROJECT		

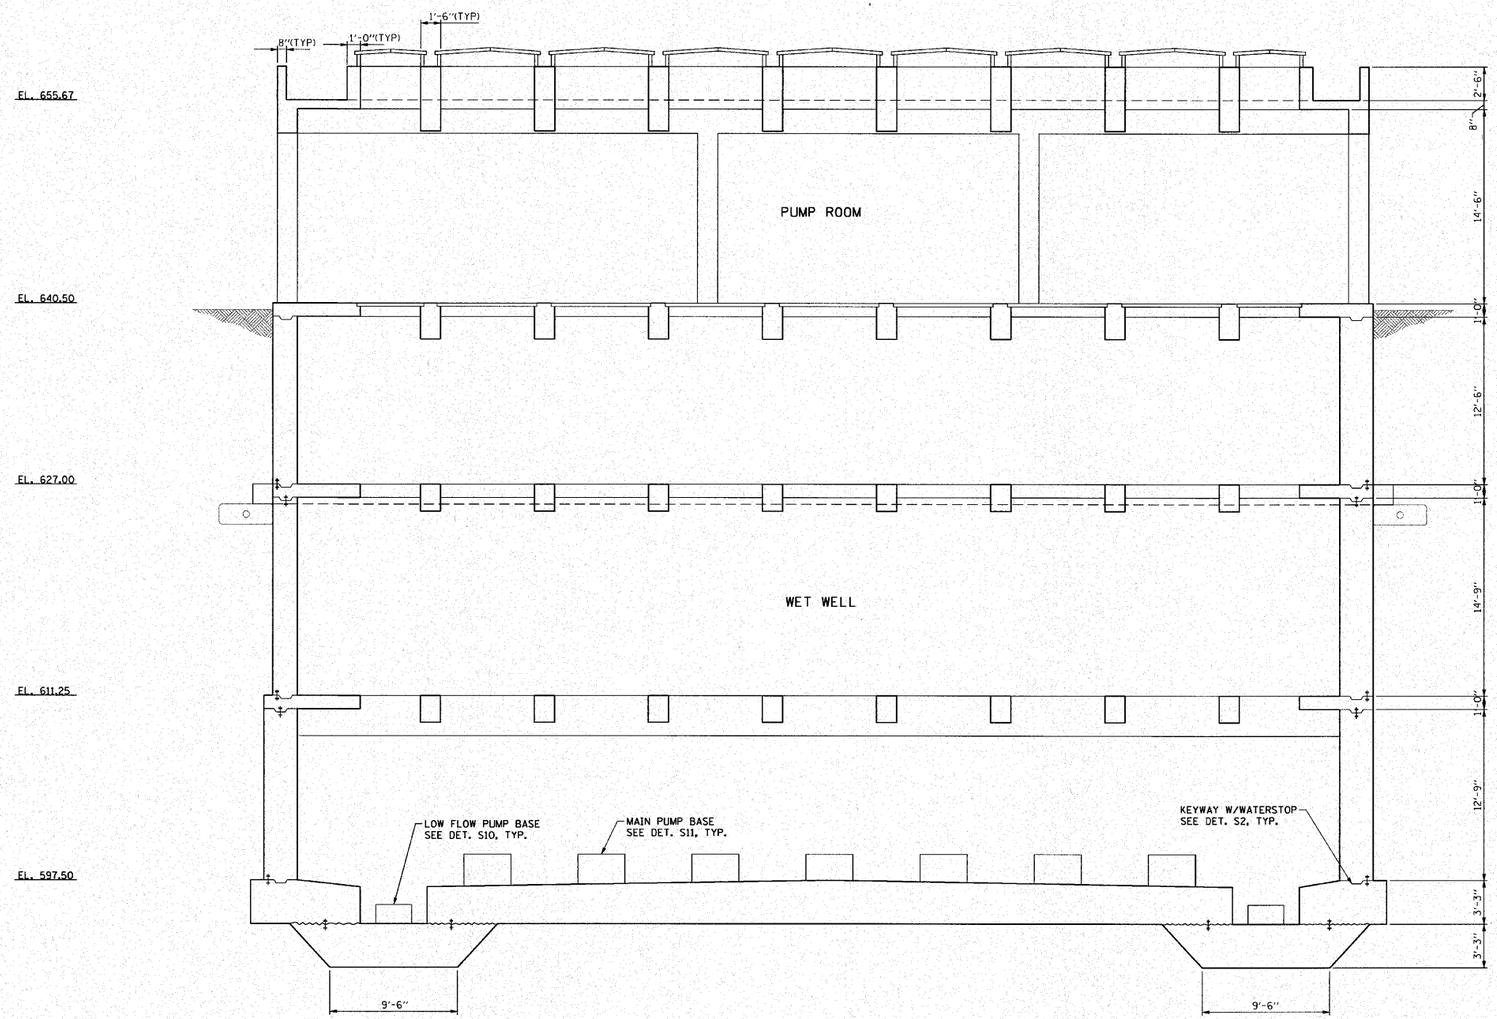

SECTION D-D

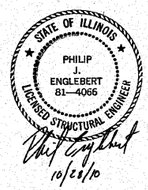

S9

REVISIONS	
NAME	DATE

SCALE: 0 4 8 12

DONOHUE & ASSOCIATES

ILLINOIS DEPARTMENT OF TRANSPORTATION

PUMP STATION NO. 24
RELOCATION

STRUCTURAL SECTION

SCALE: AS SHOWN
DRAWN BY: FL
DATE: 11-22-10
CHECKED BY: PJE