F.A.I RTE.	SECTION	COUNTY	TOTAL SHEETS	SHEET NO.
190	0102.1 S	COOK	107	61
FED. ROAD DIST. NO.	ILLINOIS	FED. AID PROJECT		

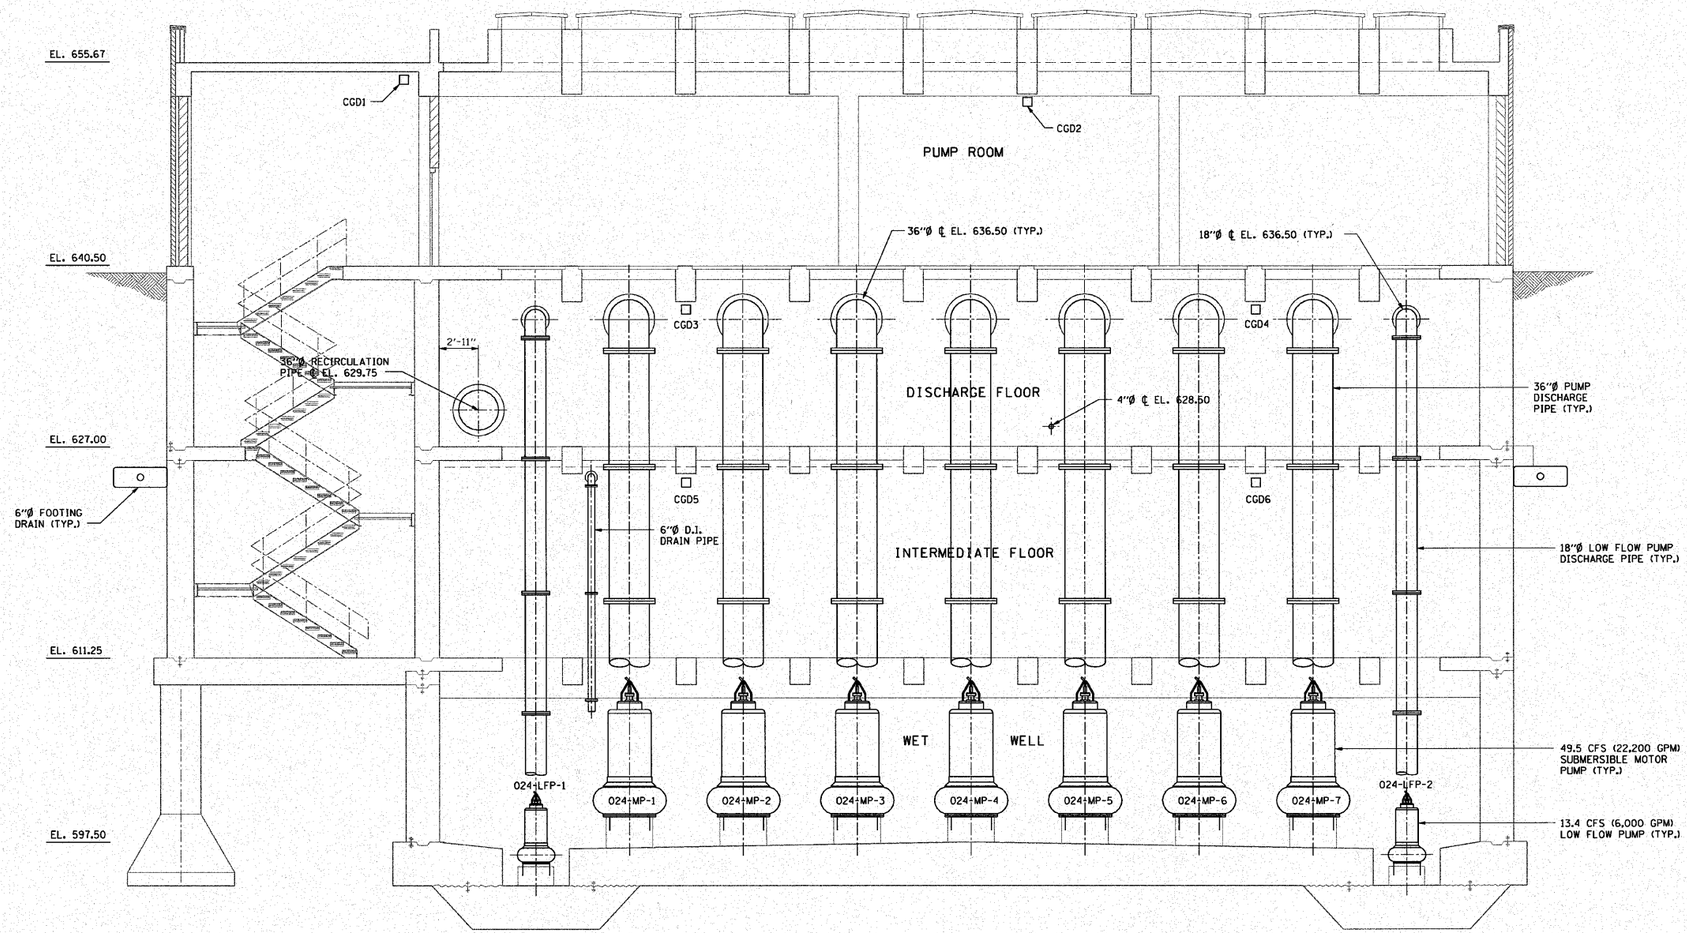

SECTION D – D

NOTES:

1. ALL ROOMS EXCEPT ELECTRICAL ROOM SHALL BE CLASS I, DIVISION I, GROUP D EXPLOSION PROOF.
2. HVAC ITEMS AND DESCRIPTIONS NOT SHOWN FOR SECTION D-D.
3. 4"/6"Ø PIPE SUPPORT SEE DRAWING M19.

M8

REVISIONS	
NAME	DATE

SCALE: 0 4 8 12

DONOHUE & ASSOCIATES

ILLINOIS DEPARTMENT OF TRANSPORTATION

PUMP STATION NO. 24 RELOCATION

MECHANICAL SECTION

SCALE: AS SHOWN

DRAWN BY: HFF

DATE: 11-22-10

CHECKED BY: KHC