F.A.I RTE.	SECTION	COUNTY	TOTAL SHEETS	SHEET NO.
190	0102.1 S	COOK	107	67
FED. ROAD DIST. NO.	ILLINOIS	FED. AID PROJECT		

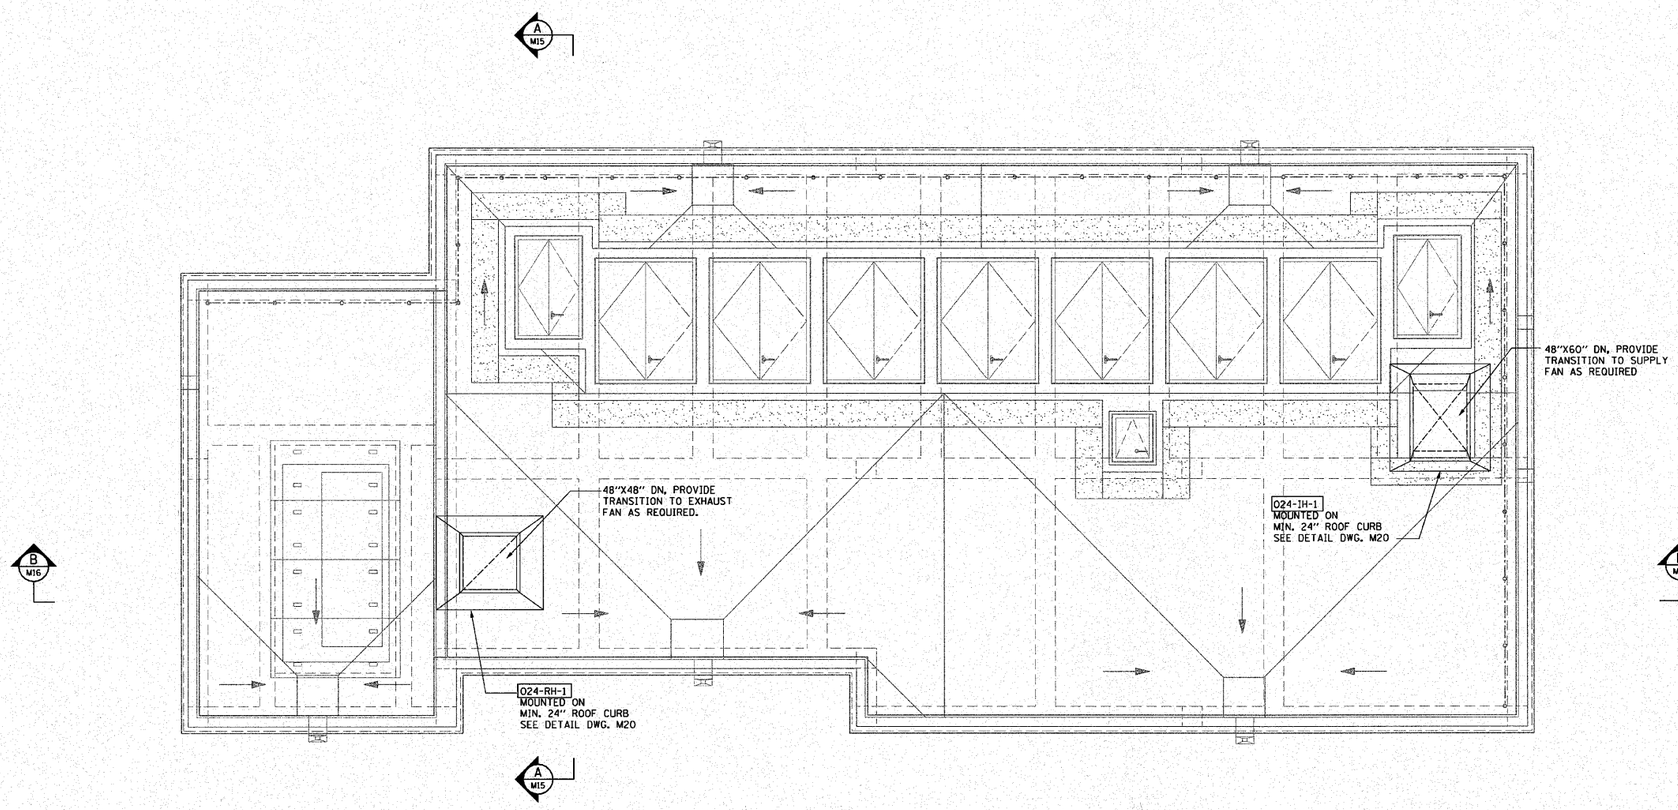

ROOF PLAN @ EL. 655.67

NOTE:
ALL ROOMS EXCEPT ELECTRICAL ROOM SHALL BE CLASS 1, DIVISION 1, GROUP D EXPLOSION PROOF.

M14

REVISIONS	
NAME	DATE

SCALE: 0 4 8 12

DONOHUE & ASSOCIATES

ILLINOIS DEPARTMENT OF TRANSPORTATION

PUMP STATION NO. 24 RELOCATION

HVAC PLAN

SCALE: AS SHOWN
DRAWN BY: MJH
DATE: 11-22-10
CHECKED BY: KHC