| F.A.I RTE. | SECTION | COUNTY | TOTAL SHEETS | SHEET NO. |
|---|---|---|---|---|
| 190 | 0102.1 S | COOK | 107 | 69 |
| FED. ROAD DIST. NO. | ILLINOIS | FED. AID PROJECT | | |

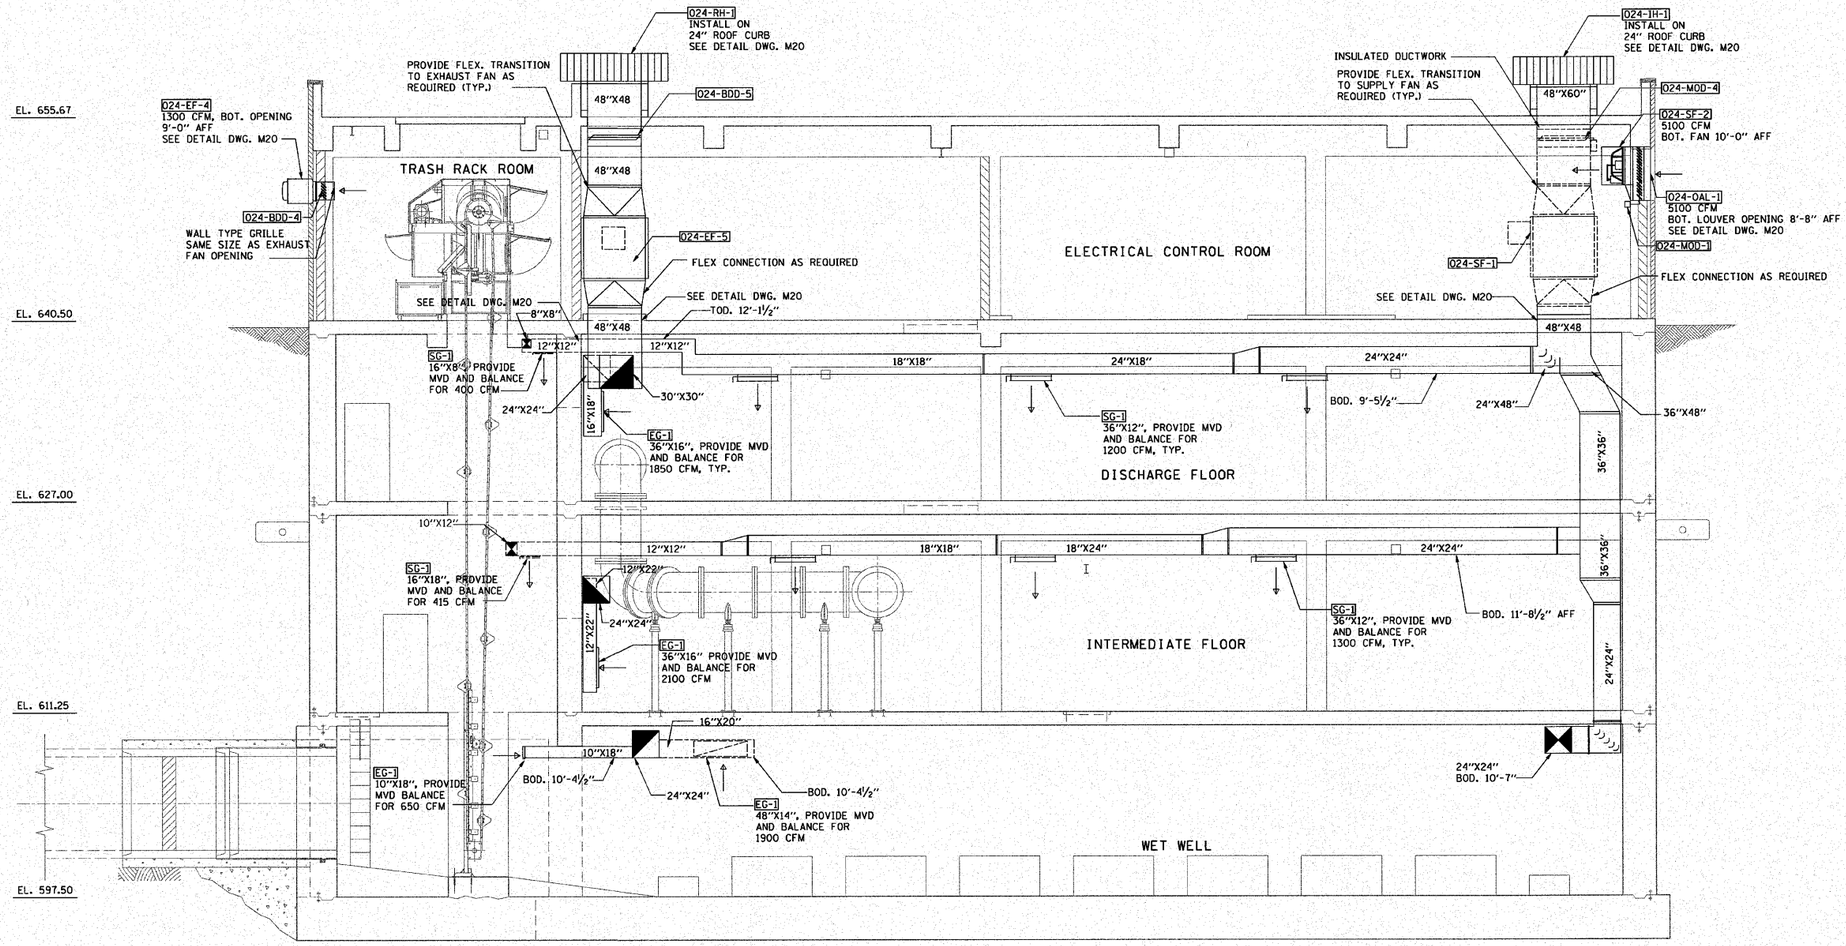


**SECTION B – B**

NOTE:
ALL ROOMS EXCEPT ELECTRICAL ROOM SHALL BE CLASS 1, DIVISION 1, GROUP D EXPLOSION PROOF.

M16

| REVISIONS | |
|---|---|
| NAME | DATE |
| | |
| | |
| | |
| | |
| | |
| | |
| | |

SCALE: 0 4 8 12

DONOHUE & ASSOCIATES

ILLINOIS DEPARTMENT OF TRANSPORTATION

PUMP STATION NO. 24
RELOCATION

HVAC SECTION

SCALE: AS SHOWN
DRAWN BY: MJH
DATE: 11-22-10
CHECKED BY: KHC