F.A.I RTE.	SECTION	COUNTY	TOTAL SHEETS	SHEET NO.
190	0102.1 S	COOK	107	86
FED. ROAD DIST. NO.	ILLINOIS	FED. AID PROJECT		

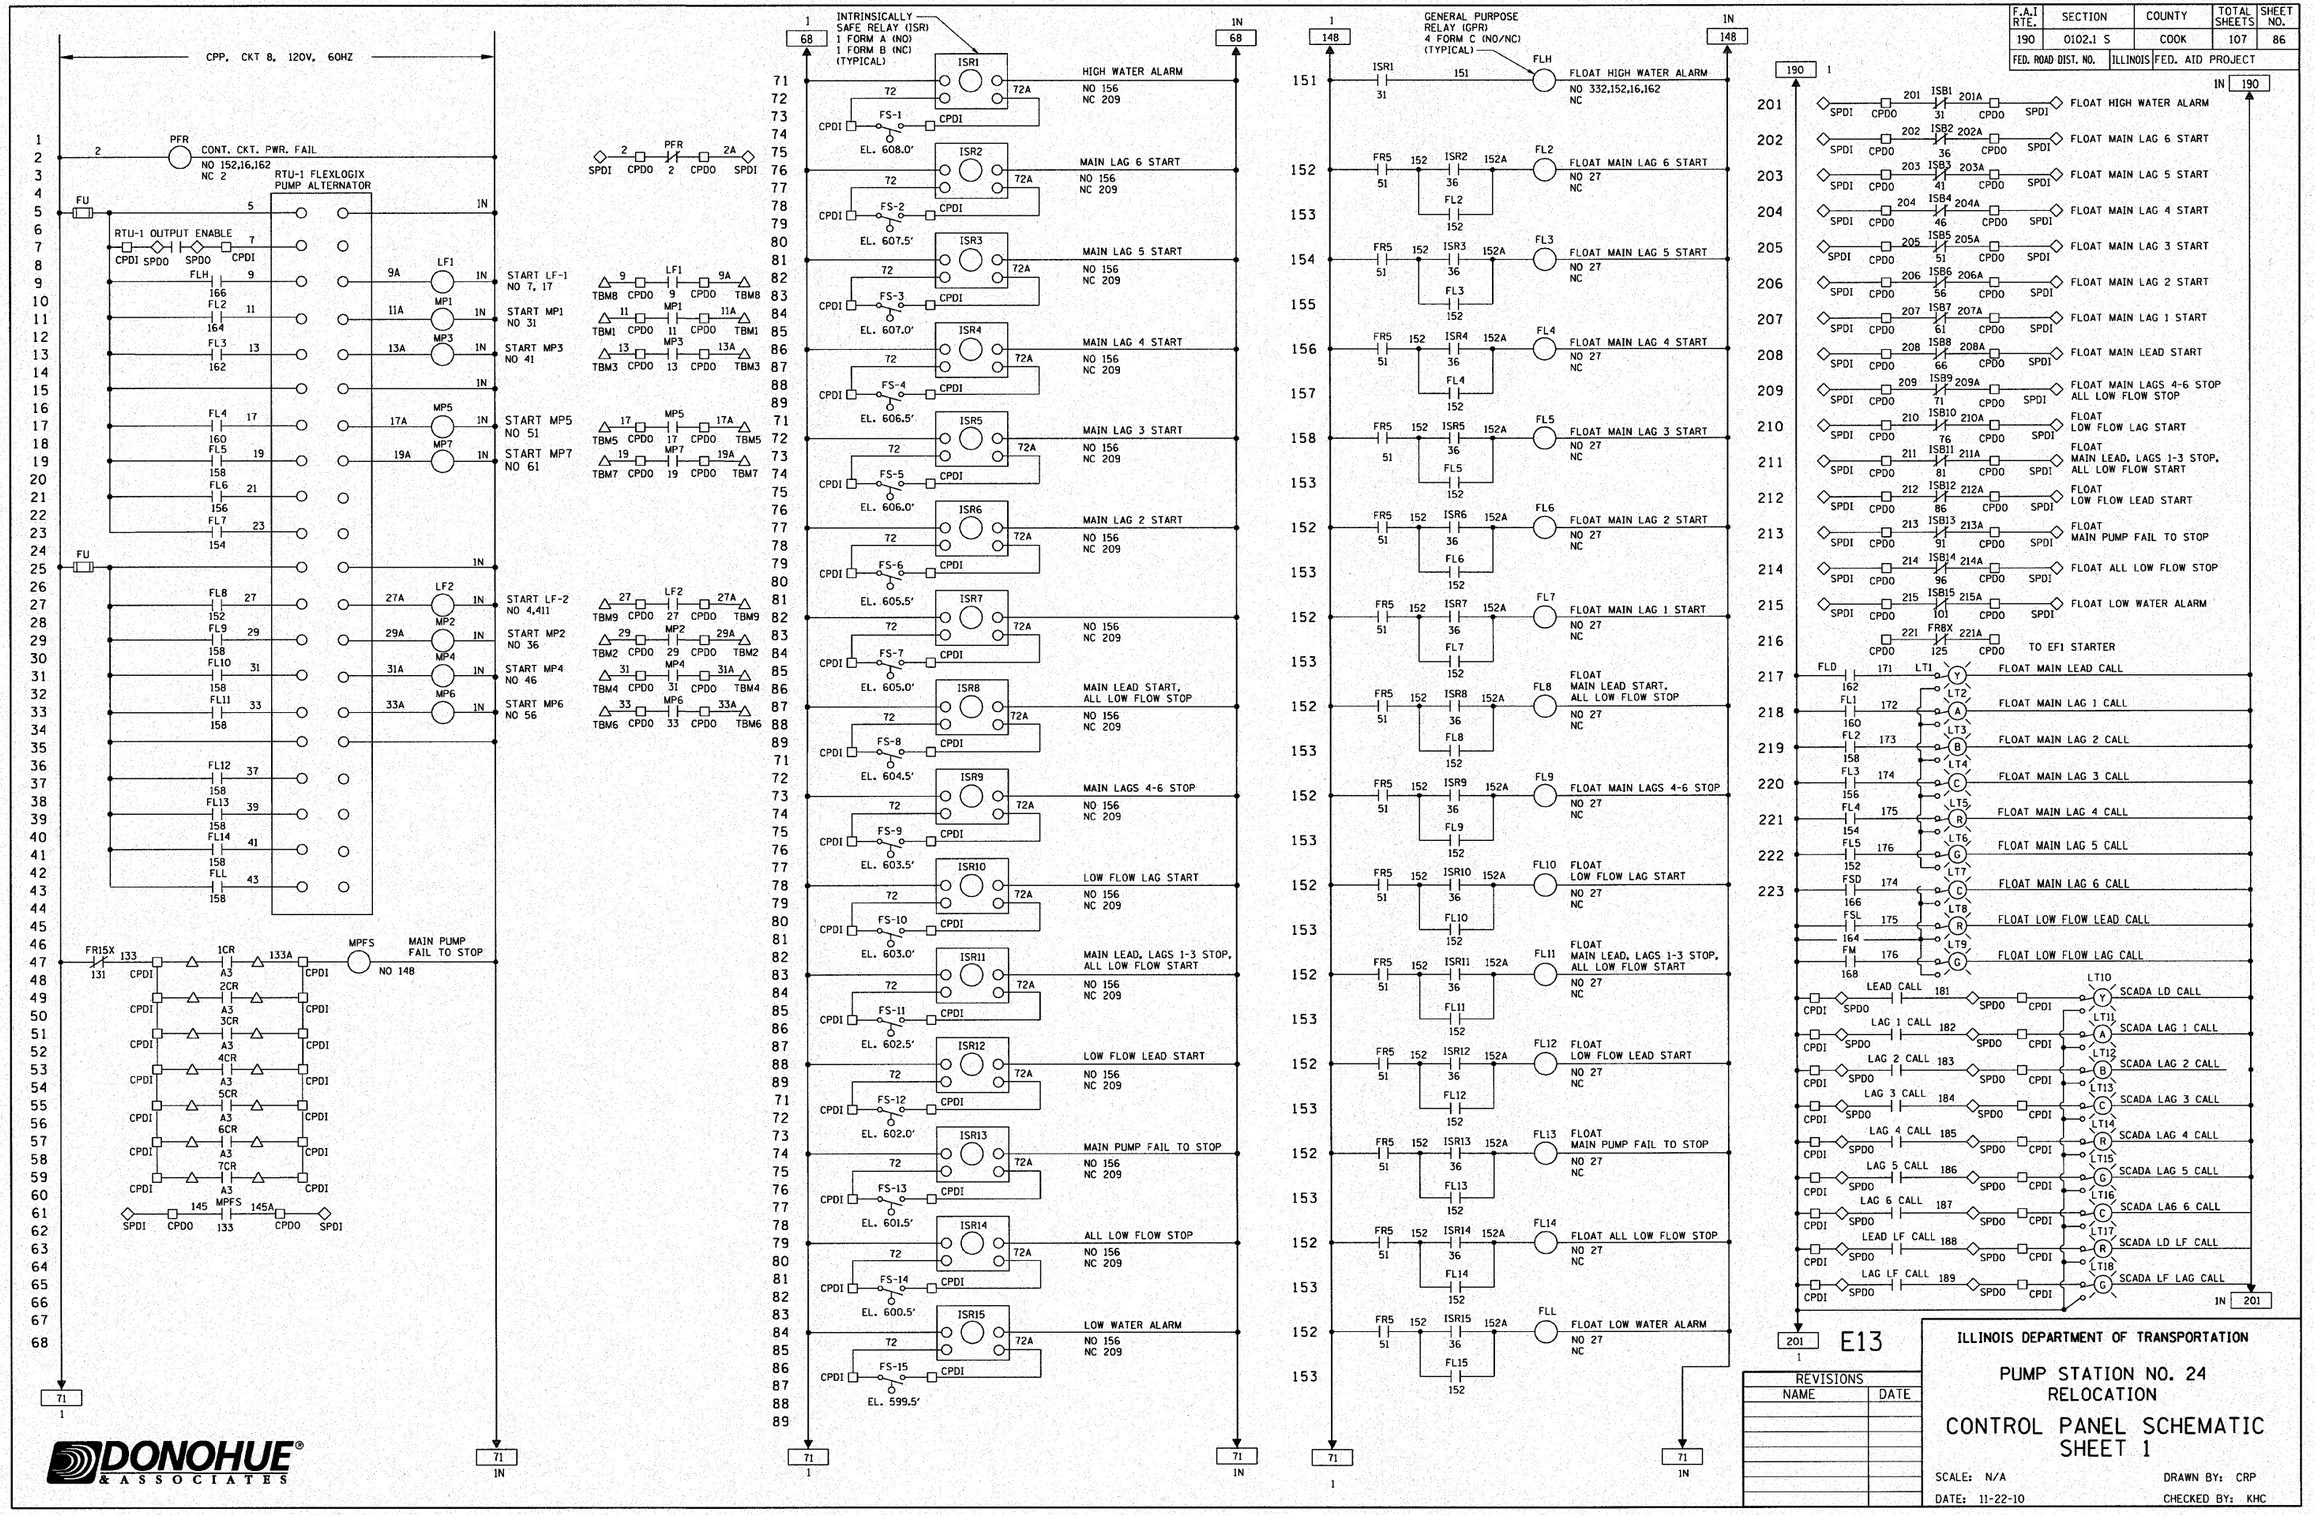

ILLINOIS DEPARTMENT OF TRANSPORTATION

PUMP STATION NO. 24 RELOCATION

CONTROL PANEL SCHEMATIC SHEET 1

REVISIONS	
NAME	DATE

SCALE: N/A

DATE: 11-22-10

DRAWN BY: CRP

CHECKED BY: KHC

DONOHUE & ASSOCIATES