F.A.I RTE.	SECTION	COUNTY	TOTAL SHEETS	SHEET NO.
190	0102.1 S	COOK	107	93
FED. ROAD DIST. NO.	ILLINOIS	FED. AID PROJECT		

NOTES:

1. SUPPORT VENDOR CABLES FROM BOTTOM OF INTERMEDIATE LEVEL SLAB AS REQUIRED BY CABLE TRAY. CABLE TRAY ROUTING TO BE COORDINATED WITH HVAC DUCT WORK AND SUPPORTS. SEE DETAIL E601.

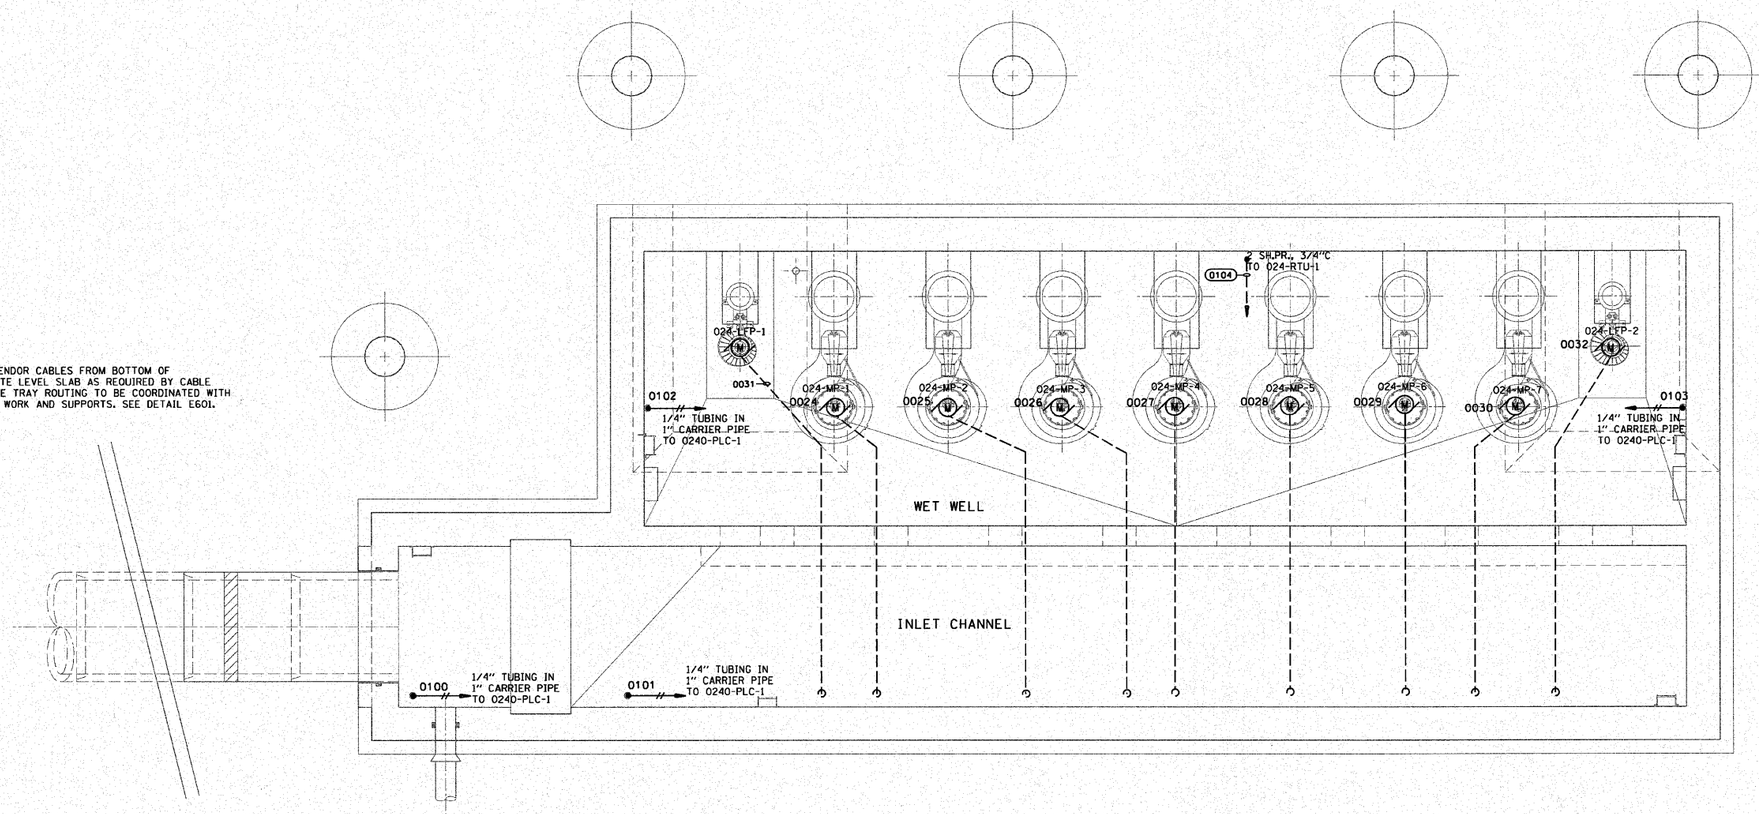

ID	TAG NAME	DETAIL	WIRING	CONDUIT	DESTINATION	ID	COMMENTS
0024	024-MP-1	N/A	2 VFC	N/A	JBX-01	0044	
0025	024-MP-2	N/A	2 VFC	N/A	JBX-02	0045	
0026	024-MP-3	N/A	2 VFC	N/A	JBX-03	0046	
0027	024-MP-4	N/A	2 VFC	N/A	JBX-04	0047	
0028	024-MP-5	N/A	2 VFC	N/A	JBX-05	0048	
0029	024-MP-6	N/A	2 VFC	N/A	JBX-06	0049	
0030	024-MP-7	N/A	2 VFC	N/A	JBX-07	0050	
0031	024-LFP-1	N/A	2 VFC	N/A	JBX-11	0051	
0032	024-LFP-2	N/A	2 VFC	N/A	JBX-12	0052	
0100	024-CB-3	SHT M19	N/A	N/A	024-PLC-1	0038	COMP. BELL
0101	024-CB-4	SHT M19	N/A	N/A	024-PLC-1	0038	COMP. BELL
0102	024-CB-1	SHT M19	N/A	N/A	024-PLC-1	0038	COMP. BELL
0103	024-CB-2	SHT M19	N/A	N/A	024-PLC-1	0038	COMP. BELL
0104	024-CGD-1	N004	2 SH.PR.	3/4"	024-RTU-1	0037	

PLAN @ EL. 597.5

SCALE: 0 4 8 12

E20

REVISIONS	
NAME	DATE

ILLINOIS DEPARTMENT OF TRANSPORTATION

PUMP STATION NO. 24
RELOCATION

I&C PLAN
SHEET 1.

SCALE: AS SHOWN OR N/A) DRAWN BY: MS

DATE: 11-22-10 CHECKED BY: MS

DONOHUE & ASSOCIATES