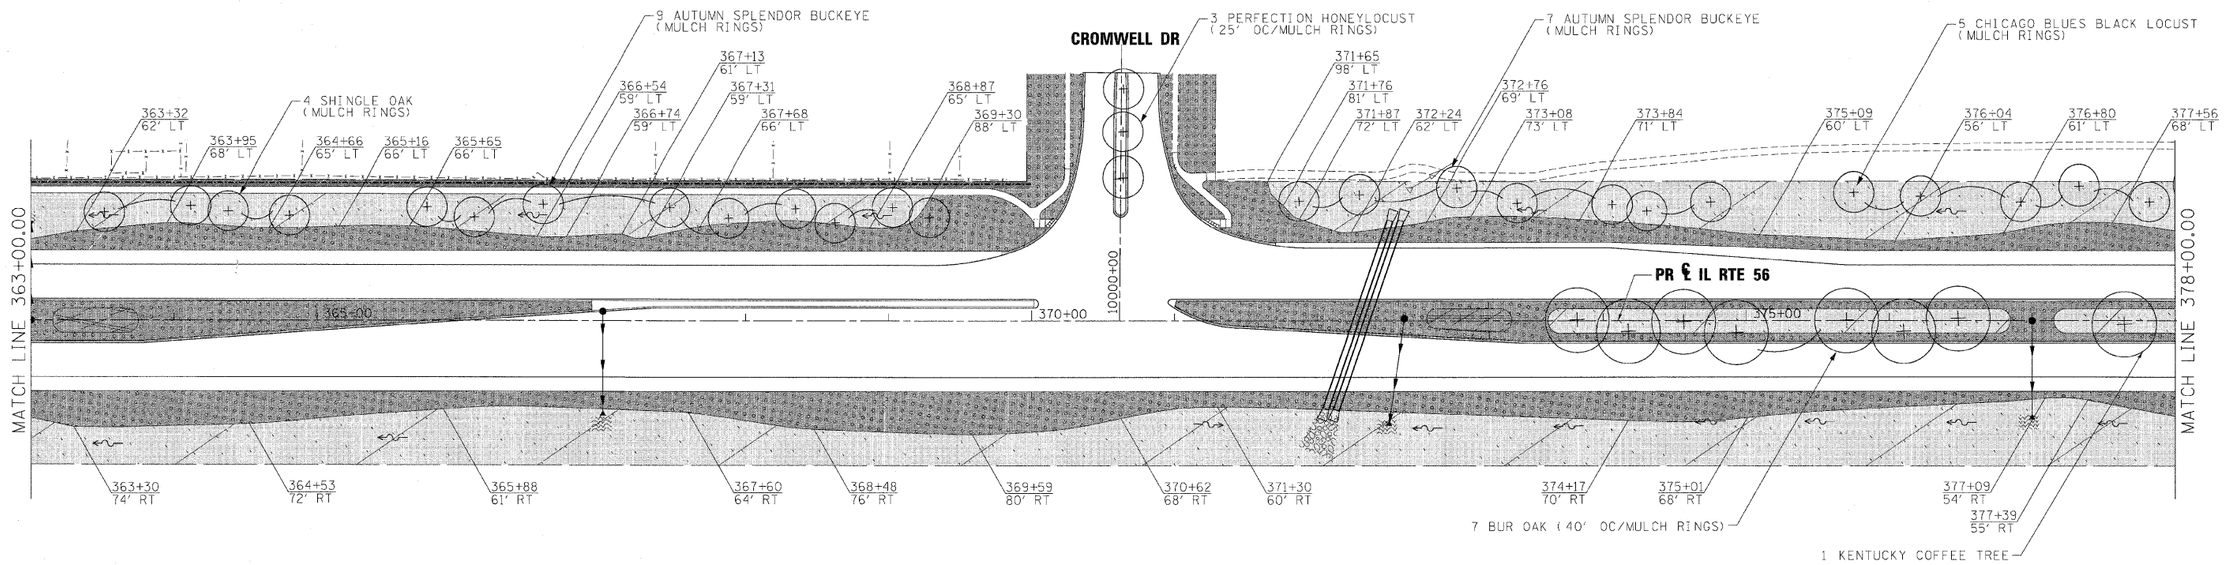

NOTES:

1. FOR PERMANENT RIP RAP QUANTITIES AND DIMENSIONS AT OUTLETS, SEE RIP RAP OUTLET DETAIL.
2. THE SEEDING DATES FOR BARE EARTH SEEDING OF MIXTURE CLASS 4A, 4B, AND WETLAND MIX SHALL BE FROM NOVEMBER 15 TO MARCH 15. ALL SEEDING NOT SOWN ACCORDING TO THE SPECIFIED SEASONAL DATE SHALL REQUIRE PRIOR WRITTEN APPROVAL FROM THE ENGINEER. FAILURE TO SECURE SUCH APPROVAL SHALL RESULT IN THE REJECTION OF THE SEEDING AND REPLACEMENT BY THE CONTRACTOR AT HIS/HER EXPENSE.
3. THE SEEDING DATES FOR BARE EARTH SEEDING OF MIXTURE CLASS 2A SHALL BE FROM APRIL 1 TO JUNE 1 AND FROM AUGUST 15 TO SEPTEMBER 30. ALL SEEDING NOT SOWN ACCORDING TO THE SPECIFIED SEASONAL DATE SHALL REQUIRE PRIOR WRITTEN APPROVAL FROM THE ENGINEER. FAILURE TO SECURE SUCH APPROVAL SHALL RESULT IN THE REJECTION OF THE SEEDING AND REPLACEMENT BY THE CONTRACTOR AT HIS/HER EXPENSE.
4. THE ENGINEER WILL CONTACT FABIOLA QUIROZ OF THE ROADSIDE DEVELOPMENT UNIT AT (847) 705-4596, AT LEAST 7 DAYS PRIOR TO PLANTING FOR LAYOUT OF THE SEEDING, TREES, SHRUBS, VINES, PERENNIALS AND PLUGS.

LEGEND:

- DITCH FLOW ARROW
- PERMANENT DITCH CHECK FOR DETENTION. SEE DRAINAGE PLANS FOR DETAILS
- PERMANENT RIP RAP
- SEEDING CLASS 2A AND EROSION CONTROL BLANKET
- SODDING, SALT TOLERANT
- SEEDING CLASS 4A (MODIFIED) AND EROSION CONTROL BLANKET
- PERENNIAL BED
- MULCH
- TURF REINFORCEMENT MAT

FILE NAME =	DESIGNED - JMM	REVISED -	benesch	STATE OF ILLINOIS DEPARTMENT OF TRANSPORTATION	EROSION AND SEDIMENT CONTROL AND LANDSCAPING PLAN	F.A.P. RTE.	SECTION	COUNTY	TOTAL SHEETS	SHEET NO.
...\C162419-sht-LAND_09.dgn	DRAWN - TMB	REVISED -				365	(57 & 58)WRS-2	DUPAGE	681	333
USER NAME = ubienk	CHECKED - RMT	REVISED -						CONTRACT NO. 62419		
PLOT DATE = 12/7/2010	DATE - 12/6/10	REVISED -			SCALE: 1"=50' SHEET NO. 9 OF 20 SHEETS STA. TO STA.			ILLINOIS FED. AID PROJECT		