CONTRACT NO. 62478

F.A.P. RTE.	SECTION	COUNTY	TOTAL SHEETS	SHEET NO.
353	(12&13)WRS-4	WILL	608	24
STA.		TO STA.		
FED. ROAD DIST. NO. 1	ILLINOIS	FED. AID PROJECT		

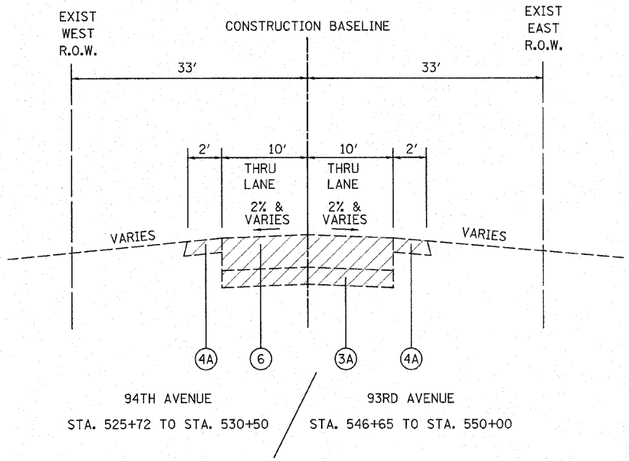

94TH AVENUE

STA. 525+72 TO STA. 530+50

93RD AVENUE

STA. 546+65 TO STA. 550+00

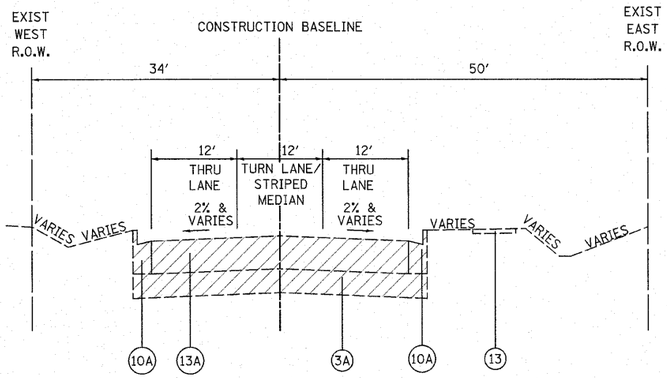

PFEIFFER ROAD

STA. 593+50 TO STA. 600+00

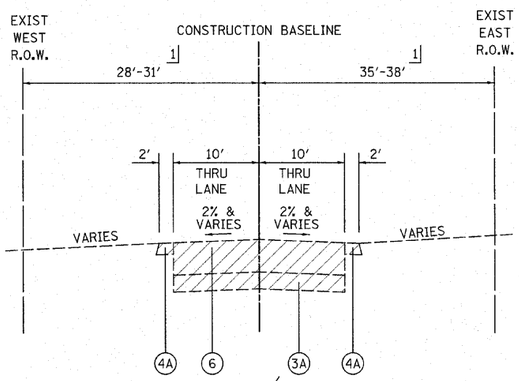

84TH AVENUE

STA. 700+00 TO STA. 703+67

RIVER ROAD

STA. 97+98 TO STA. 100+00

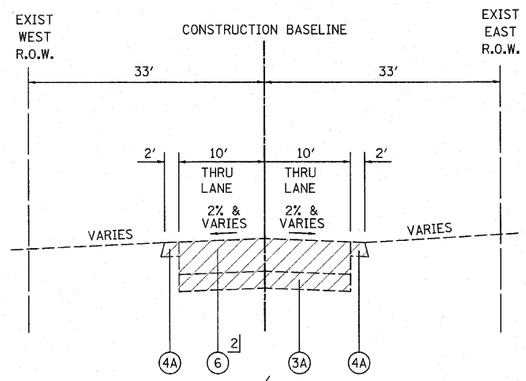

82ND AVENUE

STA. 200+00 TO STA. 202+38

HILLSIDE ROAD

STA. 745+30 TO STA. 750+00

LEGEND

(1)	EXISTING COMB. CONC. CURB AND GUTTER, TYPE B-6.24
(1A)	EXISTING COMB. CONC. CURB AND GUTTER, TYPE M-2.24
(2)	EXISTING P.C.C. PAVEMENT, DEPTH VARIES 6″ TO 9″
(2A)	EXISTING P.C.C. PAVEMENT, 9.5″
(3)	EXISTING P.C.C. PAVEMENT, DEPTH VARIES 10″ TO 11″
(3A)	EXISTING GRANULAR SUB-BASE
(4)	EXISTING STABILIZED MEDIAN SURFACE, 8″
(4A)	EXISTING AGGREGATE SHOULDER
(5)	EXISTING HOT-MIX ASPHALT PAVEMENT, 2.25″
(5A)	EXISTING HOT-MIX ASPHALT PAVEMENT, 2.75″
(6)	EXISTING HOT-MIX ASPHALT PAVEMENT, DEPTH VARIES 3.75″ TO 6.5″
(6A)	EXISTING HOT-MIX ASPHALT PAVEMENT, DEPTH 4.25″ TO 4.5″
(7)	EXISTING HOT-MIX ASPHALT PAVEMENT, DEPTH VARIES 9″ TO 11.75″
(7A)	EXISTING HOT-MIX ASPHALT PAVEMENT, DEPTH VARIES 11.25″ TO 15″
(8)	EXISTING HOT-MIX ASPHALT PAVEMENT, 13″
(8A)	EXISTING HOT-MIX ASPHALT PAVEMENT, 13.75″
(9)	EXISTING HOT-MIX ASPHALT PAVEMENT, 17″
(9A)	EXISTING HOT-MIX ASPHALT PAVEMENT, 25.5″
(10)	EXISTING COMB. CONC. CURB AND GUTTER, TYPE B-9.12
(10A)	EXISTING COMB. CONC. CURB AND GUTTER, TYPE B-6.12
(11)	EXISTING P.C. CONCRETE MEDIAN SURFACE
(11A)	EXISTING CORRUGATED CONCRETE MEDIAN
(12)	HOT-MIX ASPHALT SURFACE REMOVAL, 1.5″
(12A)	EXISTING HOT-MIX ASPHALT SHOULDER
(13)	EXISTING P.C.C. SIDEWALK
(13A)	EXISTING HOT-MIX ASPHALT PAVEMENT, 9″
(14)	HOT-MIX ASPHALT SURFACE REMOVAL, VARIABLE DEPTH
	REMOVAL

NOTE: SEE PLAN SHEETS FOR ADDITIONAL PAVEMENT CORE INFORMATION.

1 SEE PLAT OF HIGHWAYS FOR RIGHT OF WAY DIMENSIONS

2 SEE PLAN AND PROFILE SHEETS FOR LOCATIONS WHERE PAVEMENT REMOVAL IS NOT REQUIRED PER SECTION 205.03 OF THE STANDARD SPECIFICATIONS.

REVISIONS NAME	DATE

ILLINOIS DEPARTMENT OF TRANSPORTATION

SIDE STREETS EXISTING TYPICAL SECTIONS

SCALE: NOT TO SCALE

DATE 6/11/2010

DRAWN BY DJK

CHECKED BY JRV