CONTRACT NO. 62478

F.A.P. RTE.	SECTION	COUNTY	TOTAL SHEETS	SHEET NO.
353	(12&13)WRS-4	WILL	608	61
STA. 510+00		TO STA.525+00		
FED. ROAD DIST. NO. 1	ILLINOIS	FED. AID PROJECT		

PAVEMENT CORE NO. 7
11.25" BITUMINOUS
8.75" PCC

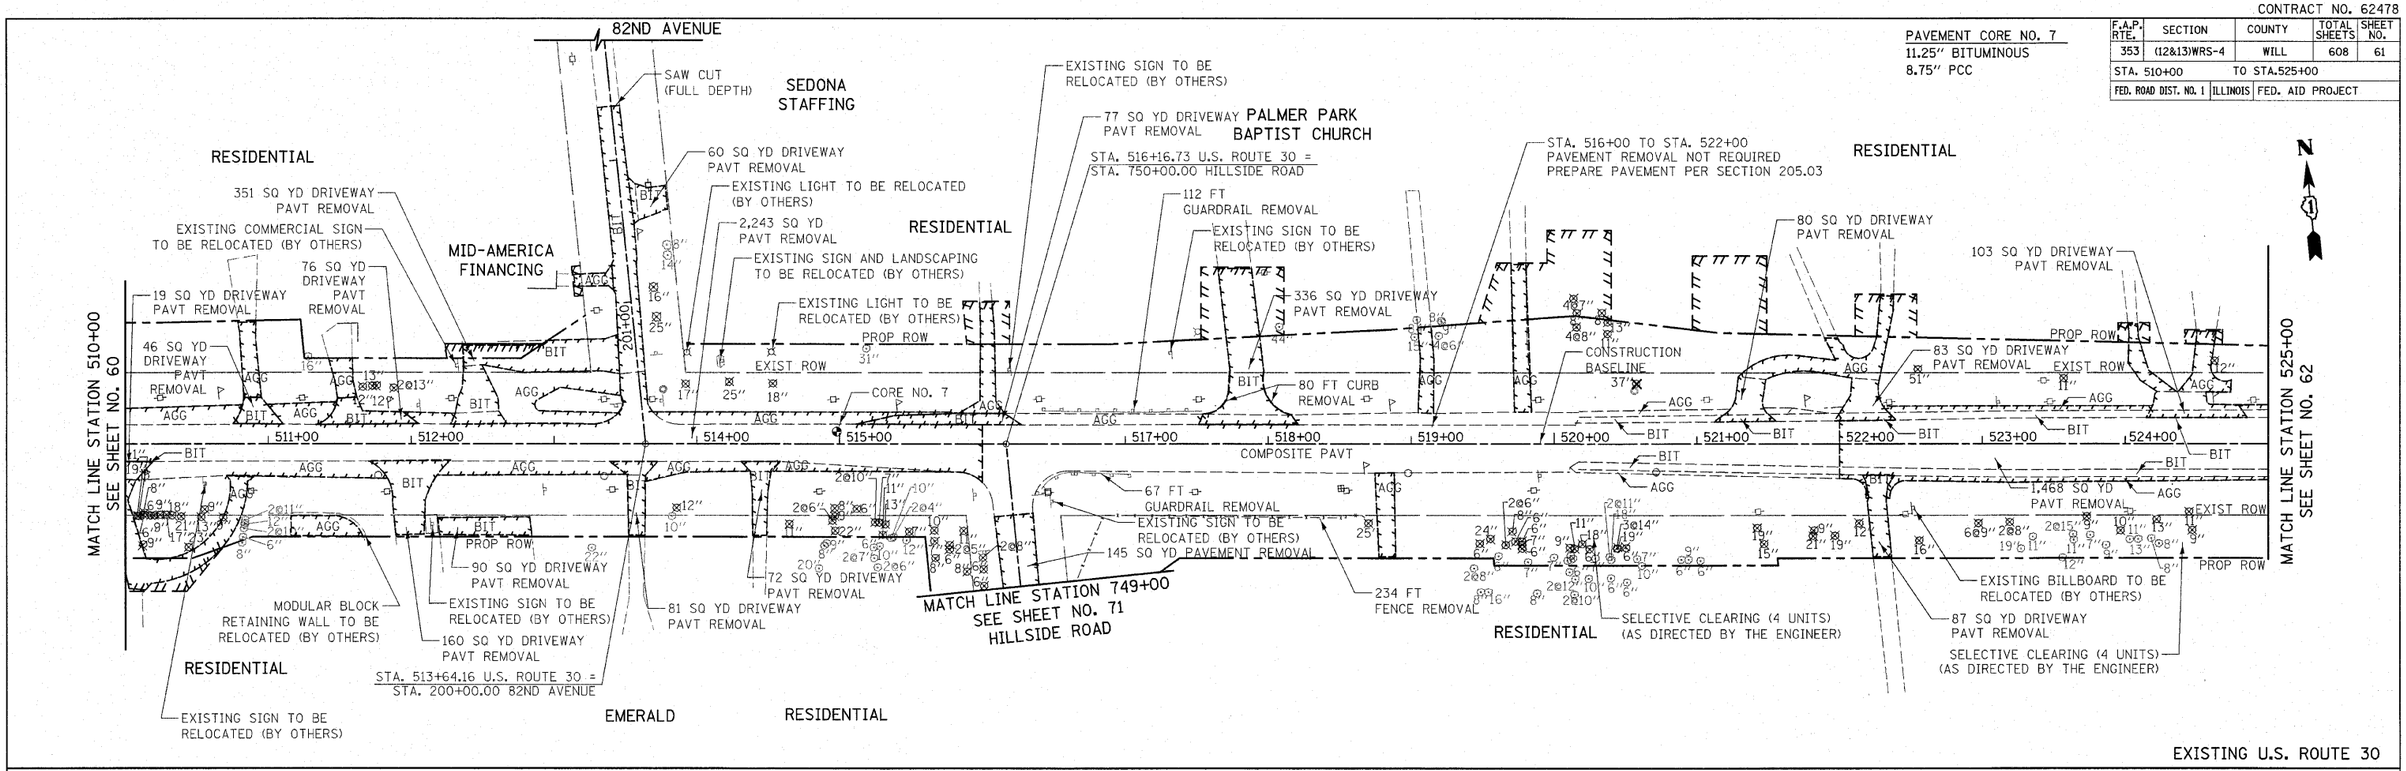

NOTES:
1. ALL DRIVEWAY RADII SHALL BE 15' UNLESS OTHERWISE NOTED. FOR FLARE RATES AND ADDITIONAL DRIVEWAY DETAILS SEE SHEET 496.
2. ALL SIDE STREET CORNER RADII SHALL BE 50' UNLESS OTHERWISE NOTED.
3. FOR CONCRETE MEDIAN DETAILS, SEE SHEET NO. 494.
4. FOR CURB AND GUTTER TRANSITION DETAILS, SEE SHEET NO. 494.

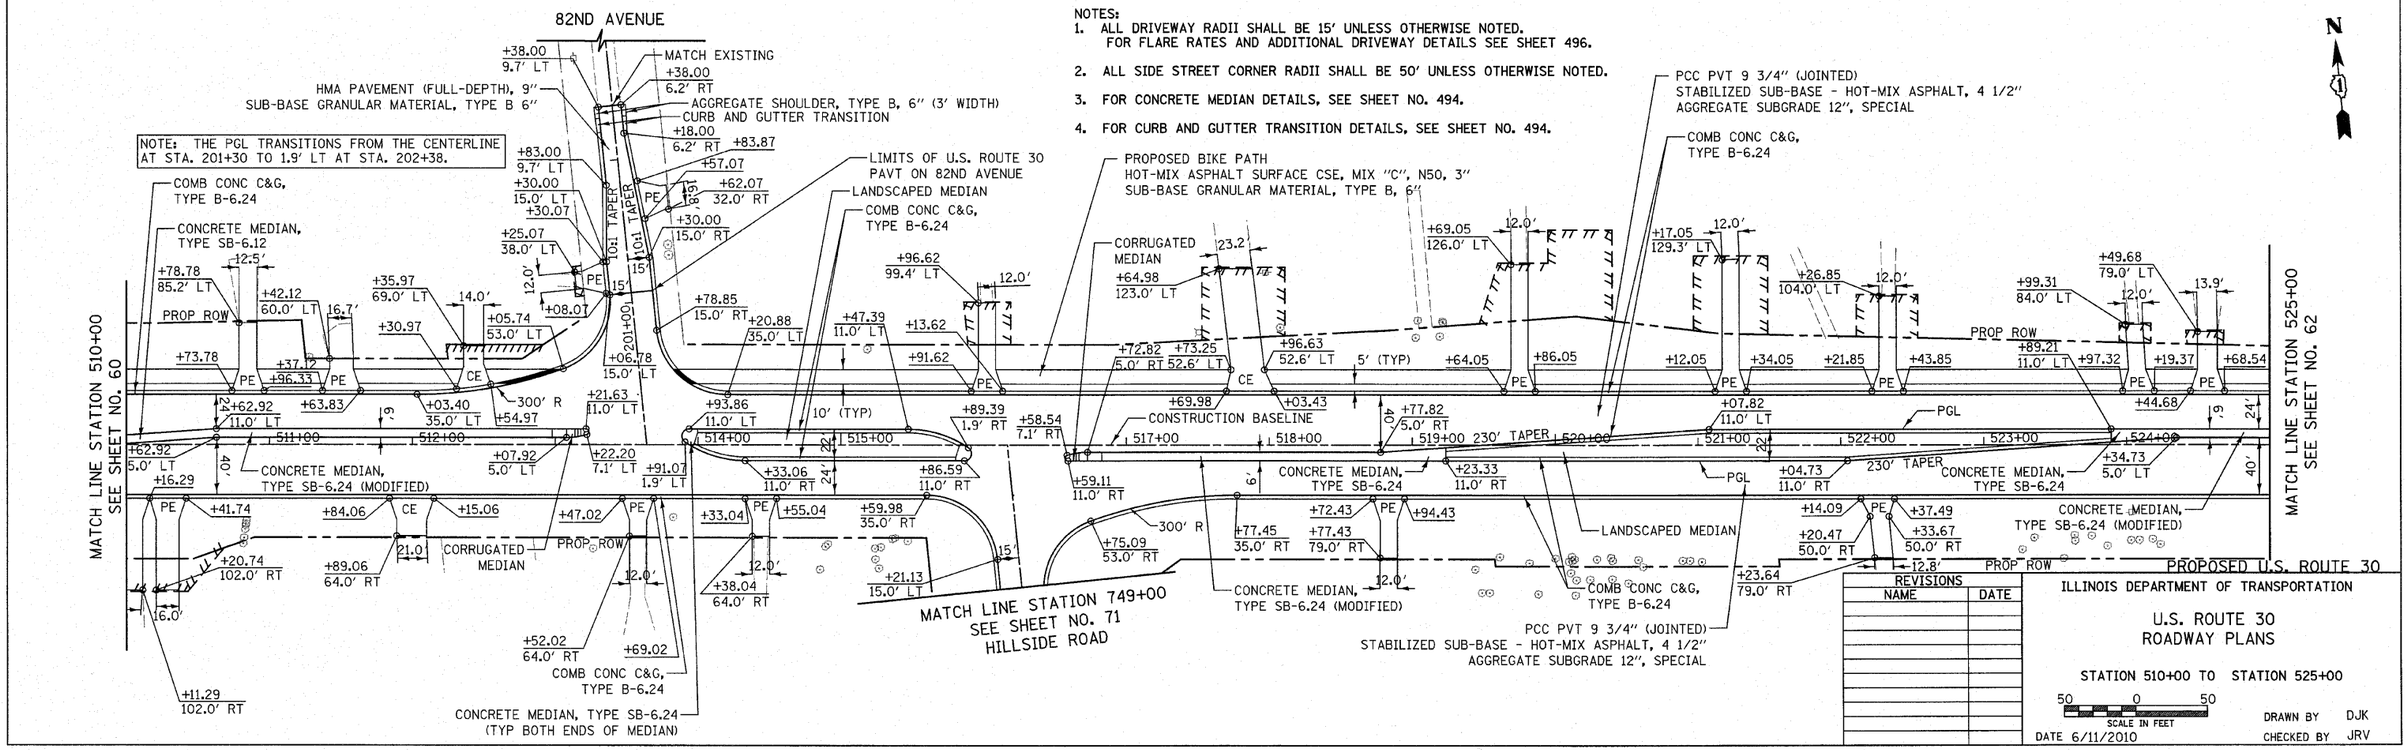

REVISIONS	
NAME	DATE

ILLINOIS DEPARTMENT OF TRANSPORTATION

U.S. ROUTE 30
ROADWAY PLANS

STATION 510+00 TO STATION 525+00

50 0 50
SCALE IN FEET

DATE 6/11/2010

DRAWN BY DJK
CHECKED BY JRV