CONTRACT NO. 62478

F.A.P. RTE.	SECTION	COUNTY	TOTAL SHEETS	SHEET NO.
353	(12&13)WRS-4	WILL	608	84
STA.		TO STA.		
FED. ROAD DIST. NO. 1	ILLINOIS	FED. AID PROJECT		

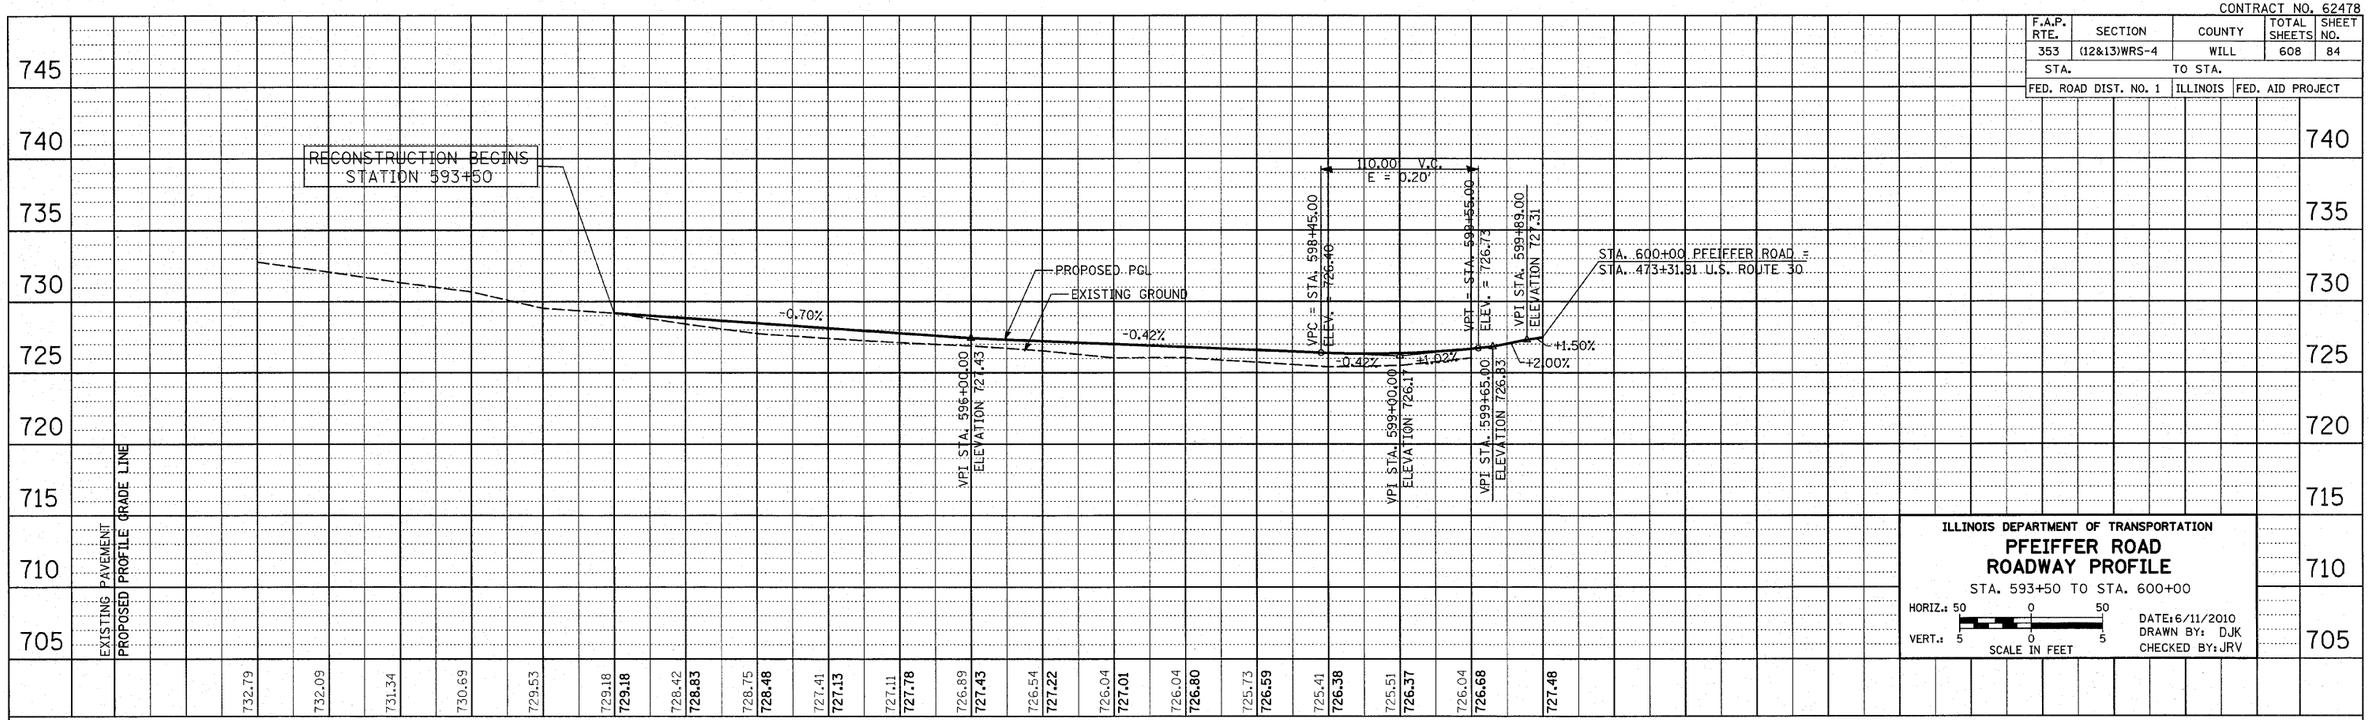

ILLINOIS DEPARTMENT OF TRANSPORTATION

PFEIFFER ROAD
ROADWAY PROFILE

STA. 593+50 TO STA. 600+00

HORIZ.: 50 0 50
VERT.: 5 0 5
SCALE IN FEET

DATE:6/11/2010
DRAWN BY: DJK
CHECKED BY:JRV

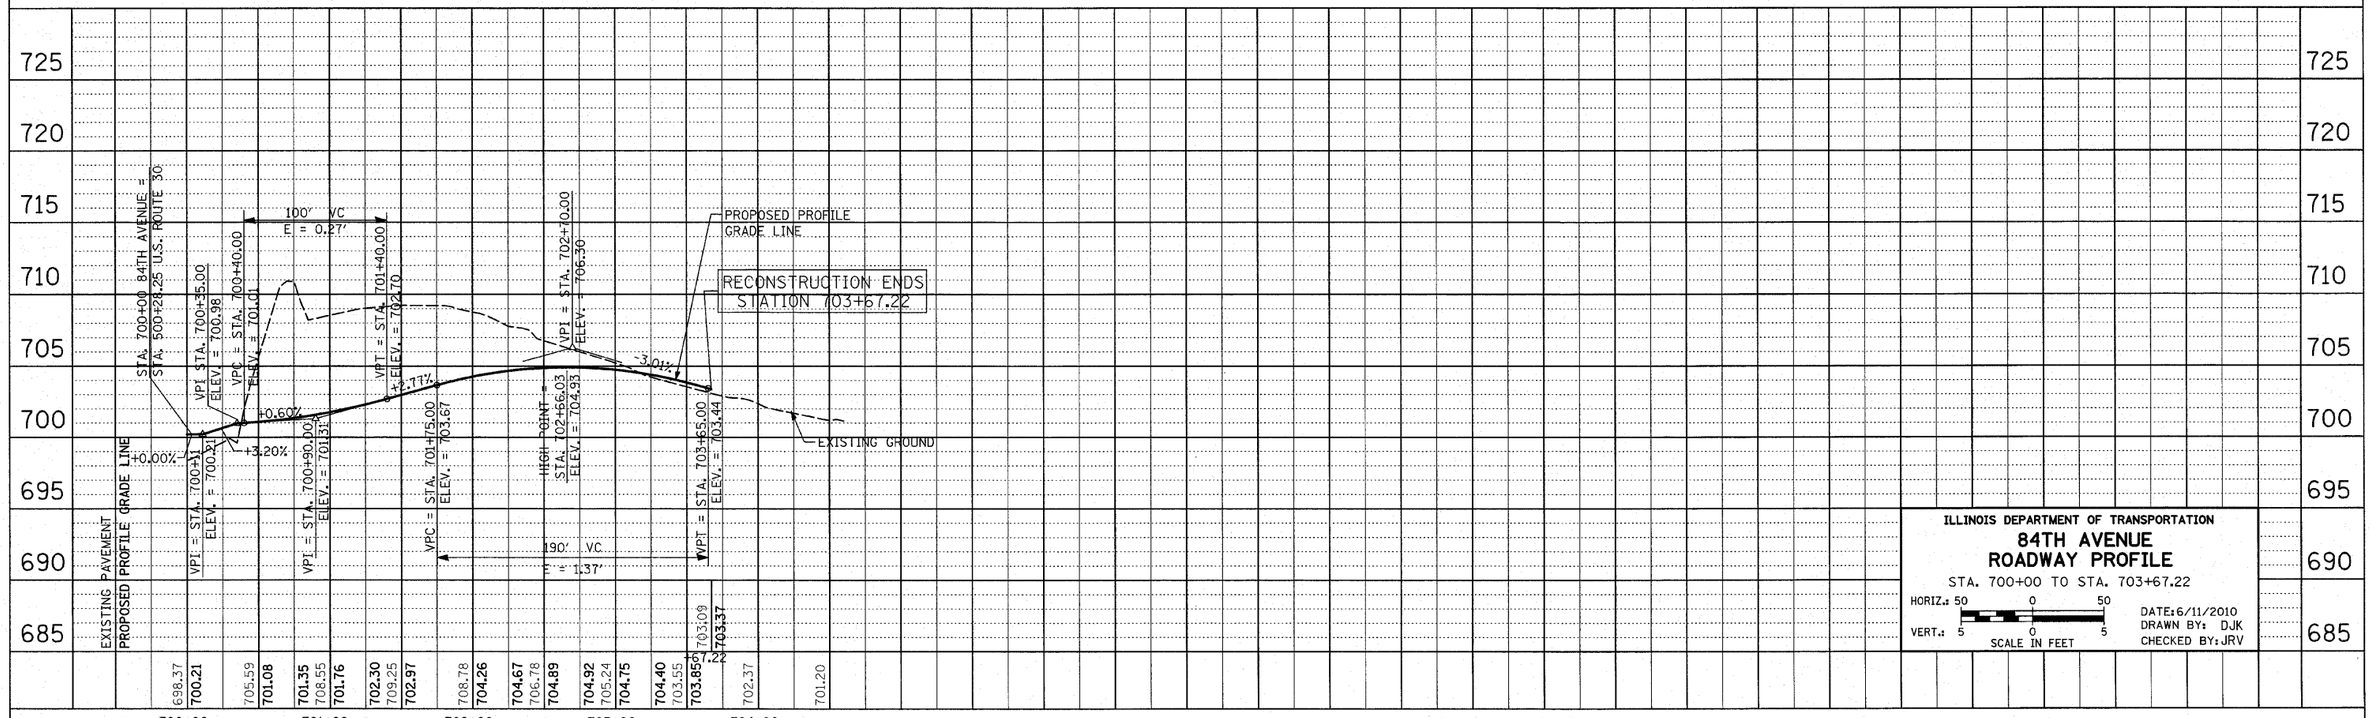

ILLINOIS DEPARTMENT OF TRANSPORTATION

84TH AVENUE
ROADWAY PROFILE

STA. 700+00 TO STA. 703+67.22

HORIZ.: 50 0 50
VERT.: 5 0 5
SCALE IN FEET

DATE:6/11/2010
DRAWN BY: DJK
CHECKED BY:JRV