CONTRACT NO. 62478

F.A.P. RTE.	SECTION	COUNTY	TOTAL SHEETS	SHEET NO.
353	(12&13)WRS-4	WILL	608	111
STA. 495+00		TO STA. 525+00		
FED. ROAD DIST. NO. 1	ILLINOIS	FED. AID PROJECT		

84TH AVENUE NOTES:

1. GAP CONSTRUCTION ACROSS 84TH DURING STAGE 2.

2. CLOSE 84TH DURING STAGE 2A AND 2B AND COMPLETE CONSTRUCTION OF 84TH AND U.S. ROUTE 30.

NOTES: SEE SHEET NO. 90-91 FOR DRAINAGE CALL-OFFS.

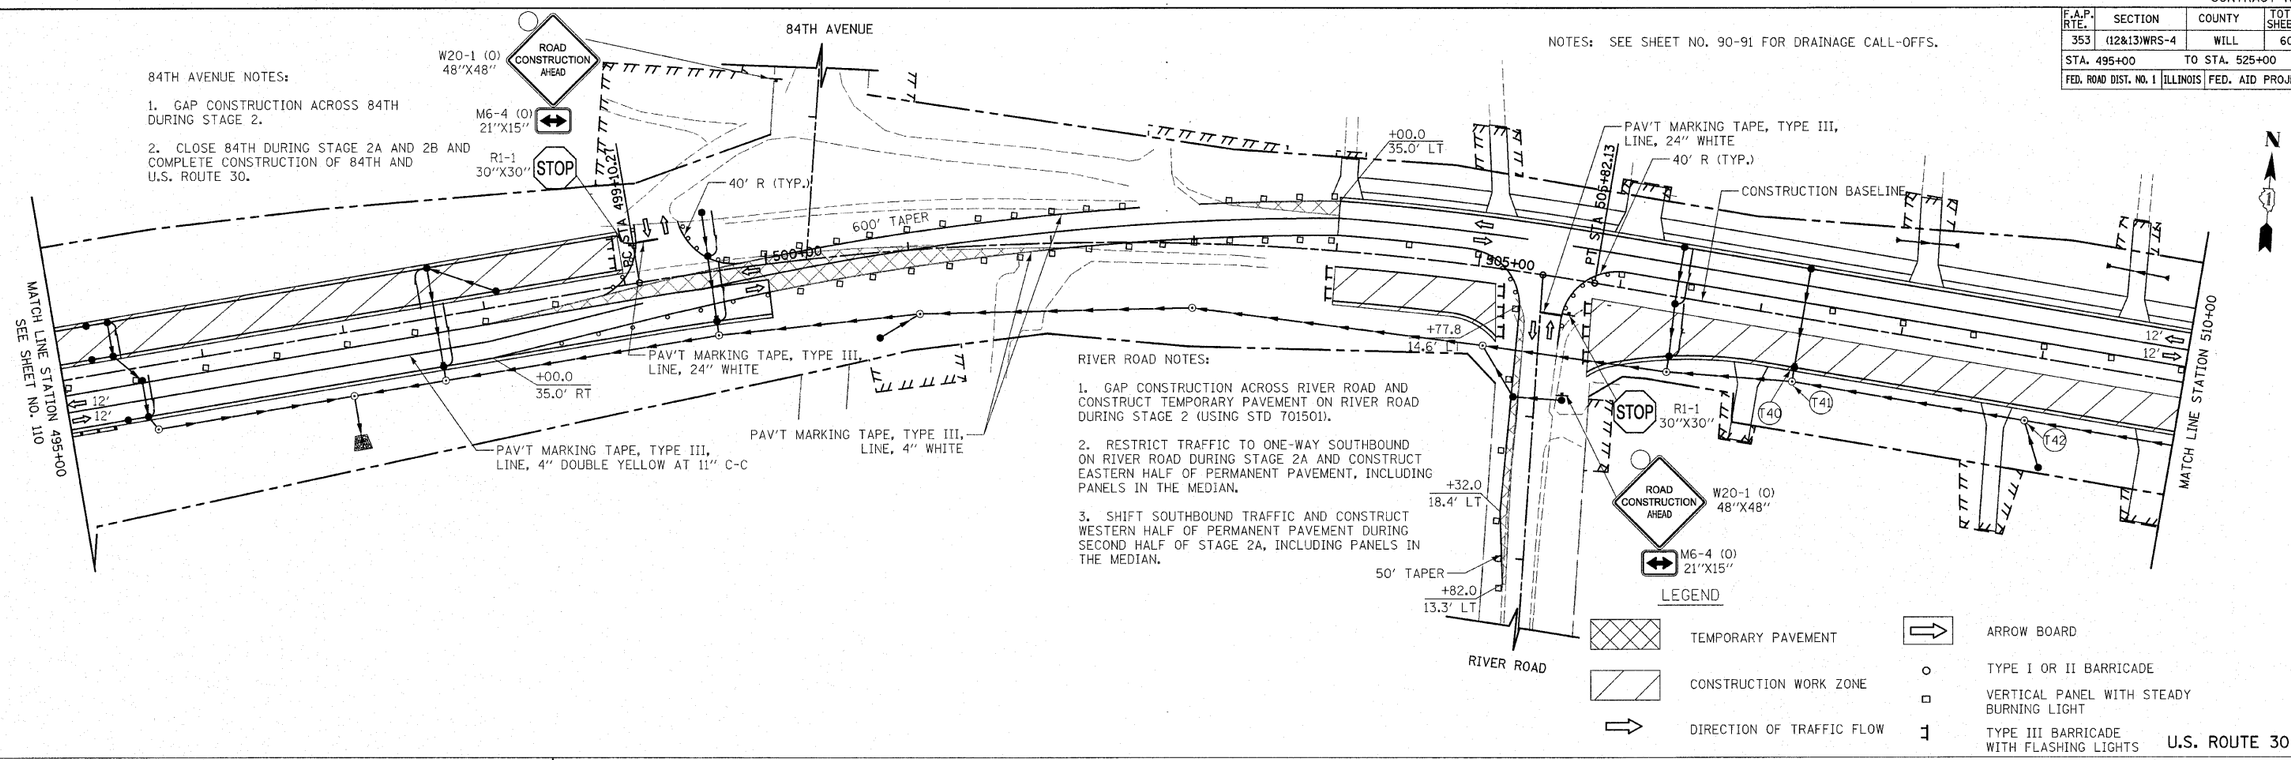

RIVER ROAD NOTES:

1. GAP CONSTRUCTION ACROSS RIVER ROAD AND CONSTRUCT TEMPORARY PAVEMENT ON RIVER ROAD DURING STAGE 2 (USING STD 701501).

2. RESTRICT TRAFFIC TO ONE-WAY SOUTHBOUND ON RIVER ROAD DURING STAGE 2A AND CONSTRUCT EASTERN HALF OF PERMANENT PAVEMENT, INCLUDING PANELS IN THE MEDIAN.

3. SHIFT SOUTHBOUND TRAFFIC AND CONSTRUCT WESTERN HALF OF PERMANENT PAVEMENT DURING SECOND HALF OF STAGE 2A, INCLUDING PANELS IN THE MEDIAN.

LEGEND

- TEMPORARY PAVEMENT
- CONSTRUCTION WORK ZONE
- DIRECTION OF TRAFFIC FLOW
- ARROW BOARD
- TYPE I OR II BARRICADE
- VERTICAL PANEL WITH STEADY BURNING LIGHT
- TYPE III BARRICADE WITH FLASHING LIGHTS

U.S. ROUTE 30

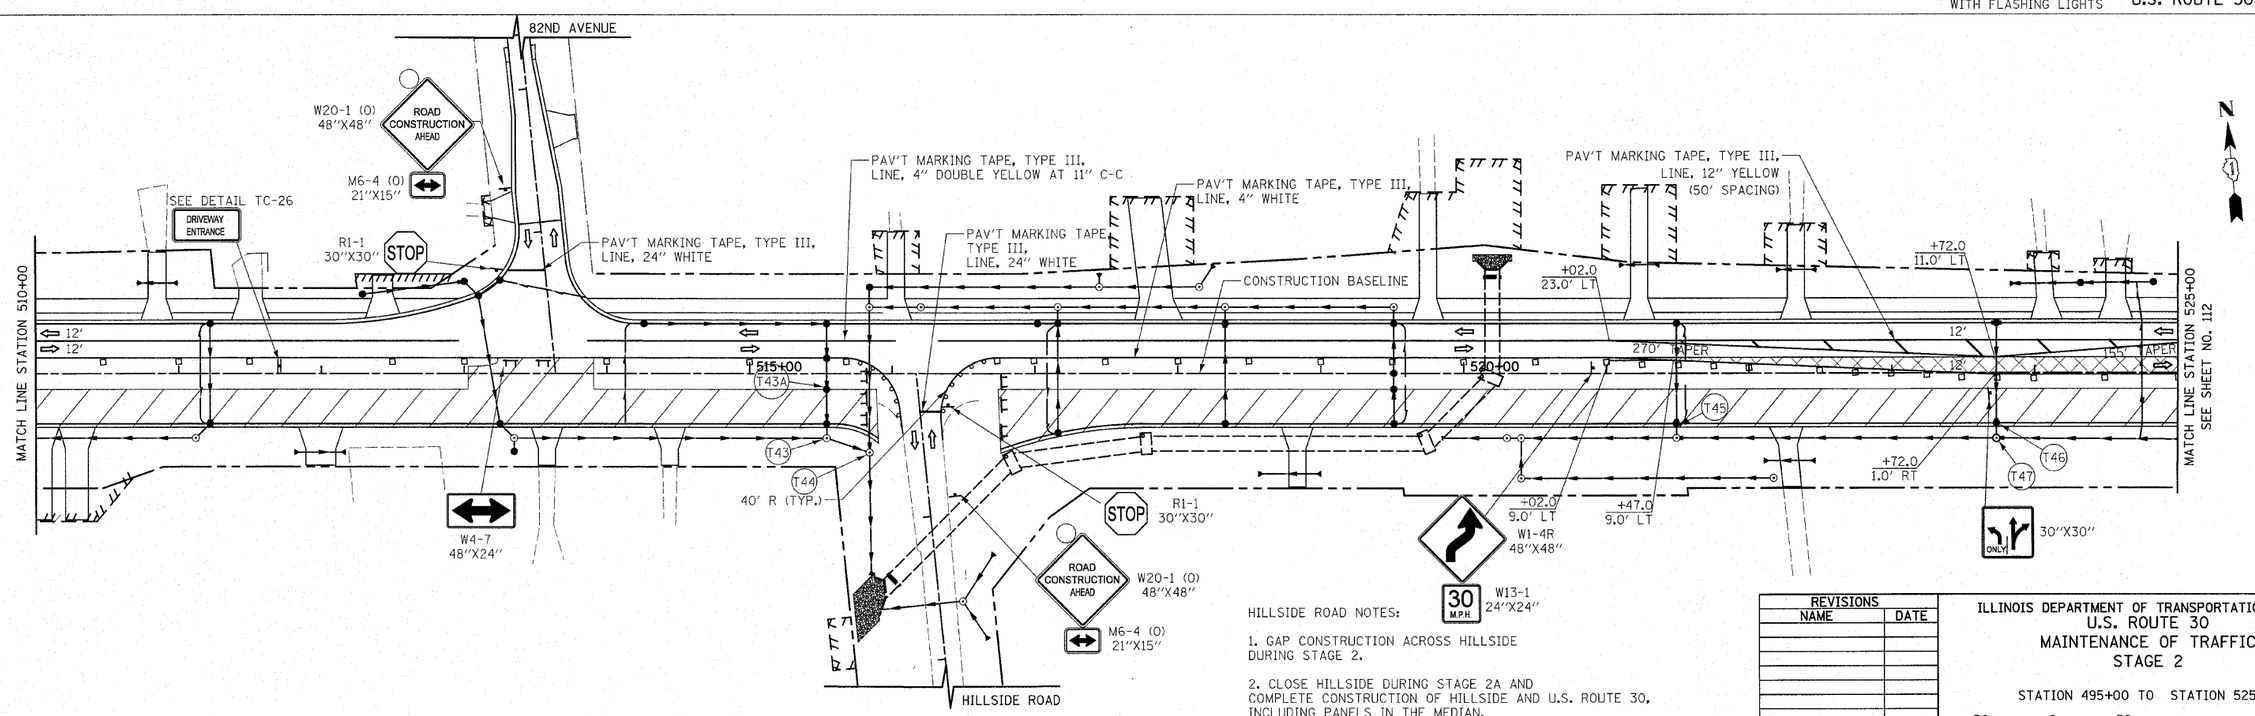

HILLSIDE ROAD NOTES:

1. GAP CONSTRUCTION ACROSS HILLSIDE DURING STAGE 2.

2. CLOSE HILLSIDE DURING STAGE 2A AND COMPLETE CONSTRUCTION OF HILLSIDE AND U.S. ROUTE 30, INCLUDING PANELS IN THE MEDIAN.

REVISIONS	
NAME	DATE

ILLINOIS DEPARTMENT OF TRANSPORTATION

U.S. ROUTE 30

MAINTENANCE OF TRAFFIC

STAGE 2

STATION 495+00 TO STATION 525+00

50 0 50

SCALE IN FEET

DATE 6/11/2010

DRAWN BY DJK

CHECKED BY JRV