CONTRACT NO. 62478

| F.A.P. RTE. | SECTION | COUNTY | TOTAL SHEETS | SHEET NO. |
|---|---|---|---|---|
| 353 | (12&13)WRS-4 | WILL | 608 | 214 |
| STA. | | TO STA. | | |
| FED. ROAD DIST. NO. 1 | ILLINOIS | FED. AID PROJECT | | |

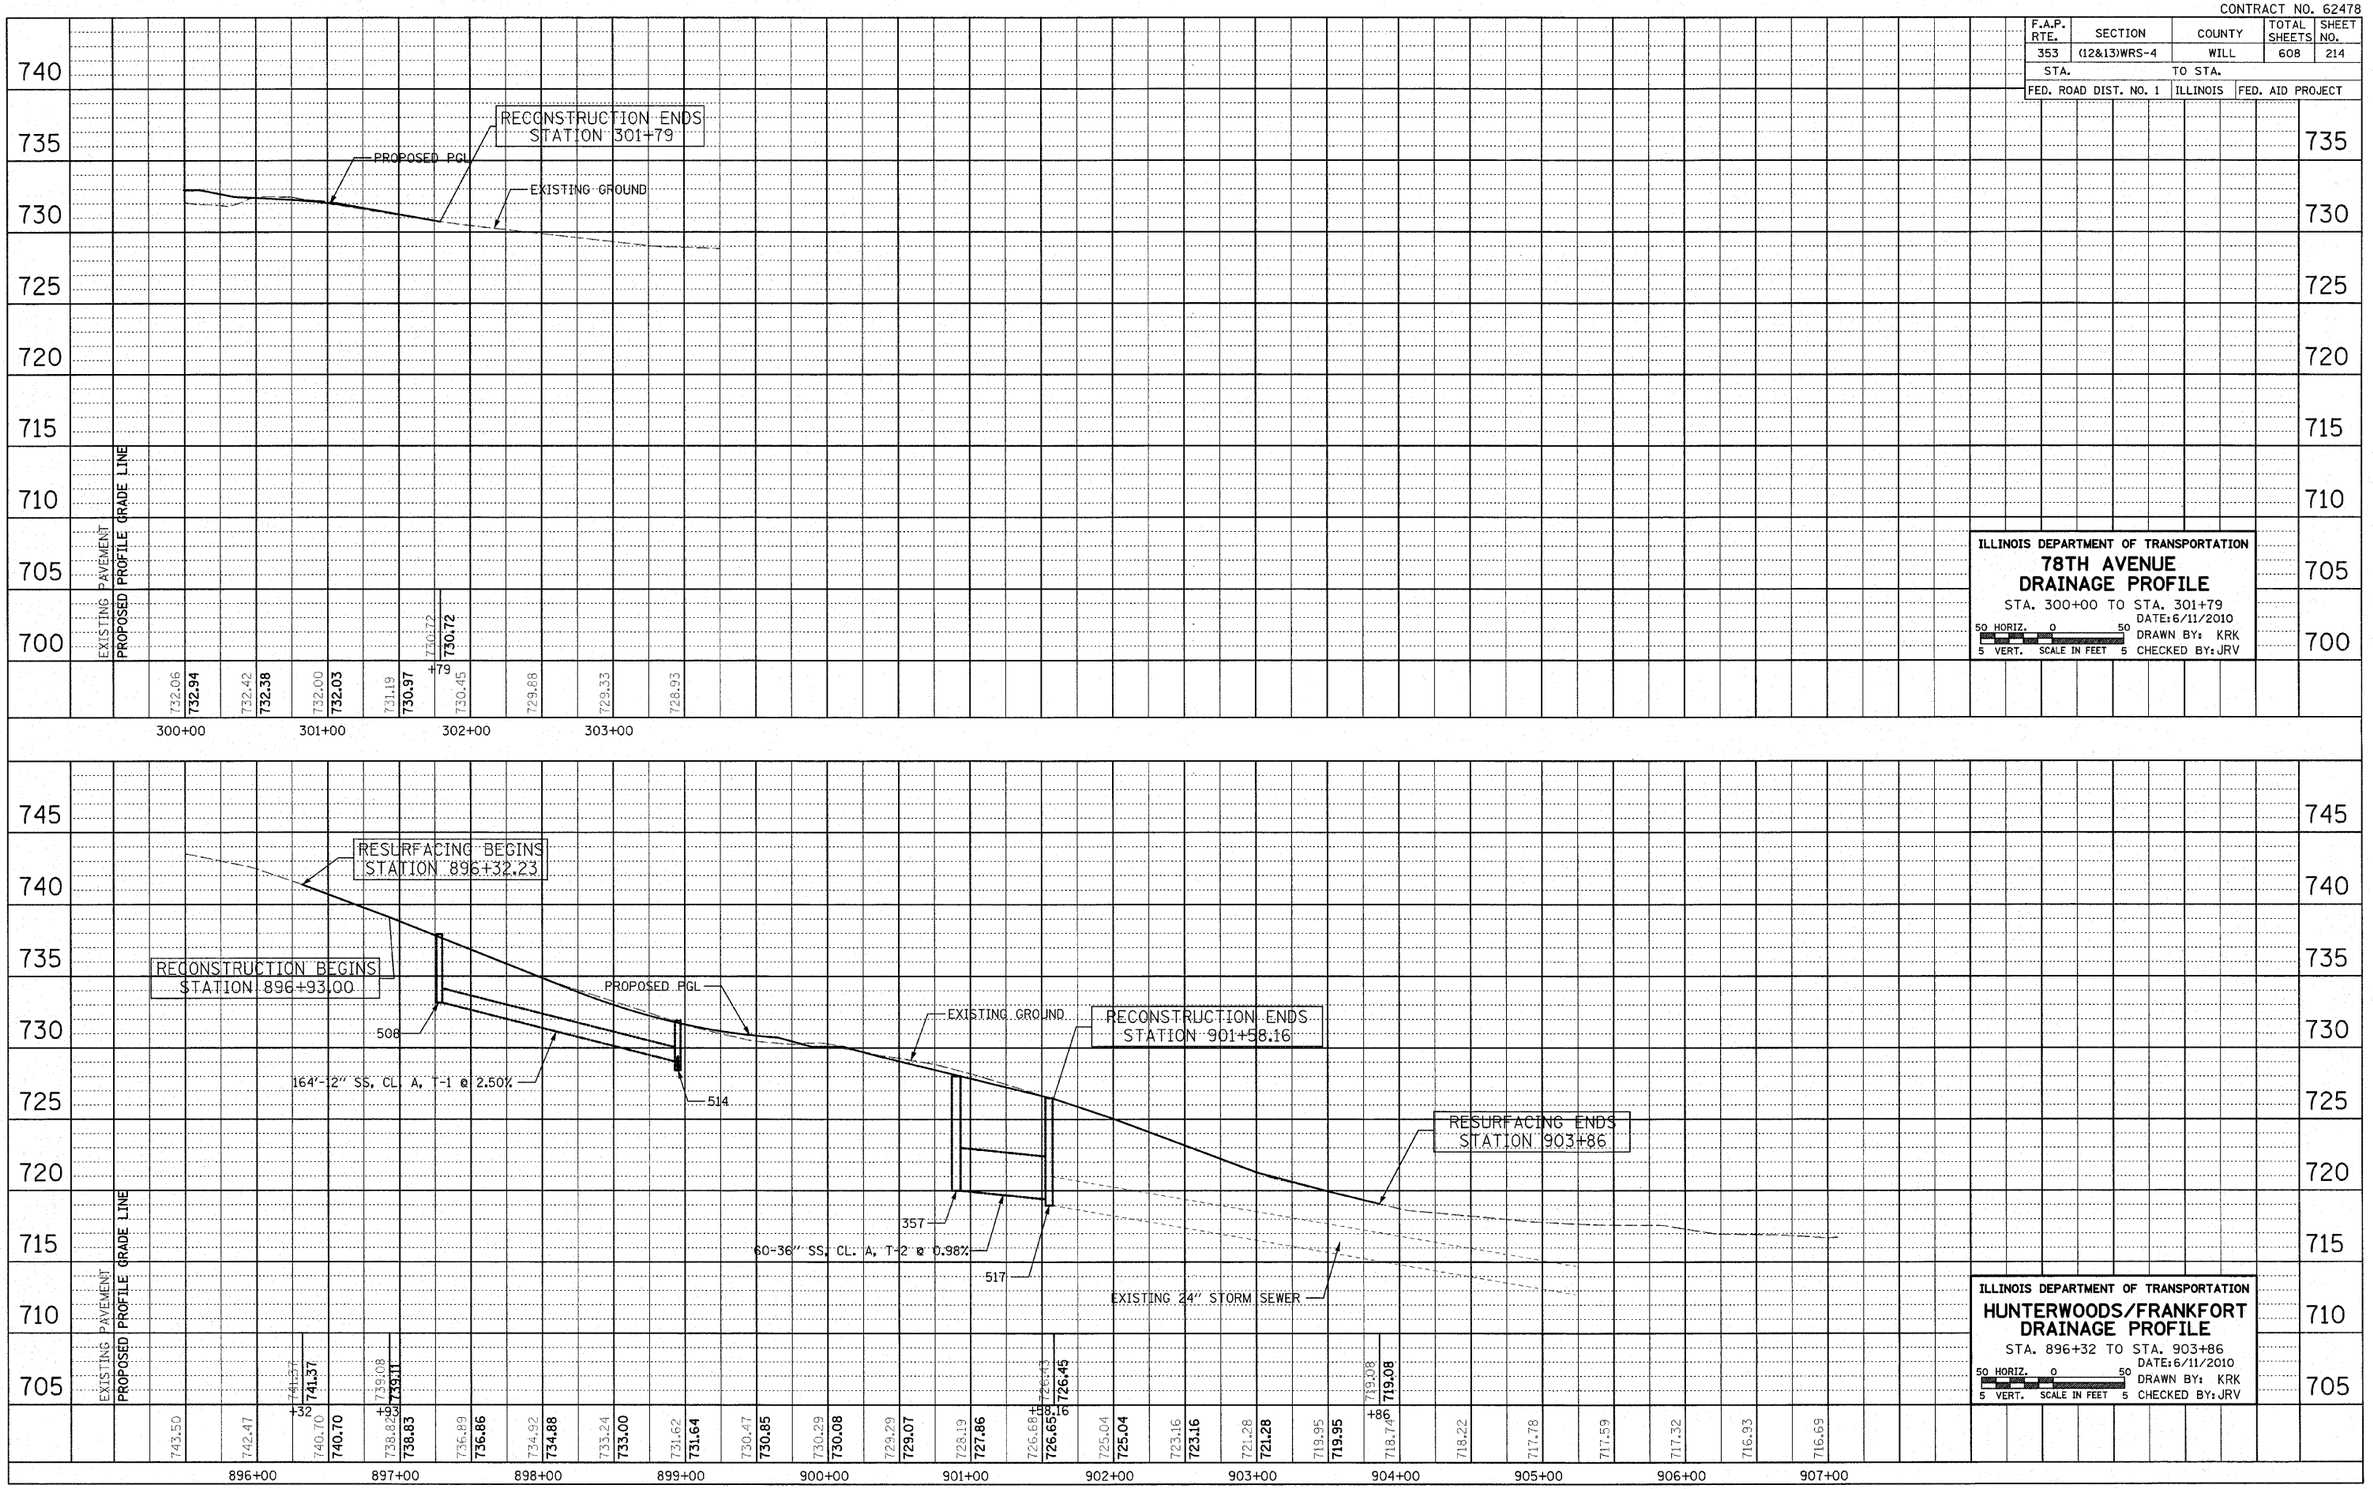


ILLINOIS DEPARTMENT OF TRANSPORTATION

**78TH AVENUE DRAINAGE PROFILE**

STA. 300+00 TO STA. 301+79

50 HORIZ. 0 50 SCALE IN FEET 5 VERT. 5

DATE: 6/11/2010

DRAWN BY: KRK

CHECKED BY: JRV

ILLINOIS DEPARTMENT OF TRANSPORTATION

**HUNTERWOODS/FRANKFORT DRAINAGE PROFILE**

STA. 896+32 TO STA. 903+86

50 HORIZ. 0 50 SCALE IN FEET 5 VERT. 5

DATE: 6/11/2010

DRAWN BY: KRK

CHECKED BY: JRV