STATE OF ILLINOIS
DEPARTMENT OF TRANSPORTATION

ROUTE NO.	SECTION	COUNTY	TOTAL SHEETS	SHEET NO.
353	(12&13)WRS-4	Will	608	487
FED. ROAD DIST. NO. 7	ILLINOIS	FED. AID PROJECT-		

Contract No. 62478

SHEET NO. 3
8 SHEETS

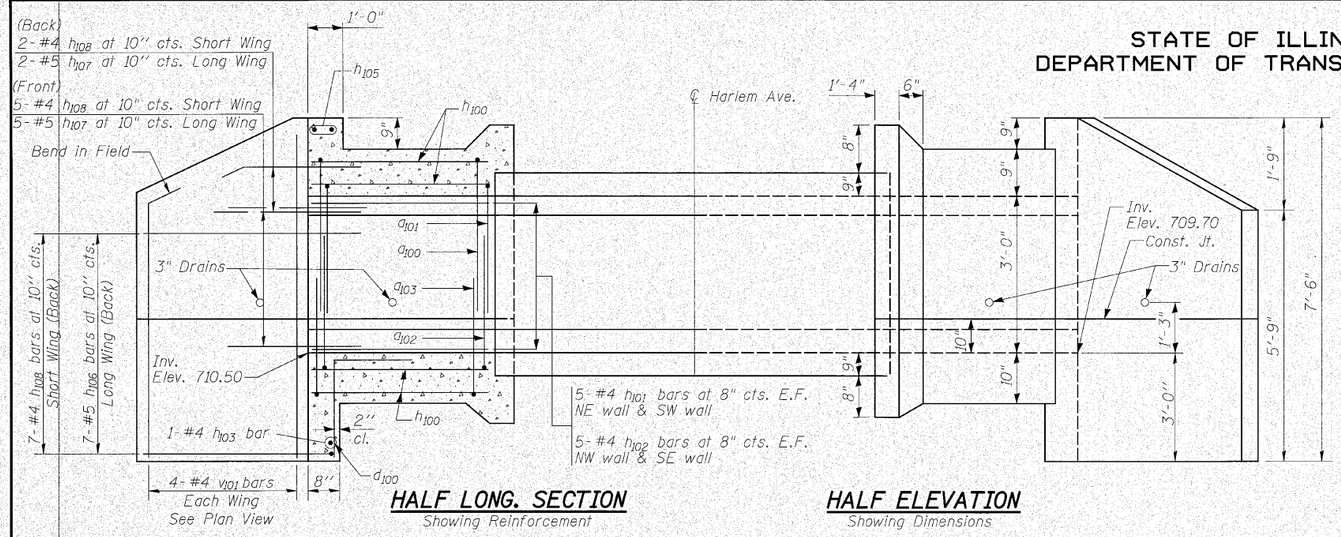

HALF LONG. SECTION
Showing Reinforcement

HALF ELEVATION
Showing Dimensions

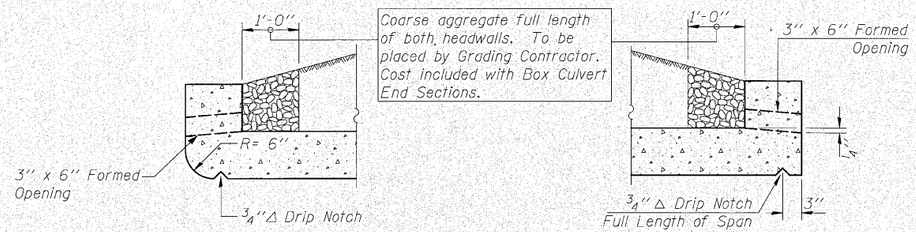

AT UPSTREAM END

AT DOWNSTREAM END

DRAIN DETAIL

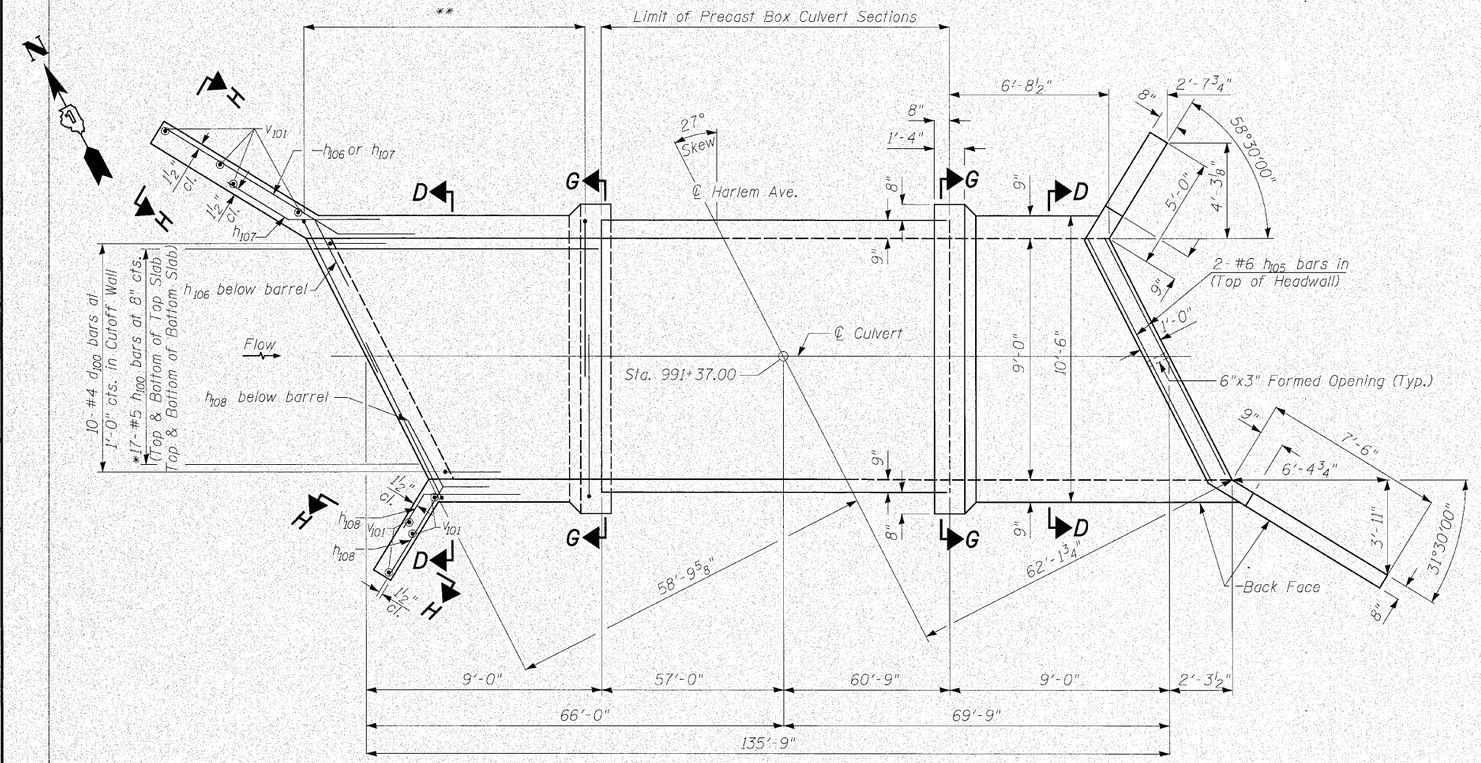

SHOWING REINFORCEMENT

SHOWING OUTLINES

PLAN
N.T.S.

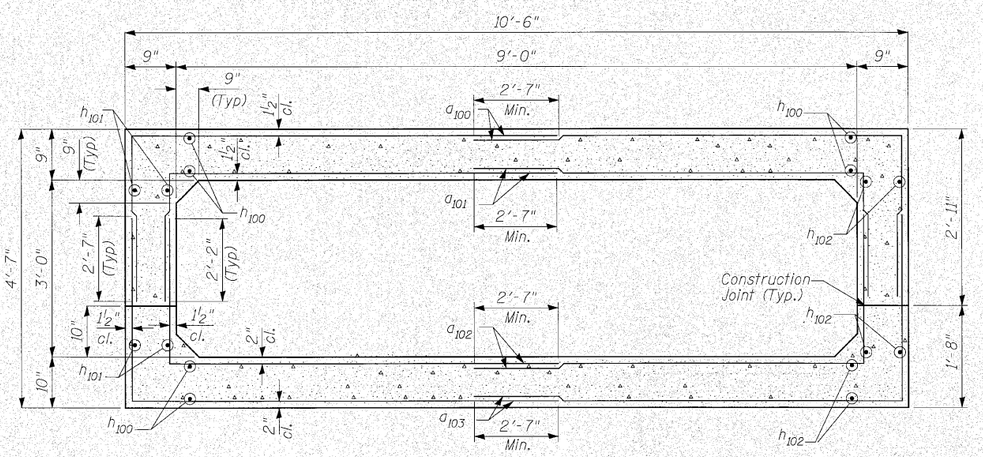

SECTION D-D
N.T.S.

DESIGNED	SST
CHECKED	SPK
DRAWN	BID
CHECKED	SPK

* See Field Cutting Diagram on Sheet 4

** 20x2-#6 a_{100} bars at 7" cts. max Top of Top Slab
20x2-#6 a_{101} bars at 7" cts. max Bottom of Top Slab
20x2-#6 a_{102} bars at 7" cts. max Top of Bottom Slab
20x2-#6 a_{103} bars at 7" cts. max Bottom of Bottom Slab

NOTES:

1. For Sections G-G & H-H and Bill of Material, See Sheet 4.
2. Bars indicated thus 26x2-#4 etc. indicates 26 lines of bars with 2 lengths per line.

INFRASTRUCTURE ENGINEERING | INCORPORATED
33 West Monroe | Suite 1540 | Chicago, IL 60603
P 312.425.9550 | F 312.425.9564 | www.infrastructure-eng.com

END SECTION G
HARLEM AVENUE OVER
DRAINAGE DITCH
F.A.P. ROUTE 353 - SEC. (12&13)WRS-4
WILL COUNTY
STATION 991+37.00
STRUCUTURE NO. 099-C028

P:\P-03\1505\Drawings\Final Design\991+37.00\Drawings\Sheets\culv991-sht03.dgn
6/9/2010 2:30:27 PM