CONTRACT NO. 62478

F.A.P RTE.	SECTION	COUNTY	TOTAL SHEETS	SHEET NO.
353	(12&13)WRS-4	WILL	608	528

STA. 462+00.00 TO STA. 462+80.00

FED. ROAD DIST. NO. 1 | ILLINOIS | FED. AID PROJECT

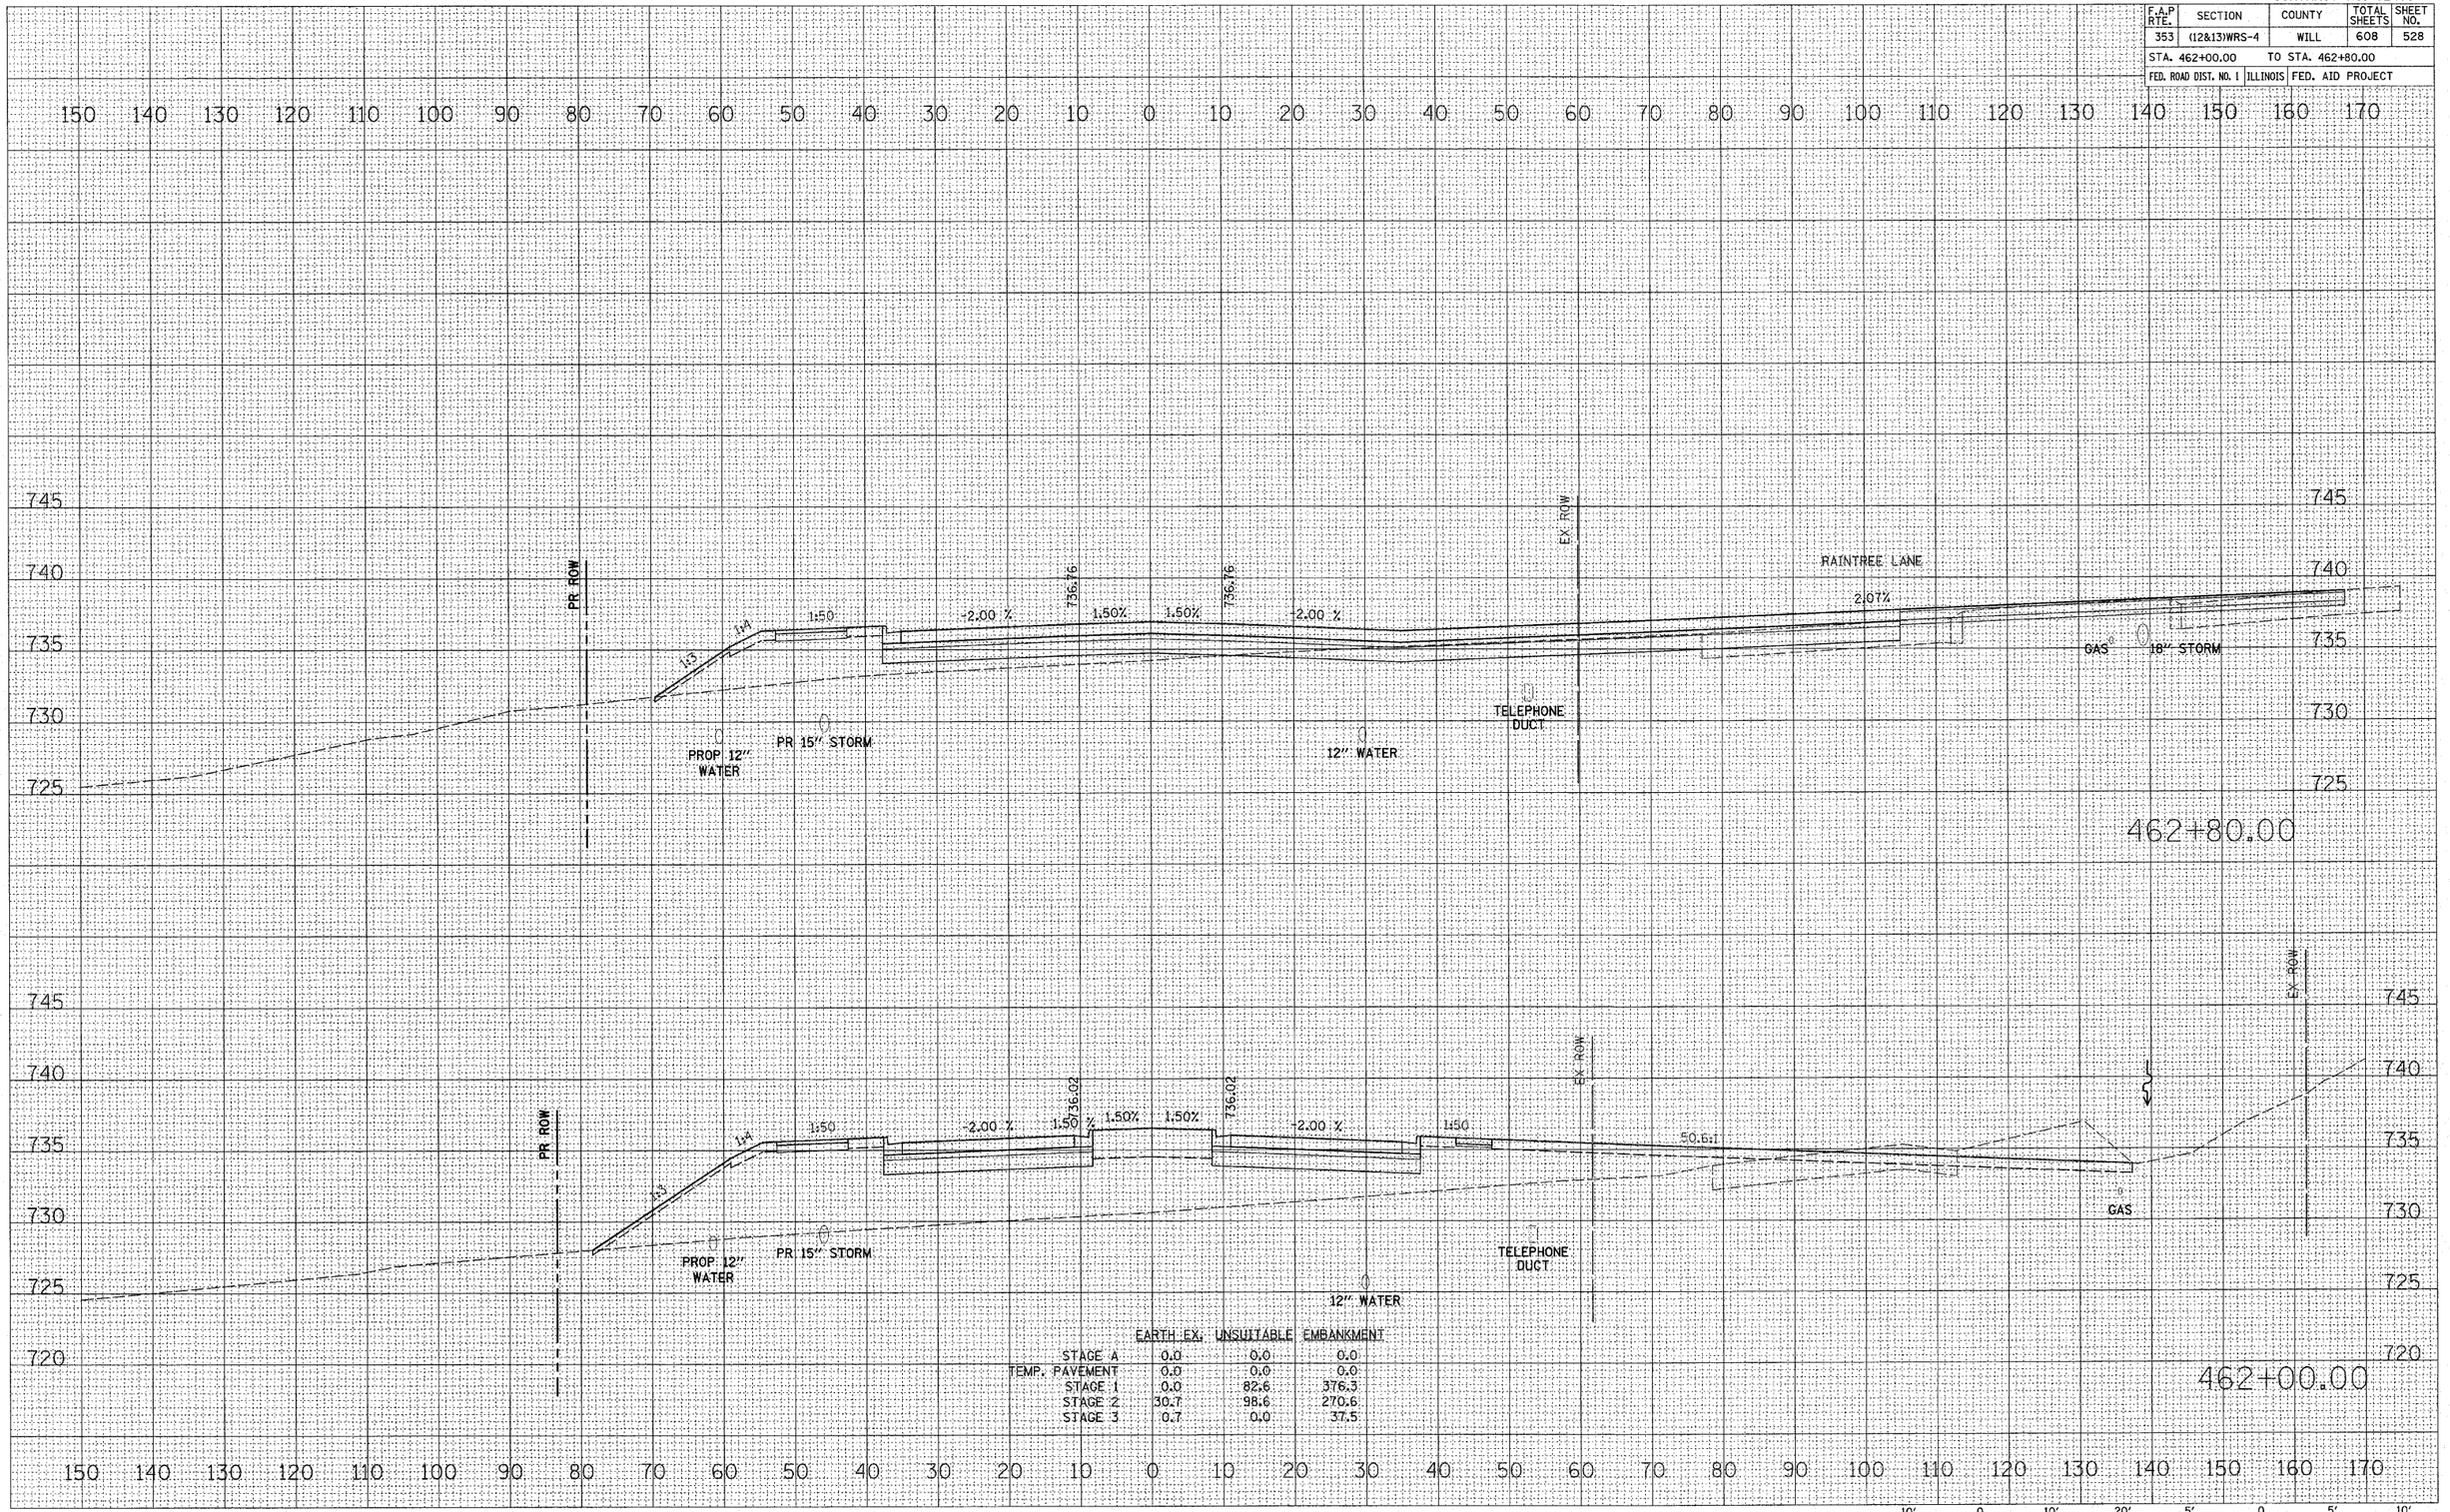

	EARTH EX.	UNSUITABLE	EMBANKMENT
STAGE A	0.0	0.0	0.0
TEMP. PAVEMENT	0.0	0.0	0.0
STAGE 1	0.0	82.6	376.3
STAGE 2	30.7	98.6	270.6
STAGE 3	0.7	0.0	37.5

U.S. ROUTE 30

FINAL SURVEY — NOTE BOOK NO. — SURVEYED — PLOTTED — TEMPLATE — AREAS — AREAS CHECKED — BY — DATE

ORIGINAL SURVEY — NOTE BOOK NO. — SURVEYED — PLOTTED — TEMPLATE — AREAS — AREAS CHECKED — BY — DATE

PLOT DATE = 6/10/2010
FILE NAME = J:\1351\cad\sheets\16 xsec\D162478\rte_sheet_16.dgn
PLOT SCALE = 10.0000 ' / IN.
USER NAME = blg