PLOT DATE = $DATE$
FILE NAME = $FILEL$
PLOT SCALE = $SCALE$
USER NAME = $USER$

ORIGINAL SURVEY		BY	DATE
NOTE BOOK	SURVEYED		
	PLOTTED		
	TEMPLATE		
	AREAS		
NO.	AREAS CHECKED		

FINAL SURVEY		BY	DATE
NOTE BOOK	SURVEYED		
	PLOTTED		
	TEMPLATE		
	AREAS		
NO.	AREAS CHECKED		

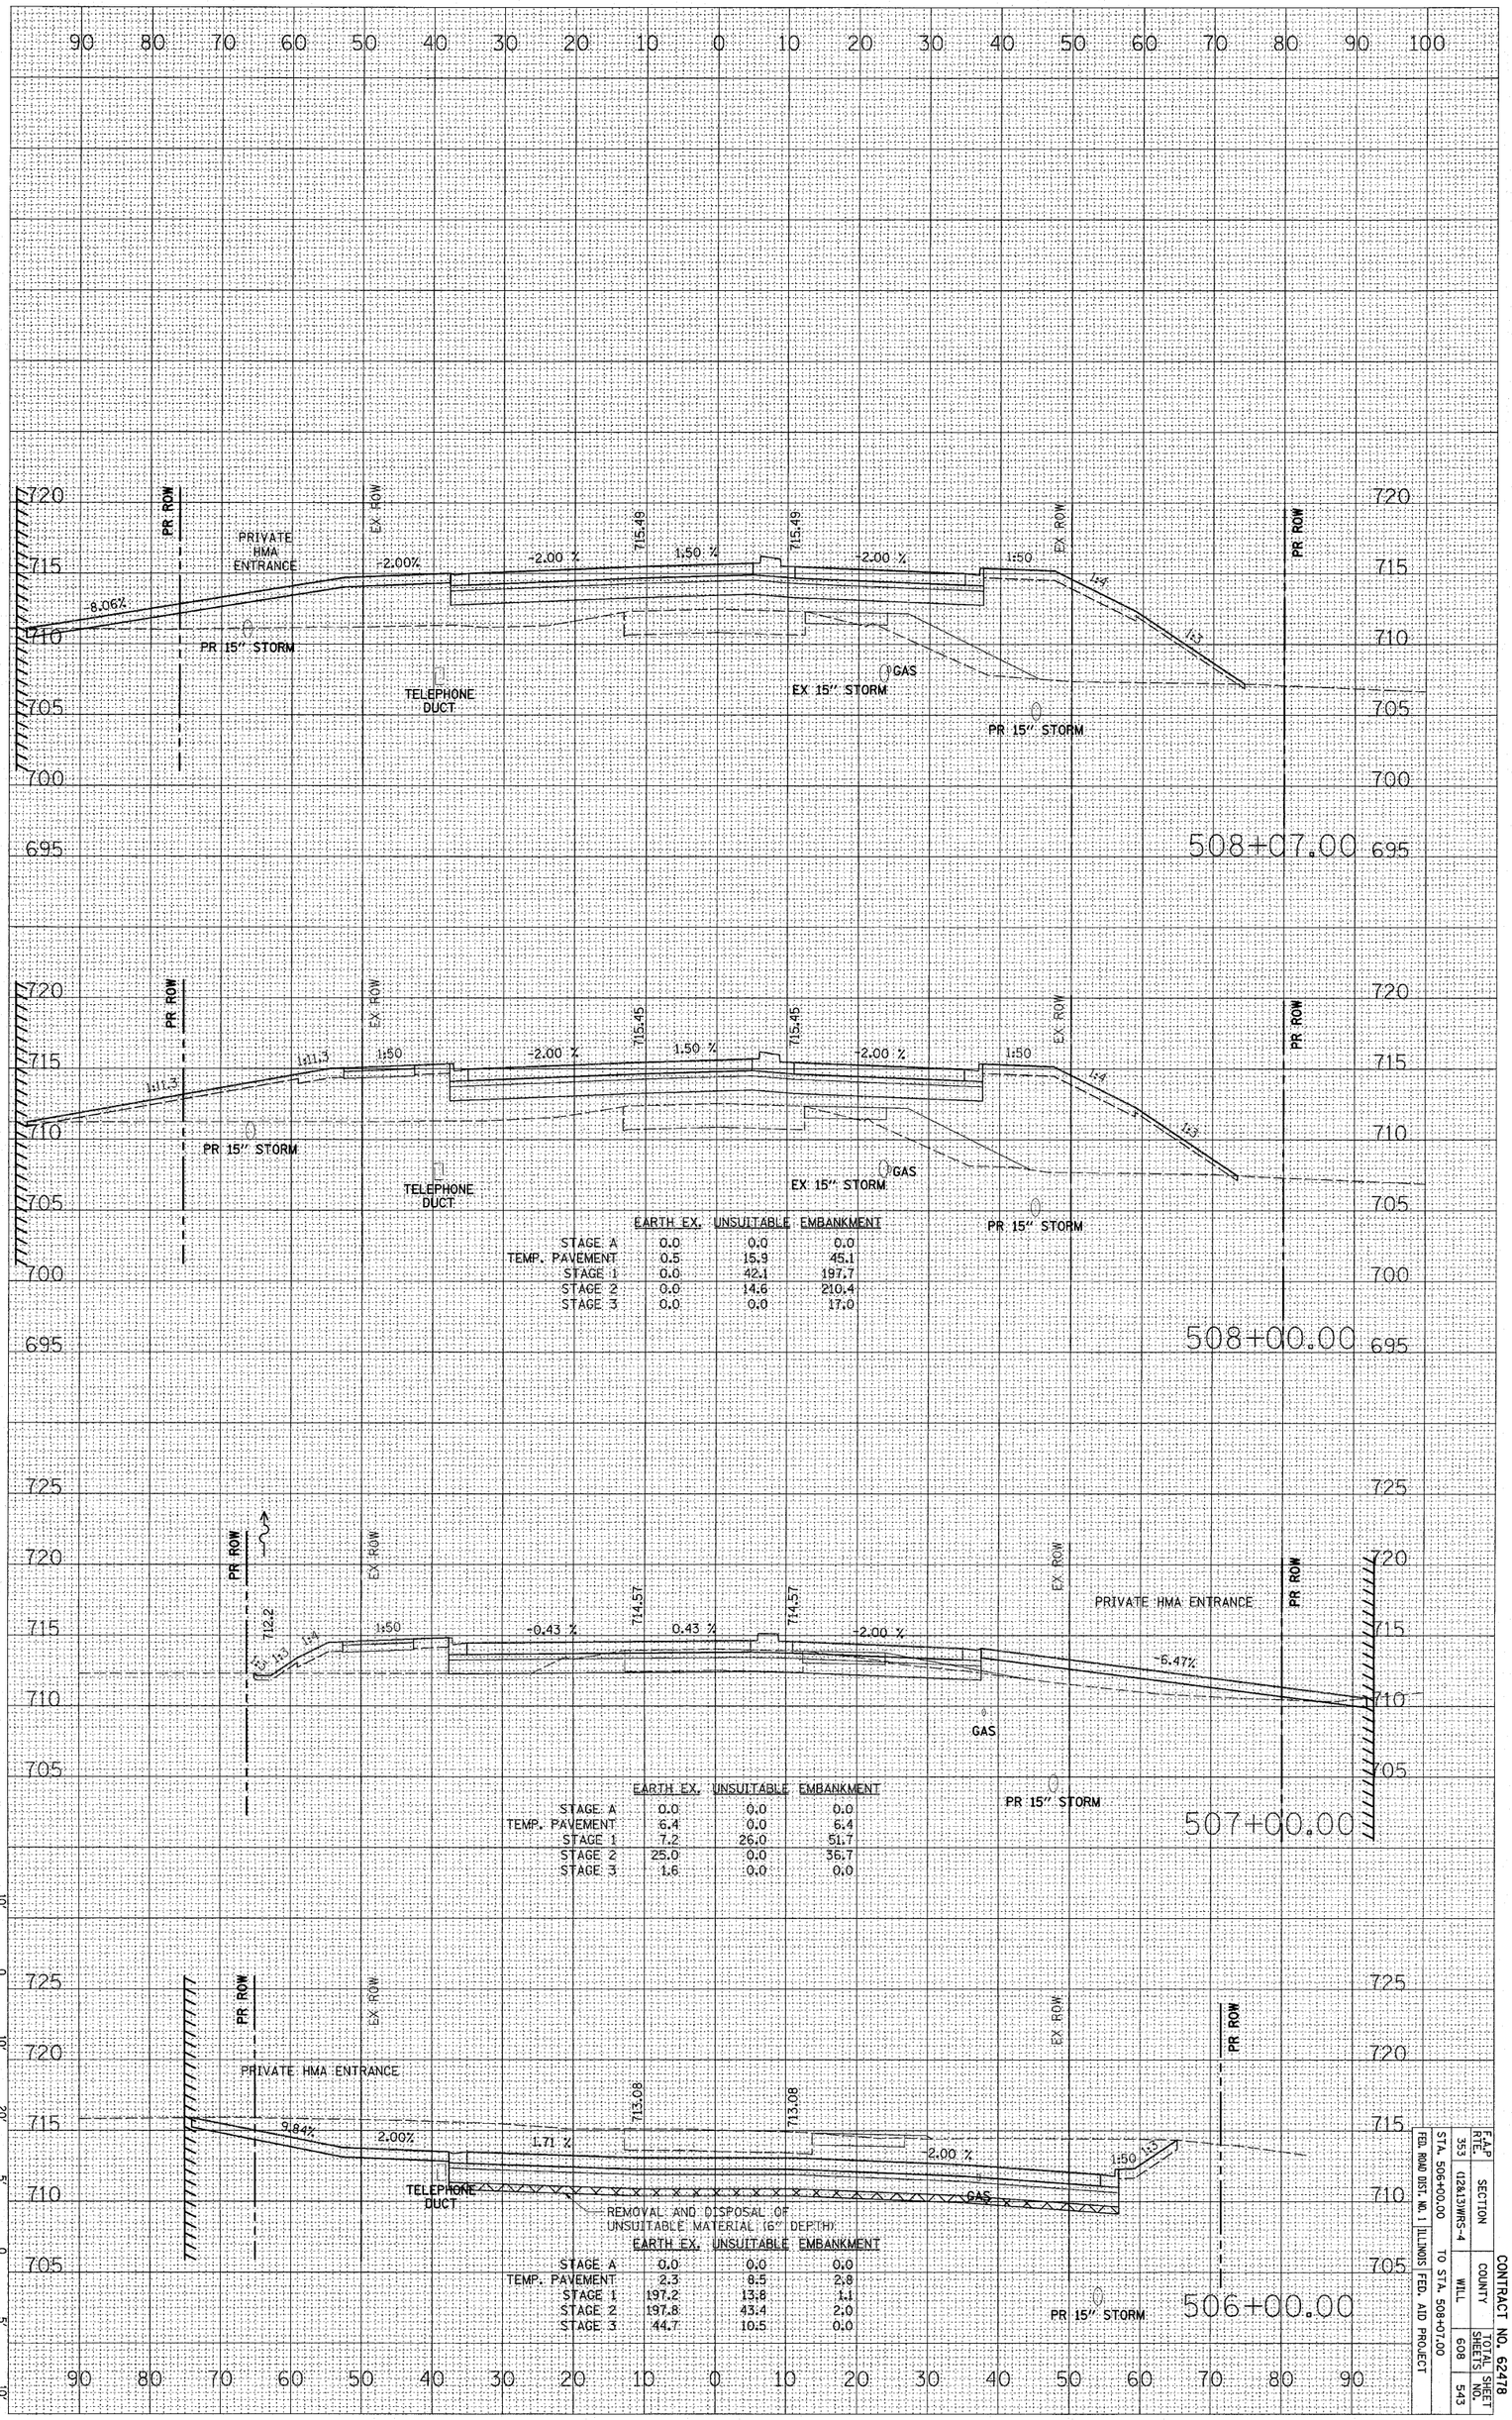

	EARTH EX.	UNSUITABLE	EMBANKMENT
STAGE A	0.0	0.0	0.0
TEMP. PAVEMENT	0.5	15.9	45.1
STAGE 1	0.0	42.1	197.7
STAGE 2	0.0	14.6	210.4
STAGE 3	0.0	0.0	17.0

	EARTH EX.	UNSUITABLE	EMBANKMENT
STAGE A	0.0	0.0	0.0
TEMP. PAVEMENT	6.4	0.0	6.4
STAGE 1	7.2	26.0	51.7
STAGE 2	25.0	0.0	36.7
STAGE 3	1.6	0.0	0.0

	EARTH EX.	UNSUITABLE	EMBANKMENT
STAGE A	0.0	0.0	0.0
TEMP. PAVEMENT	2.3	8.5	2.8
STAGE 1	197.2	13.8	1.1
STAGE 2	197.8	43.4	2.0
STAGE 3	44.7	10.5	0.0

F.A.P. RTE.	SECTION	COUNTY	TOTAL SHEETS	SHEET NO.
353	(12&13)WRS-4	WILL	608	5-43

STA. 506+00.00 TO STA. 508+07.00

FED. ROAD DIST. NO. 1 ILLINOIS FED. AID PROJECT

CONTRACT NO. 62418

U.S. ROUTE 30