CONTRACT NO. 62478

F.A.P RTE.	SECTION	COUNTY	TOTAL SHEETS	SHEET NO.
353	(12&13)WRS-4	WILL	608	547
STA. 515+00.00		TO STA. 516+21.00		
FED. ROAD DIST. NO. 1	ILLINOIS	FED. AID PROJECT		

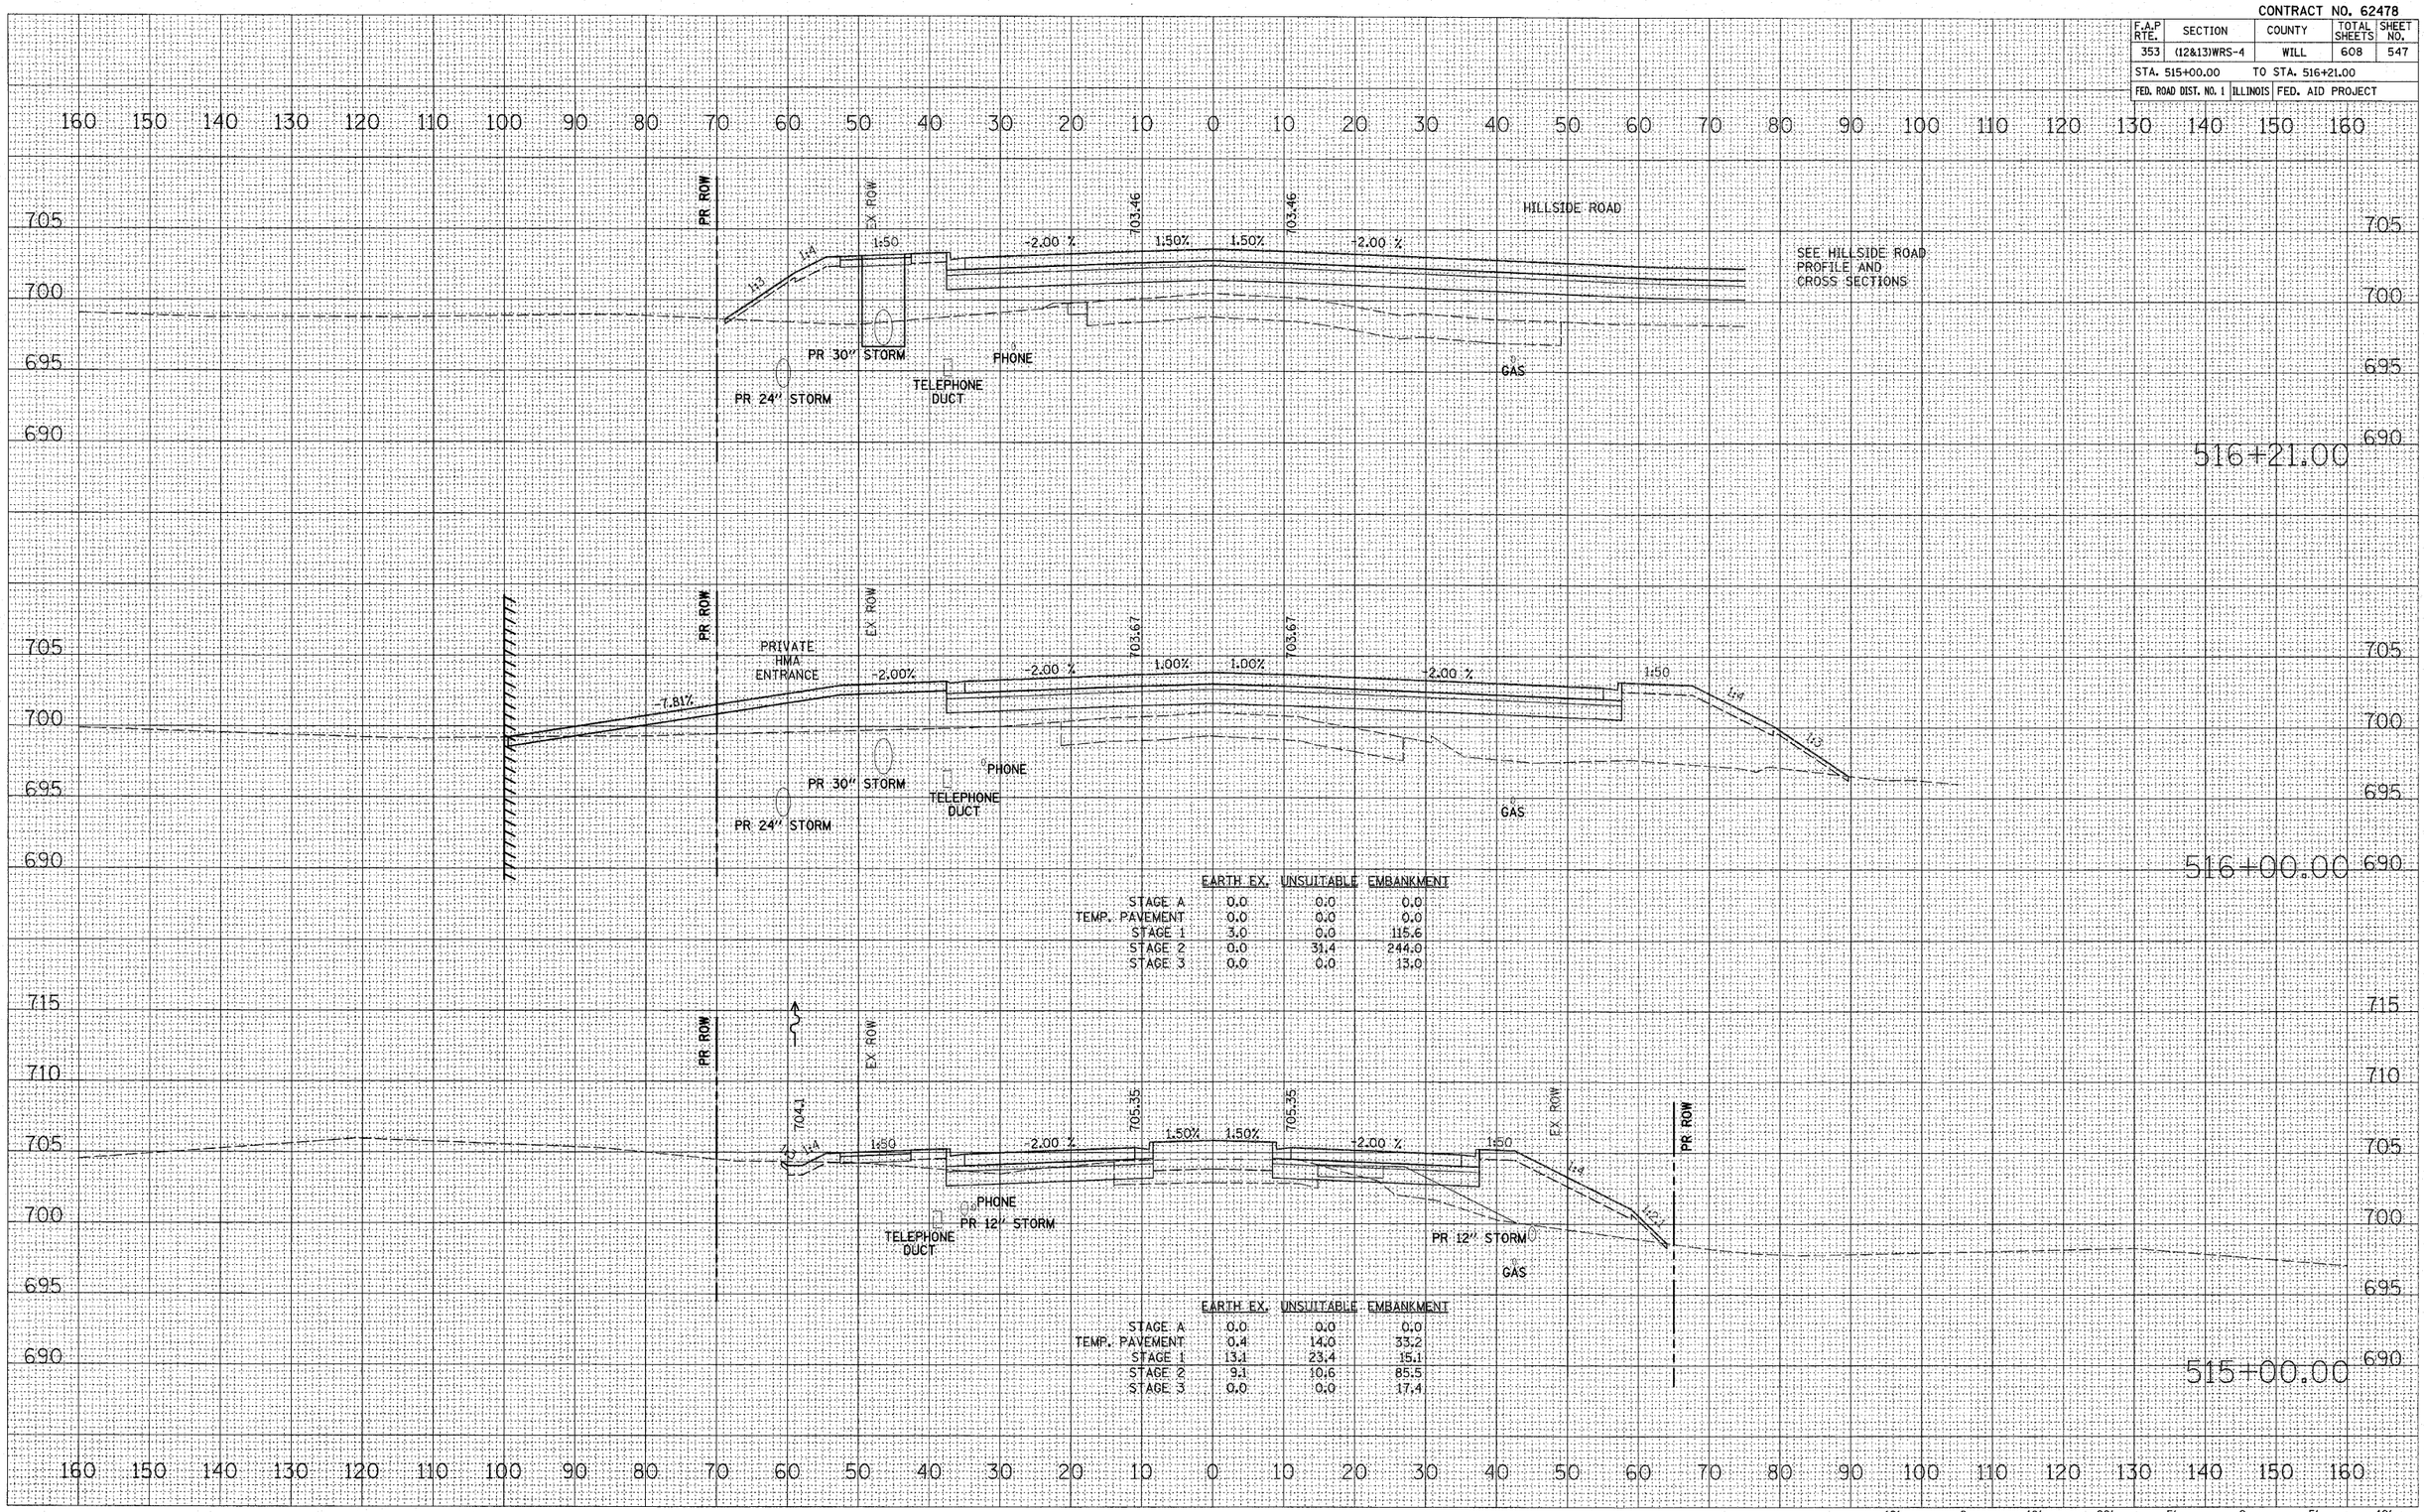

FINAL SURVEY — SURVEYED — PLOTTED — NOTE BOOK — TEMPLATE — AREAS — AREAS CHECKED — NO. — BY — DATE

ORIGINAL SURVEY — SURVEYED — PLOTTED — NOTE BOOK — TEMPLATE — AREAS — AREAS CHECKED — NO. — BY — DATE

PLOT DATE = 6/10/2010
FILE NAME = J:\1351\cad\sheets\US xsec\D1624778.dgn
PLOT SCALE = 10.0000 ' / IN.
USER NAME = Big

10' 0 10' 20' HORIZONTAL SCALE
5' 0 5' 10' VERTICAL SCALE

U.S. ROUTE 30