CONTRACT NO. 62478

F.A.P RTE.	SECTION	COUNTY	TOTAL SHEETS	SHEET NO.
353	(12&13)WRS-4	WILL	608	552
STA. 521+00.00		TO STA. 521+23.00		
FED. ROAD DIST. NO. 1	ILLINOIS	FED. AID PROJECT		

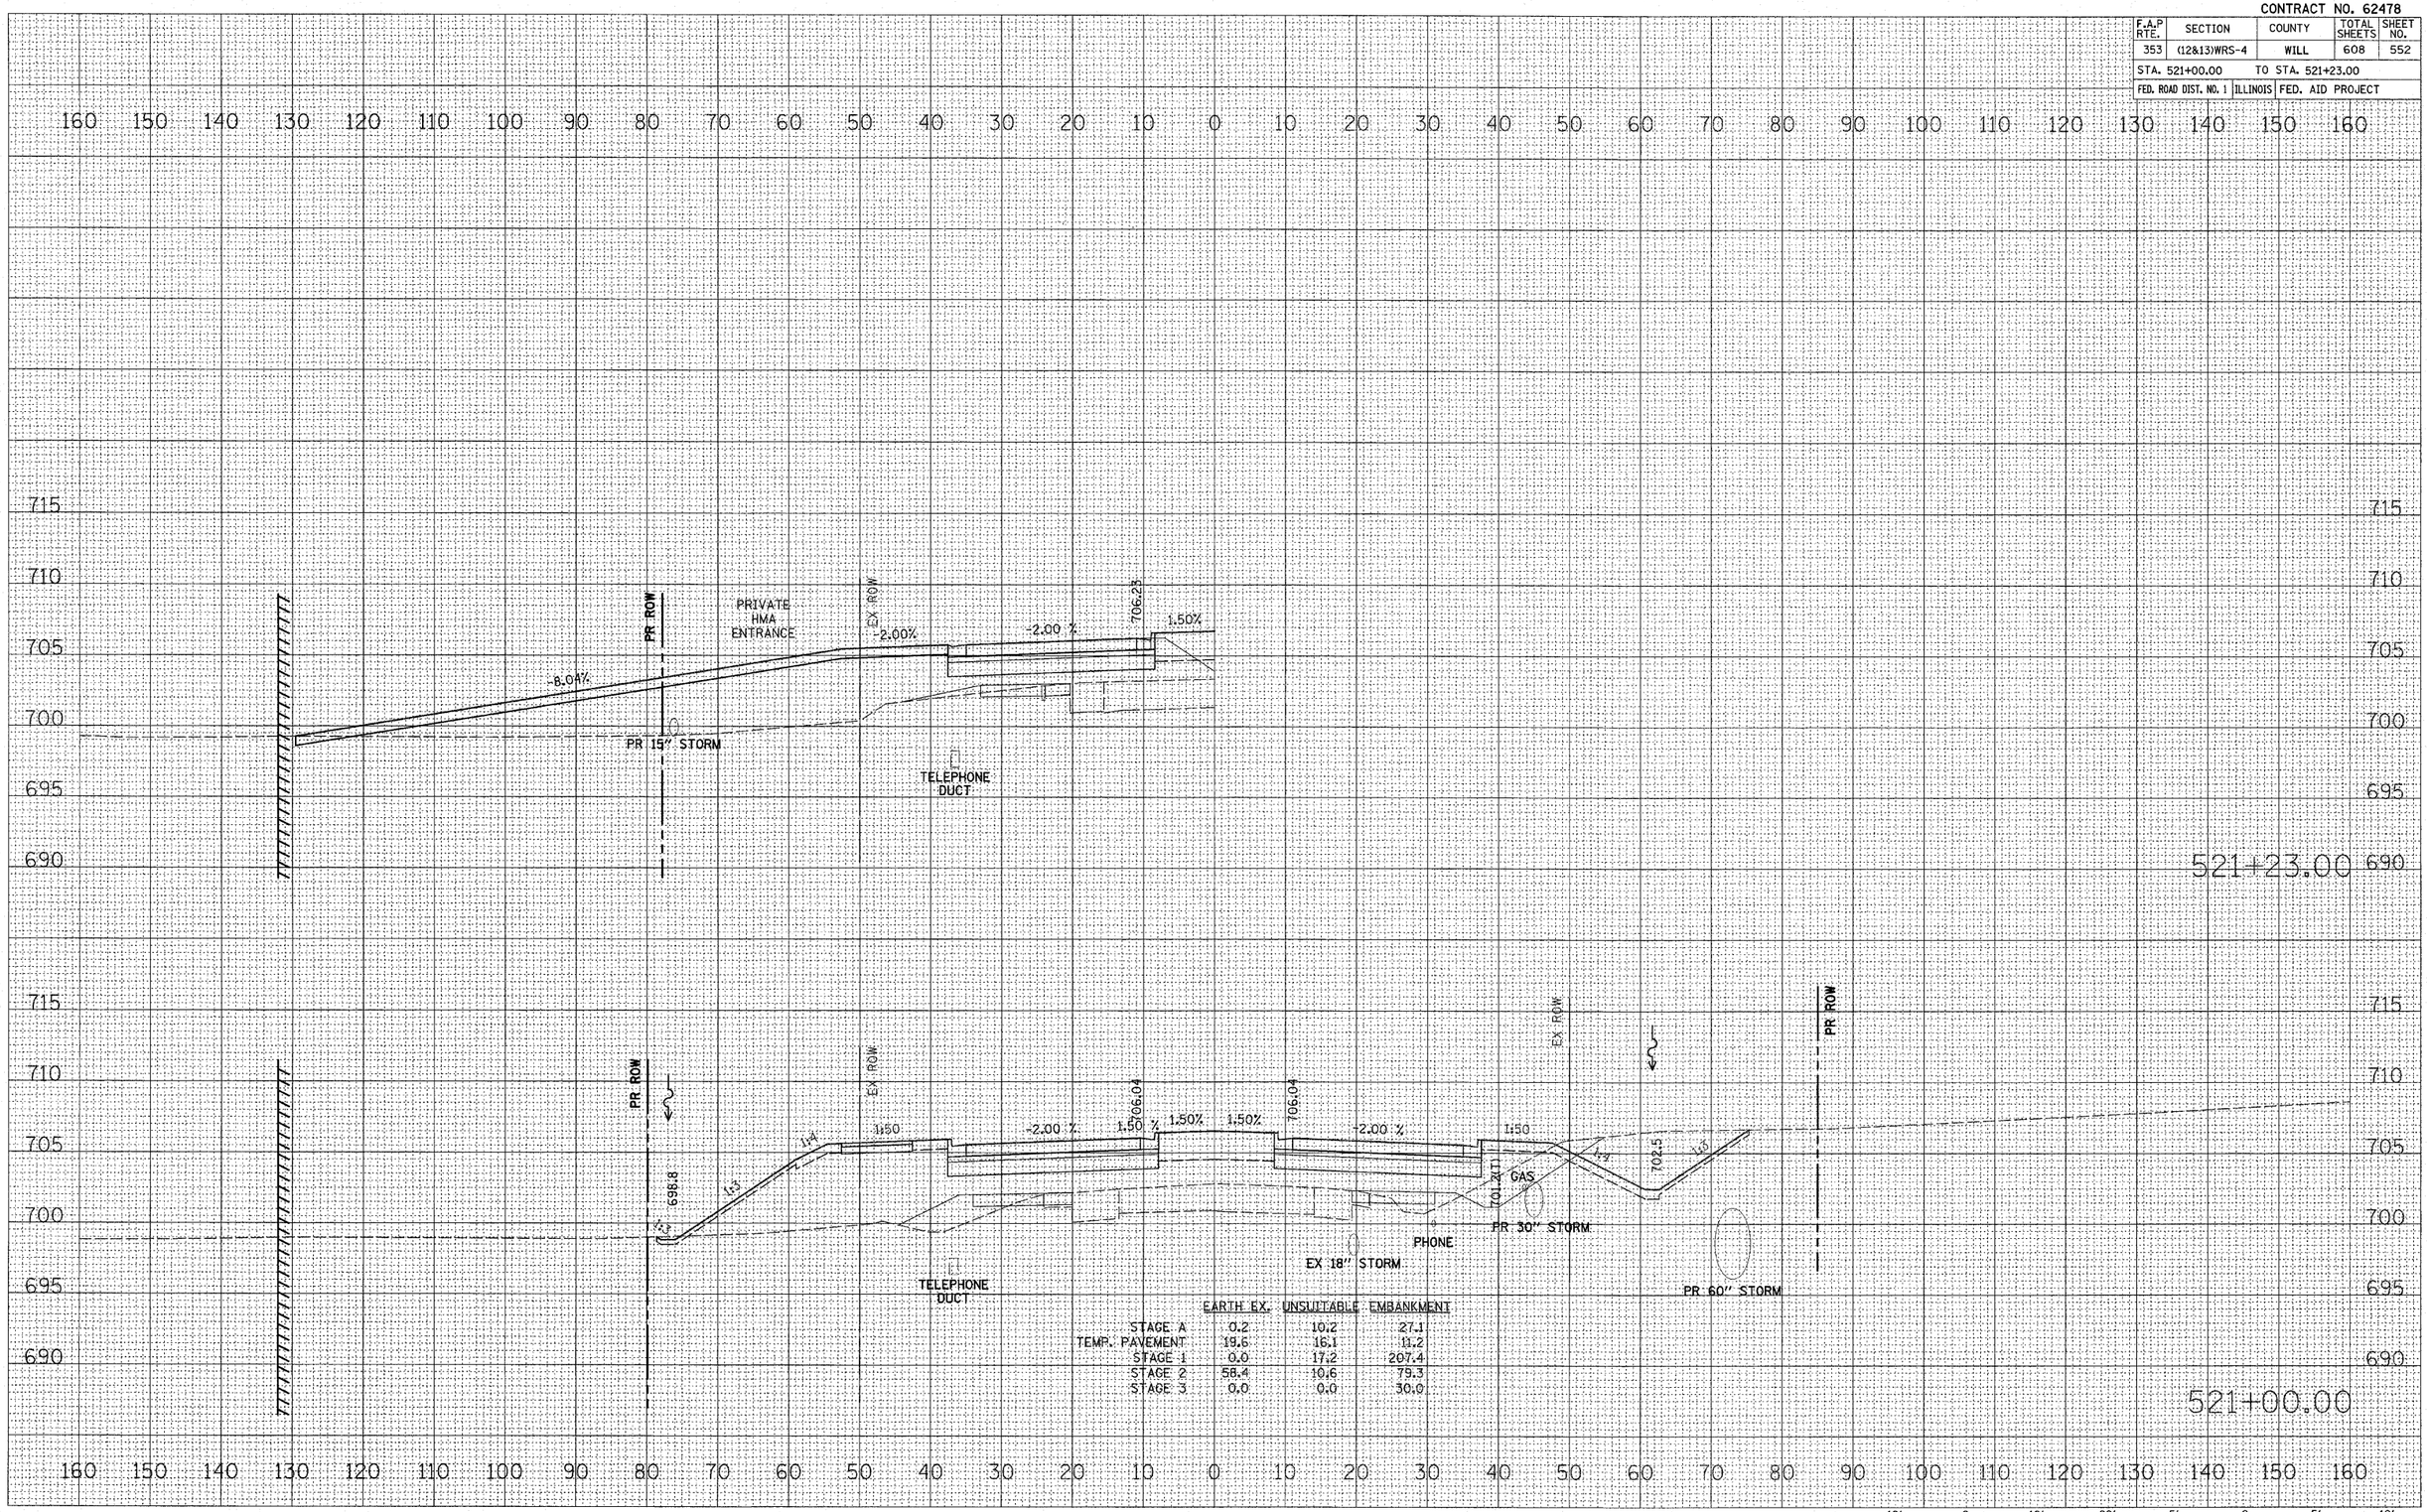

	EARTH EX.	UNSUITABLE	EMBANKMENT
STAGE A	0.2	10.2	27.1
TEMP. PAVEMENT	19.6	16.1	11.2
STAGE 1	0.0	17.2	207.4
STAGE 2	58.4	10.6	79.3
STAGE 3	0.0	0.0	30.0

U.S. ROUTE 30

FINAL SURVEY		BY	DATE
	SURVEYED		
	PLOTTED		
	TEMPLATE		
NOTE BOOK	AREAS		
NO.	AREAS CHECKED		

ORIGINAL SURVEY		BY	DATE
	SURVEYED		
	PLOTTED		
	TEMPLATE		
	AREAS		
NO.	AREAS CHECKED		

PLOT DATE = 6/10/2010
FILE NAME = J:\1351\cad\sheets\16 xsec\D1624_PROFILE.dgn
PLOT SCALE = 10.0000 ' / IN.
USER NAME = blg