CONTRACT NO. 62478

F.A.P RTE.	SECTION	COUNTY	TOTAL SHEETS	SHEET NO.
353	(12&13)WRS-4	WILL	608	554

STA. 524+00.00 TO STA. 524+05.00

FED. ROAD DIST. NO. 1 | ILLINOIS | FED. AID PROJECT

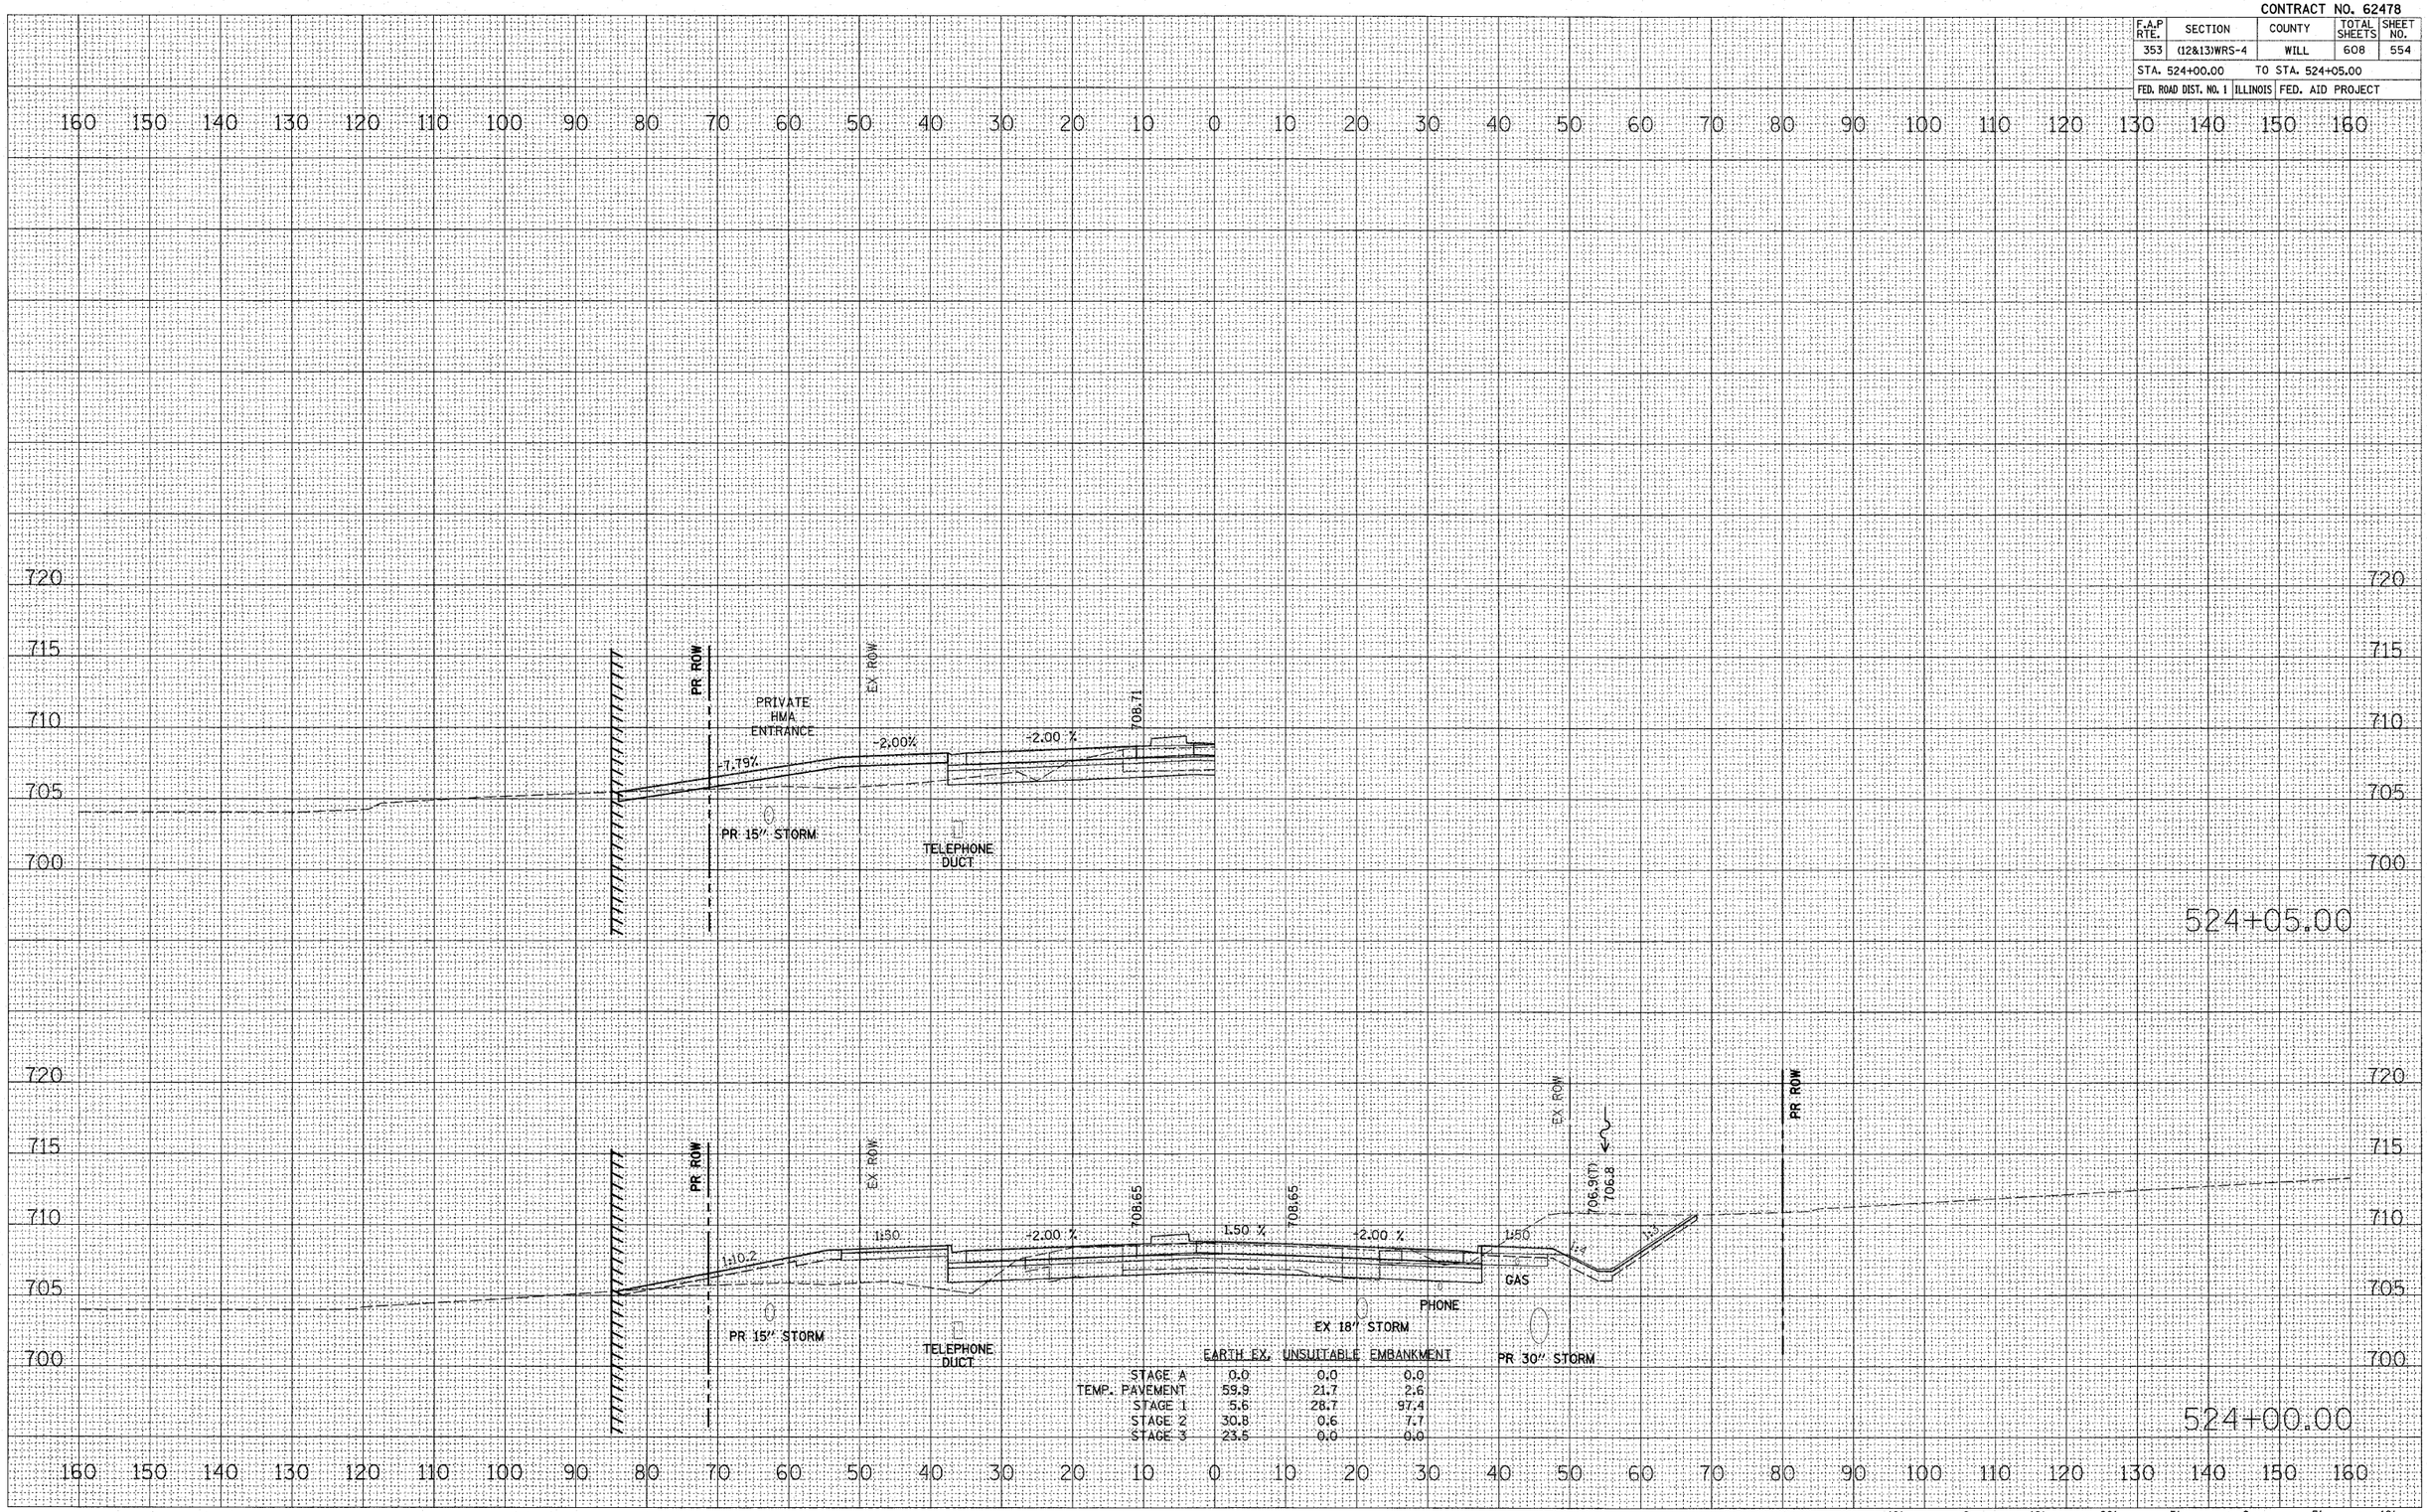

	EARTH EX.	UNSUITABLE	EMBANKMENT
STAGE A	0.0	0.0	0.0
TEMP. PAVEMENT	59.9	21.7	2.6
STAGE 1	5.6	28.7	97.4
STAGE 2	30.8	0.6	7.7
STAGE 3	23.5	0.0	0.0

U.S. ROUTE 30

FINAL SURVEY | NOTE BOOK | NO. | SURVEYED | PLOTTED | TEMPLATE | AREAS | AREAS CHECKED | BY | DATE

ORIGINAL SURVEY | NO. | SURVEYED | PLOTTED | TEMPLATE | AREAS | AREAS CHECKED | BY | DATE

PLOT DATE = 6/10/2010
FILE NAME = J:\1351\cad\sheets\16 xsec\D16247 [illegible]
PLOT SCALE = 10.0000 ' / IN.
USER NAME = blg