PLOT DATE = $DATE$
FILE NAME = $FILE$
PLOT SCALE = $SCALE$
USER NAME = $USER$

ORIGINAL SURVEY		BY	DATE
NOTE BOOK	SURVEYED		
NO.	PLOTTED		
	TEMPLATE		
	AREAS		
	AREAS CHECKED		

FINAL SURVEY		BY	DATE
NOTE BOOK	SURVEYED		
NO.	PLOTTED		
	TEMPLATE		
	AREAS		
	AREAS CHECKED		

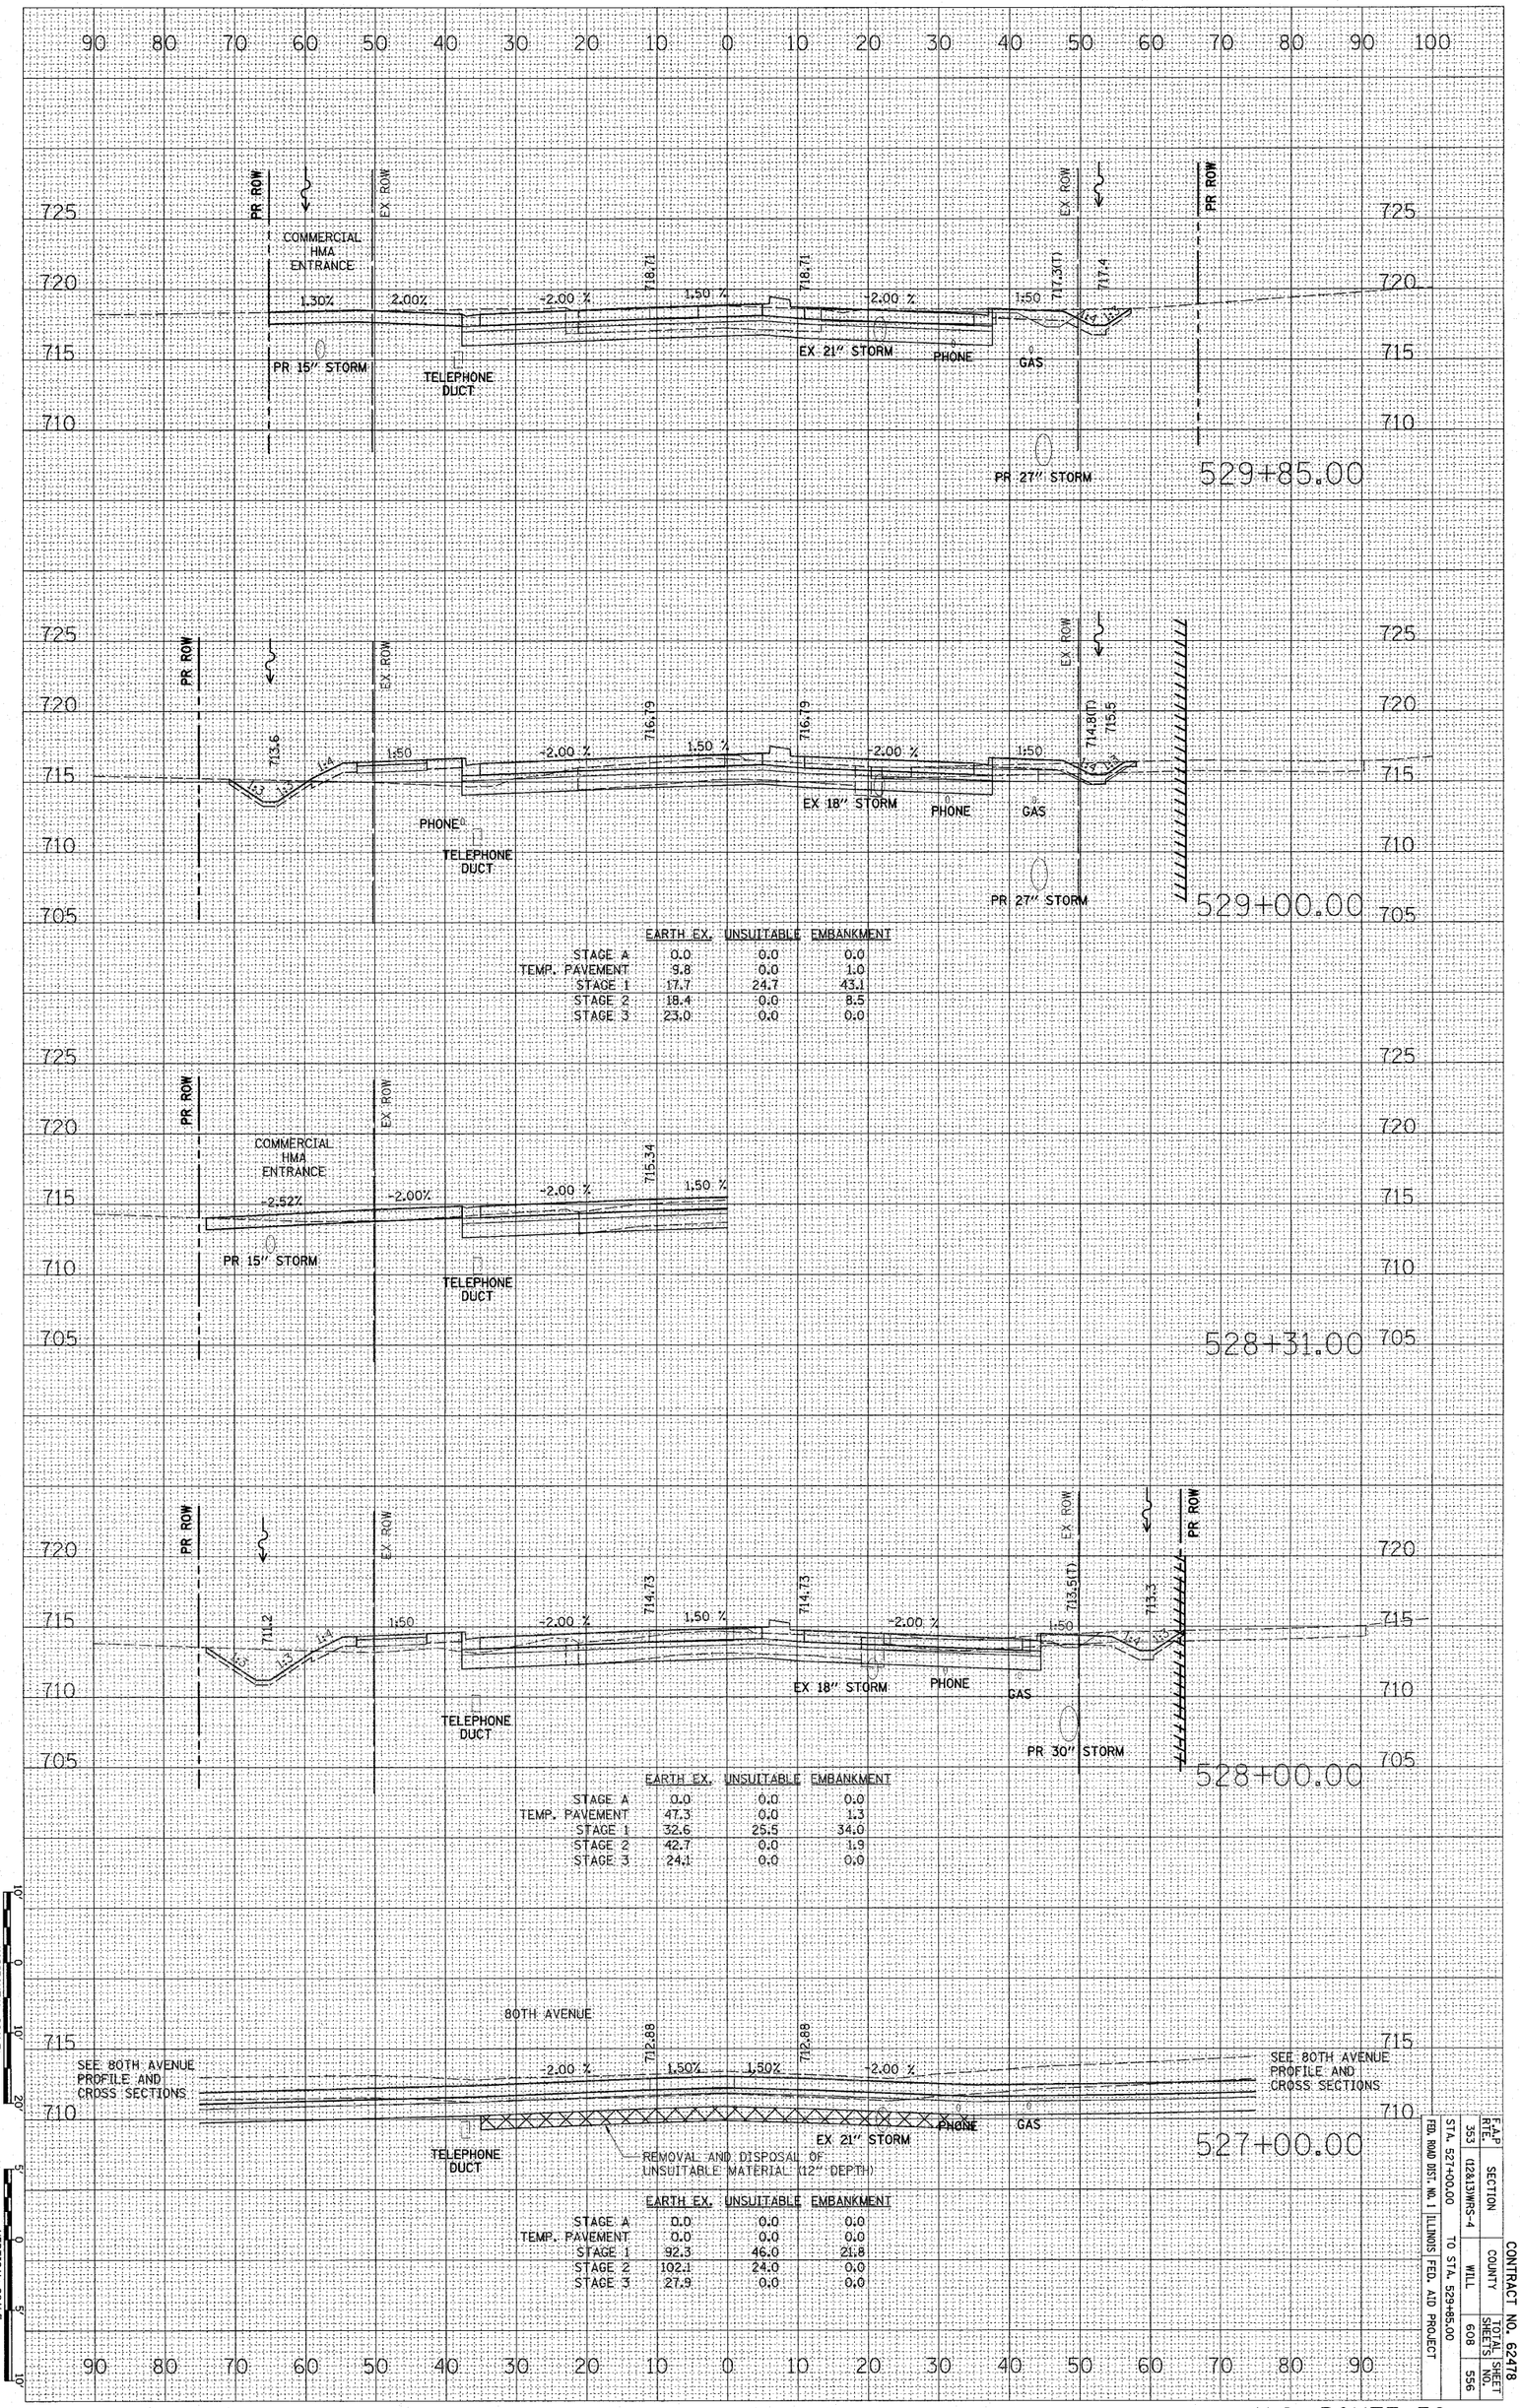

	EARTH EX.	UNSUITABLE	EMBANKMENT
STAGE A	0.0	0.0	0.0
TEMP. PAVEMENT	9.8	0.0	1.0
STAGE 1	17.7	24.7	43.1
STAGE 2	18.4	0.0	8.5
STAGE 3	23.0	0.0	0.0

	EARTH EX.	UNSUITABLE	EMBANKMENT
STAGE A	0.0	0.0	0.0
TEMP. PAVEMENT	47.3	0.0	1.3
STAGE 1	32.6	25.5	34.0
STAGE 2	42.7	0.0	1.9
STAGE 3	24.1	0.0	0.0

	EARTH EX.	UNSUITABLE	EMBANKMENT
STAGE A	0.0	0.0	0.0
TEMP. PAVEMENT	0.0	0.0	0.0
STAGE 1	92.3	46.0	21.8
STAGE 2	102.1	24.0	0.0
STAGE 3	27.9	0.0	0.0

HORIZONTAL SCALE 10' 0 10' 20'

VERTICAL SCALE 5' 0 5' 10'

CONTRACT NO. 62478

F.A.P. RTE	SECTION	COUNTY	TOTAL SHEETS	SHEET NO.
353	(12&13)WRS-4	WILL	608	556

STA. 527+00.00 TO STA. 529+85.00

FED. ROAD DIST. NO. 1 ILLINOIS FED. AID PROJECT

U.S. ROUTE 30