PLOT DATE = 10/7/2010
FILE NAME = J:\1351\cad\sheets\16 xsec\D1624781cmt.ggb
PLOT SCALE = 10.0000 ' / IN.
USER NAME = krk

ORIGINAL SURVEY		BY	DATE
	SURVEYED		
	PLOTTED		
	TEMPLATE		
NO.	AREAS		
	AREAS CHECKED		

FINAL SURVEY		BY	DATE
	SURVEYED		
NOTE BOOK	PLOTTED		
	TEMPLATE		
NO.	AREAS		
	AREAS CHECKED		

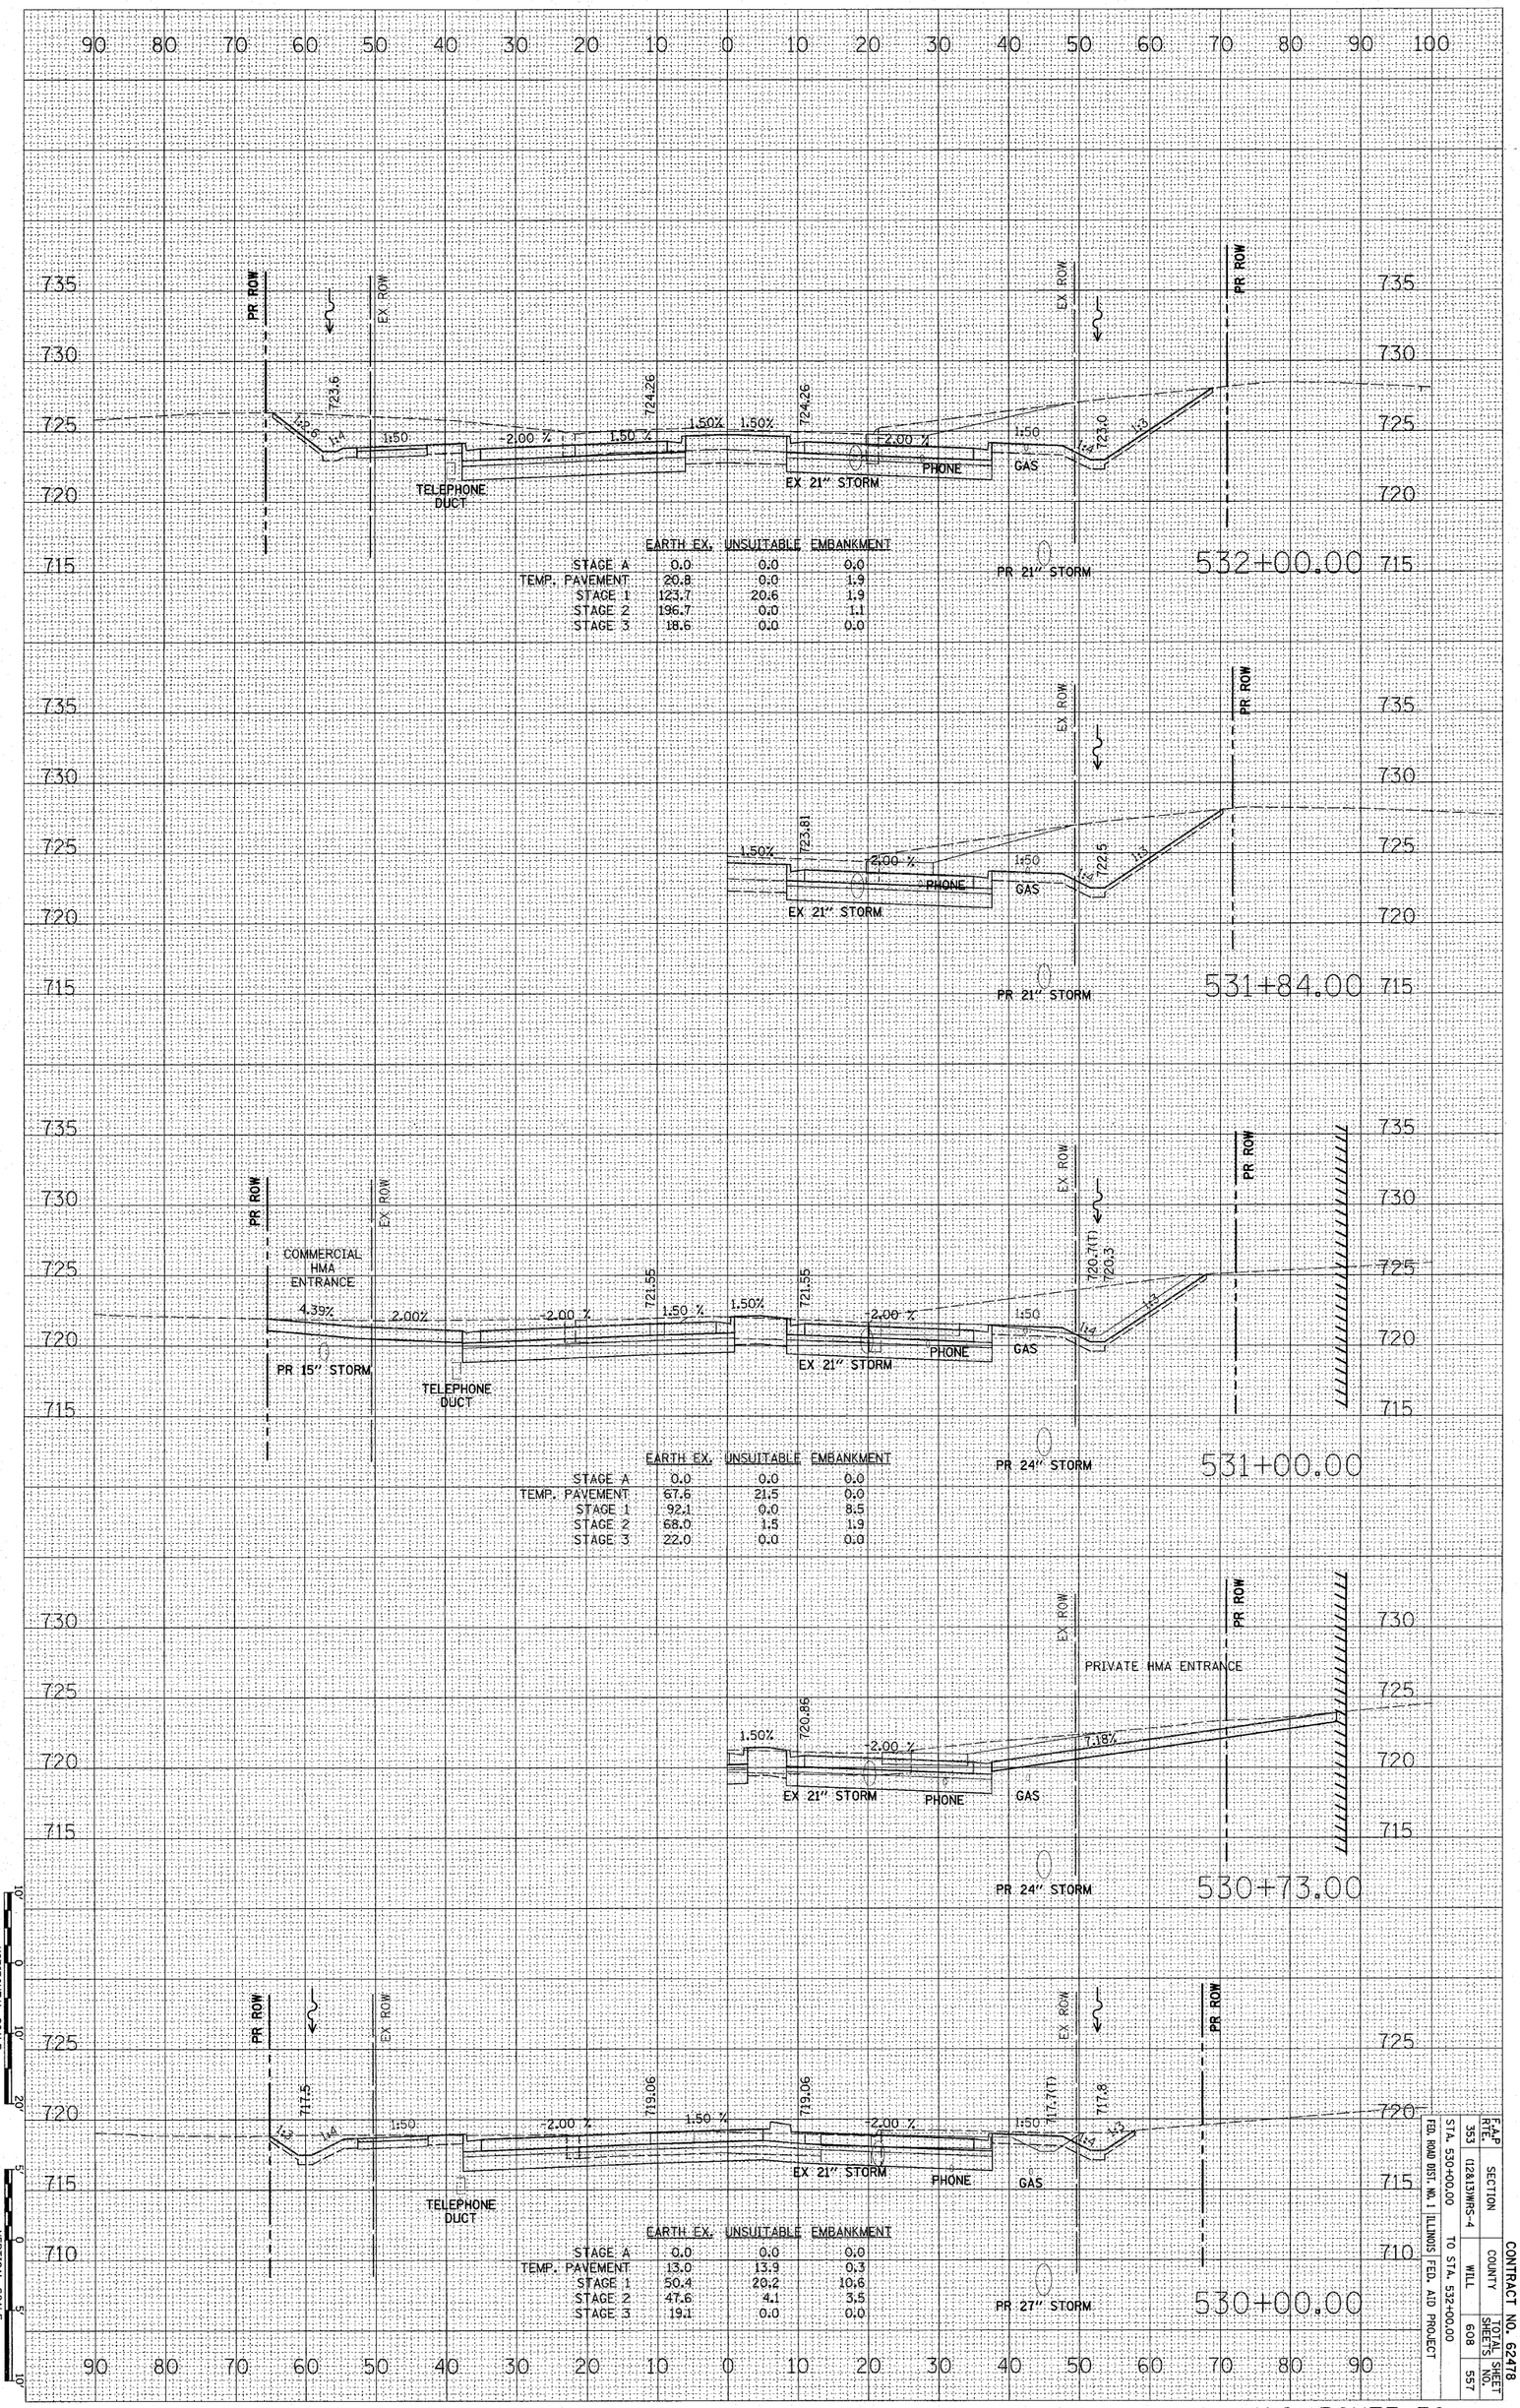

	EARTH EX.	UNSUITABLE	EMBANKMENT
STAGE A	0.0	0.0	0.0
TEMP. PAVEMENT	20.8	0.0	1.9
STAGE 1	123.7	20.6	1.9
STAGE 2	196.7	0.0	1.1
STAGE 3	18.6	0.0	0.0

	EARTH EX.	UNSUITABLE	EMBANKMENT
STAGE A	0.0	0.0	0.0
TEMP. PAVEMENT	67.6	21.5	0.0
STAGE 1	92.1	0.0	8.5
STAGE 2	68.0	1.5	1.9
STAGE 3	22.0	0.0	0.0

	EARTH EX.	UNSUITABLE	EMBANKMENT
STAGE A	0.0	0.0	0.0
TEMP. PAVEMENT	13.0	13.9	0.3
STAGE 1	50.4	20.2	10.6
STAGE 2	47.6	4.1	3.5
STAGE 3	19.1	0.0	0.0

HORIZONTAL SCALE: 10' 0 10' 20'
VERTICAL SCALE: 5' 0 5' 10'

CONTRACT NO. 62478

F.A.P. RTE.	SECTION	COUNTY	TOTAL SHEETS	SHEET NO.
353	(12&13)WRS-4	WILL	608	557

FED. ROAD DIST. NO. 1 | ILLINOIS | FED. AID PROJECT
STA. 530+00.00 TO STA. 532+00.00

U.S. ROUTE 30