PLOT DATE = 6/18/2010
FILE NAME = J:\1351\cad\sheets\16 xsec\D1624780xsec.dgn
PLOT SCALE = 10.0000 ' / IN.
USER NAME = blg

ORIGINAL SURVEY		BY	DATE
NO.	SURVEYED		
	PLOTTED		
	TEMPLATE		
	AREAS		
	AREAS CHECKED		

FINAL SURVEY		BY	DATE
NOTE BOOK	SURVEYED		
NO.	PLOTTED		
	TEMPLATE		
	AREAS		
	AREAS CHECKED		

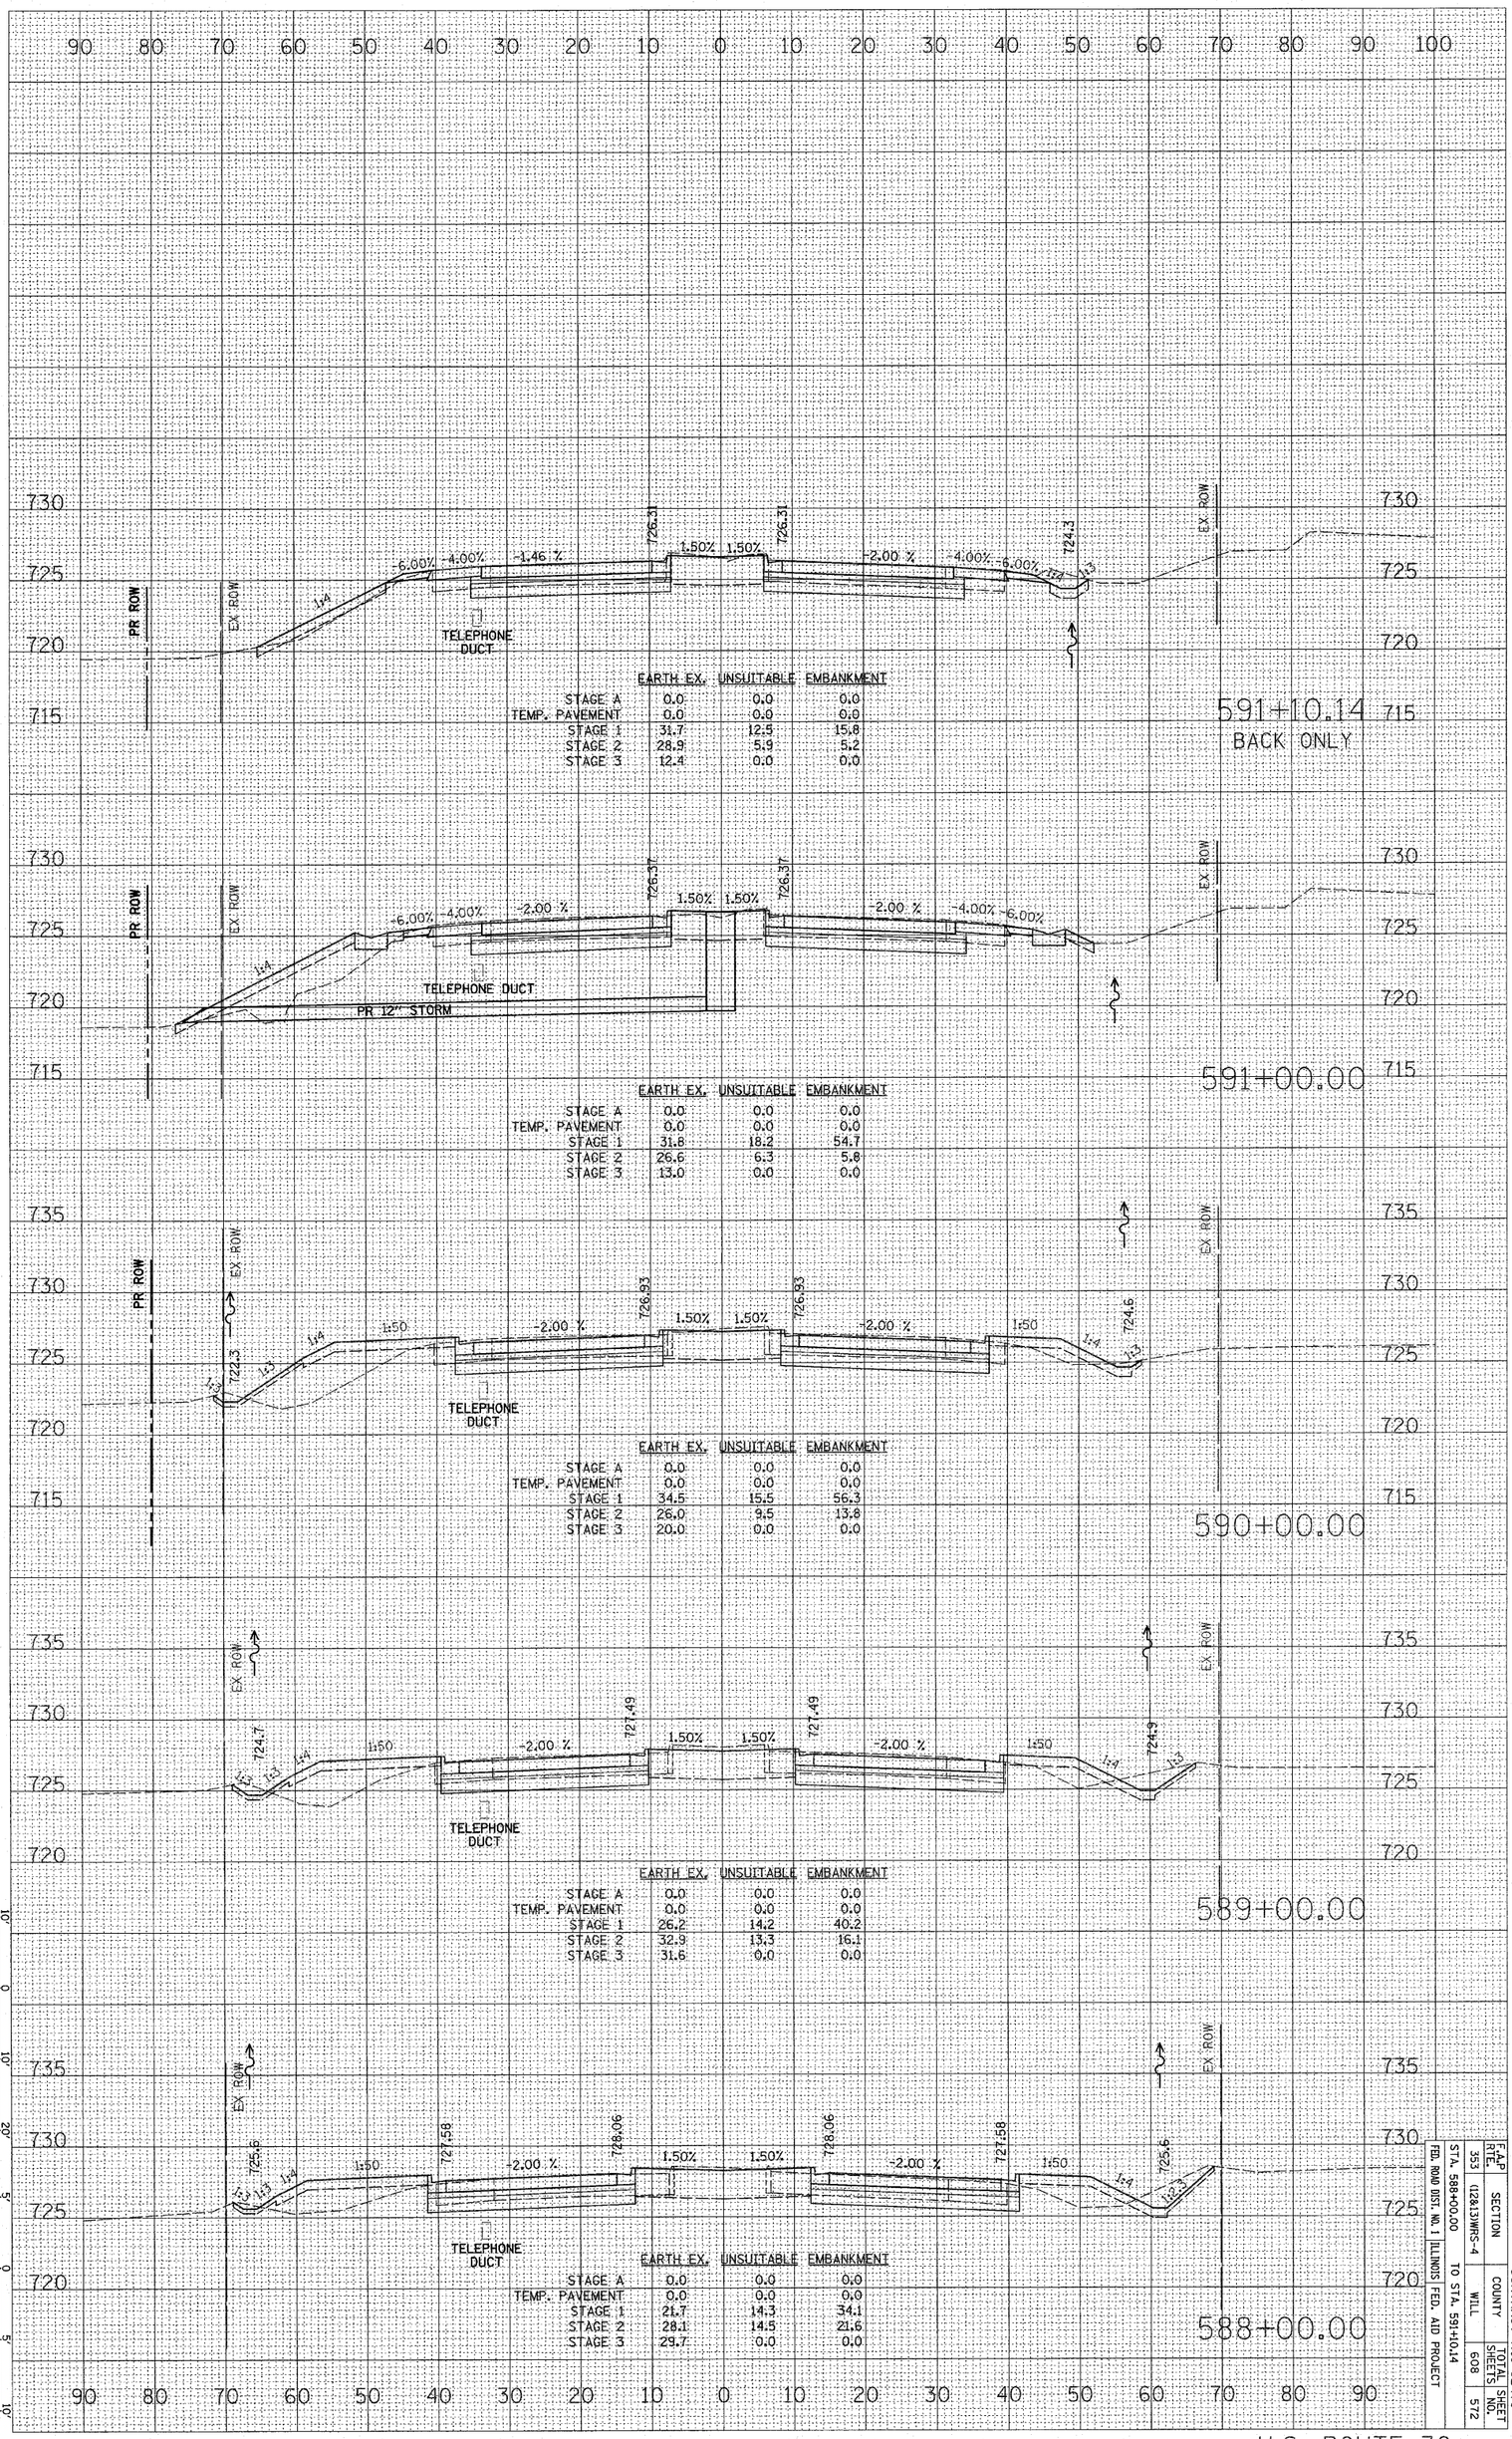

CONTRACT NO. 62478
F.A.P. RTE 353 | SECTION (128,131)WRS-4 | COUNTY WILL | TOTAL SHEETS 608 | SHEET NO. 572
STA. 588+00.00 TO STA. 591+10.14
FED. ROAD DIST. NO. 1 ILLINOIS FED. AID PROJECT

U.S. ROUTE 30