PLOT DATE = 6/10/2010
FILE NAME = J:\1381\cad\sheets\16 xsec\D162478xsec01.dgn
PLOT SCALE = 10.0000 ' / IN.
USER NAME = krk

ORIGINAL SURVEY		BY	DATE
	SURVEYED		
	PLOTTED		
	TEMPLATE		
	AREAS		
NO.	AREAS CHECKED		

FINAL SURVEY		BY	DATE
	SURVEYED		
	PLOTTED		
NOTE BOOK	TEMPLATE		
	AREAS		
NO.	AREAS CHECKED		

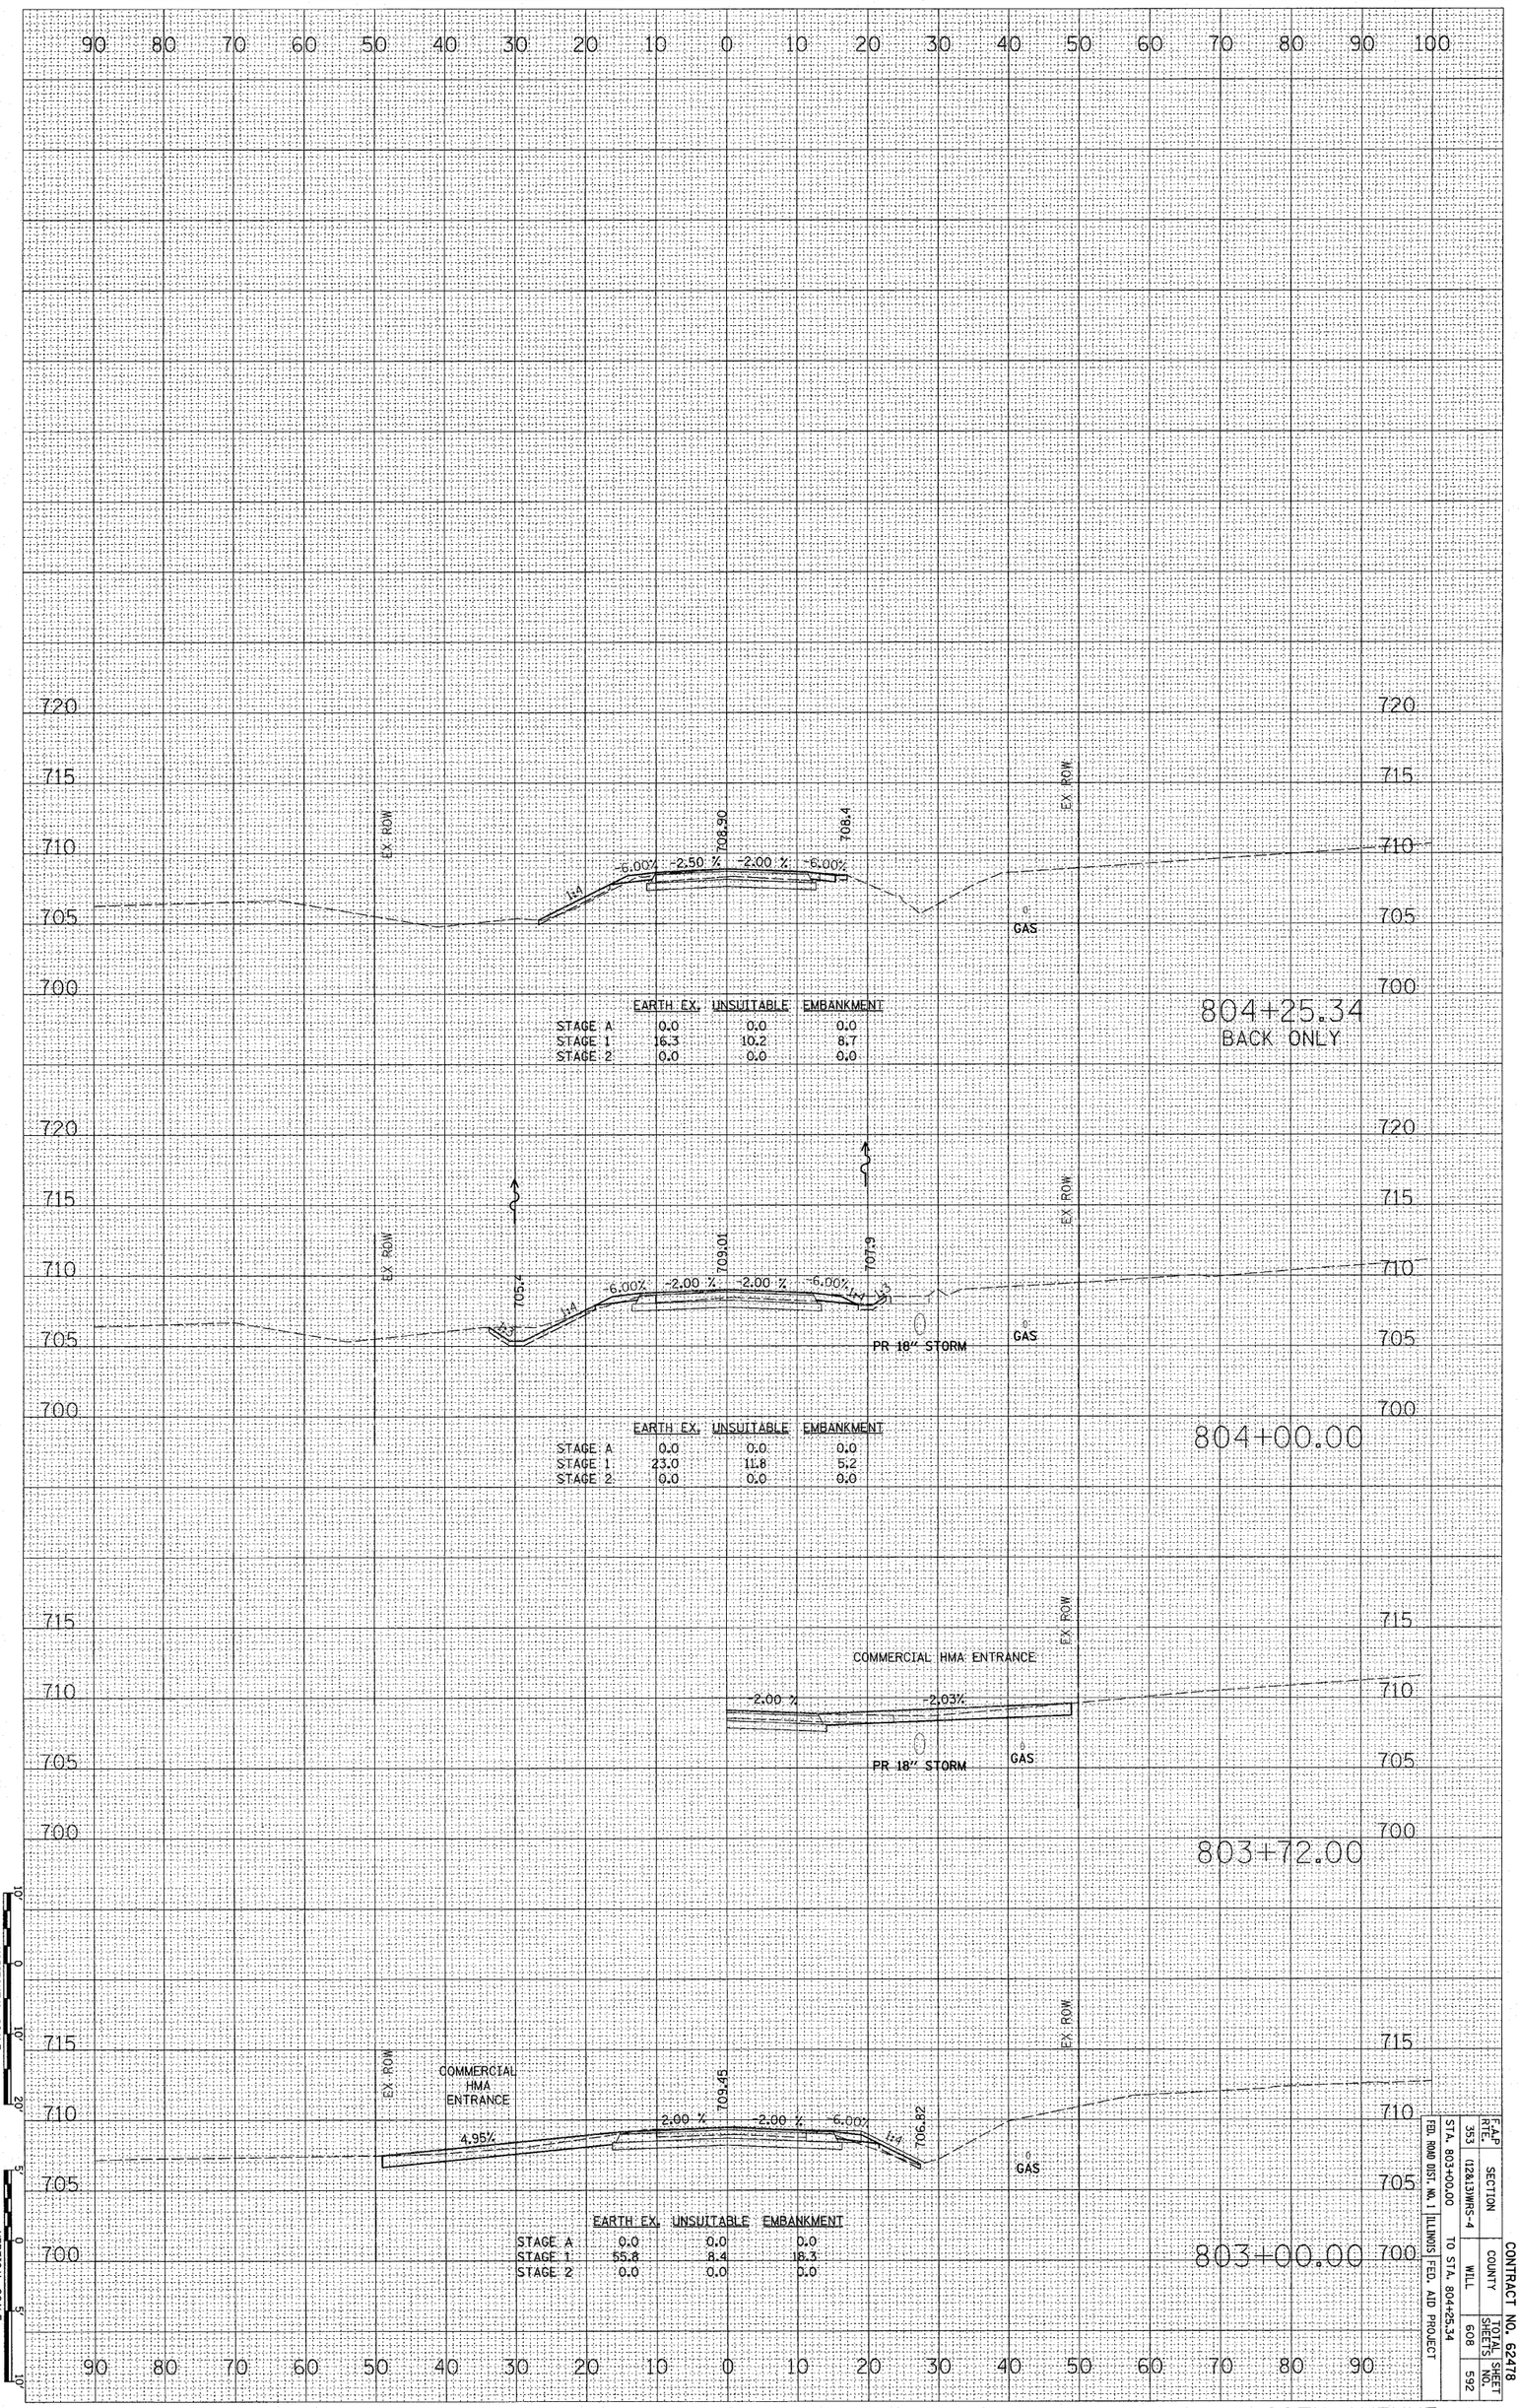

80TH AVENUE

F.A.P. RTE.	SECTION	COUNTY	TOTAL SHEETS	SHEET NO.
353	1128.13WRS-4	WILL	608	592

STA. 803+00.00 TO STA. 804+25.34

FED. ROAD DIST. NO. 1 | ILLINOIS | FED. AID PROJECT

CONTRACT NO. 62478